



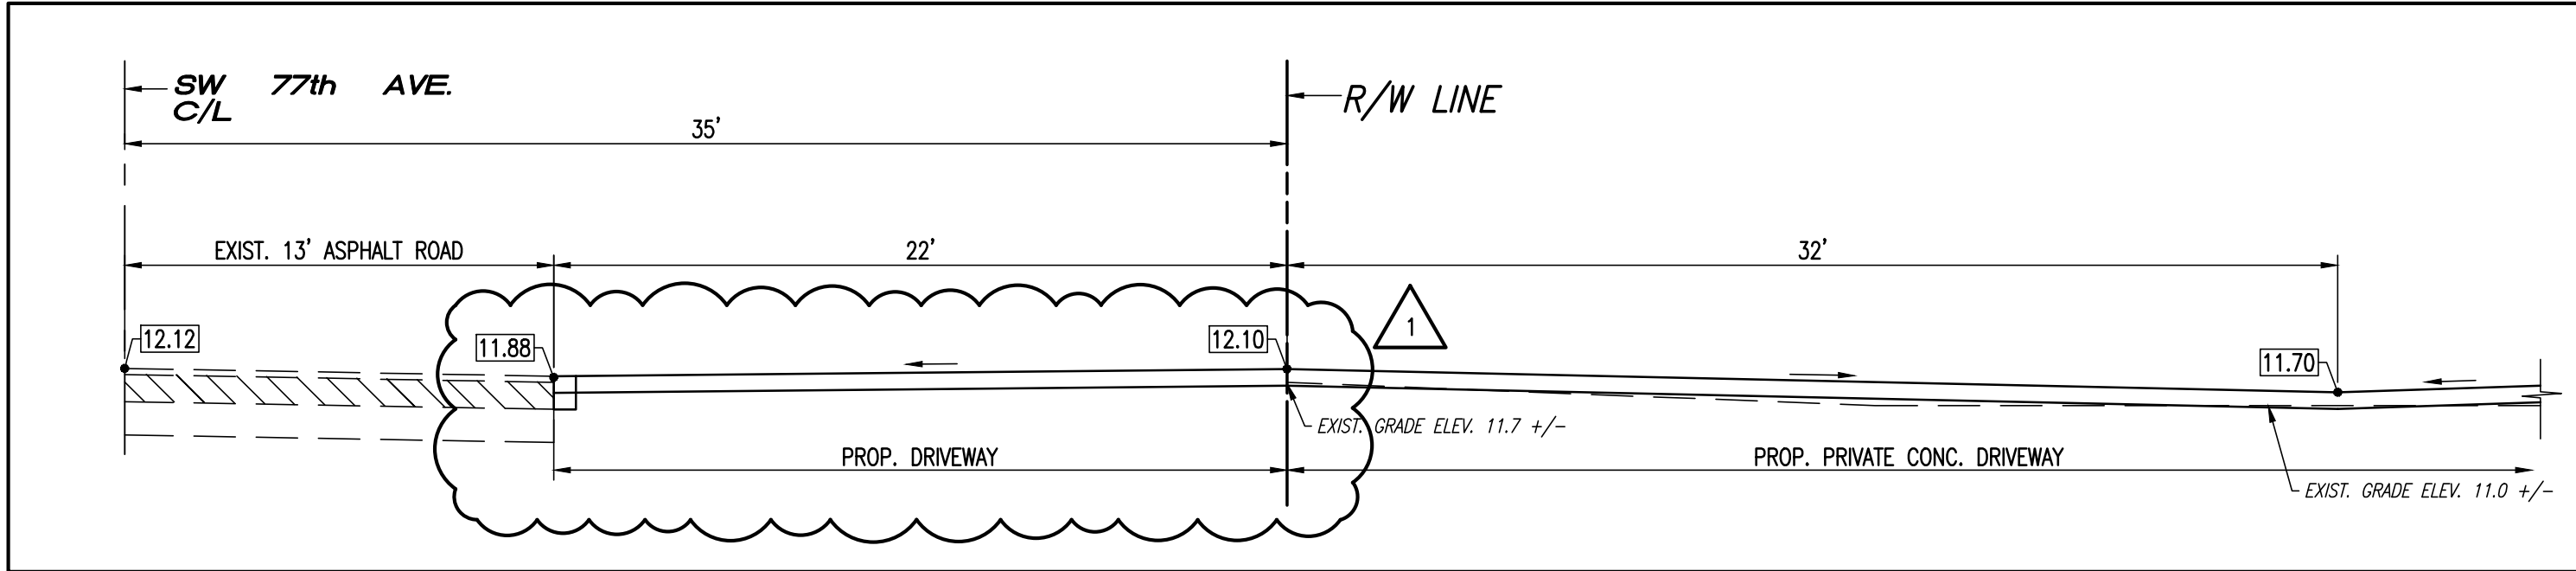


SECTION A-A
SCALE 1" = 5'

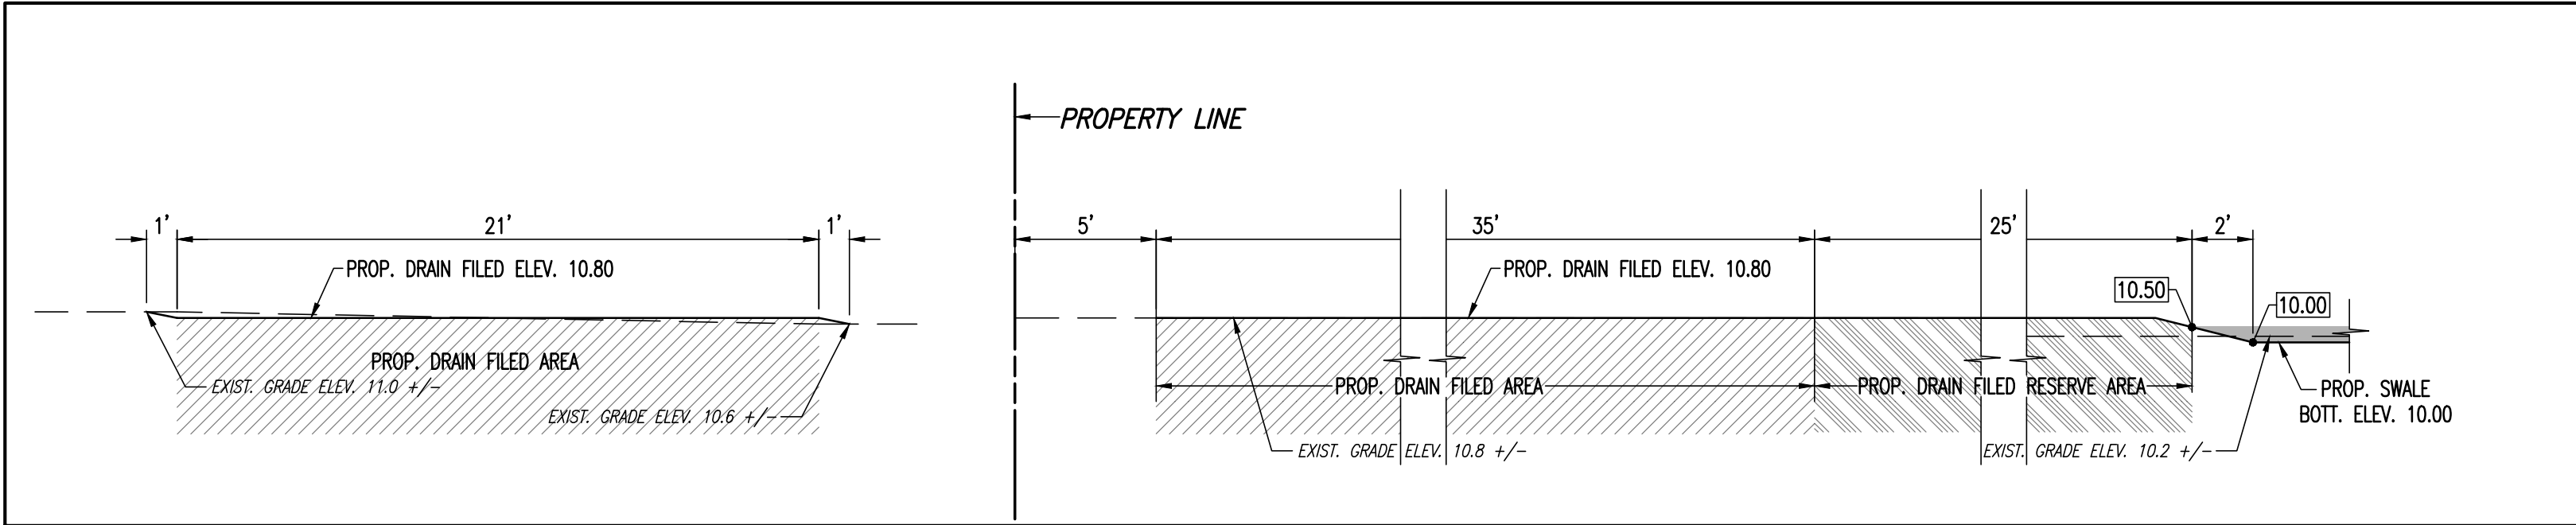


SECTION E-E
SCALE 1" = 5'

SECTION F-F
SCALE 1" = 5'

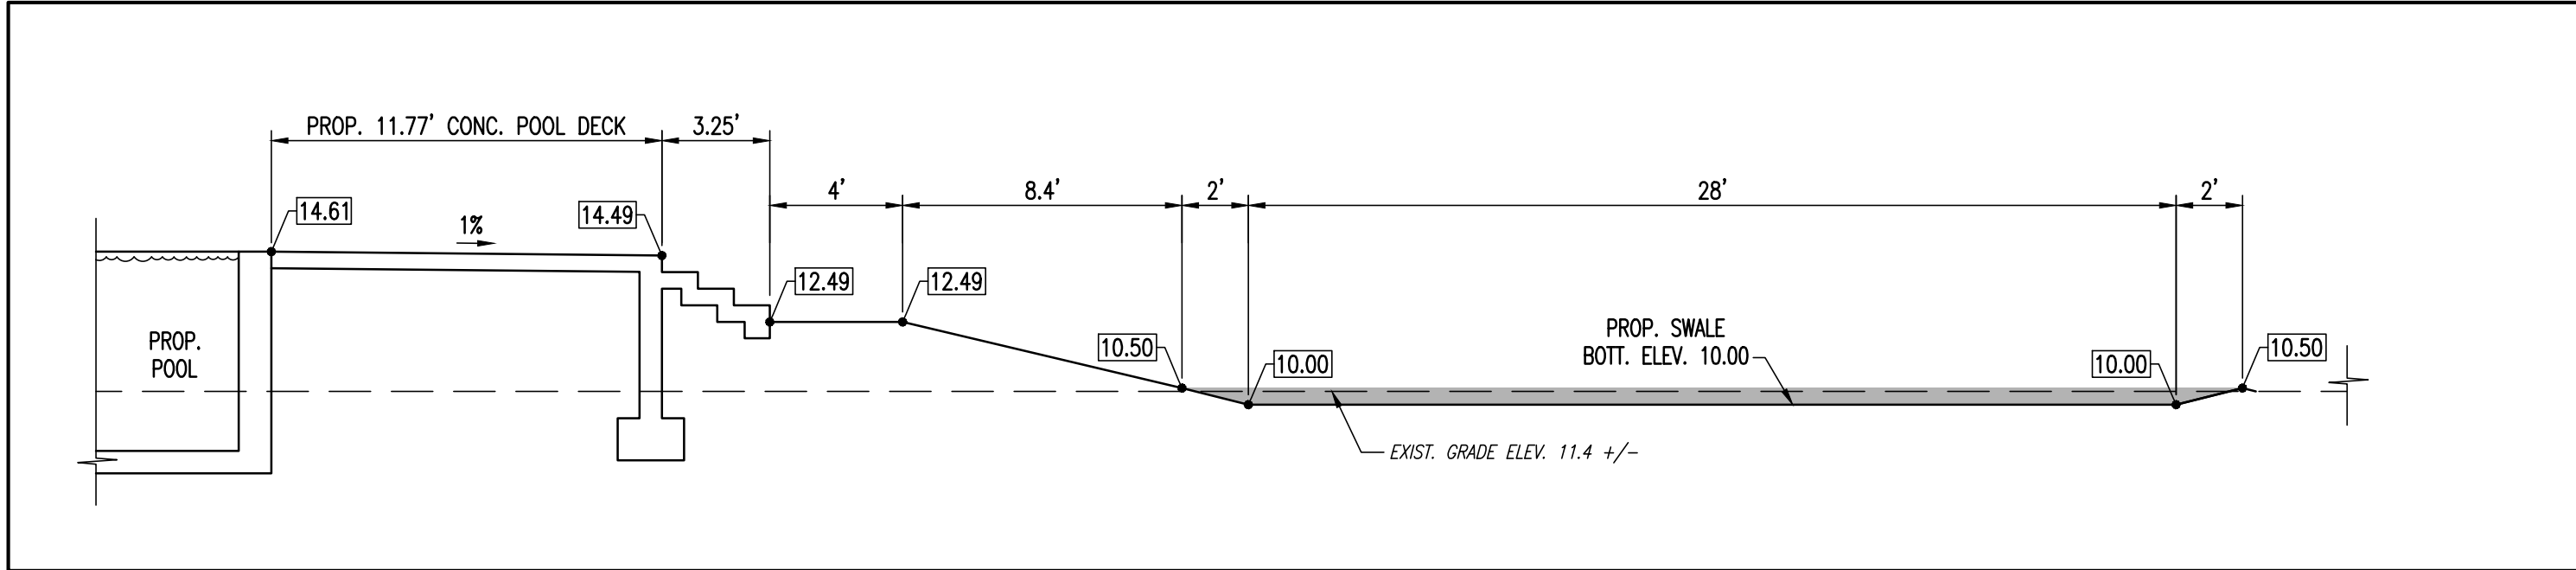


SECTION B-B
SCALE 1" = 5'

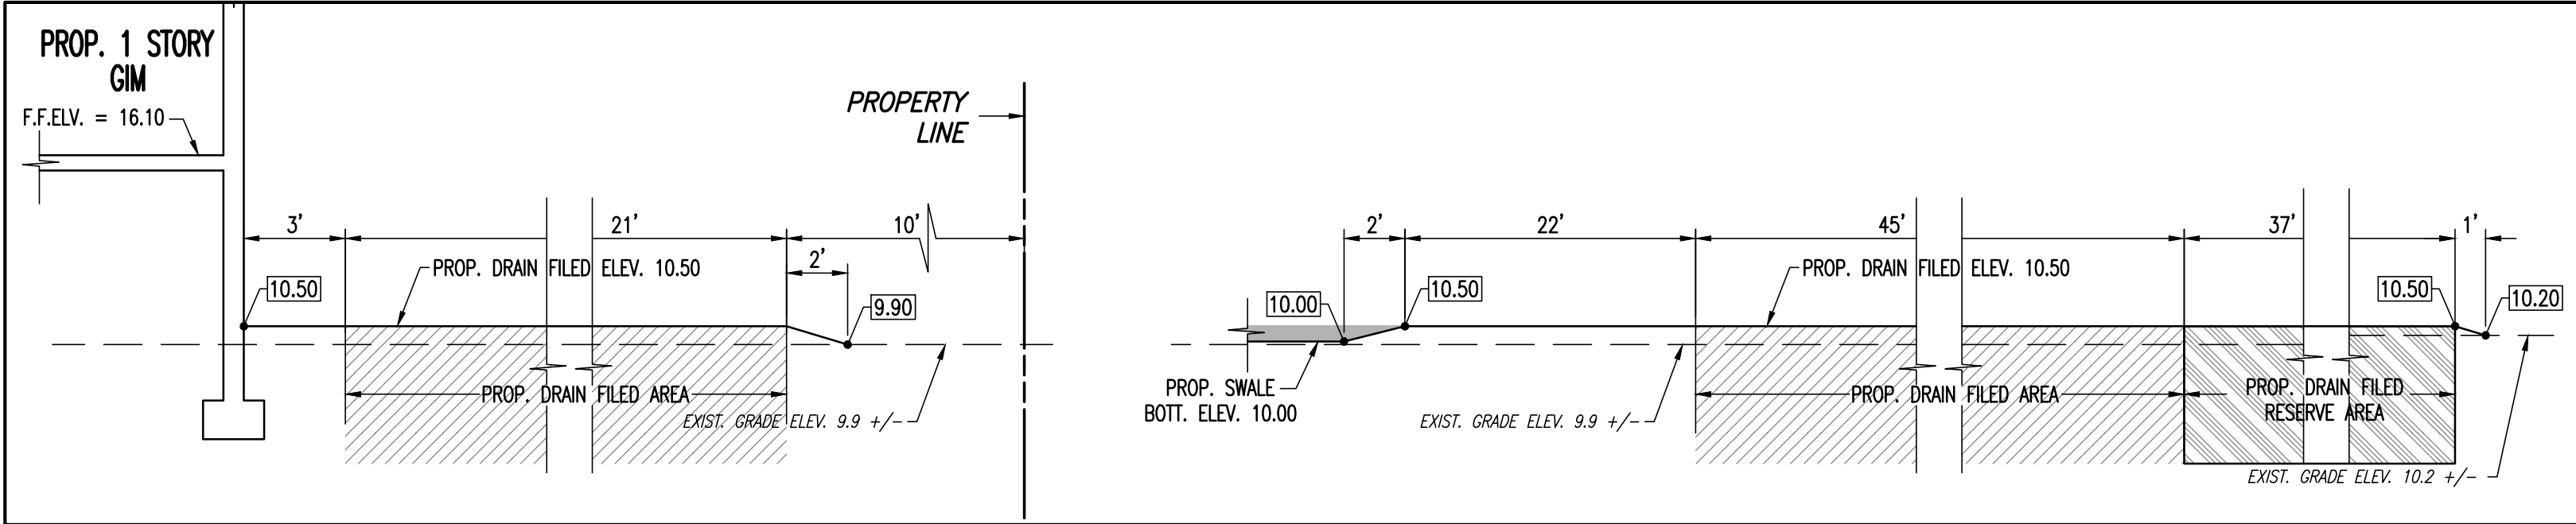


SECTION G-G
SCALE 1" = 5'


SECTION H-H
SCALE 1" = 5'

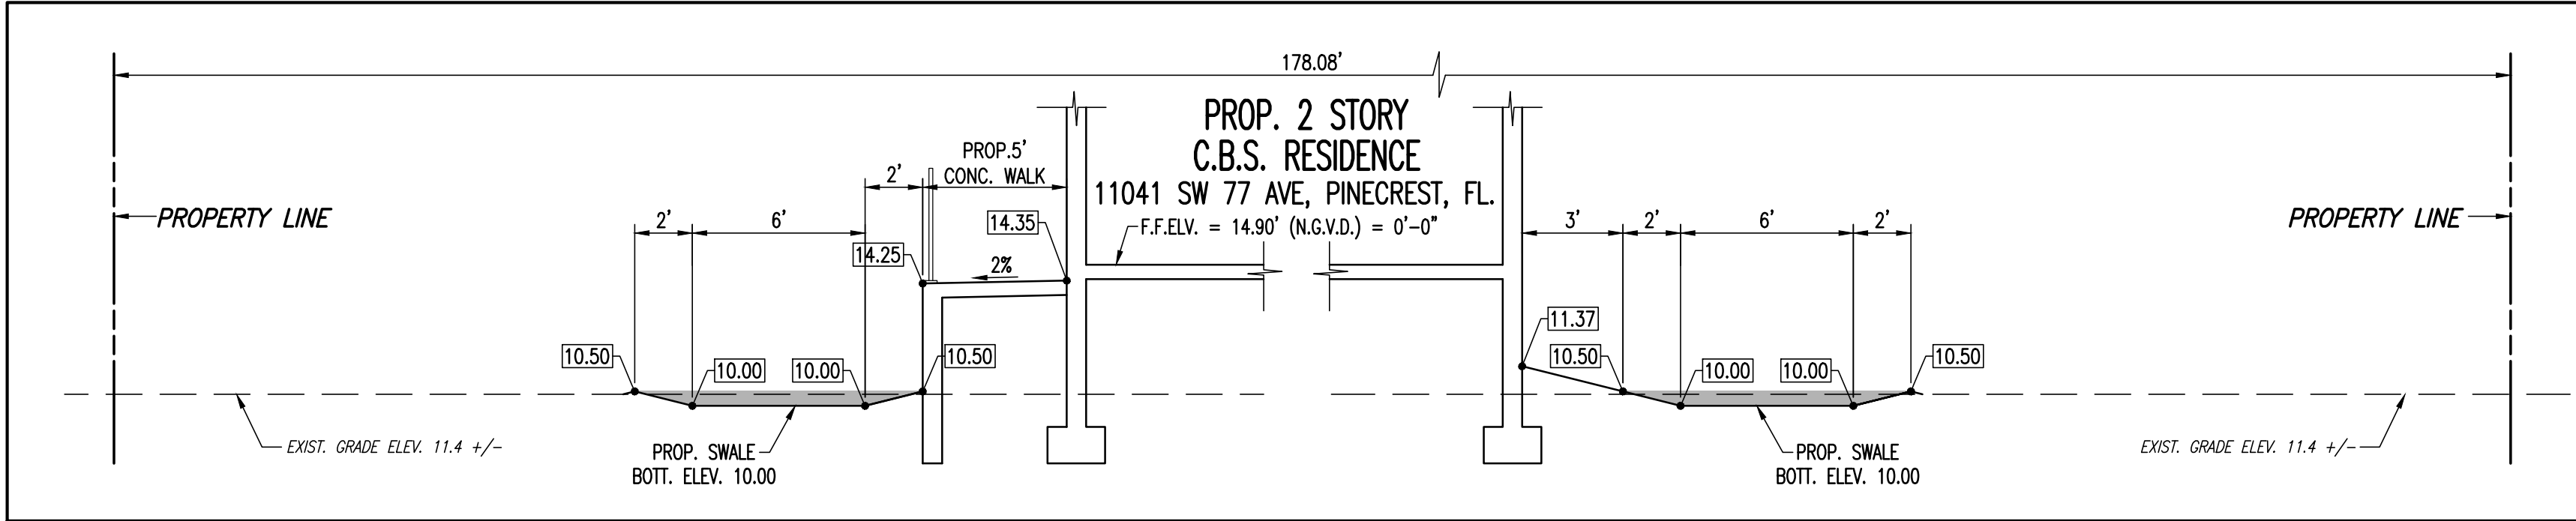


SECTION C-C
SCALE 1" = 5'

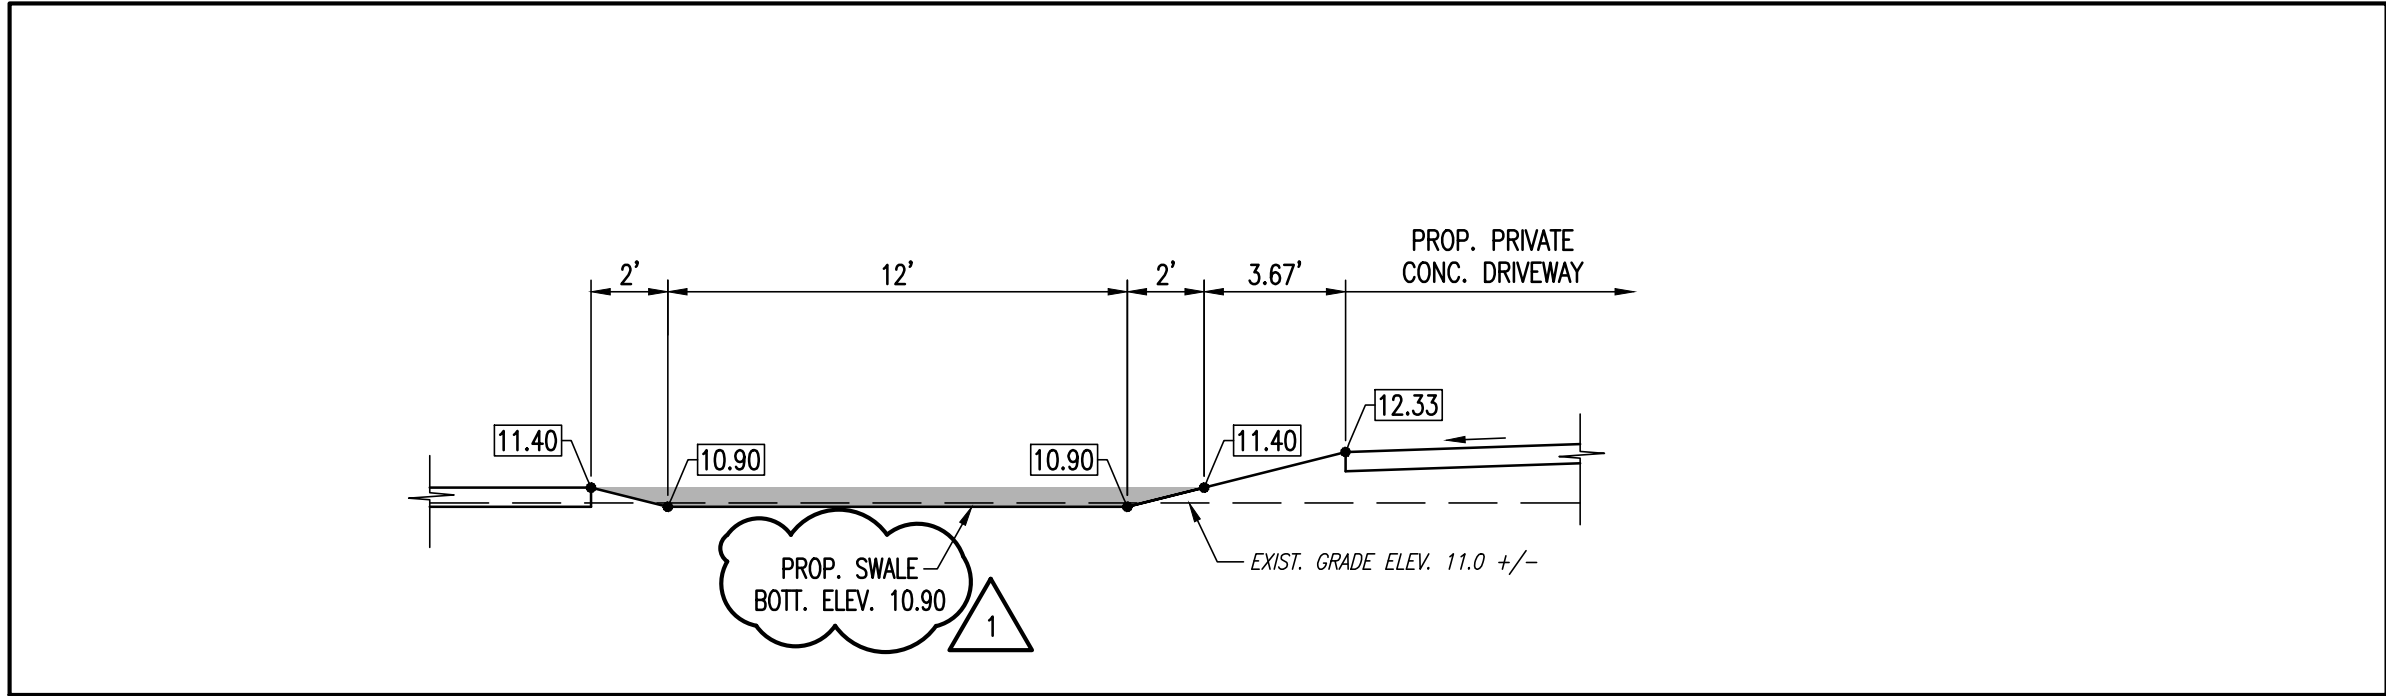

SECTION D-D
SCALE 1" = 5'

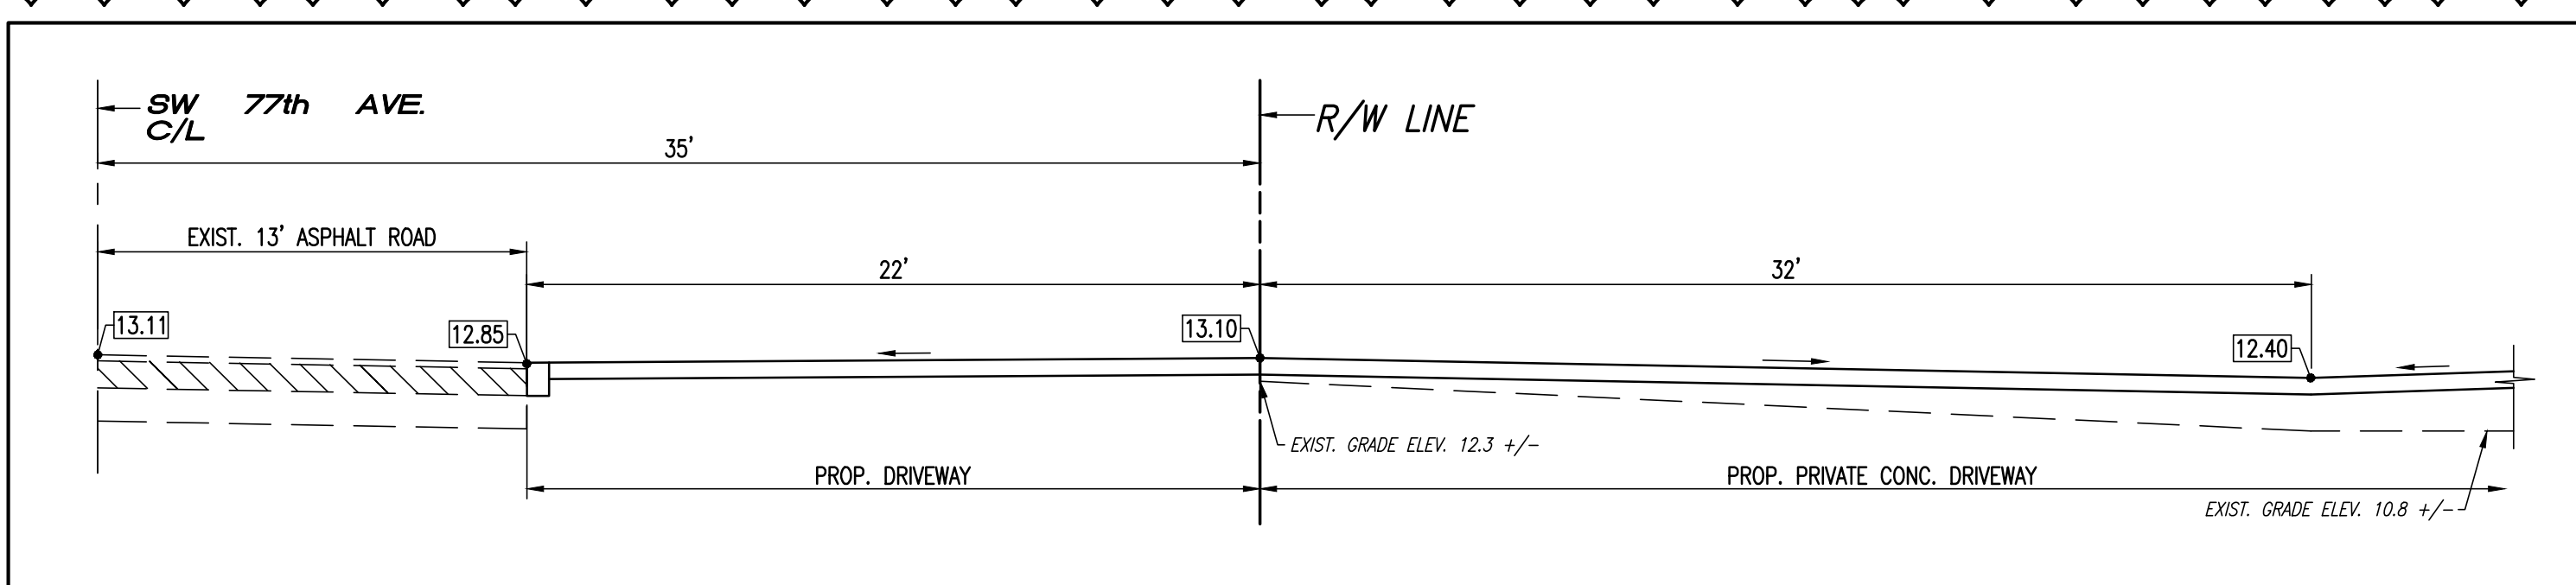

SECTION I-I
SCALE 1" = 5'

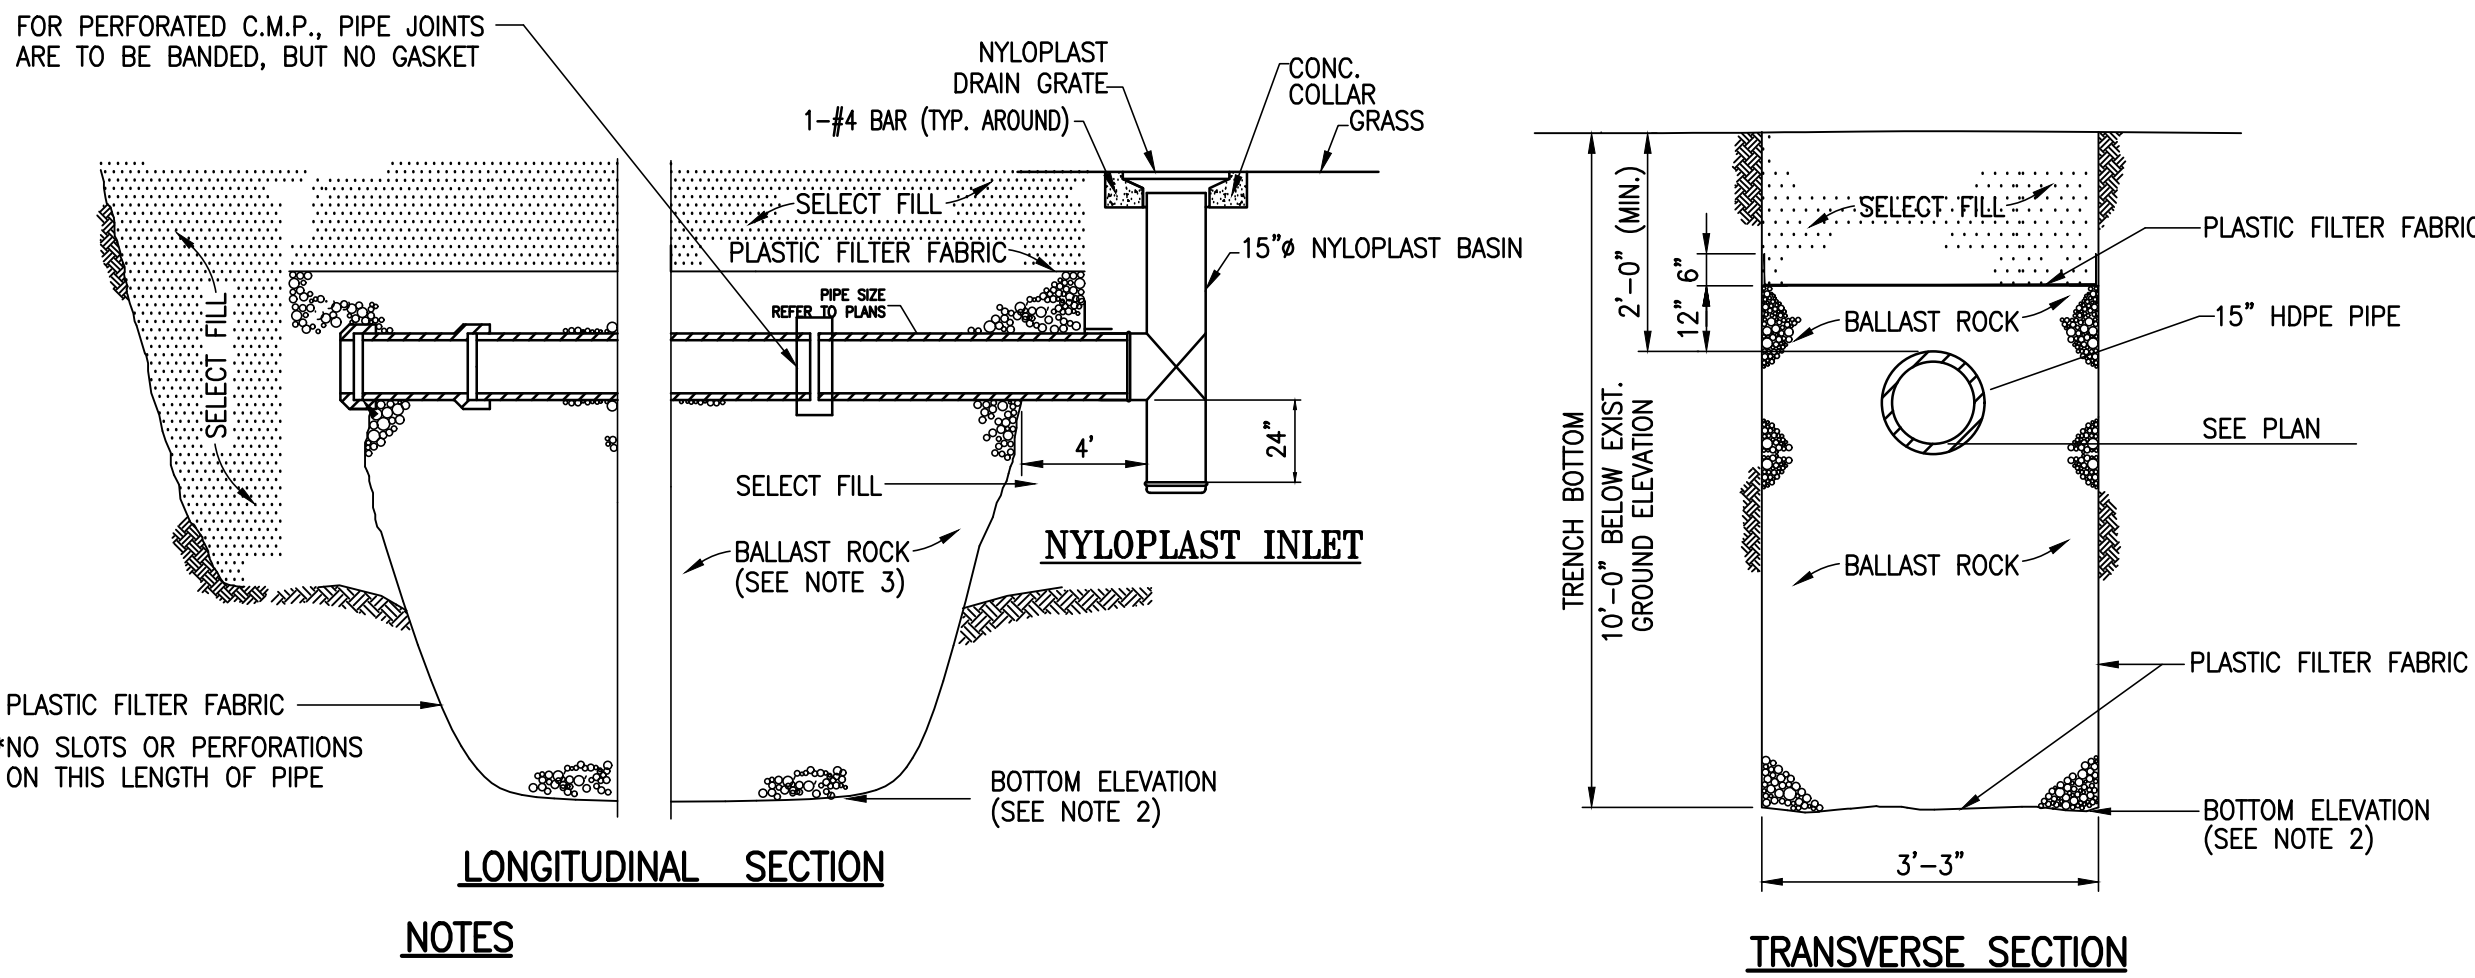

LONGITUDINAL SECTION

TRANSVERSE SECTION

NOTES

1. PLASTIC FILTER FABRIC (AT EACH SIDE) SHALL BE USED IN SANDY AREAS AS NOTED ON PLANS AND/OR AS DIRECTED BY THE ENGINEER.
2. THE BOTTOM OF THE EXFILTRATION TRENCH SHALL BE 8'-0" BELOW EXISTING GROUND ELEVATION, UNLESS FIELD CONDITIONS WARRANT OTHERWISE.
3. AFTER THE BALLAST ROCK HAS BEEN PLACED TO THE PROPER ELEVATION, IT SHALL BE CAREFULLY WASHED DOWN WITH CLEAN WATER IN ORDER TO ALLOW FOR INITIAL SETTLEMENT THAT MAY OCCUR. IF IT DOES TAKE PLACE, ADDITIONAL BALLAST ROCK WILL BE ADDED TO RESTORE THE BALLAST ROCK TO THE PROPER ELEVATION, SO THAT THE EXFILTRATION TRENCH BE COMPLETED IN ACCORDANCE WITH THE DETAILS.


EXFILTRATION TRENCH WITH SAND FILTER

REVISIONS	
1	10-23-2023

FIDANZA'S FAMILY HOUSE
NEW CONSTRUCTION
11041 SW 77TH AVE, PINECREST, FL 33156



VILLA & ASSOCIATES INC.
ARCHITECTURE - PLANNING - INTERIOR DESIGN
5801 SW 69 AVENUE - MIAMI, FLORIDA 33155
TEL. 305-613-0865 - E-Mail: Jvillarchitect@gmail.com
CONSULTANT : JOSE M. DELGADO, P.E. Consulting Civil Engineer
5900 SW 5th STREET, CORAL GABLES FL 33134 - email: JoseM.Delgado.PE@gmail.com - phone: (305) 735-5695

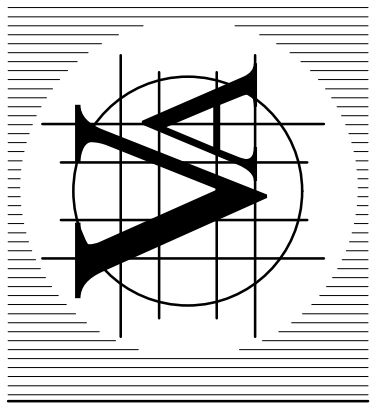

DATE: 10-20-2022	SCALE: AS SHOWN
PROJECT NO: Unnamed	
DRAWING NO : C-1.1	