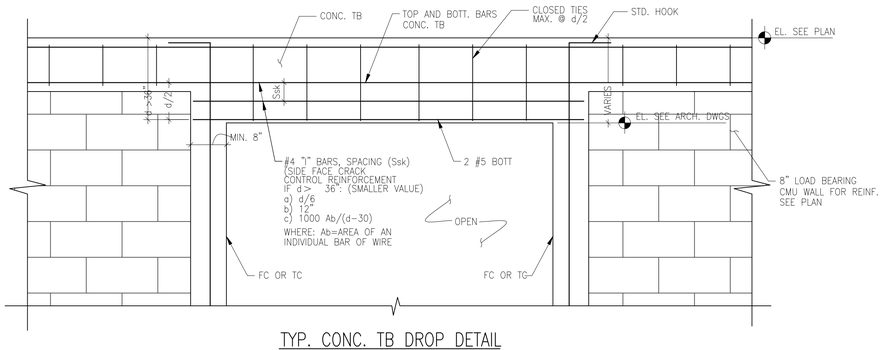

TYP. CONC. TB DROP DETAIL

SCALE:3/4" = 1'-0"

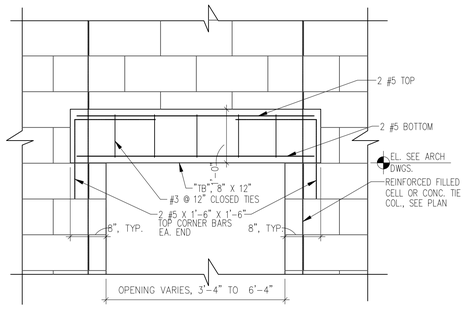

TYP. CONC. LINTEL DETAIL
OVER DOORS AND WINDOWS OPENINGS

N.T.S.

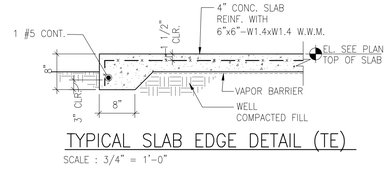

TYPICAL SLAB EDGE DETAIL (TE)

SCALE : 3/4" = 1'-0"

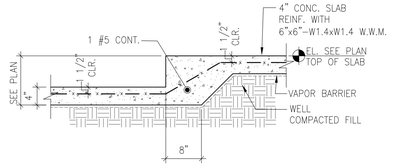

TYPICAL SLAB ON GRADE
ELEVATION CHANGE DETAIL

SCALE: 3/4" = 1'-0"

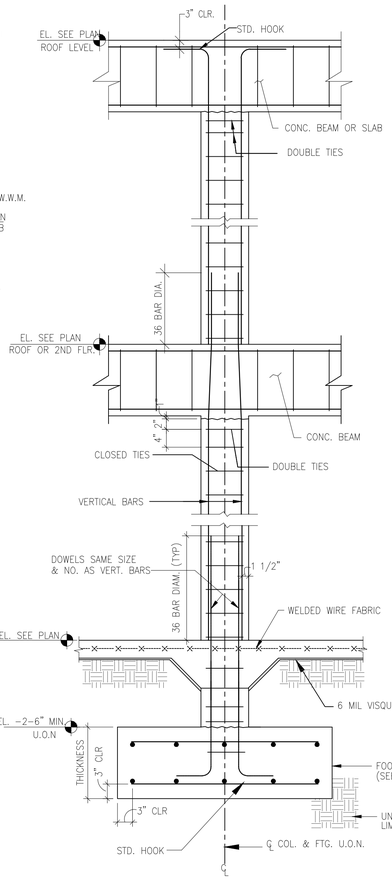

TYPICAL COLUMN-FOOTING DETAIL

NOT SCALE

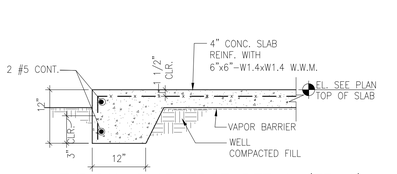

TYPICAL SLAB EDGE DETAIL (TE-1)

SCALE : 3/4" = 1'-0"

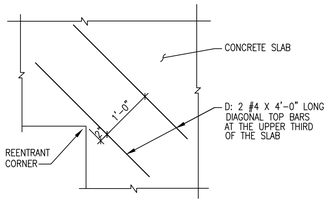

TYPICAL DIAGONAL CORNER BARS
AT REENTRANT CORNER DETAIL

SCALE: N.T.S.

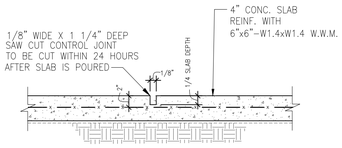

TYP. SLAB ON GRADE CONTROL
JOINT DETAIL (C.J.)

SCALE:3/4"= 1'-0"

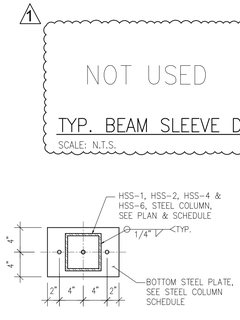

HSS-1, HSS-2, HSS-4, & HSS-6
STEEL COL.-CONNECTION TOP
PLATE TYPICAL DETAIL

SCALE:1"=1'-0"

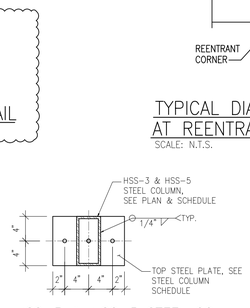

HSS-3 & HSS-5 STEEL COL.
CONNECTION BOTTOM PLATE
TYPICAL DETAIL

SCALE:1"=1'-0"

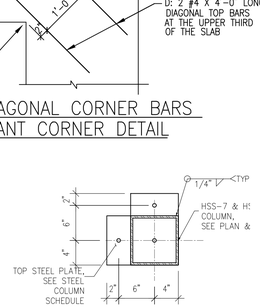

HSS-7 & HSS-8 STEEL
COL.-CONNECTION TOP
PLATE TYPICAL DETAIL(AT CORNEF

SCALE:1"=1'-0"

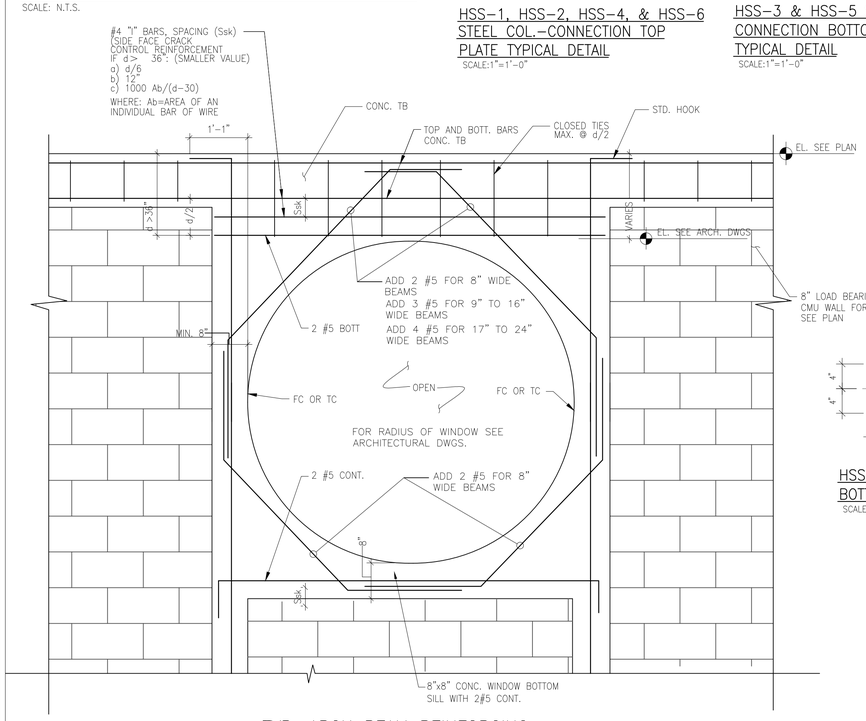

TYP. ARCH BEAM REINFORCING
AT ROUND WINDOW DETAIL

NOT SCALE

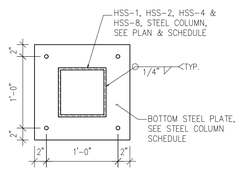

HSS-1, HSS-4 & HSS-8
STEEL COL.-CONNECTION BOTTOM
PLATE TYPICAL DETAIL

SCALE:1"=1'-0"

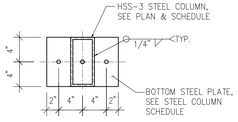

HSS-3 STEEL COL. CONNECTION
BOTTOM PLATE TYPICAL DETAIL

SCALE:1"=1'-0"

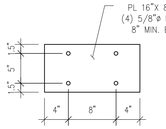

STRINGER STAIR BASE
PLATE TYPICAL DETAIL

SCALE: 1"=1'-0"

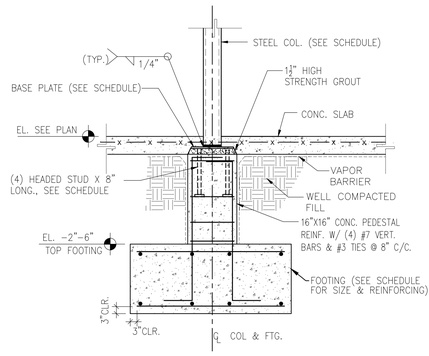

TYP. STEEL COLUMN-FOOTING DETAIL

SCALE: 3/4" = 1'-0"

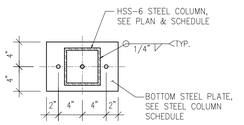

HSS-6 STEEL COL. CONNECTION
BOTTOM PLATE TYPICAL DETAIL

SCALE:1"=1'-0"

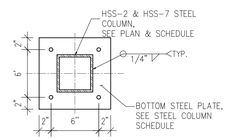

HSS-2 & HSS-7 STEEL COL. CONNECTION
BOTTOM PLATE TYPICAL DETAIL

SCALE:1"=1'-0"

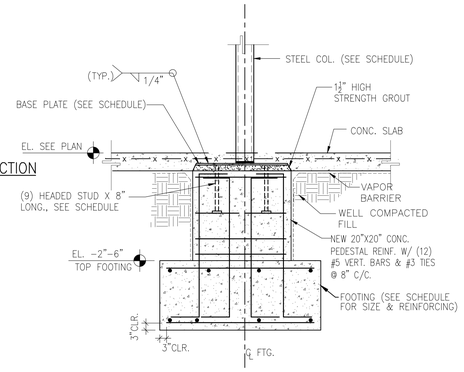

TYP. HSS-1, HSS-4 & HSS-8
STEEL COLUMN-FOOTING DETAIL

SCALE: 3/4" = 1'-0"

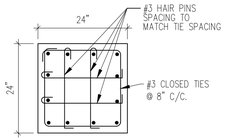

12 BARS PEDESTAL DETAIL

SCALE:3/4"= 1'-0"

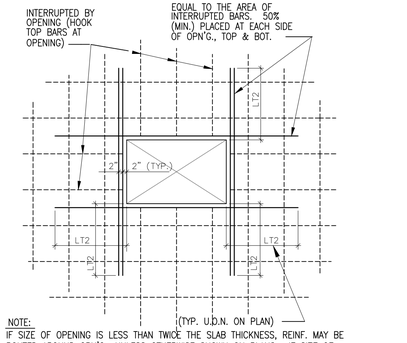

NOTE:
IF SIZE OF OPENING IS LESS THAN TWICE THE SLAB THICKNESS, REINF. MAY BE ROUTED AROUND OPN'G., UNLESS OTHERWISE SHOWN ON PLANS. IF SIZE OF OPENING IS MORE THAN TWICE THE SLAB THICKNESS, REINF. WILL BE INTERRUPTED AND REPLACED BY ADDITIONAL REINF. AS SHOWN IN THIS DETAIL, UNLESS OTHERWISE SHOWN ON PLANS.

TYPICAL SLAB OPENING REINFORCING DETAIL

SCALE: N.T.S.

1

NOT USED

TYP. BEAM SLEEVE DETAIL

SCALE: N.T.S.

REVISIONS

Rev.	Date	Description
1	2/16/24	B.D. COMMENTS

FIDANZA'S FAMILY HOUSE
NEW CONSTRUCTION
11041 SW 77TH AVE, PINECREST, FL 33156

Corporation Licence #AA0003589
Architectural Seal
JORGE L VILLAVICENCIO NO. AR0012110

VILLA & ASSOCIATES INC.
ARCHITECTURE - PLANNING - INTERIOR DESIGN
5801 SW 69 AVENUE - MIAMI, FLORIDA 33155
TEL. 305-613-0865 - E-Mail Jvillarchitect@gmail.com

CONSULTANT : ARCHI-TEK STUDIO CORP.
TEL. 305-799-8016 - E-Mail magular@architekstudio.com

ENGINEER INFORMATION
ALAYM AGUILAR
P.E. No. 92154
T.: 305 710-2987
3aengdrafting@gmail.com

Alaym Aguilar
Digitally signed by Alaym Aguilar
DN: c=US, st=Florida, l=Miami, o=3A ENGINEERING DRAFTING, INC, cn=Alaym Aguilar, email=3aengdrafting@gmail.com
Date: 2024.03.07 13:05:47 -05'00'
SEAL

TYPICAL DETAILS

DATE: 10-20-2022
SCALE: AS SHOWN
PROJECT NO: Unnamed
DRAWING NO : S-5