


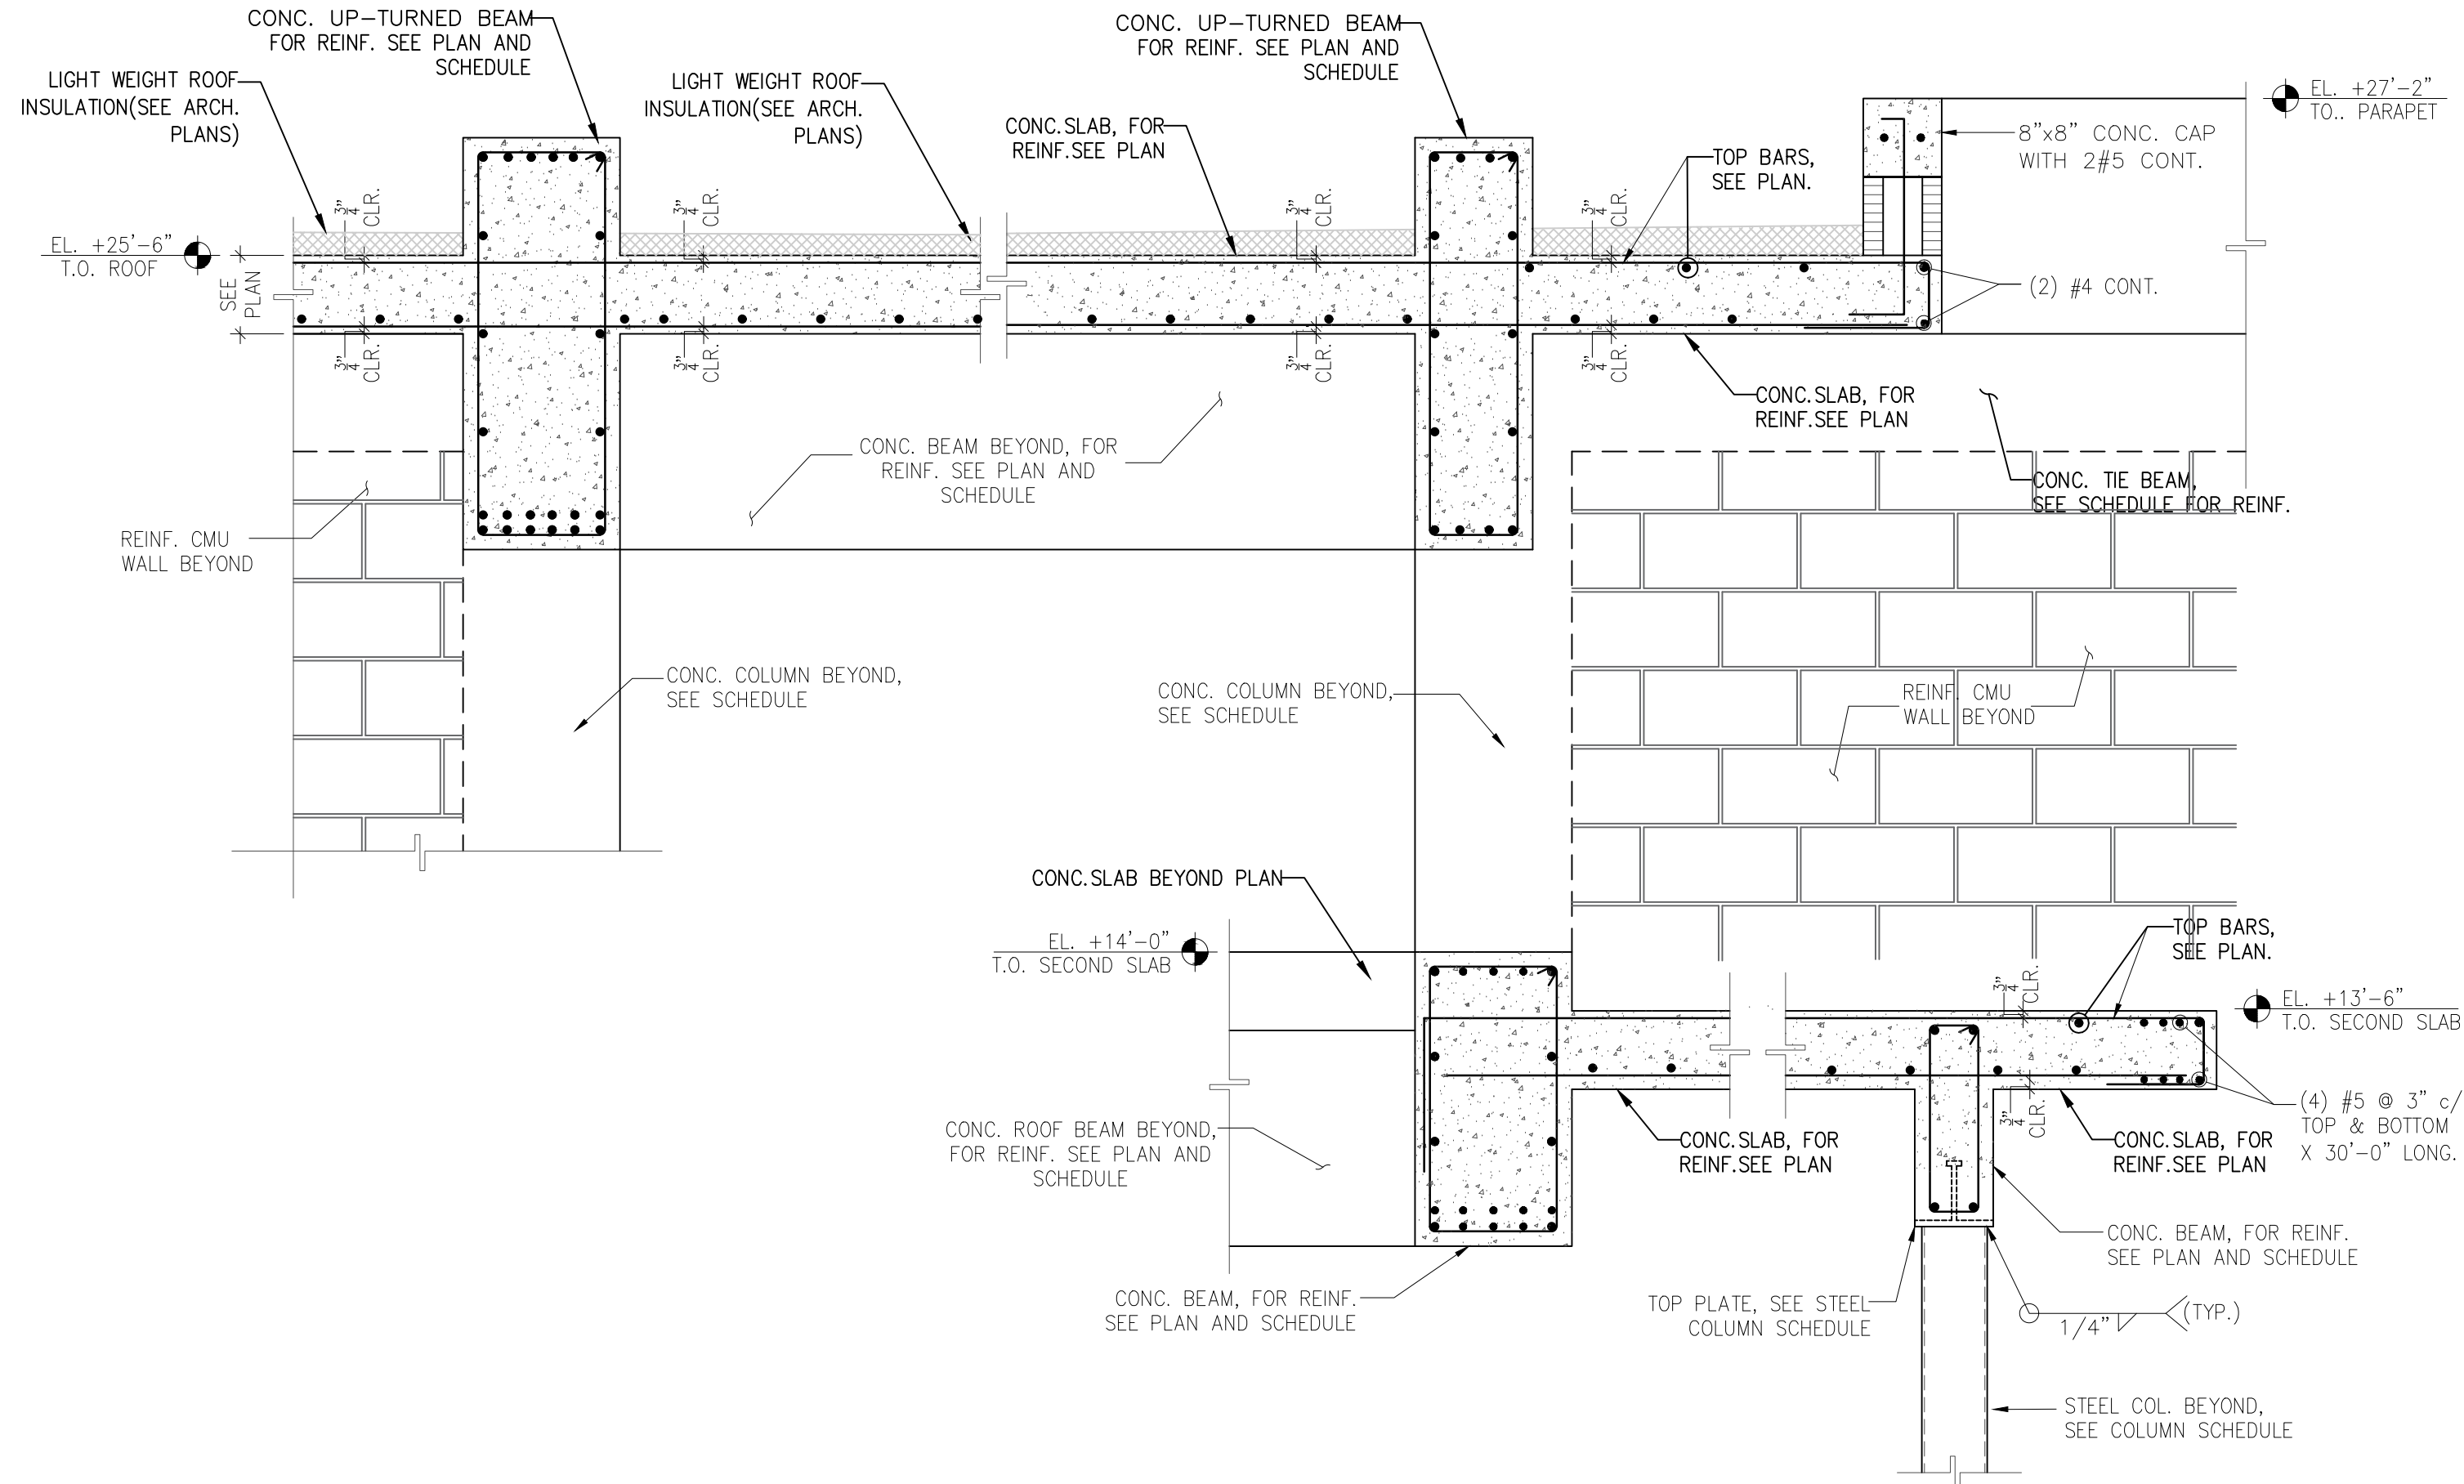


SECTION

SCALE : 3/4" = 1'-0"

10

S-7

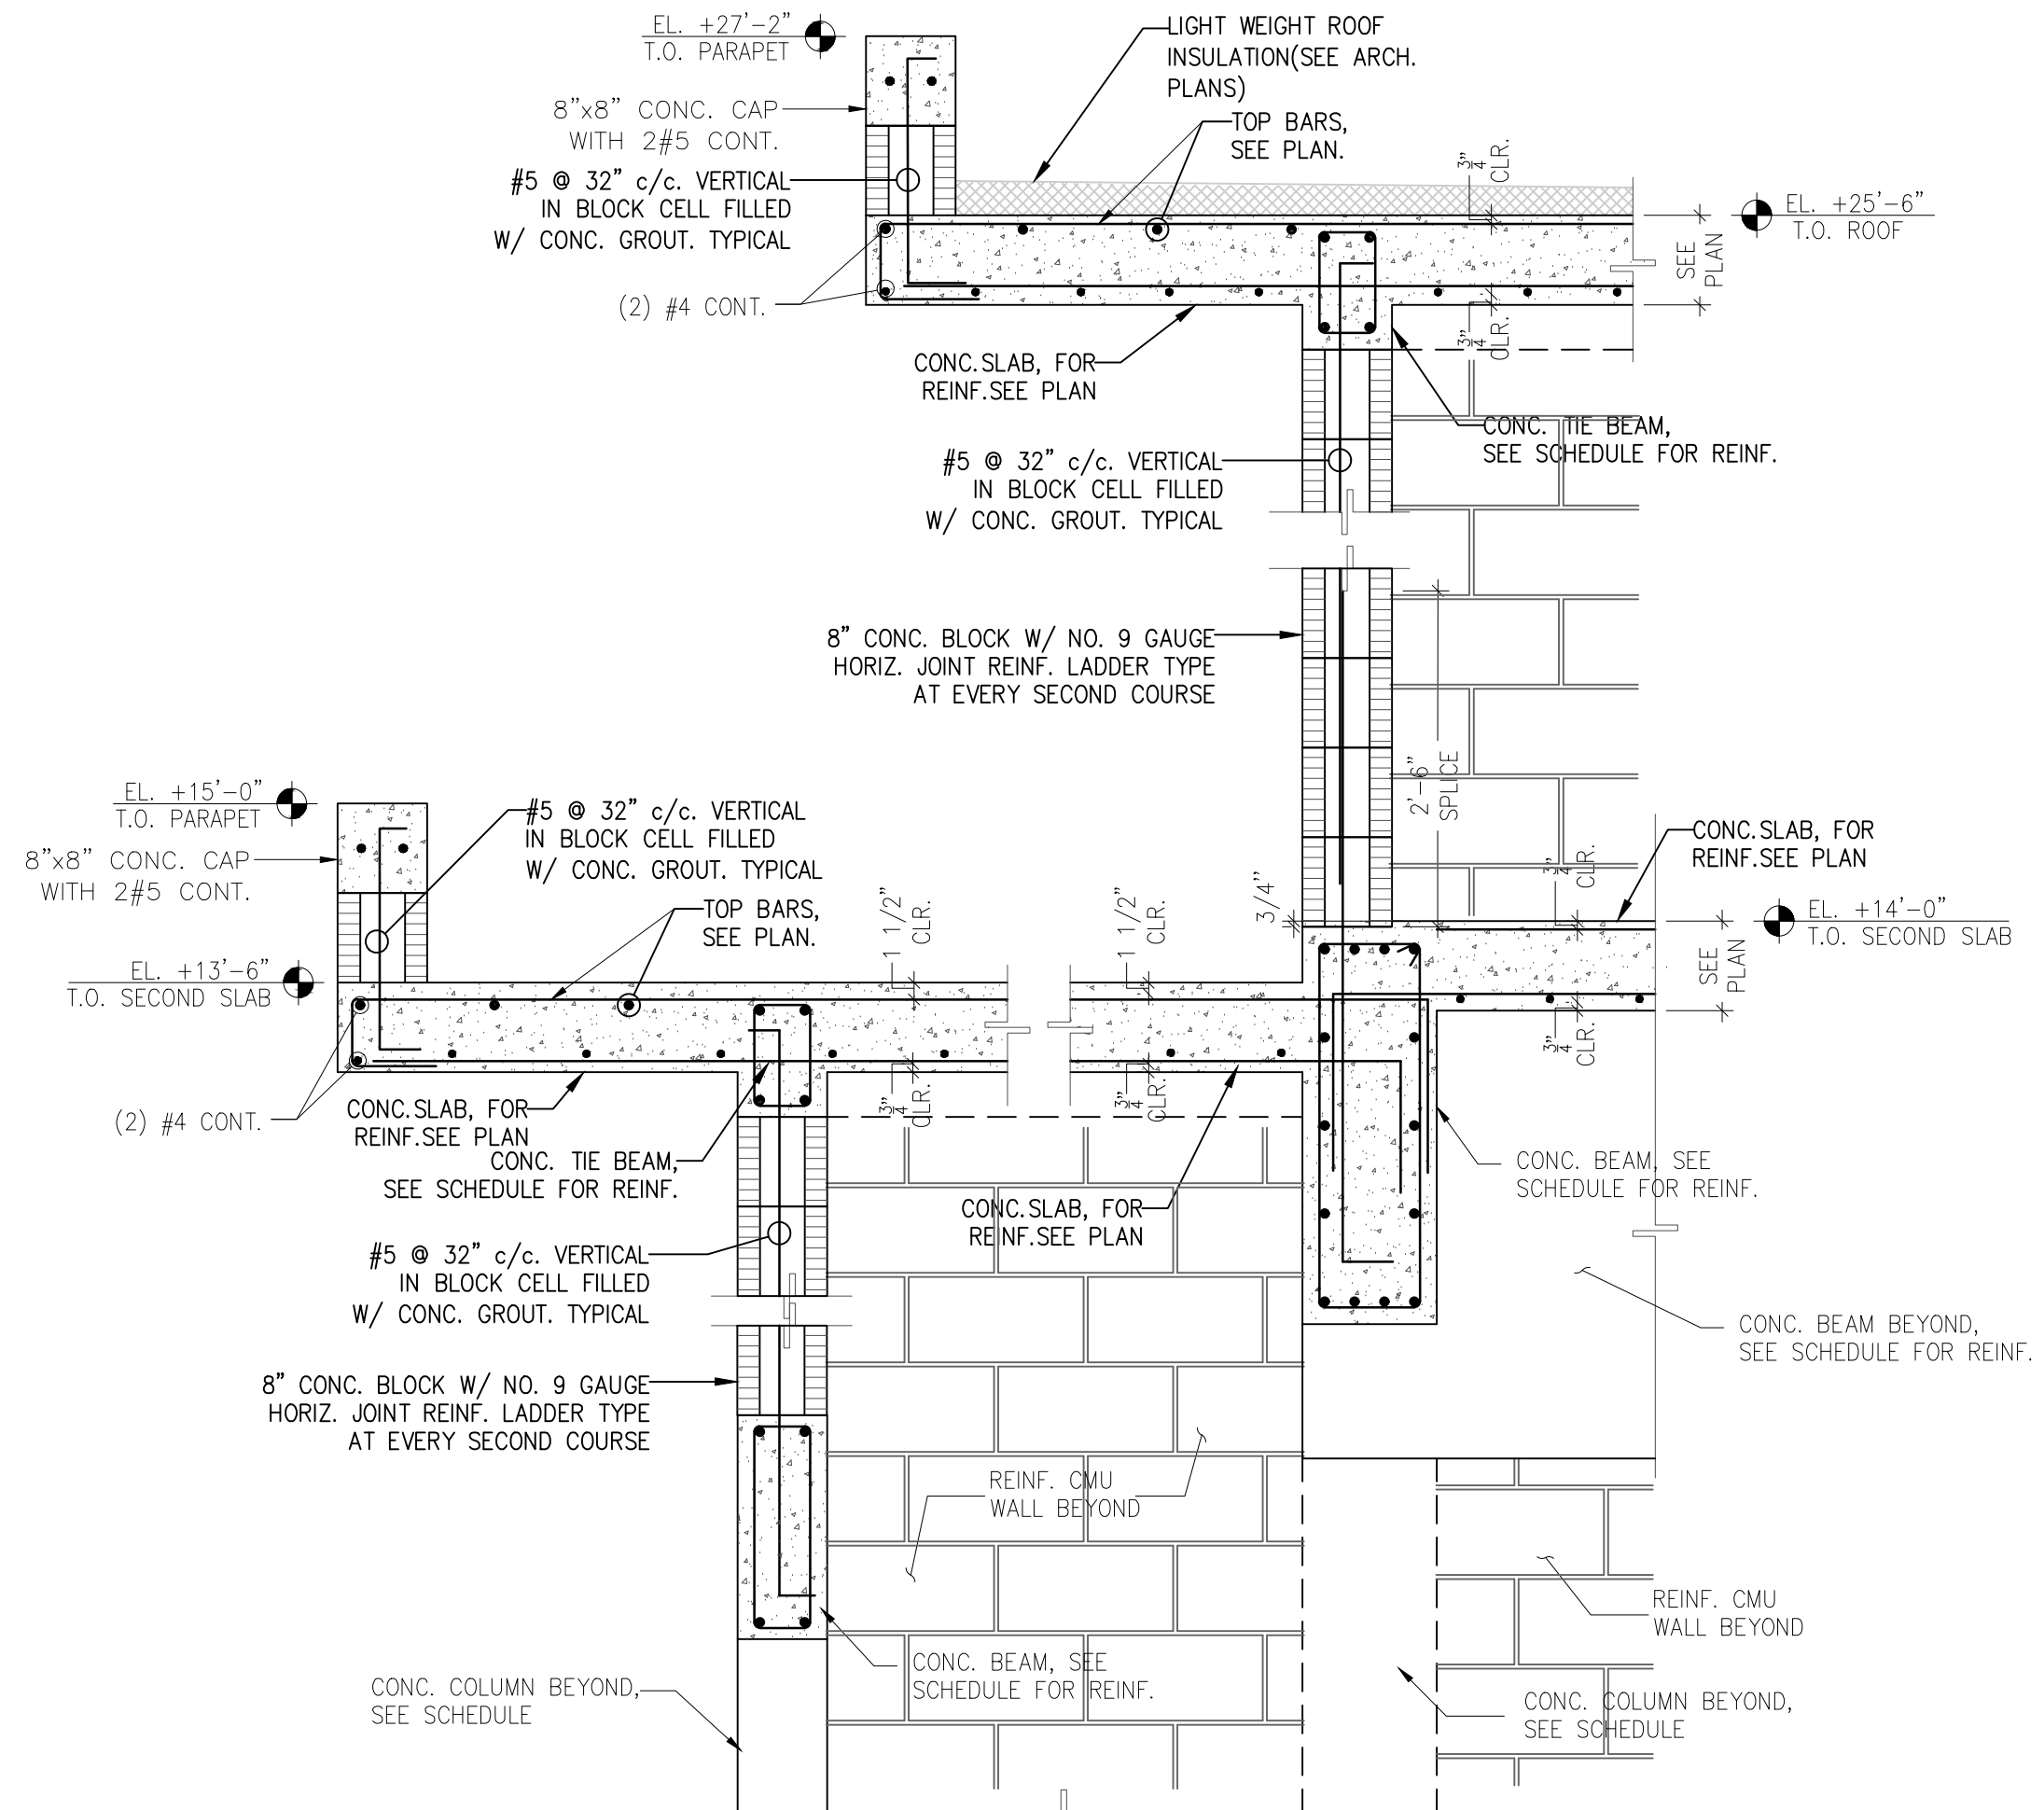


SECTION

SCALE : 3/4" = 1'-0"

11

S-7

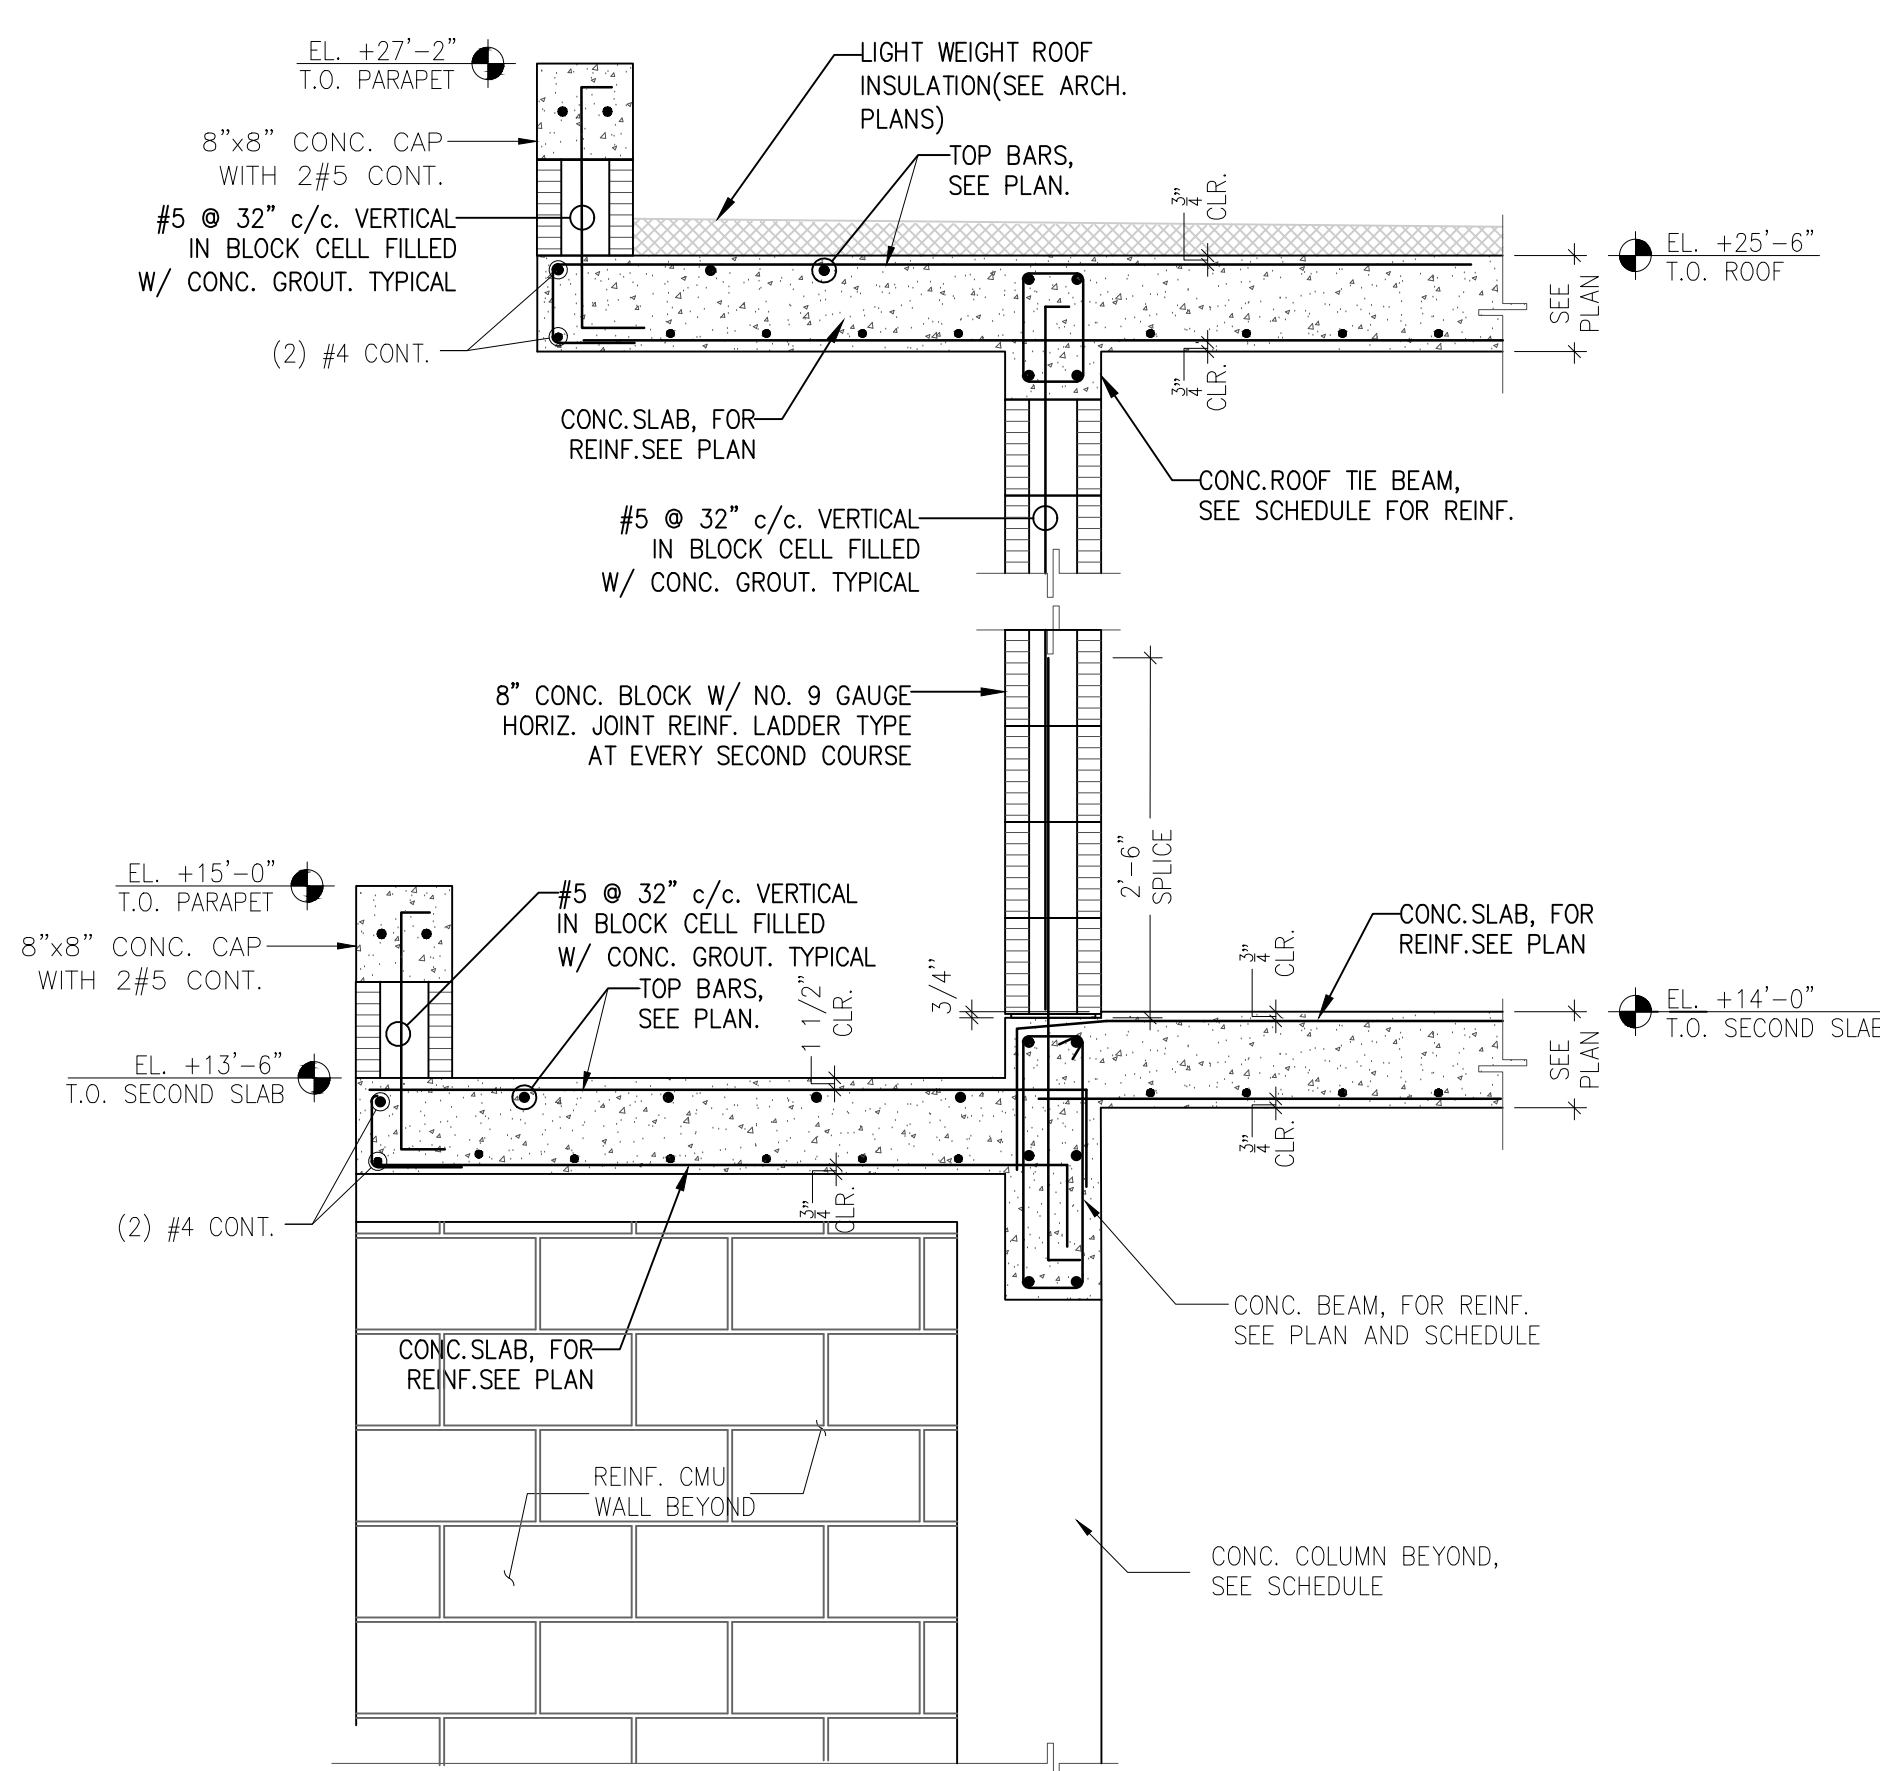


SECTION

SCALE : 3/4" = 1'-0"

12

S-7

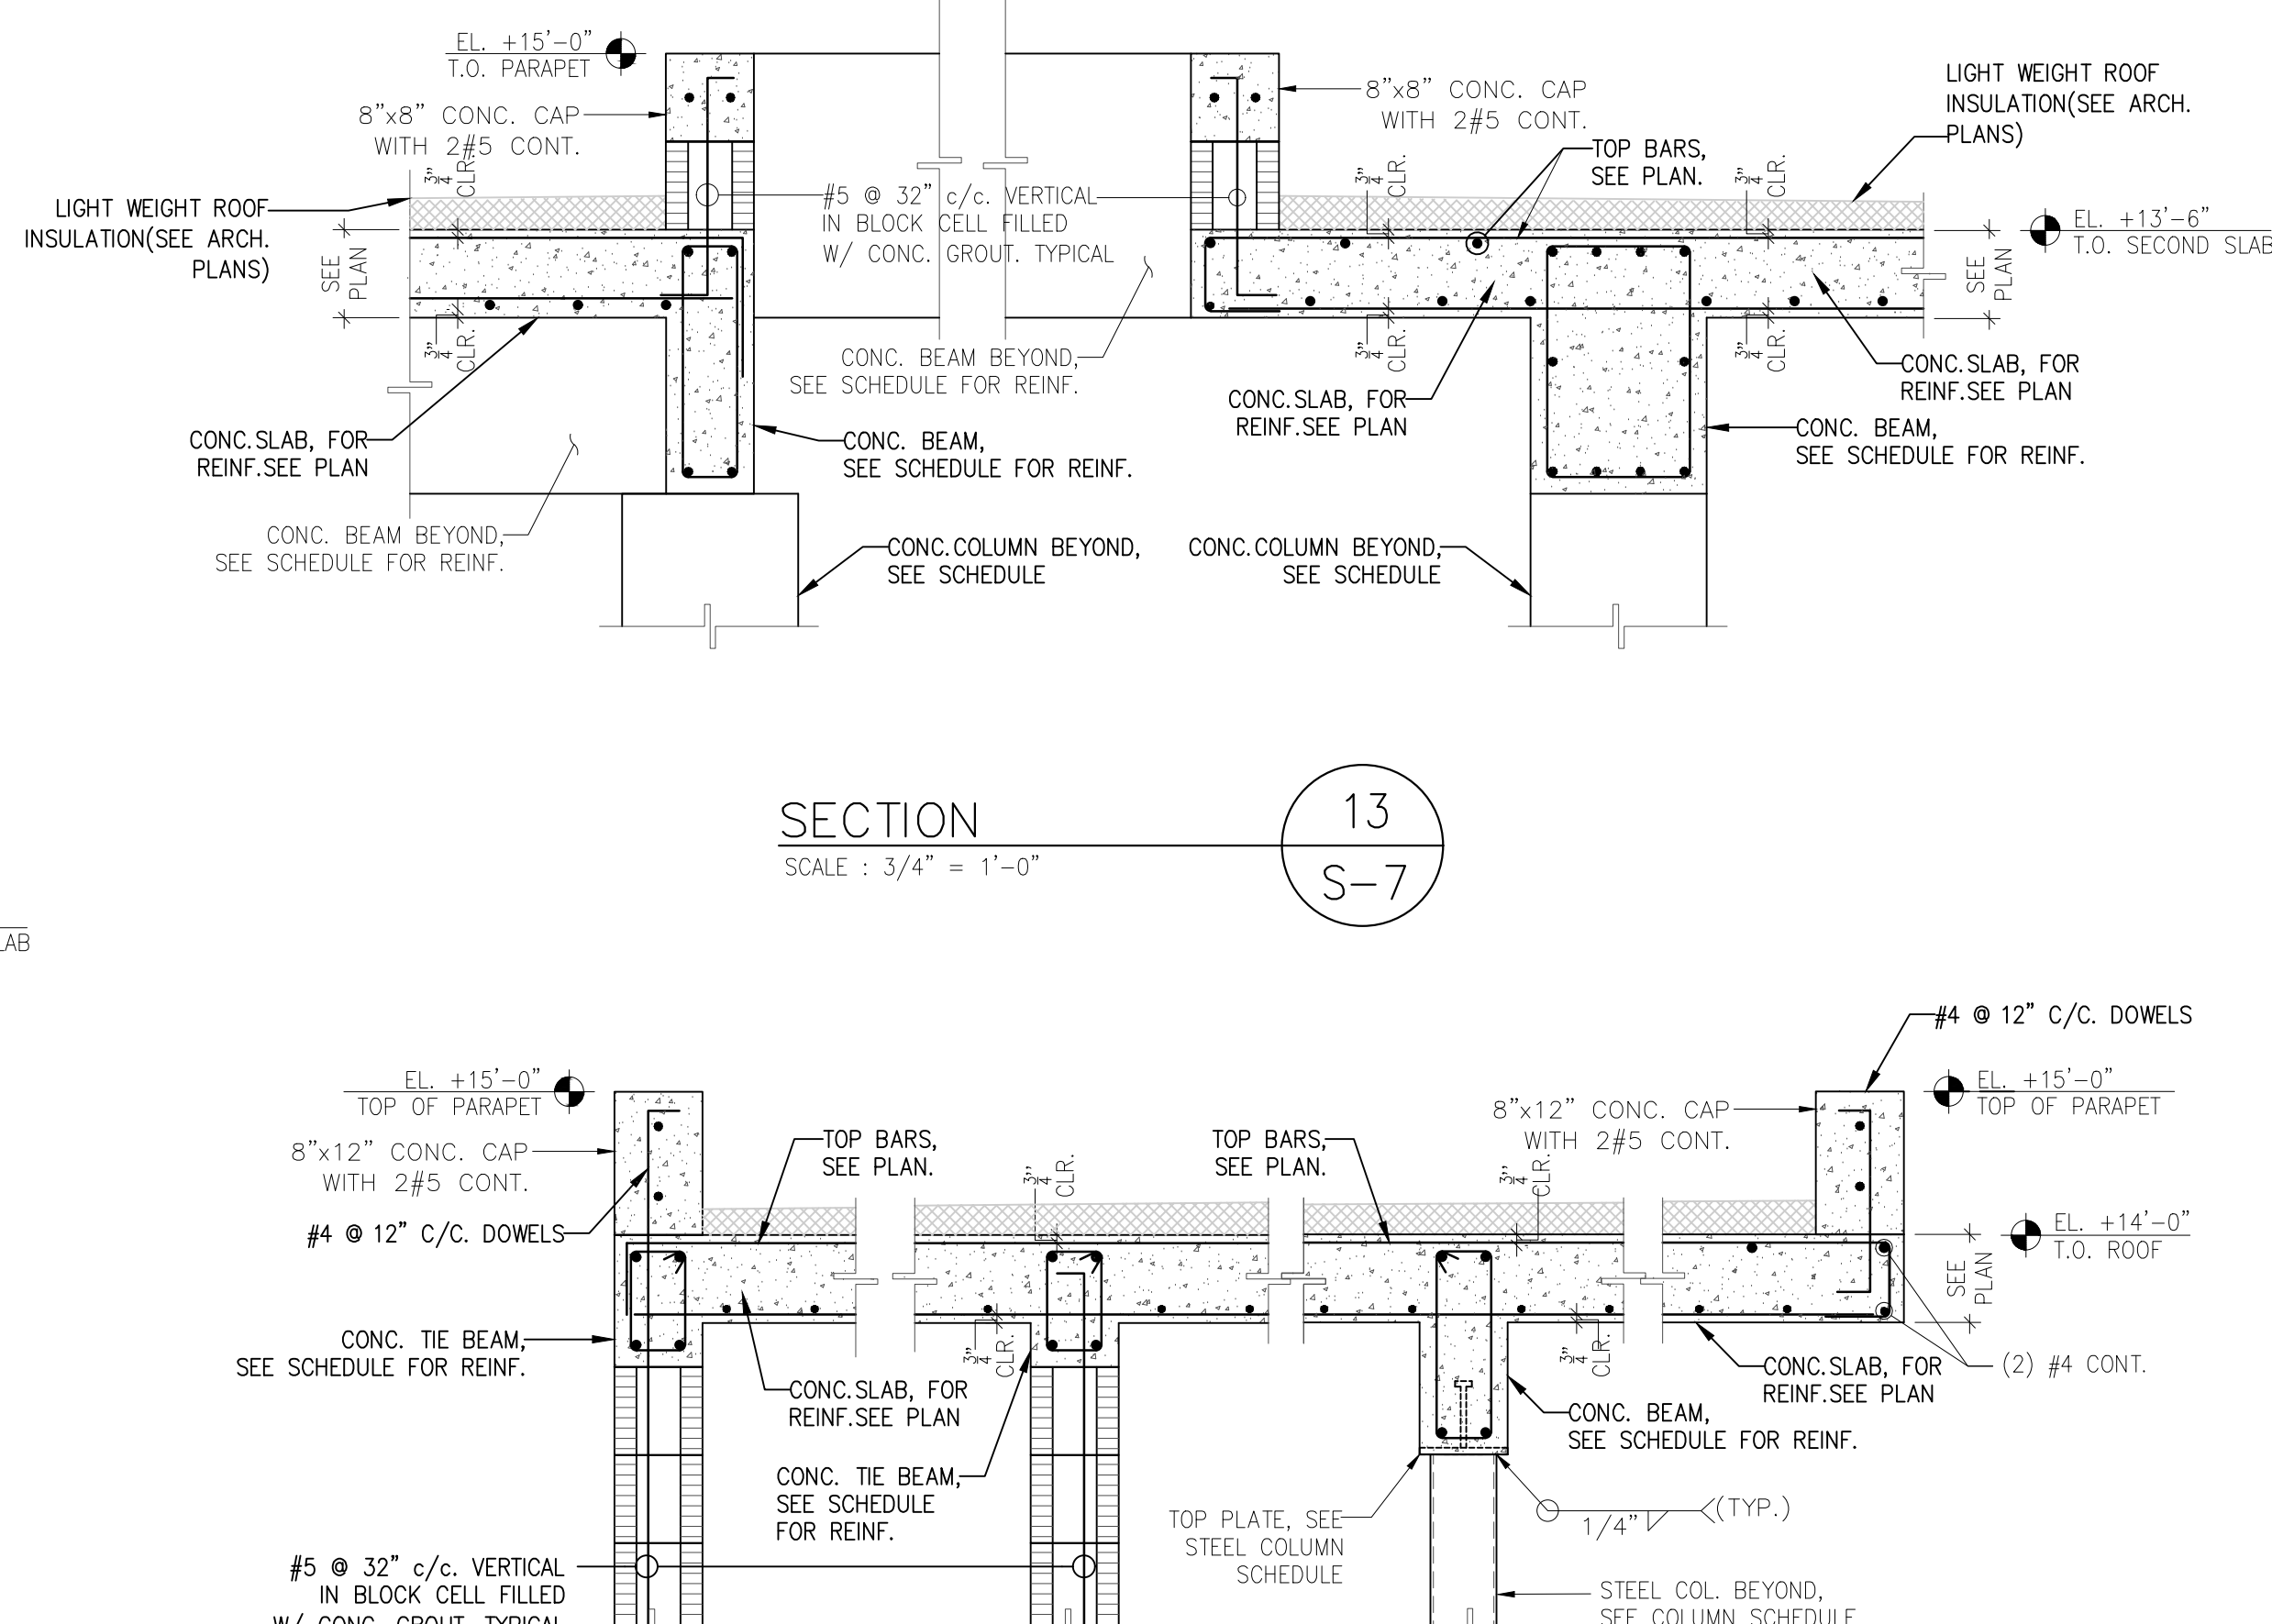


SECTION

SCALE : 3/4" = 1'-0"

13

S-7

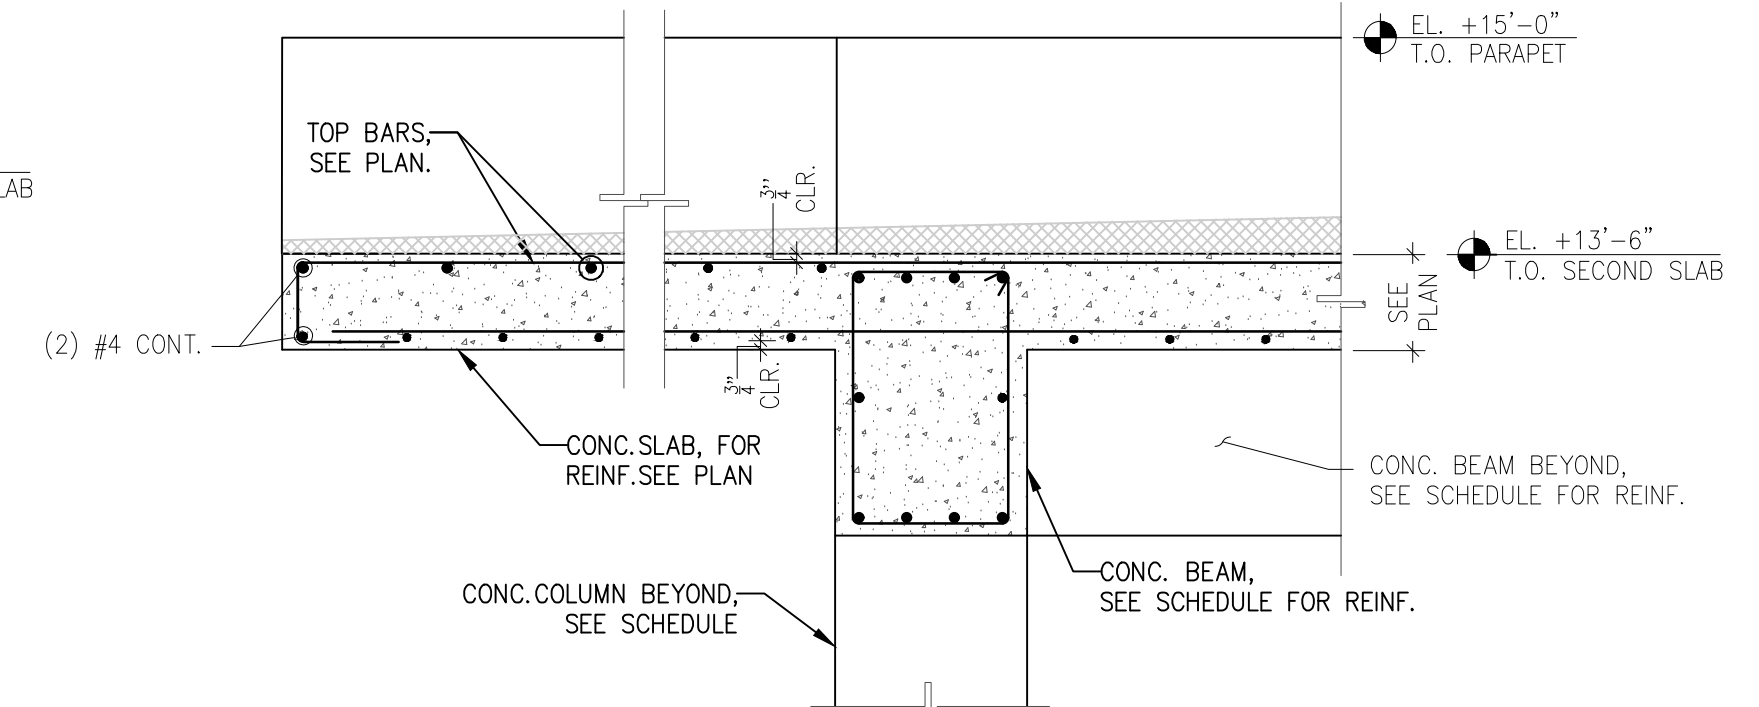


SECTION

SCALE : 3/4" = 1'-0"

14

S-7

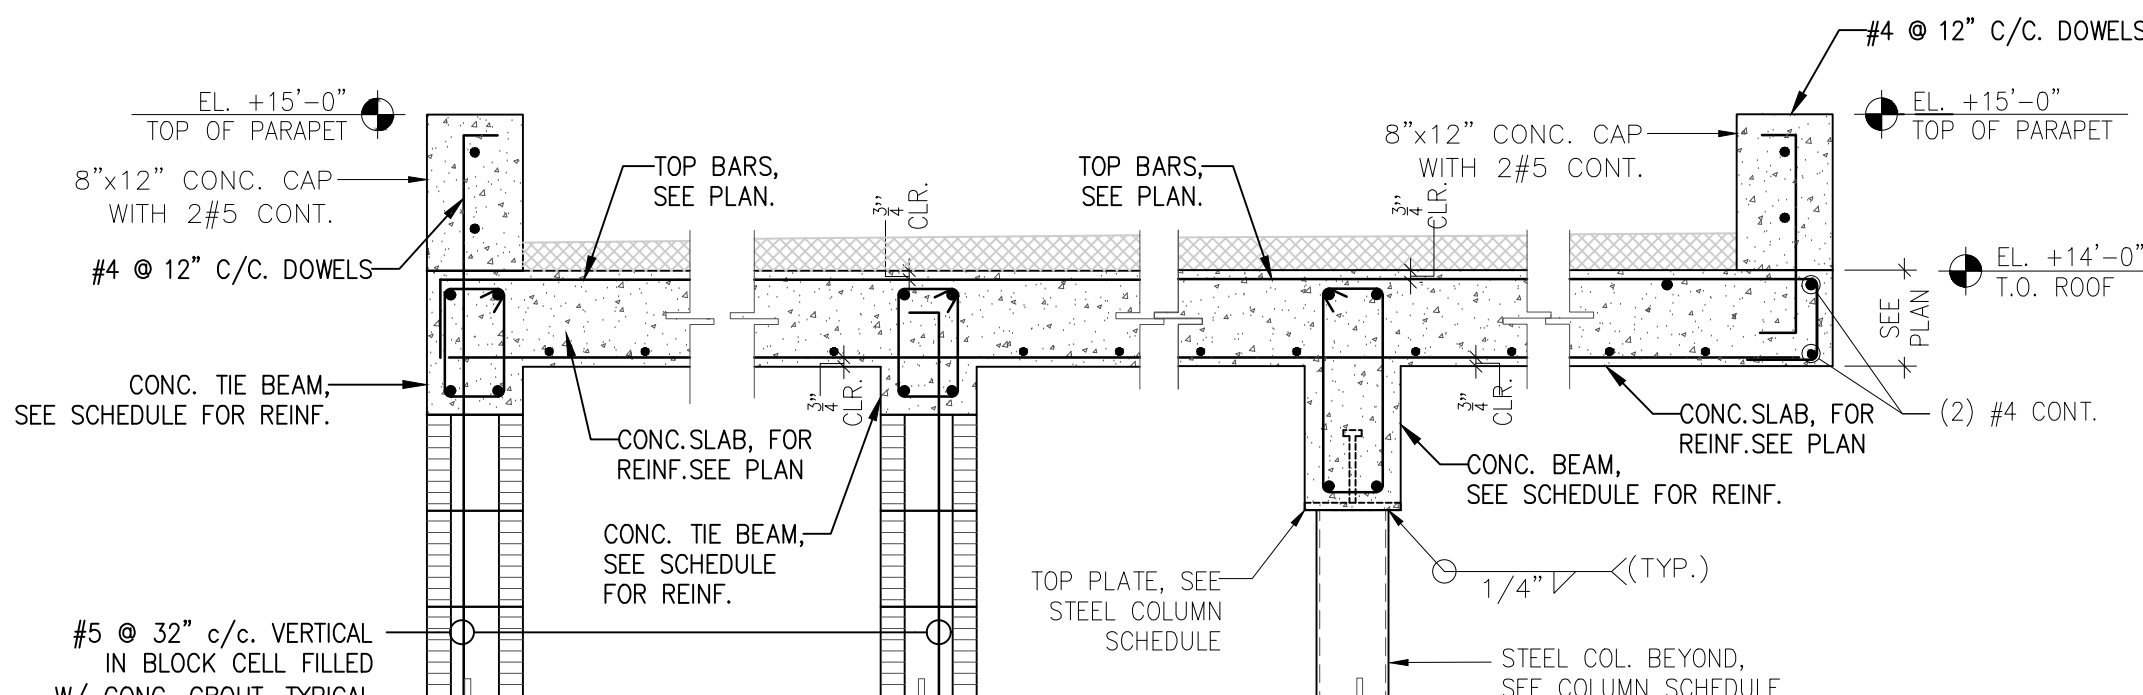

SECTION

SCALE : 3/4" = 1'-0"

15

S-7


REVISIONS	
Rev.	Description

FIDANZA'S FAMILY HOUSE
NEW CONSTRUCTION
11041 SW 77TH AVE, PINECREST, FL 33156

Corporation Licence #AA0003589	Architectural Seal
JORGE L VILLAVENCIO NC. AR0012110	

VILLA & ASSOCIATES INC.
ARCHITECTURE - PLANNING - INTERIOR DESIGN
5801 SW 69 AVENUE - MIAMI, FLORIDA 33155
TEL. 305-613-0865 - E-Mail: jvillarchitect@gmail.com
CONSULTANT: ARCHI-TEK STUDIO CORP.
TEL. 305-799-8016 - E-Mail: maguilar@architekstudio.com

SECTIONS

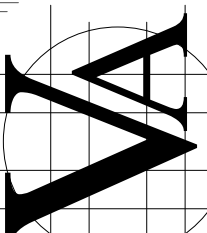

ENGINEER
INFORMATION

ALAYM AGUILAR
P.E. No. 92154
T.: 305 710-2987
3aengdrafting@gmail.com

Alaym Aguilar
Digitally signed by Alaym Aguilar
DN: c=US, st=Florida, l=Miami, o=3A ENGINEERING DRAFTING, INC. cn=Alaym Aguilar, email=3aengdrafting@gmail.com
Date: 2024.03.07 13:04:52 -05'00'
SEAL

DATE: 10-20-2022	SCALE: AS SHOWN
PROJECT NO: Unnamed	
DRAWING NO : S-7	