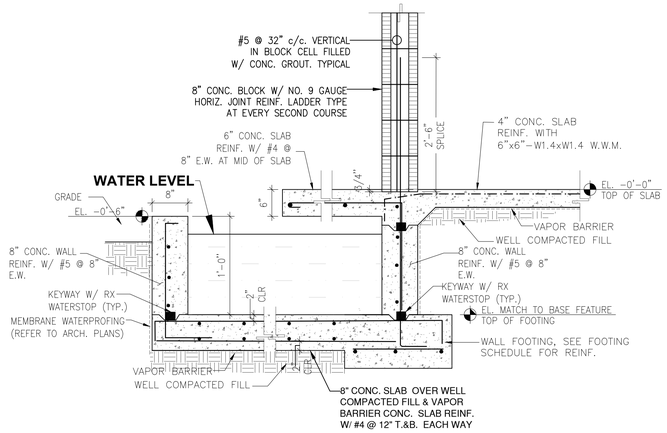

SECTION 16 / S-8
SCALE : 3/4" = 1'-0"

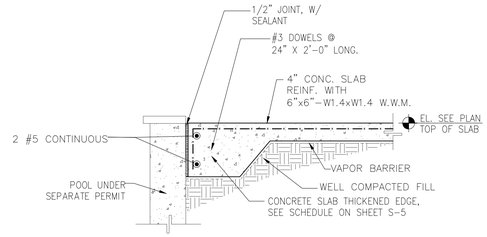

SECTION 17 / S-8
SCALE : 3/4" = 1'-0"

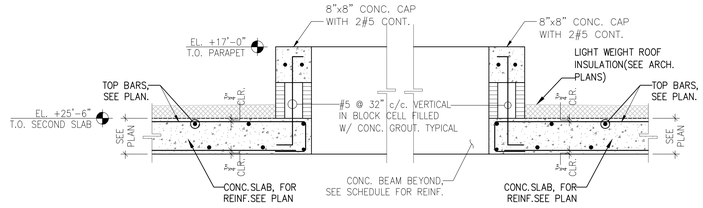

SECTION 19 / S-8
SCALE : 3/4" = 1'-0"

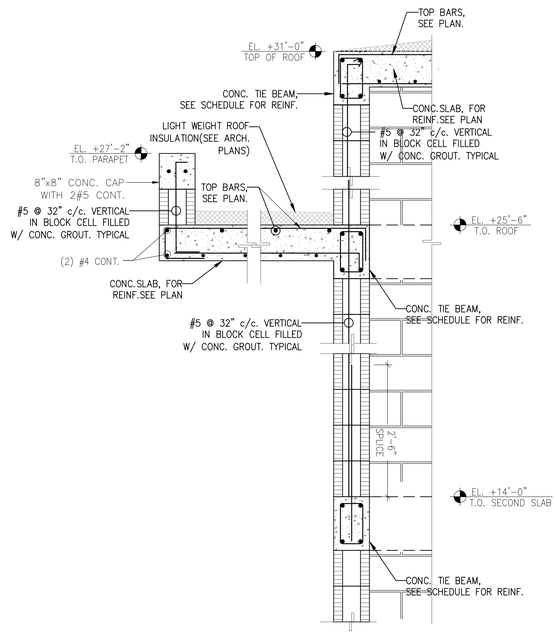

SECTION 18 / S-8
SCALE : 3/4" = 1'-0"

REVISIONS

Rev.	Date	Description

FIDANZA'S FAMILY HOUSE
NEW CONSTRUCTION
11041 SW 77TH AVE, PINECREST, FL 33156

Corporation Licence #AA0003589

Architectural Seal

JORGE L VILLAVICENCIO
NO. AR0012110

VILLA & ASSOCIATES INC.
ARCHITECTURE - PLANNING - INTERIOR DESIGN
5801 SW 69 AVENUE - MIAMI, FLORIDA 33155
TEL. 305-613-0865 - E-Mail Jvillarchitect@gmail.com

CONSULTANT : ARCHI-TEK STUDIO CORP.,
TEL. 305-799-8016 - E-Mail magullar@architekstudio.com

ENGINEER INFORMATION

ALAYM AGUILAR
P.E. No. 92154
T.: 305 710-2987
3aengdrafting@gmail.com

Alaym Aguilar

Digitally signed by Alaym Aguilar
DN: c=US, st=Florida, l=Miami, o=3A ENGINEERING DRAFTING, INC, cn=Alaym Aguilar, email=3aengdrafting@gmail.com
Date: 2024.03.07 13:06:08 -05'00'

SEAL

SECTIONS

DATE:	SCALE:
10-20-2022	AS SHOWN

PROJECT NO: Unnamed

DRAWING NO : S-8