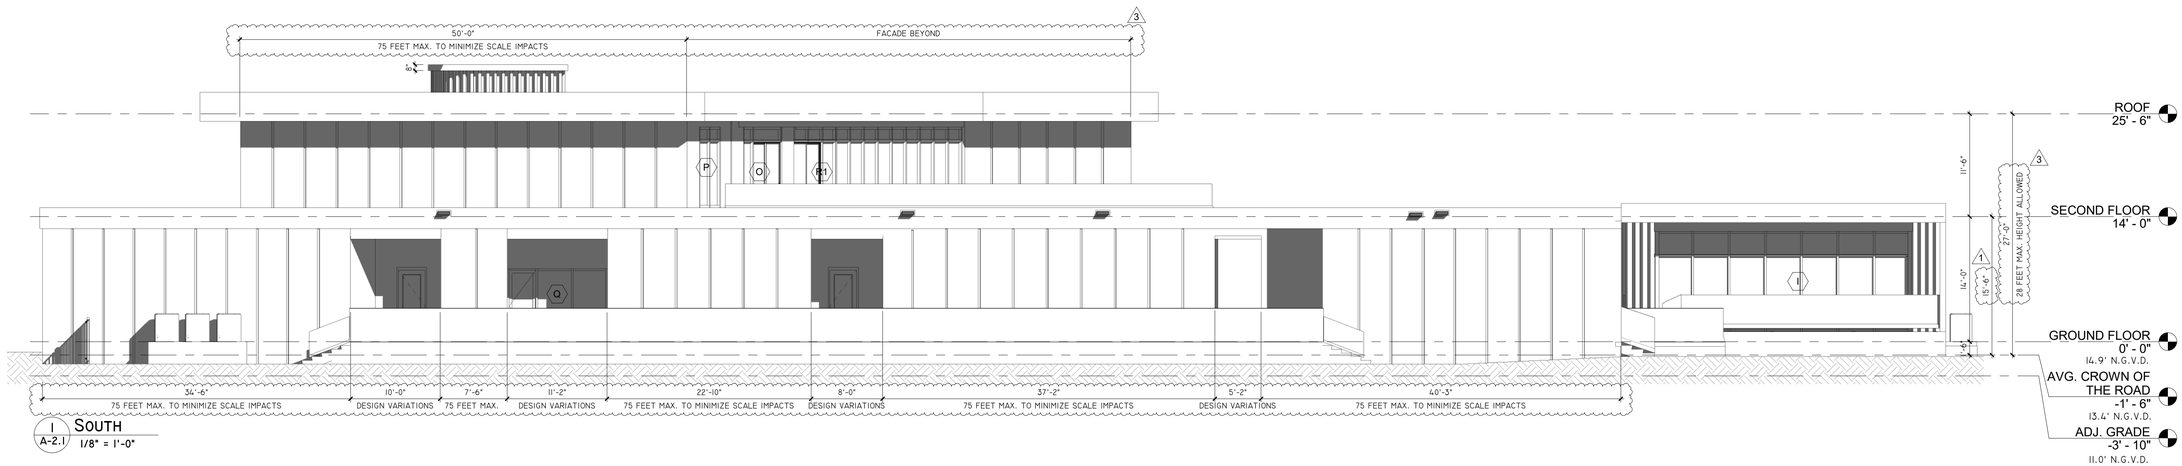

1 A-2.1 SOUTH
1/8" = 1'-0"

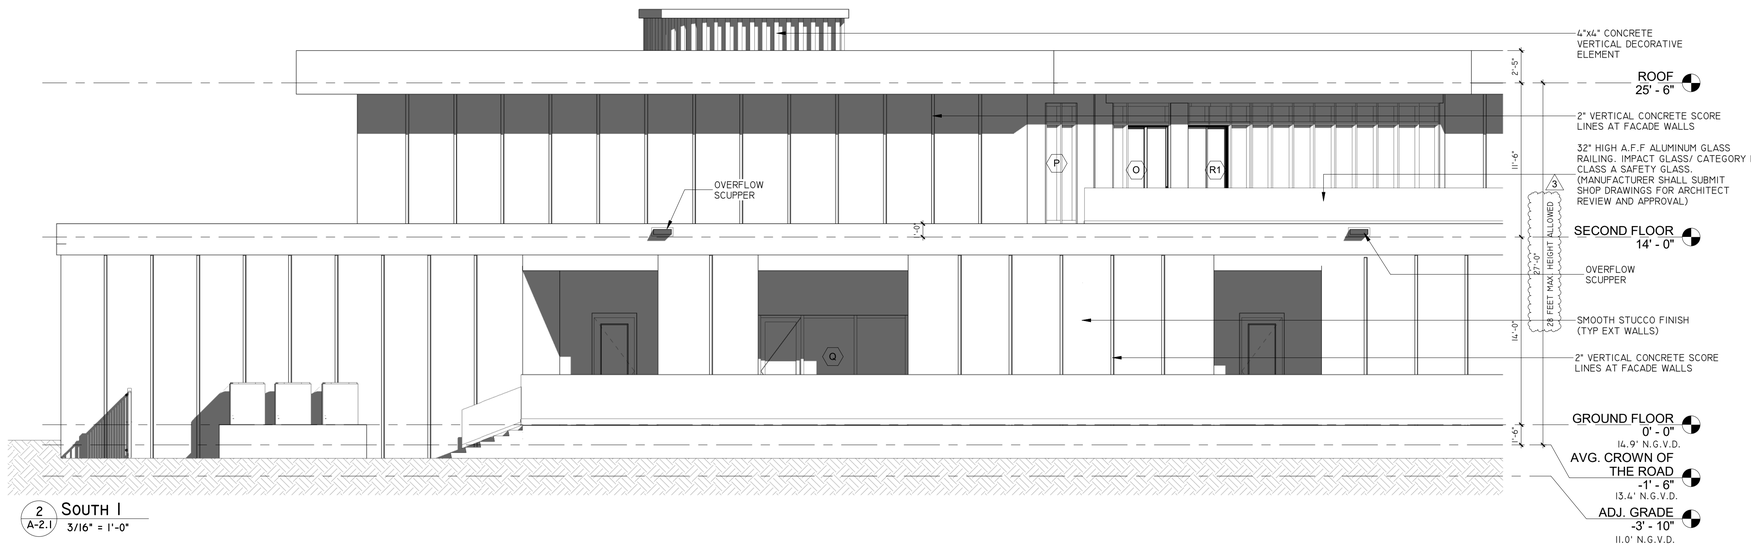

2 A-2.1 SOUTH 1
3/16" = 1'-0"

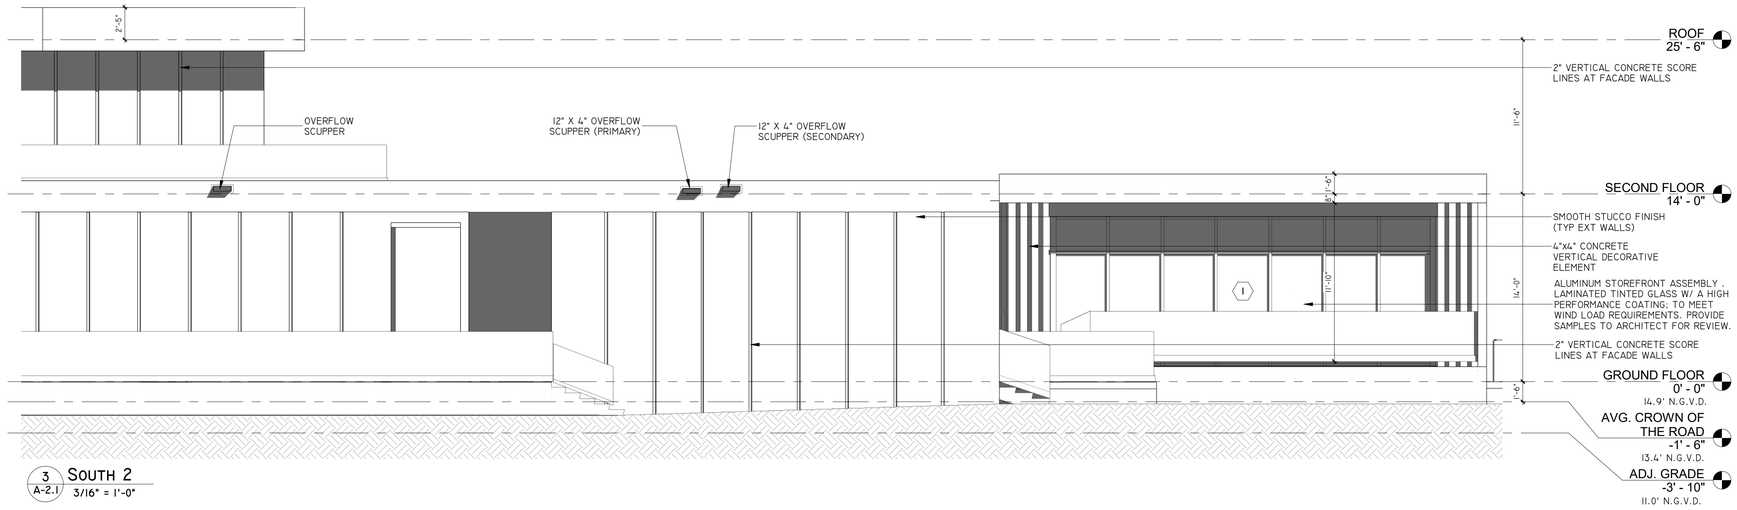

3 A-2.1 SOUTH 2
3/16" = 1'-0"

JORGE L VILLAVICENCIO

Digitally signed by JORGE L VILLAVICENCIO
Date: 2024.05.07 22:15:21 -04'00'

REVISIONS

Rev.	Description	Date
1	Zoning Comment	10-6-2023
3	Zoning Comment	03-27-2024

FIDANZA'S FAMILY HOUSE
NEW CONSTRUCTION
11041 SW 77TH AVE, VILLAGE OF PINECREST, FL 33156

Certificate of Authorization No. AA0003589
STATE OF FLORIDA
JORGE L VILLAVICENCIO
Architectural Seal
REGISTERED ARCHITECT
R0012110

VILLA & ASSOCIATES INC.
ARCHITECTURE - PLANNING - INTERIOR DESIGN
5801 SW 69 AVENUE - MIAMI, FLORIDA 33155
TEL. 305-613-0865 - E-Mail Jvillarchitect@gmail.com

CONSULTANT : ARCHI-TEK STUDIO CORP.
TEL. 305-799-8016 - E-Mail magullar@architekstudio.com

DATE: 10-20-2022	SCALE: AS SHOWN
PROJECT NO: ELEVATION SOUTH	
DRAWING NO : A-2.1	