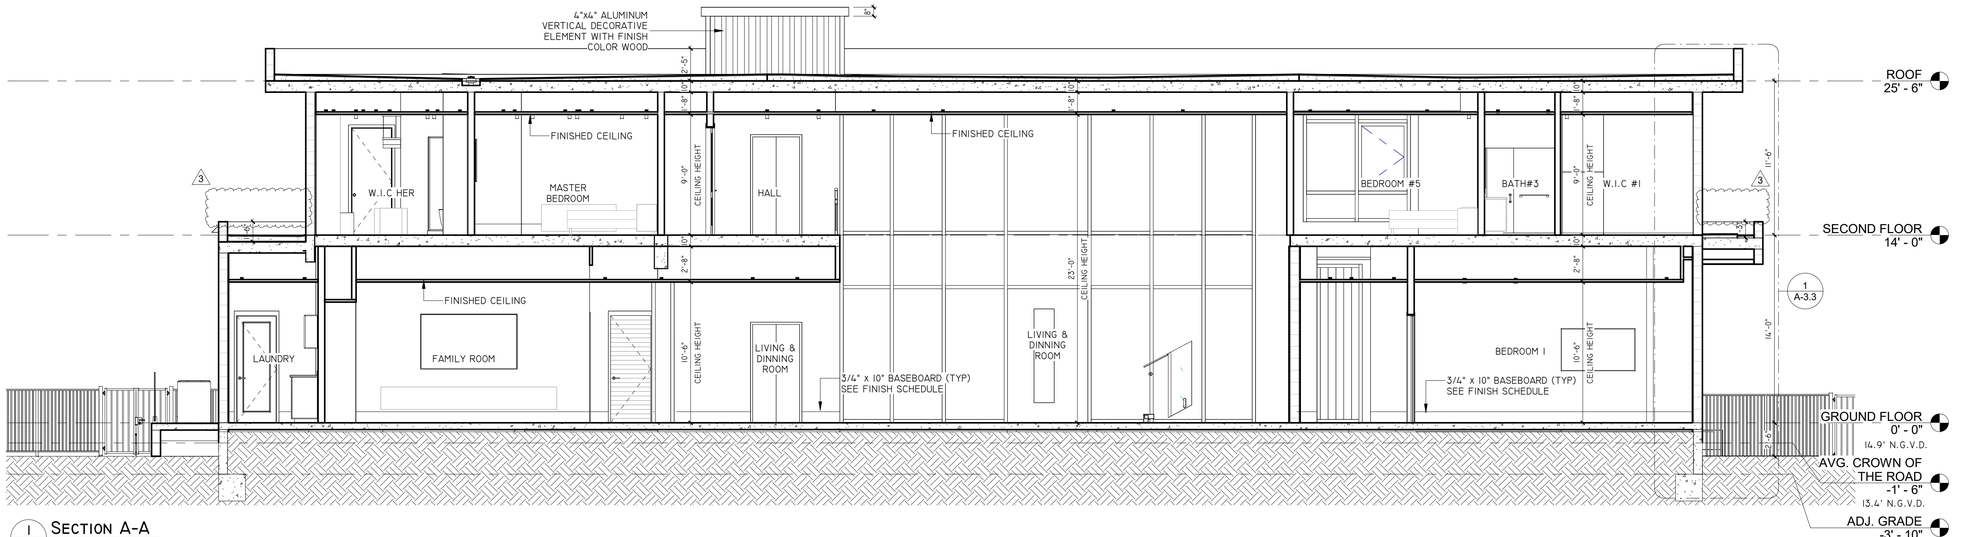

1 A-3.0 SECTION A-A
3/16" = 1'-0"

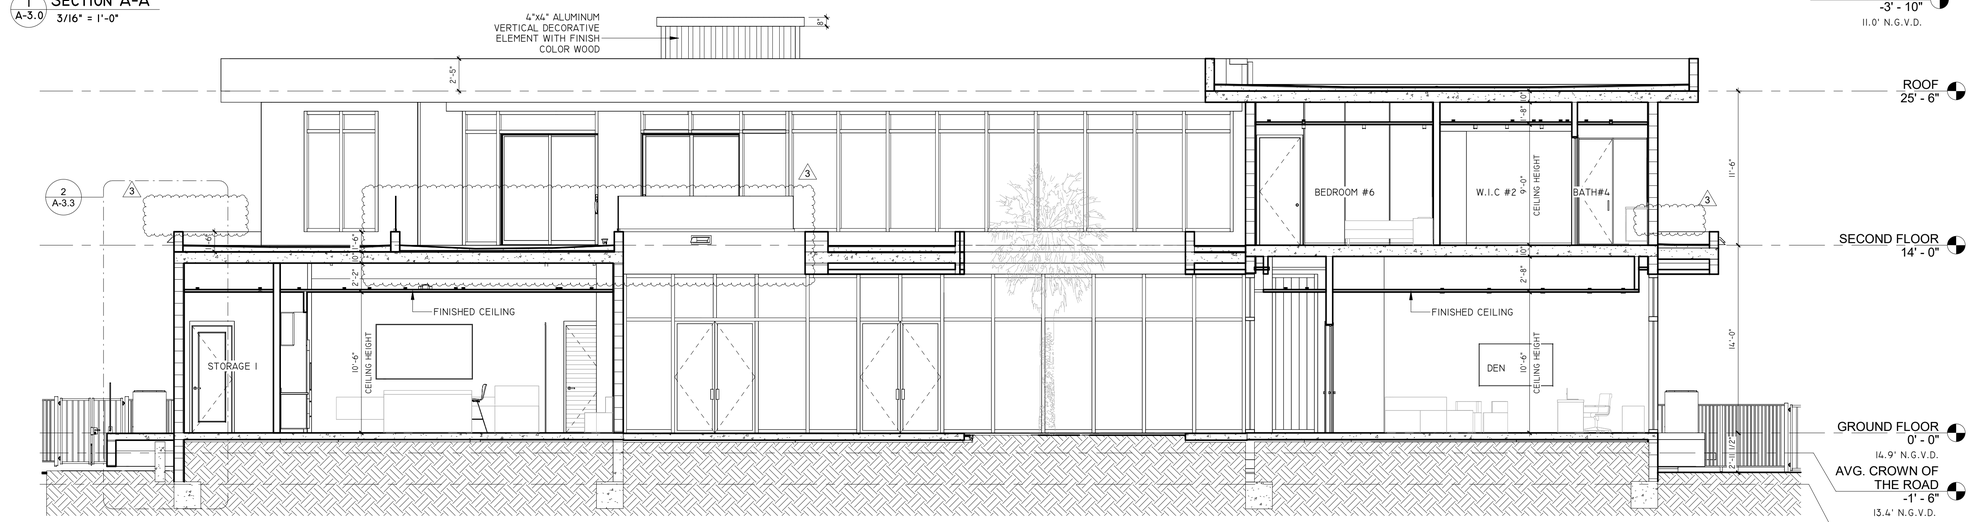

2 A-3.0 SECTION B-B
3/16" = 1'-0"

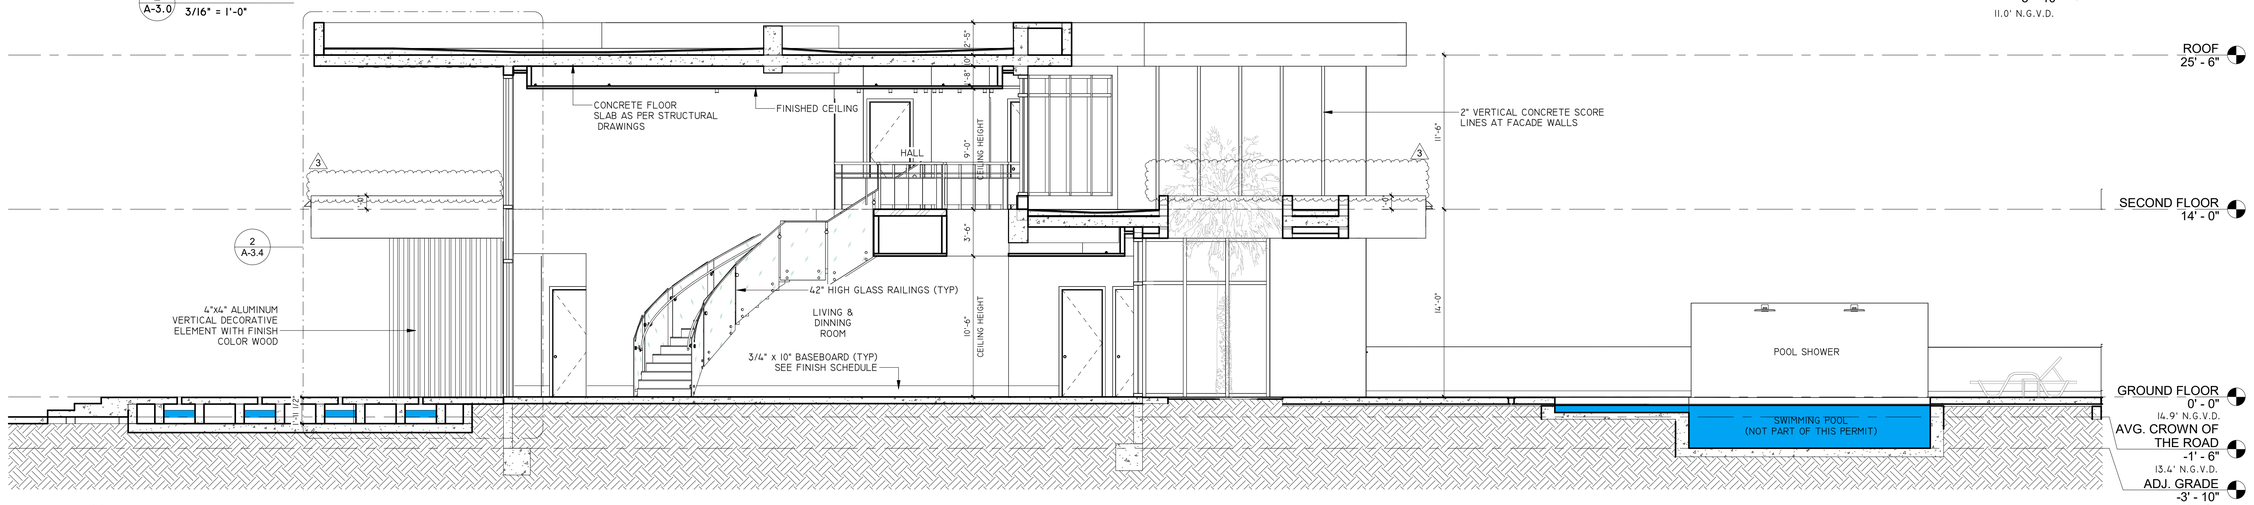

3 A-3.0 SECTION C-C
3/16" = 1'-0"

REVISIONS

Rev.	Date	Description
1	10-3-2023	Building Comment
3	03-27-2024	Zoning Comment

FIDANZA'S FAMILY HOUSE
NEW CONSTRUCTION
11041 SW 77TH AVE, VILLAGE OF PINECREST, FL 33156

JORGE L VILLAVICENCIO

Digitally signed by JORGE L VILLAVICENCIO
Date: 2024.05.07 22:15:54 -04'00'

Certificate of Authorization AA0003585
STATE OF FLORIDA
JORGE L VILLAVICENCIO
Architectural Seal
REGISTERED ARCHITECT
AR0012110

VILLA & ASSOCIATES INC.
ARCHITECTURE - PLANNING - INTERIOR DESIGN
5801 SW 69 AVENUE - MIAMI, FLORIDA 33155
TEL. 305-613-0865 - E-Mail Jvillarchitect@gmail.com
CONSULTANT : ARCHI-TEK STUDIO CORP.
TEL. 305-799-8016 - E-Mail magullar@architekstudio.com

DATE:	SCALE:
10-20-2022	AS SHOWN

PROJECT NO:
SECTION A-A, B-B & C-C

DRAWING NO :
A-3.0