



SECTION D-D
1/8" = 1'-0"

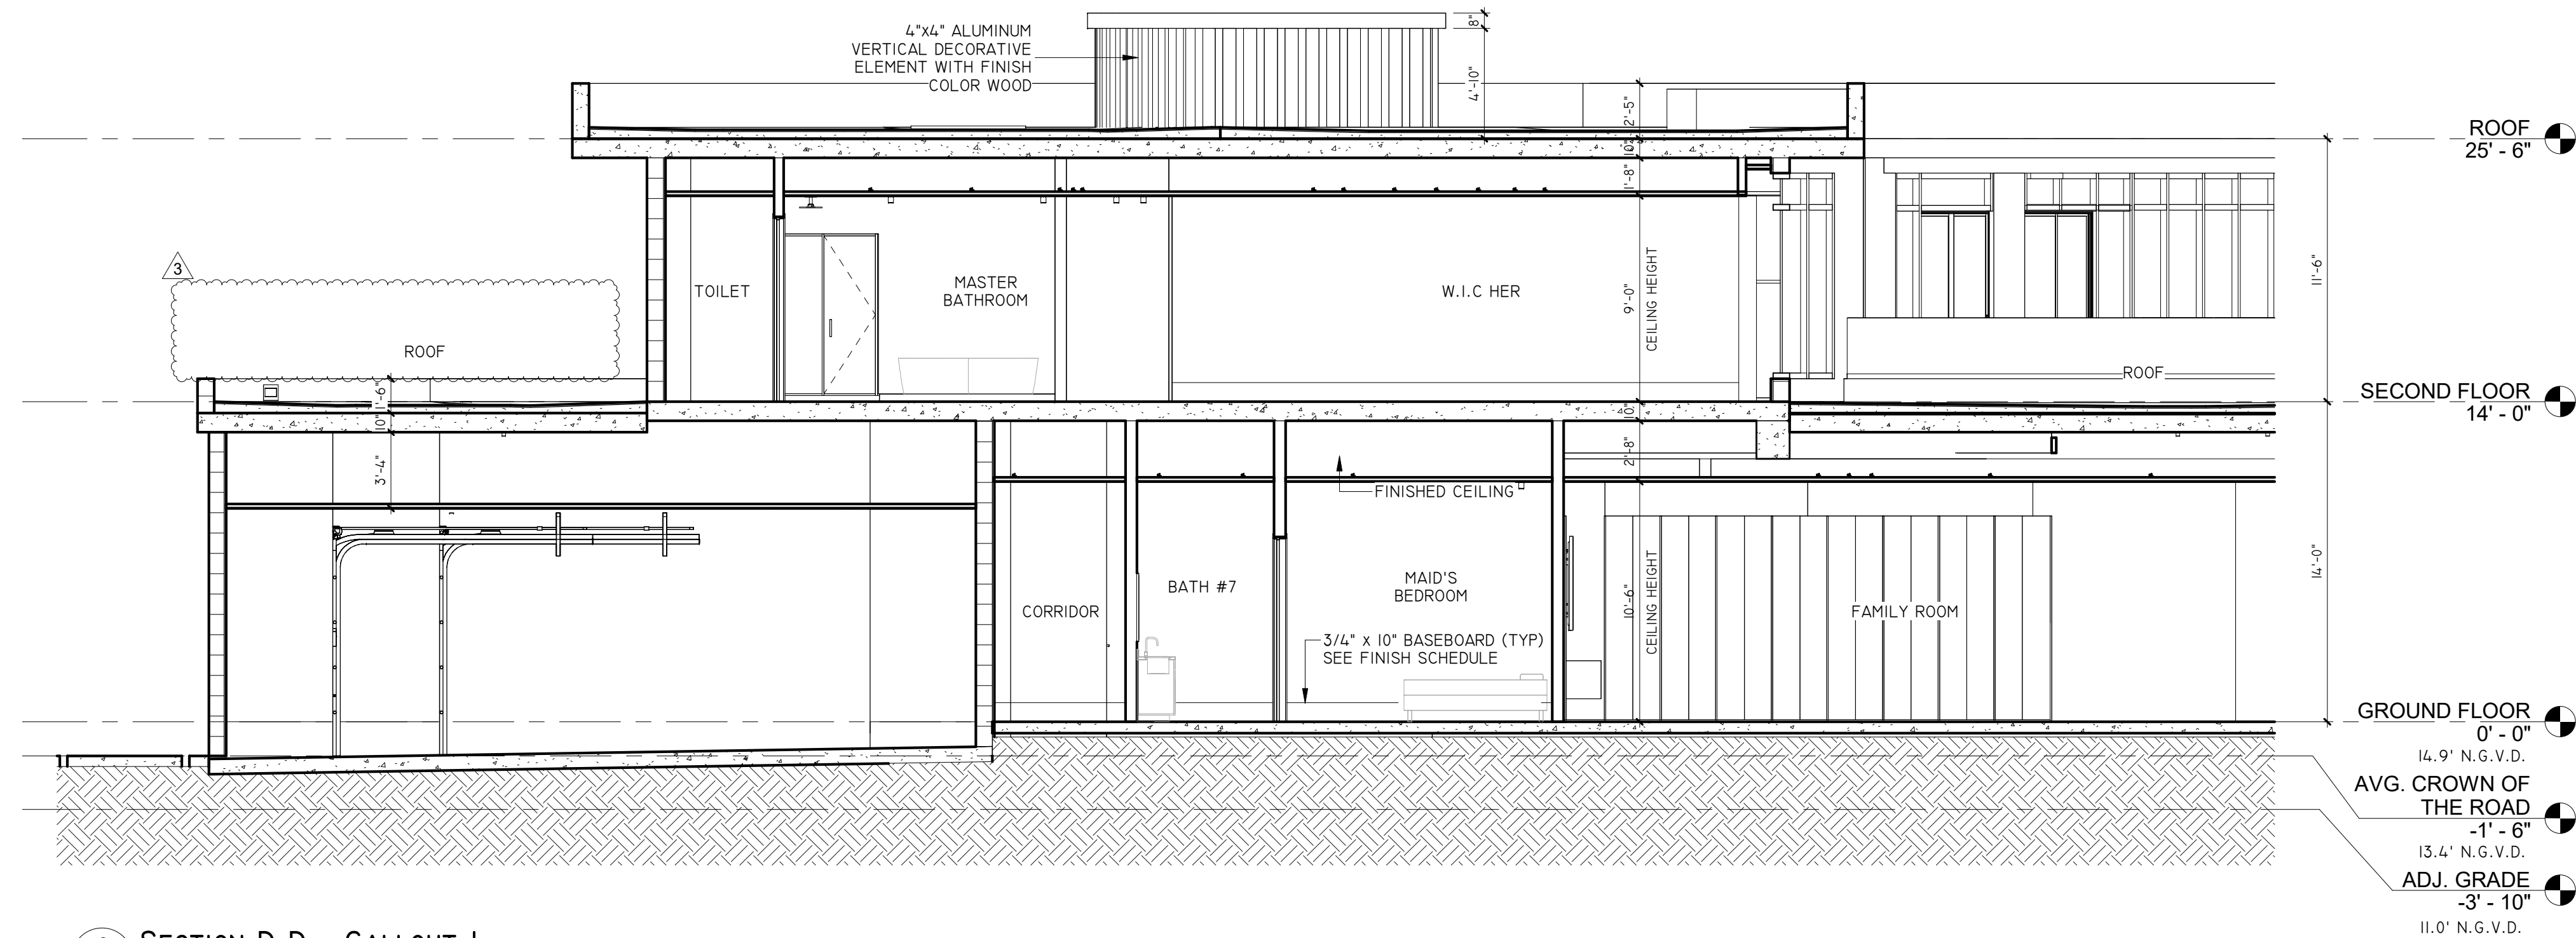

SECTION D-D - CALLOUT I
3/16" = 1'-0"

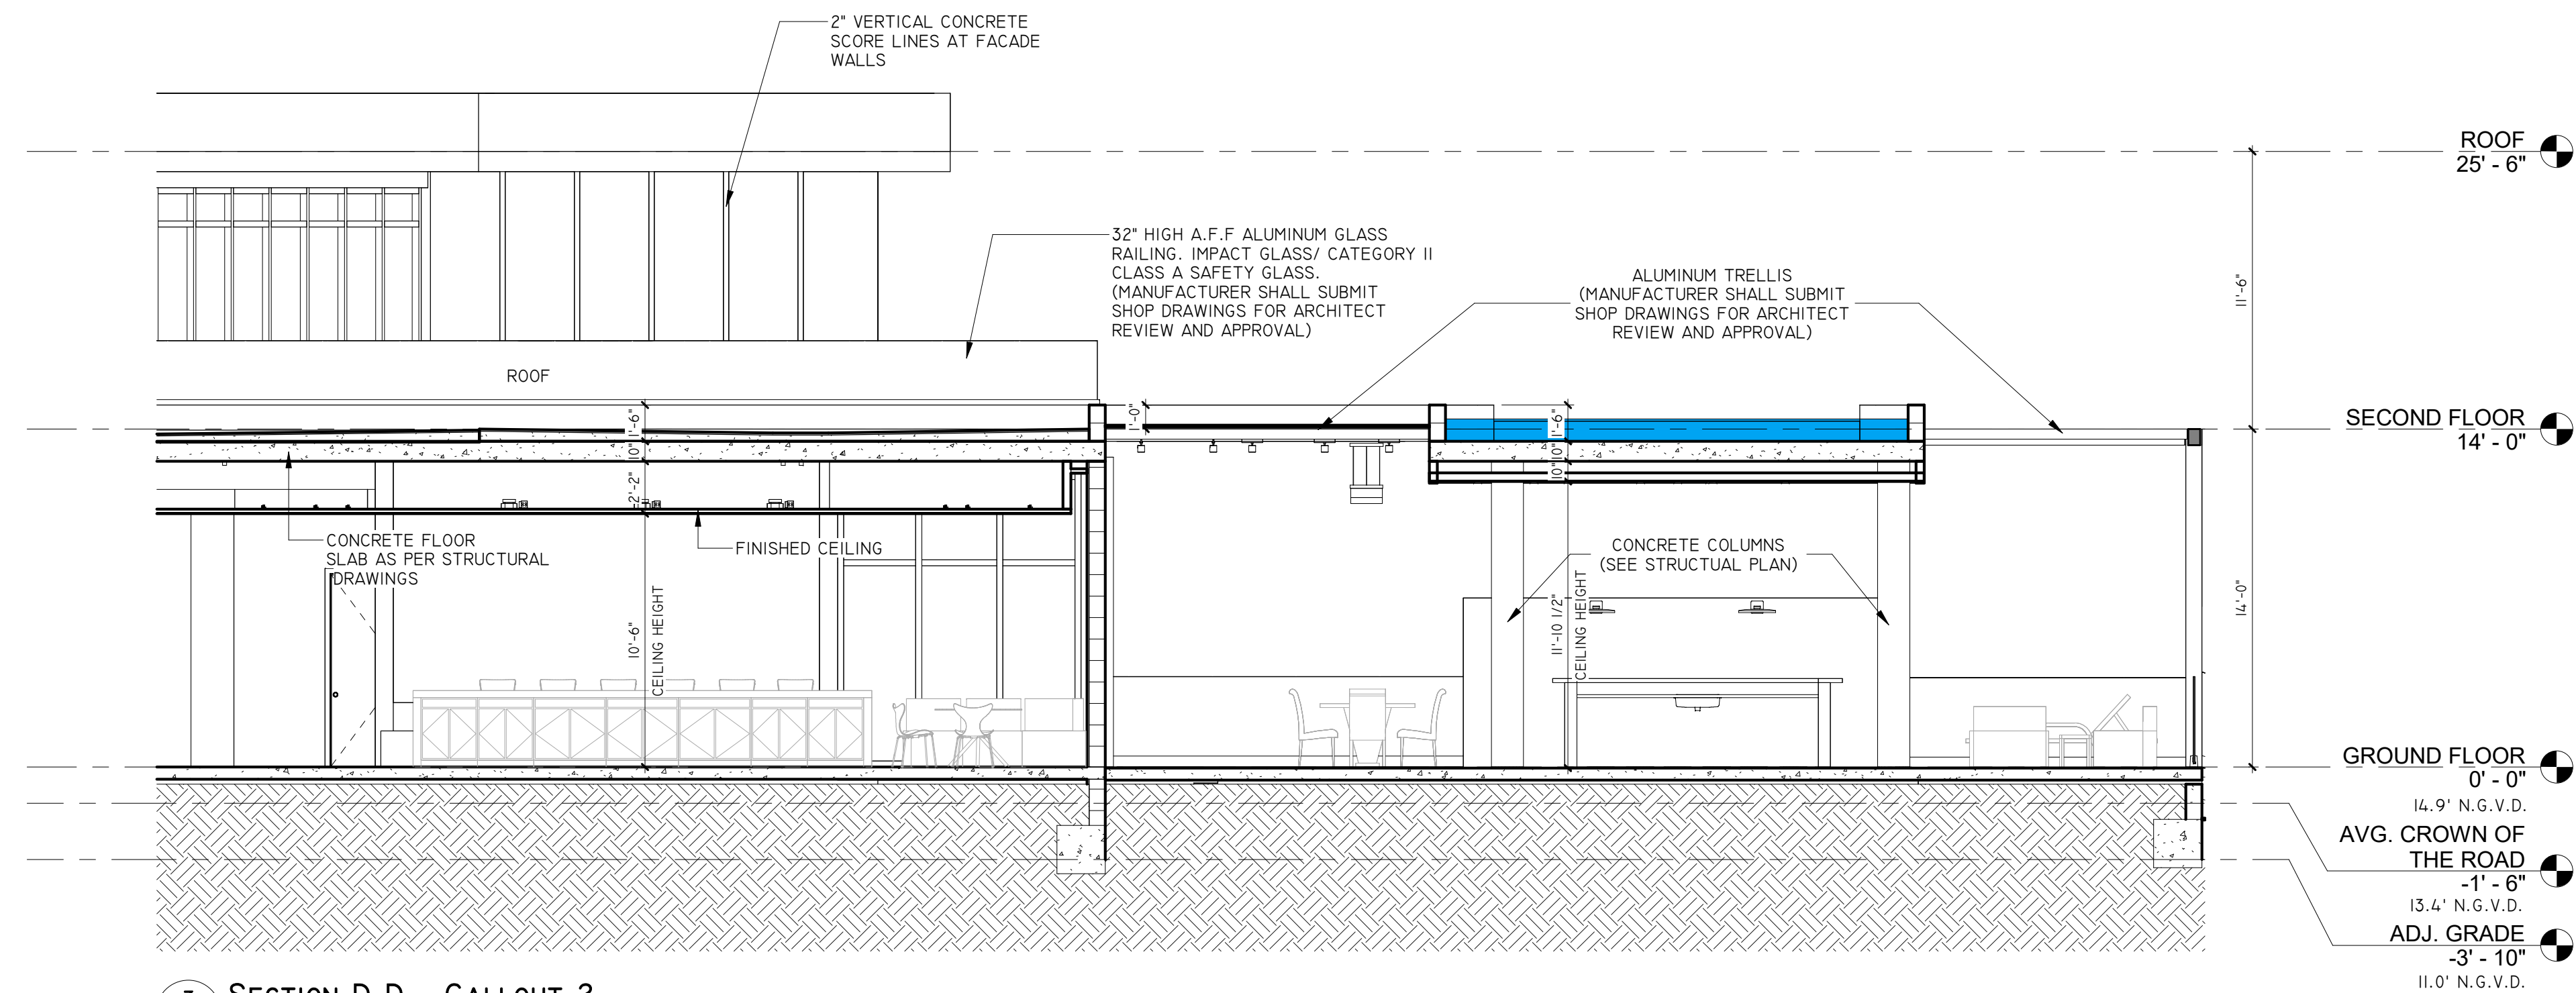


SECTION D-D - CALLOUT 2
3/16" = 1'-0"

JORGE
L
VILLAVI
CENCIO


Digitally signed
by JORGE L
VILLAVICENCIO
Date:
2024.05.07
22:16:08 -04'00'

Revisions	Date	Description
1	10-20-2022	Building comment
2	03-27-2024	Zoning Comment

FIDANZA'S FAMILY HOUSE
NEW CONSTRUCTION
11041 SW 77TH AVE, VILLAGE OF
PINECREST, FL 33156

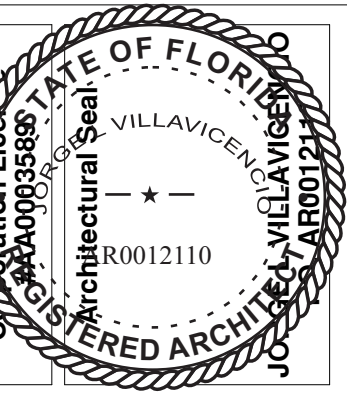

VILLA & ASSOCIATES INC.
ARCHITECTURE PLANNING INTERIOR DESIGN
5801 SW 69 AVENUE MIAMI, FLORIDA 33155
TEL. 305-613-0865 - E-Mail Jvillarchitect@gmail.com
CONSULTANT: ARCHI-TEK STUDIO CORP.
TEL. 305-799-8016 - E-Mail maguilar@architekstudio.com

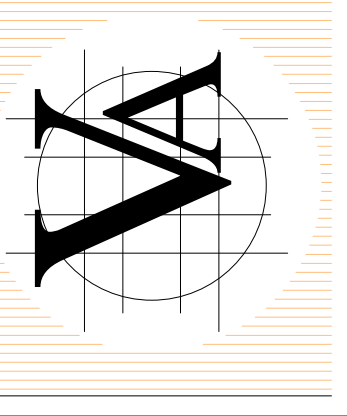

DATE: 10-20-2022	SCALE: AS SHOWN
PROJECT NO: SECTION D-D	
DRAWING NO: A-3.1	