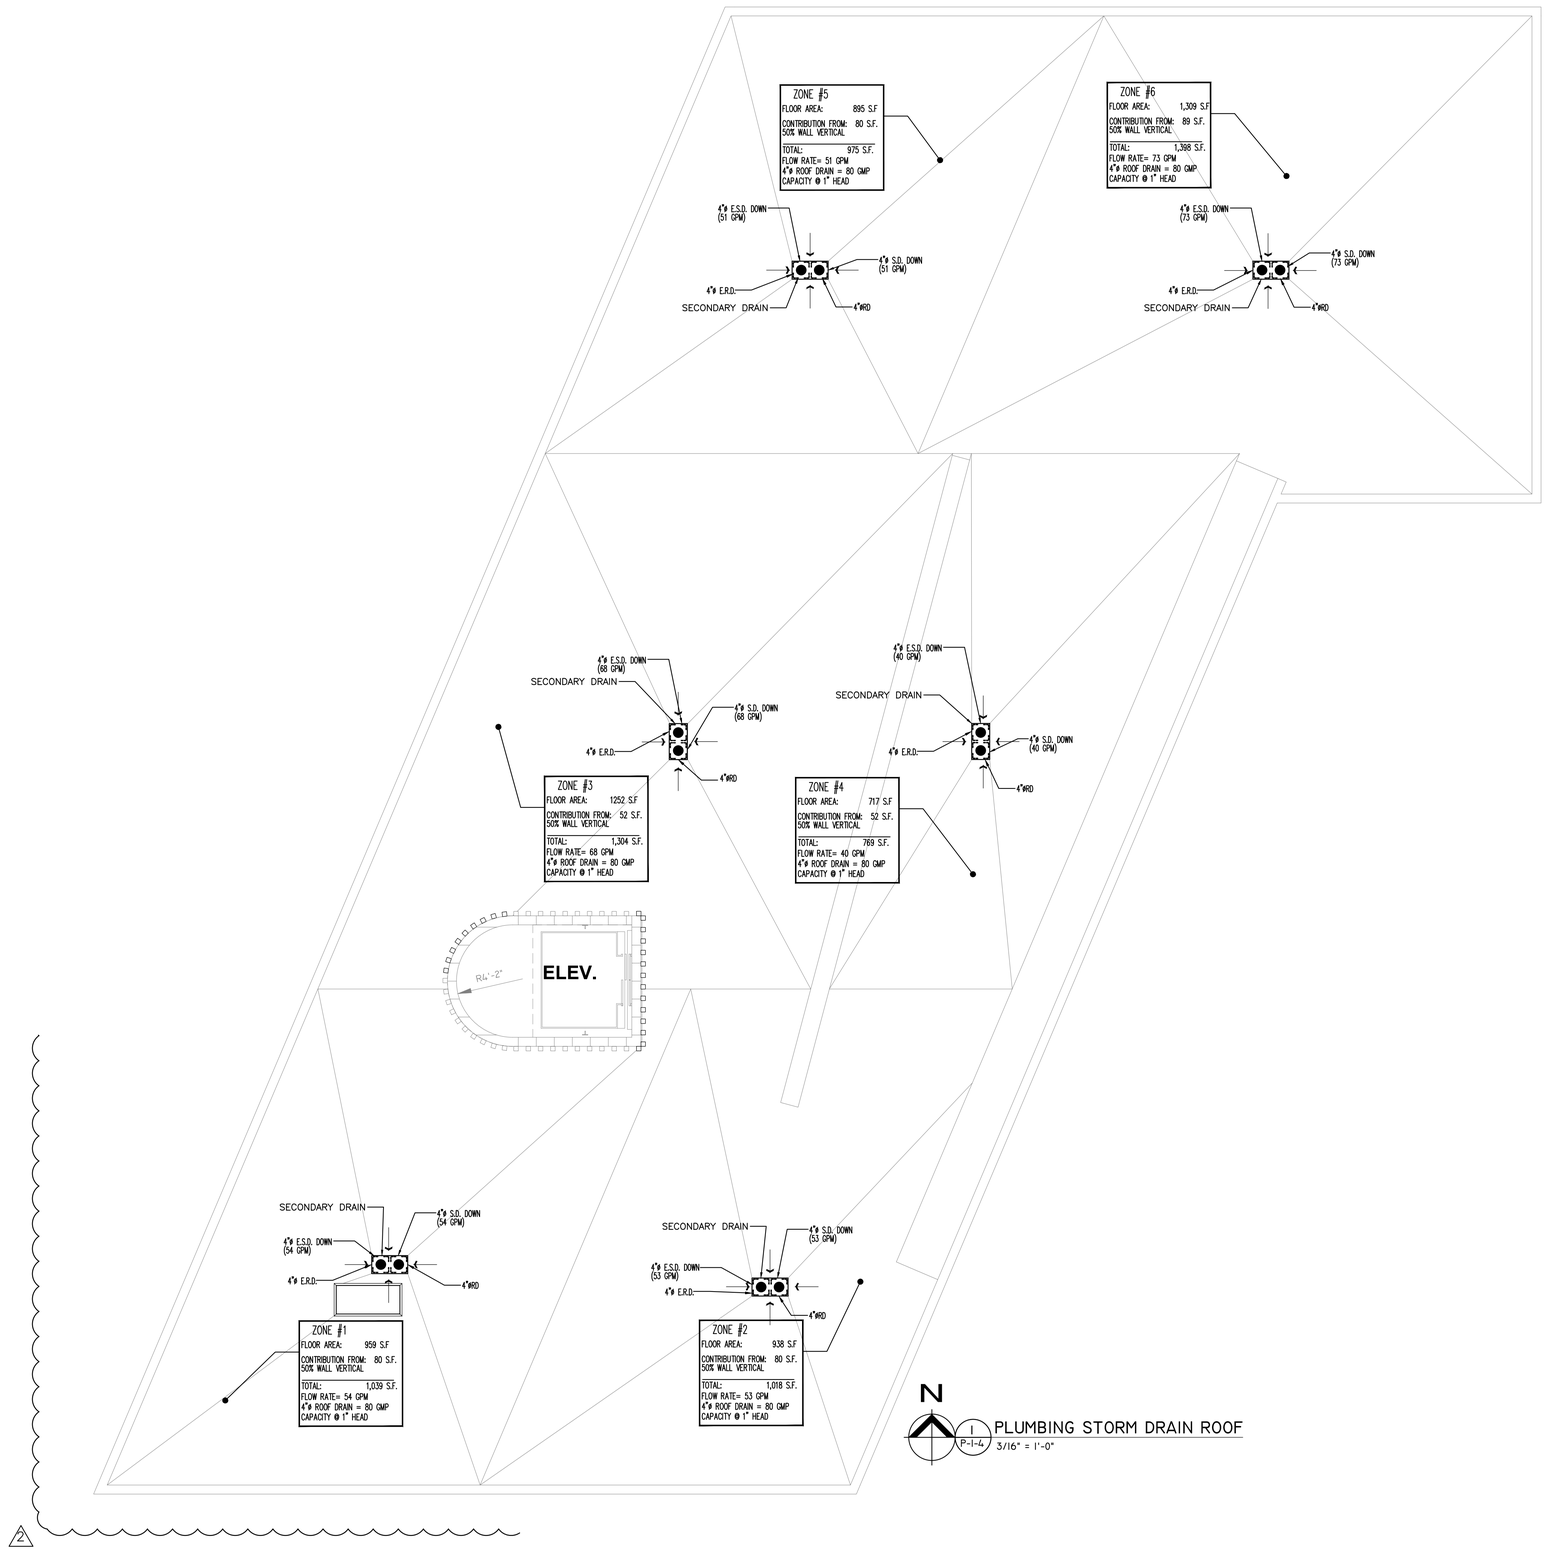


PLUMBING STORM DRAIN ROOF
3/16" = 1'-0"

2

REVISIONS

| Rev. | Date | Description |
|---|---|---|
| 2 | 04/25/24 | B.D.C |

FIDANZA'S FAMILY HOUSE
NEW CONSTRUCTION
11041 SW 77TH AVE, PINECREST, FL 33156

Corporation Licence #AA0003589
Architectural Seal
JORGE L VILLAVICENCIO NO. AR0012110

VILLA & ASSOCIATES INC.
ARCHITECTURE - PLANNING - INTERIOR DESIGN
5801 SW 69 AVENUE - MIAMI, FLORIDA 33155
TEL. 305-613-0865 - E-Mail Jvillarchitect@gmail.com

CONSULTANT : ARCHI-TEK STUDIO CORP.
TEL. 305-799-8016 - E-Mail maguilar@architekstudio.com

Eduardo A Barreto
Digitally signed by Eduardo A Barreto
DN: c=US, o=Florida, dnQualifier=A01410C000001899BAF54FC000D0EC6, cn=Eduardo A Barreto
Date: 2024.05.07 10:32:43 -04'00'

EDUARDO A.BARRETO
P.E. No. 69677
PH: (786) 239-1808
EMAIL: eabservices@gmail.com

EDUARDO A BARRETO, PROFESSIONAL ENGINEER, STATE OF FLORIDA, LICENSE NO. 69677
THIS ITEM HAS BEEN DIGITALLY SIGNED AND SEALED BY EDUARDO A BARRETO, PE, ON DAY AS APPEAR ON SEAL.
PRINTED COPIES OF THIS DOCUMENT ARE NOT CONSIDERED SIGNED AND SEALED AND THE SIGNATURE MUST BE VERIFIED ON ANY ELECTRONIC COPIES.

| DATE: | SCALE: |
|---|---|
| 10-20-2022 | AS SHOWN |

PROJECT NO: Unnamed

DRAWING NO : P-1-4