
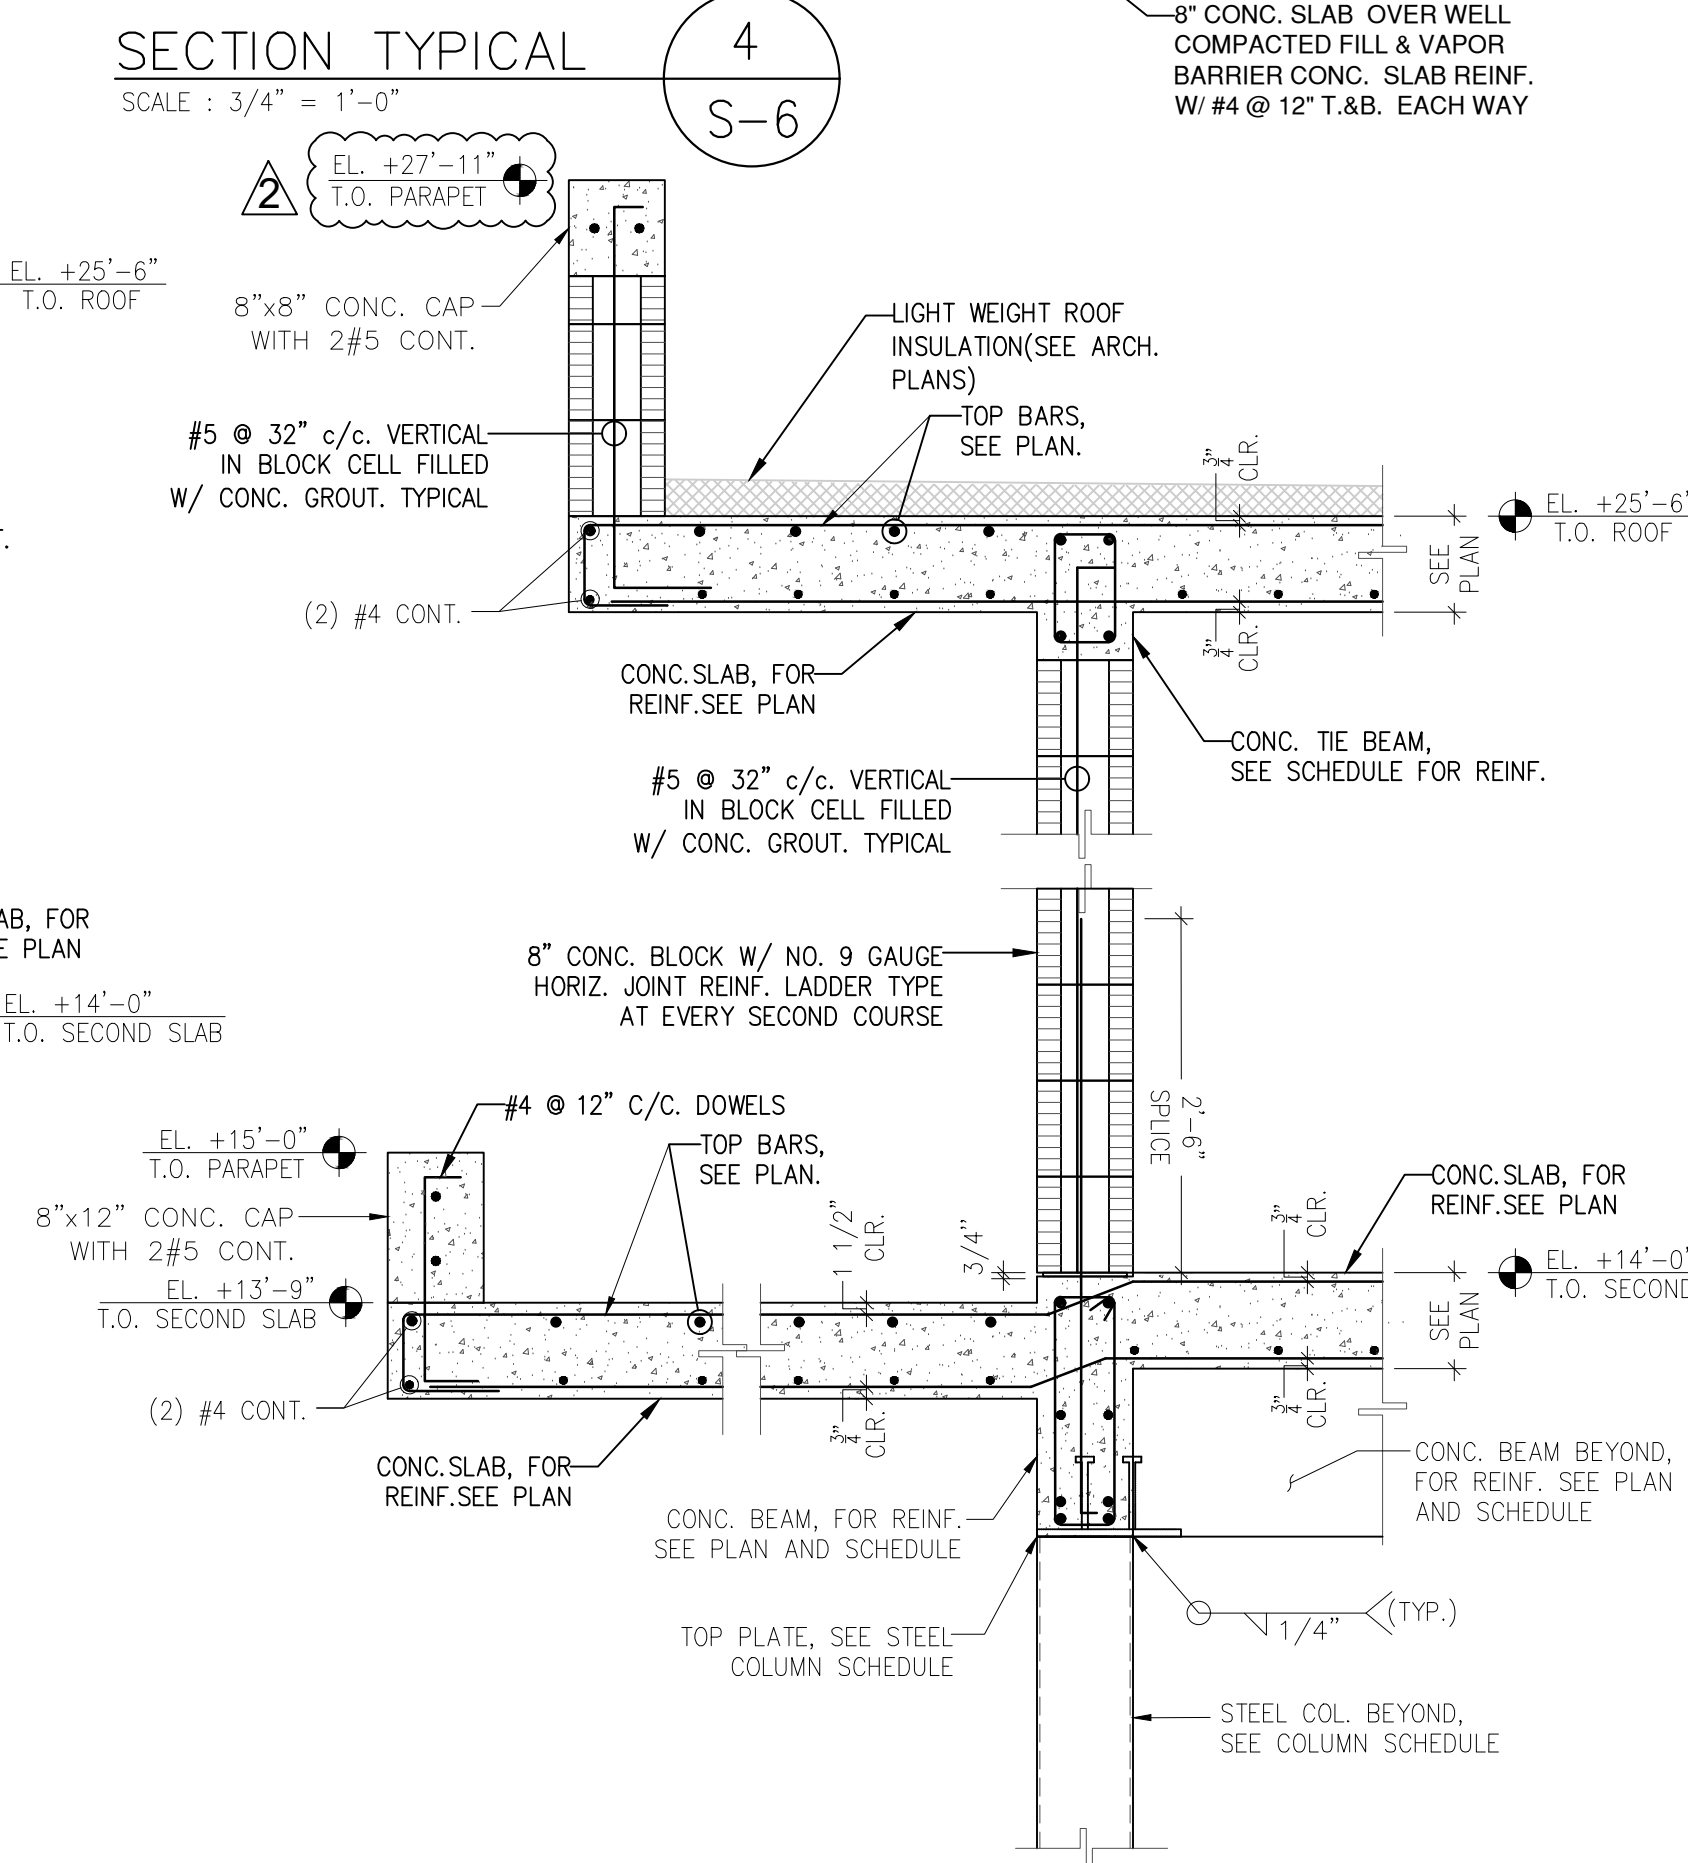
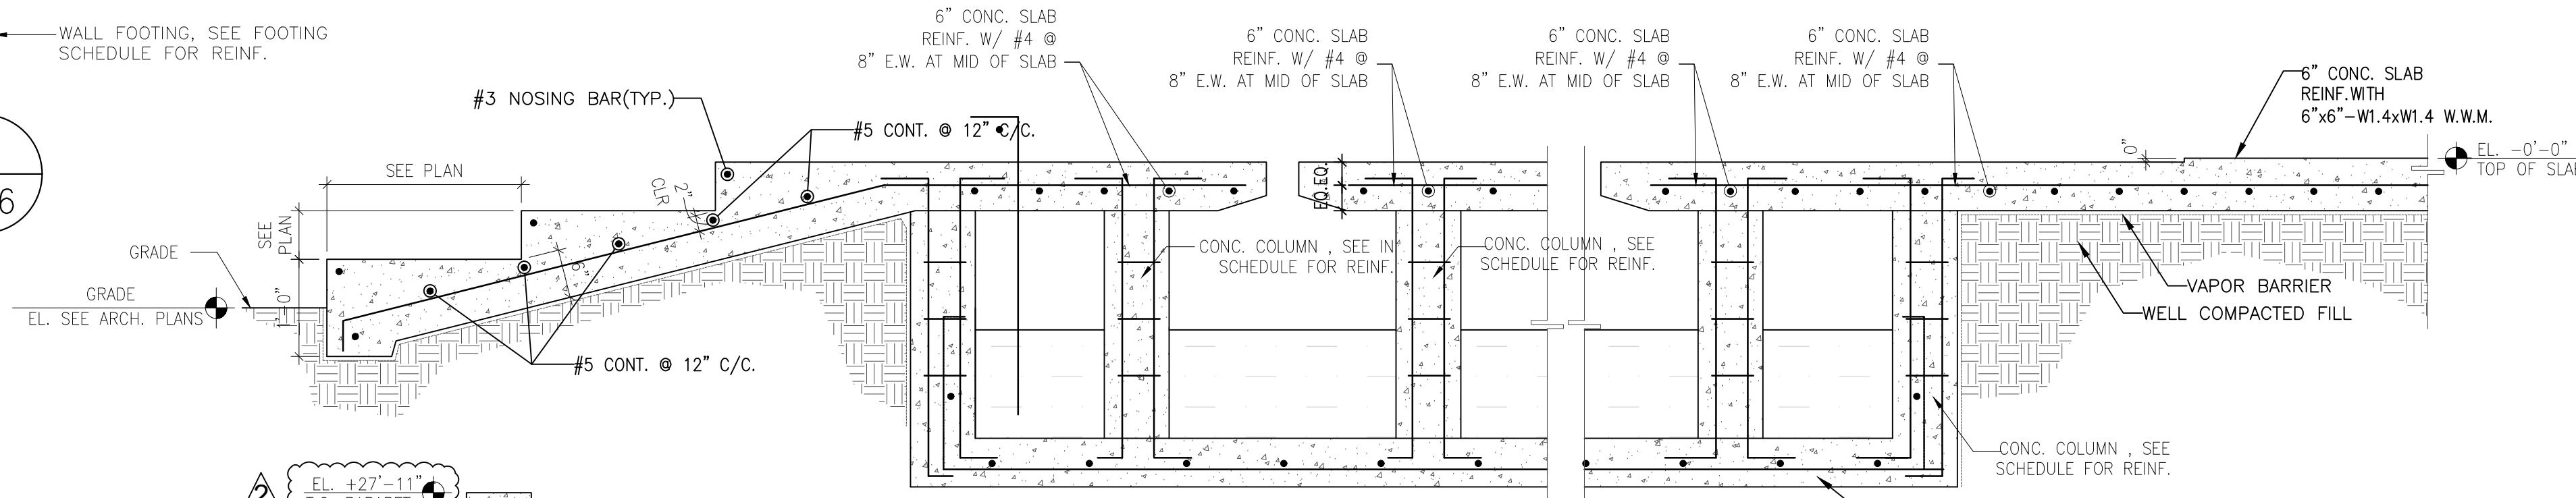
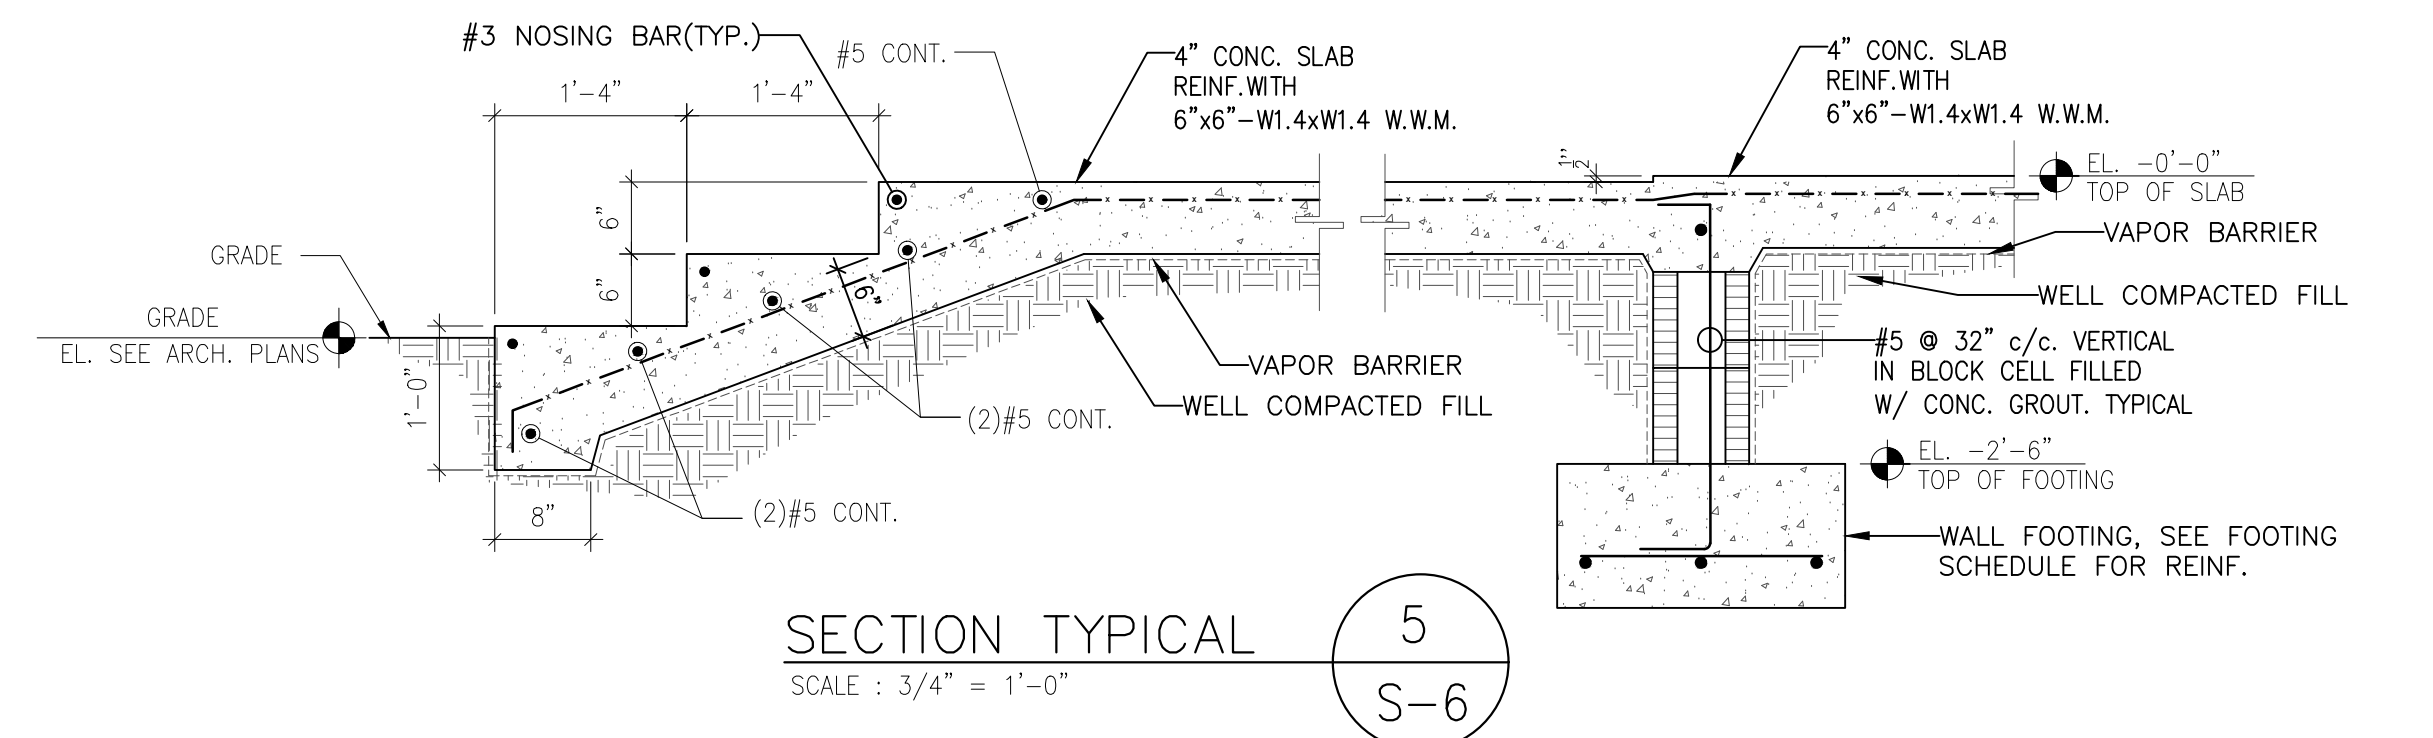
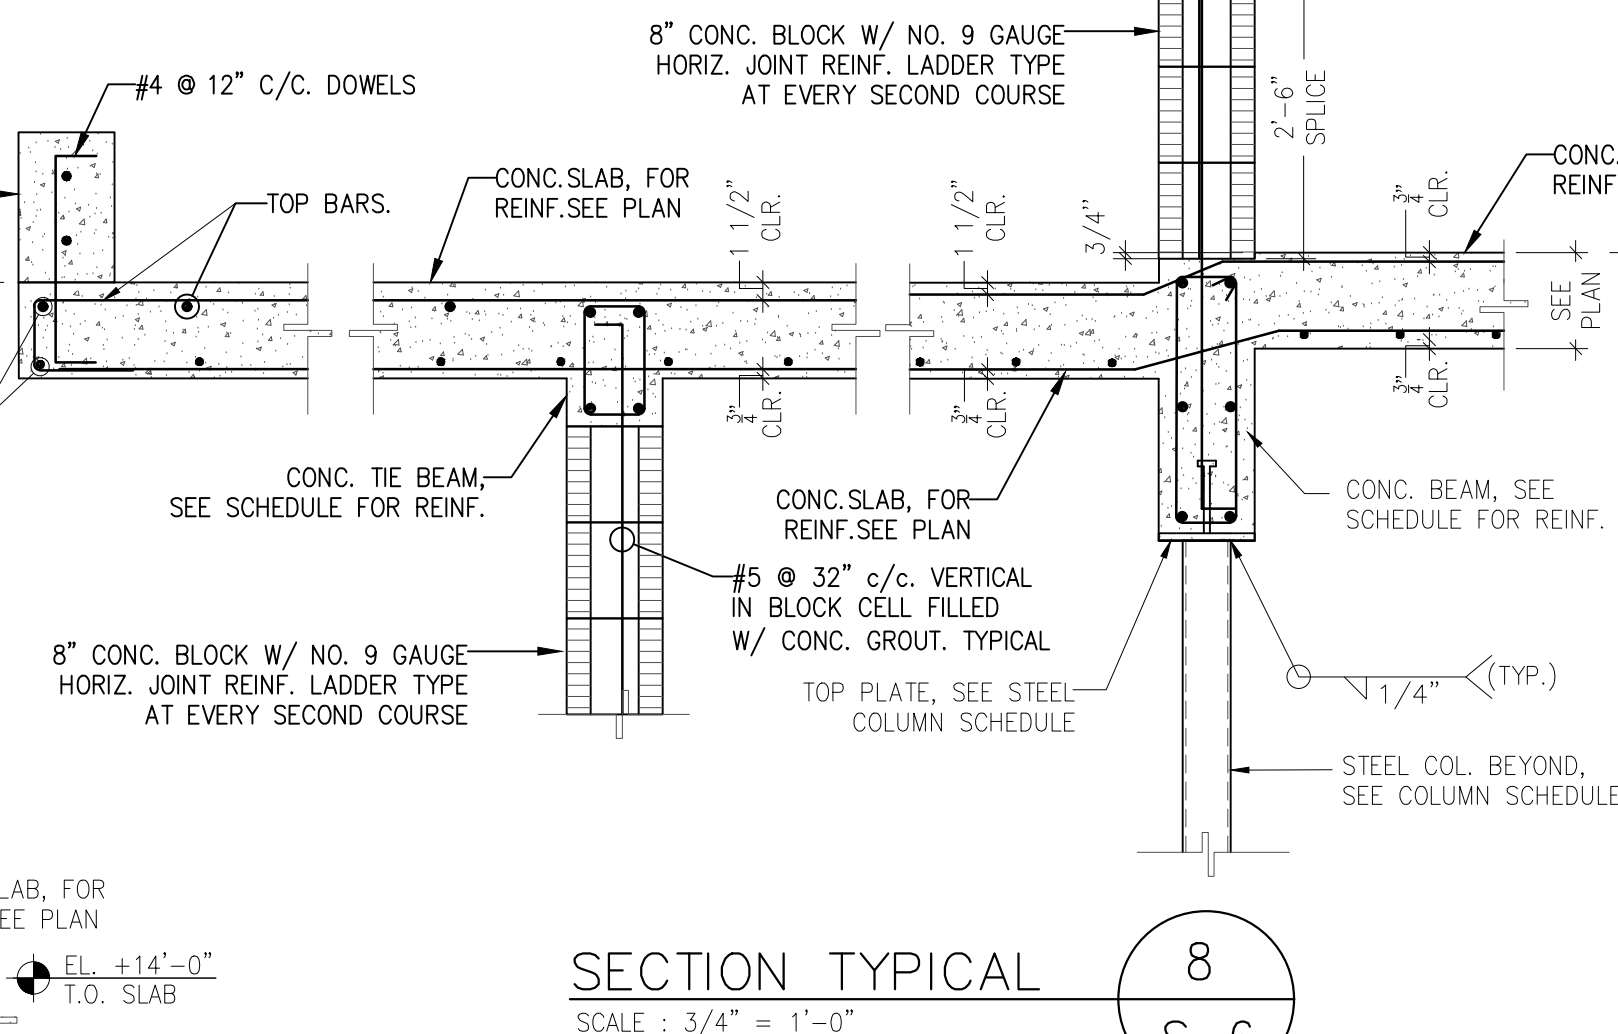
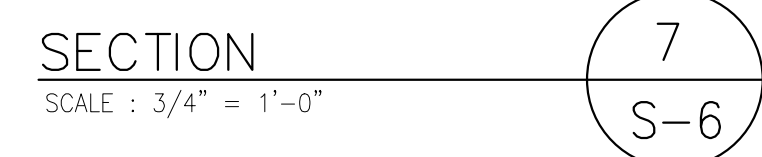
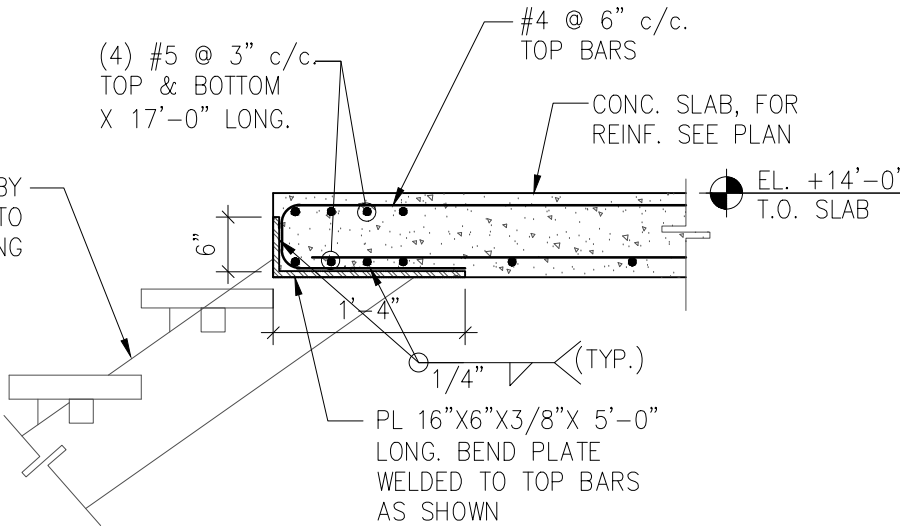
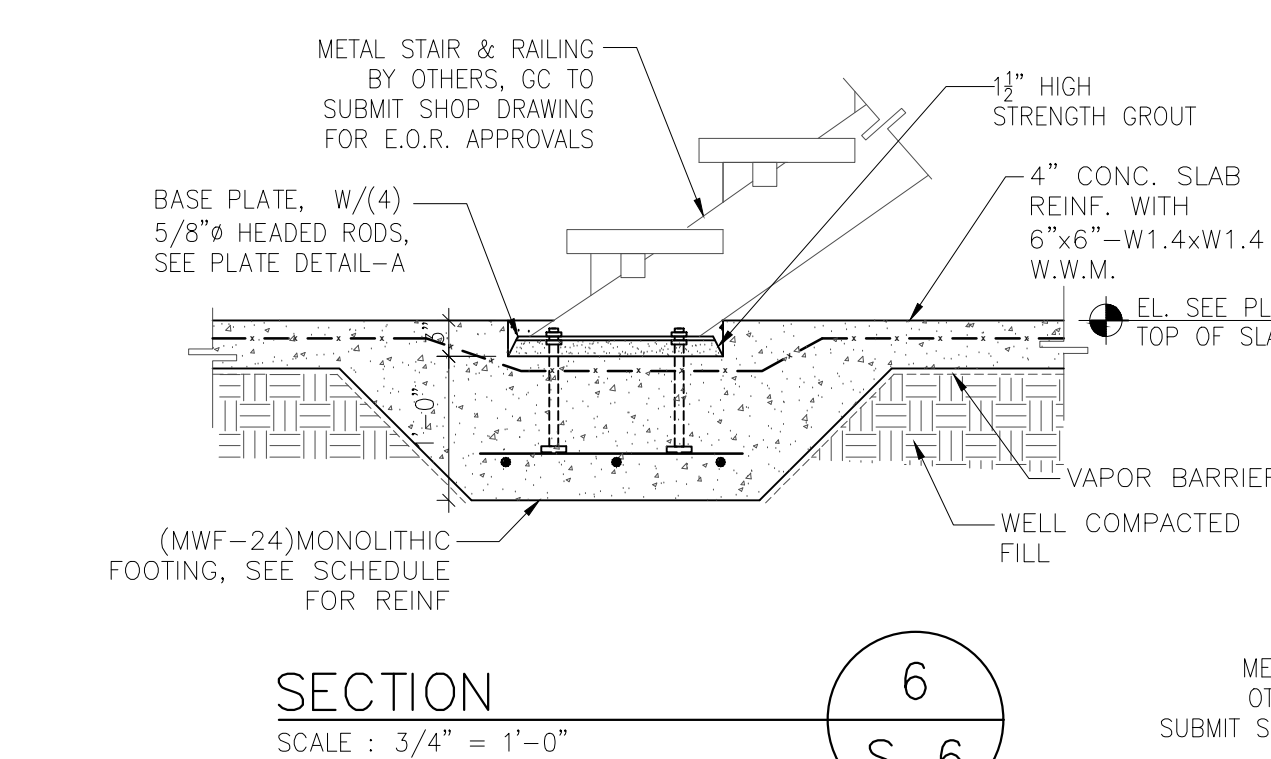
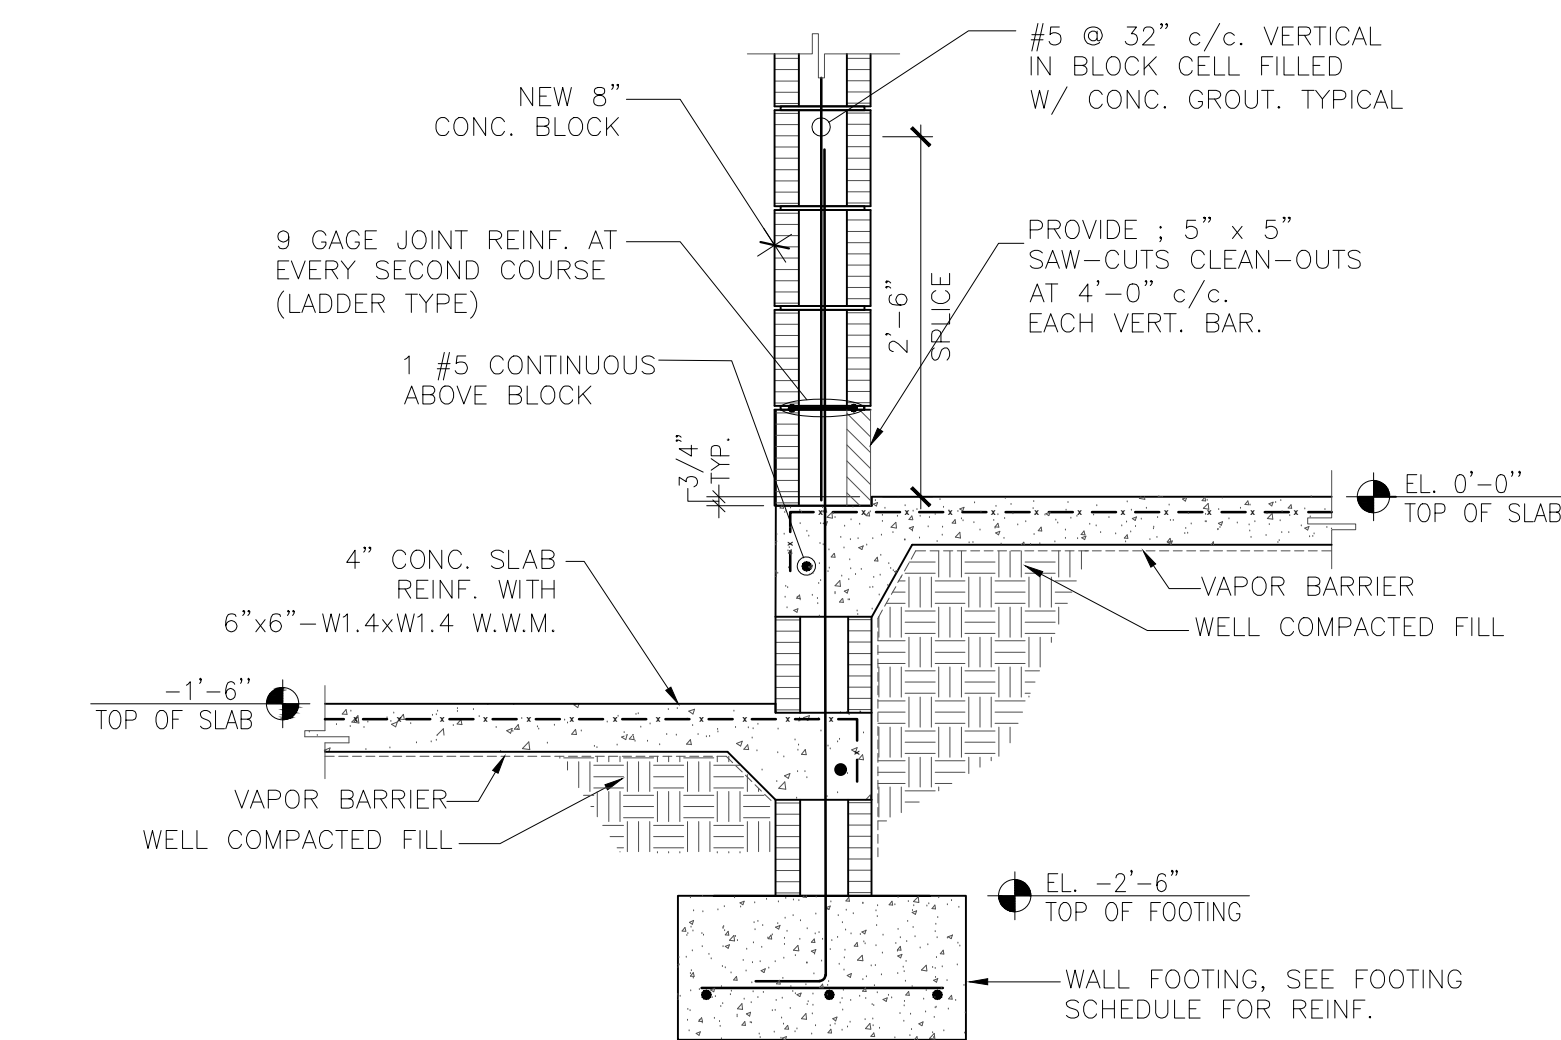
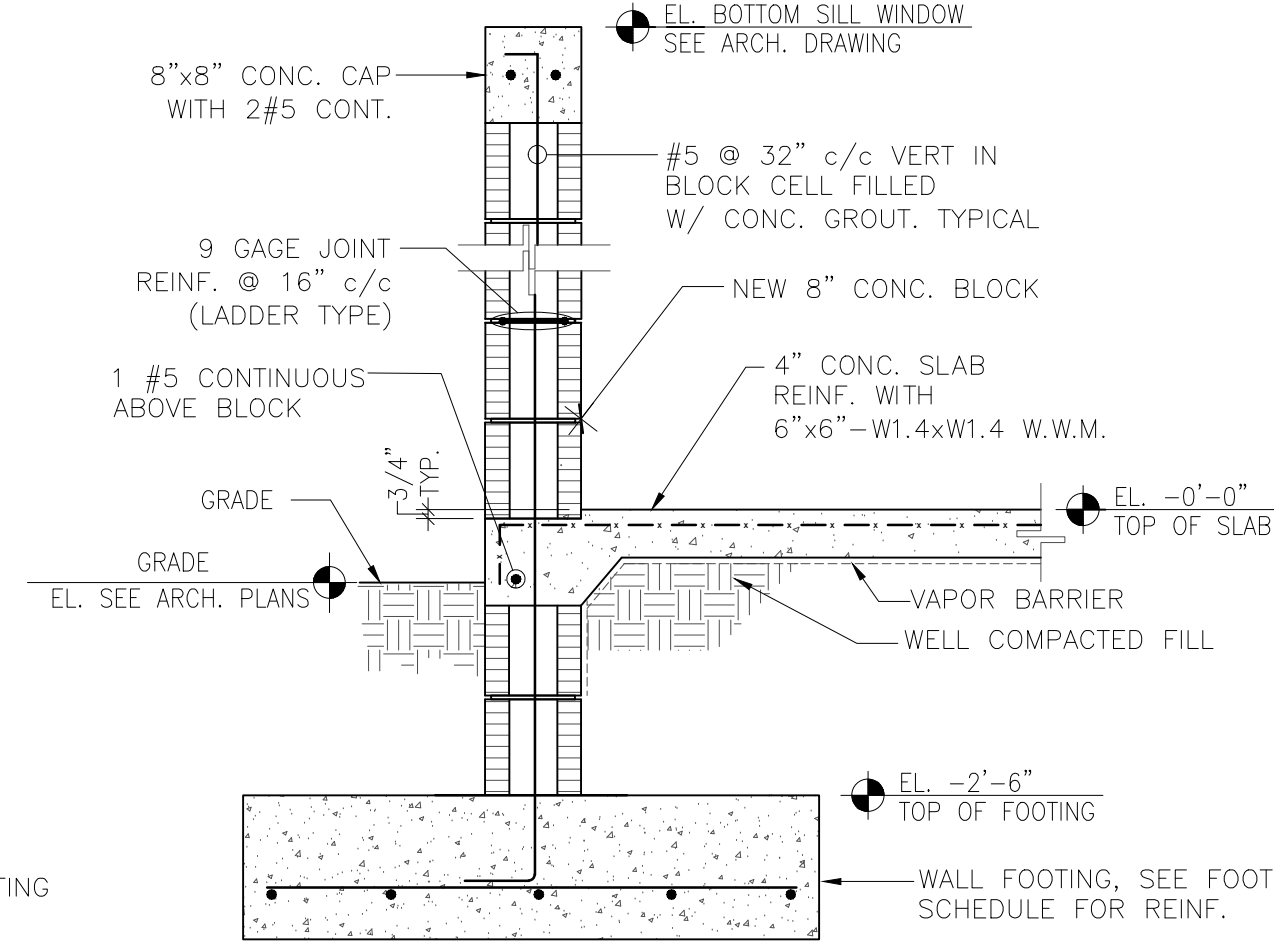


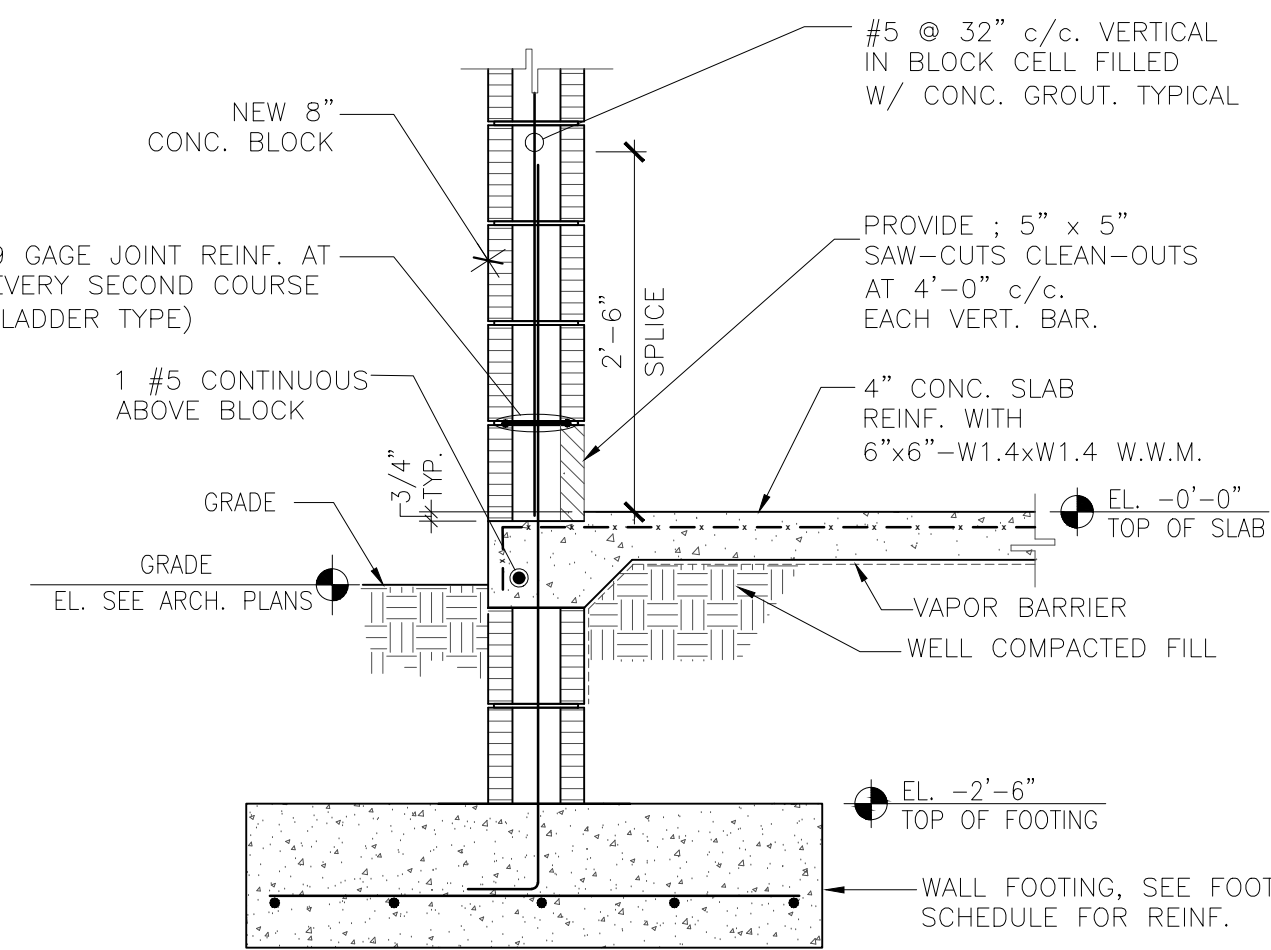

REVISIONS	Date	Description
Rev. A	4/29/24	BY OWNER

FIDANZA'S FAMILY HOUSE
NEW CONSTRUCTION
11041 SW 77TH AVE, PINECREST, FL 33156

Corporation Licence
#A4003589
Architectural Seal
JORGE L VILLAVENCIO
NC AR0012110

VILLA & ASSOCIATES INC.
ARCHITECTURE - PLANNING - INTERIOR DESIGN
5801 SW 69 AVENUE - MIAMI, FLORIDA 33155
TEL. 305-613-0865 - E-Mail jvillarchitect@gmail.com
CONSULTANT: ARCHI-TEK STUDIO CORP.
TEL. 305-799-8016 - E-Mail maguilar@architekstudio.com

DATE: 10-20-2022	SCALE: AS SHOWN
PROJECT NO: Unnamed	DRAWING NO : S-6

Alaym Aguilar
Digitally signed by Alaym Aguilar
DN: c=US, st=Florida, l=Miami, o=3A ENGINEERING DRAFTING, INC, cn=Alaym Aguilar, email=3aengdrafting@gmail.com
Date: 2024.05.07 15:14:33 -04'00'
SEAL