
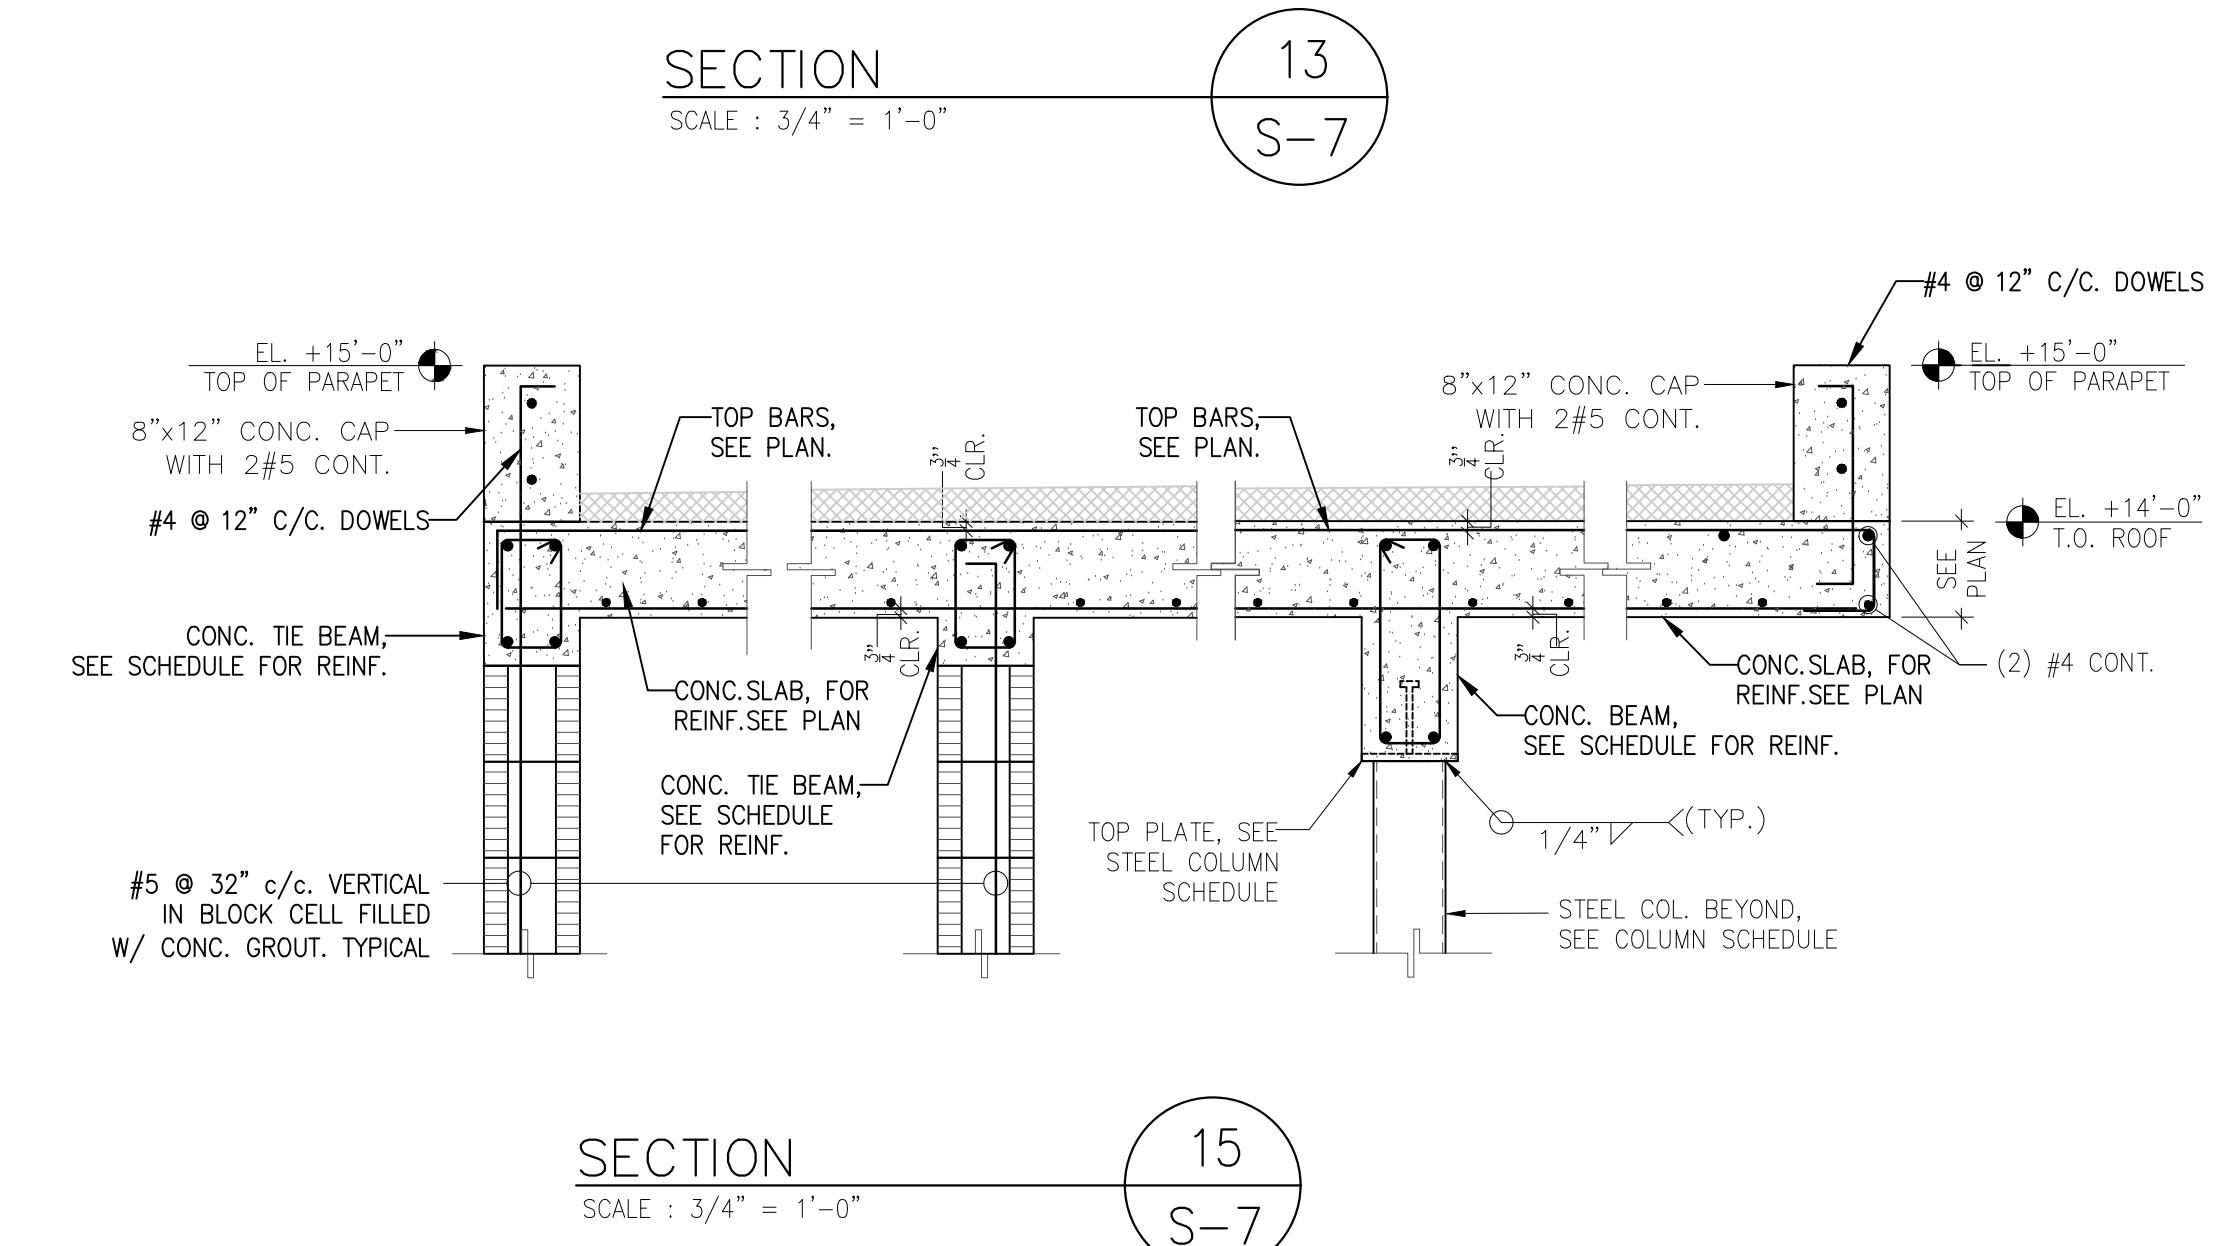
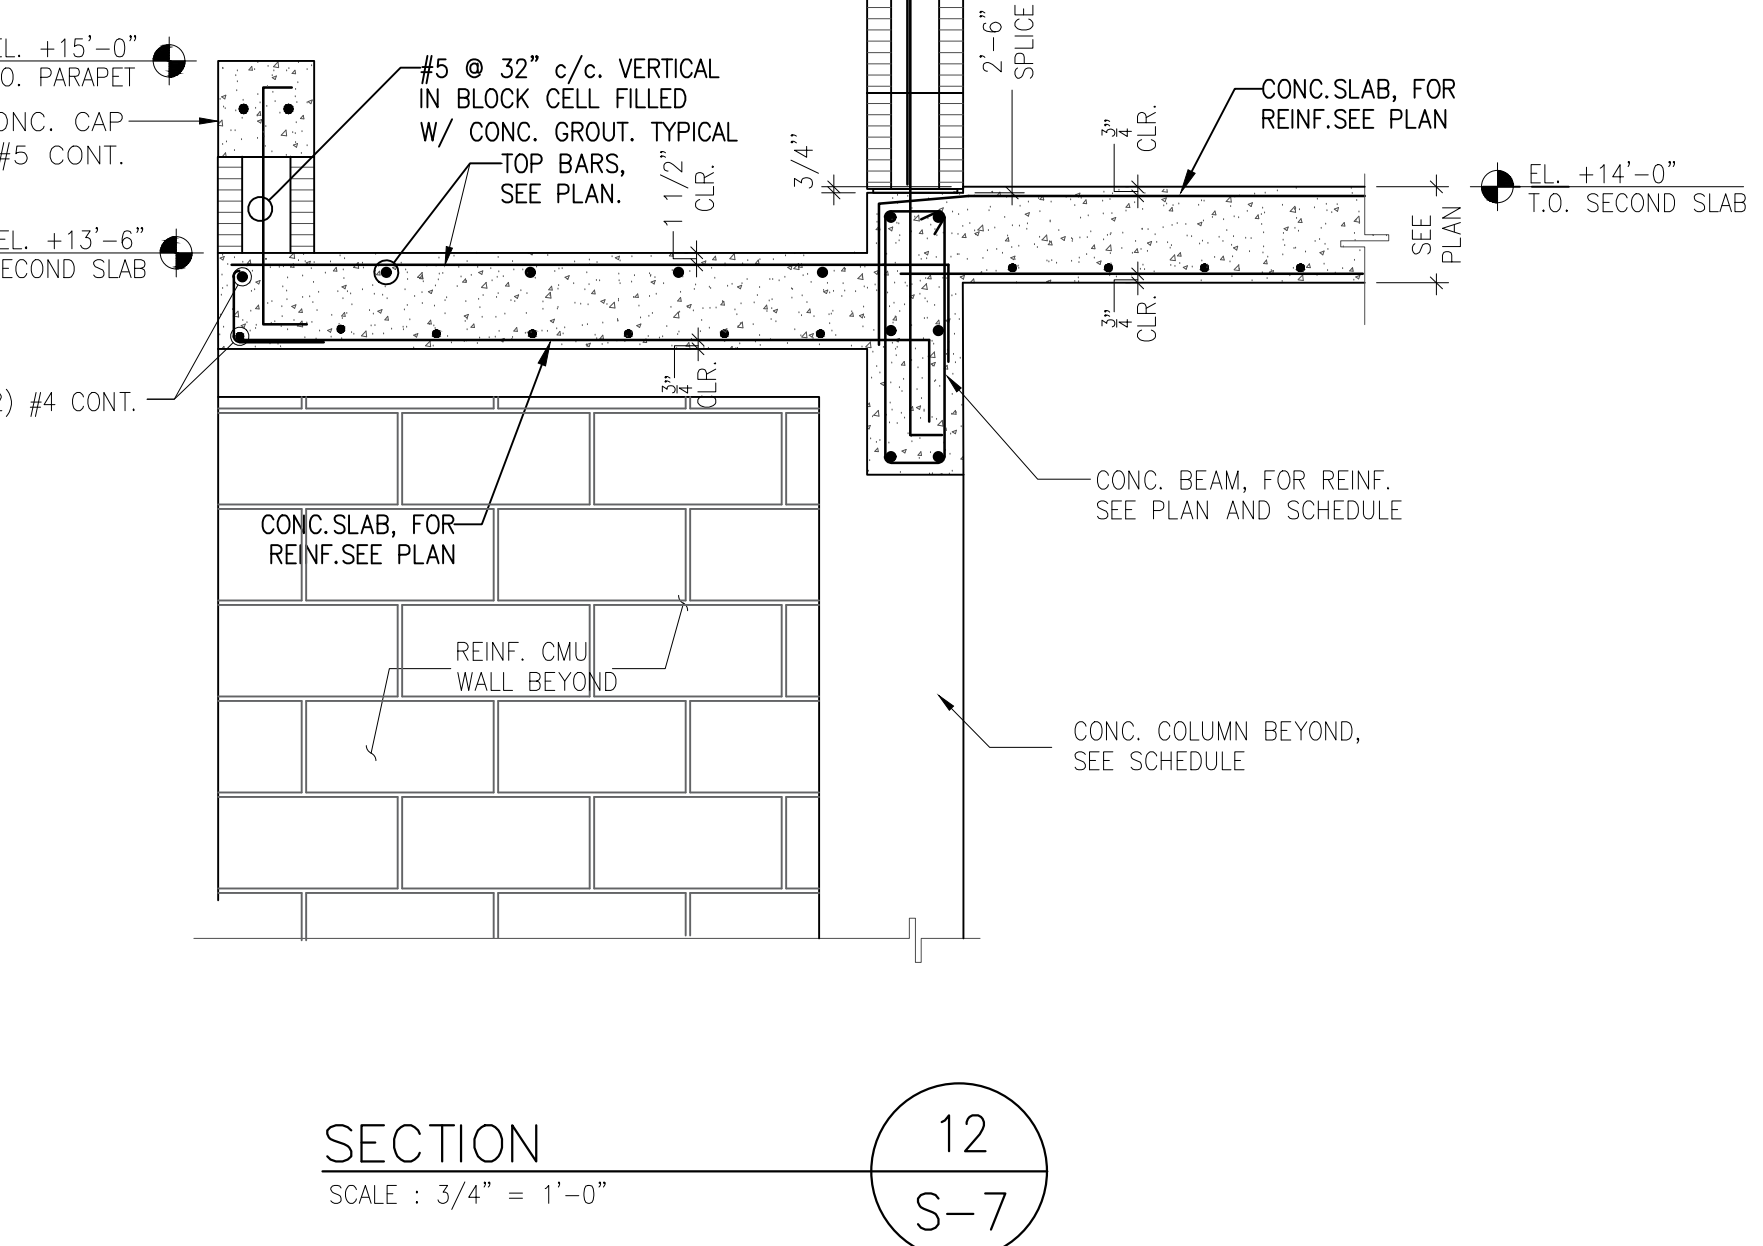
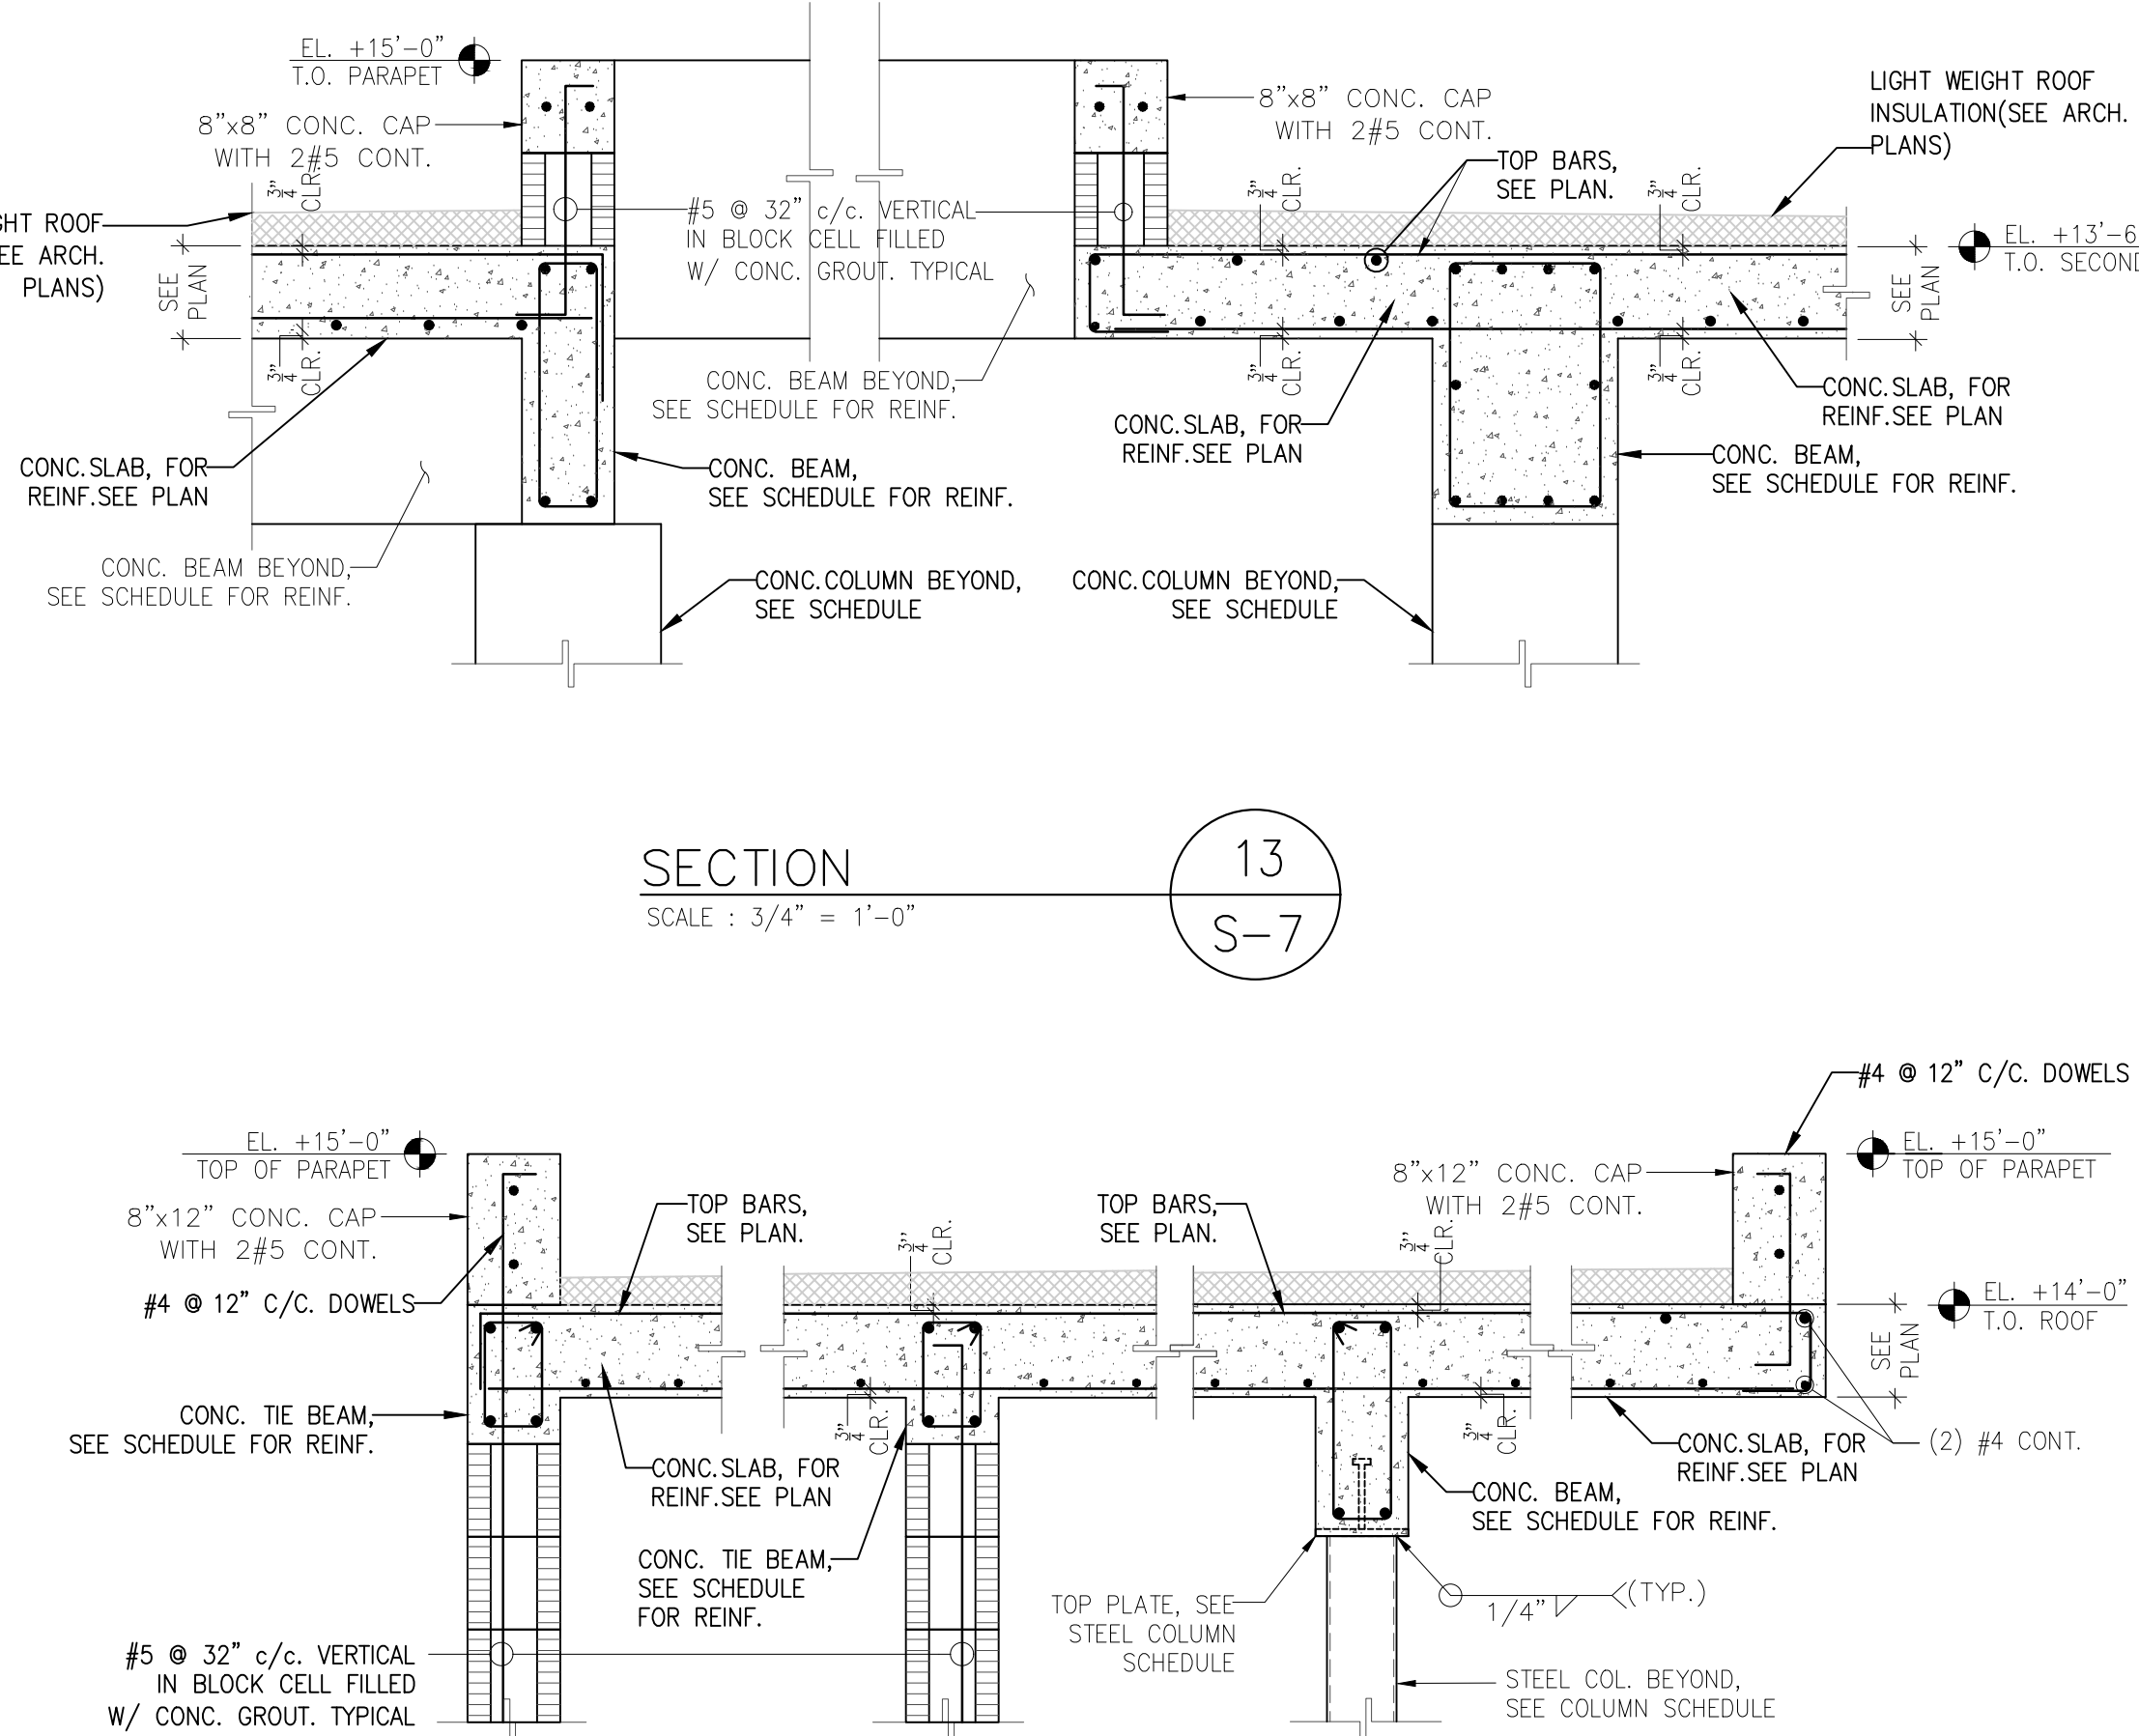
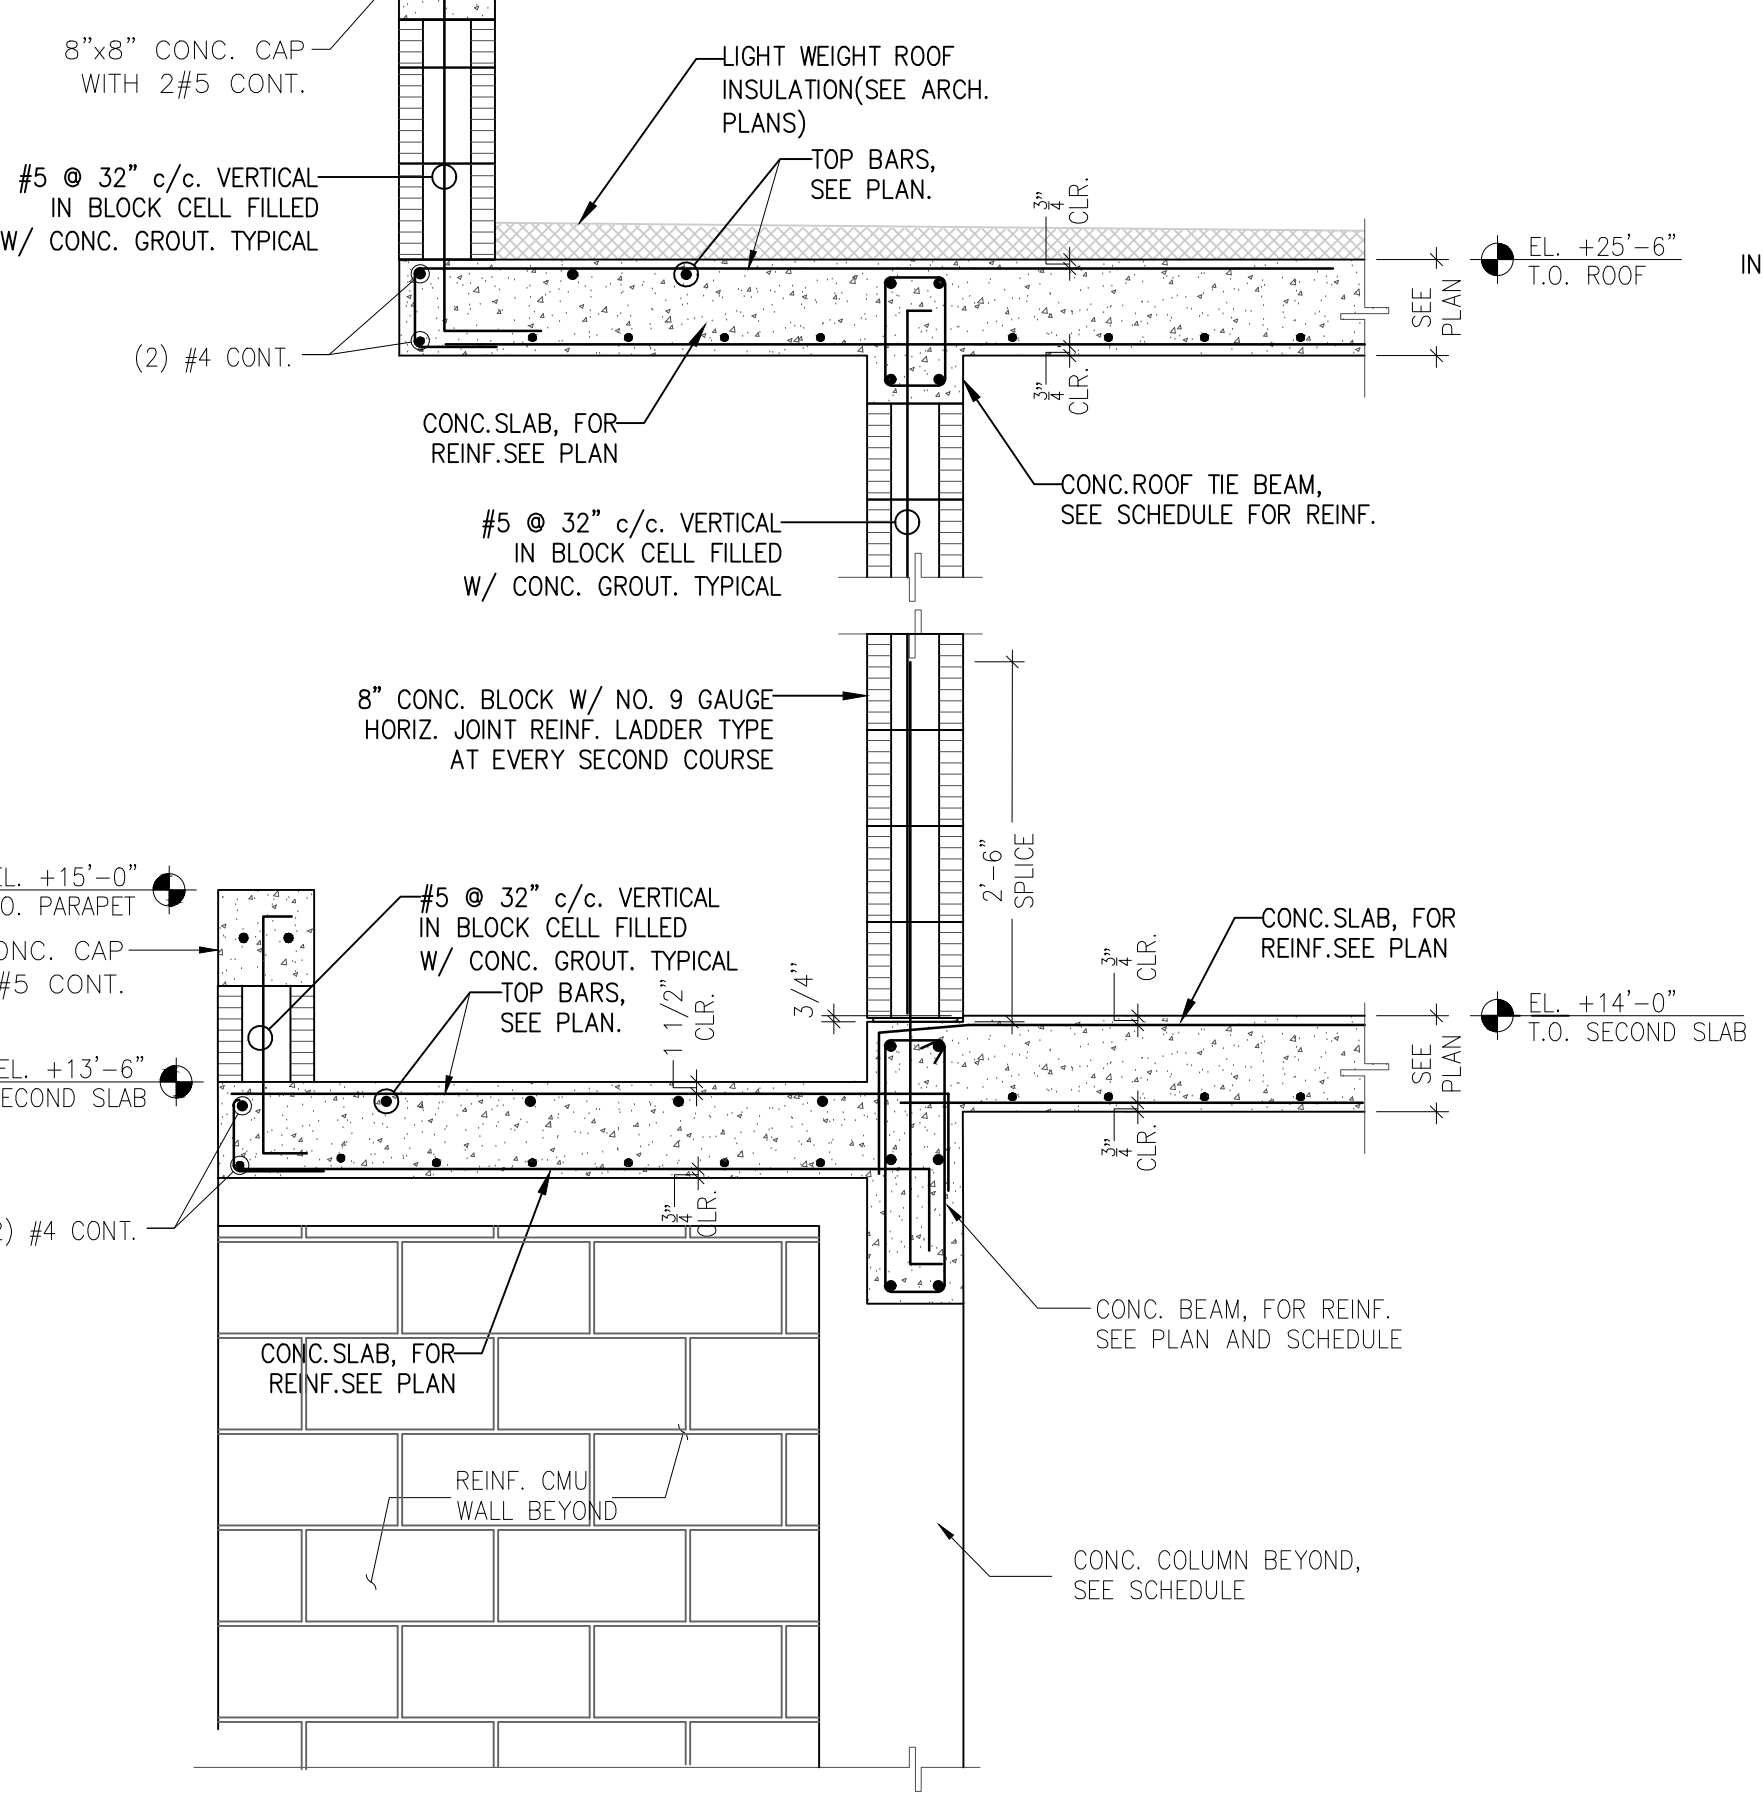
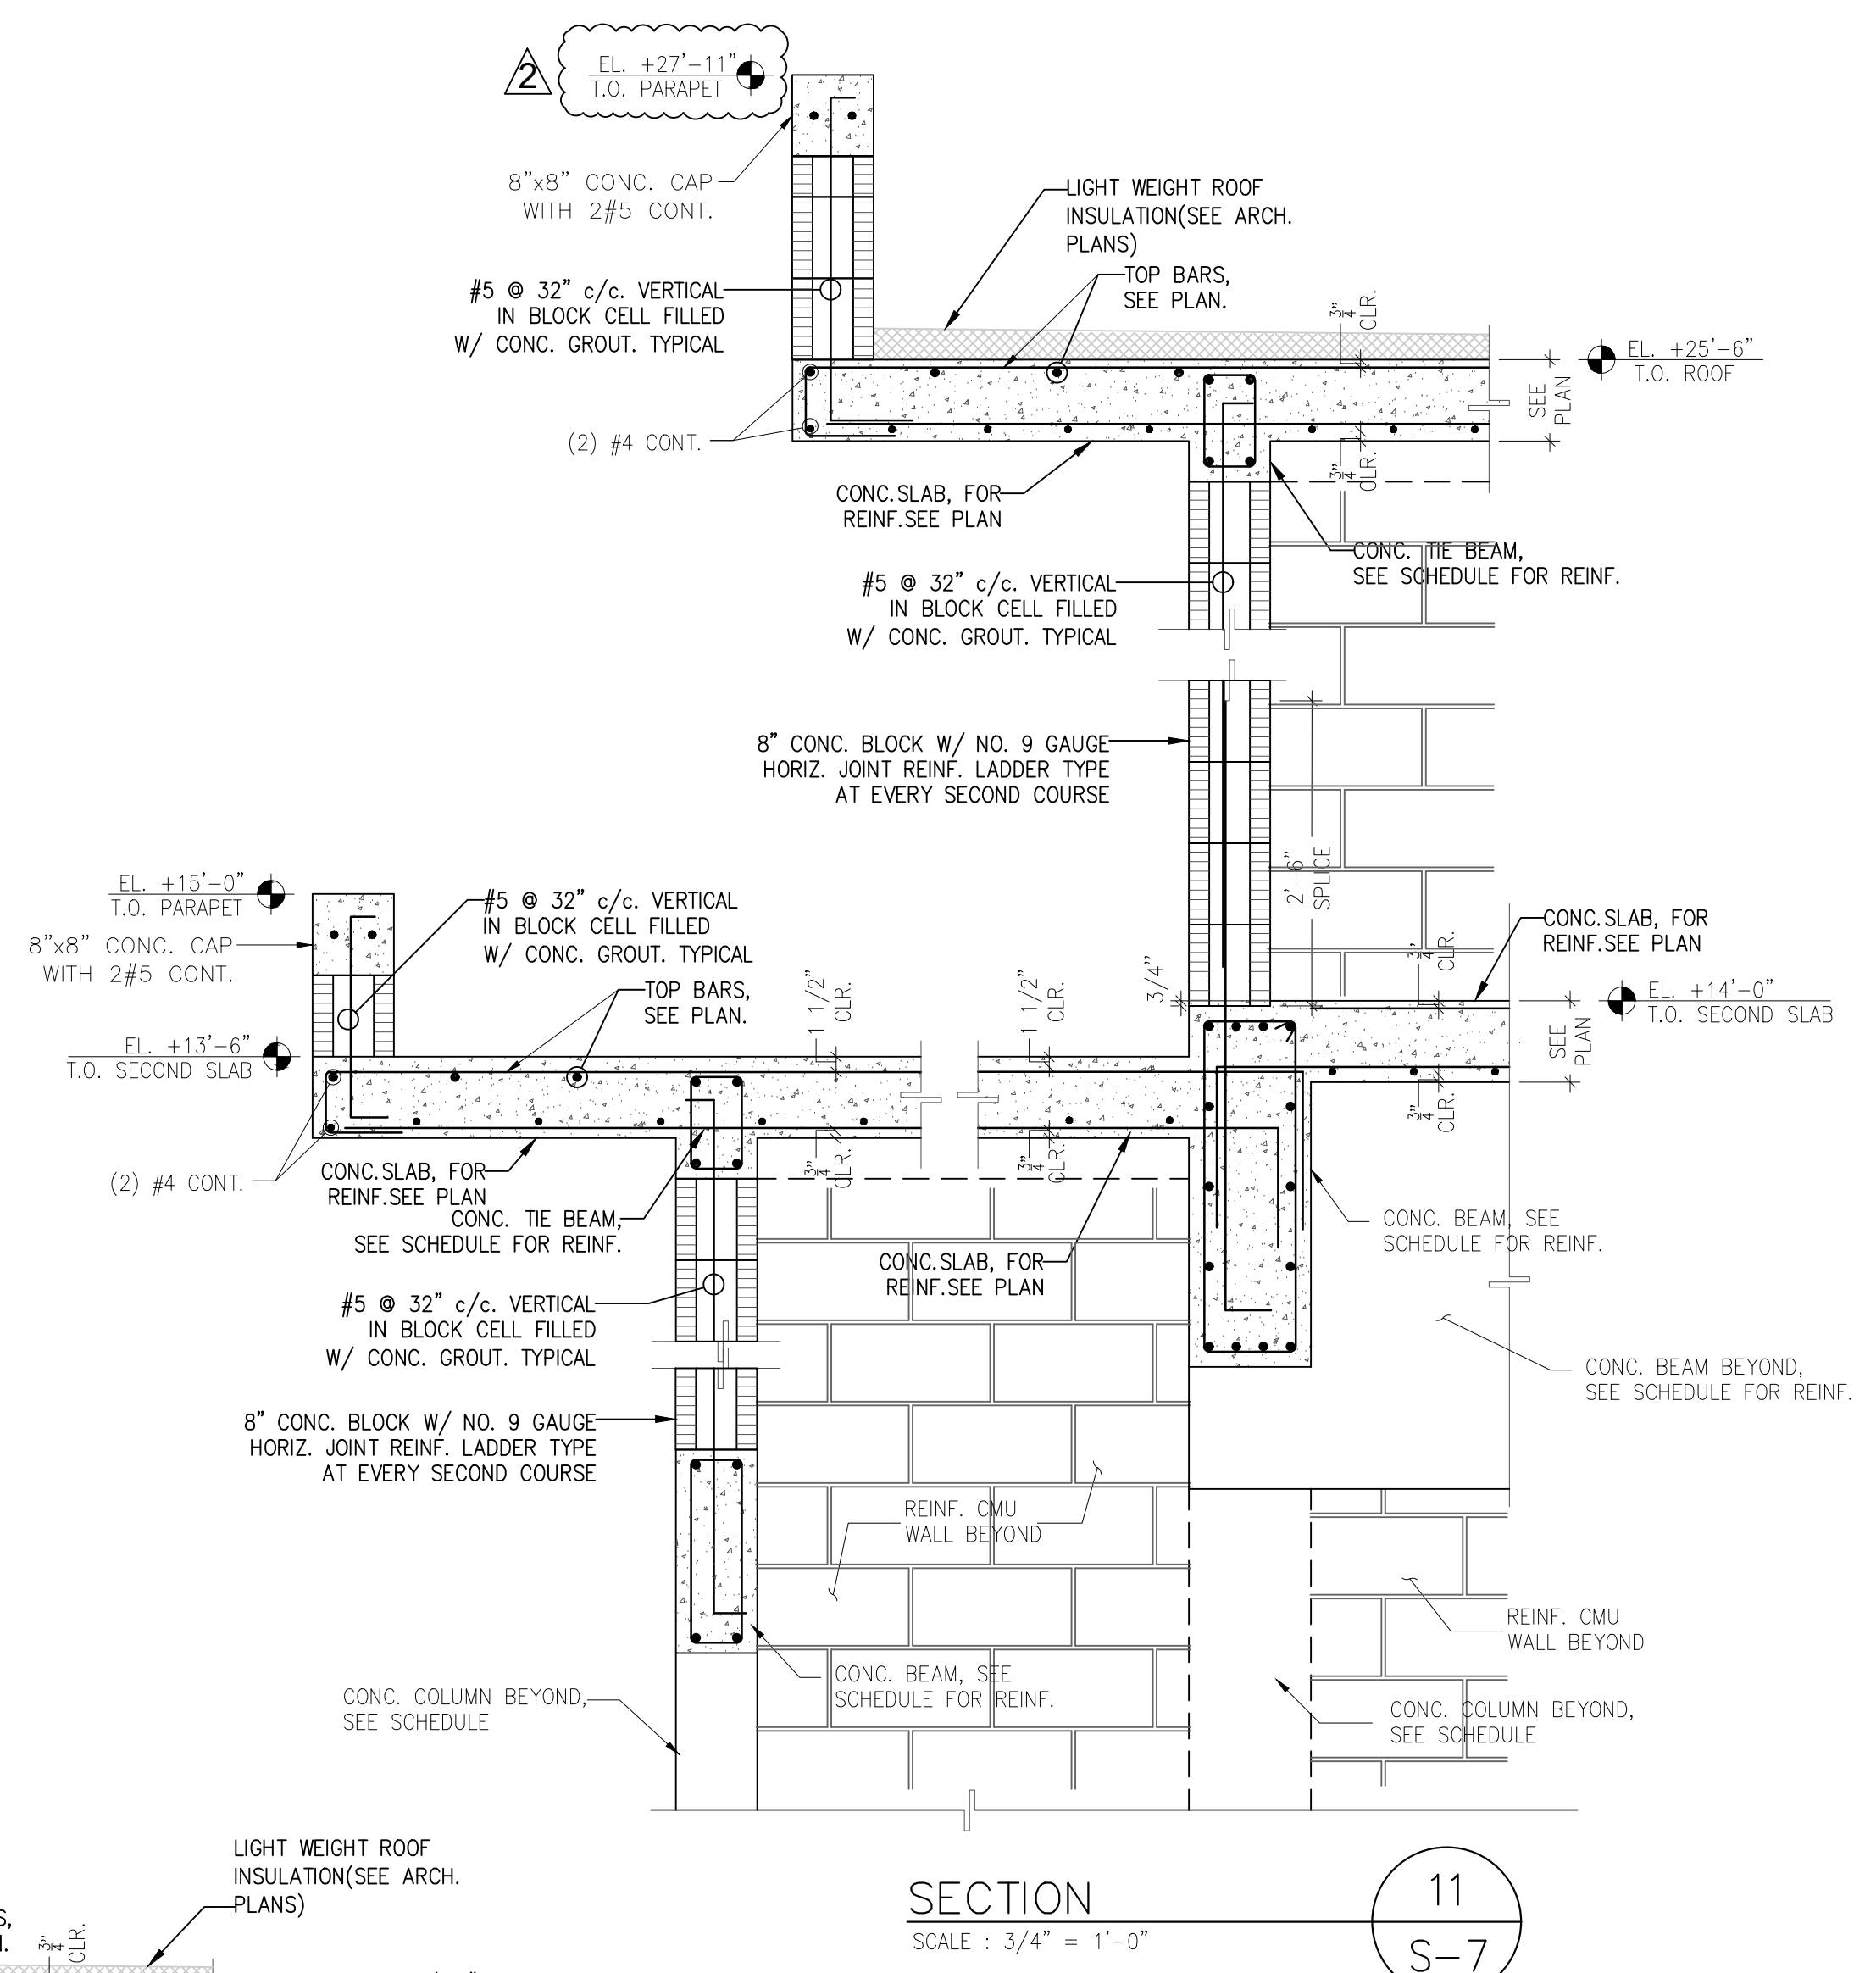


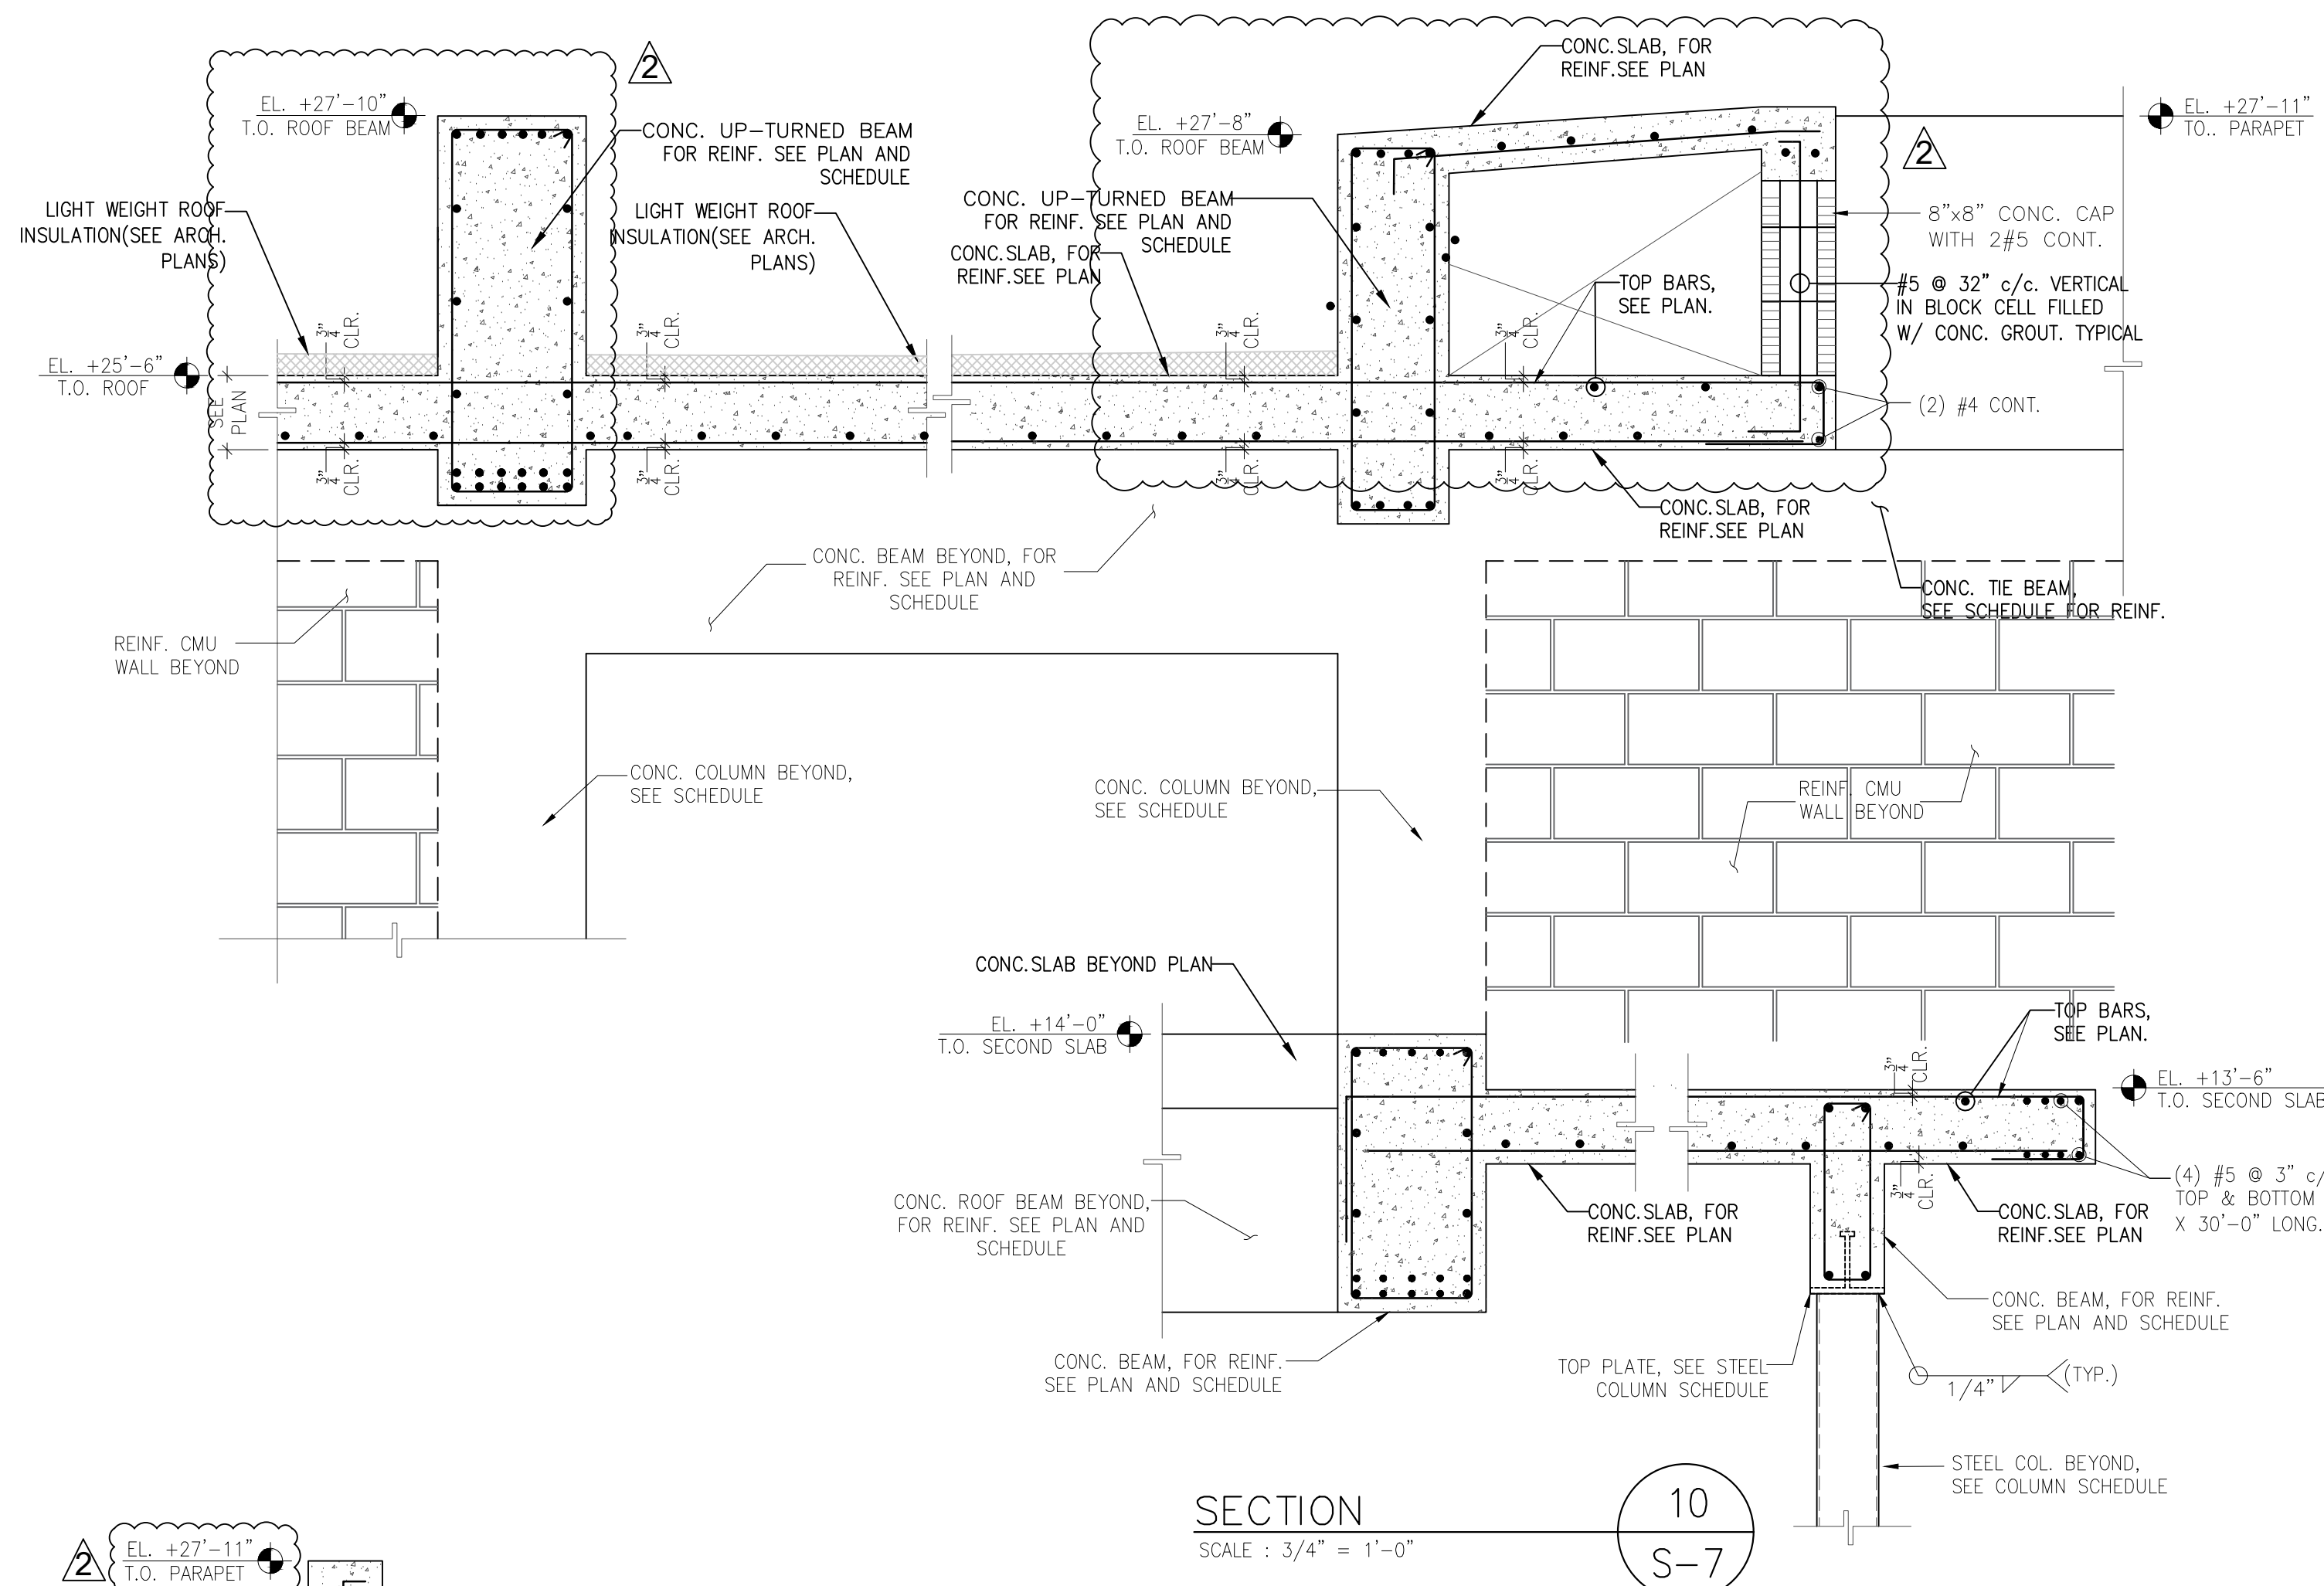

SECTION
SCALE : 3/4" = 1'-0"

SECTION
SCALE : 3/4" = 1'-0"

SECTION
SCALE : 3/4" = 1'-0"

ENGINEER
INFORMATION

ALAYM AGUILAR
P.E. No. 92154
T.: 305 710-2987
3aengdrafting@gmail.com

Alaym
Aguilar
Digitally signed by Alaym Aguilar
DN: c=US, st=Florida, l=Miami, o=3A ENGINEERING DRAFTING, INC, cn=Alaym Aguilar, email=3aengdrafting@gmail.com
Date: 2024.05.07 15:13:36
SEAL

REVISIONS	Date	Description
Rev. A	4/29/24	BY OWNER

FIDANZA'S FAMILY HOUSE
NEW CONSTRUCTION
11041 SW 77TH AVE, PINECREST, FL 33156

Corporation Licence
#A4003589
Architectural Seal

JORGE L VILLAVICENCIO
NC. AR0012110

VILLA & ASSOCIATES INC.
ARCHITECTURE - PLANNING - INTERIOR DESIGN
5801 SW 69 AVENUE - MIAMI, FLORIDA 33155
TEL. 305-613-0865 - E-Mail jvillarchitect@gmail.com
CONSULTANT: ARCHI-TEK STUDIO CORP.
TEL. 305-799-8016 - E-Mail maguilar@architekstudio.com

DATE: 10-20-2022	SCALE: AS SHOWN
PROJECT NO: Unnamed	DRAWING NO: S-7