

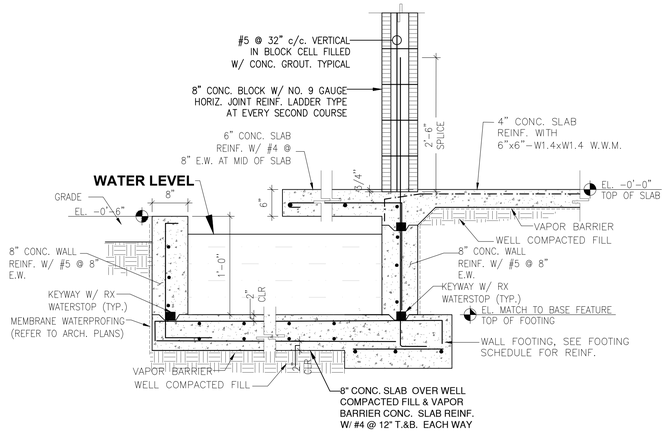



SECTION 16
SCALE : 3/4" = 1'-0" S-8

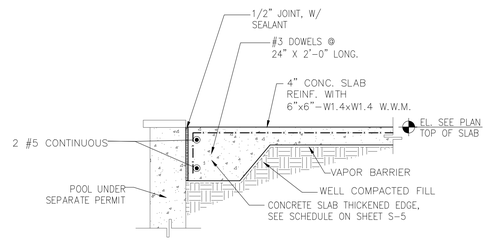

SECTION 17
SCALE : 3/4" = 1'-0" S-8

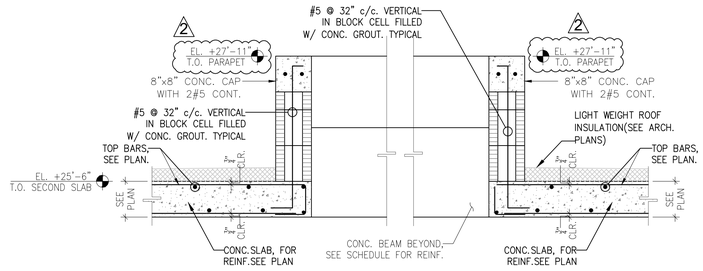

SECTION 19
SCALE : 3/4" = 1'-0" S-8

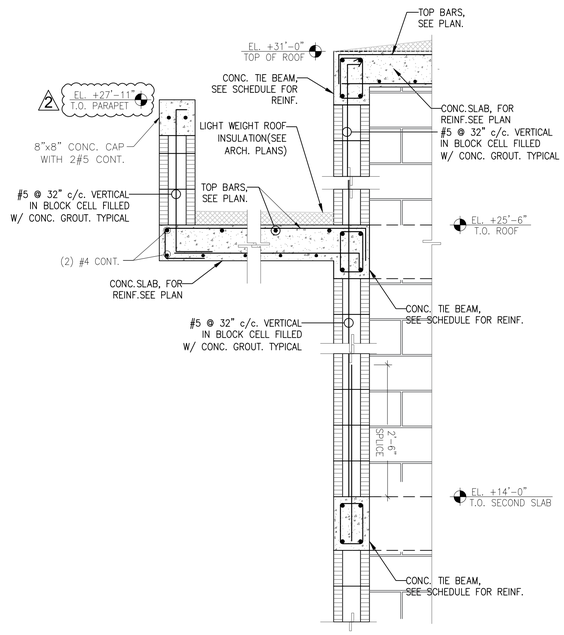

SECTION 18
SCALE : 3/4" = 1'-0" S-8

REVISIONS

Rev.	Date	Description
2	4/29/24	BY OWNER

FIDANZA'S FAMILY HOUSE
NEW CONSTRUCTION
11041 SW 77TH AVE, PINECREST, FL 33156

Corporation Licence #AA0003589

Architectural Seal

JORGE L VILLAVICENCIO
NO. AR0012110

VILLA & ASSOCIATES INC.
ARCHITECTURE - PLANNING - INTERIOR DESIGN
5801 SW 69 AVENUE - MIAMI, FLORIDA 33155
TEL. 305-613-0865 - E-Mail Jvillarchitect@gmail.com

CONSULTANT :
ARCHI-TEK STUDIO CORP.,
TEL. 305-799-8016 - E-Mail magullar@architekstudio.com

SECTIONS

ENGINEER
INFORMATION

ALAYM AGUILAR
P.E. No. 92154
T.: 305 710-2987
3aengdrafting@gmail.com

Alaym Aguilar

Digitally signed by Alaym Aguilar
DN: c=US, st=Florida, l=Miami, o=3A ENGINEERING DRAFTING, INC, cn=Alaym Aguilar, email=3aengdrafting@gmail.com
Date: 2024.05.07 15:13:16 -04'00'

SEAL

DATE: 10-20-2022
SCALE: AS SHOWN
PROJECT NO: Unnamed
DRAWING NO : S-8