




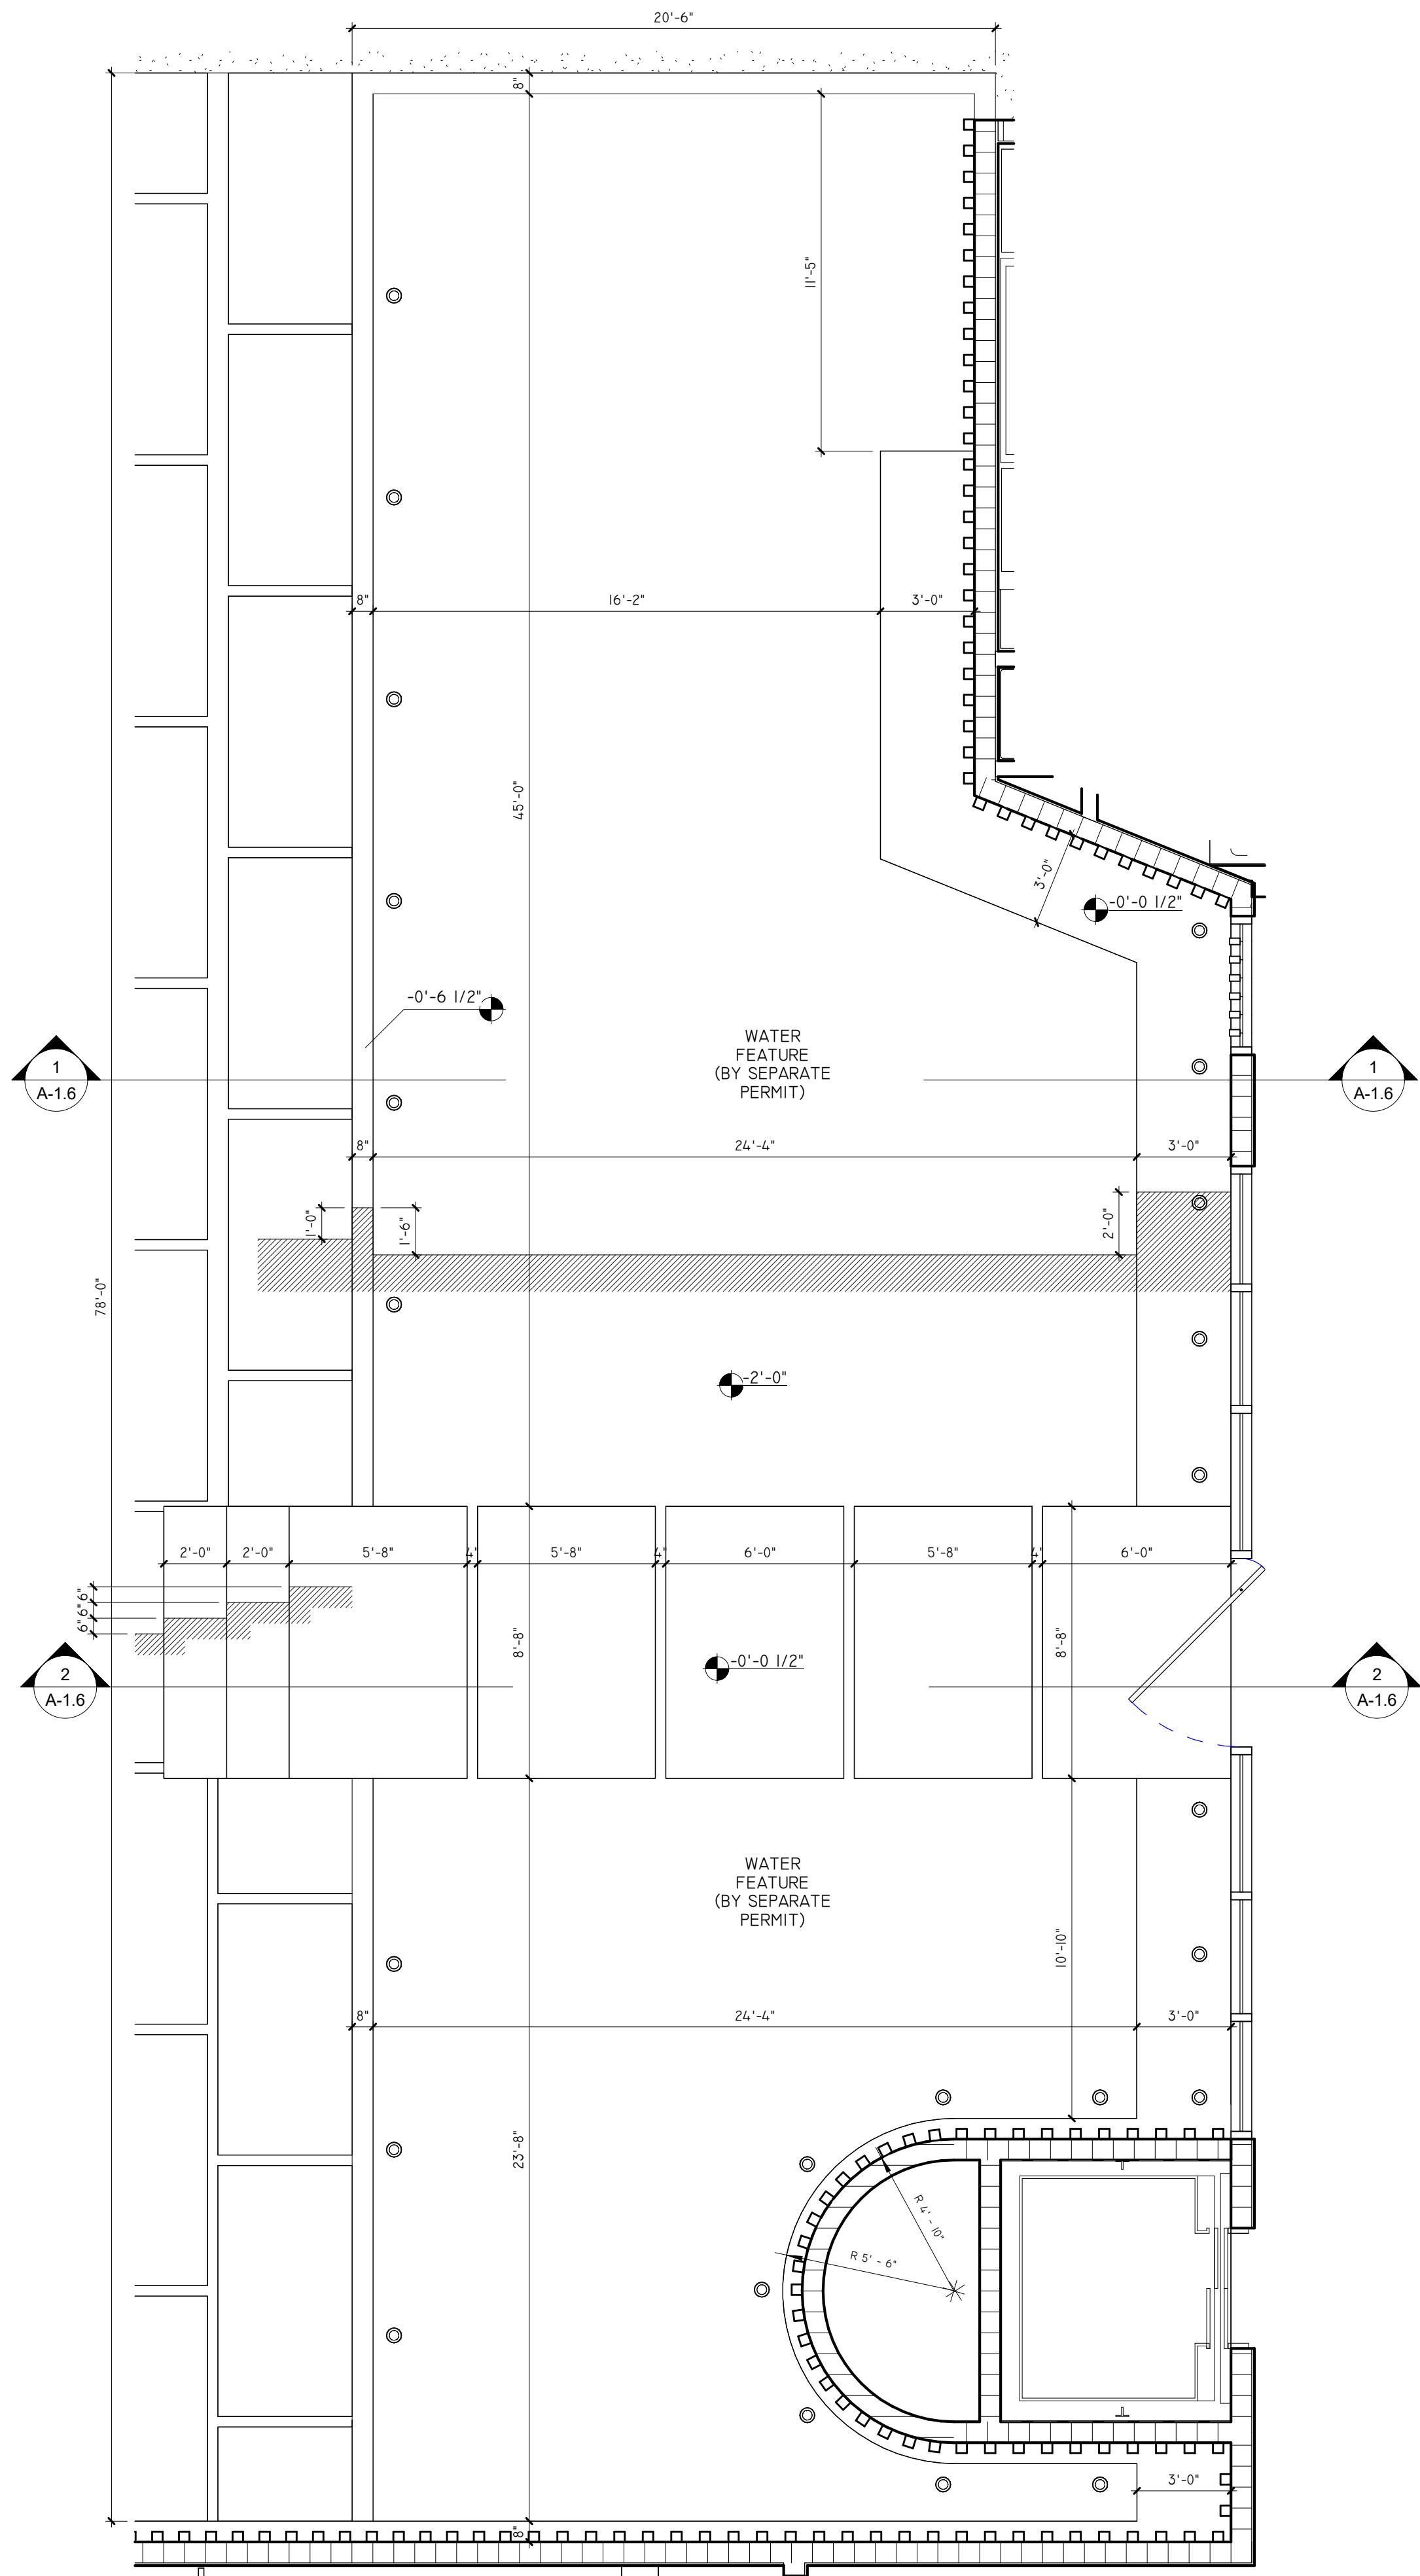


3 GROUND FLOOR - WATER FEATURE
1/4" = 1'-0"

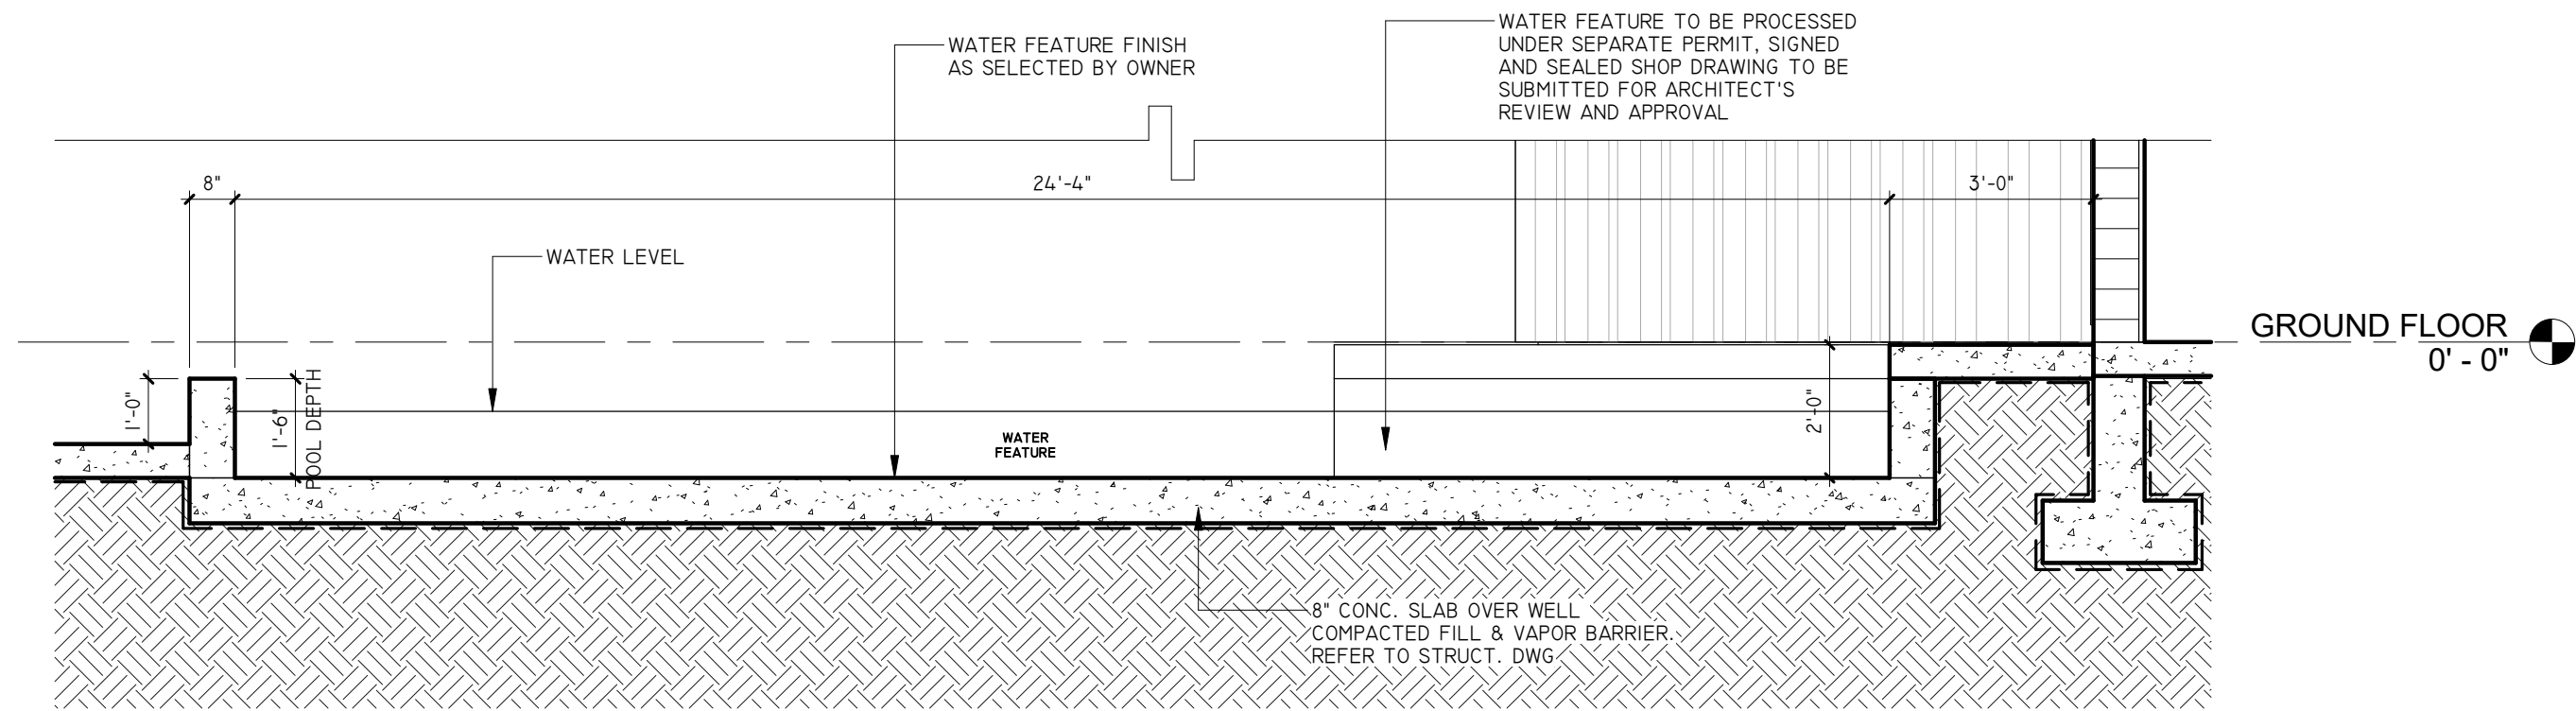


1 SECTION - WATER FEATURE
3/8" = 1'-0"

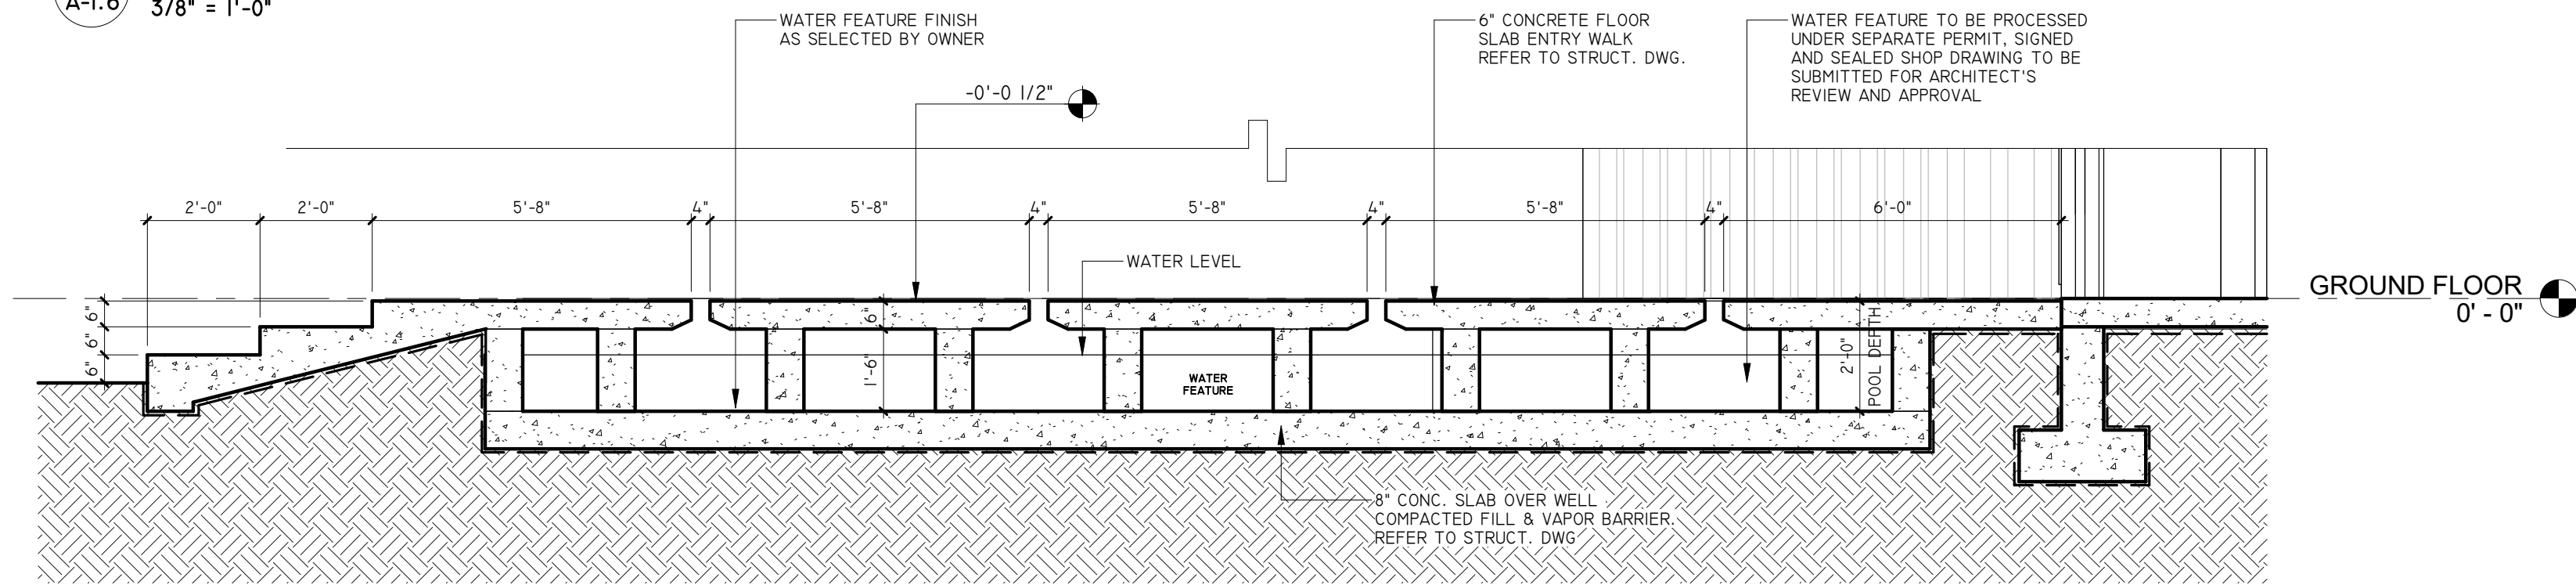

2 SECTION - WATER FEATURE
3/8" = 1'-0"

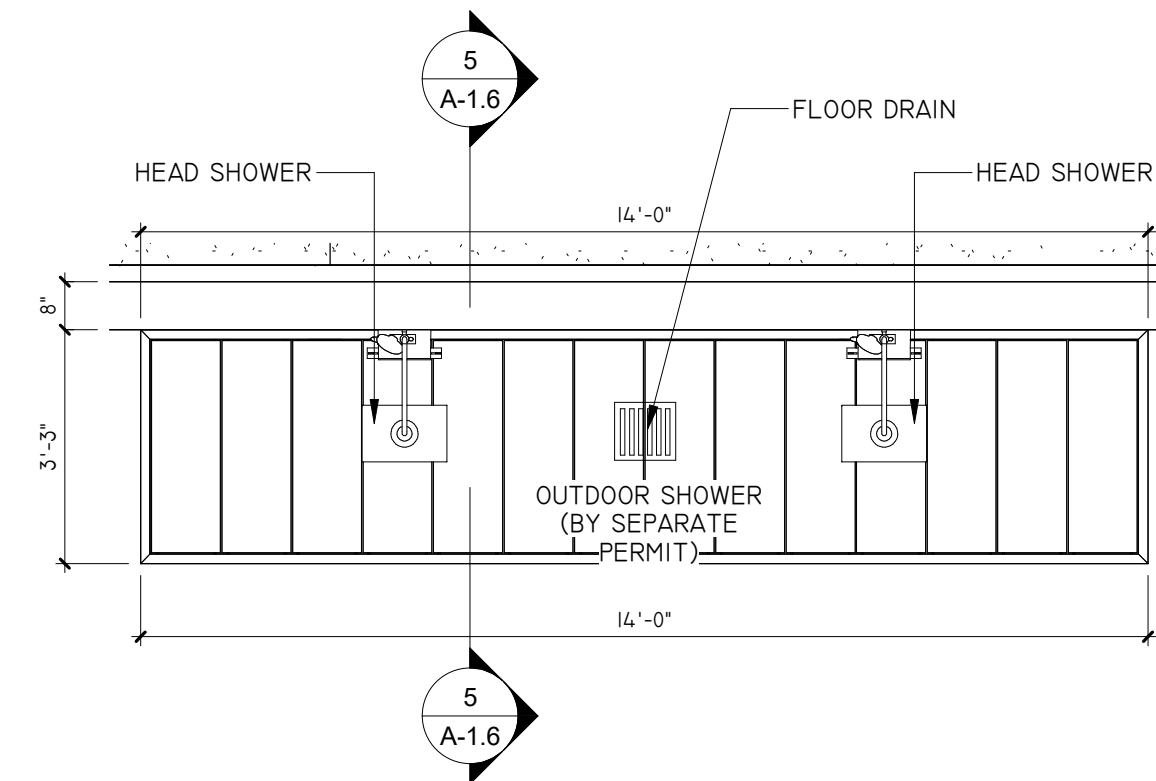


4 GROUND FLOOR - OUTDOOR SHOWER
3/8" = 1'-0"

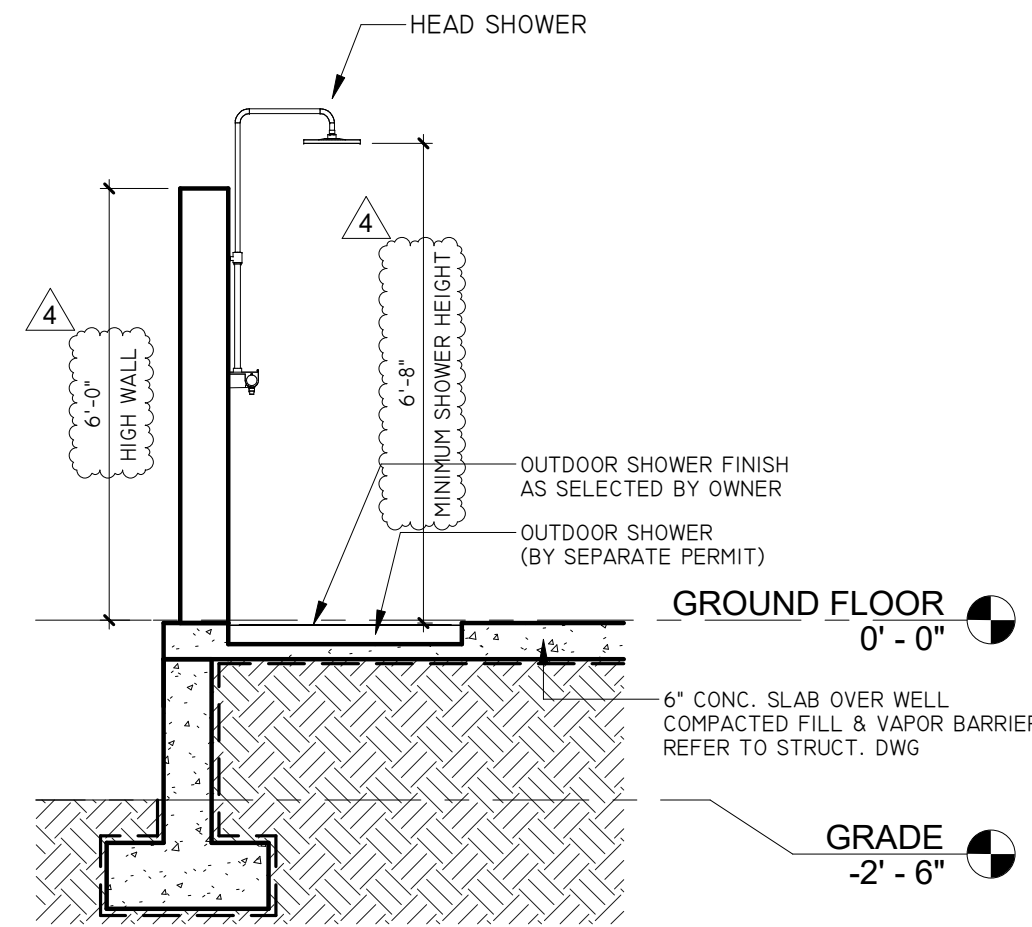

5 SECTION - OUTDOOR SHOWER
3/8" = 1'-0"

REVISIONS		Date	Description
Rev.		03-27-20	Zoning Comment
3		03-28-20	Zoning Comment
4		03-28-20	Zoning Comment


FIDANZA'S FAMILY HOUSE
PERMIT SET
11041 SW 77TH AVE, VILLAGE OF PINECREST, FL 33156

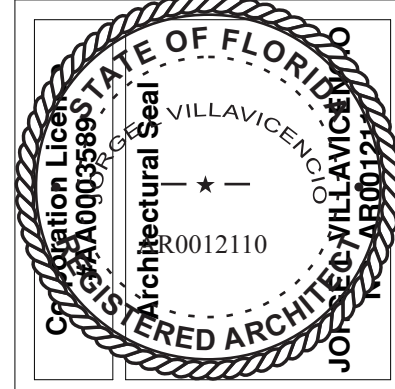

JORGE L
VILLAVICENCIO

Digitally signed by
JORGE L
VILLAVICENCIO
Date: 2024.06.13
10:35:45 -04'00'

VILLA & ASSOCIATES INC.	ARCHITECTURE	PLANNING	INTERIOR DESIGN
5801 SW 69 AVENUE	MIAMI, FLORIDA 33155	TEL. 305-613-0865	E-Mail Jvillarchitect@gmail.com
CONSULTANT: ARCHI-TEK STUDIO CORP.	TEL. 305-799-8016	E-Mail maguilar@architekstudio.com	

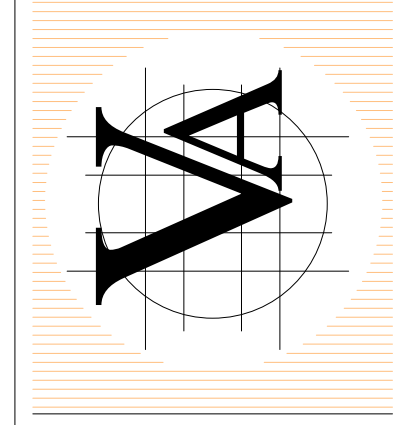

DATE:	SCALE:
10-20-2022	AS SHOWN

PROJECT NO:
WATER FEATURE & POOL SHOWER

DRAWING NO:
A-1.6