




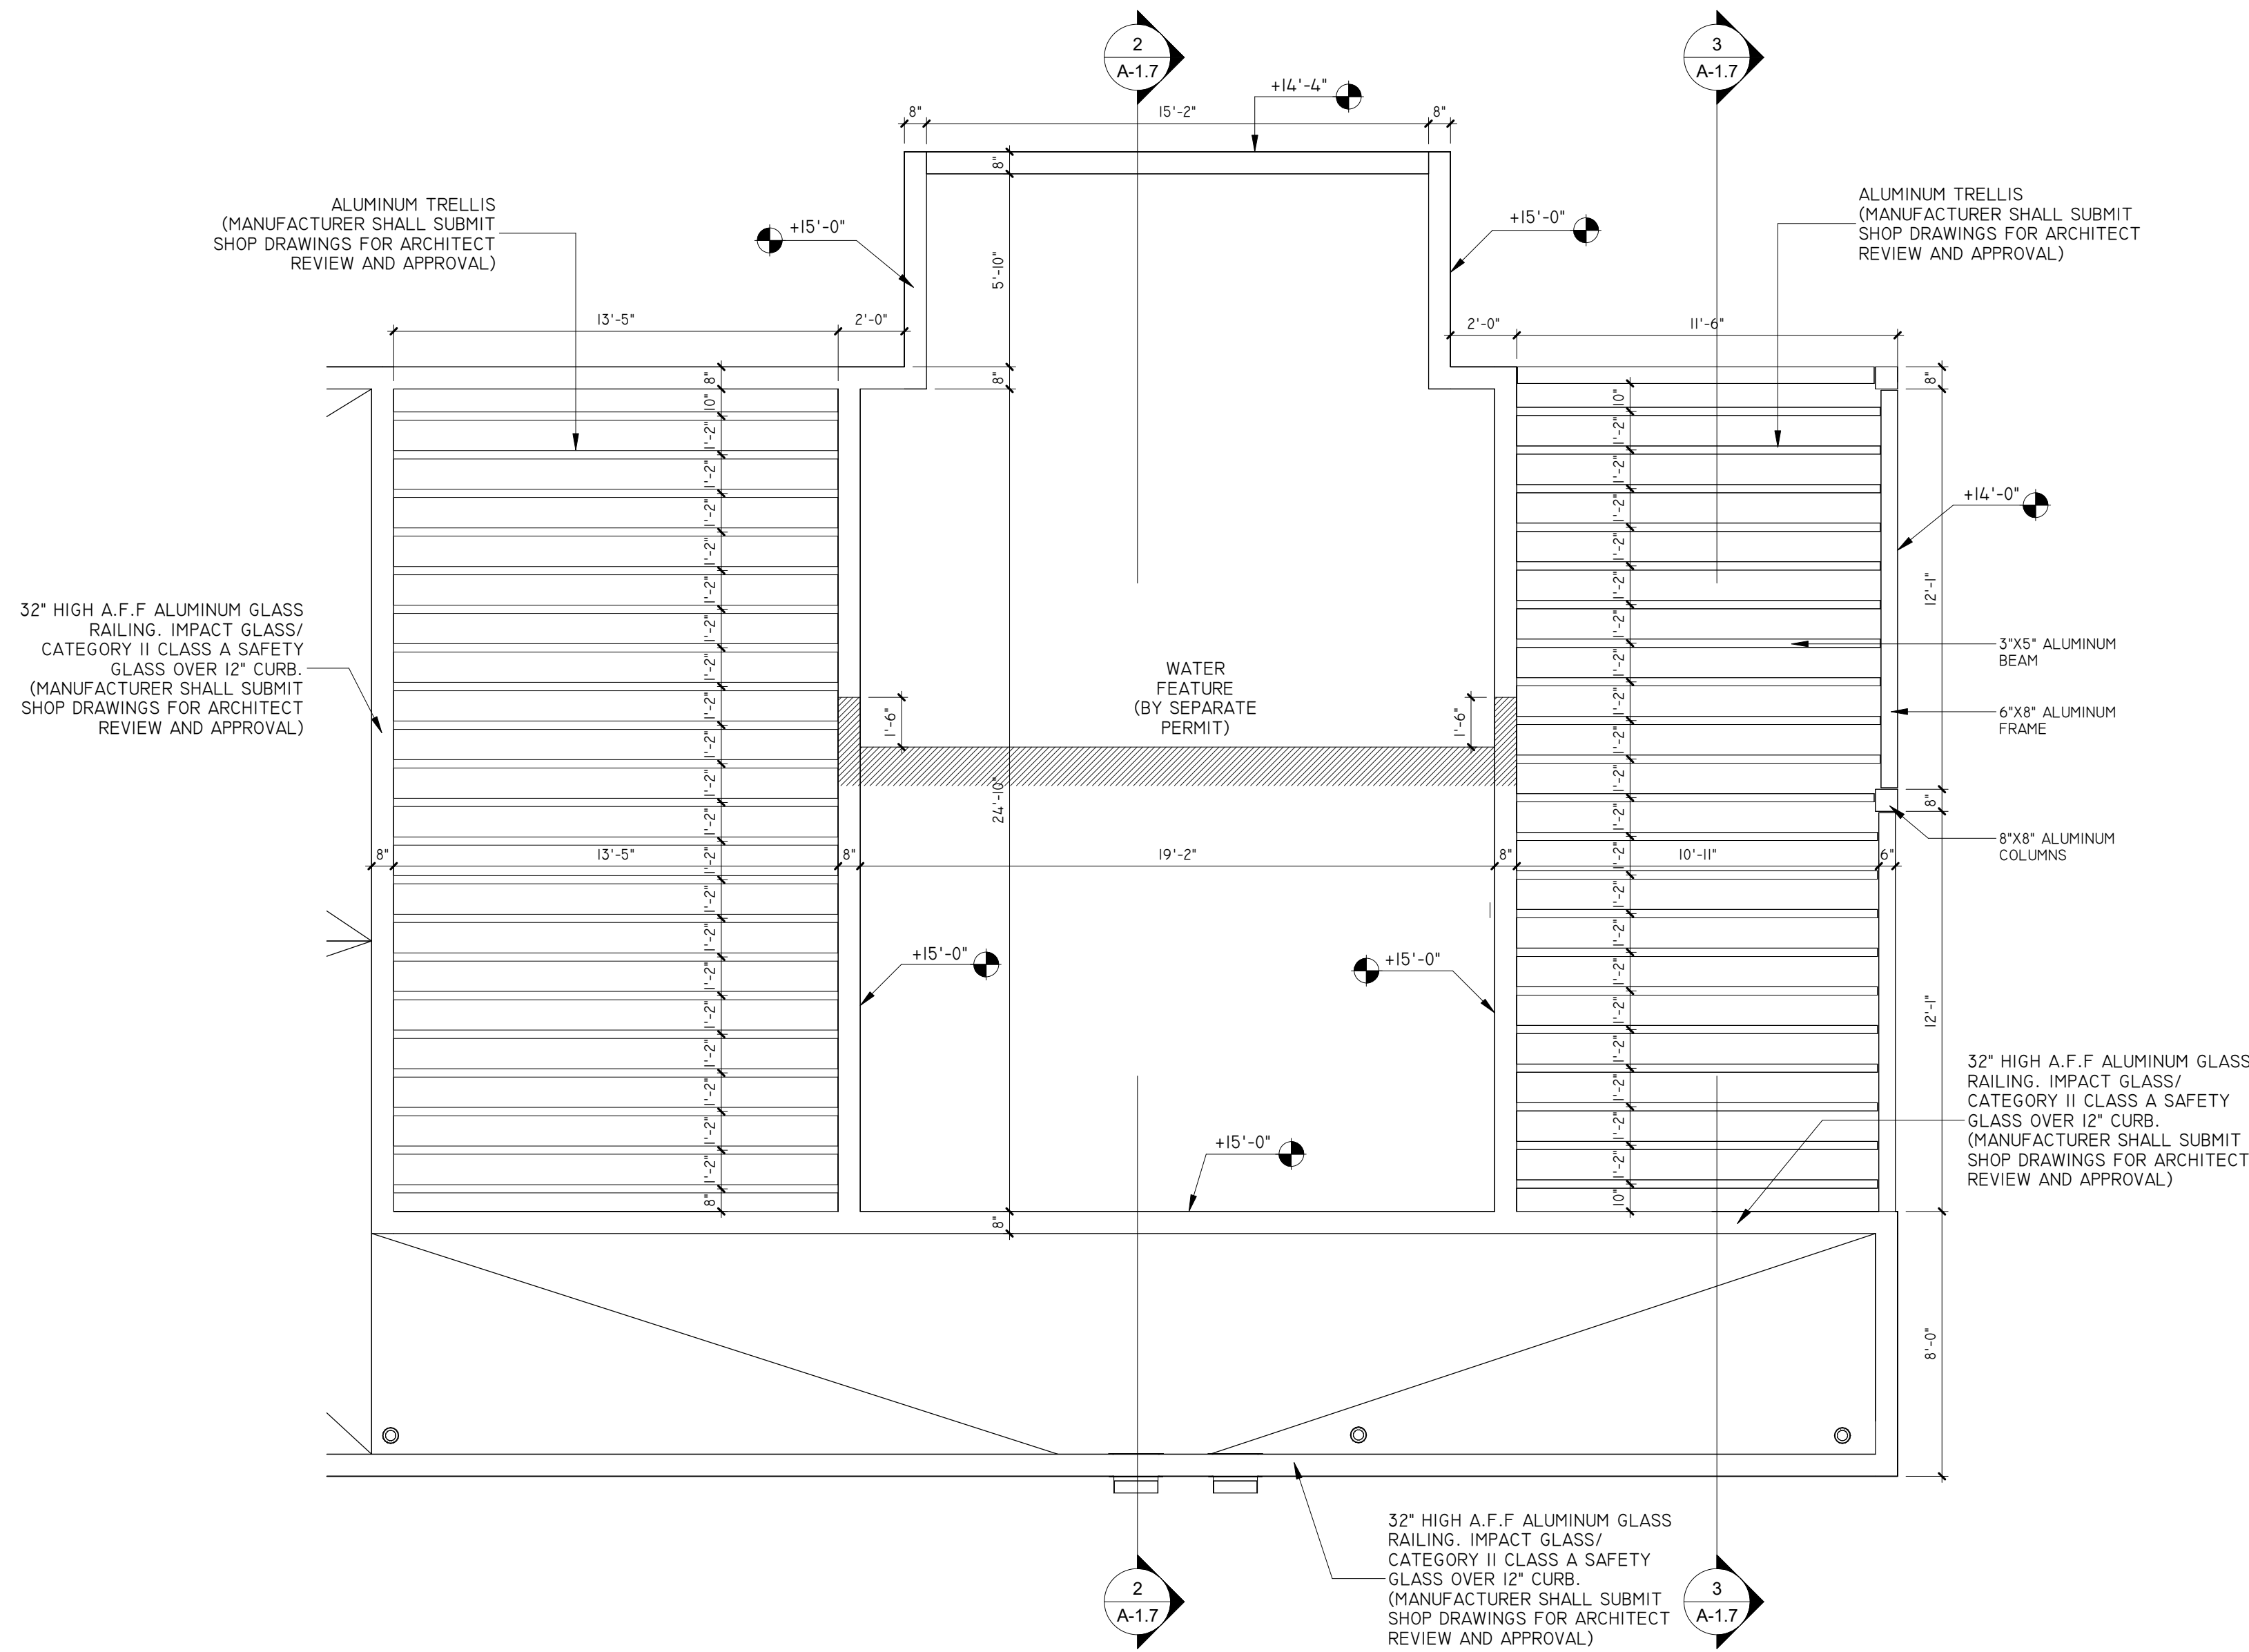

1 SECOND FLOOR -WATER FEATURE & TRELLIS
1/4" = 1'-0"

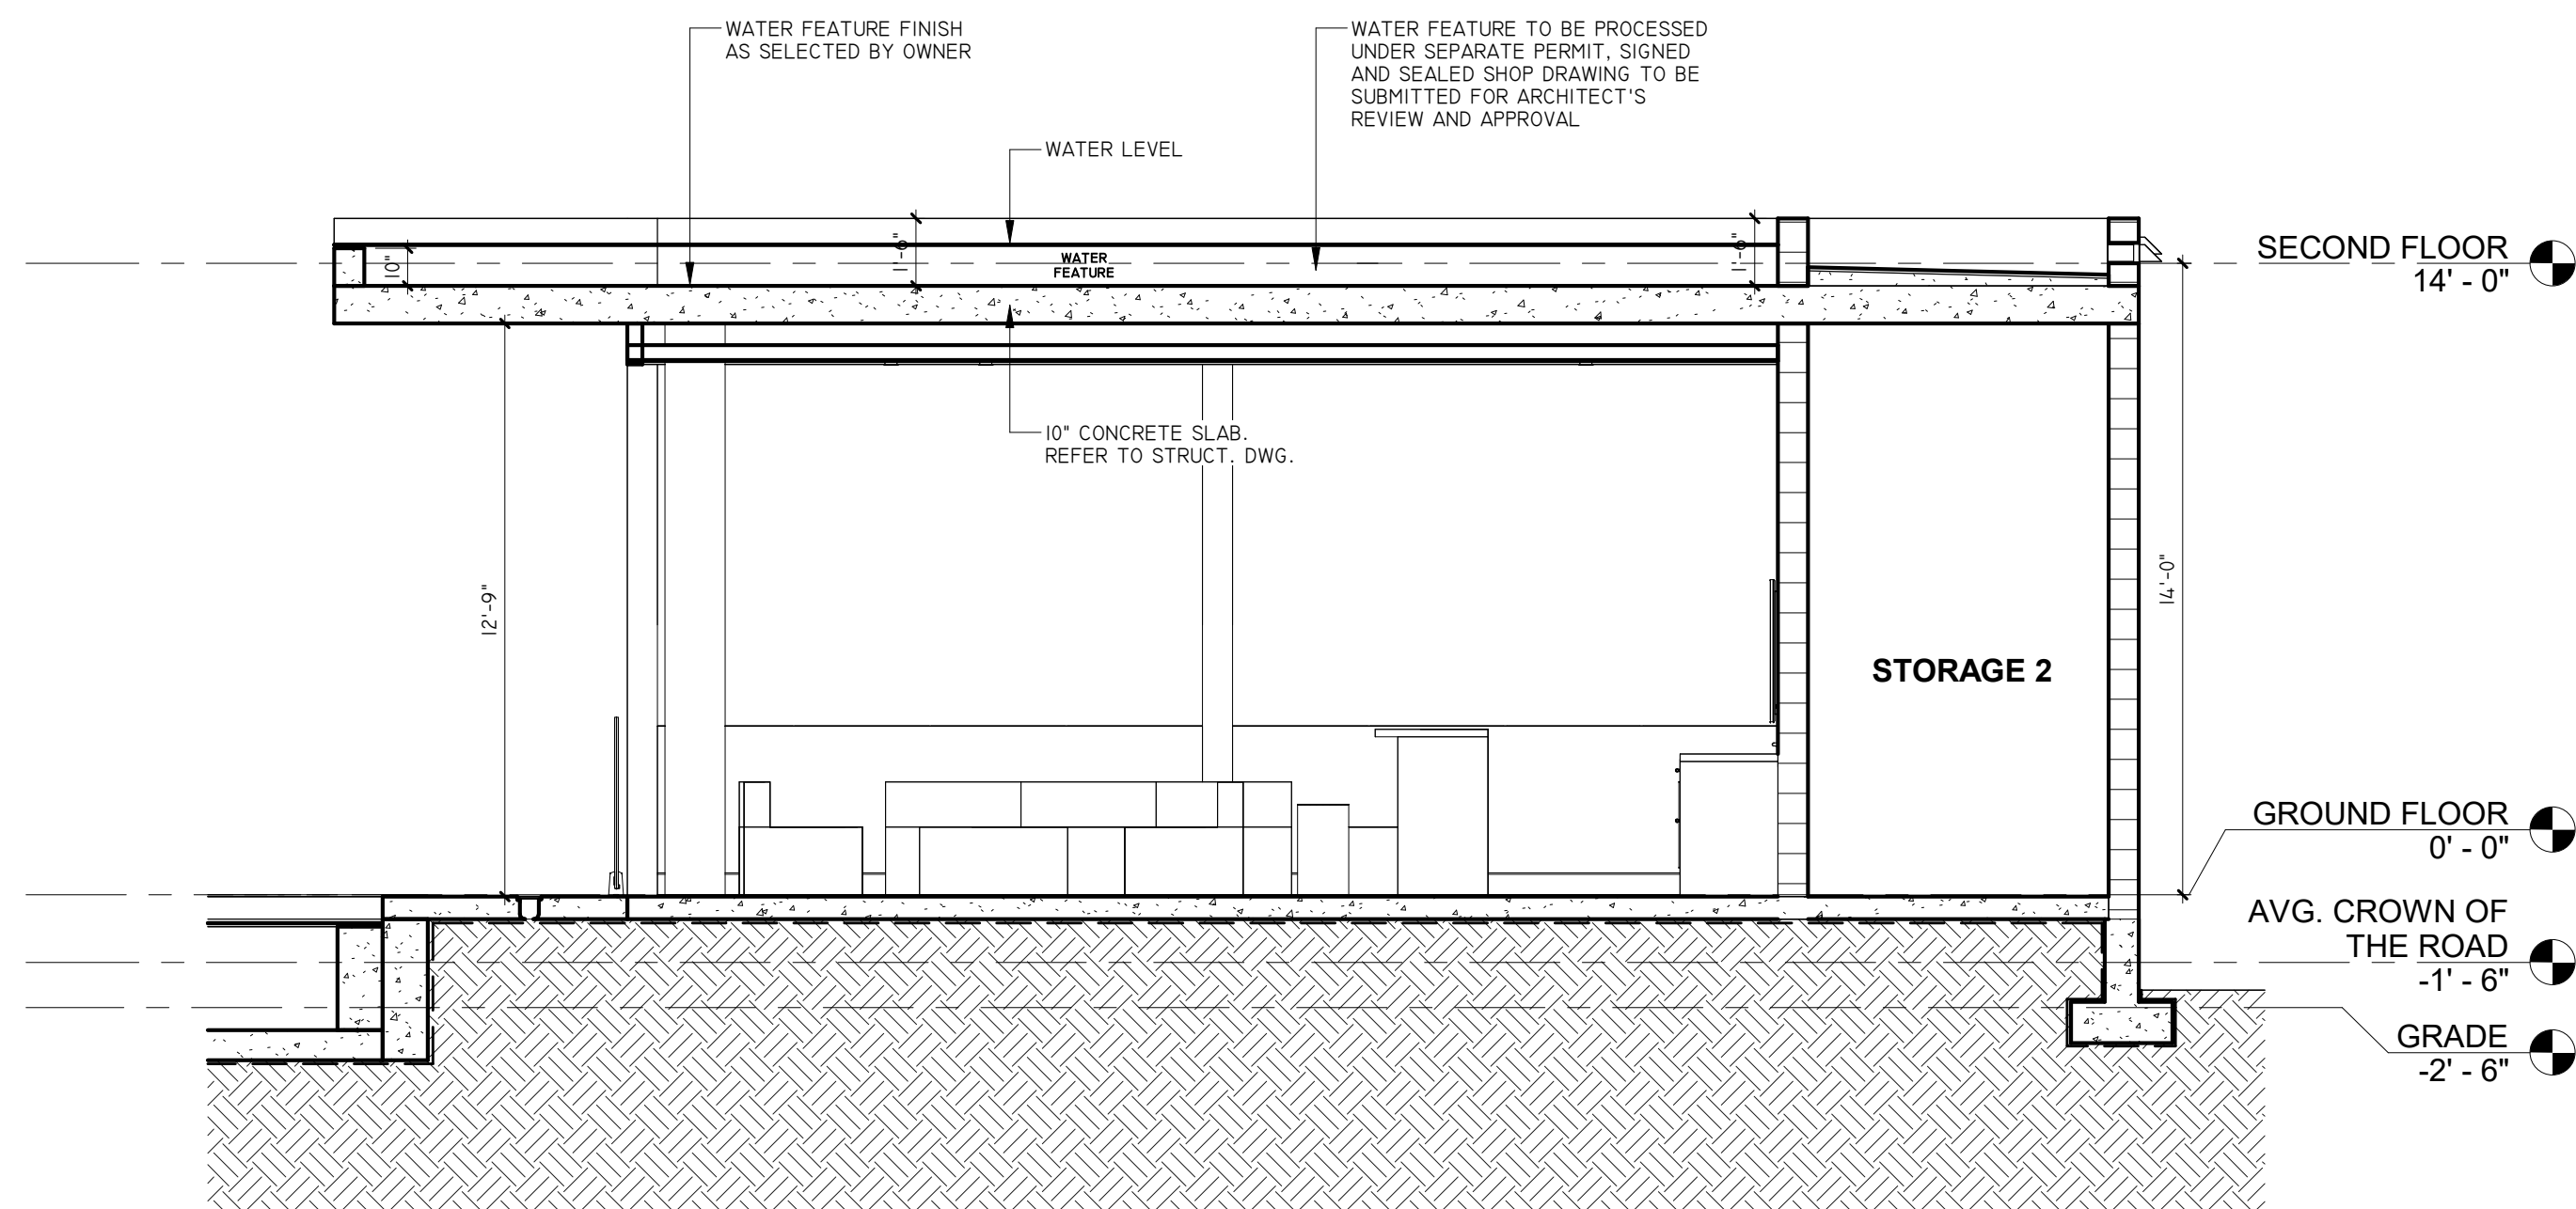

2 SECTION - WATER FEATURE
1/4" = 1'-0"

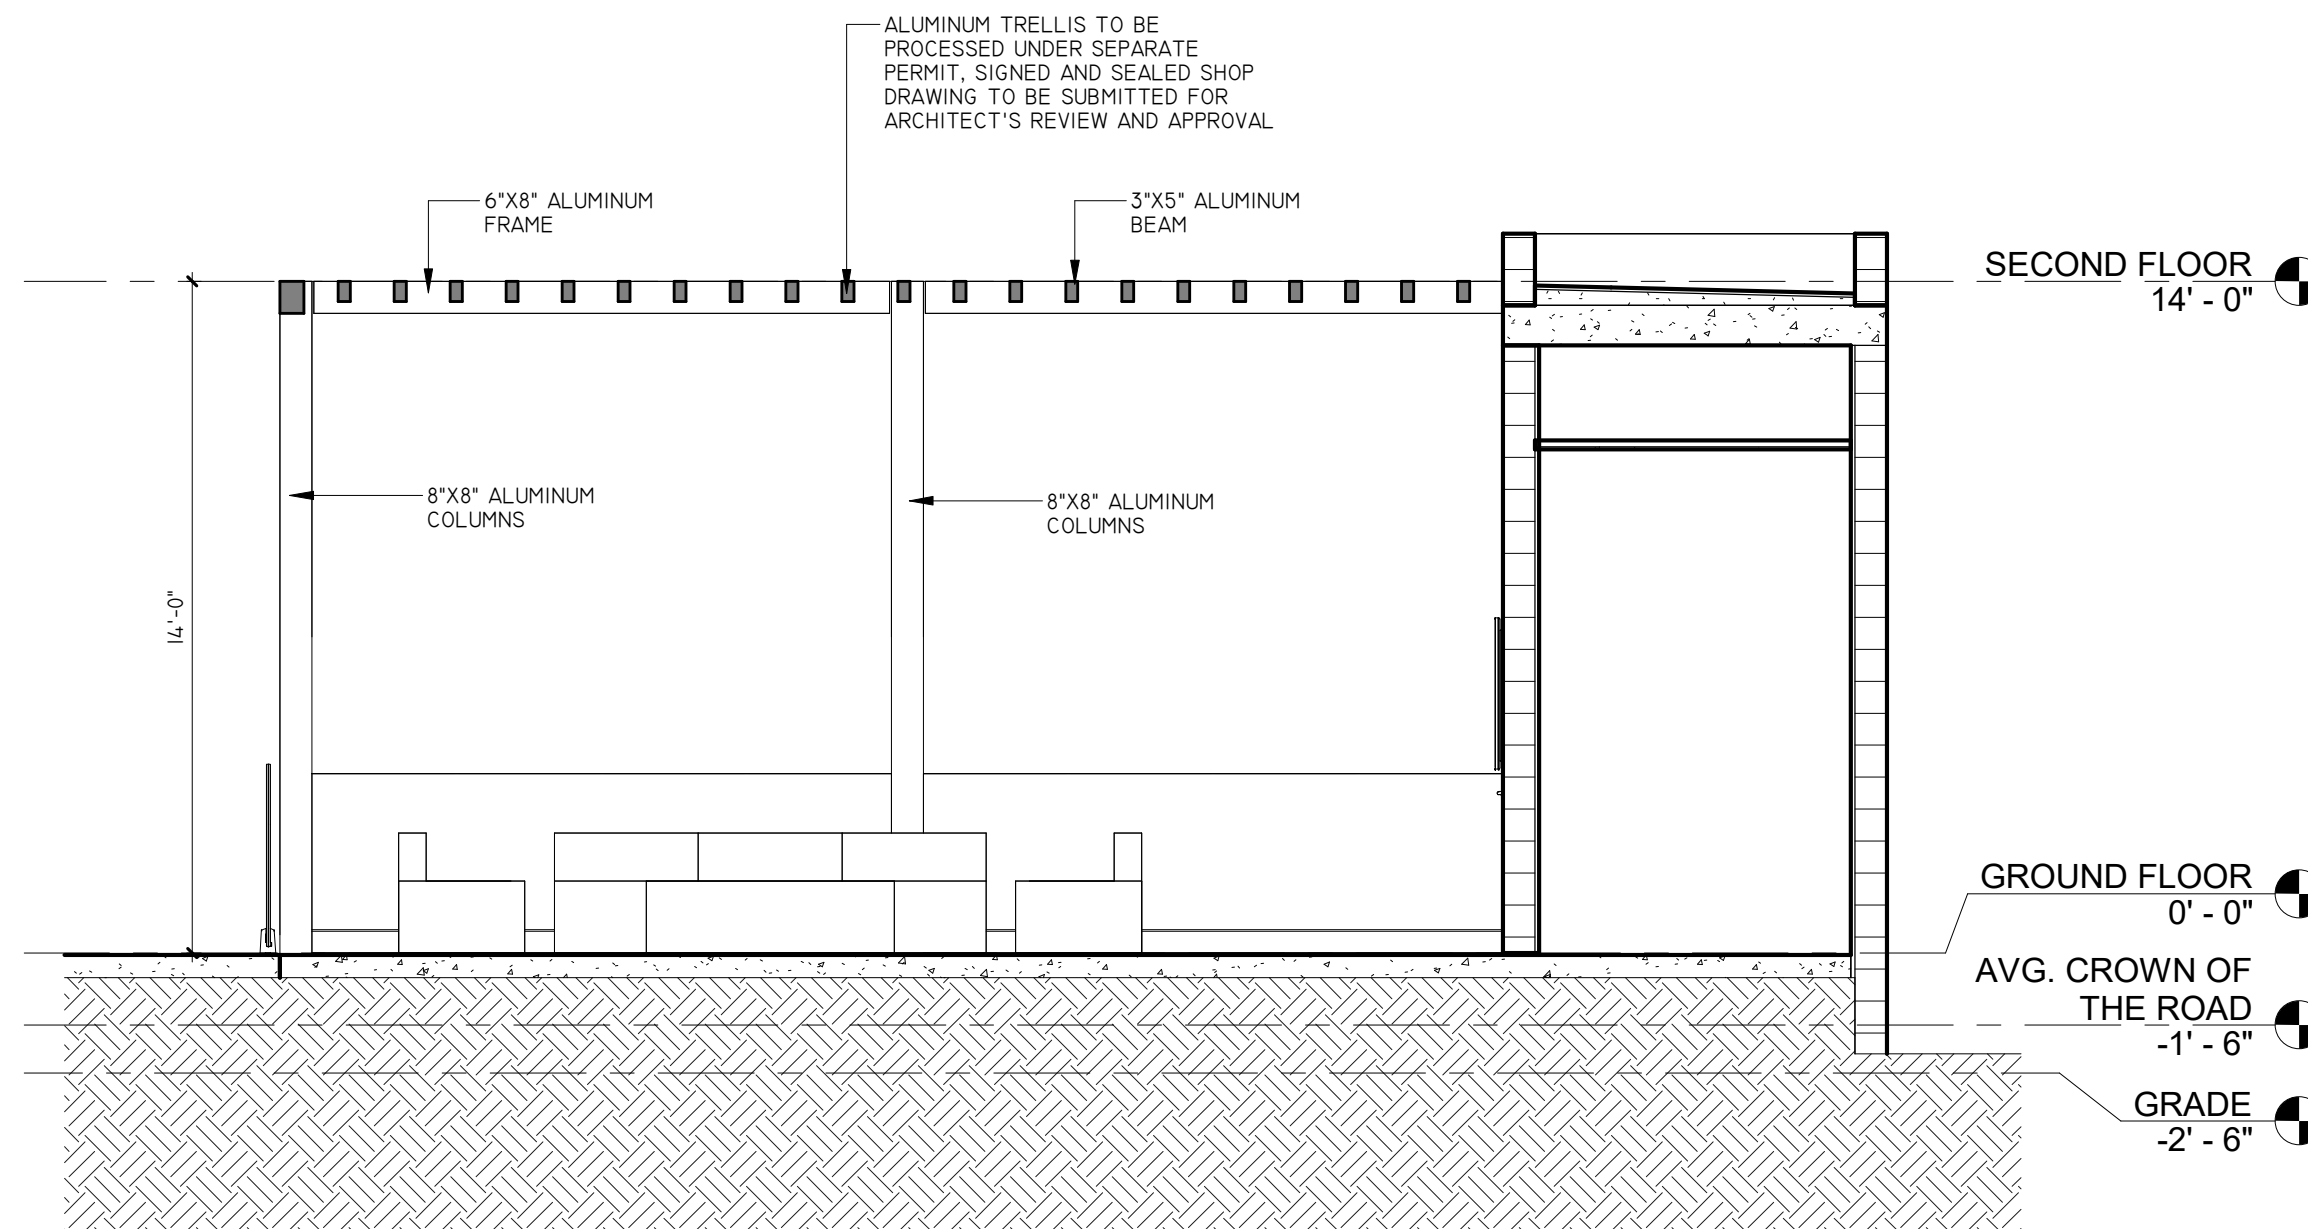


3 SECTION - TRELLIS
1/4" = 1'-0"

JORGE L
VILLAVICENCIO


Digitally signed by
JORGE L VILLAVICENCIO
Date: 2024.06.13
10:36:34 -04'00'

REVISIONS		
Rev.	Date	Description Zoning Comment
3	03-27-2024	

FIDANZA'S FAMILY HOUSE
PERMIT SET
11041 SW 77TH AVE, VILLAGE OF
PINECREST, FL 33156

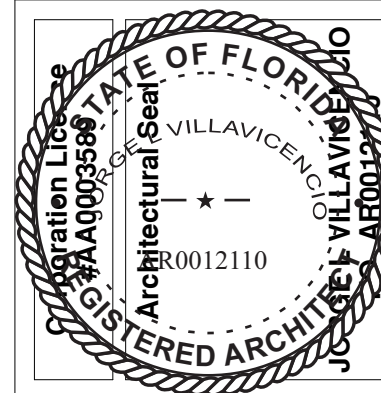

VILLA & ASSOCIATES INC.
ARCHITECTURE PLANNING INTERIOR DESIGN
5801 SW 69 AVENUE MIAMI, FLORIDA 33155
TEL. 305-613-0865 - E-Mail Jvillarchitect@gmail.com
CONSULTANT: ARCHI-TEK STUDIO CORP.
TEL. 305-799-8016 - E-Mail maguilar@architekstudio.com

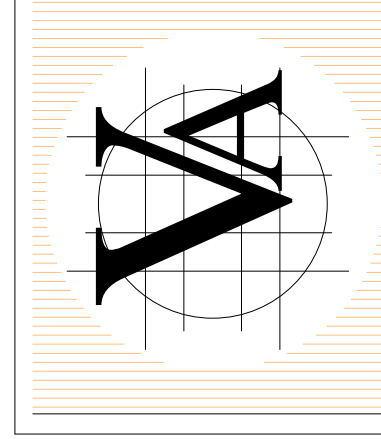

DATE: 10-20-2022	SCALE: AS SHOWN
PROJECT NO: WATER FEATURE & TRELLIS	

DRAWING NO.
A-1.7