
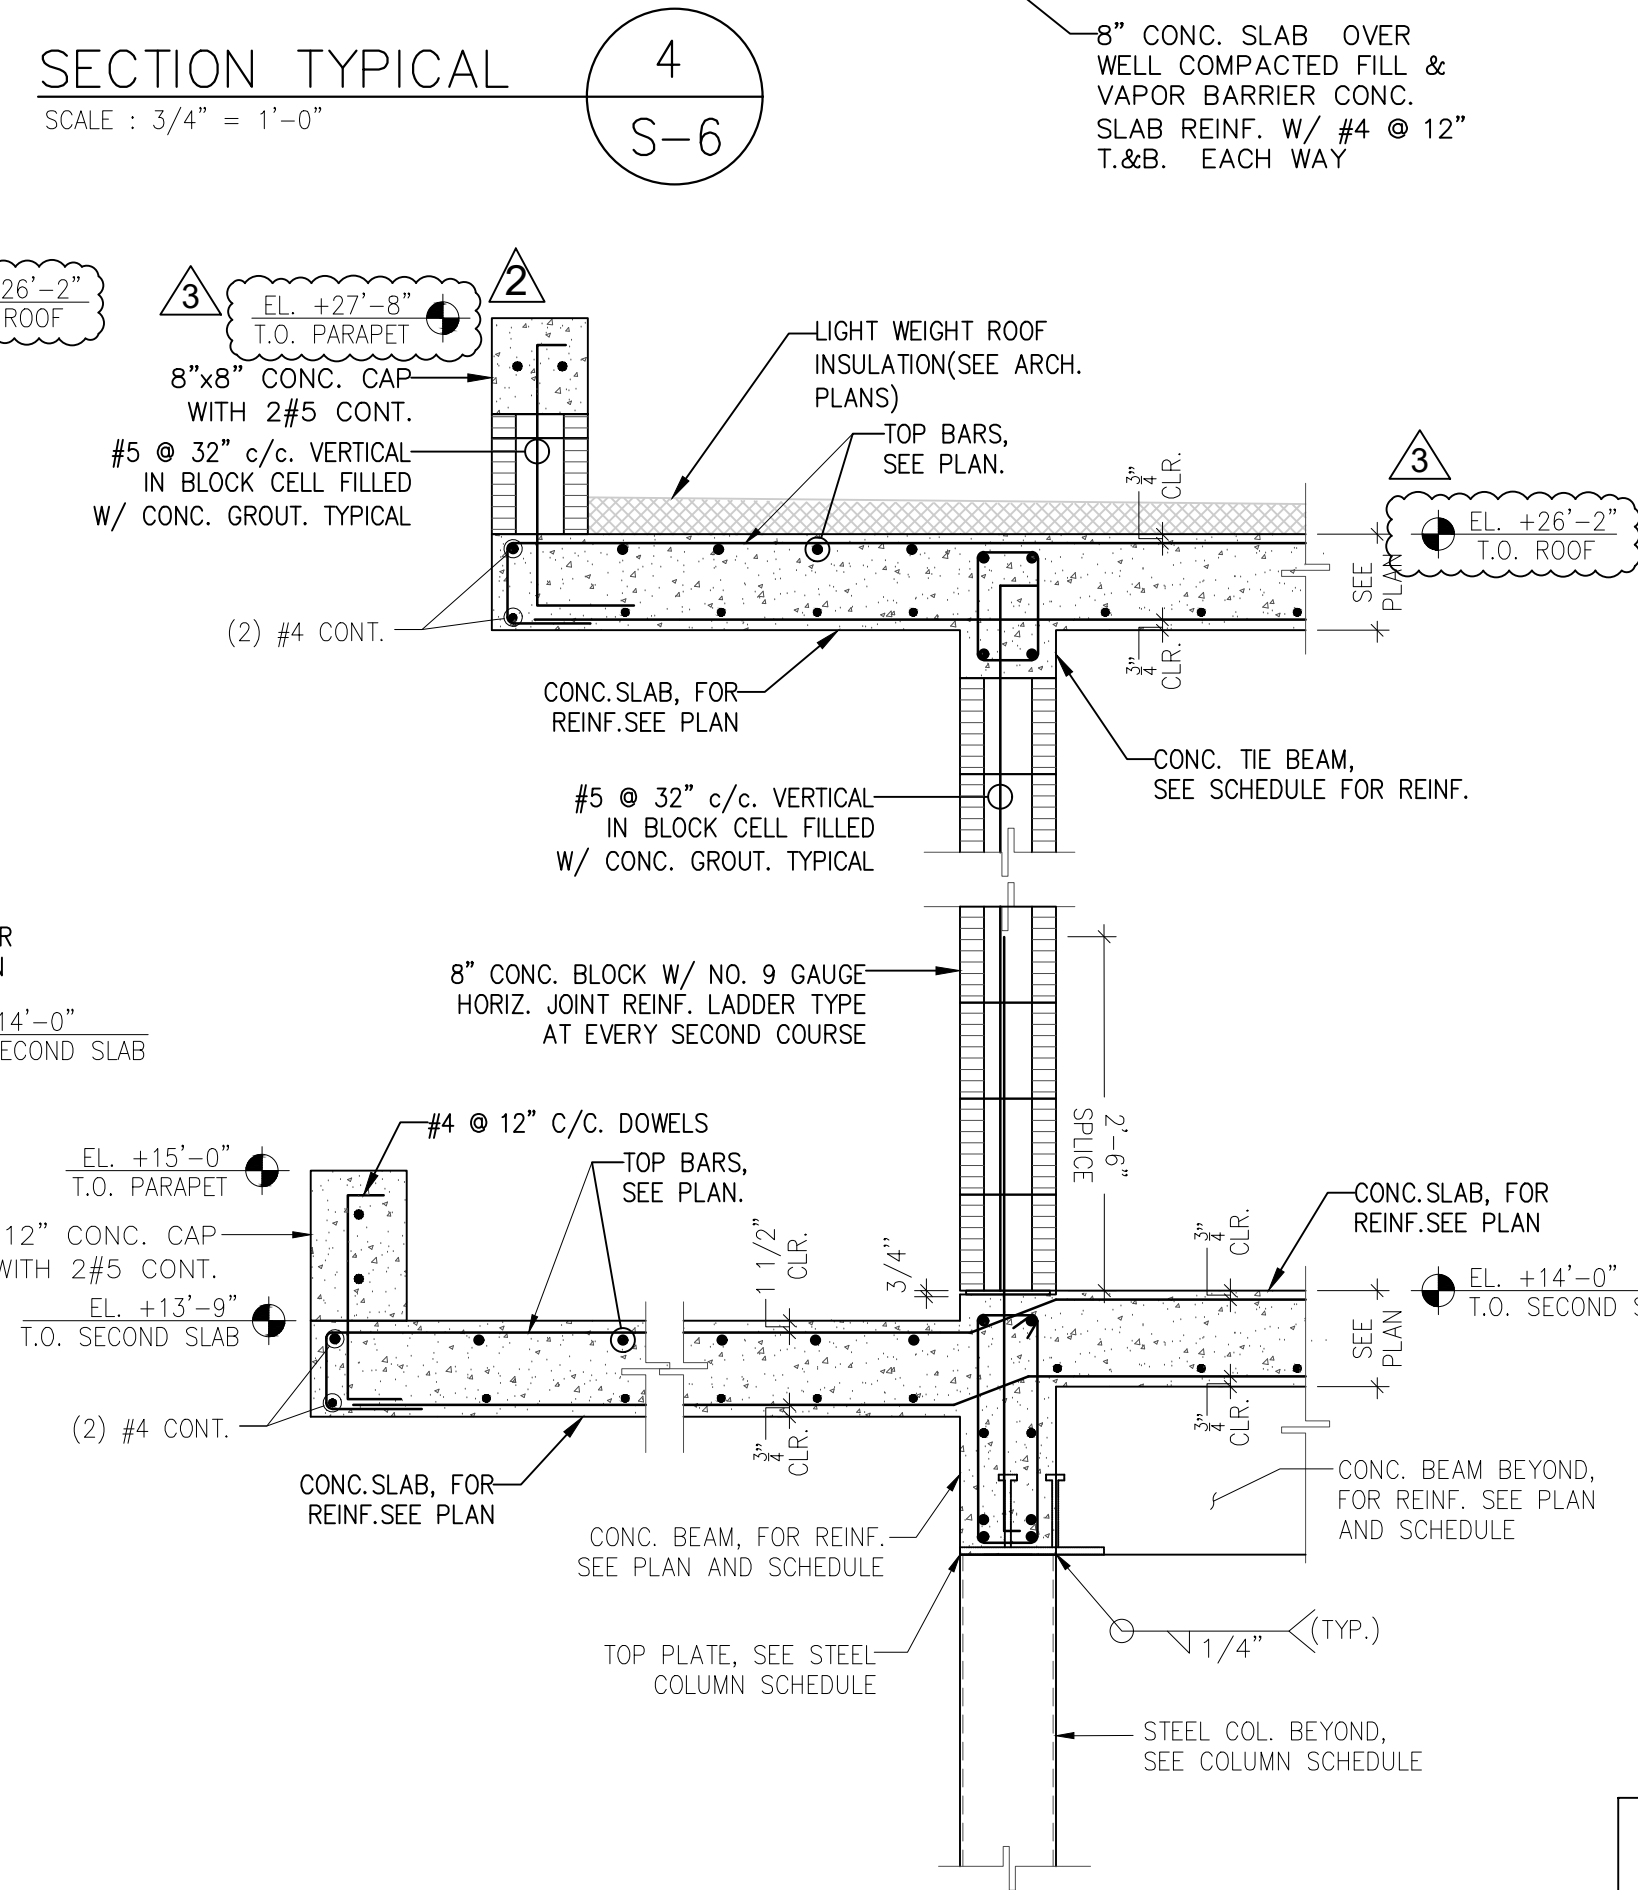
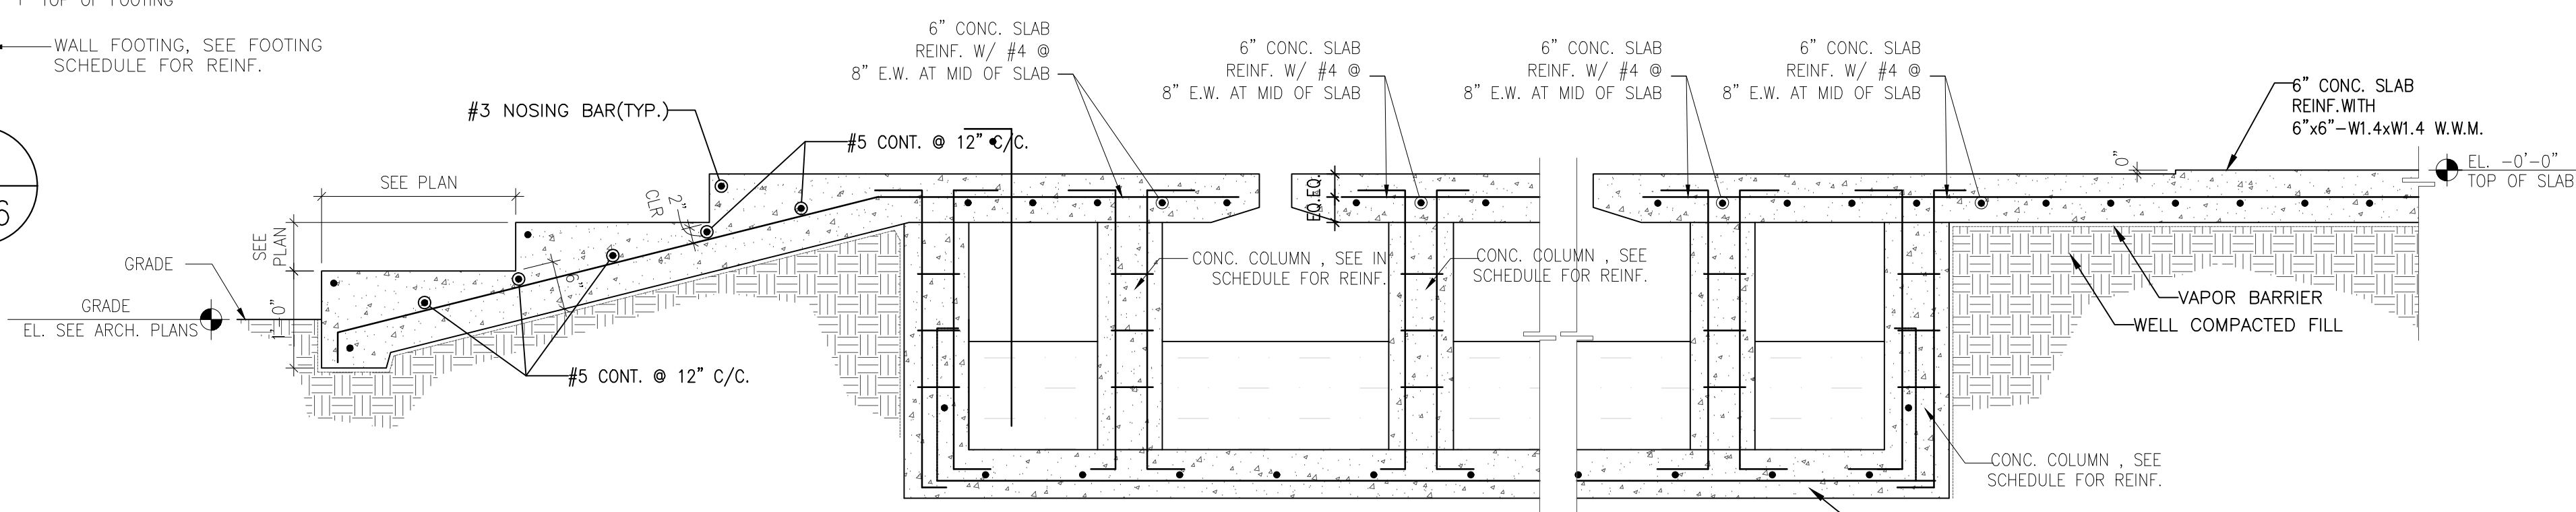
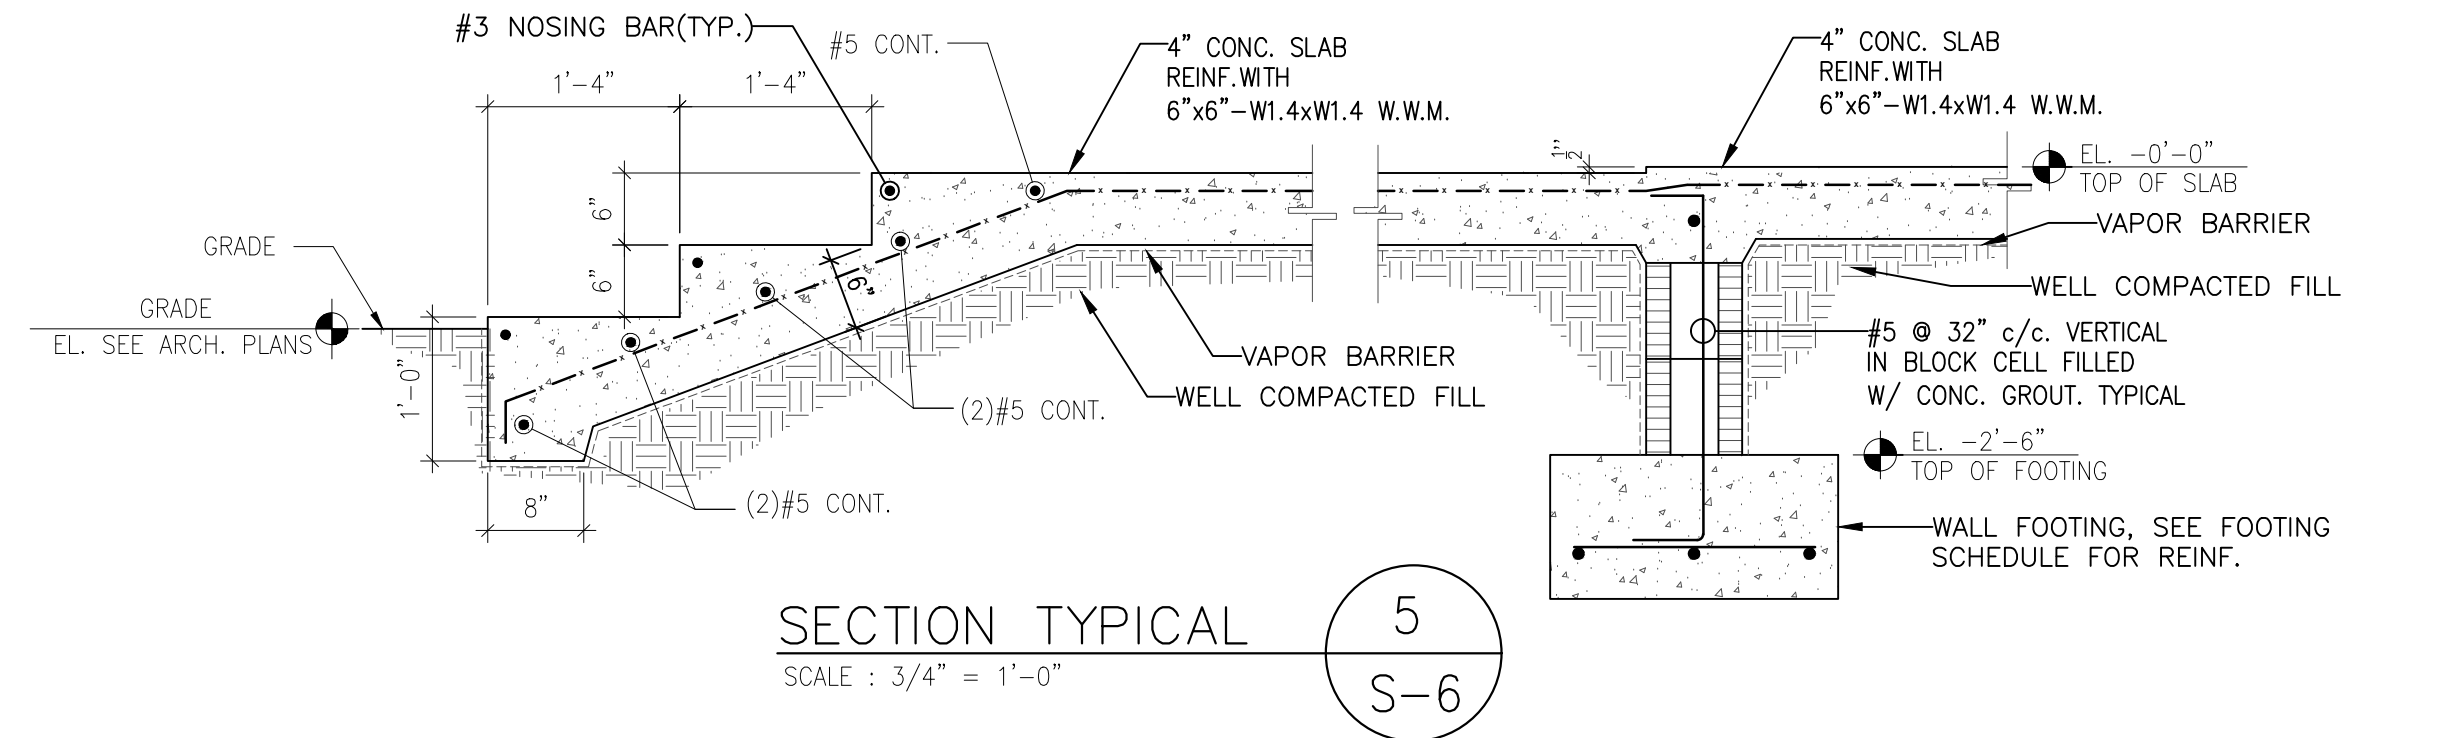
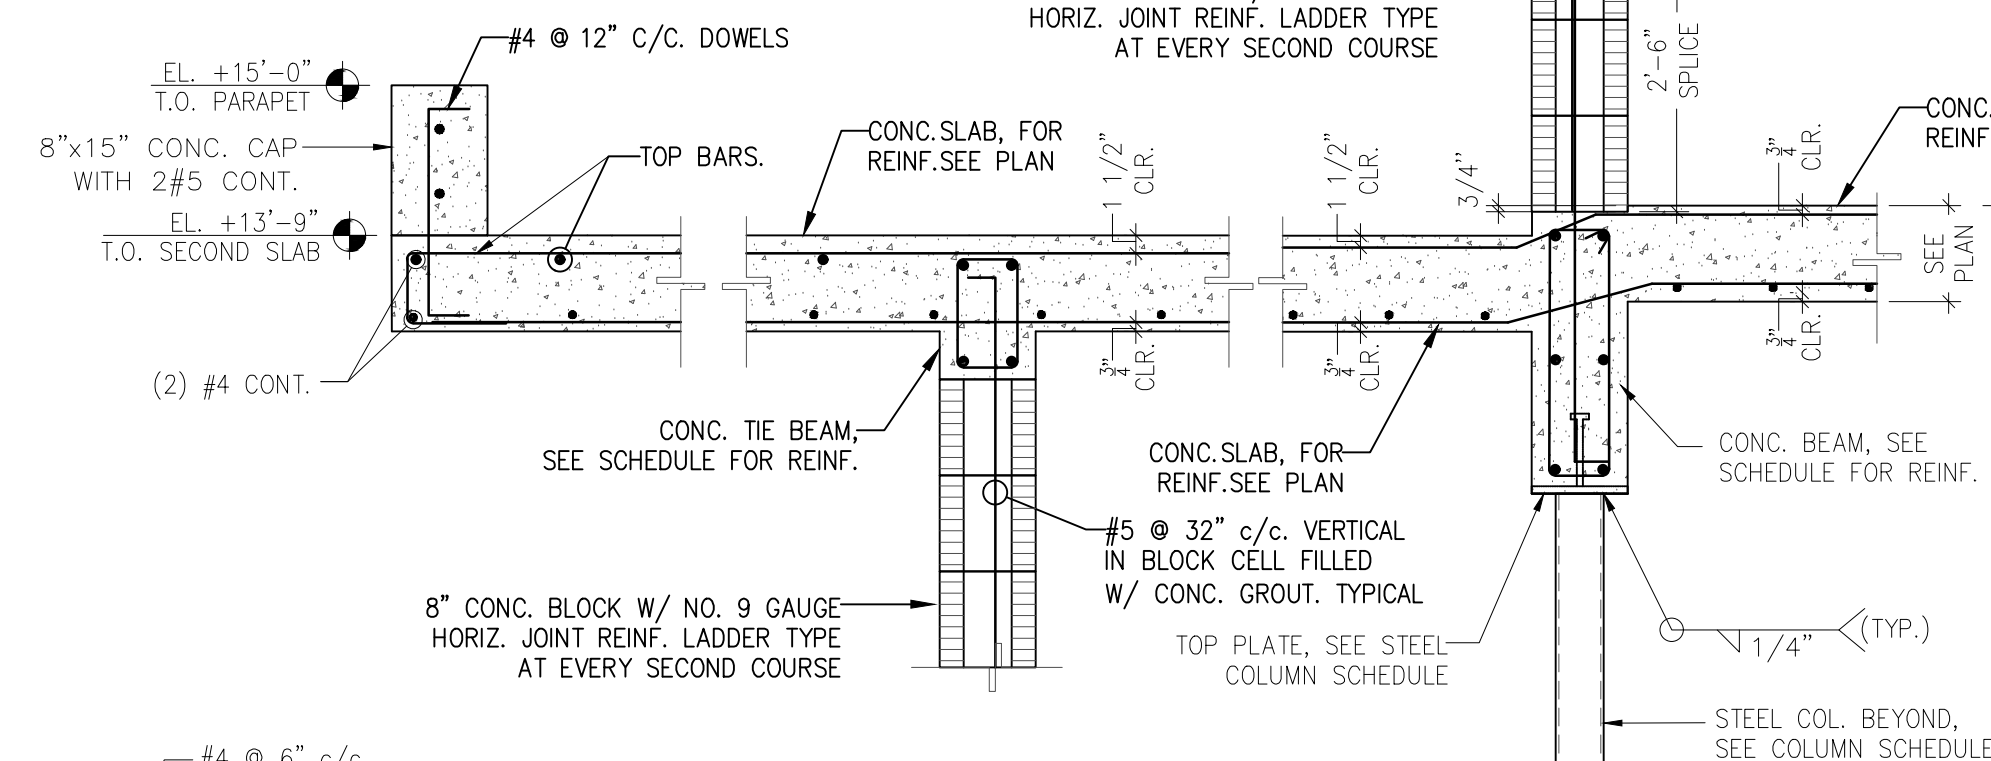
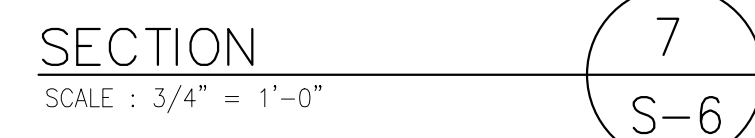
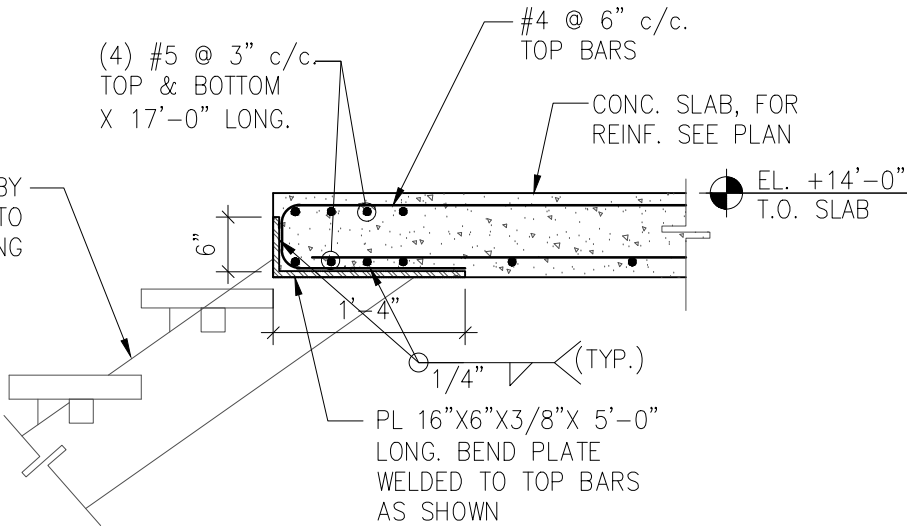
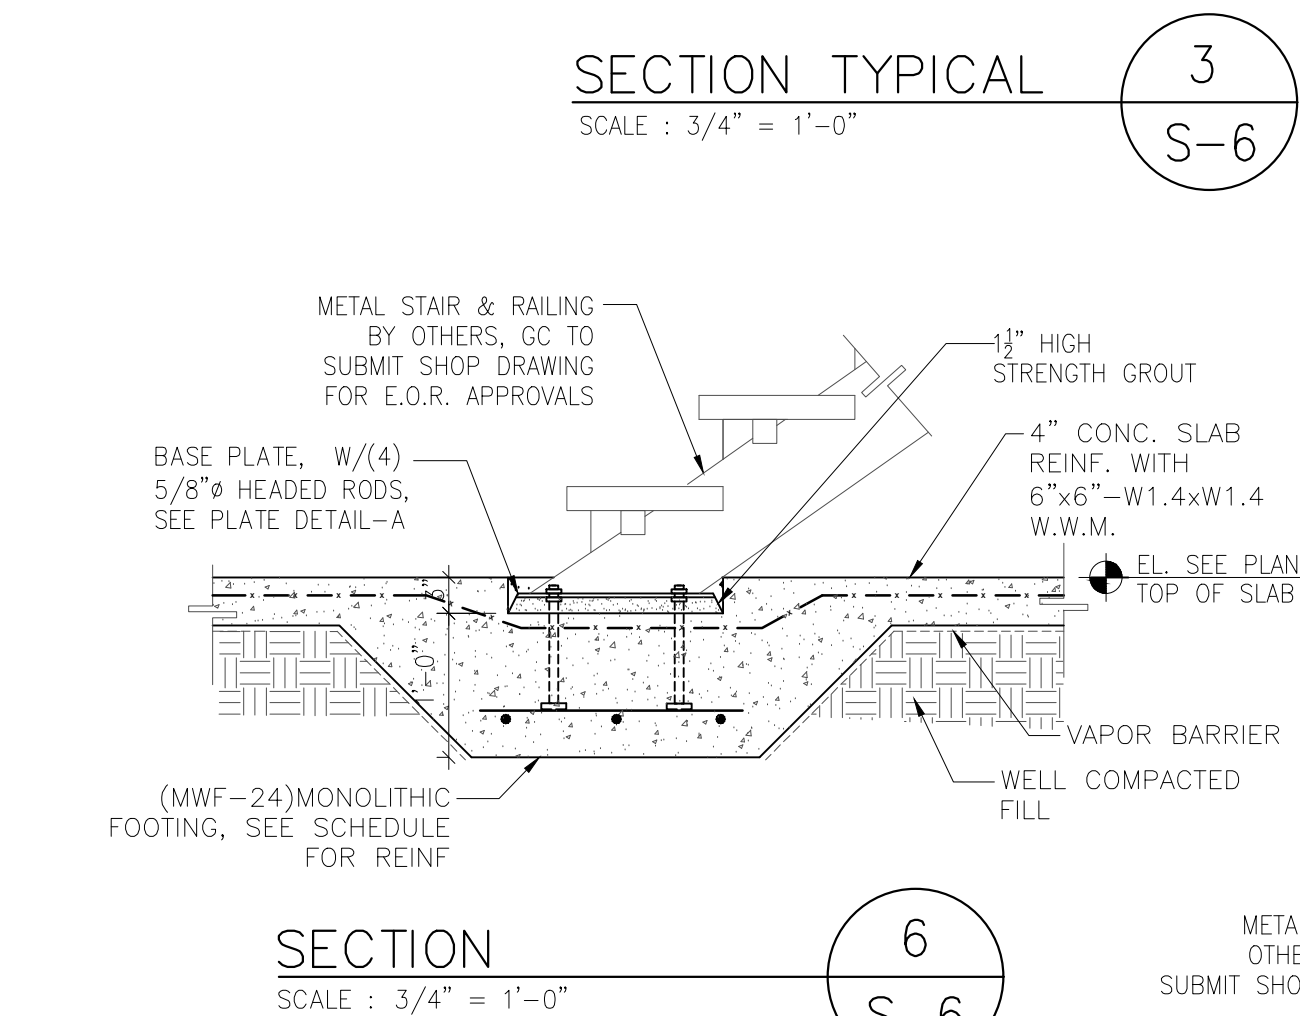
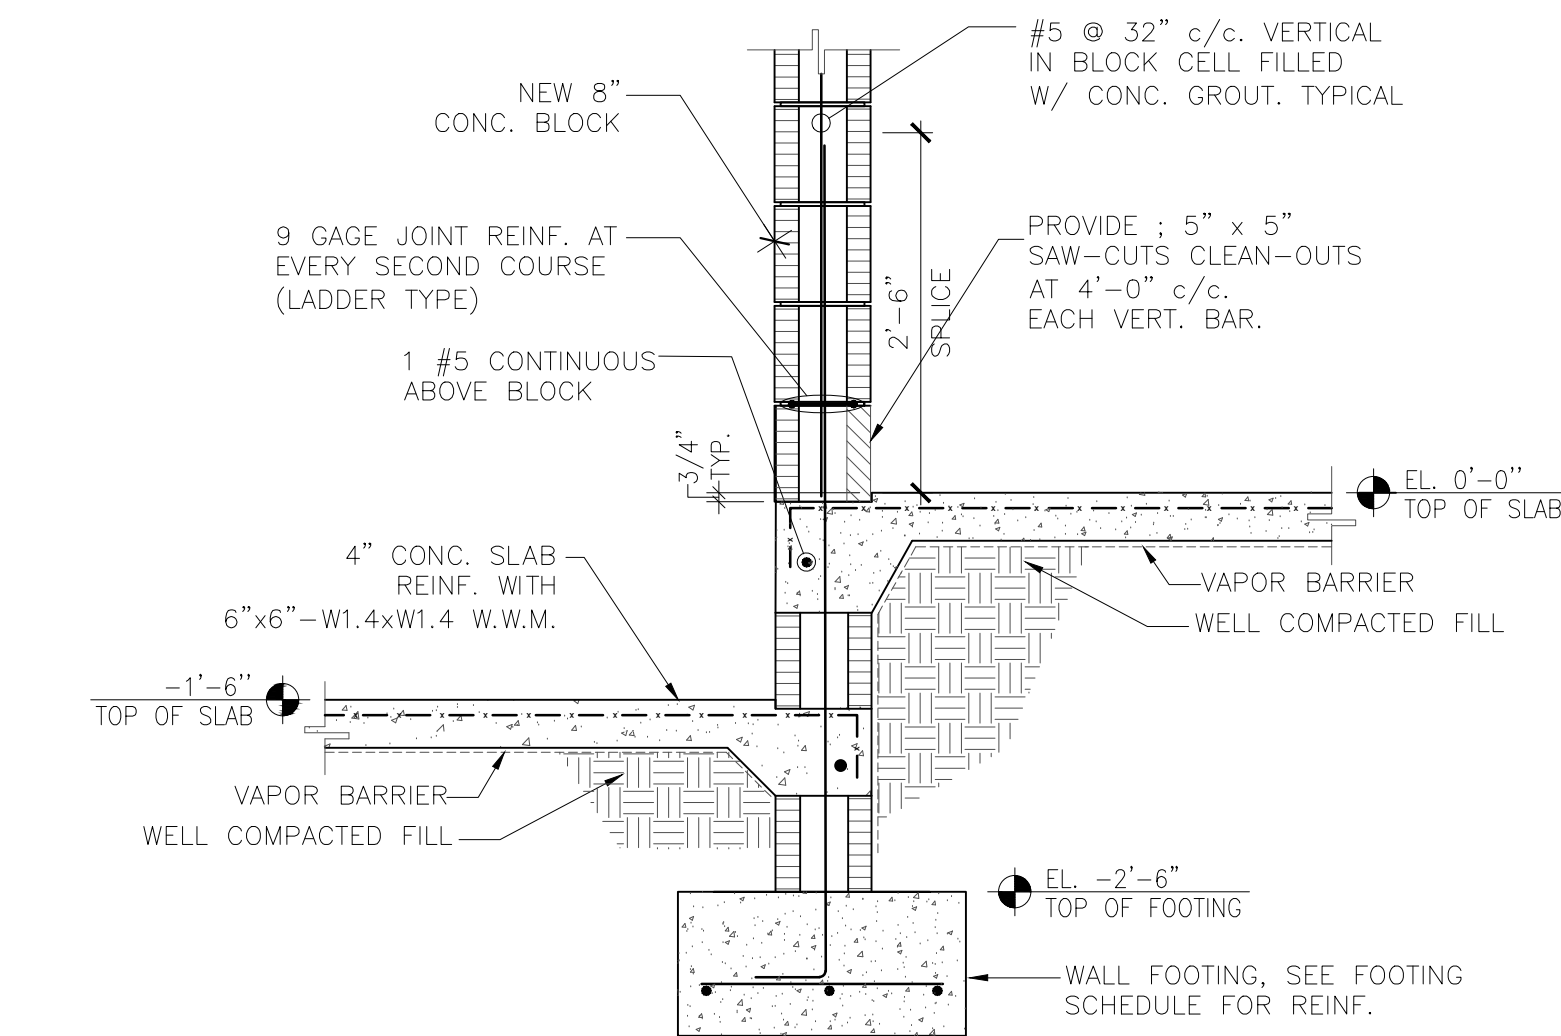
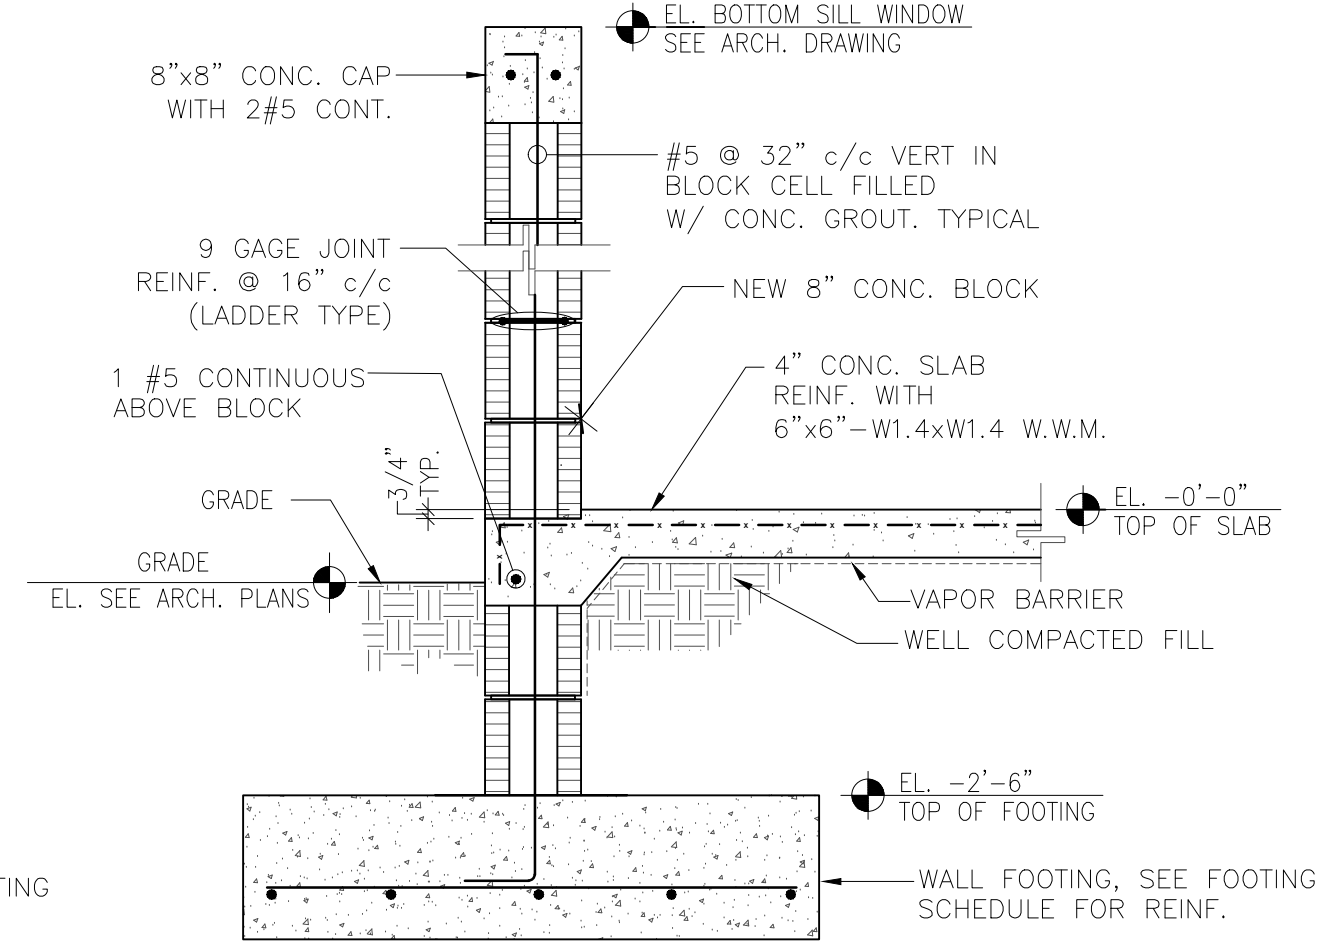


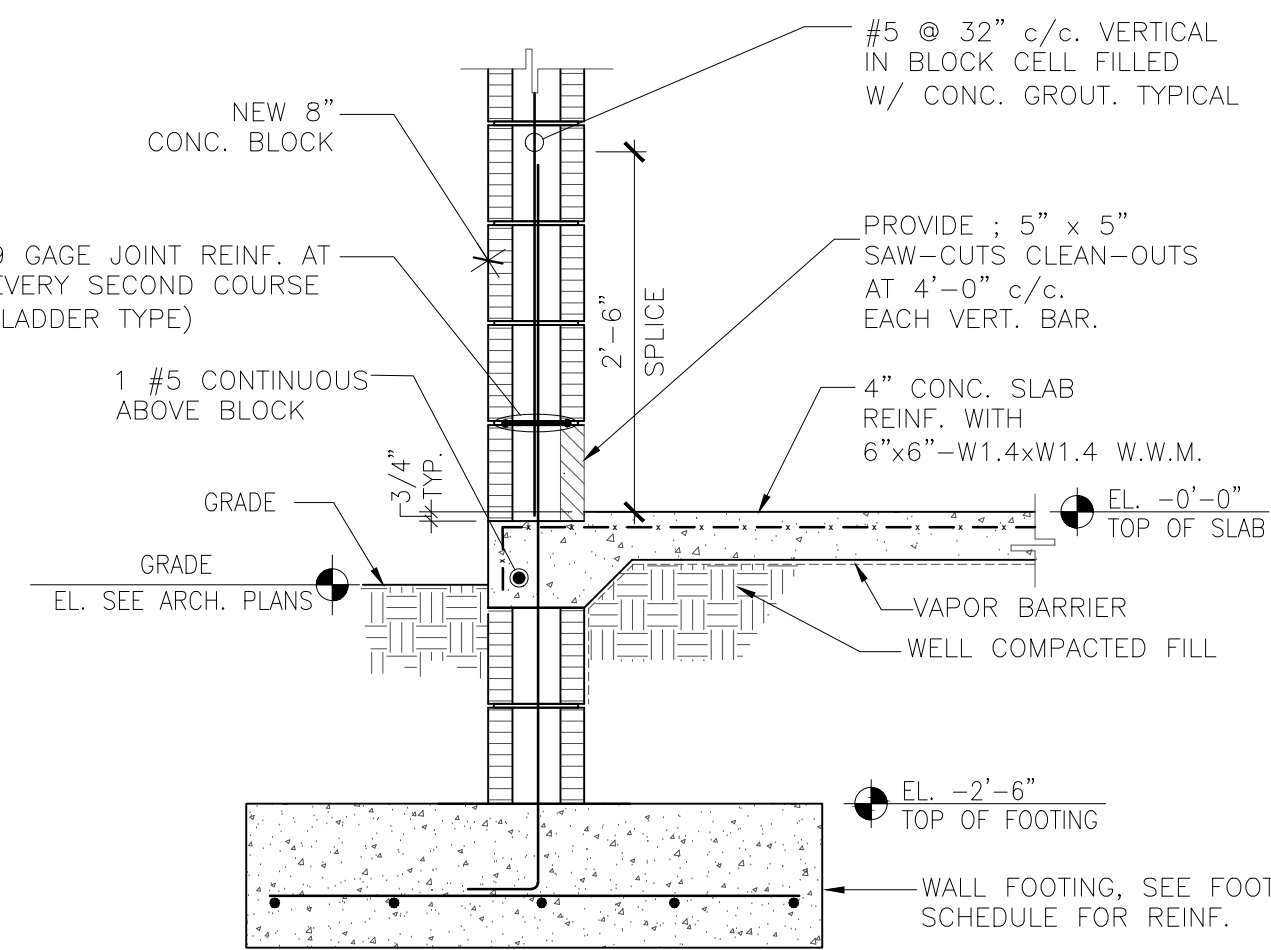

Revisions	Date	Description
Rev	4/29/24	BY OWNER
Rev	6/12/24	BUILDING COMMENTS

FIDANZA'S FAMILY HOUSE
NEW CONSTRUCTION
11041 SW 77TH AVE, PINECREST, FL 33156

Corporation Licence
#AA0003569
Architectural Seal
JORGE L VILLAVENCIO
NO. AR0012110

VILLA & ASSOCIATES
ARCHITECTURE - PLANNING - INTERIOR DESIGN
5801 SW 69 AVENUE - MIAMI, FLORIDA 33155
TEL. 305-613-0865 - E-Mail Jvillarchitect@gmail.com
CONSULTANT: ARCHI-TEK STUDIO CORP.
TEL. 305-799-8016 - E-Mail maguilar@architekstudio.com

DATE:	SCALE:
10-20-2022	AS SHOWN
PROJECT NO:	Unnamed
DRAWING NO :	S-6

ENGINEER INFORMATION
ALAYM AGUILAR
P.E. No. 92154
T.: 305 710-2987
3aengdrafting@gmail.com

SEAL

Digitally signed by Alaym Aguilar
DN: c=US, st=Florida, l=Miami, o=3A ENGINEERING DRAFTING, INC, cn=Alaym Aguilar, email=3aengdrafting@gmail.com
Date: 2024.06.13 16:56:25 -0400