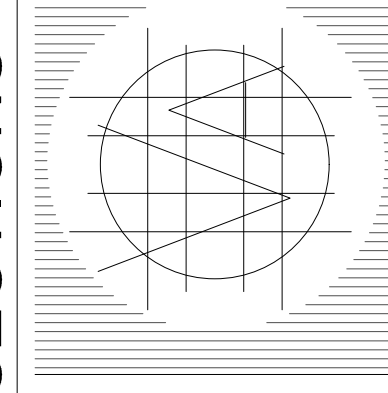


REVISIONS		
Rev.	Date	Description
1	4/29/24	BY OWNER
2	6/12/24	BUILDING COMMENTS

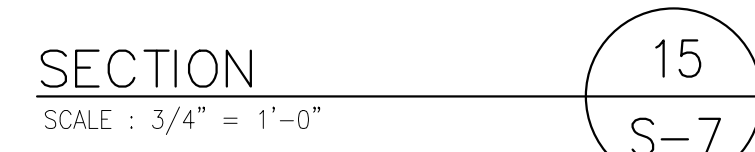
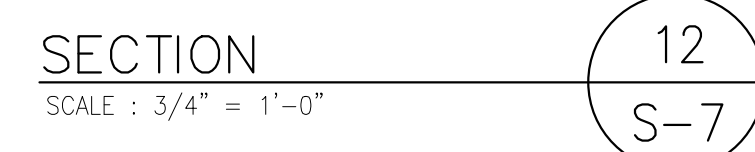
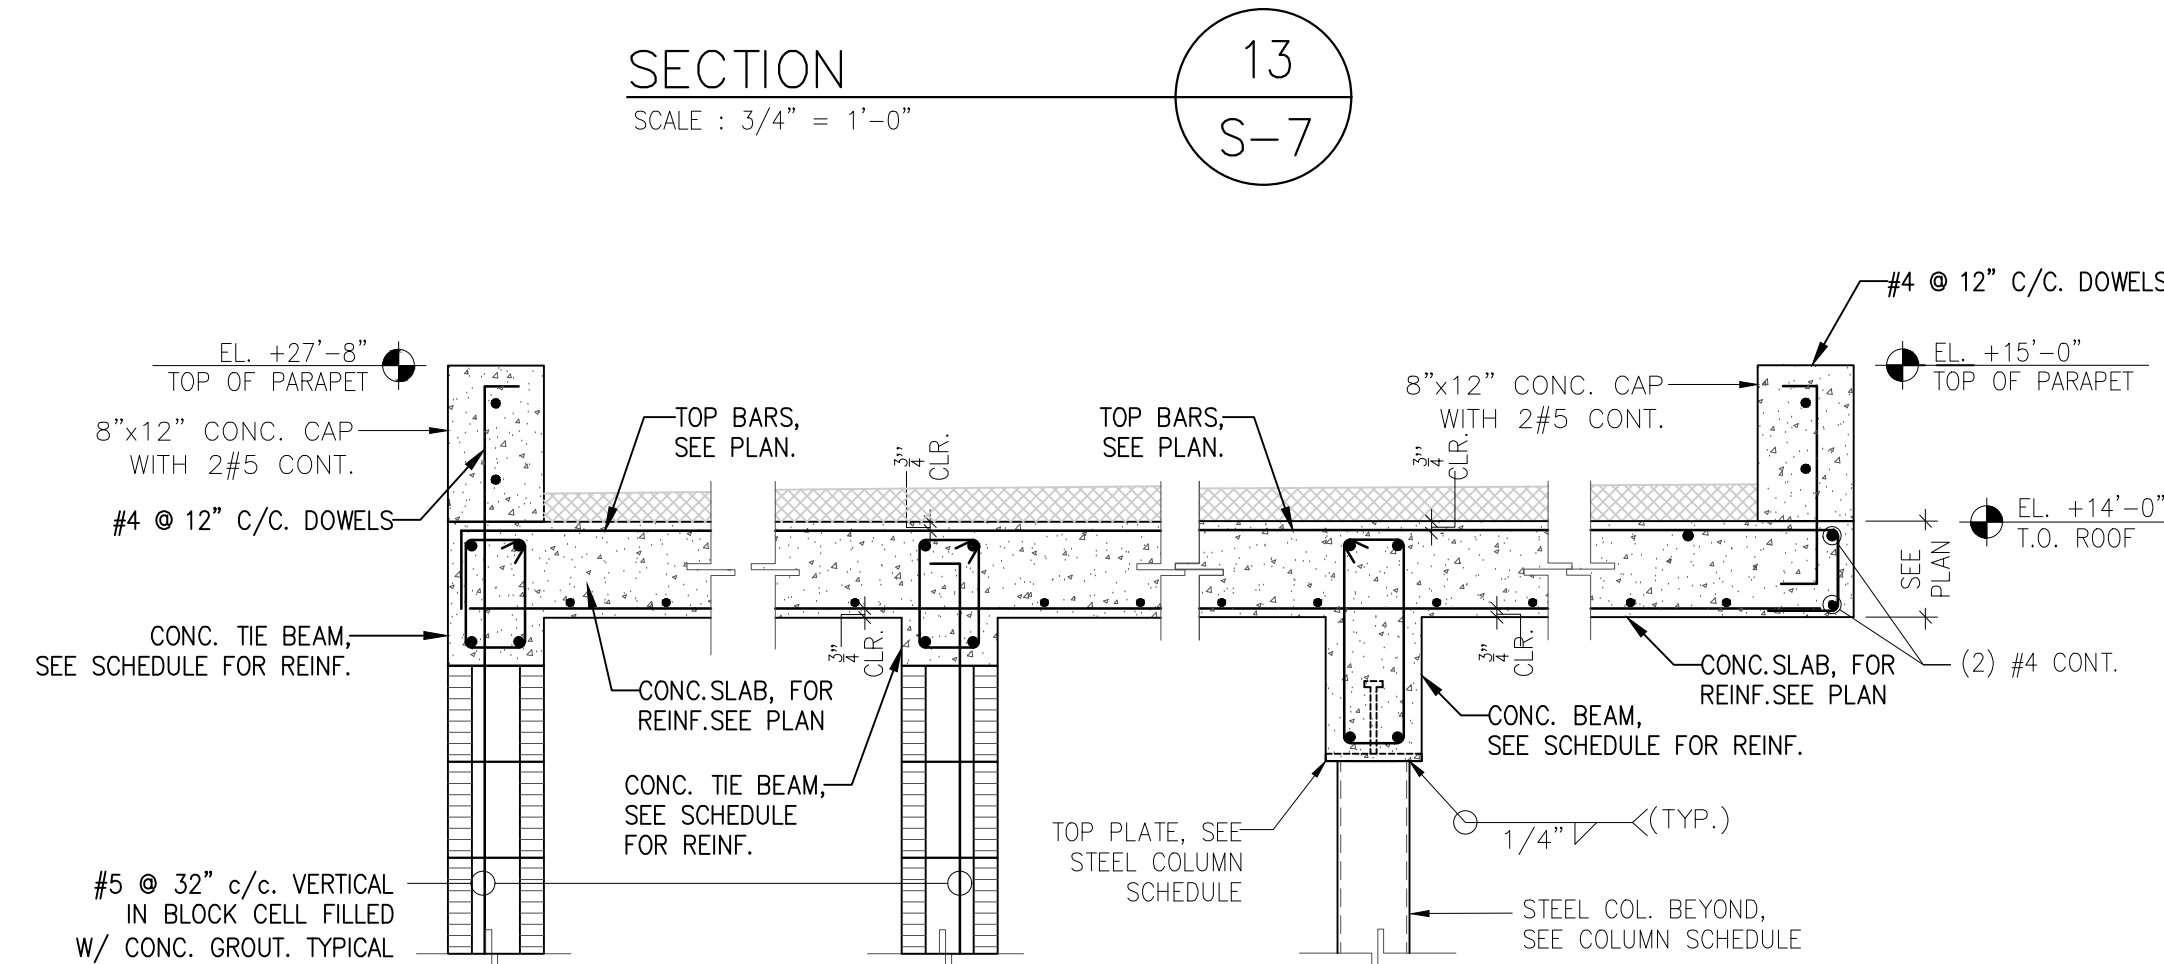
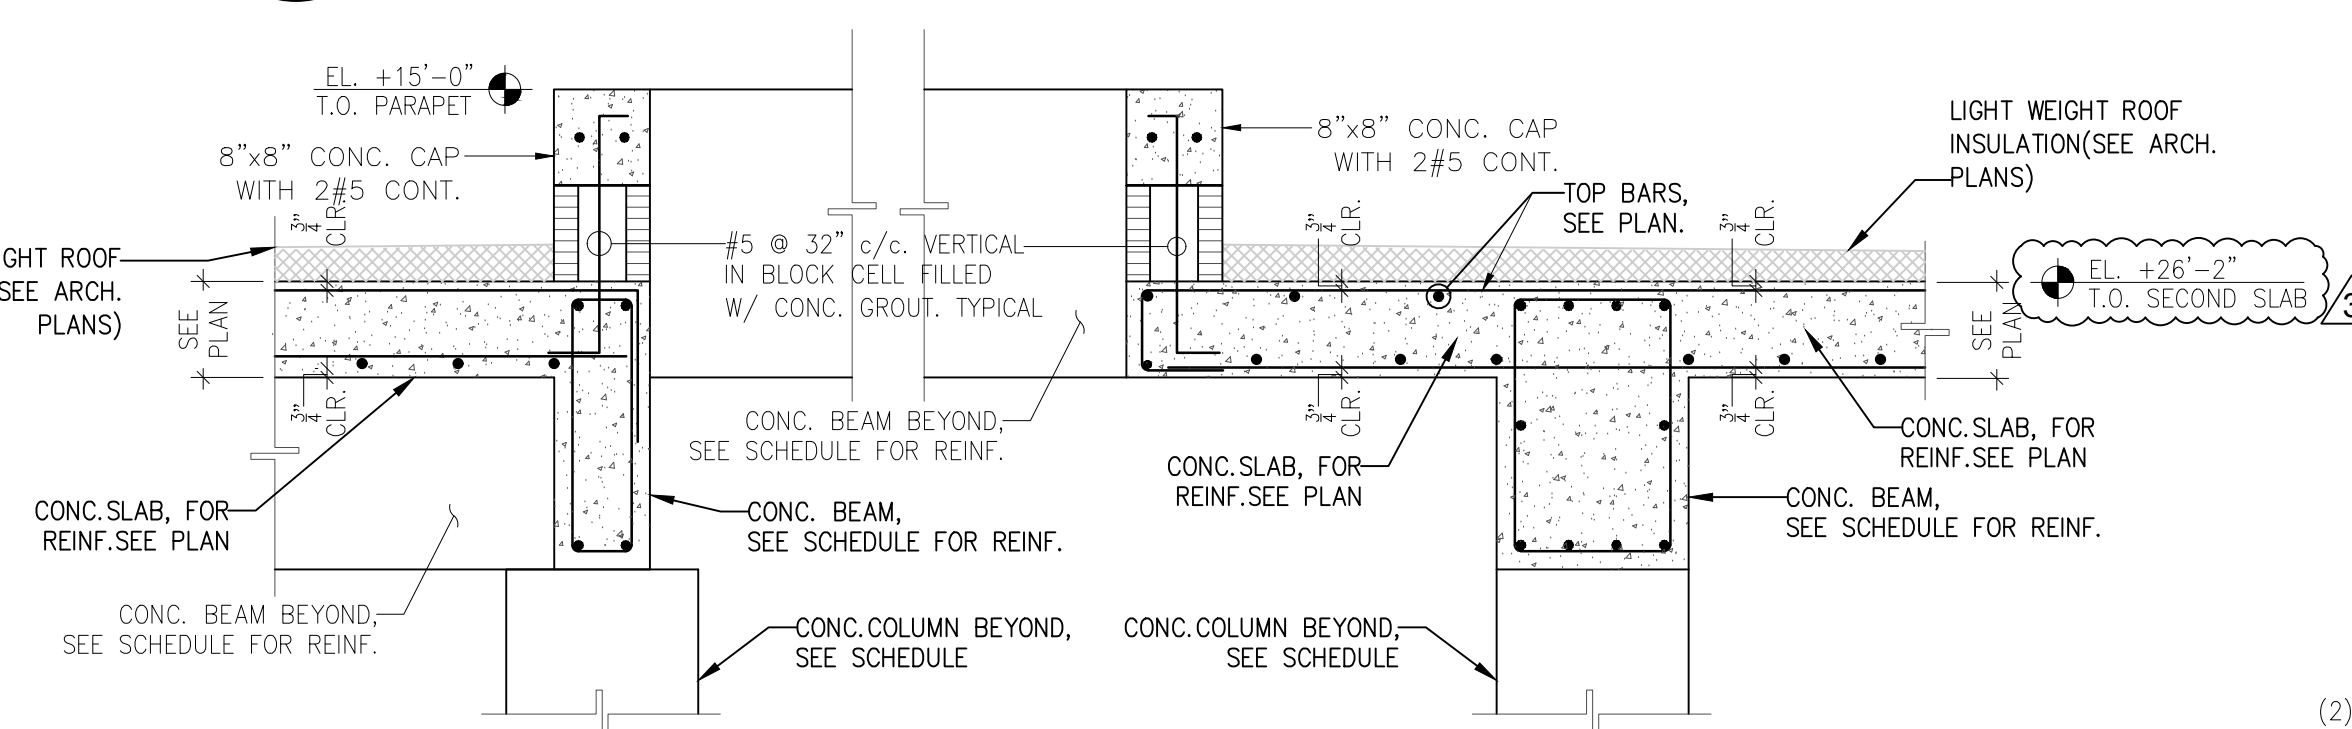
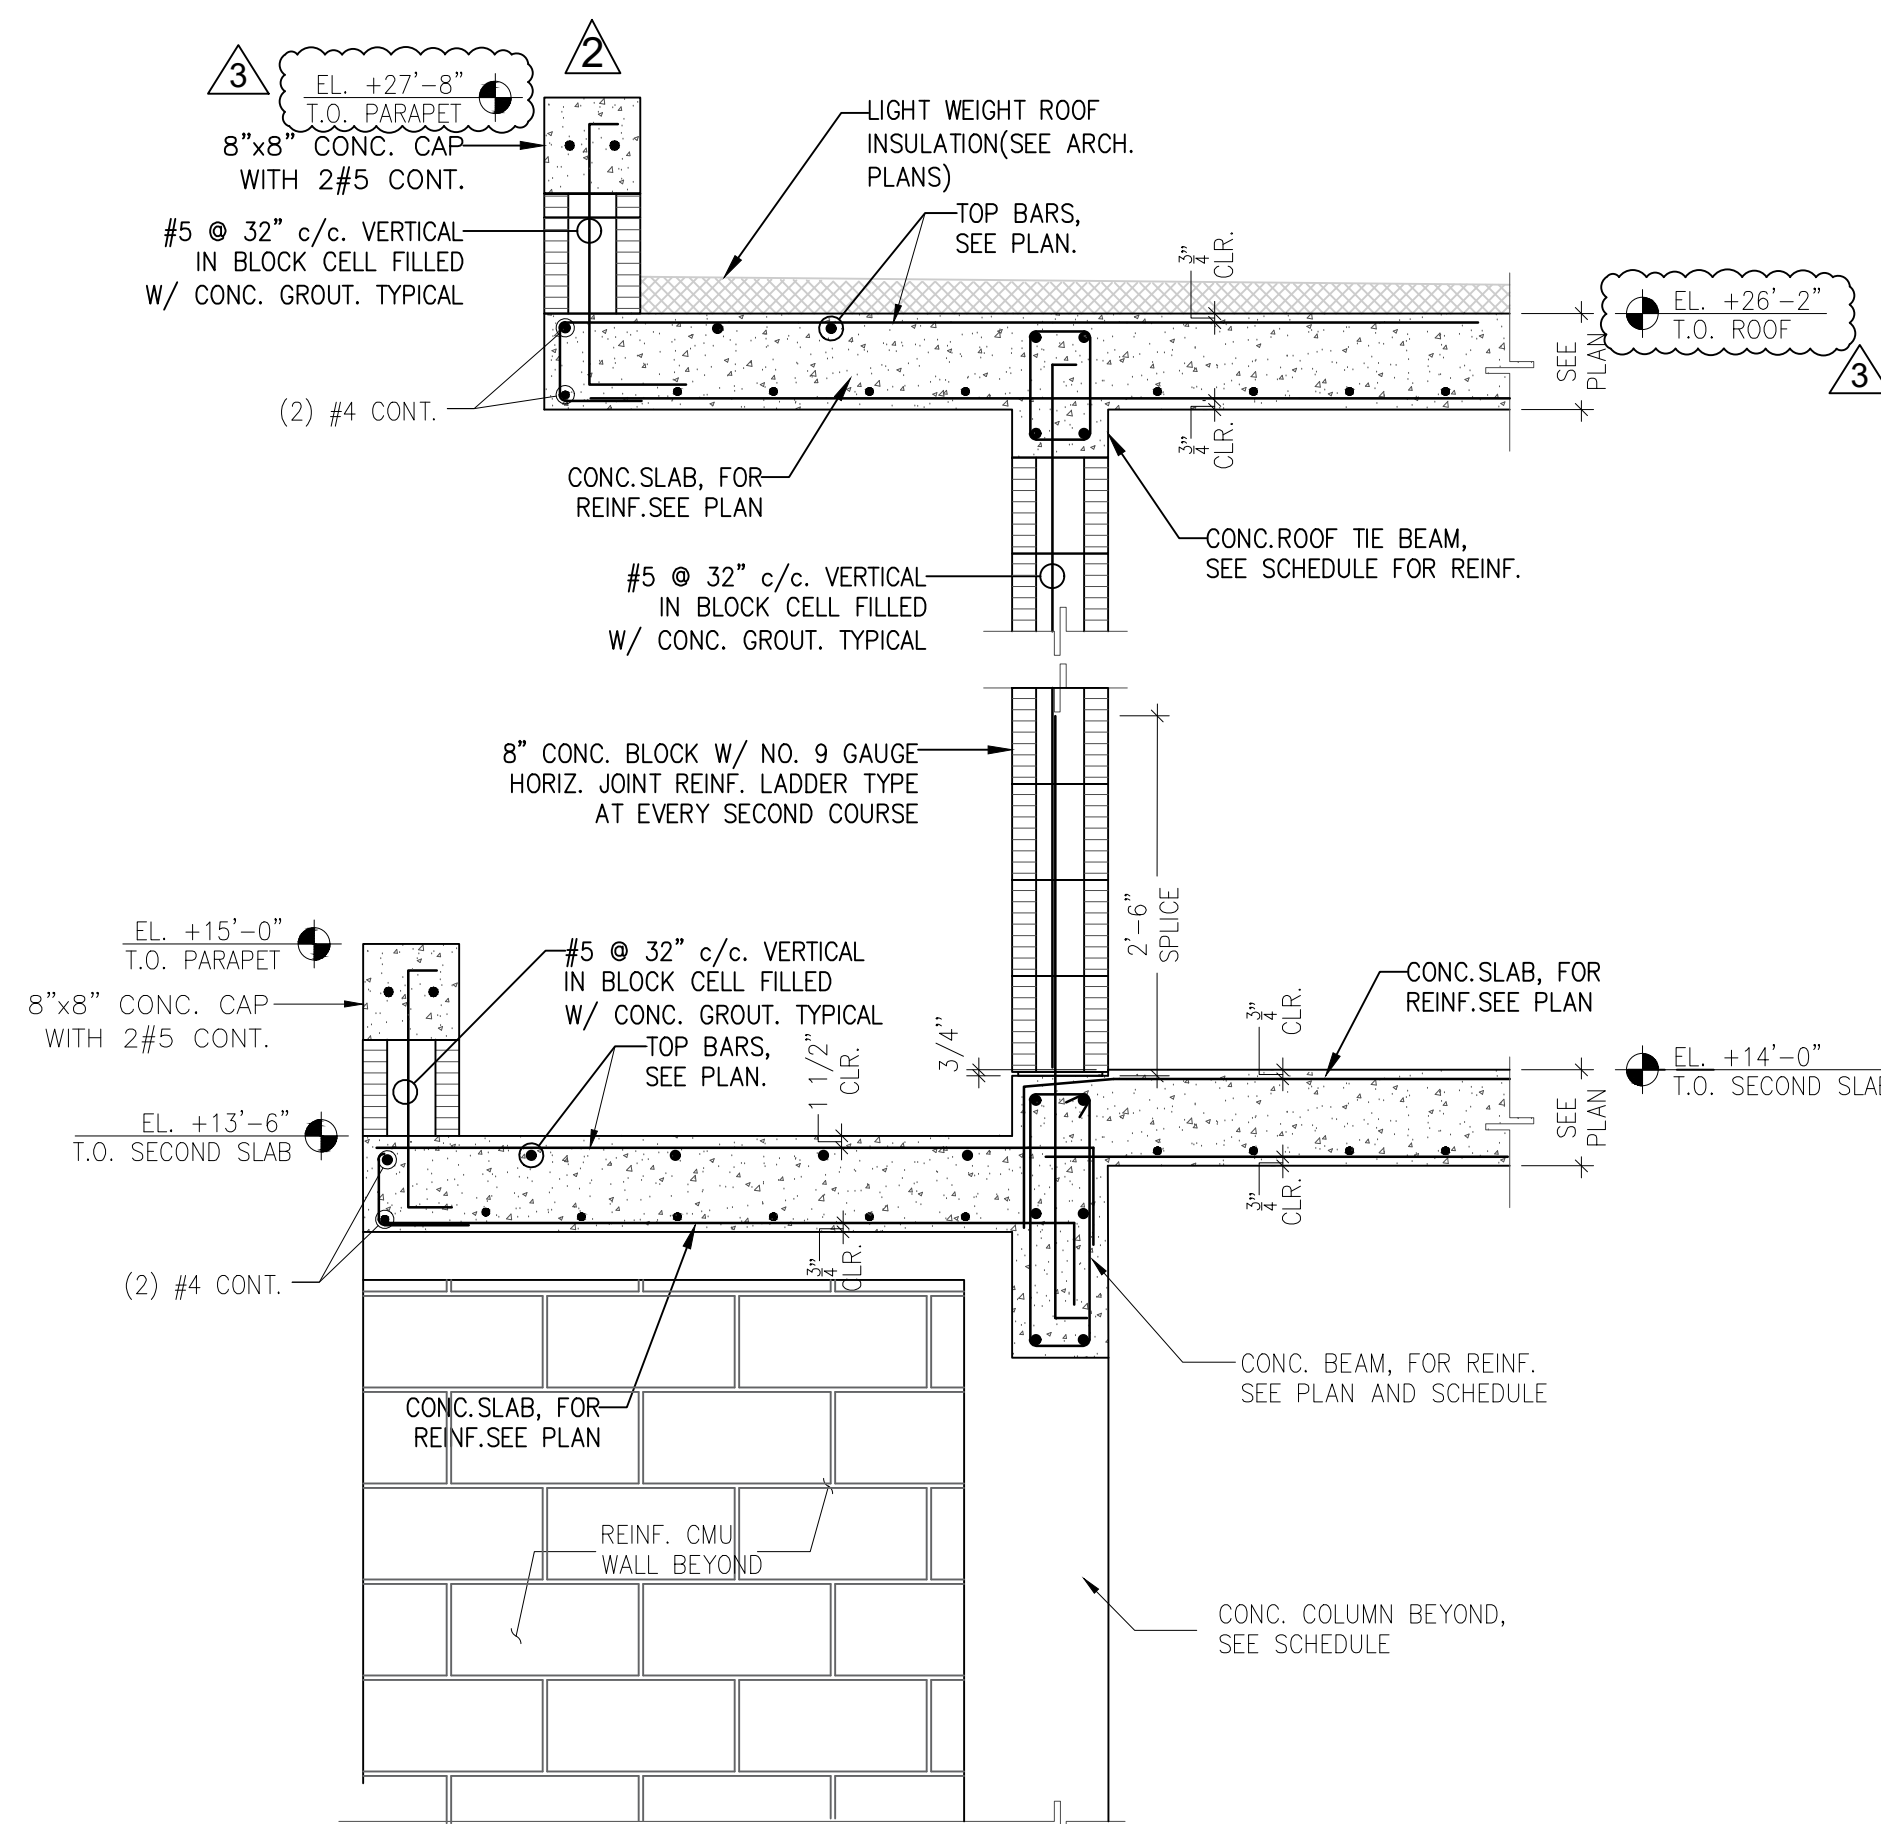
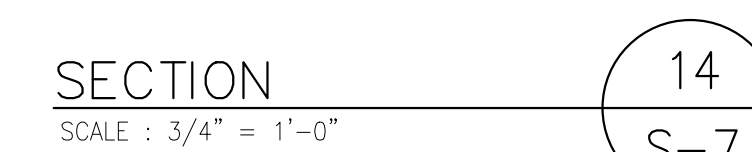
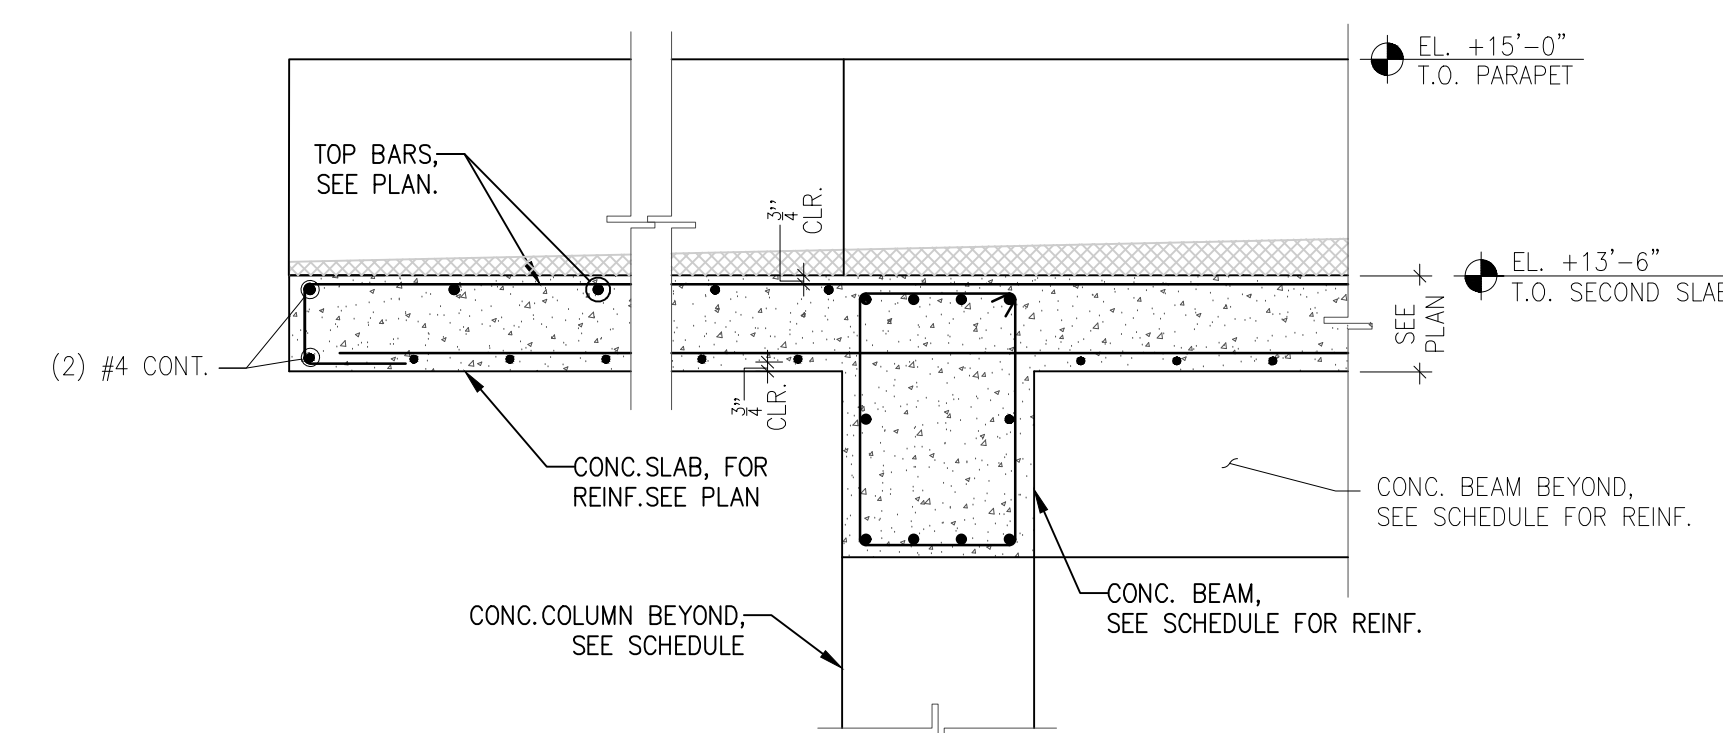
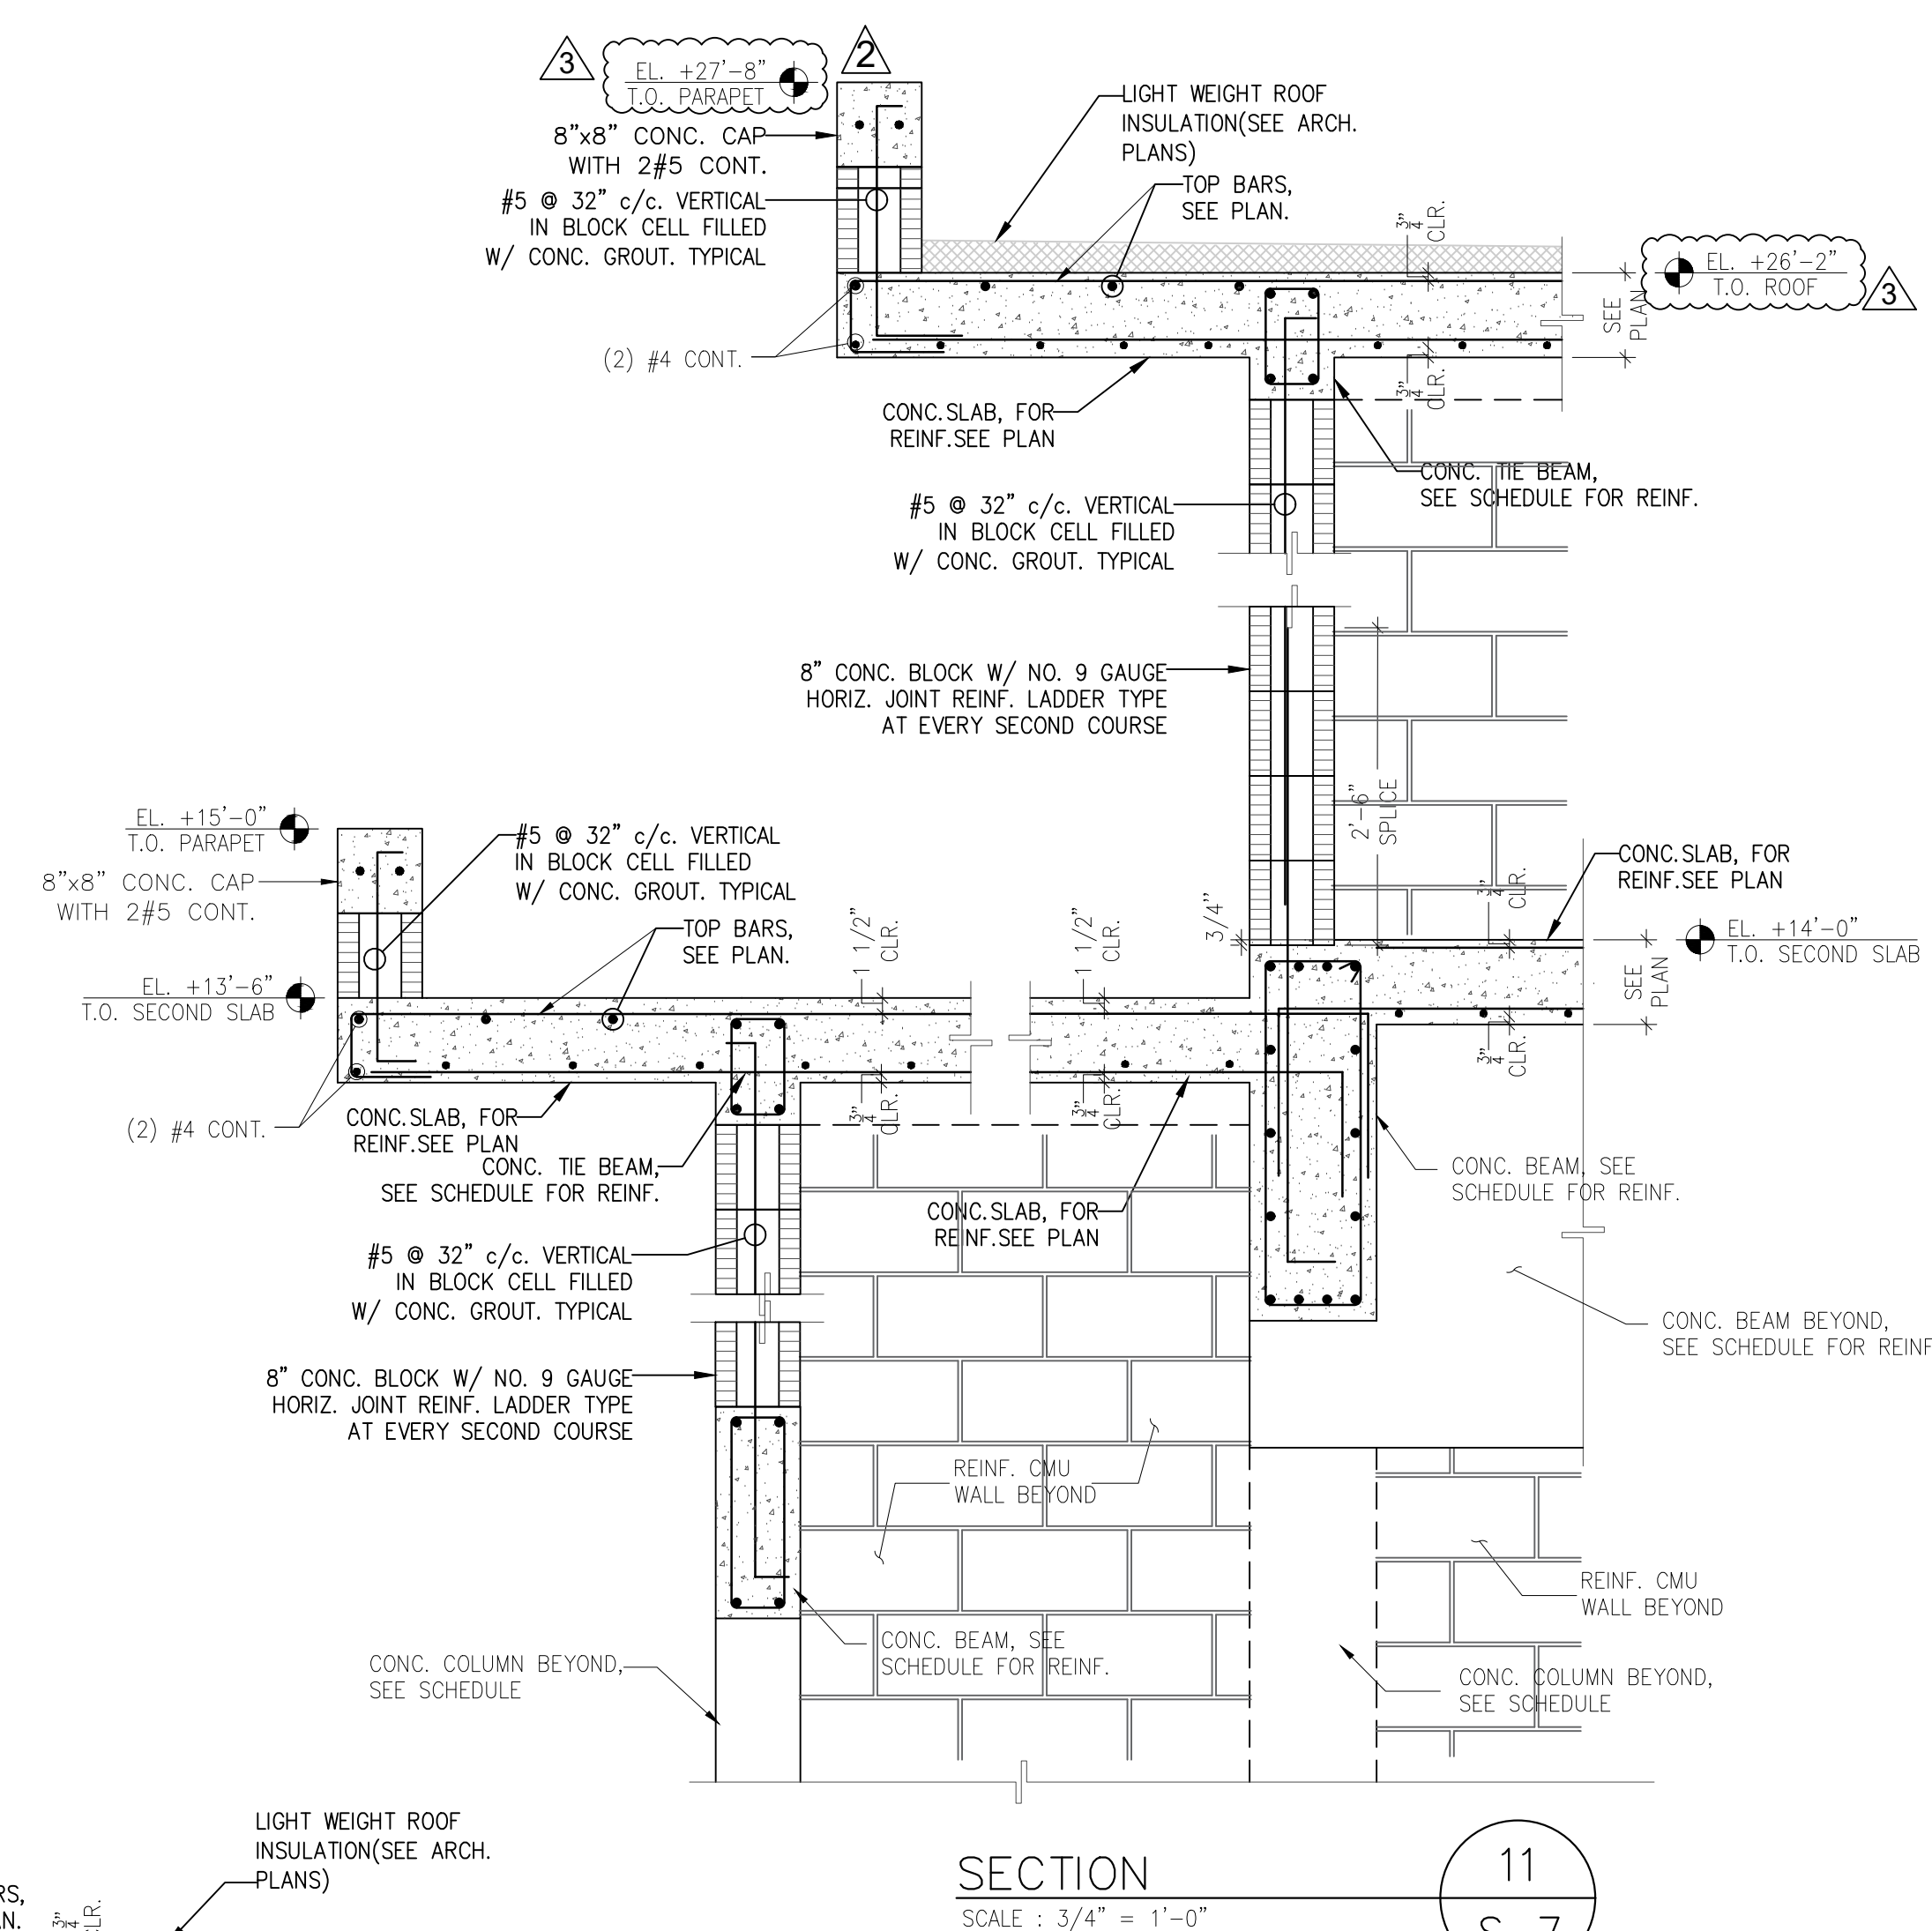
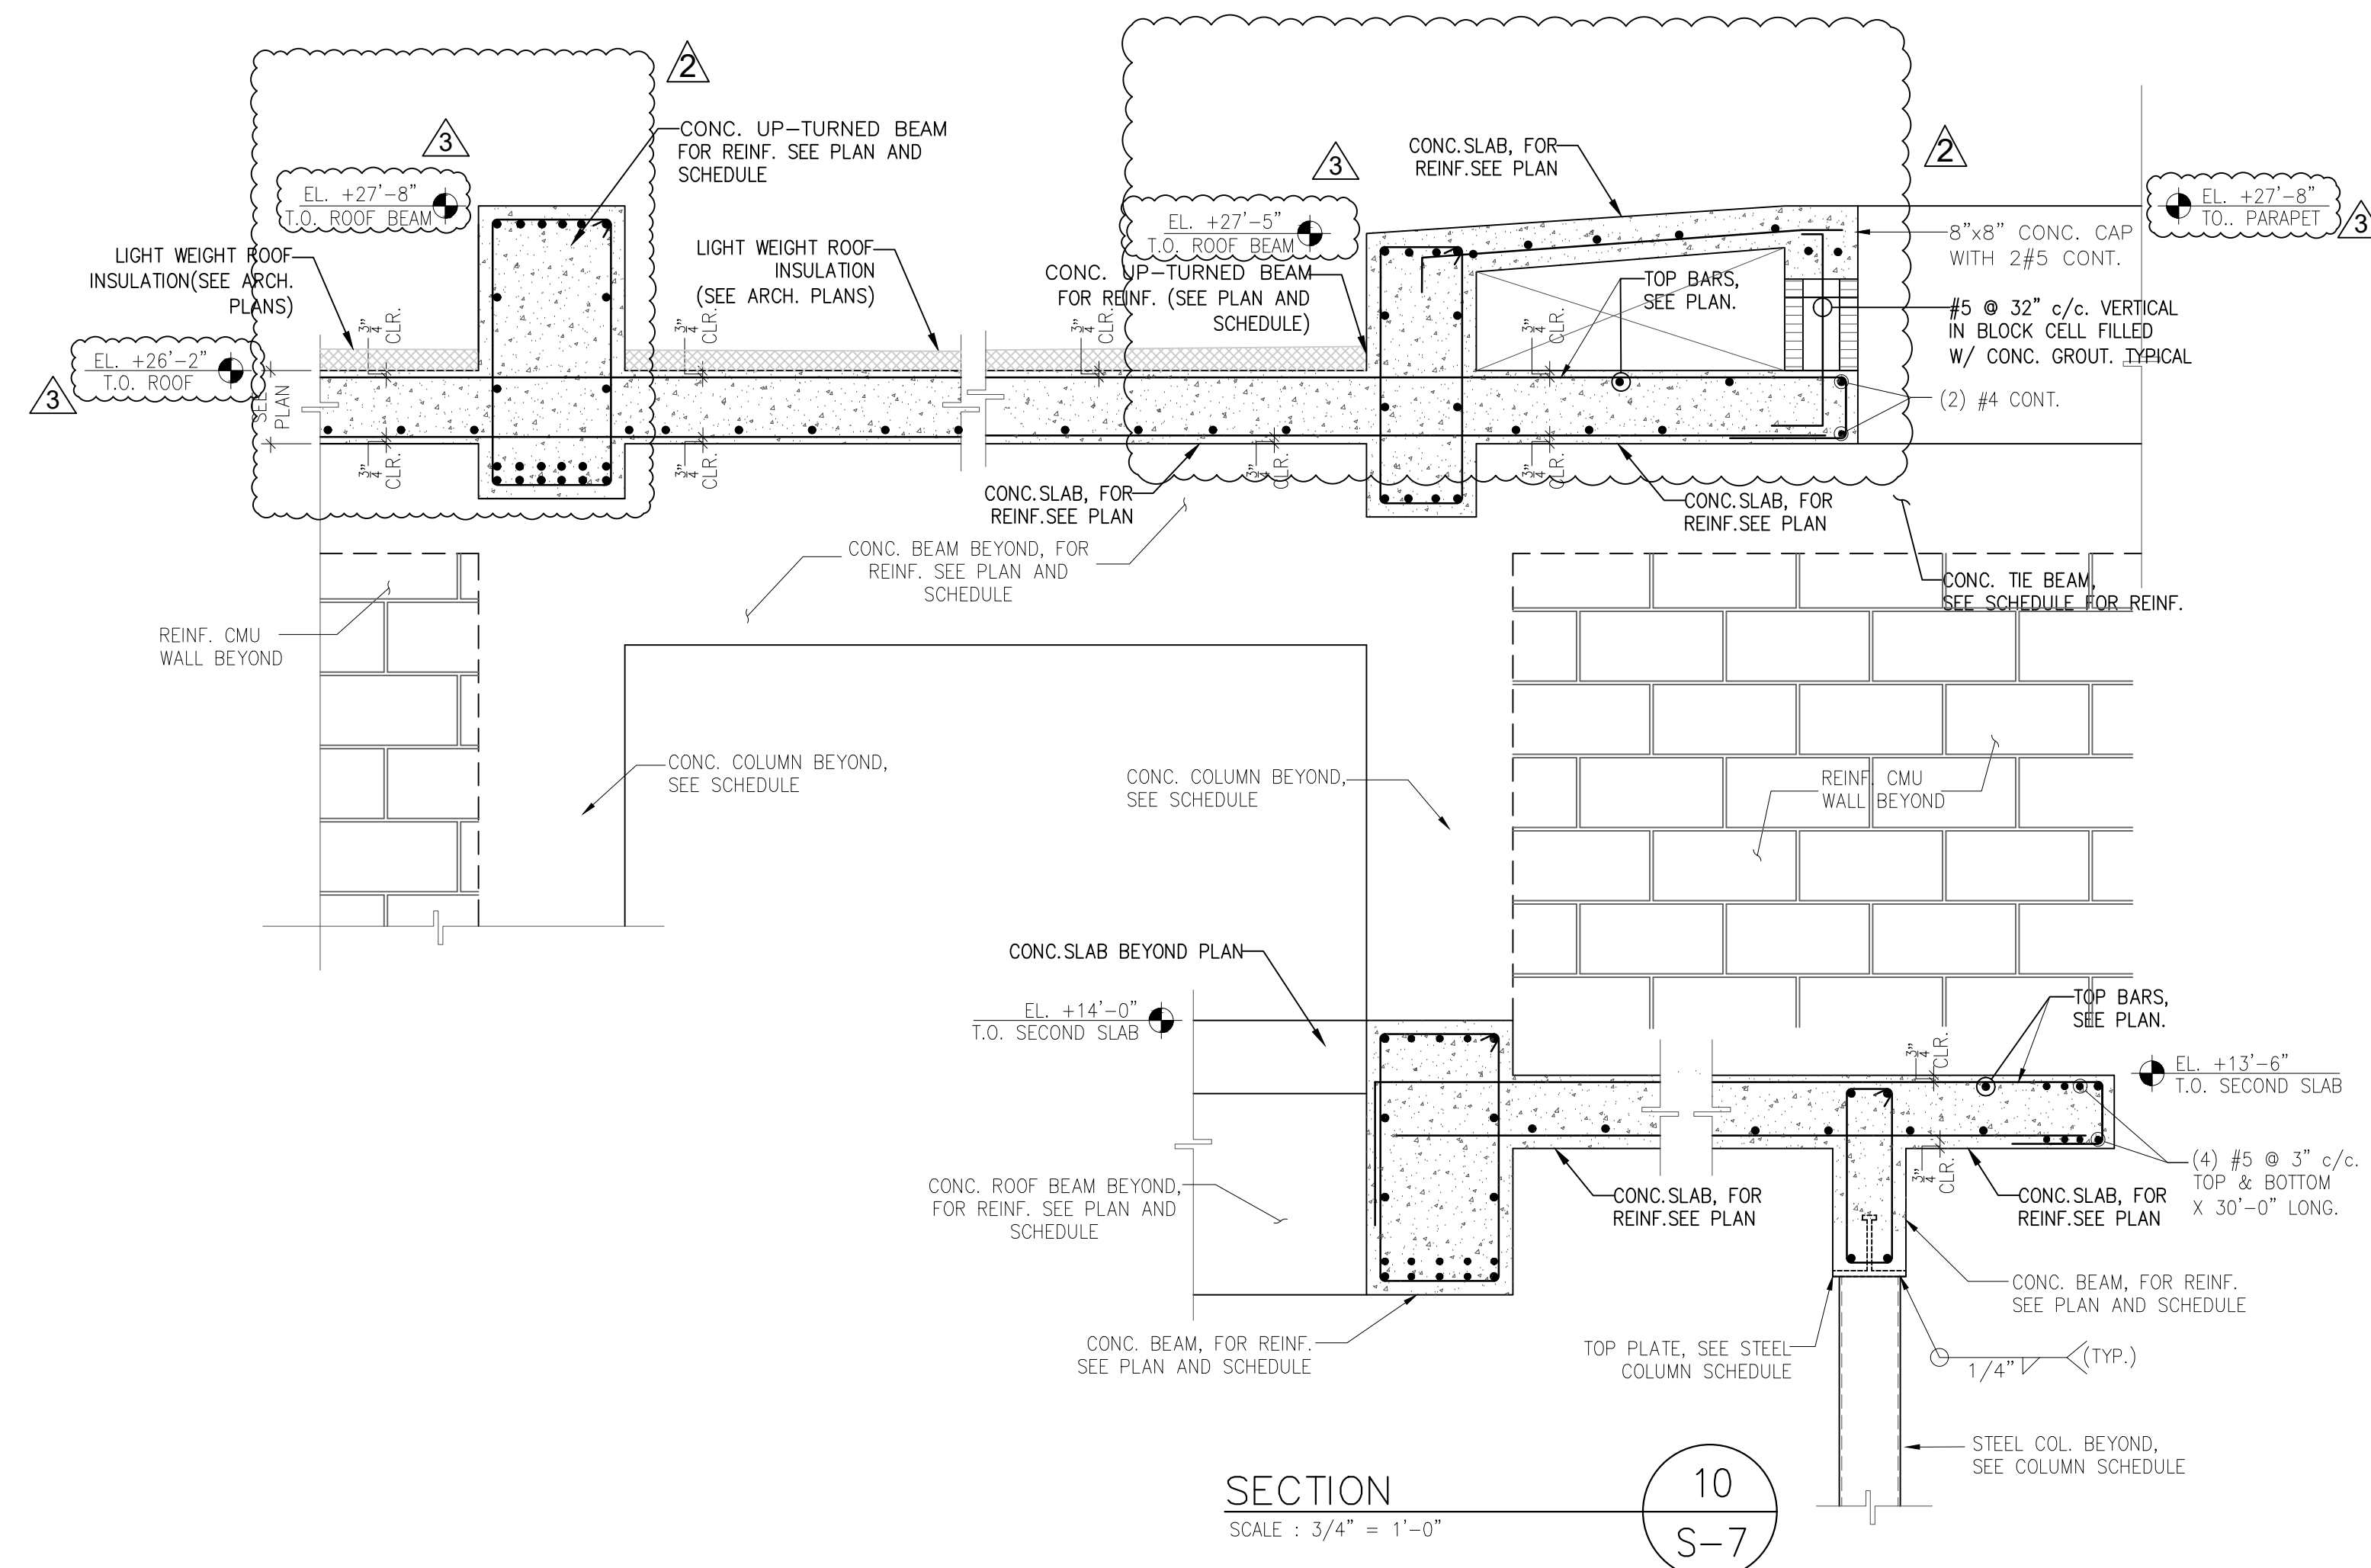
FIDANZA'S FAMILY HOUSE
NEW CONSTRUCTION
11041 SW 77TH AVE, PINECREST, FL 33156

Corporation Licence #AA0003589	Architectural Seal	JORGE L VILLAVICENCIO NO. AR0012110
-----------------------------------	--------------------	--

VILLA & ASSOCIATES
ARCHITECTURE - PLANNING - INTERIOR DESIGN
6801 SW 69 AVENUE - MIAMI, FLORIDA 33155
TEL. 305-613-0865 - E-Mail jvillarchitect@gmail.com
CONSULTANT: ARCHI-TEK STUDIO CORP.
TEL. 305-799-8016 - E-Mail maquillar@architekstudio.co



DATE: 10-20-2022	SCALE: AS SHOWN
PROJECT NO: Unnamed	
DRAWING NO : S-7	

ENGINEER
INFORMATION

ALAYM AGUILAR
P.E. No. 92154
T.: 305 710-2987
3aengdrafting@gmail.com

Digitally signed by Alaym
Aguilar
DN: c=US, st=Florida,
l=Miami, o=3A
ENGINEERING DRAFTING,
INC, cn=Alaym Aguilar,
email=3aengdrafting@g
mail.com
Date: 2024.06.13 16:55:12
-04'00'

SEA

Alaym
Aguilar