




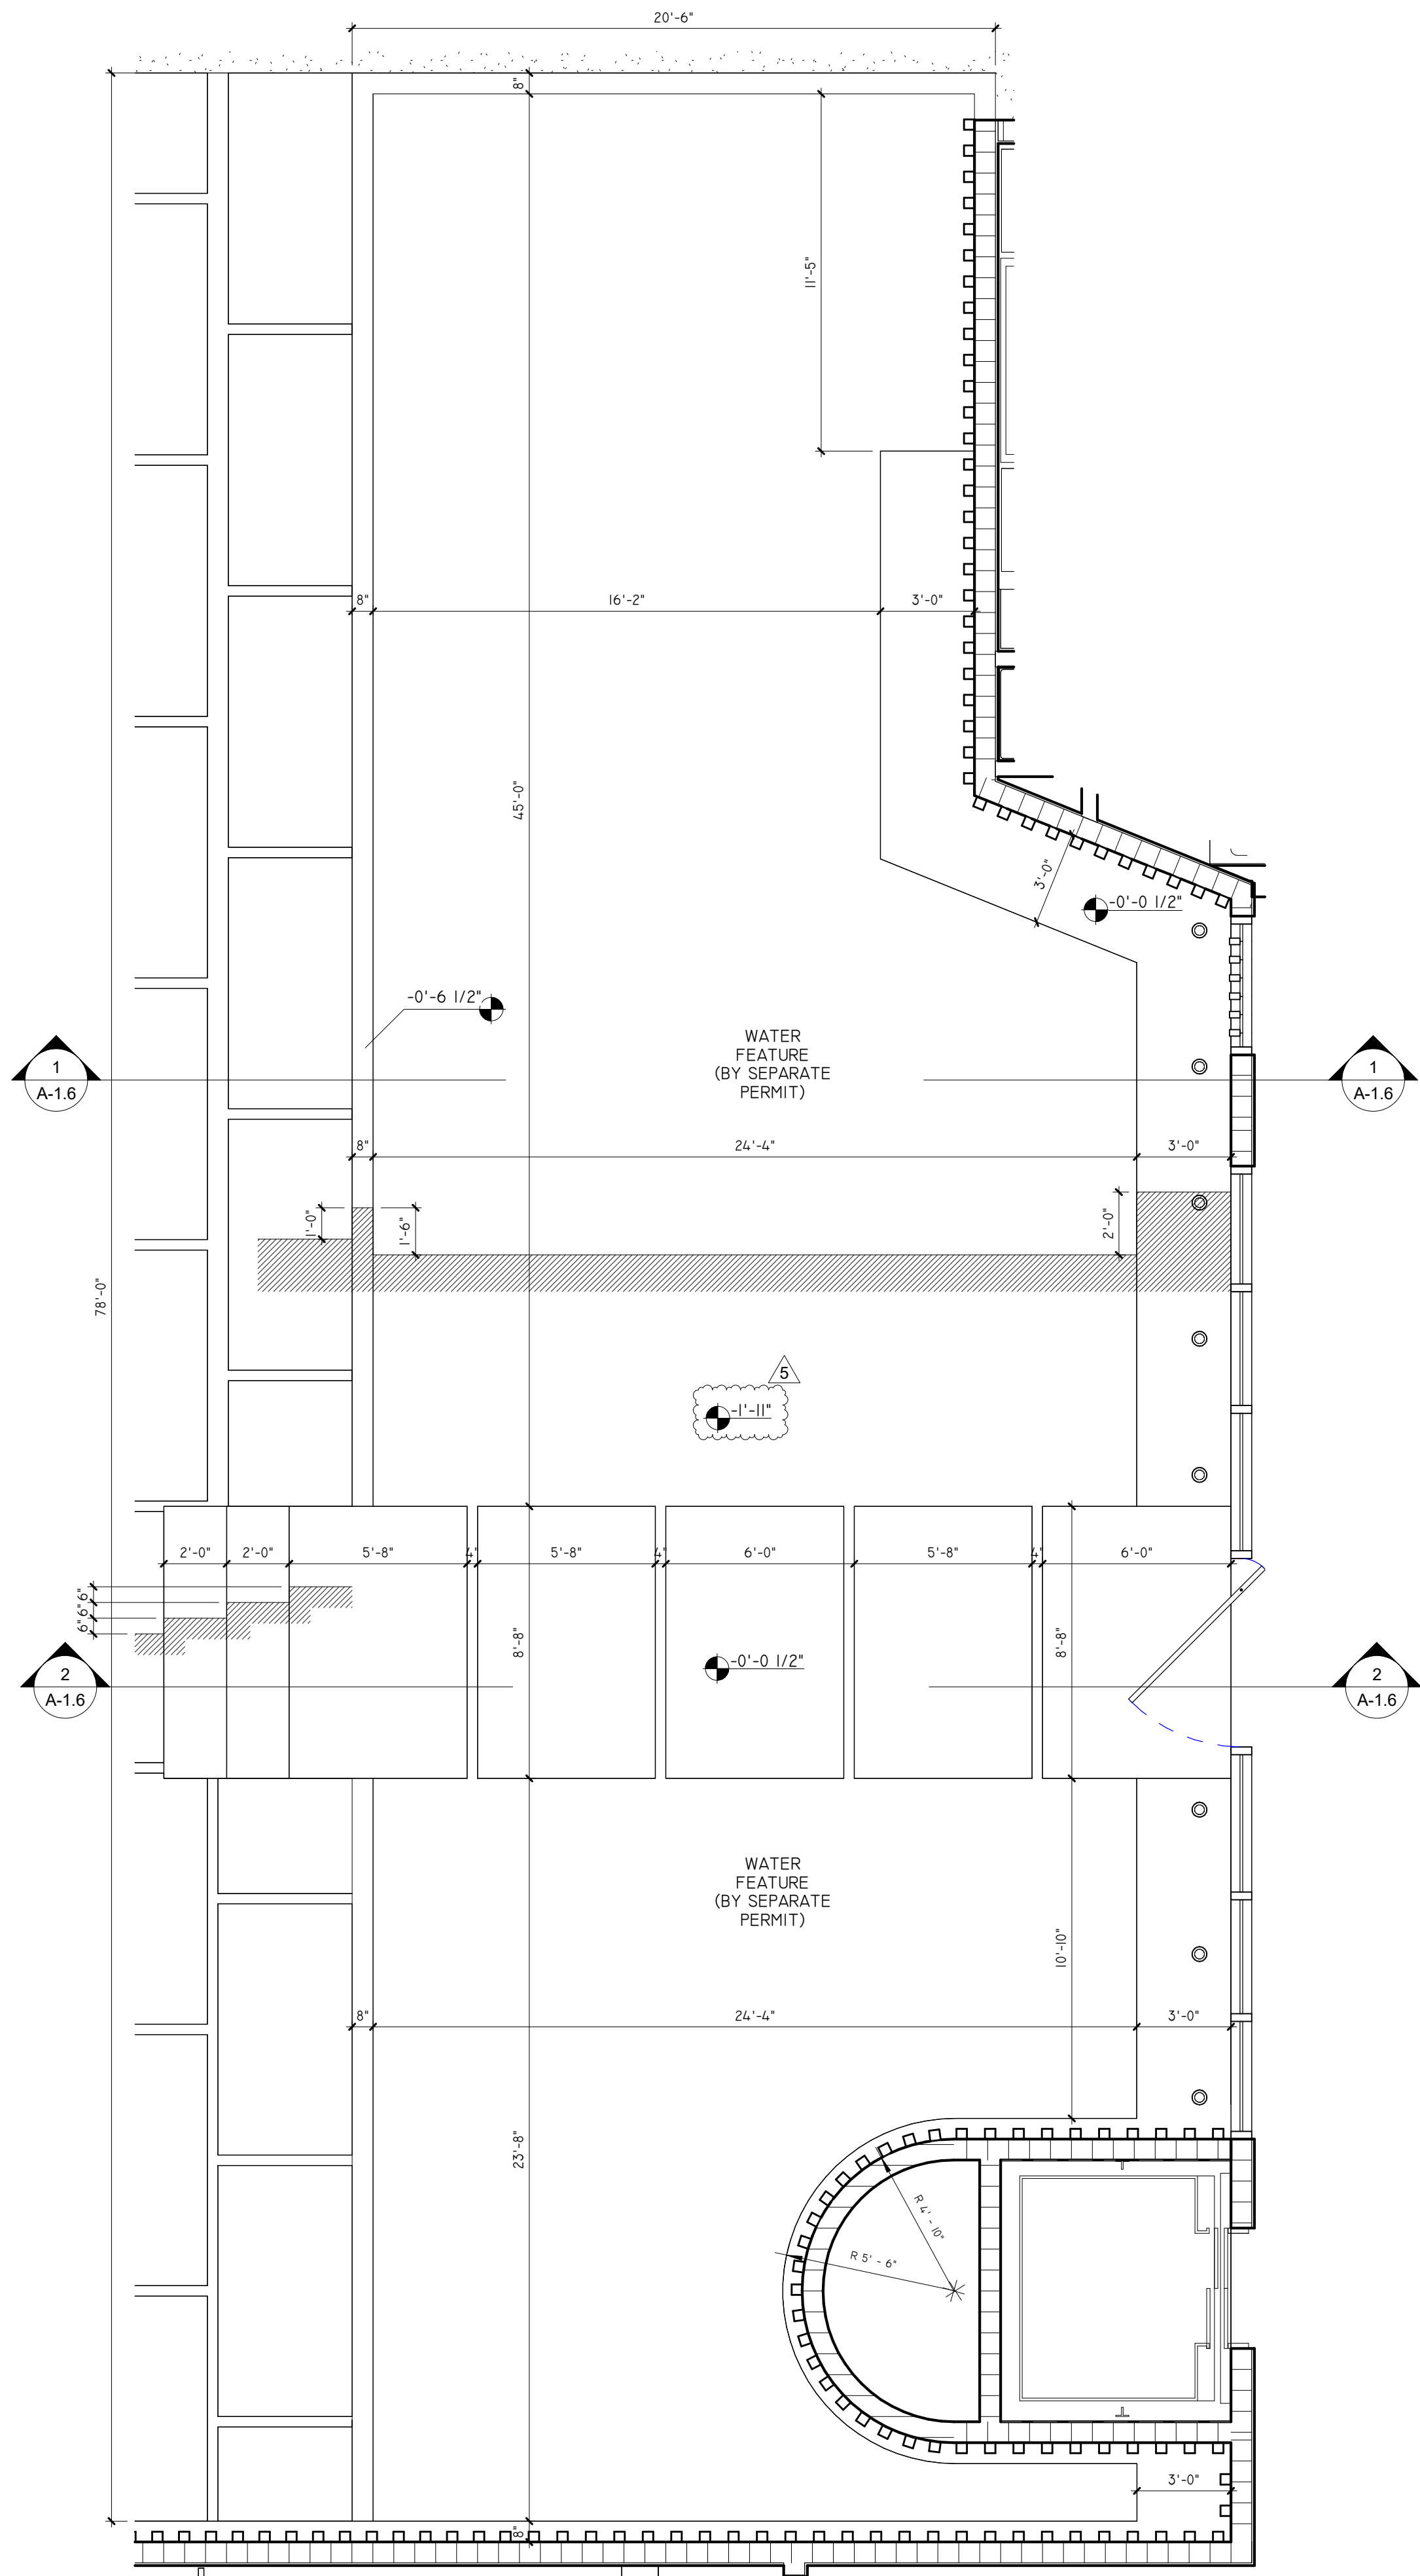


3 GROUND FLOOR - WATER FEATURE
1/4" = 1'-0"

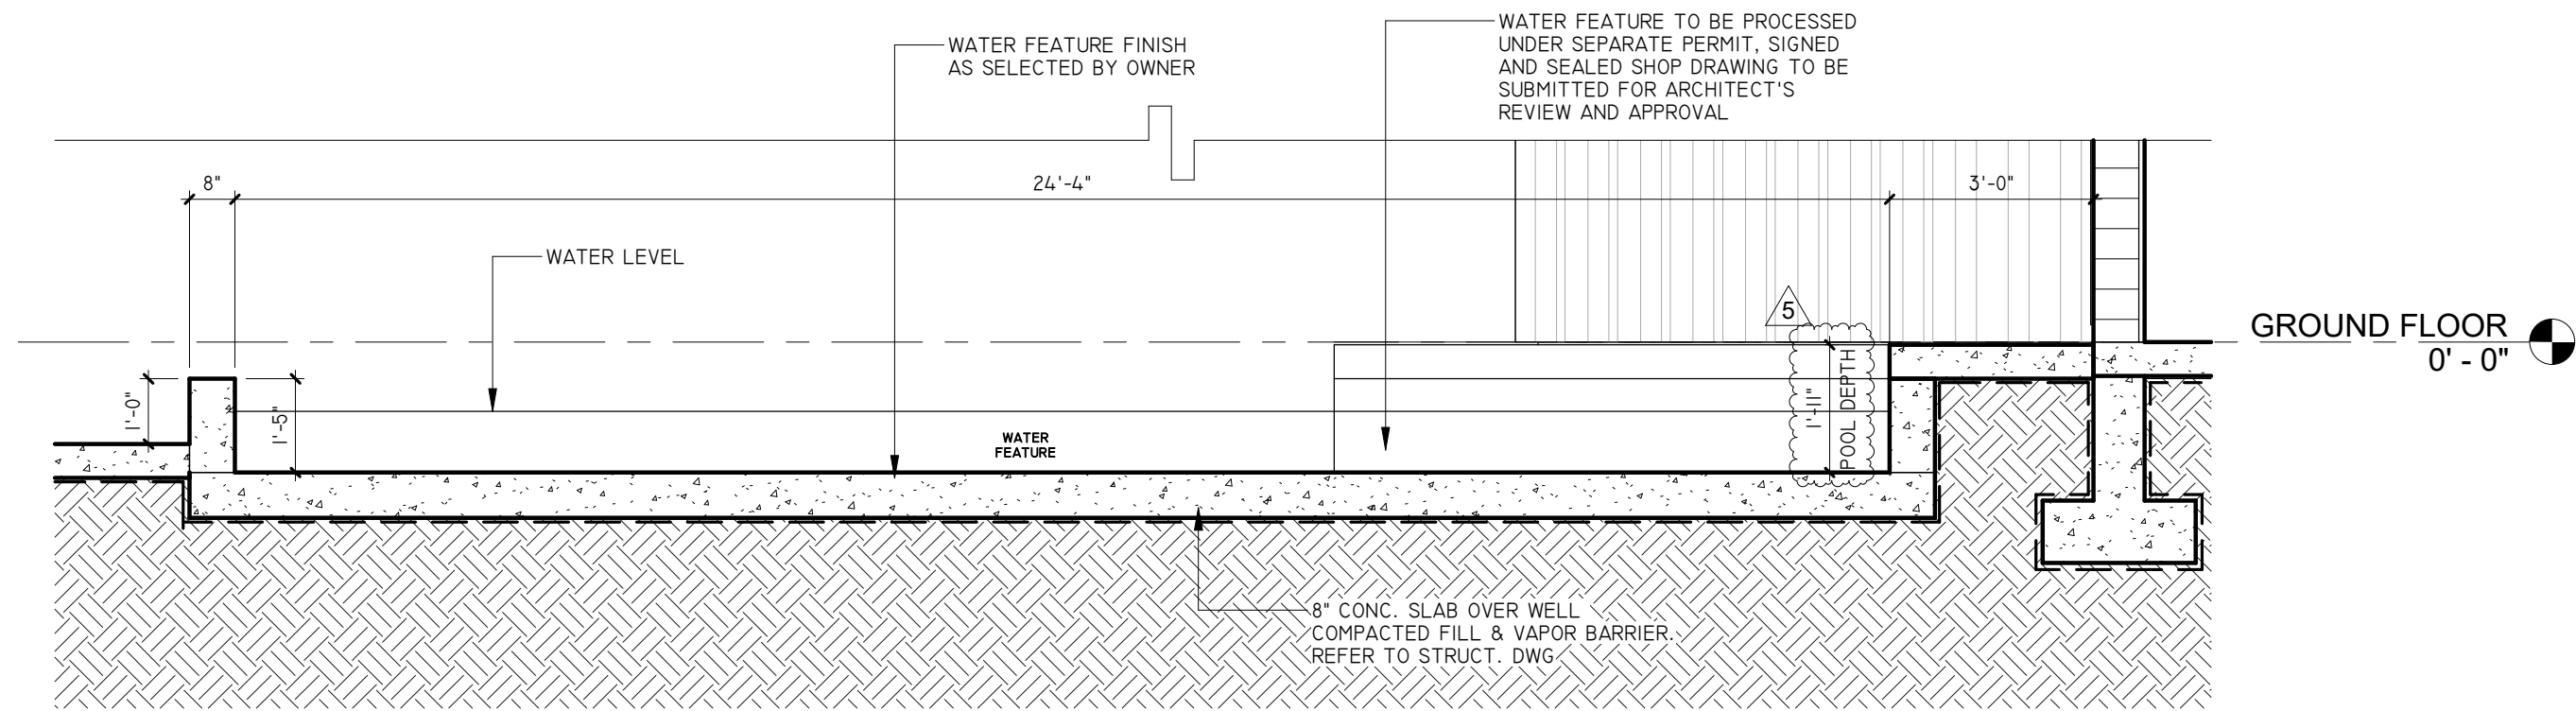


1 SECTION - WATER FEATURE
3/8" = 1'-0"

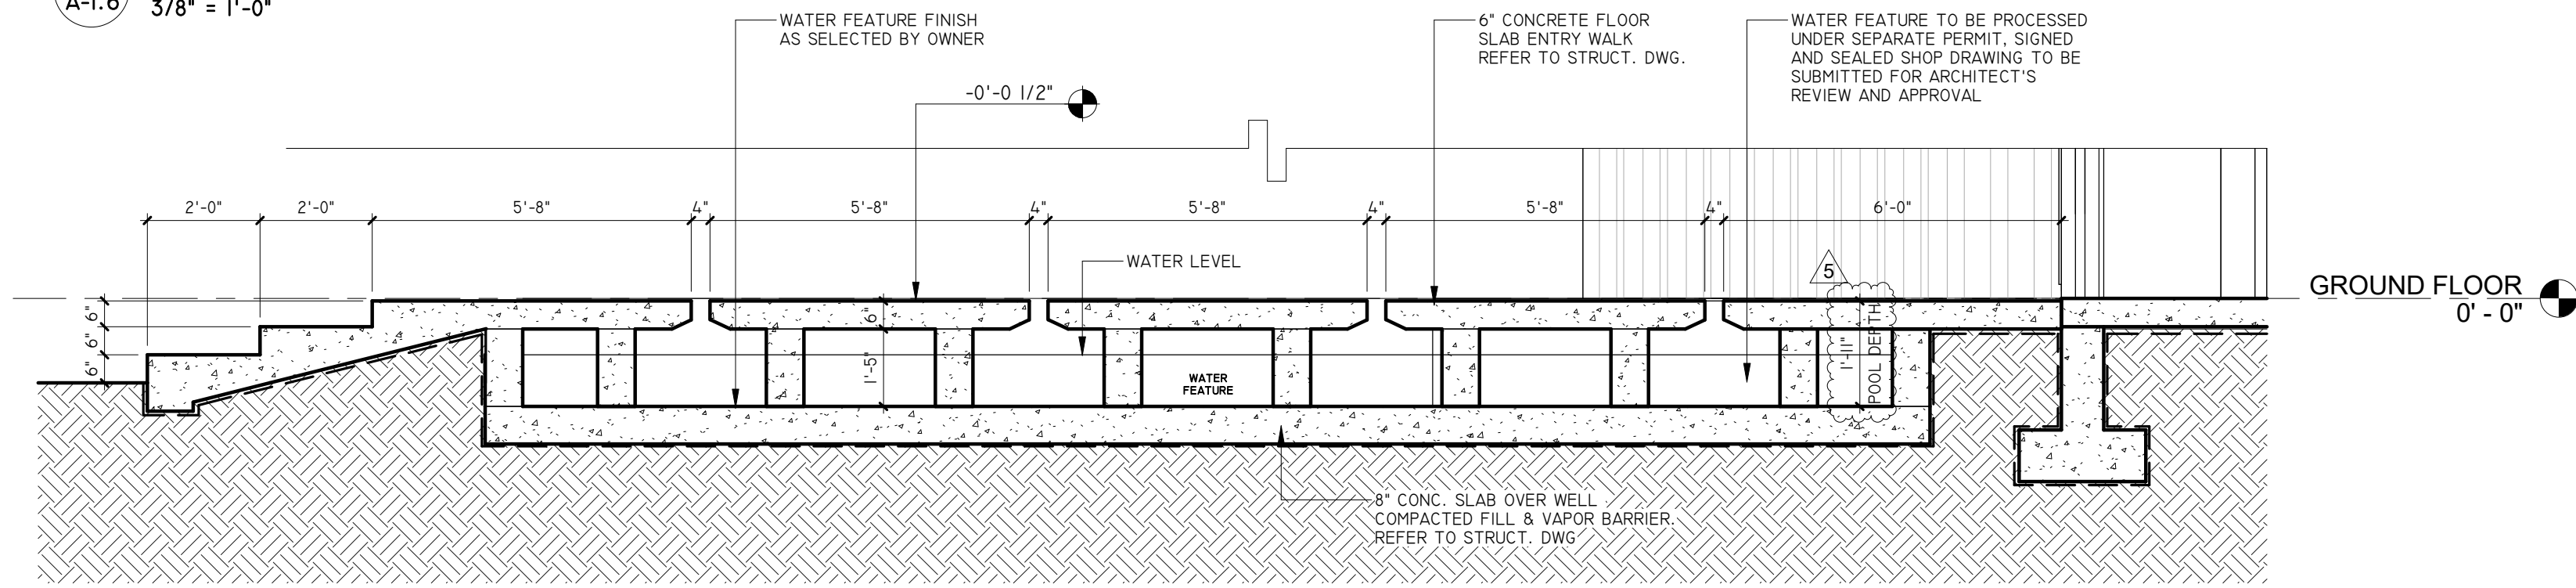

2 SECTION - WATER FEATURE
3/8" = 1'-0"

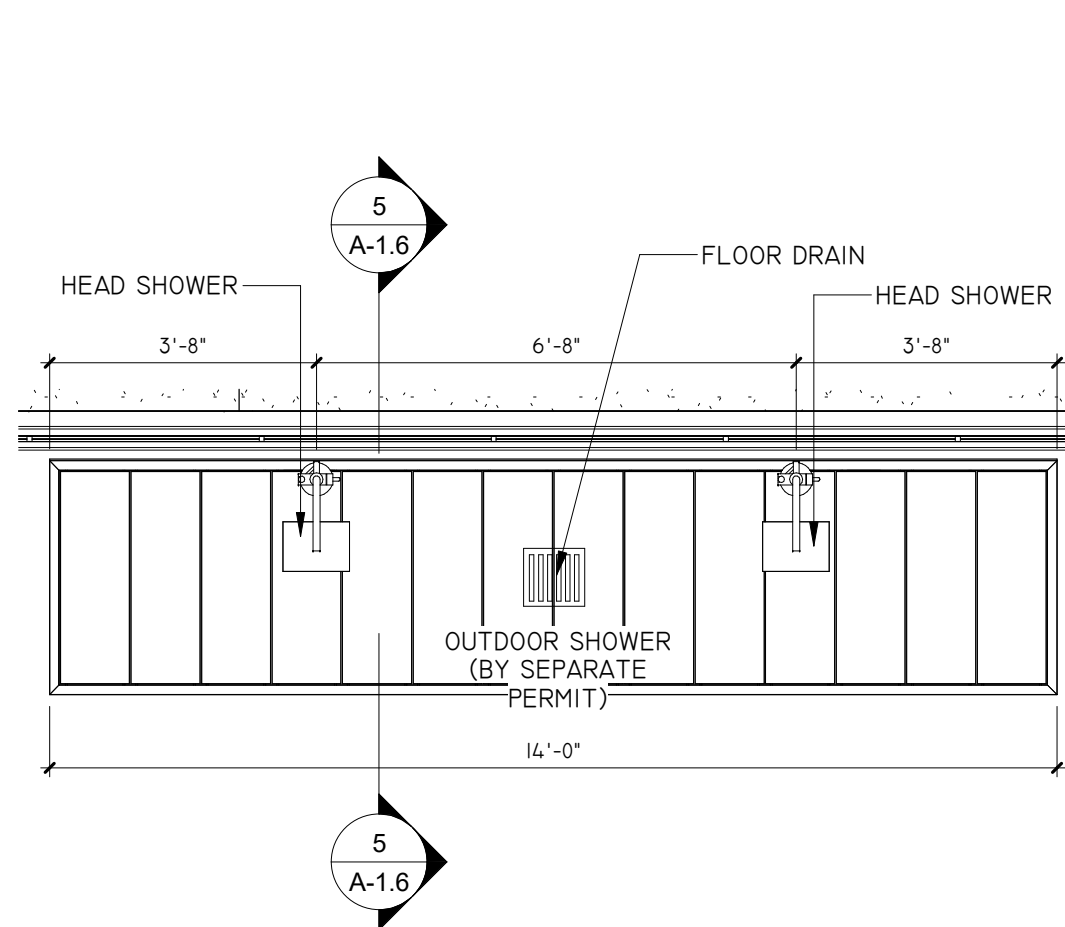

4 GROUND FLOOR - OUTDOOR SHOWER
3/8" = 1'-0"

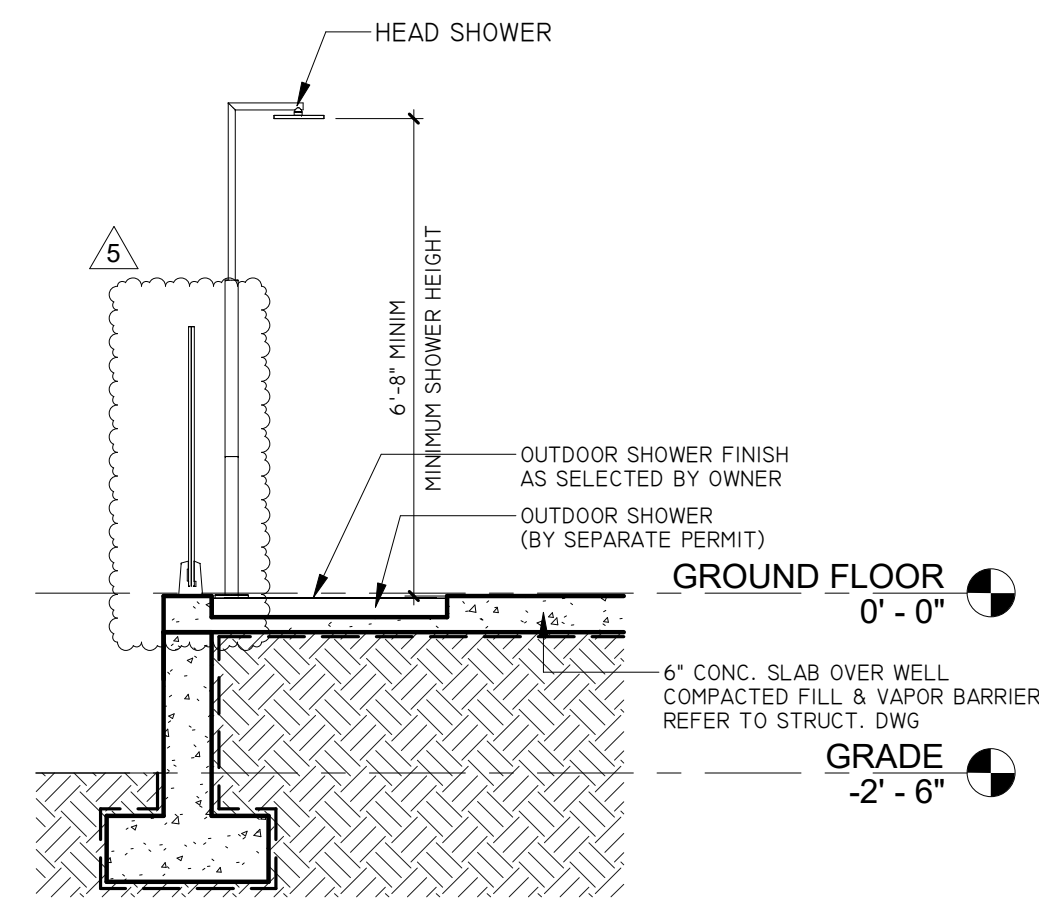


5 SECTION - OUTDOOR SHOWER
3/8" = 1'-0"

JORGE L
VILLAVICENCIO


Digitally signed by
JORGE L
VILLAVICENCIO
Date: 2024.07.15
16:35:37 -04'00'

REVISIONS	Date	Description
Rev.	03-27-2024	Zoning Comment
3	07-07-2024	Zoning Comment

FIDANZA'S FAMILY HOUSE
PERMIT SET
11041 SW 77TH AVE, VILLAGE OF
PINECREST, FL 33156

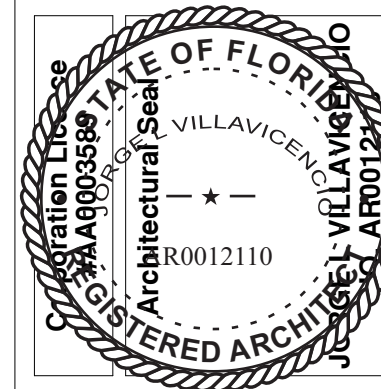

VILLA & ASSOCIATES INC.
ARCHITECTURE PLANNING INTERIOR DESIGN
5801 SW 69 AVENUE MIAMI, FLORIDA 33155
TEL. 305-613-0865 - E-Mail Jvillarchitect@gmail.com
CONSULTANT: ARCHI-TEK STUDIO CORP.
TEL. 305-799-8016 - E-Mail maguilar@architekstudio.com

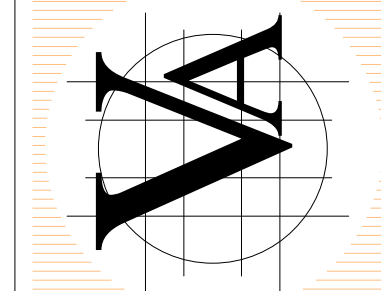

DATE:
10-20-2022
SCALE:
AS
SHOWN

PROJECT NO:
WATER FEATURE & POOL
SHOWER

DRAWING NO:
A-1.6