




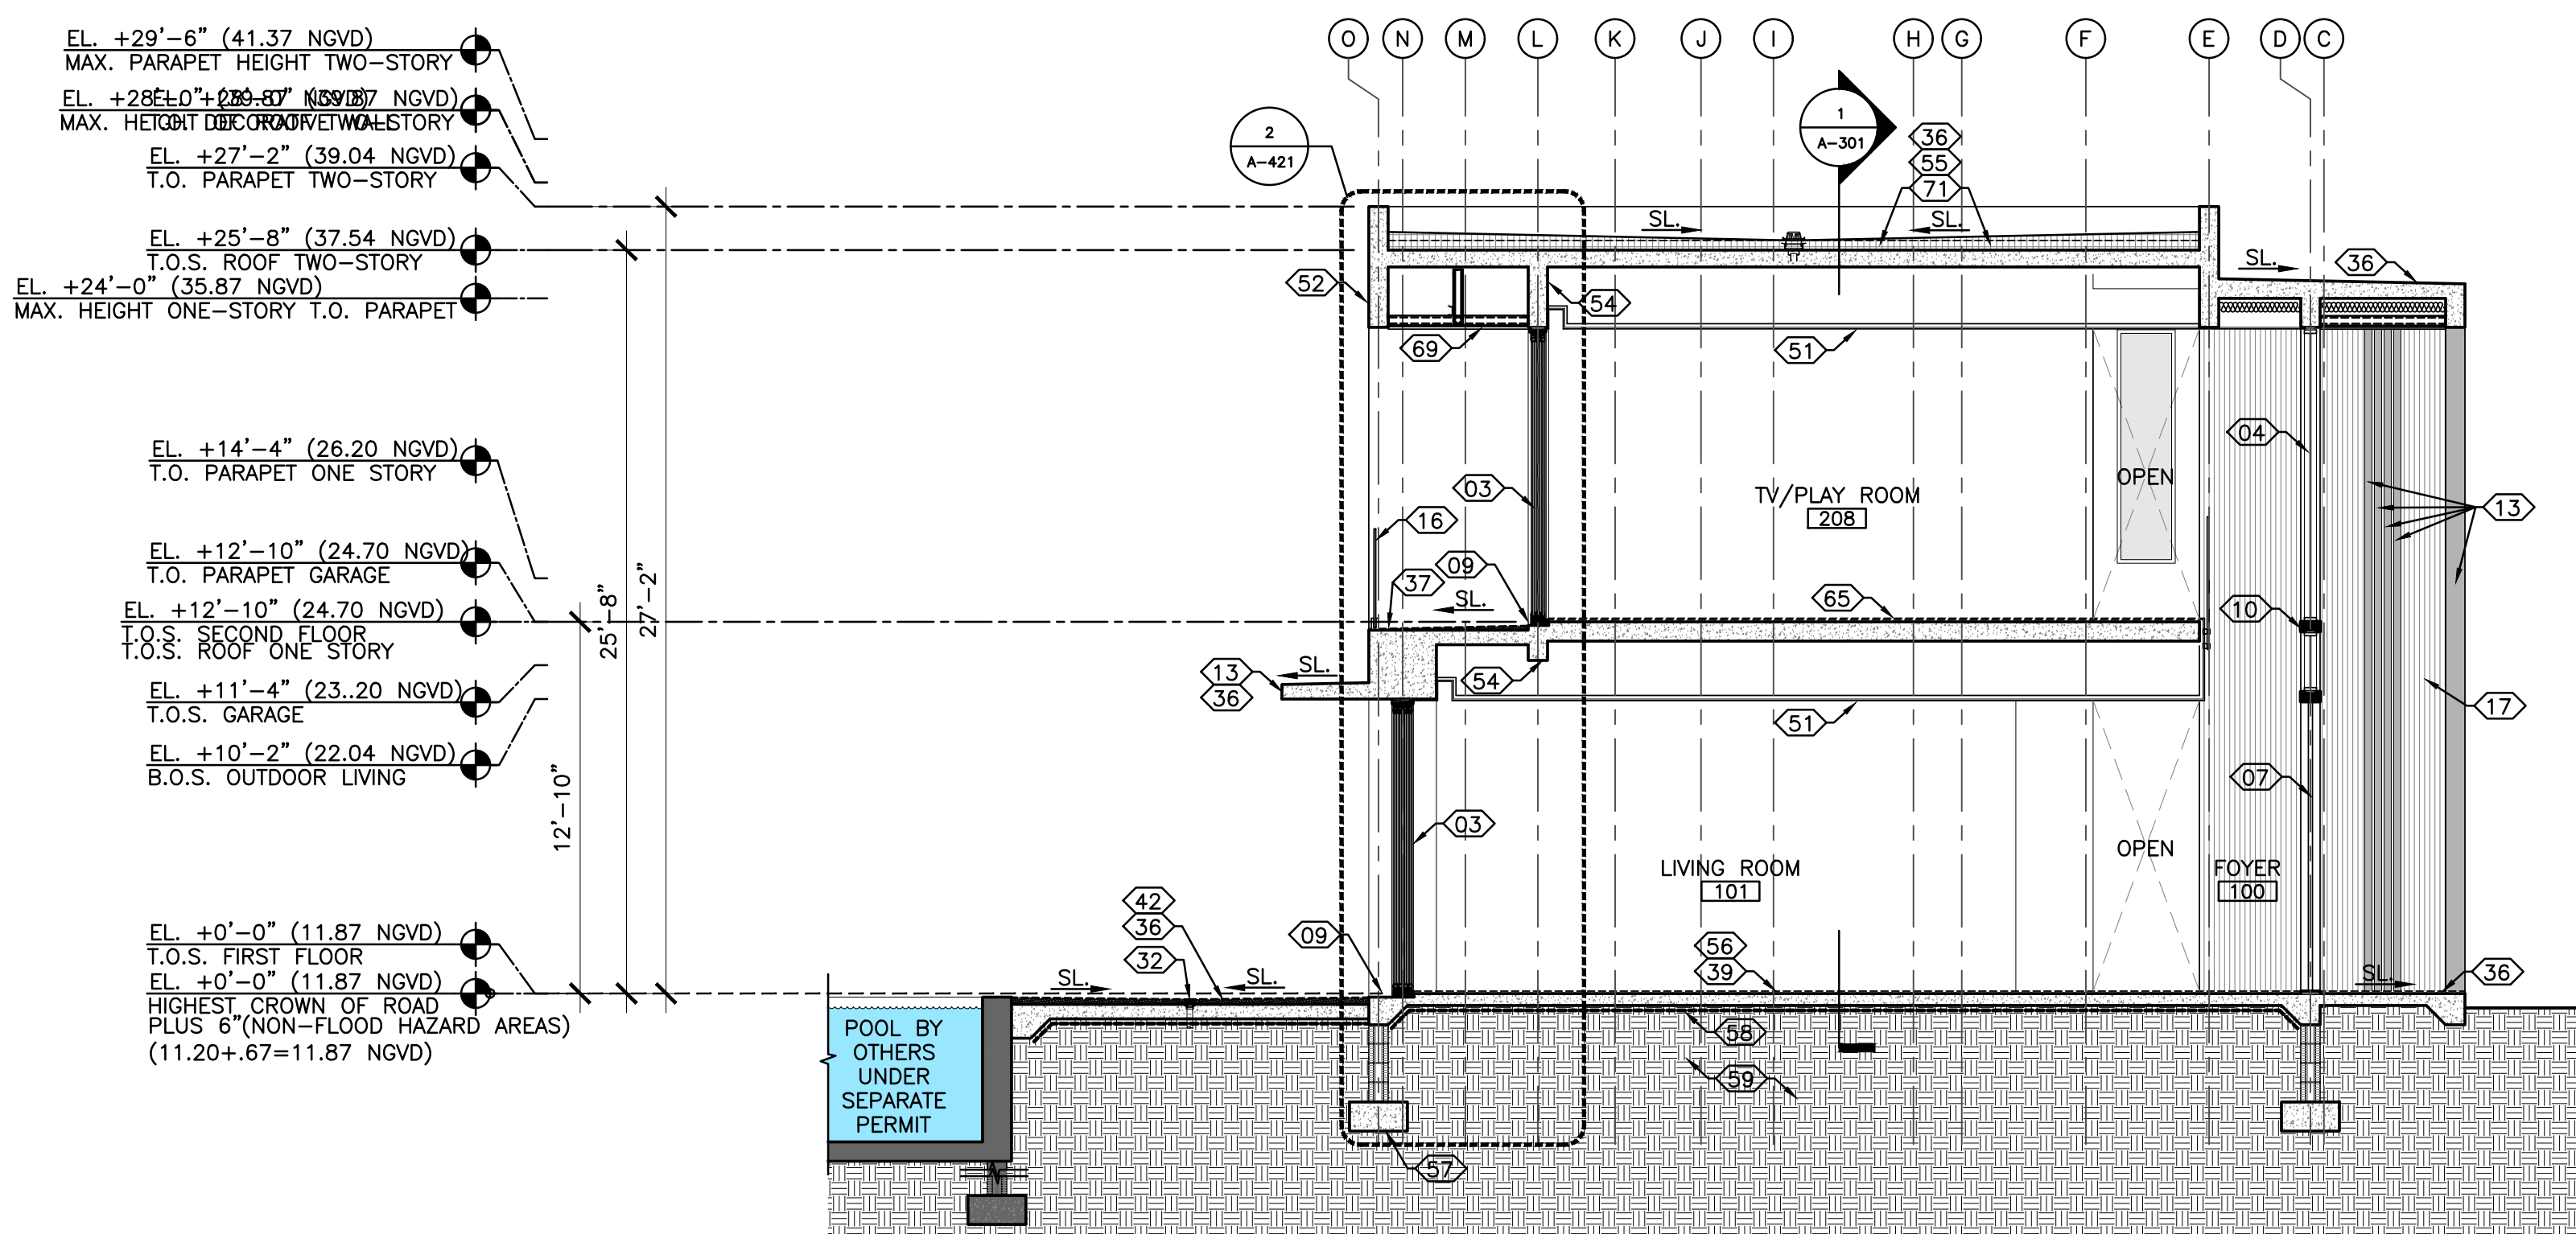


2 BUILDING SECTION
SCALE: 3/16"=1'-0"

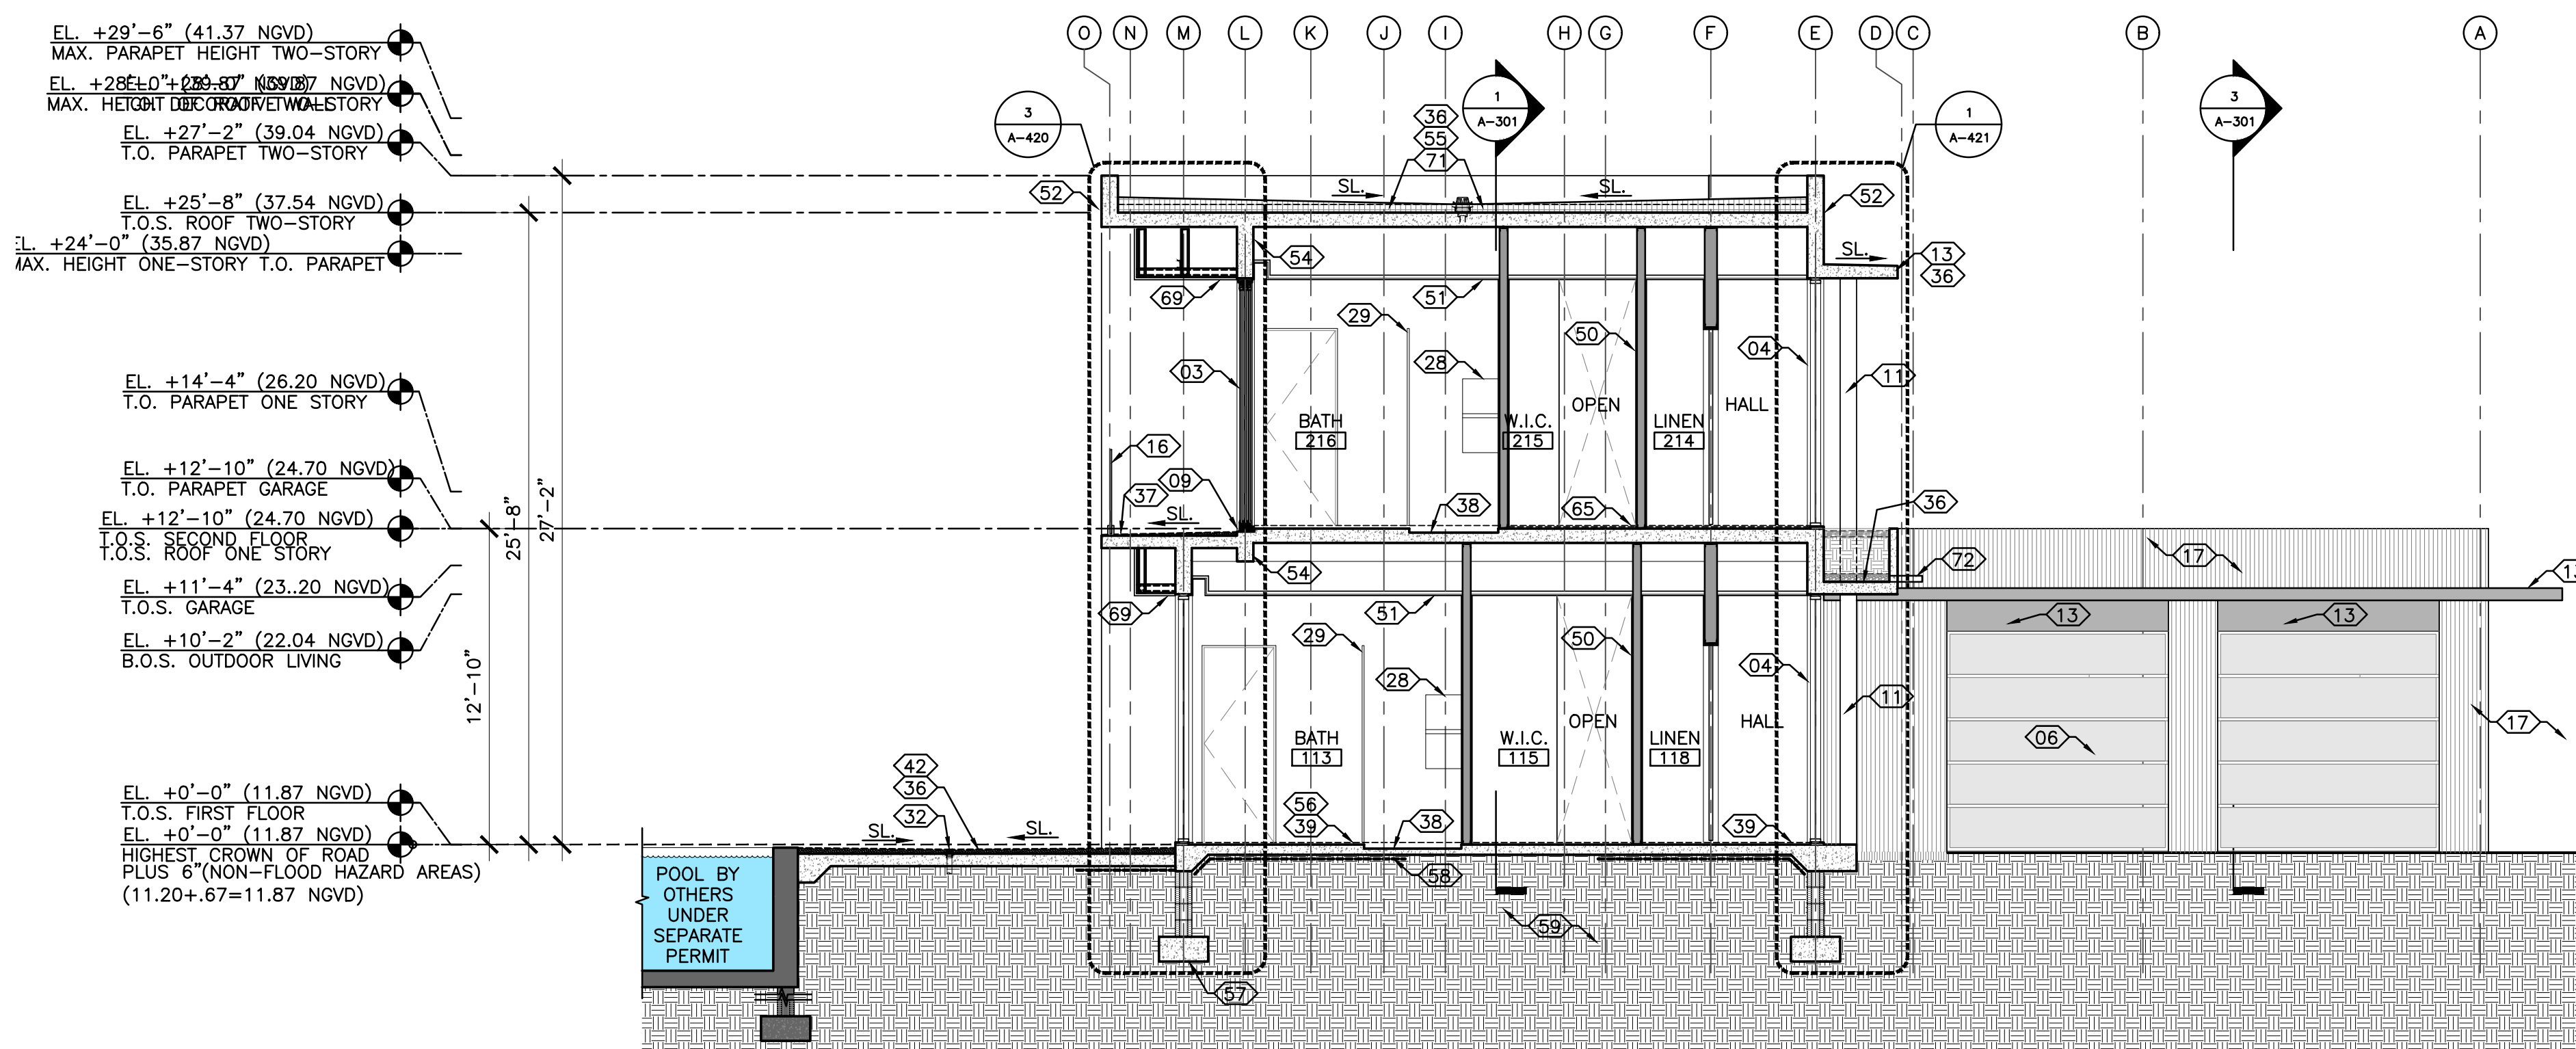


1 BUILDING SECTION
SCALE: 3/16"=1'-0"

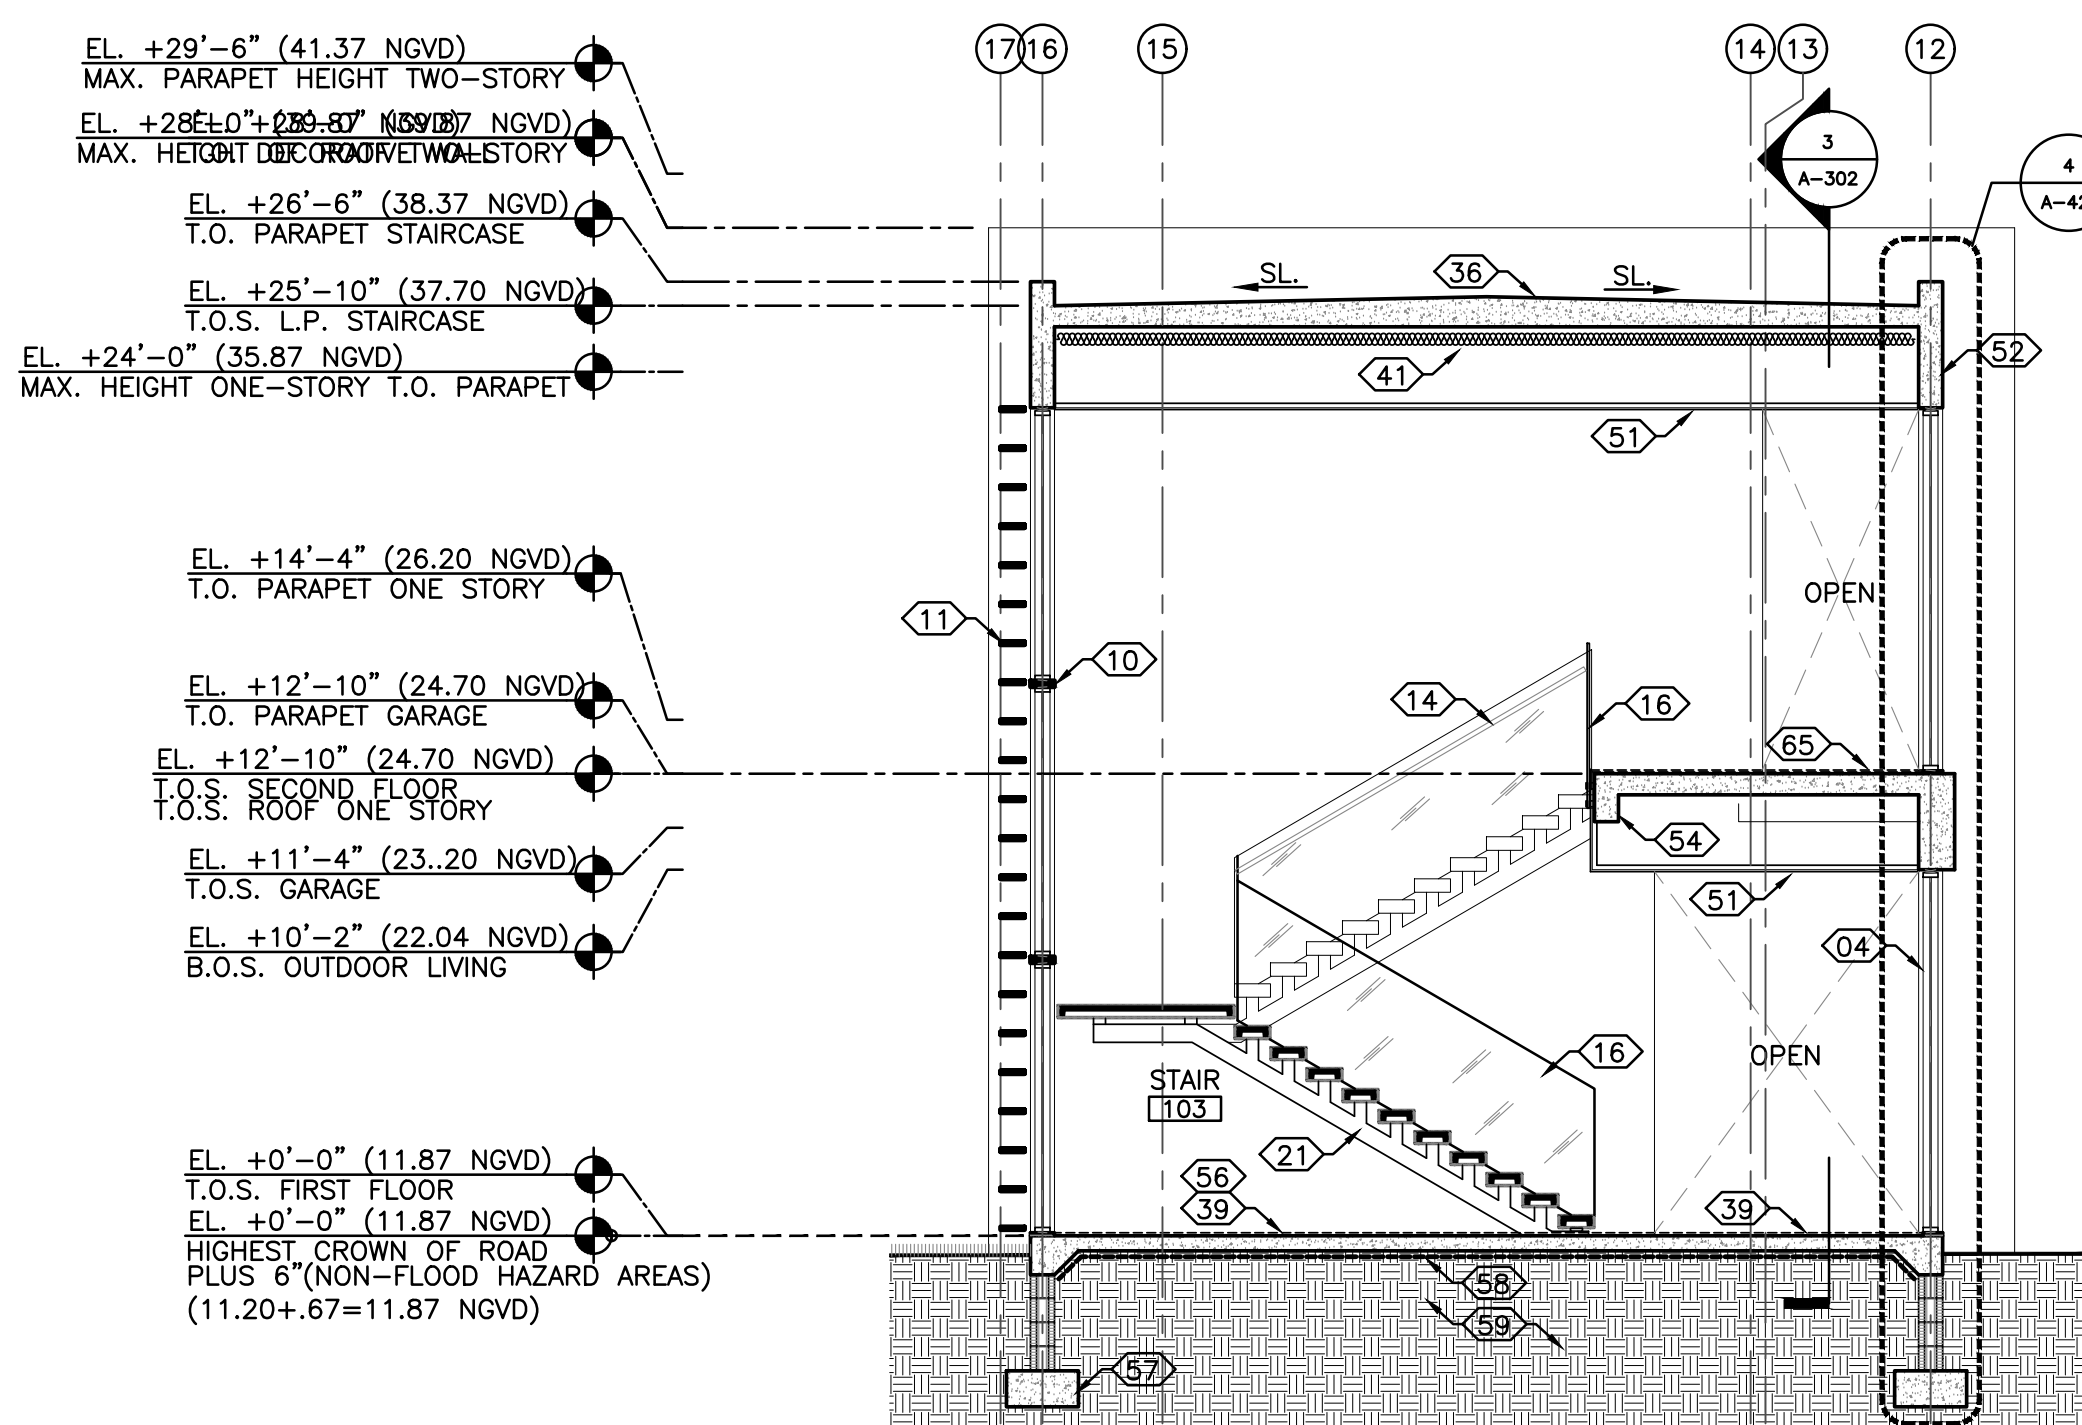

4 BUILDING SECTION
SCALE: 3/16"=1'-0"

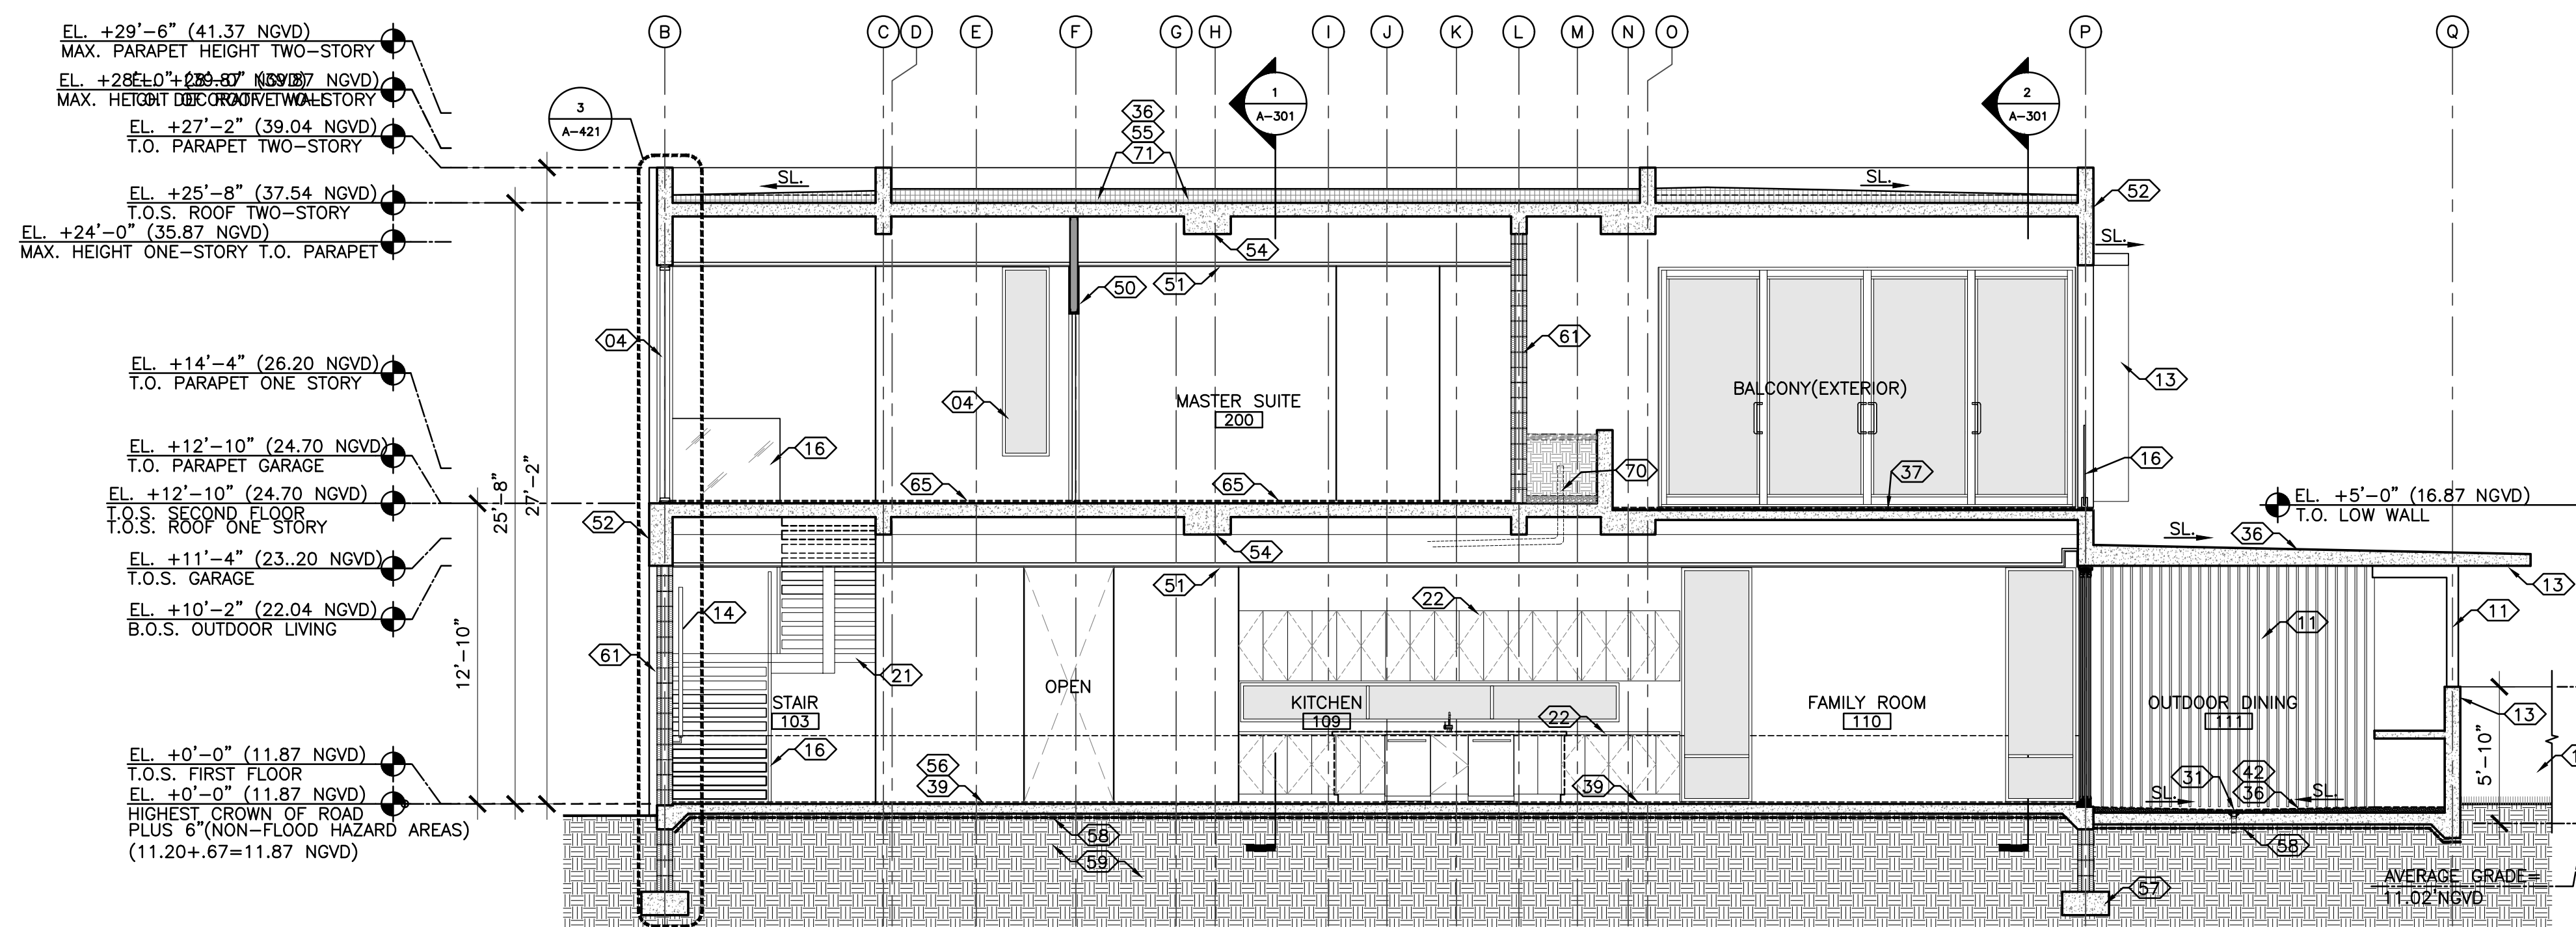

3 BUILDING SECTION
SCALE: 3/16"=1'-0"

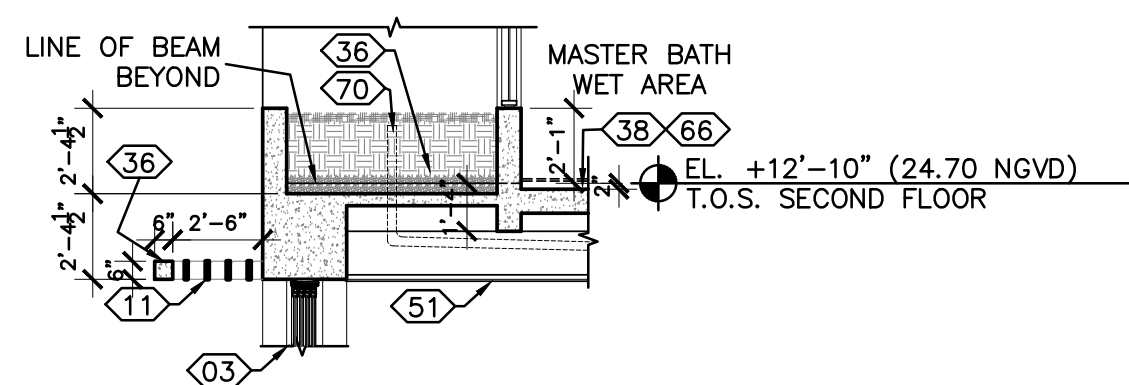

5 PLANTER SECTION
SCALE: 3/16"=1'-0"

CALL-OUT LEGEND			
01 ELEC. METER, ATS, AND MDP LOCATION. REFER TO ELECTRICAL DWG'S FOR ADDITIONAL INFO.	21 FLOATING WOOD TREAD STAIR SYSTEM TO COMPLY WITH FBCR PROVIDE FULLY ENGINEERED SHOP DWG'S FOR REVIEW (BY OTHERS UNDER SEPARATE PERMIT)	42 POOL DECK FINISH FLOOR MATERIAL TO BE SELECTED BY OWNER OR ID	64 LINE OF SOFFIT ABOVE
02 ELECTRICAL PANEL. REFER TO MEP	22 CUSTOM BUILT-IN CABINETRY WORK. BY OTHERS	43 POOL EQUIPMENT (BY OTHERS UNDER SEPARATE PERMIT)	65 FINISH FLOOR MATERIAL TO BE 5/8" ENGINEER WOOD. INSTALLATION AS PER MANUFACTURER RECOMMENDATIONS. SELECTION BY OWNER OR ID
03 IMPACT RESISTANT BERMUDA BRONZE ALUM. FRAME SGD. SYSTEM WITH M-DADE NOA. PROVIDE FULLY ENGINEERED SHOP DWG'S FOR REVIEW. (BY OTHERS UNDER SEPARATE PERMIT)	23 WALL HUNG CUSTOM BATHROOM VANITY. BY OTHERS	44 CONC. SLAB WITH BROOM FINISH	66 FINISH FLOOR MATERIAL TO BE 3/4" STONE AT MASTER BATH ONLY.SELECTION BY OWNER OR ID
04 IMPACT RESISTANT BERMUDA BRONZE ALUM. FRAME STOREFRONT SYSTEM WITH M-DADE NOA. PROVIDE FULLY ENGINEERED SHOP DWG'S FOR REVIEW. (BY OTHERS UNDER SEPARATE PERMIT)	24 BACKLIT FLOATING MIRROR	45 GAS COOK TOP WITH EXHAUST SYSTEM ABOVE	67 LOCATION OF CAR GARAGE A/C. REFER TO MECHANICAL DRAWINGS
05 IMPACT RESISTANT BERMUDA BRONZE ALUM. FRAME FRENCH DOOR SYSTEM WITH M-DADE NOA. PROVIDE FULLY ENGINEERED SHOP DWG'S FOR REVIEW. (BY OTHERS UNDER SEPARATE PERMIT)	25 RAIN SHOWER HEAD	46 GAS BBQ GRILL	68 TOTO EP WALL HUNG TOILET (CWT428CMFG) OR EQUAL
06 GARAGE OVERHEAD DOOR SYSTEM WITH M-DADE NOA. PROVIDE FULLY ENGINEERED SHOP DWG'S FOR REVIEW. (BY OTHERS UNDER SEPARATE PERMIT)	26 SHOWER BAR, HEAD AND CONTROLS SYTEM	47 GAS WATER HEATER. REFER TO MEP DWG'S.	69 EXTERIOR MTL. FRAME SOFFIT. REFER TO STRUCTURAL DRAWINGS. SOFFIT TO BE CLADDED WITH COMPOSITE WOOD SYTEM AS PER NOTE 17 OF THIS LEGEND
07 MAIN ENTRY PIVOT DOOR SYSTEM WITH M-DADE NOA. PROVIDE FULLY ENGINEERED SHOP DWG'S FOR REVIEW. (BY OTHERS UNDER SEPARATE PERMIT)	27 A/C EQUIPMENT.(SEE MEP DWG'S)	48 GAS CLOTHES DRYER.	70 PLANTER DRAIN. REFER TO LANDSCAPE DRAWINGS FOR DRAIN DETAIL
08 4'-0" HIGH SELF CLOSING S.S. GATE SHALL SWING OUTWARD AWAY FROM POOL W/ SELF LATCHING DEVICE MIN. 54" A.F.F. PROVIDE FULLY ENGINEERED SHOP DWG'S FOR REVIEW.(BY OTHERS UNDER SEPARATE PERMIT)	28 SHOWER NICHE. REFER TO DETAIL 4 & 6/A-500	49 ELECTRIC CAR CHARGING STATION LOCATION. REFER TO MEP DRWG'S	71 TAPERED RIGID INSULATIONS ABOVE CONC. ROOF DECK. R VALUE TO MEET ENERGY CALCULATIONS. REFER TO MECHANICAL DWG'S
09 GENERAL CONTRACTOR TO COORDINATE DEPTH OF DEPRESSION IN SLAB WITH DOOR MANUF. AT EXTERIOR DOORS AND SLIDING GLASS DOOR SYSTEMS. INTERIOR FINISH TO BE FLUSH WITH DOOR SYSTEM SILL.(TYP.)	29 CLEAR FRAMELESS CAT. 2 SAFETY GLASS SHOWER/WC ENCLOSURE	50 (LEVEL 5 FINISH) 8" M.R. GWB PAINTED ON 8" GALV. METAL FURRING OR MTL. STUD WALL. (SEE WALL TYPE DETAILS)	72 3" DIA. S.S. PLANTER DRAIN SPOUT TO EXTEND MIN. 12" FROM FACE OF WALL
10 STEEL COL./BEAM (REFER TO STRUCTURAL) PROVIDE BREAK METAL TO MATCH STOREFRONT/SGD SYSTEM FINISH. JOINTS AT BREAK METAL SHALL OCCUR AT CENTER OF WINDOW MULLIONS (TYP.)	30 INFINITY DRAIN S-TIF 65 SERIES LINEAR DRAIN (SHOWERS INTERIOR)	51 (LEVEL 5 FINISH) 8" M.R. GWB CEILING PAINT ON USG 1 1/2" SUSPENDED GRID SYSTEM OR APPROVED EQUAL.(SEE WALL TYPE DETAILS)	
11 VERTICAL/HORIZONTAL ALUM. LOUVERS WITH FAUX WOOD PAINT FINISH TO MATCH COMPOSITE WD PROVIDE FULLY ENGINEERED SHOP DWG'S FOR REVIEW. (BY OTHERS UNDER SEPARATE PERMIT)	31 "TD-15-3" CENTER DRAIN BY INFINITY DRAIN (SHOWERS INTERIOR)	52 SMOOTH 3/4" NON DIRECTIONAL STUCCO WITH WHITE PAINT FINISH. G.C. PROVIDE 4' X 4' FIELD SAMPLE FOR REFERENCE	
12 STAINLESS STEEL DOORS	32 LINEAR DRAIN (POOL DECK). REFER TO CIVIL FOR DRAIN SPECIFICATIONS	53 WALL TILE FINISH TO BE SELECTED BY OWNER/ID	
13 EXPOSED CONCRETE STRUCTURE WITH POLISHED FINISH. REFER TO STRUCT. DWG'S	33 ALUM. LEADER. REFER TO PLUMBING DWG'S FOR SIZE AND CALCULATIONS	54 REINF. CONC. BEAM (SEE STRUCTURAL DWG'S)	
14 S.S./IPE WD. HAND RAIL. SYSTEM TO COMPLY WITH FBCR 311.7.8.PROVIDE FULLY ENGINEERED SHOP DWG'S FOR REVIEW (BY OTHERS UNDER SEPARATE PERMIT)	34 S.S. EMERGENCY OVERFLOW SCUPPER. REFER TO PLUMBING DWG'S FOR SIZE AND CALCULATIONS	55 CONC. ROOF DECK SLAB. (REFER TO STRUCTURAL DWG'S)	
15 S.S. HAND RAIL. SYSTEM TO COMPLY WITH FBCR 311.7.8.PROVIDE FULLY ENGINEERED SHOP DWG'S FOR REVIEW (BY OTHERS UNDER SEPARATE PERMIT)	35 S.S. SCUPPER. REFER TO PLUMBING DWG'S FOR SIZE AND CALCULATIONS	56 CONC. FLOOR DECK SLAB. (REFER TO STRUCTURAL DWG'S)	
16 42" A.F.F. CLEAR FRAMELESS IMPACT RESISTANT GLASS GUARD RAIL. PROVIDE FULLY ENGINEERED SHOP DWG'S FOR REVIEW.(BY OTHERS UNDER SEPARATE PERMIT)	36 PROVIDE WATERPROOFING AS PER WATERPROOFING NOTES ON SHEET A-103	57 FOUNDATION SYSTEM. REFER TO STRUCTURAL DWG'S	
17 WOOD COMPOSITE CLADDING MODEL AWS01 TEAM BY ARCHITECTURAL WOOD SIDING. REFER TO ELEVATIONS. INSTALL AS PER MANUF. RECOMMENDATIONS. WALL APPLICATION TO BE ON FURRING STRIPS. SOFFIT APPLICATIONS TO BE ON 5/8" CD/EXT.PLYWOOD(BY OTHERS UNDER SEPARATE PERMIT)	37 PROVIDE WATERPROOFING ON BALCONIES AND ELEVATED WALKING SURFACES AS PER WATERPROOFING NOTES ON SHEET A-103 PER FBCB 107.2.5 AND 1405.4	58 PROVIDE MIN. 6 MIL. VISQUEEN VAPOR BARRIER UNDER SLAB. (REFER TO STRUCTURAL DWG'S)	
18 A/C EQUIPMENT ALUM. LOUVERED SCREEN/ENCLOSURE GATES TO MATCH COLOR OF WINDOW FRAMES	38 PROVIDE HYDROBOND WATERPROOFING BY LACTICRETE ON WALK-IN SHOWER FLOORS & WHERE STAND ALONE TUB IS USED AS PER MANUFACTURER RECOMMENDATION. TURN UP WATERPROOFING 12" ON WALLS. PRODUCT EXCEEDS ANSI A118.10 AND A118.12 REFER TO SHEET A-502 FOR WATERPROOFING DETAILS. ALL OTHER WALK-IN SHOWERS TO BE WATERPROOFED AS PER WATERPROOFING NOTES ON SHEET A-103.	59 BACK FILL UNDER STRUCTURAL CONC. SLAB	
19 CMU EQUIPMENT SCREEN WALL / WING WALL WITH SMOOTH 3/4" NON DIRECTIONAL STUCCO WITH PAINT FINISH (ALL SIDES)	39 FINISH FLOOR MATERIAL TO BE 3/8" PORCELAIN TILE (TYPICAL ALL THROUGHOUT FIRST FLOOR) (SECOND FLOOR BATHS EXCEPT MASTER BATH). SELECTION BY OWNER OR ID	60 REFRIGERATED CUSTOM BUILT WINE CELLAR. SELECTION BY ID	
20 LOCATION OF ADDRESS NUMBER AS PER FBCR SEC. 319 - STYLE AND FINISH OF NUMBER TO BE SELECTED BY OWNER/ARCHITECT	40 STUCCO REVEAL 3/4"x 1 1/2"D. TYP. SEE DETAIL 1/A-501	61 8" CONCRETE MASONRY UNIT WALL. (SEE WALL TYPE DETAILS)	
	41 BATT INSULATION BELOW ROOF DECK. R VALUE TO MEET ENERGY CALCULATIONS.REFER TO MECHANICAL DWG'S	62 BRICK PAVER PAVER DRIVEWAY ON WELL COMPACTED SAND	
		63 EDGE OF STRUCTURE ABOVE	