
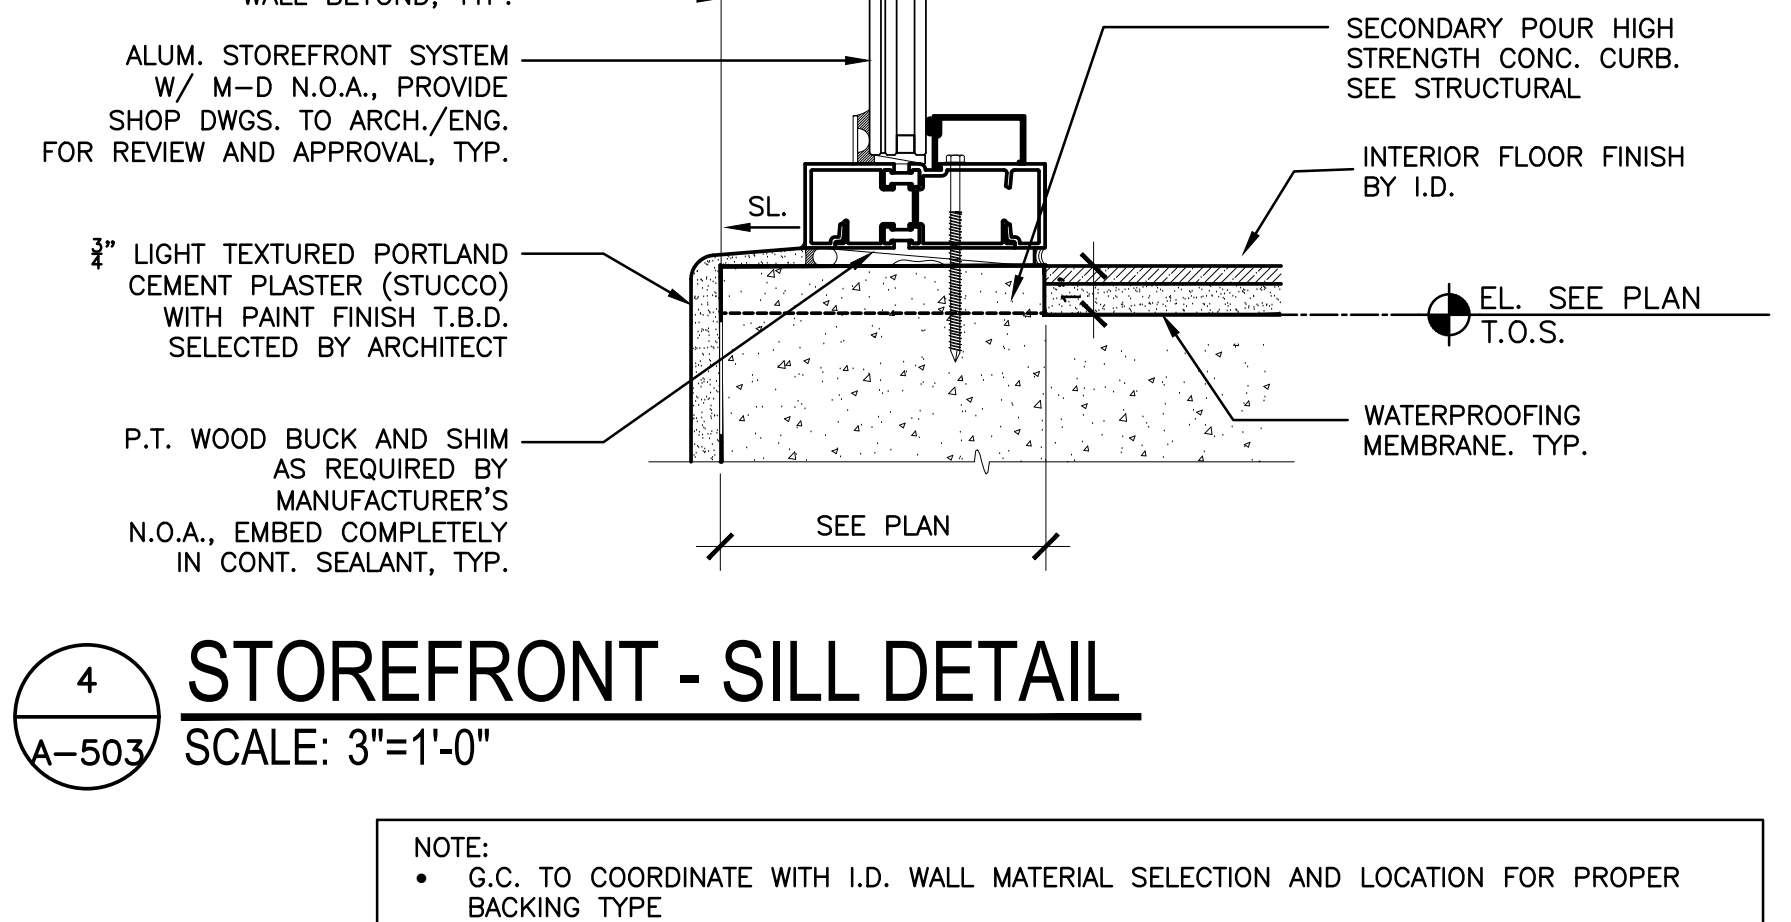
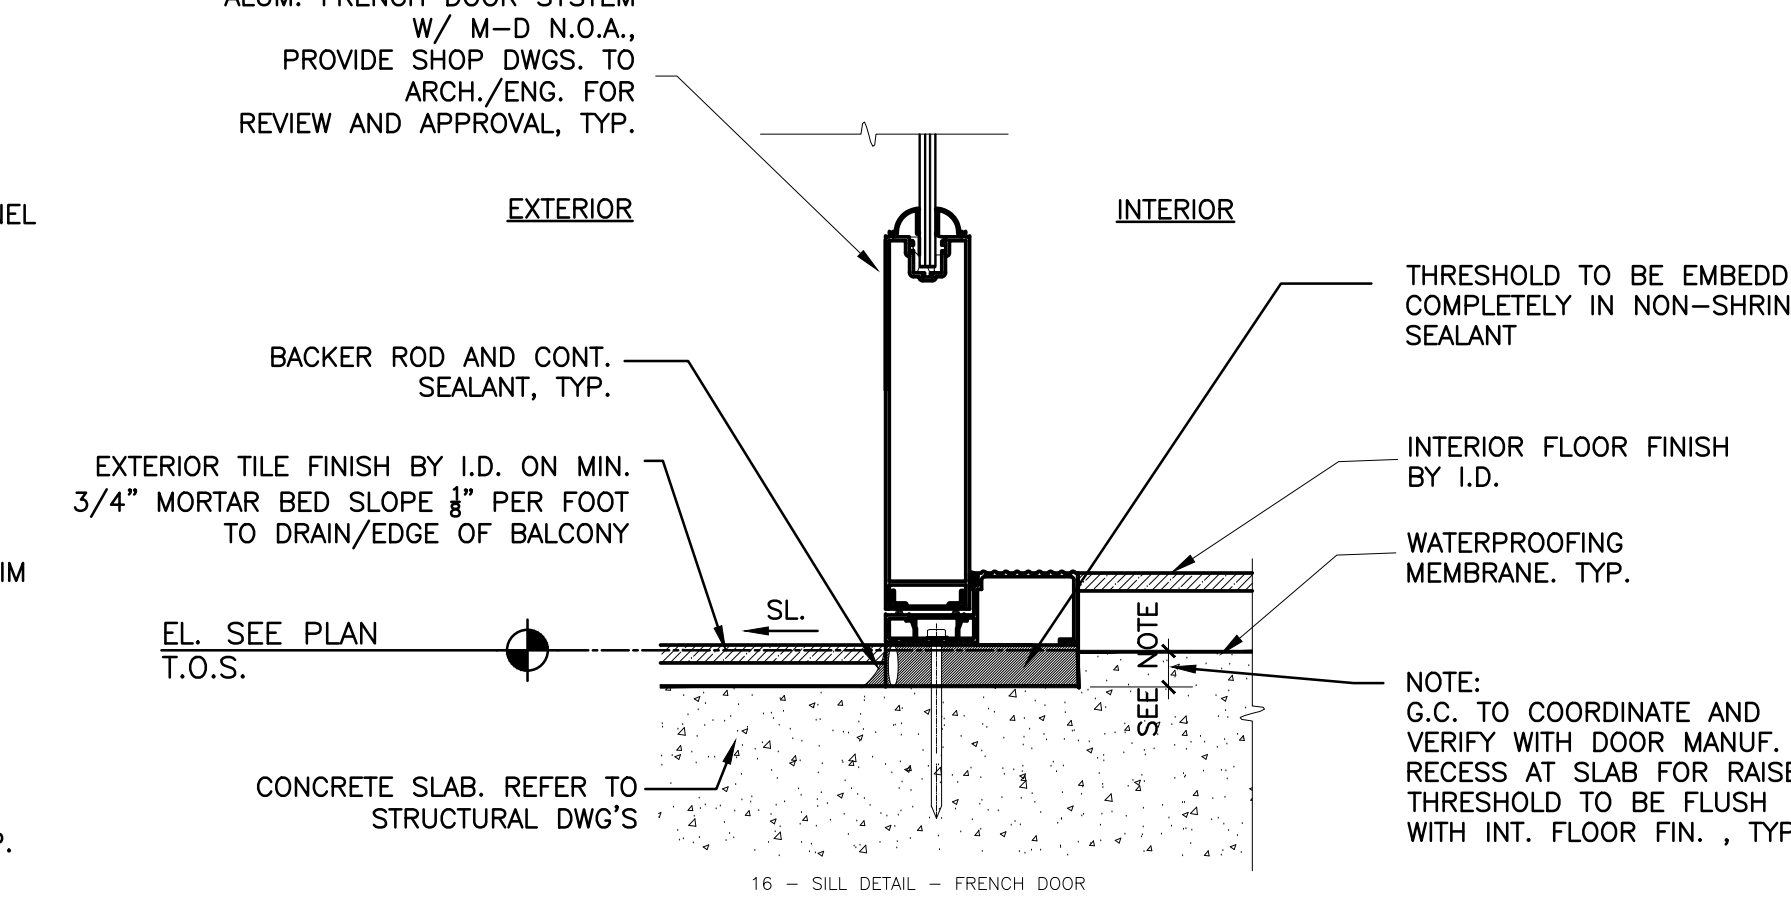
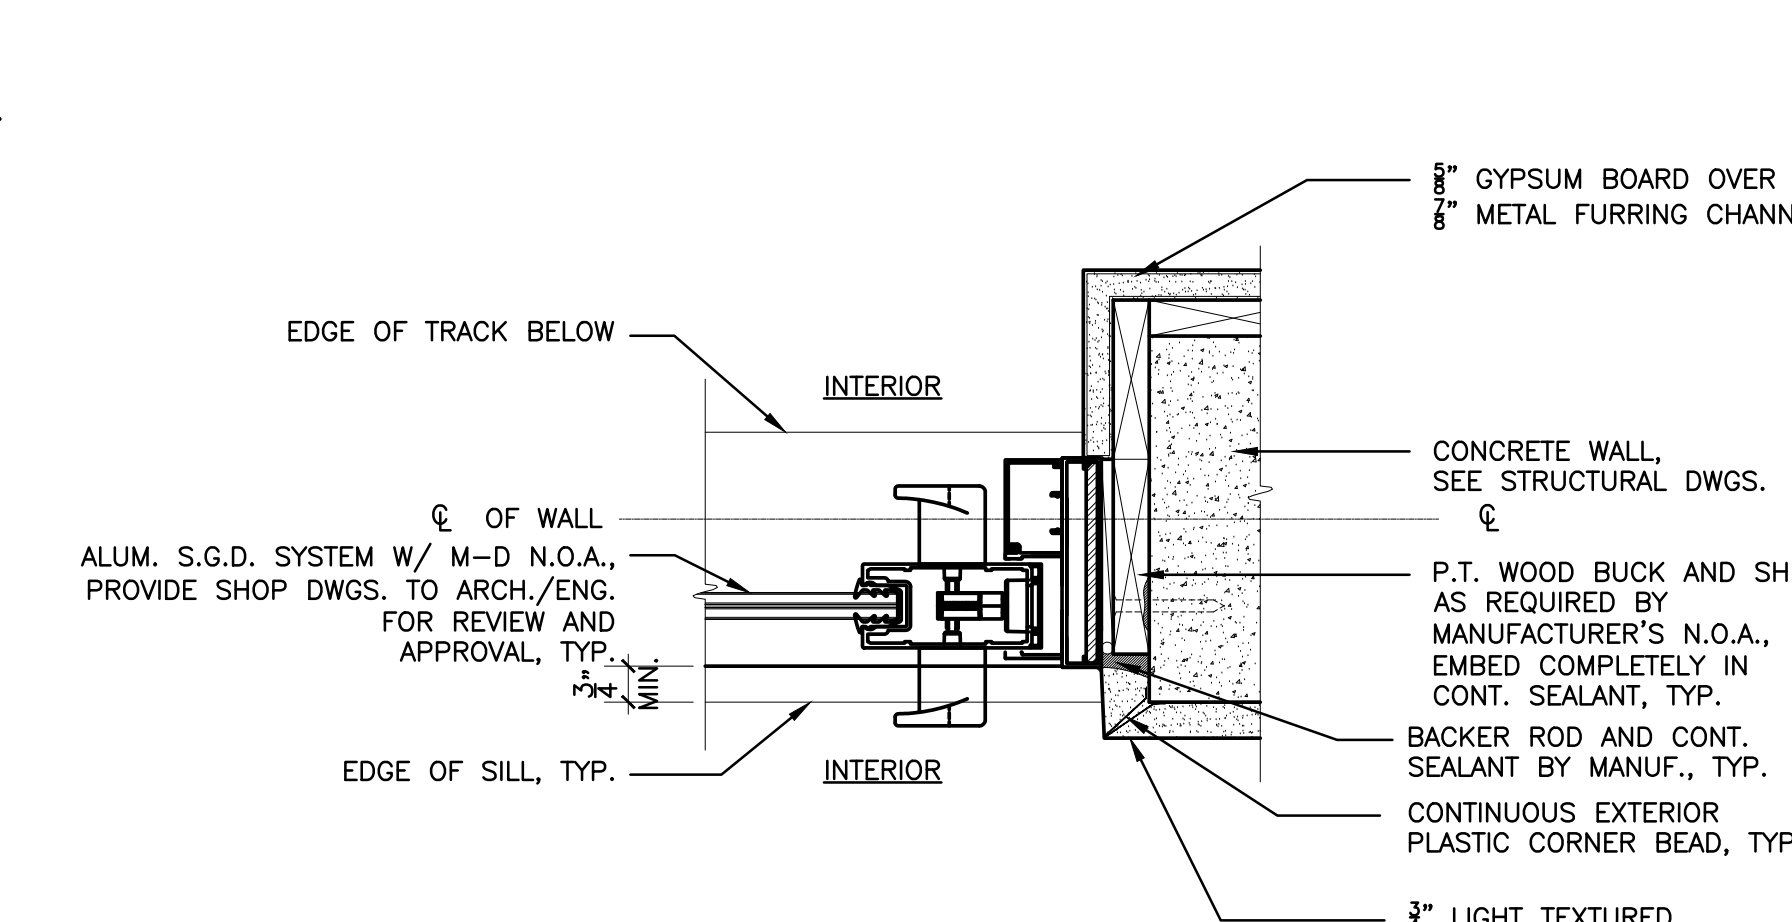
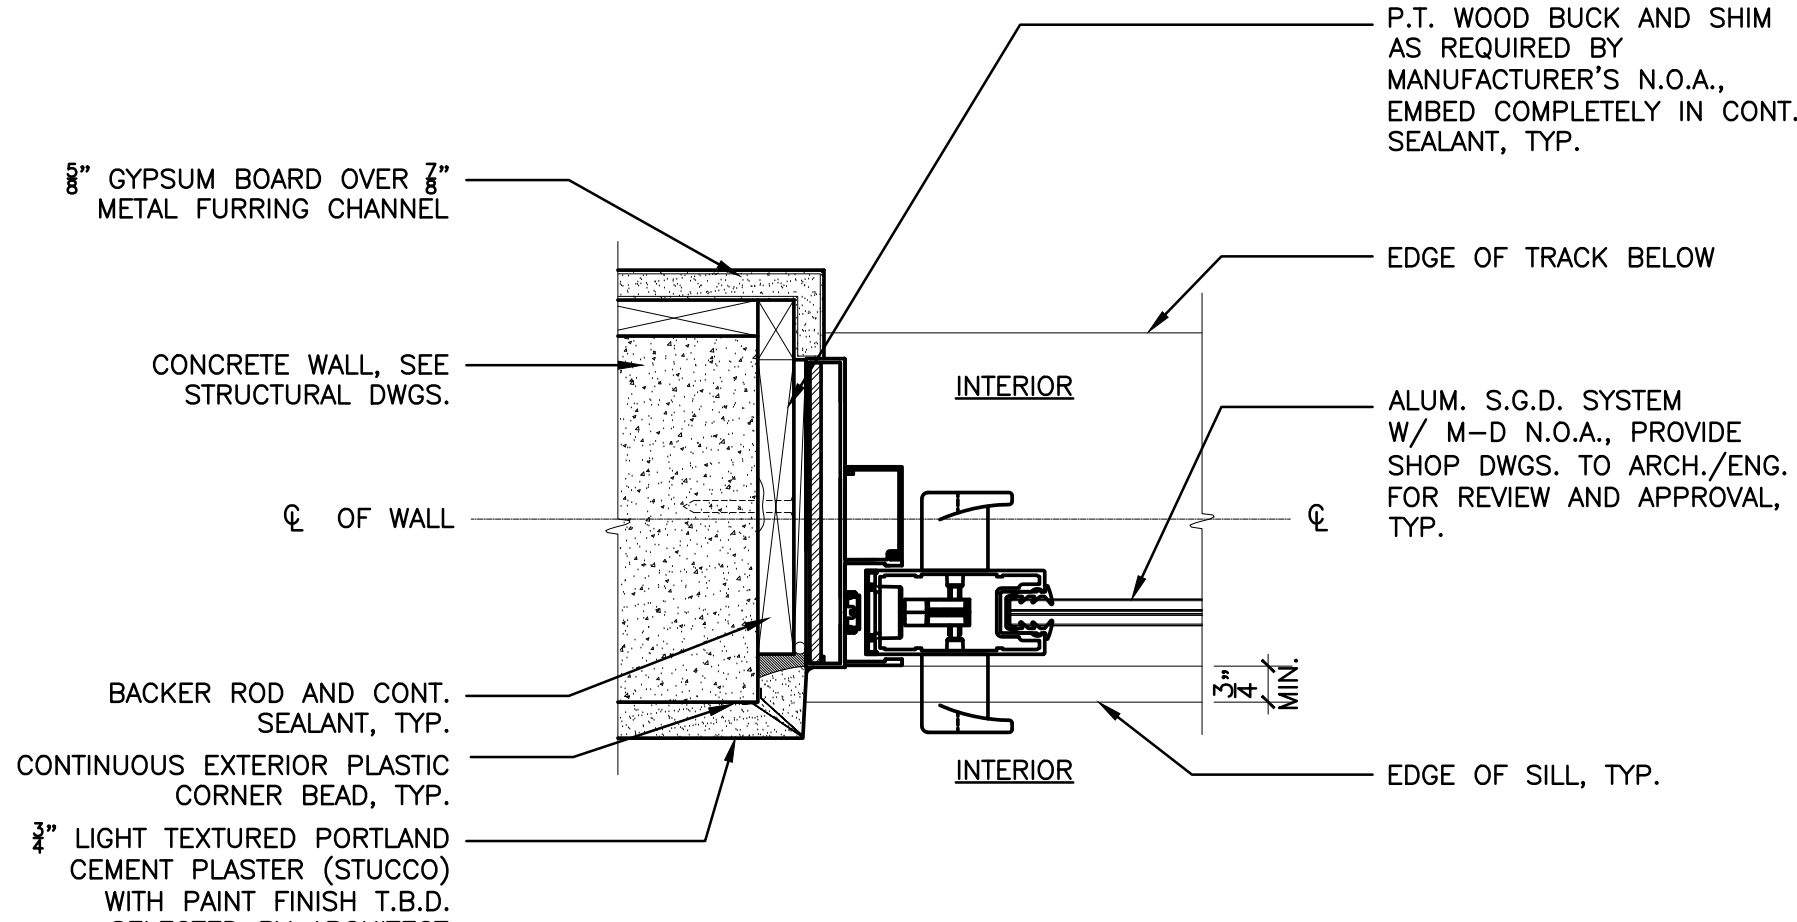
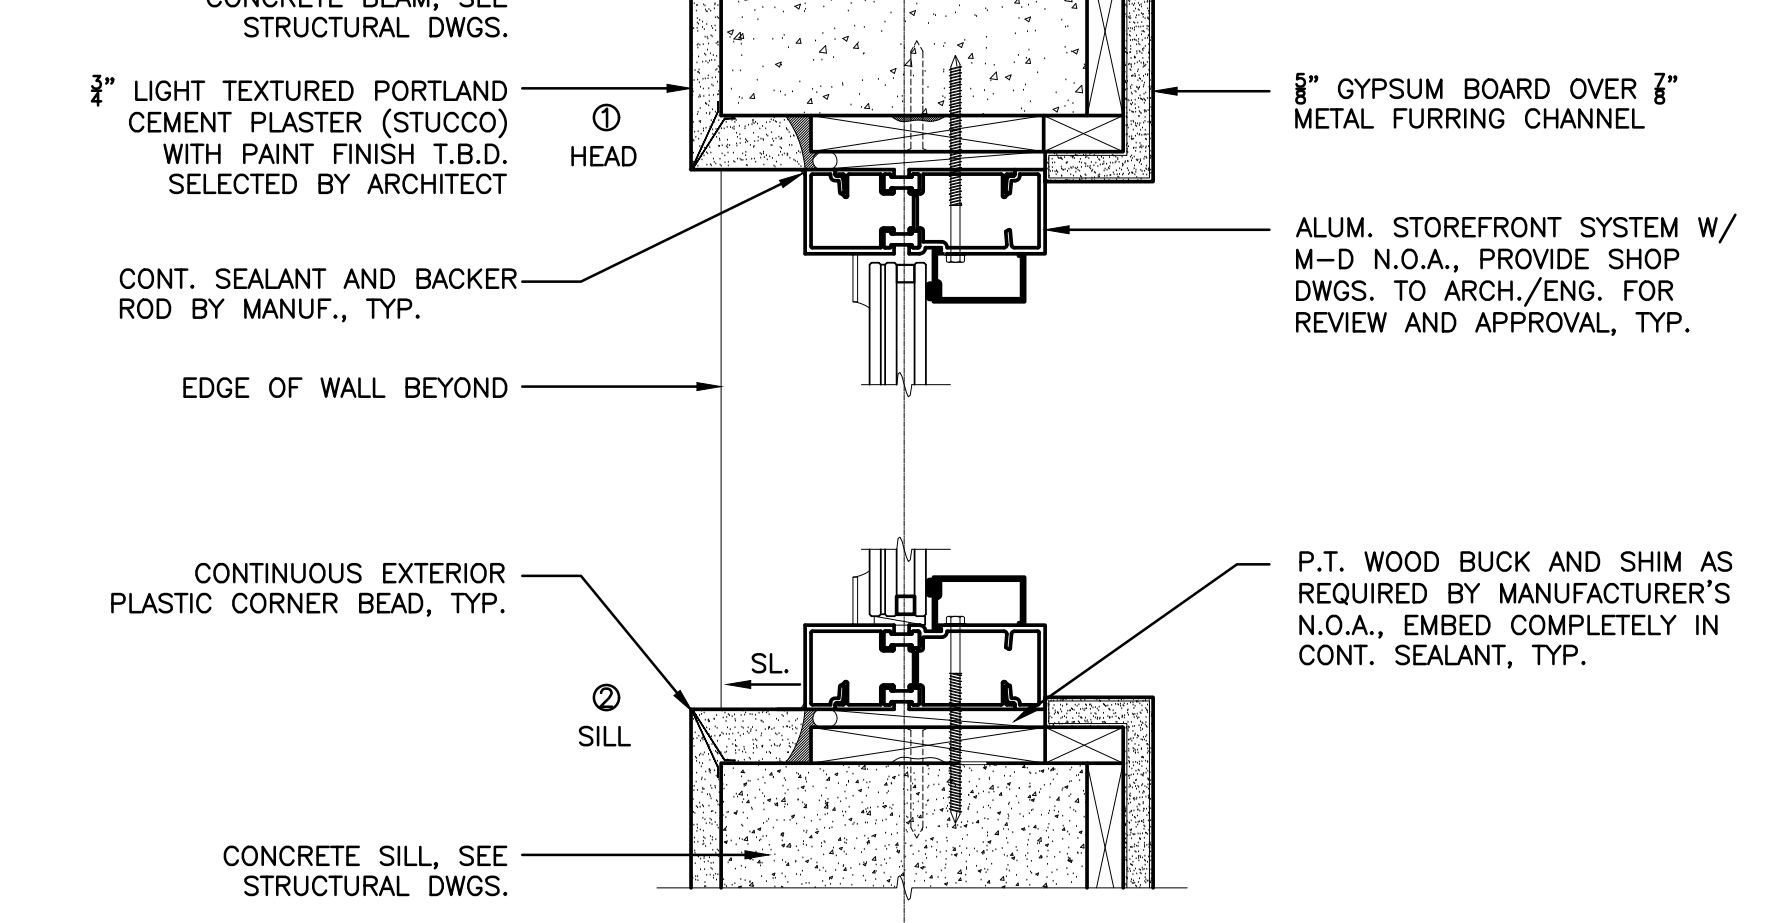
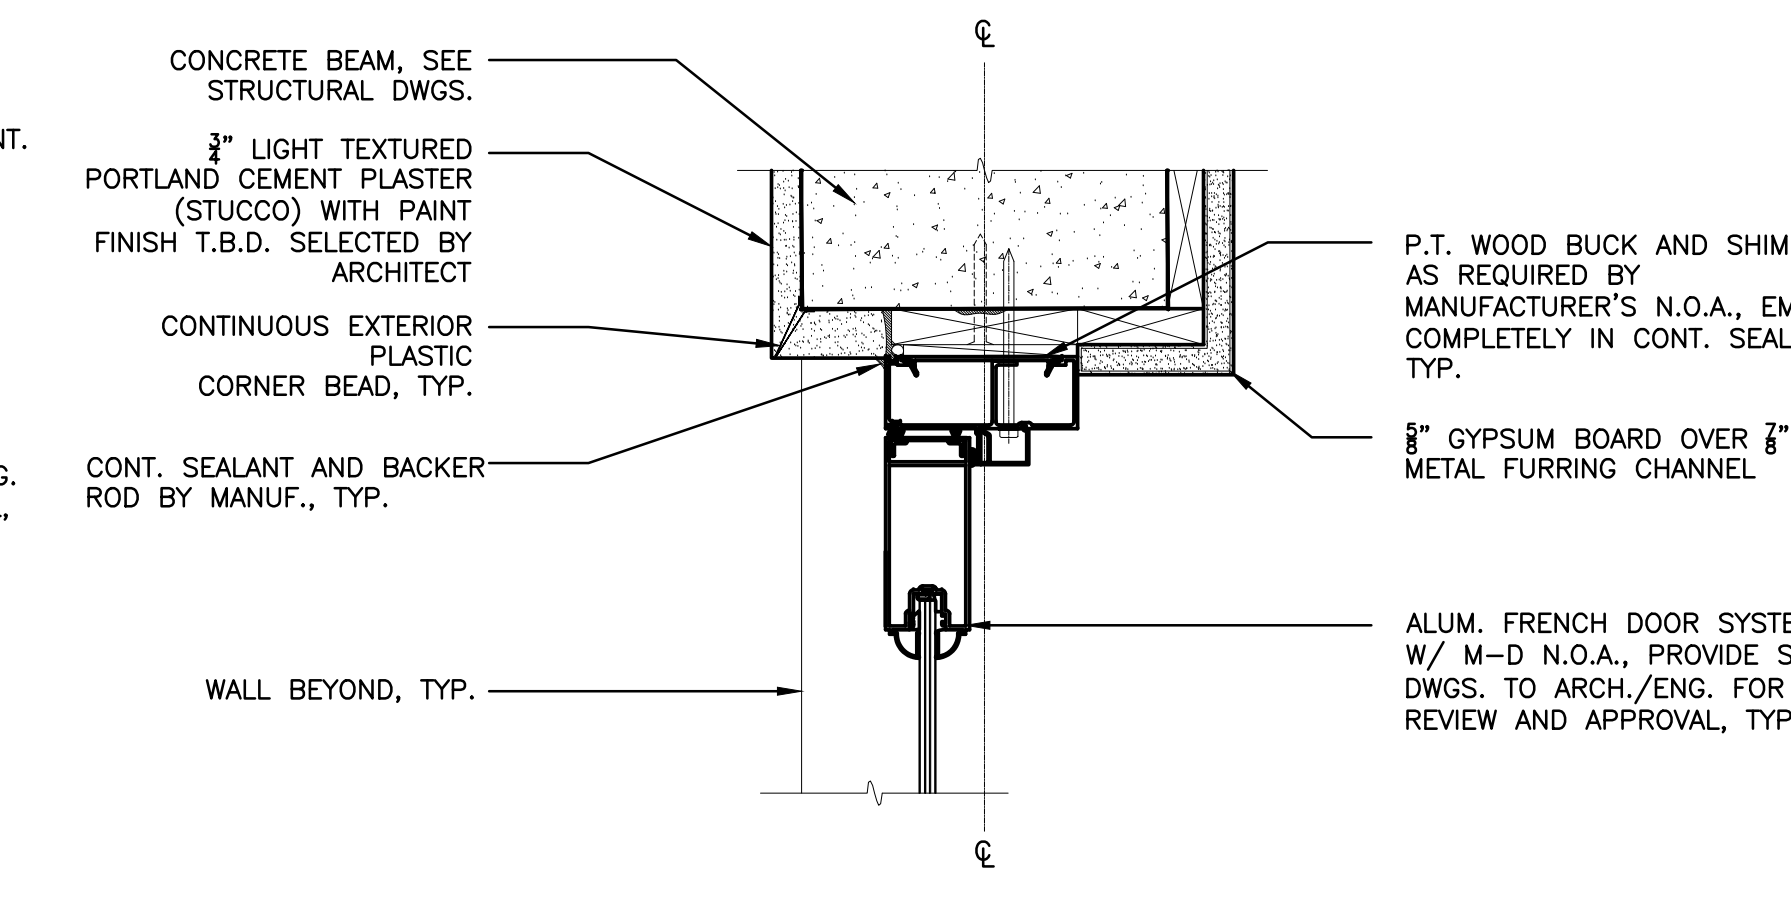
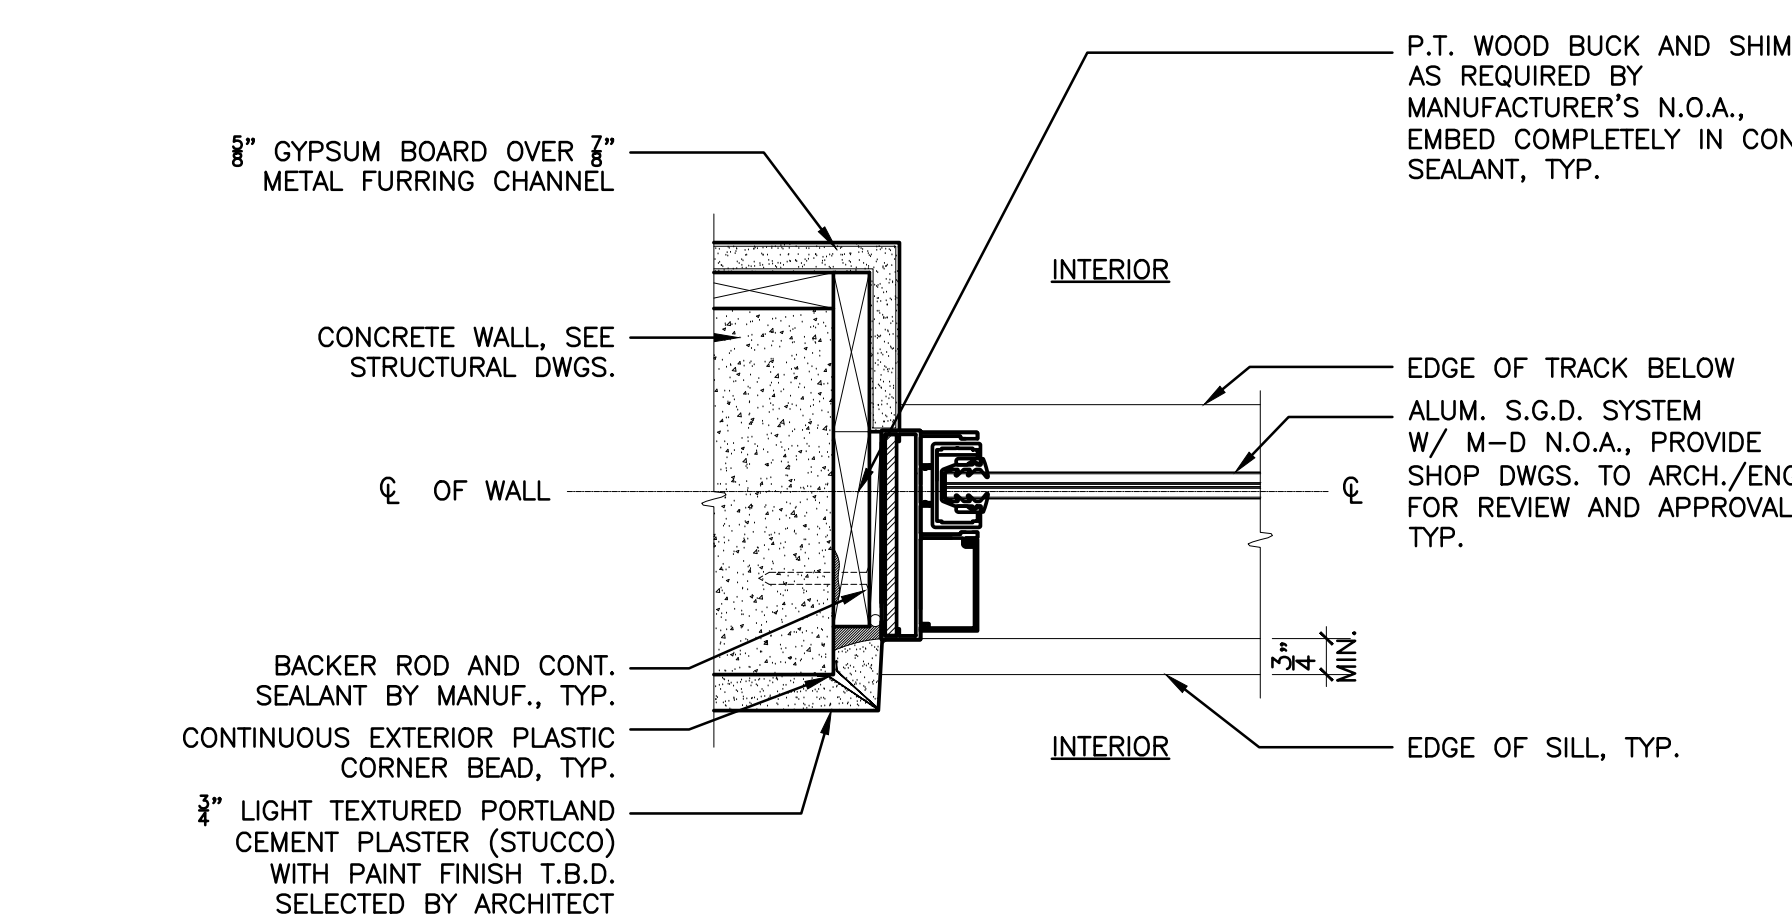
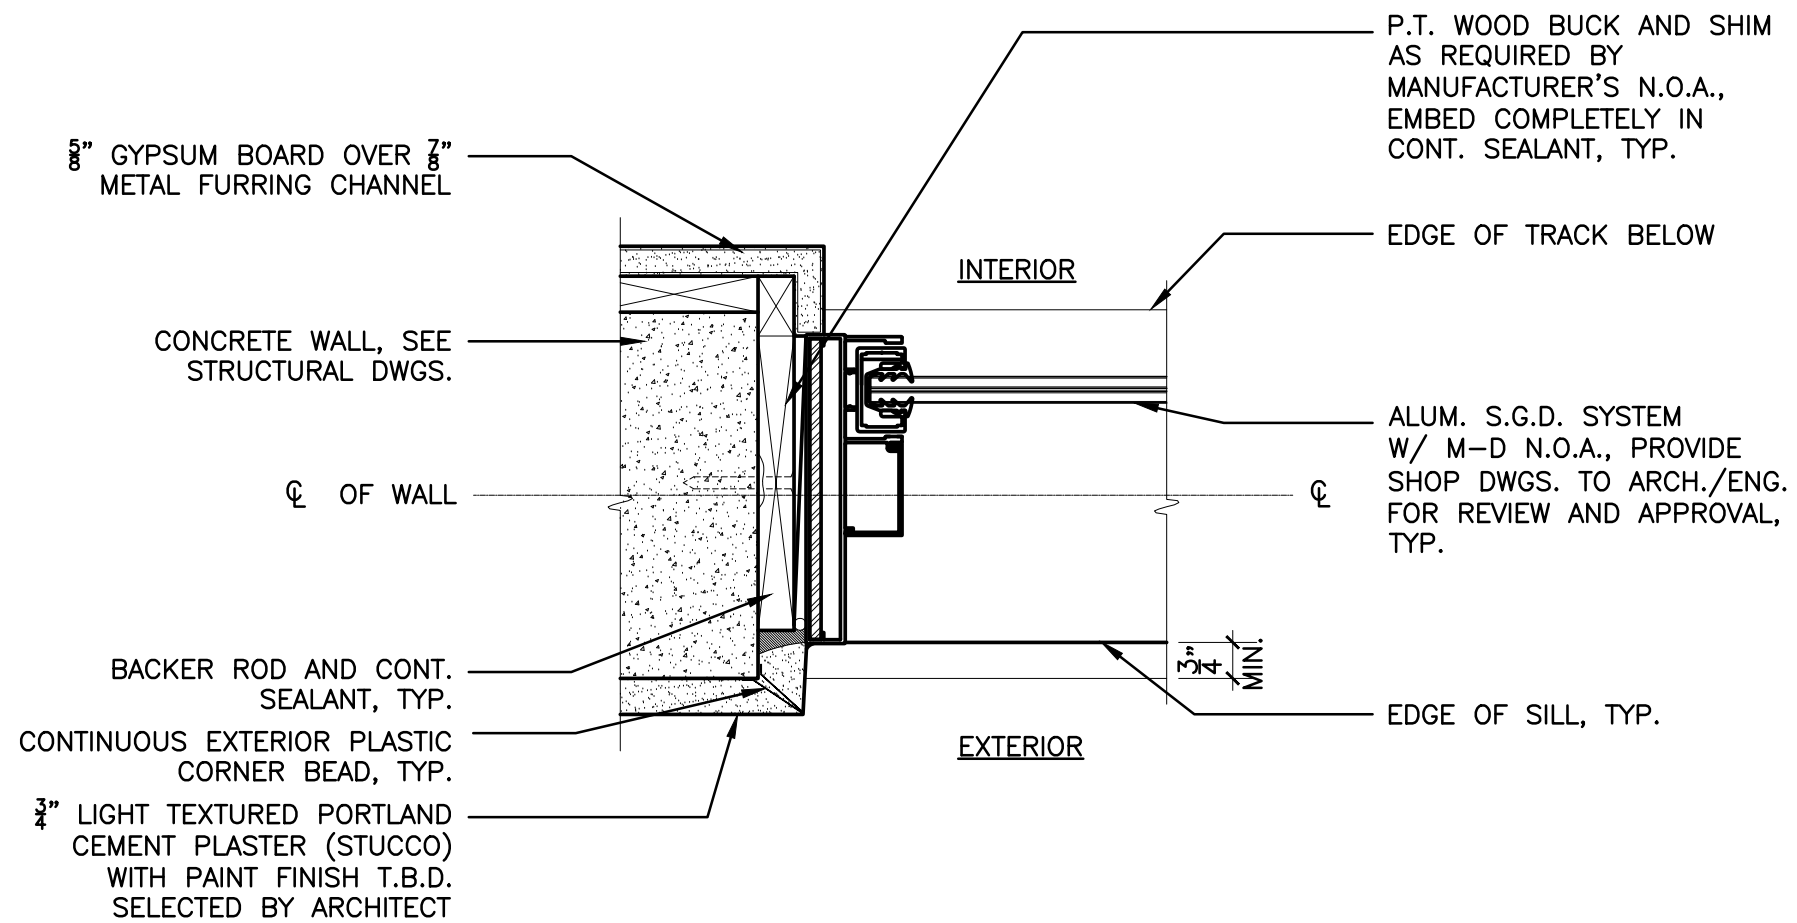
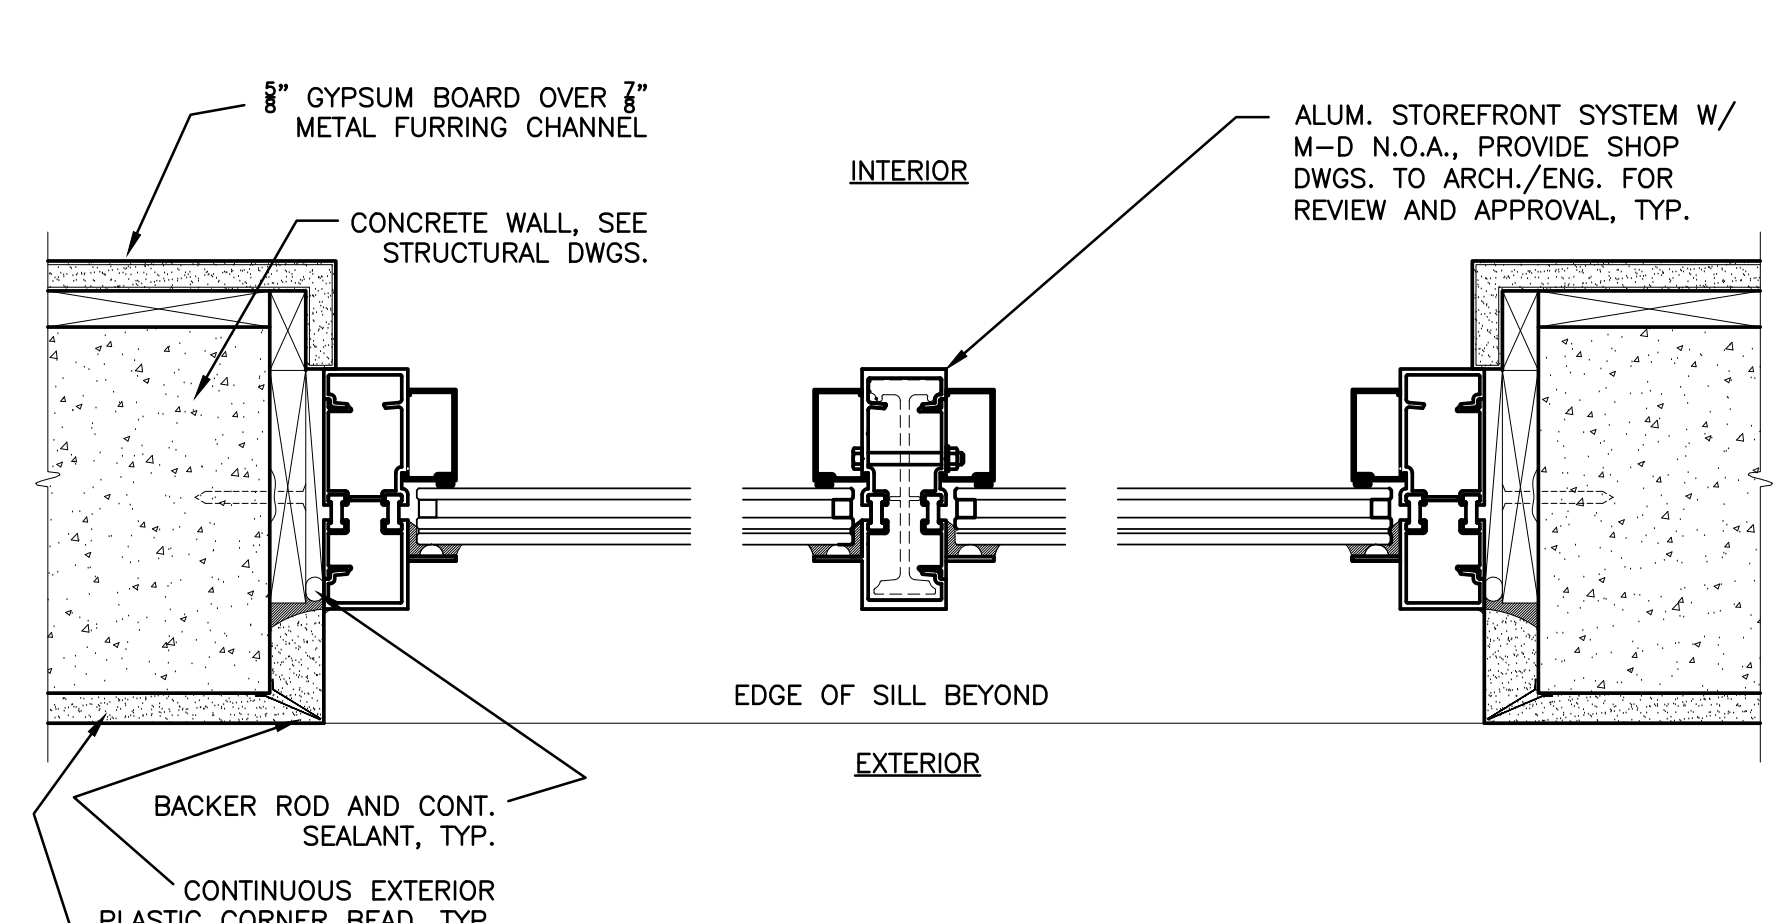
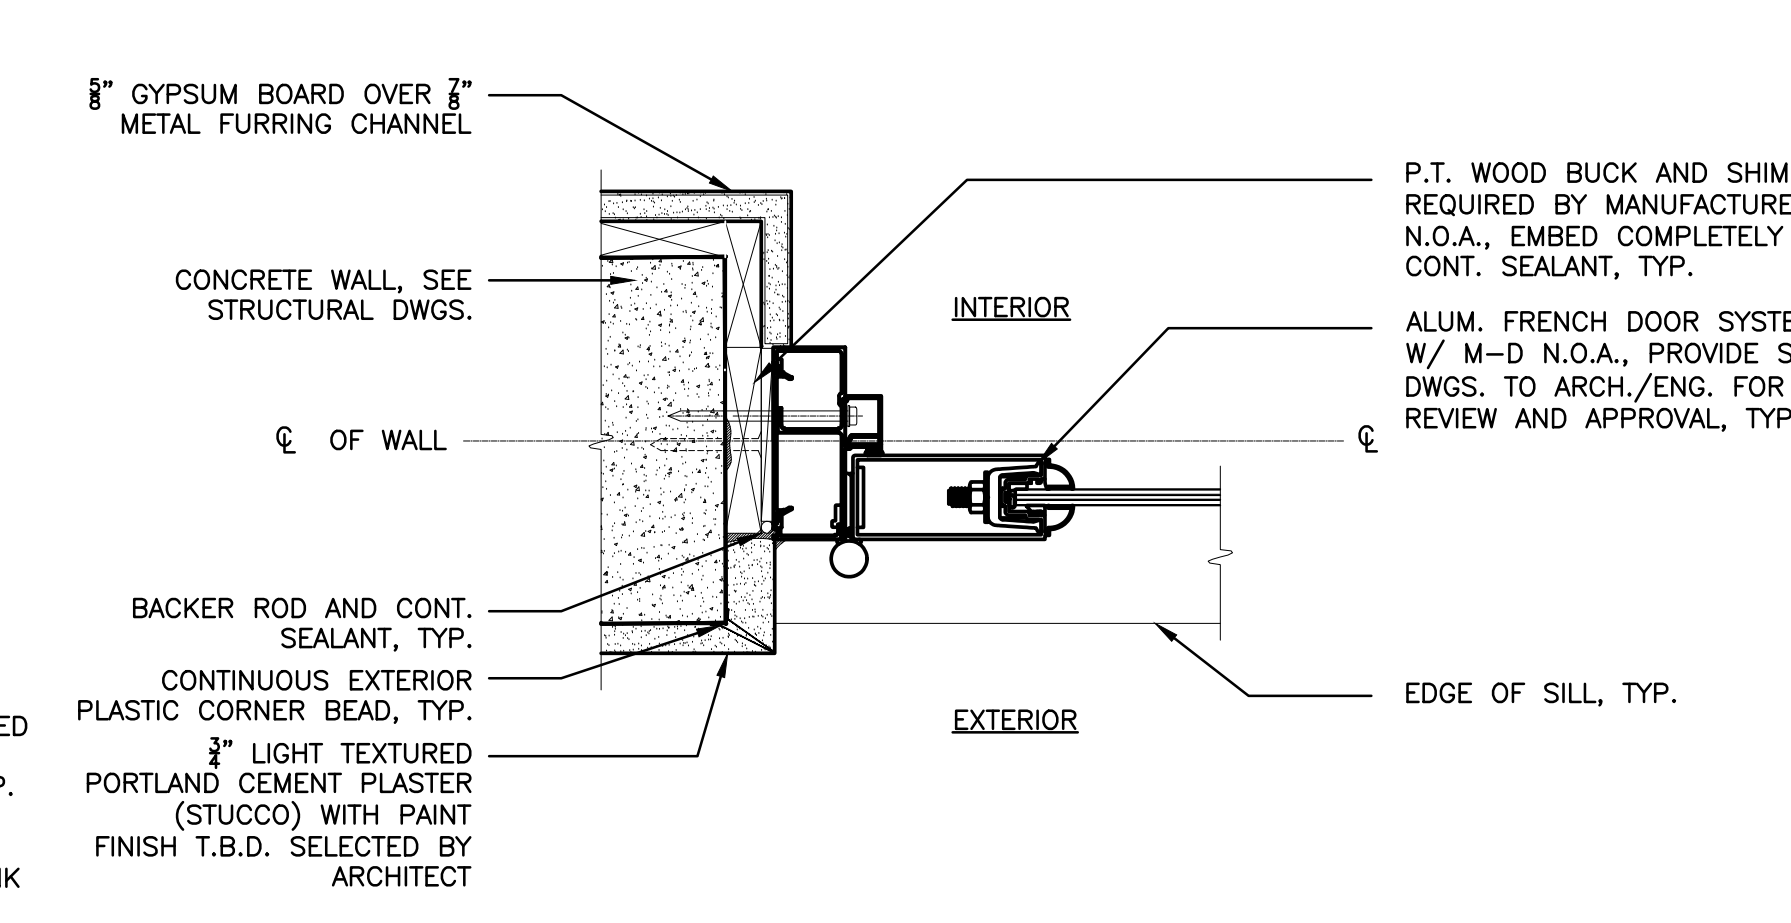
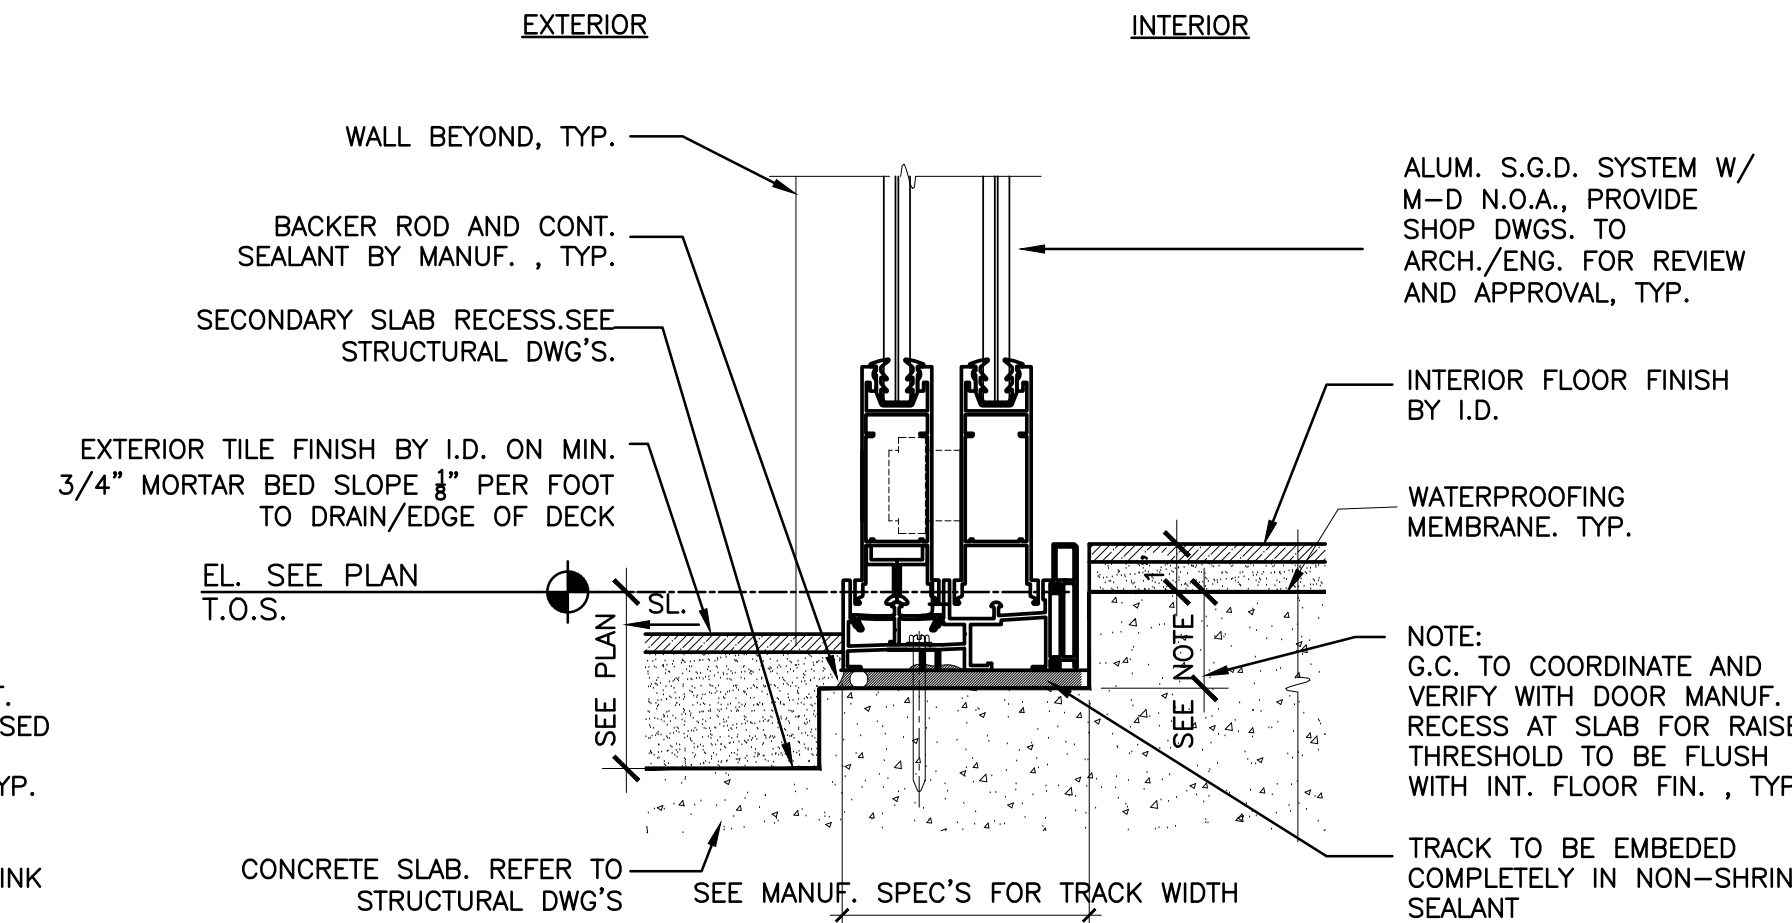
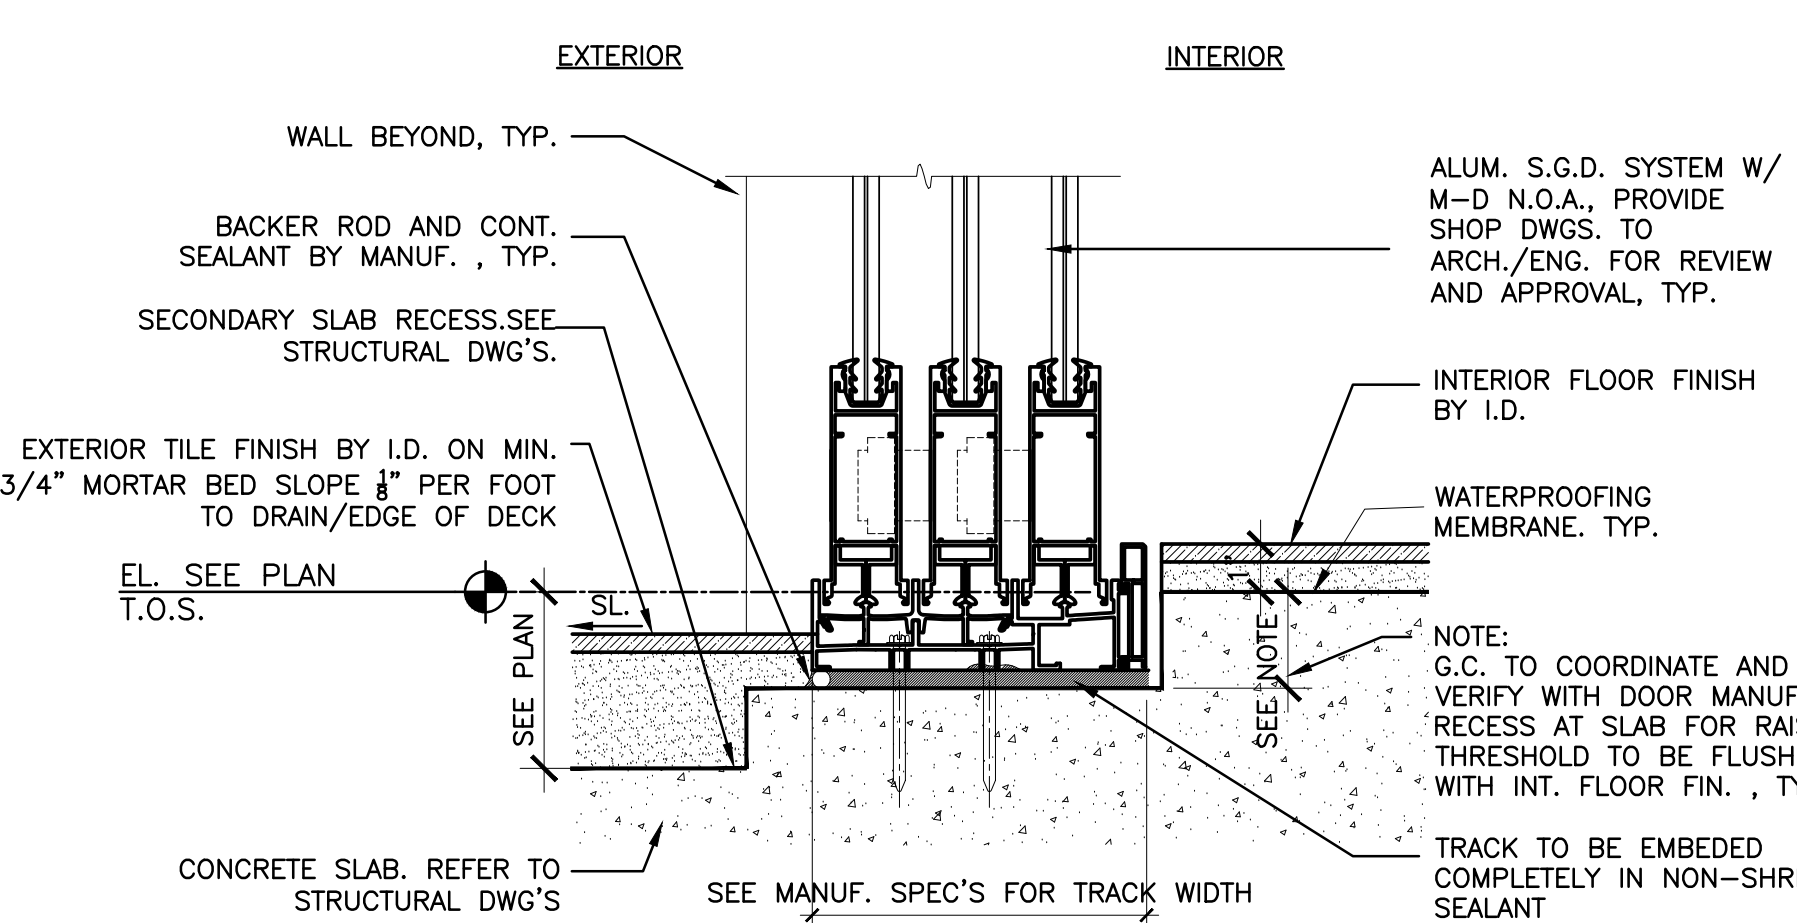
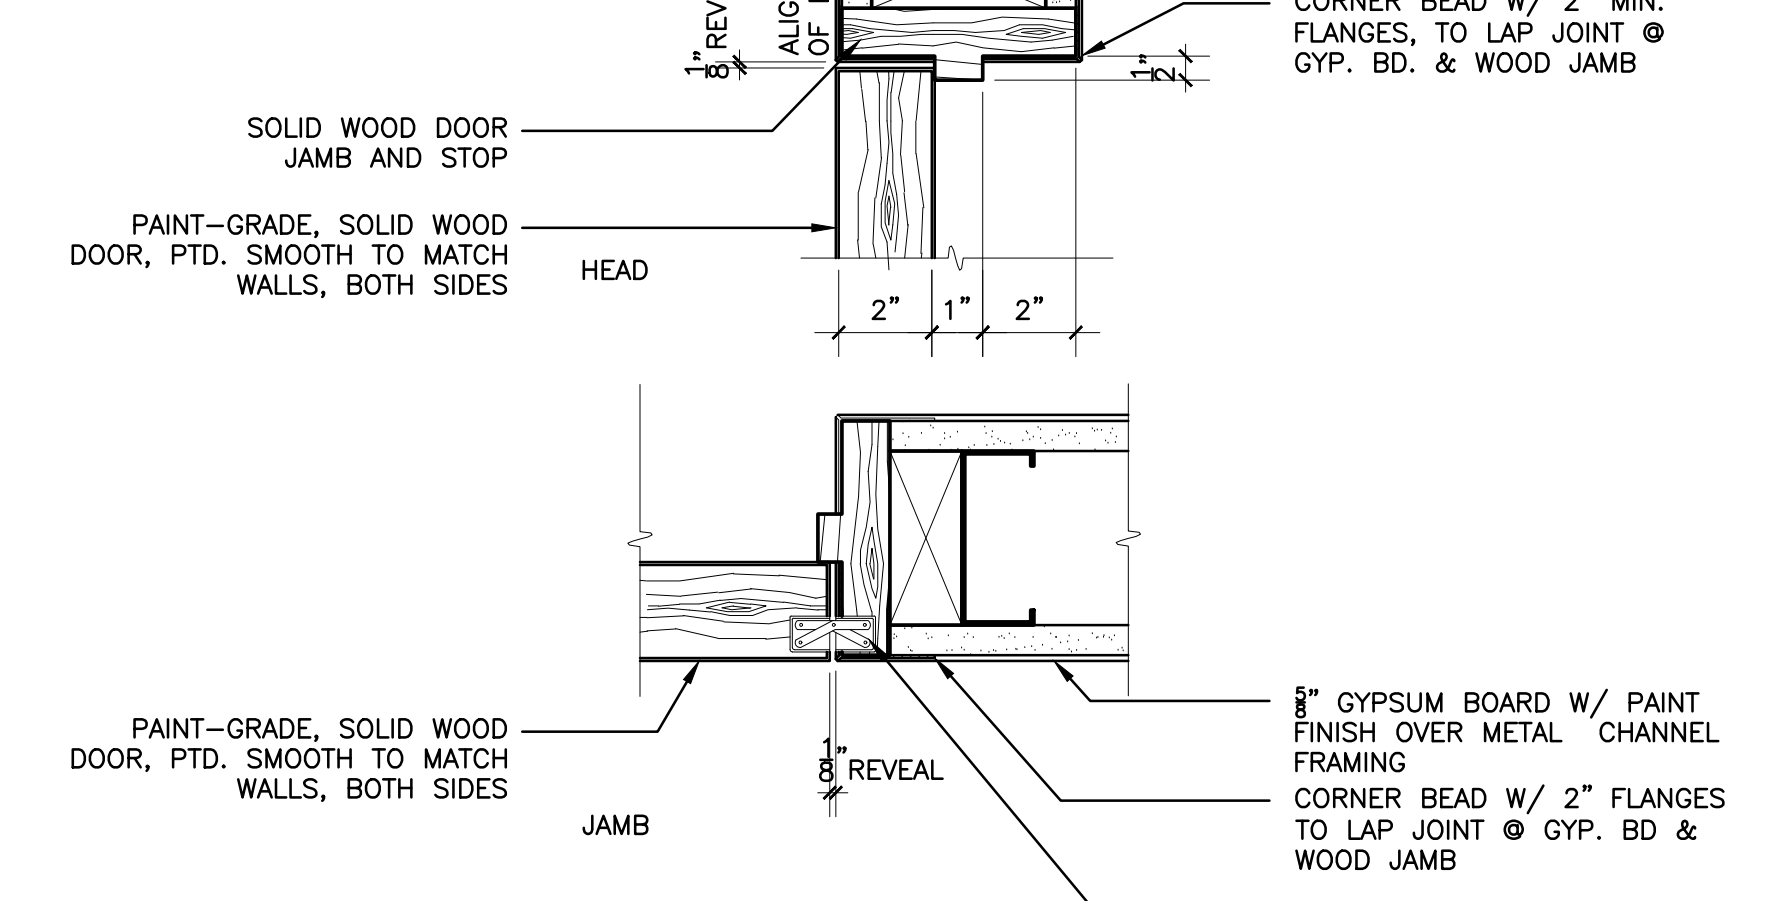
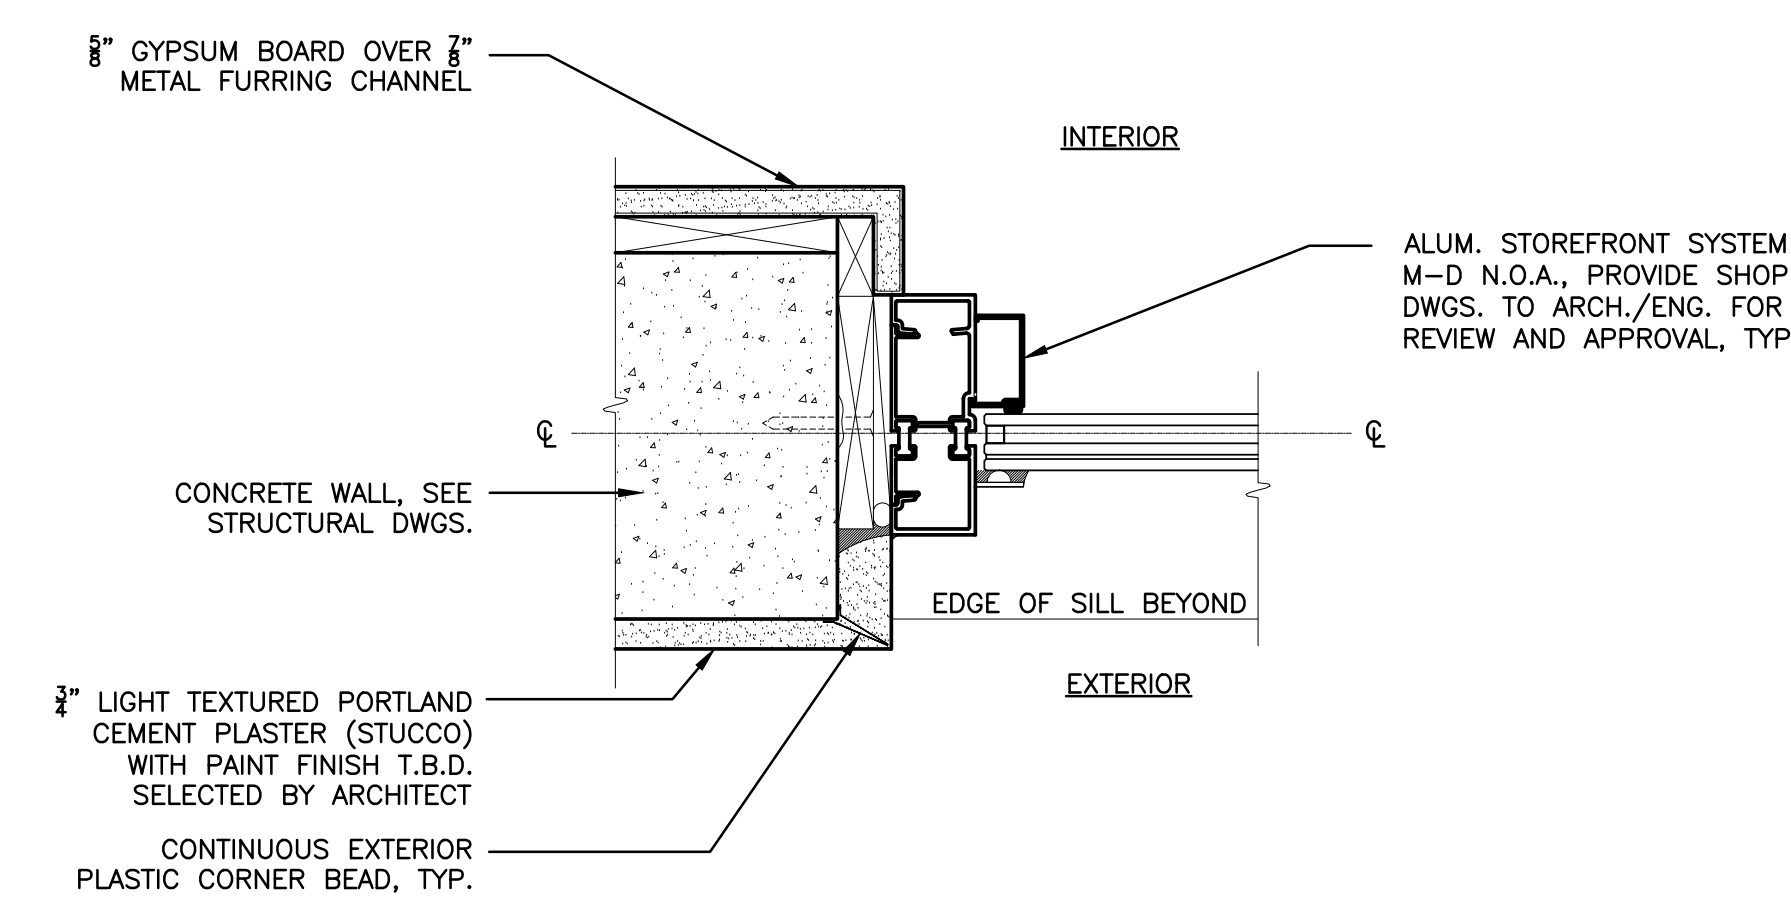
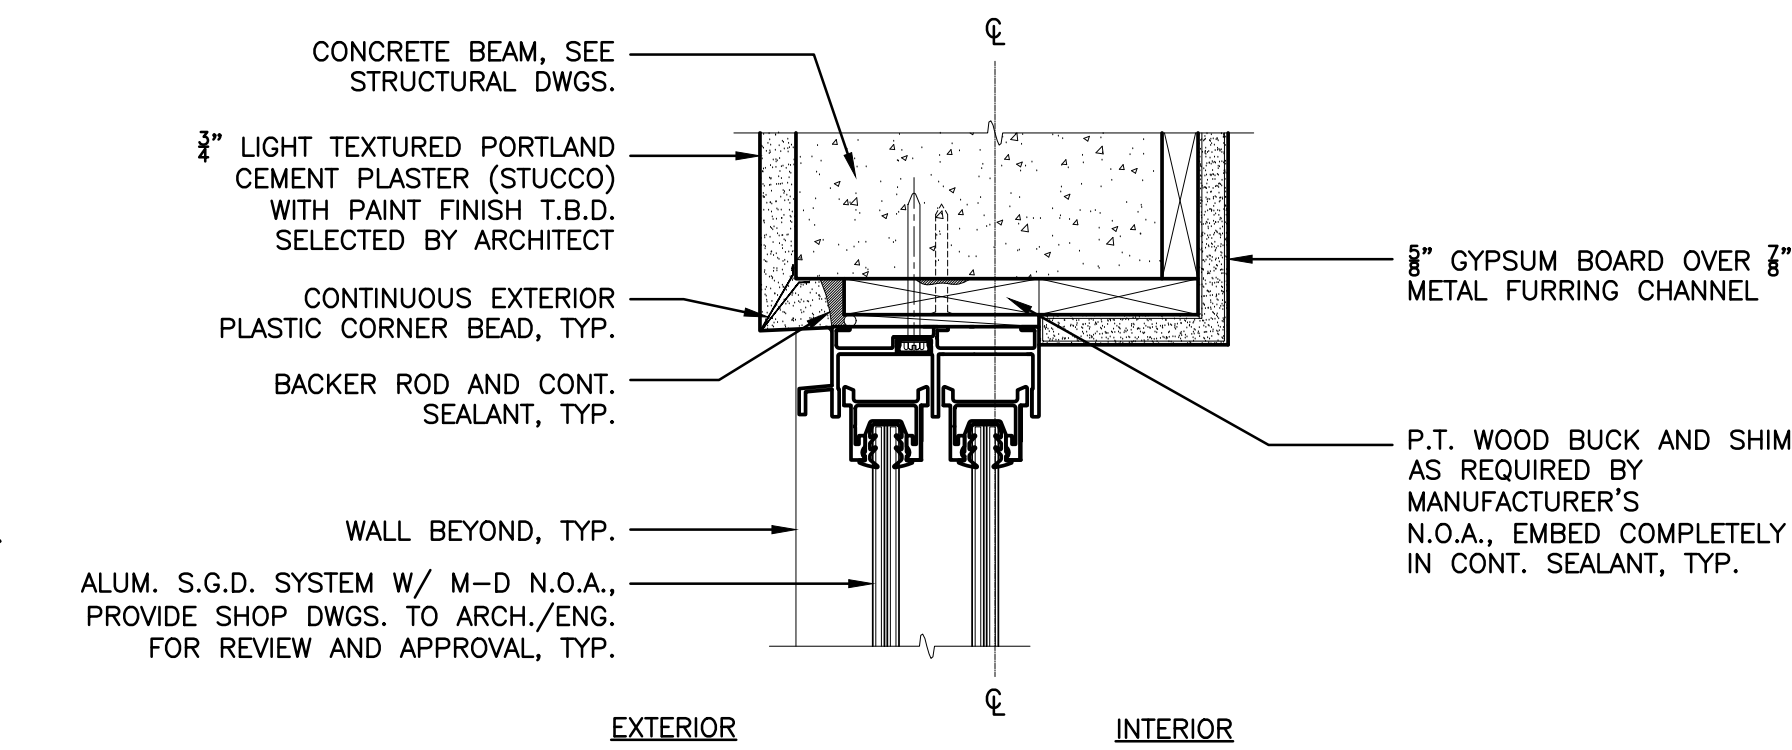


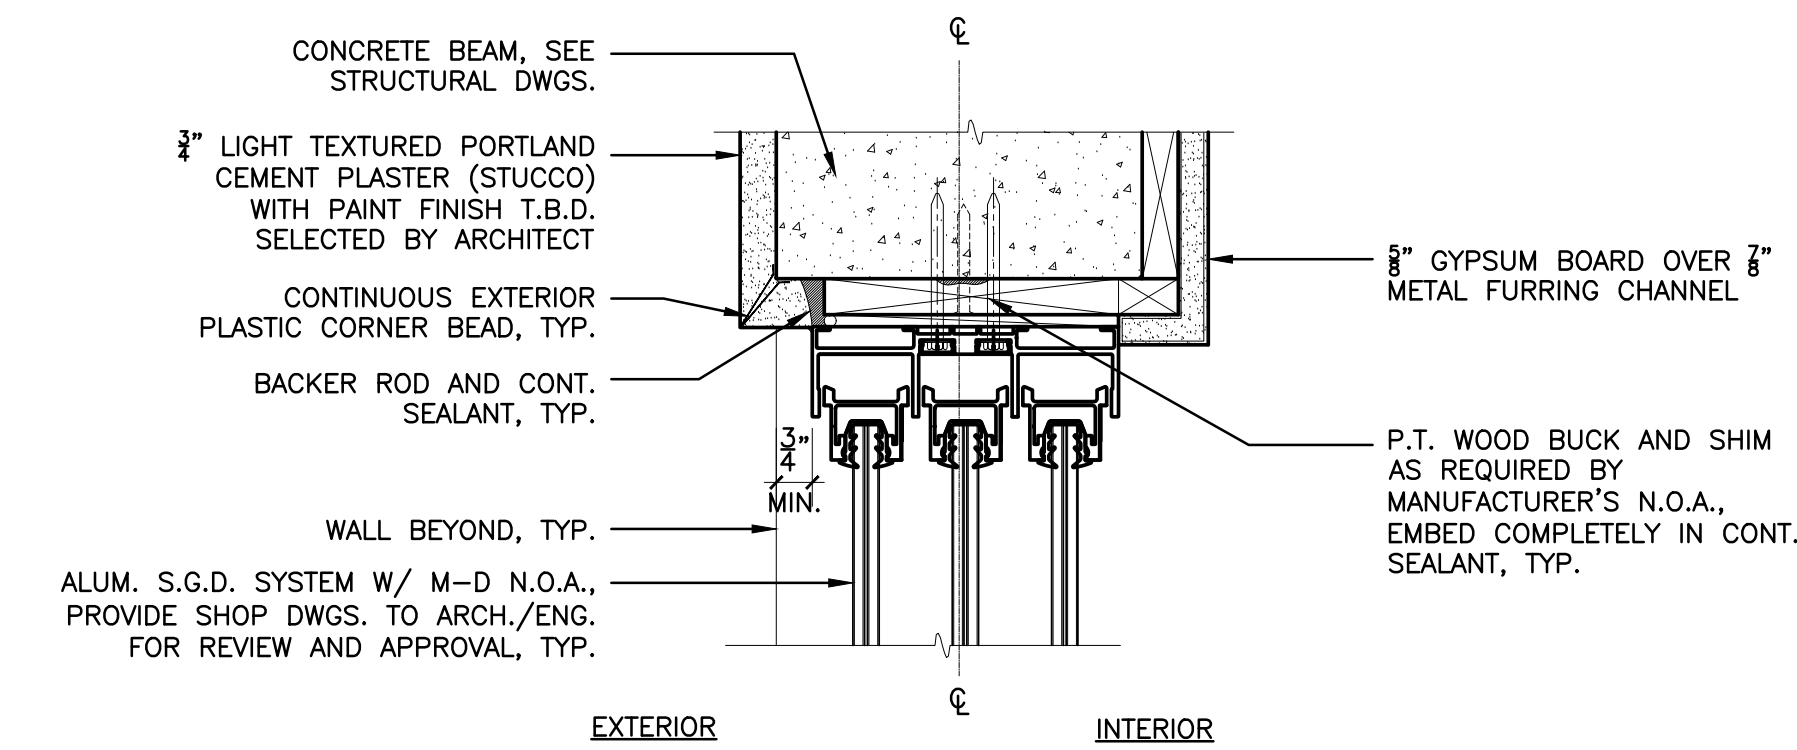

- NOTE:
- G.C. TO COORDINATE WITH I.D. WALL MATERIAL SELECTION AND LOCATION FOR PROPER BACKING TYPE
 - PROVIDE 5/8" GOLD BOND XP GYPSUM WALL BOARD (PURPLE BOARD) THROUGH OUT WHERE APPLICABLE
 - PROVIDE 5/8" GOLD BOND XP GYPSUM CEILING BOARD (PURPLE BOARD) THROUGH OUT WHERE APPLICABLE
 - ALL GYPSUM BOARD TO RECEIVE LEVEL 5 TYPE FINISH
 - ALL INSULATION TO COMPLY WITH PROJECT'S ENERGY CALCULATIONS VALUES
 - LACTICRETE WATER PROOFING SYSTEM BEHIND TILE AND OR STONE