



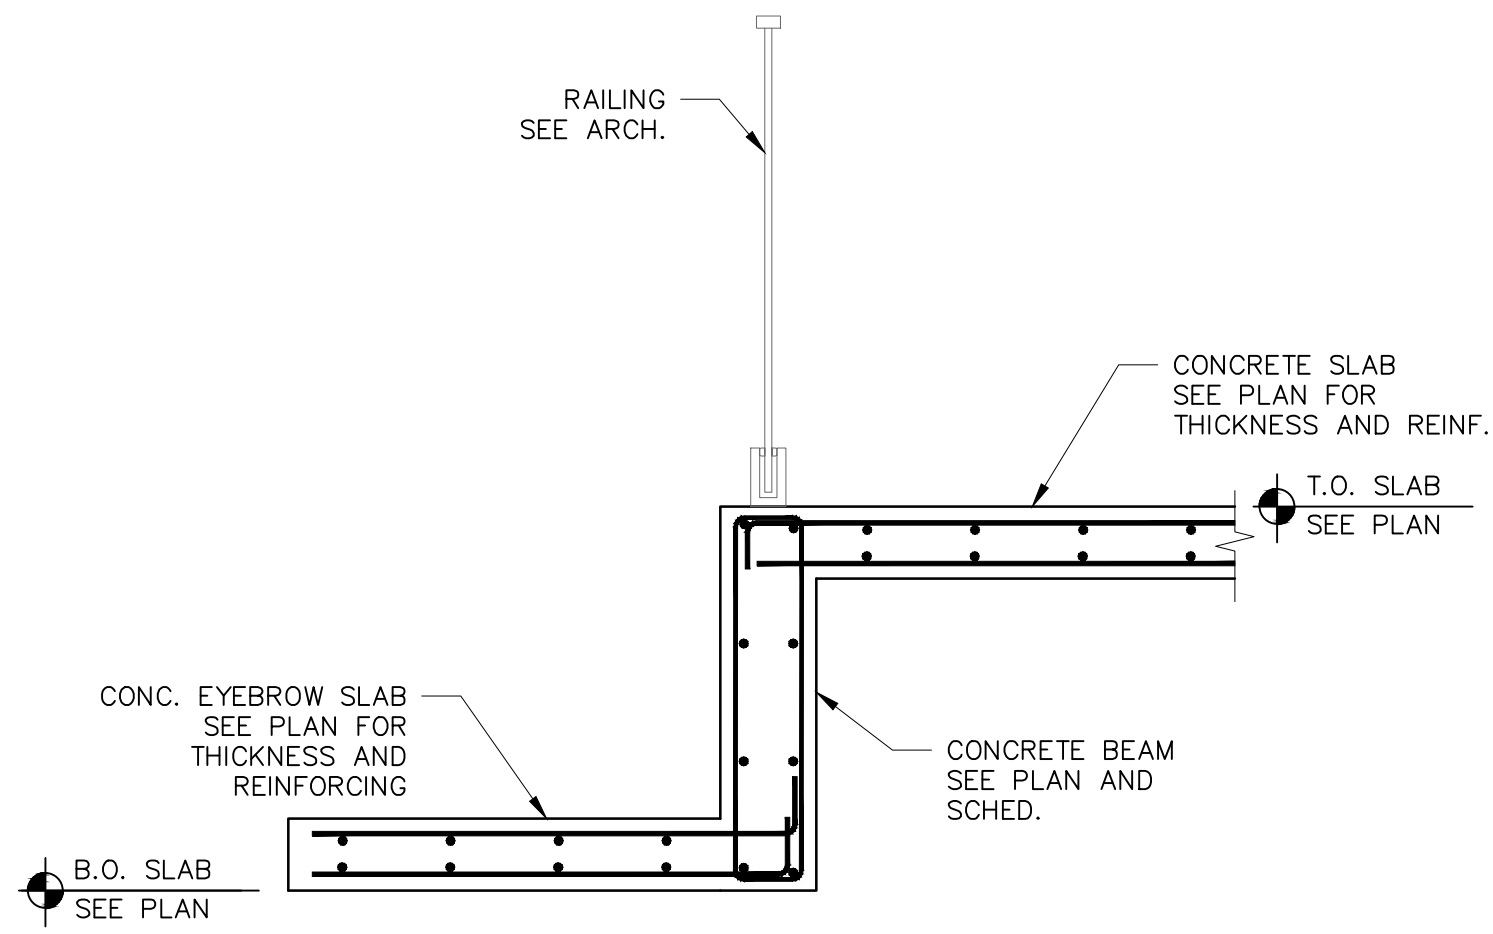


TYPICAL DETAIL
OVERHANG EYEBROW SLAB TO
CONCRETE BEAM CONNECTION

10

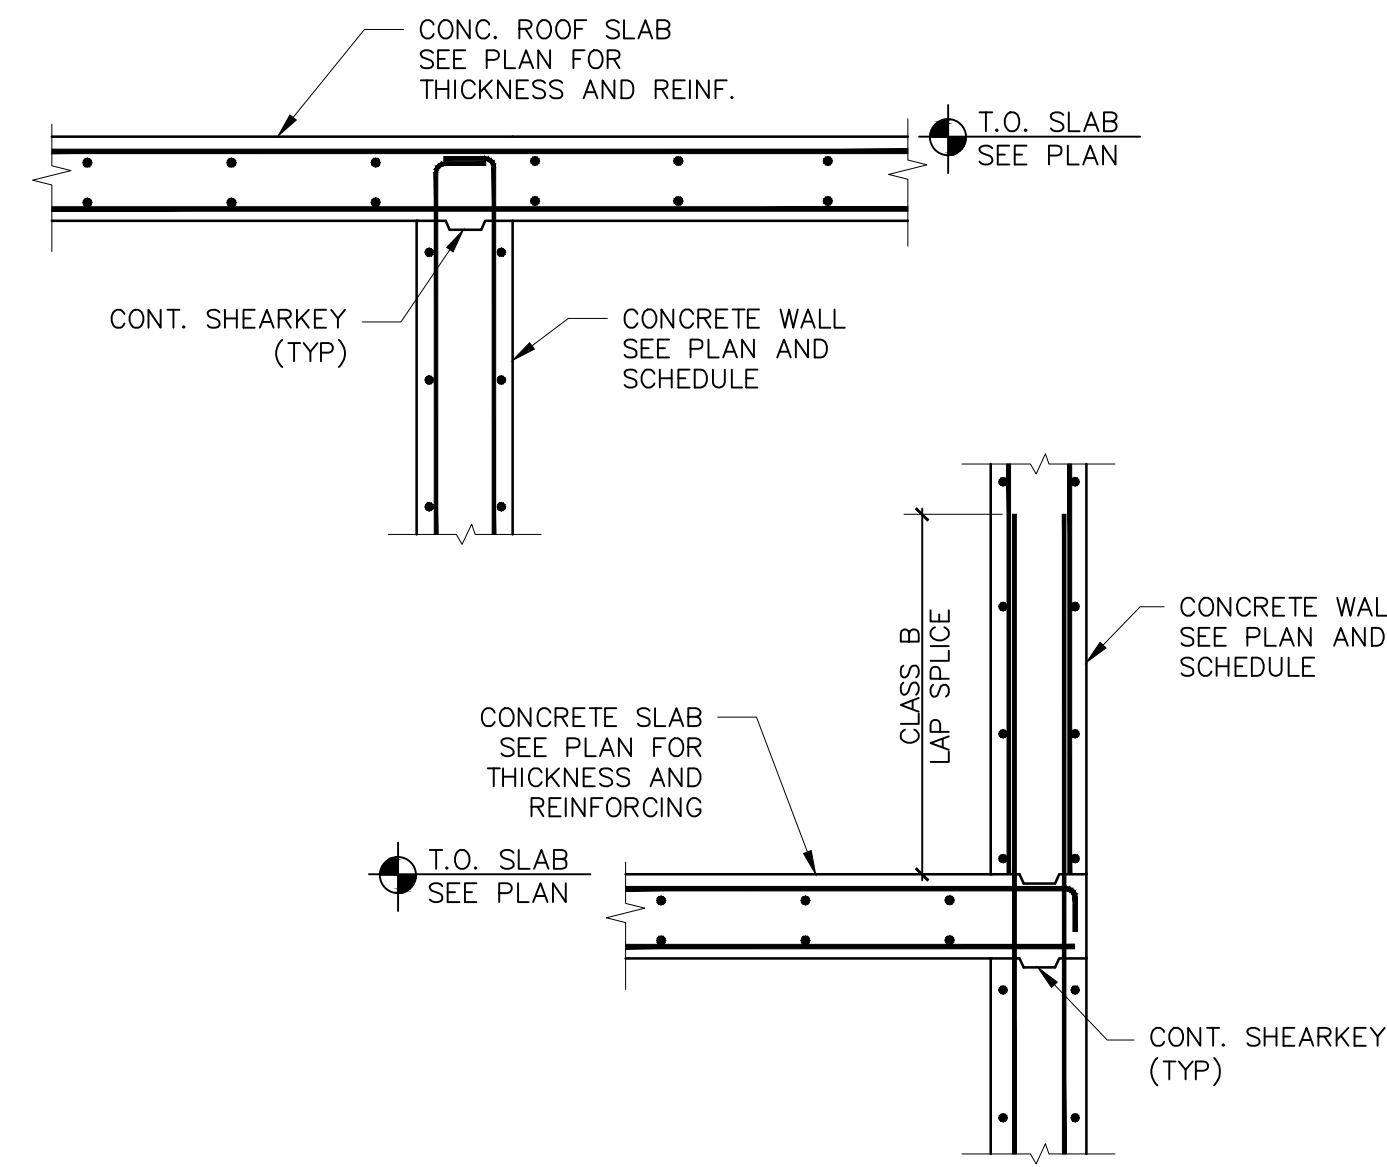


TYPICAL DETAILS
CONCRETE SLABS TO CONCRETE WALL
CONNECTIONS

7

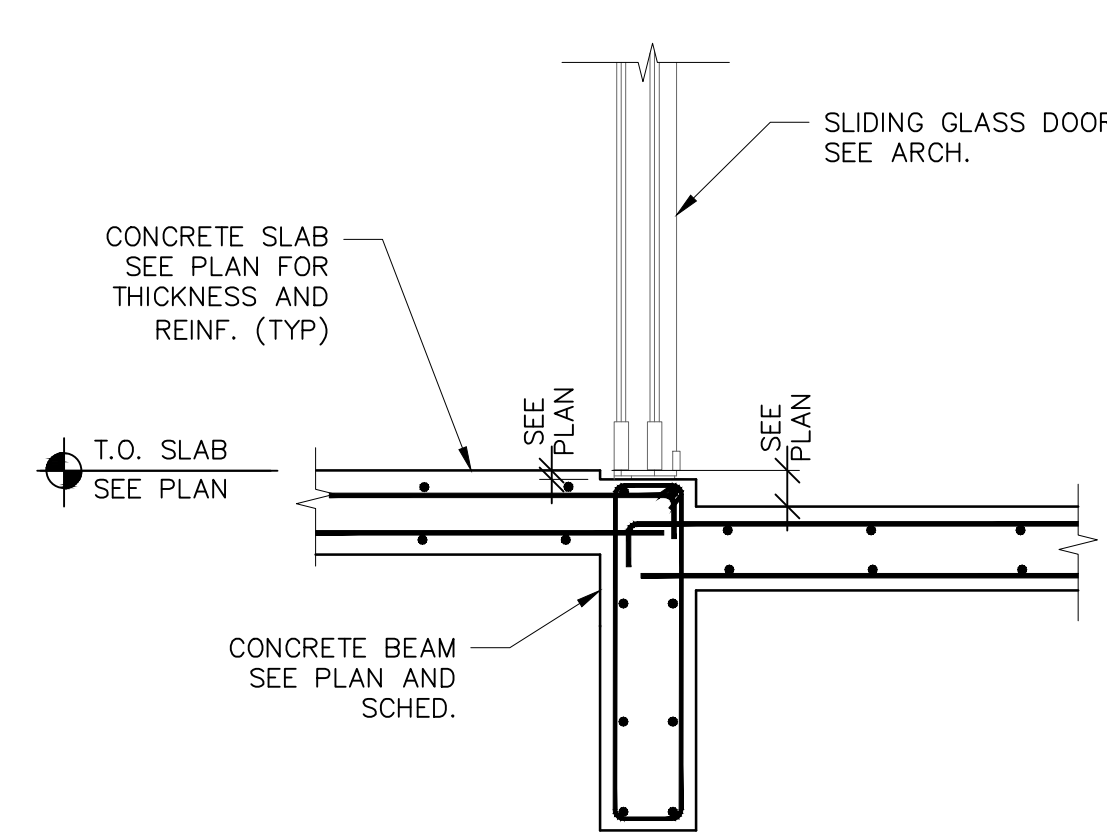


TYPICAL DETAIL
CONCRETE SLAB TRANSITION
AT SECOND FLOOR BALCONIES

4

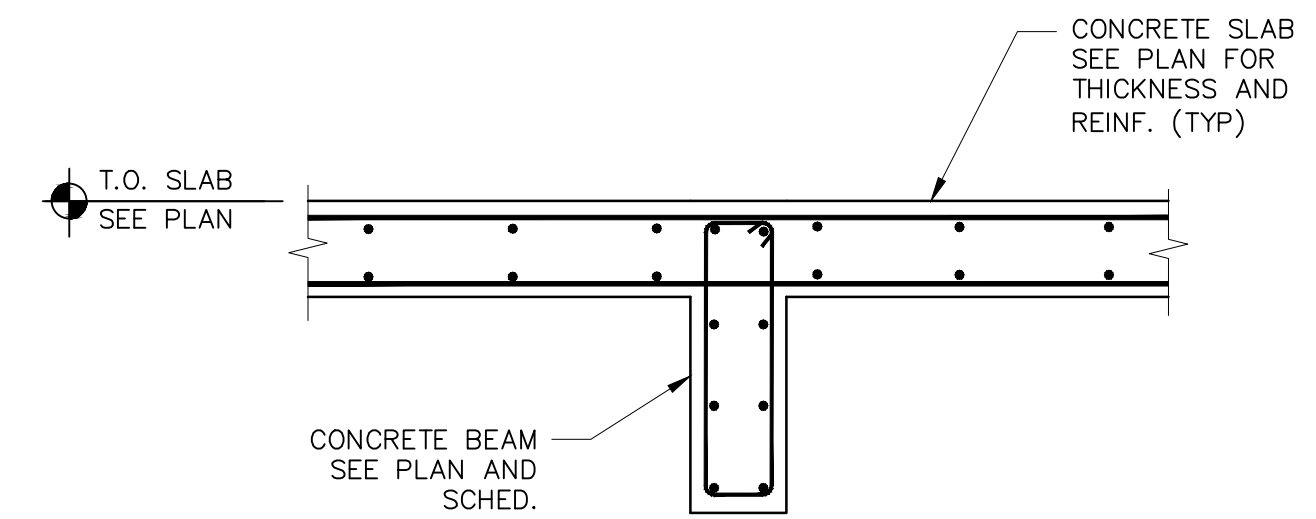


TYPICAL DETAIL
CONTINUOUS CONC. SLAB TO CONC. BEAM
CONNECTION

1

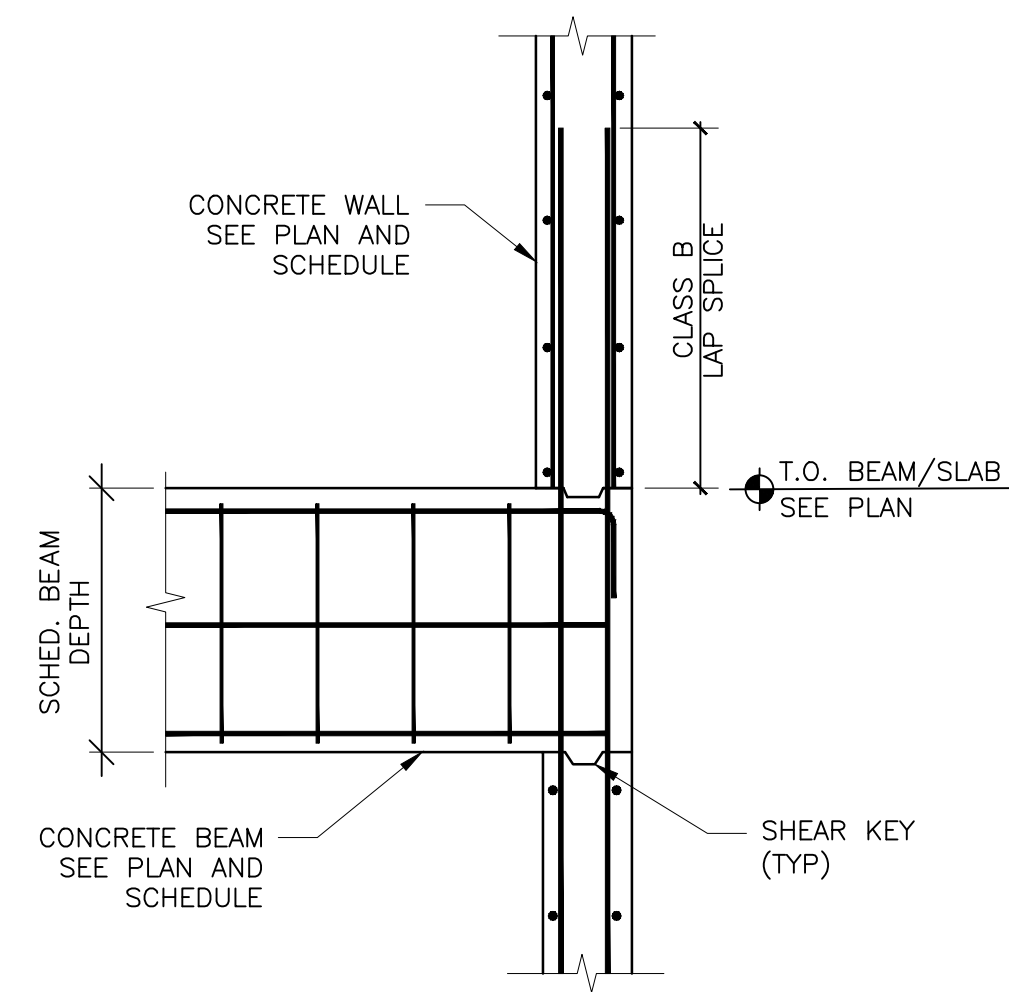


TYPICAL DETAIL
CONCRETE BEAM TO CONCRETE WALL
CONNECTION

8

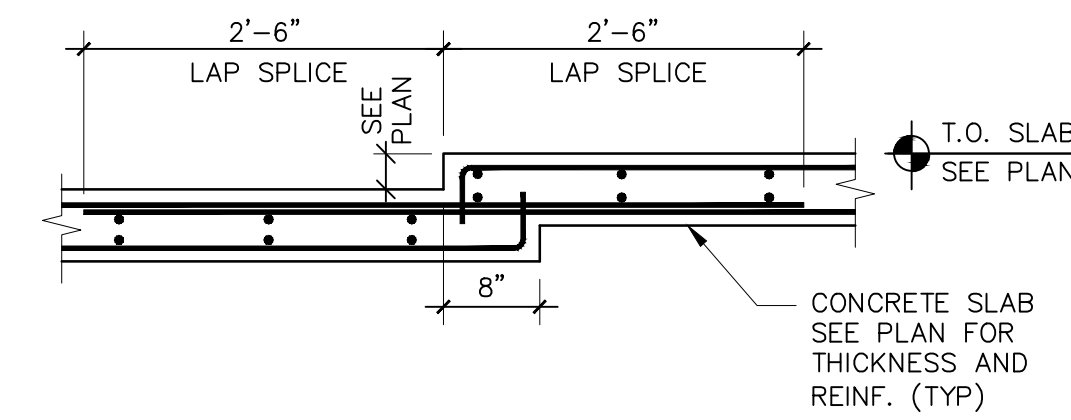


TYPICAL DETAIL
ELEVATED CONCRETE SLAB
DEPRESSION

5

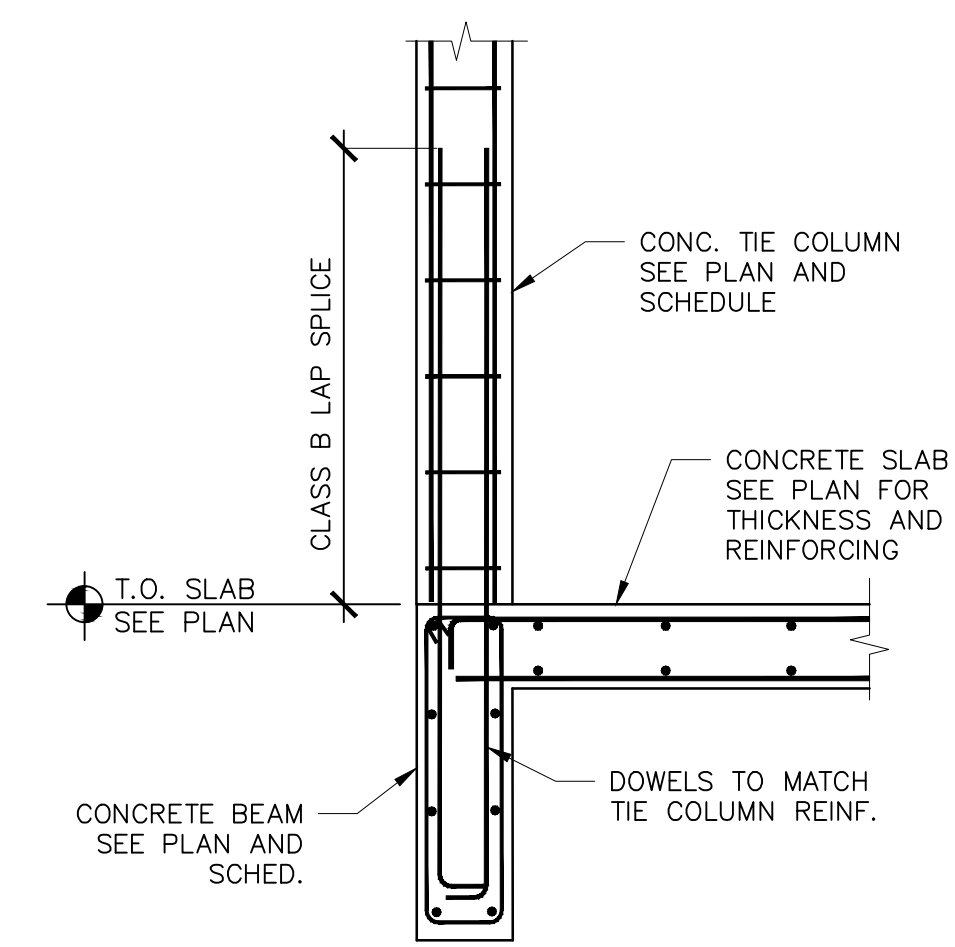

TYPICAL DETAIL
CONCRETE TIE COLUMN TO
CONCRETE BEAM CONNECTION


2

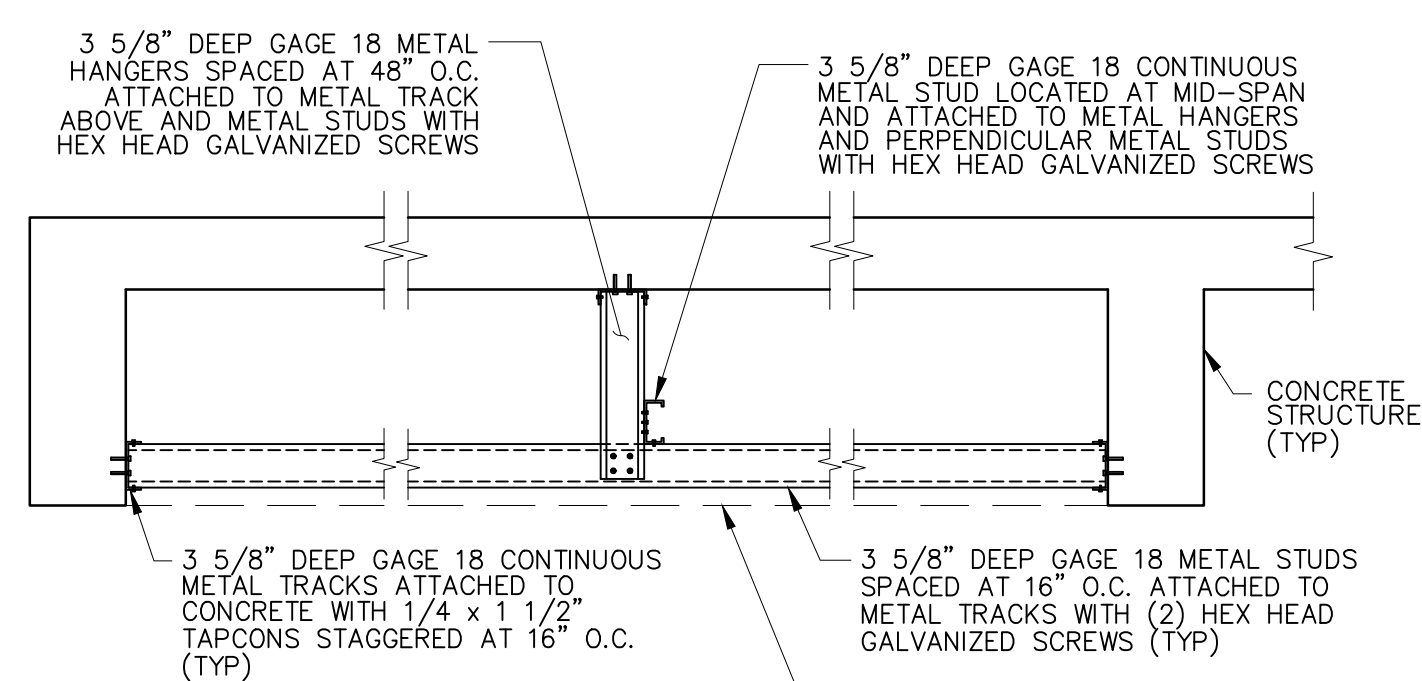

NOTE:
1. CONCRETE STRUCTURE REINFORCING
NOT SHOWN FOR CLARITY


TYPICAL DETAIL
EXTERIOR CEILINGS
METAL FRAMING

9

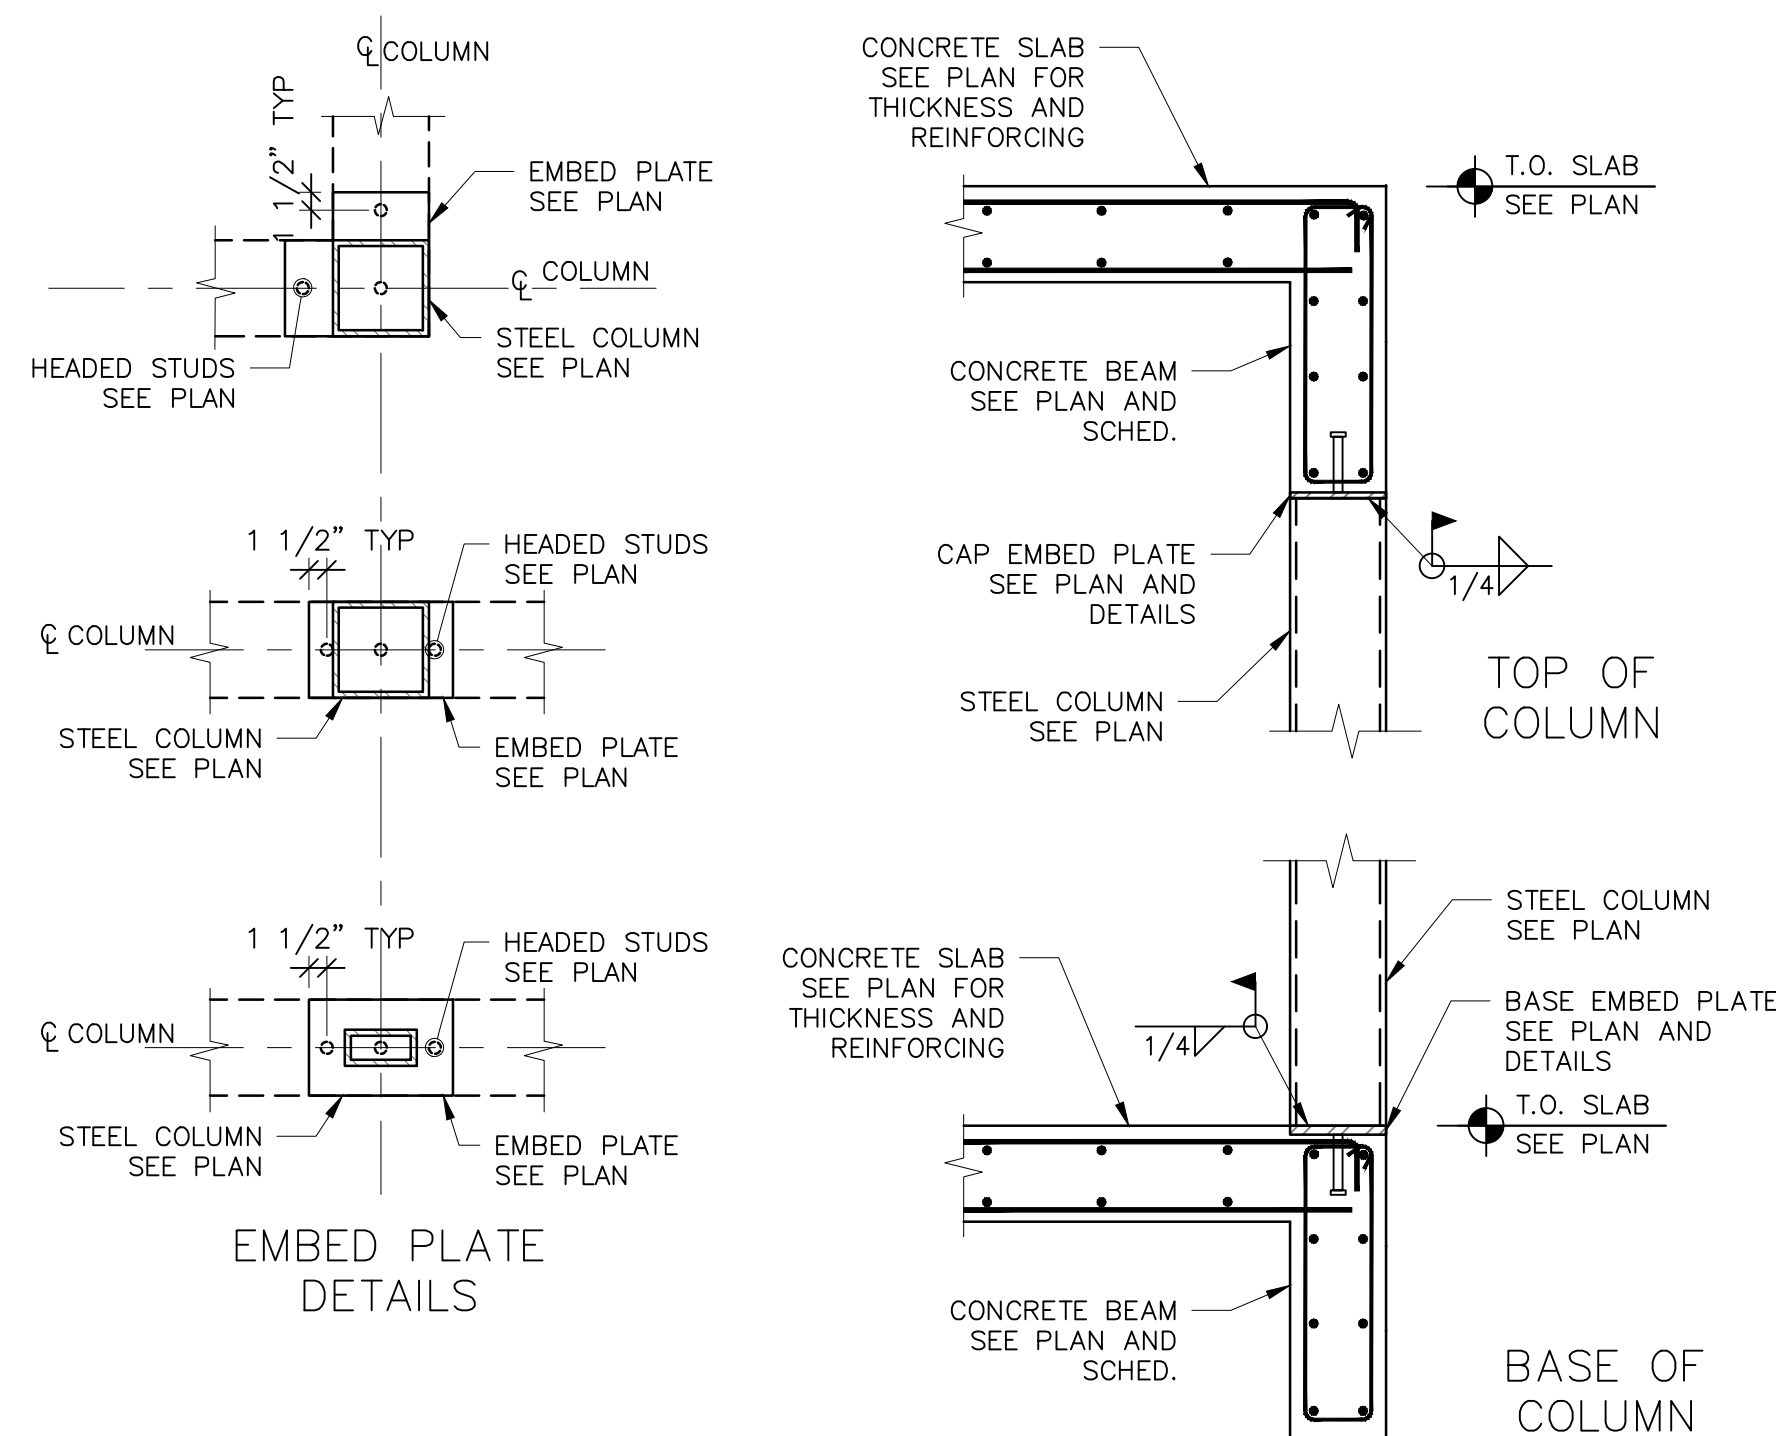

TYPICAL DETAILS
STEEL COLUMN TO CONCRETE MEMBER
CONNECTIONS

6

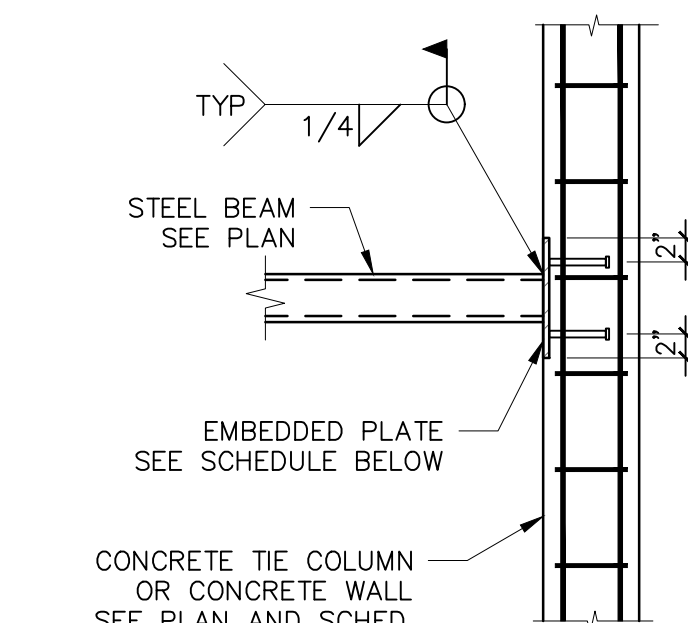

BEAM SIZE	EMBED PLATE DIMENSIONS (IN)	HEADED STUDS ARRANGED IN A SINGLE COLUMN
HSS8x4x1/4	1/2x10x10	(2) 5/8" DIA. x 4" LONG
HSS8x2x1/4	1/2x10x10	(2) 5/8" DIA. x 4" LONG

TYPICAL DETAIL
STEEL TUBE BEAM TO CONCRETE MEMBER
CONNECTION

3