




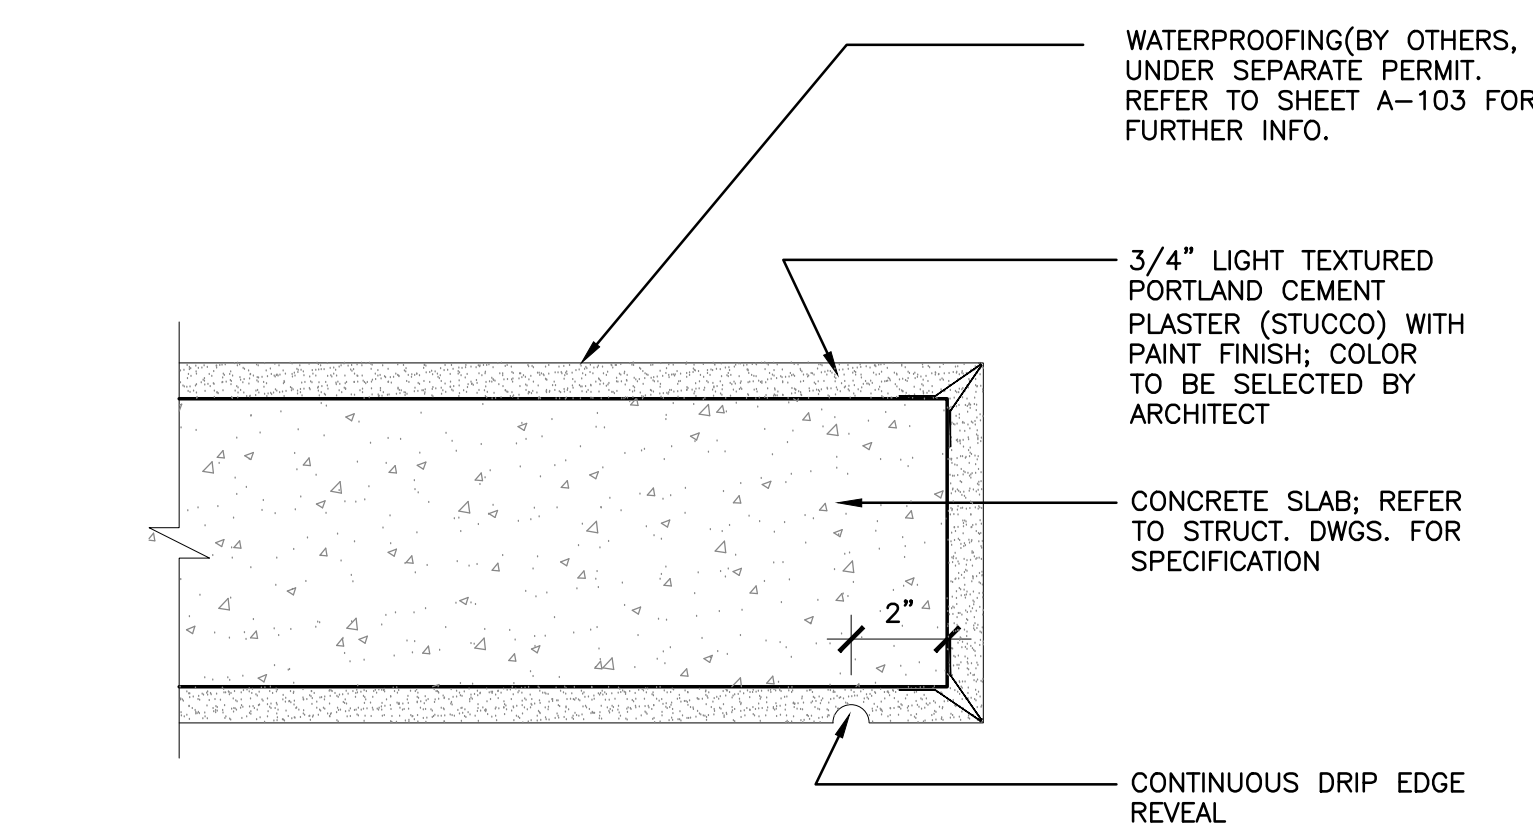


9 **DRIP EDGE DETAIL**
SCALE: 3"=1'-0"

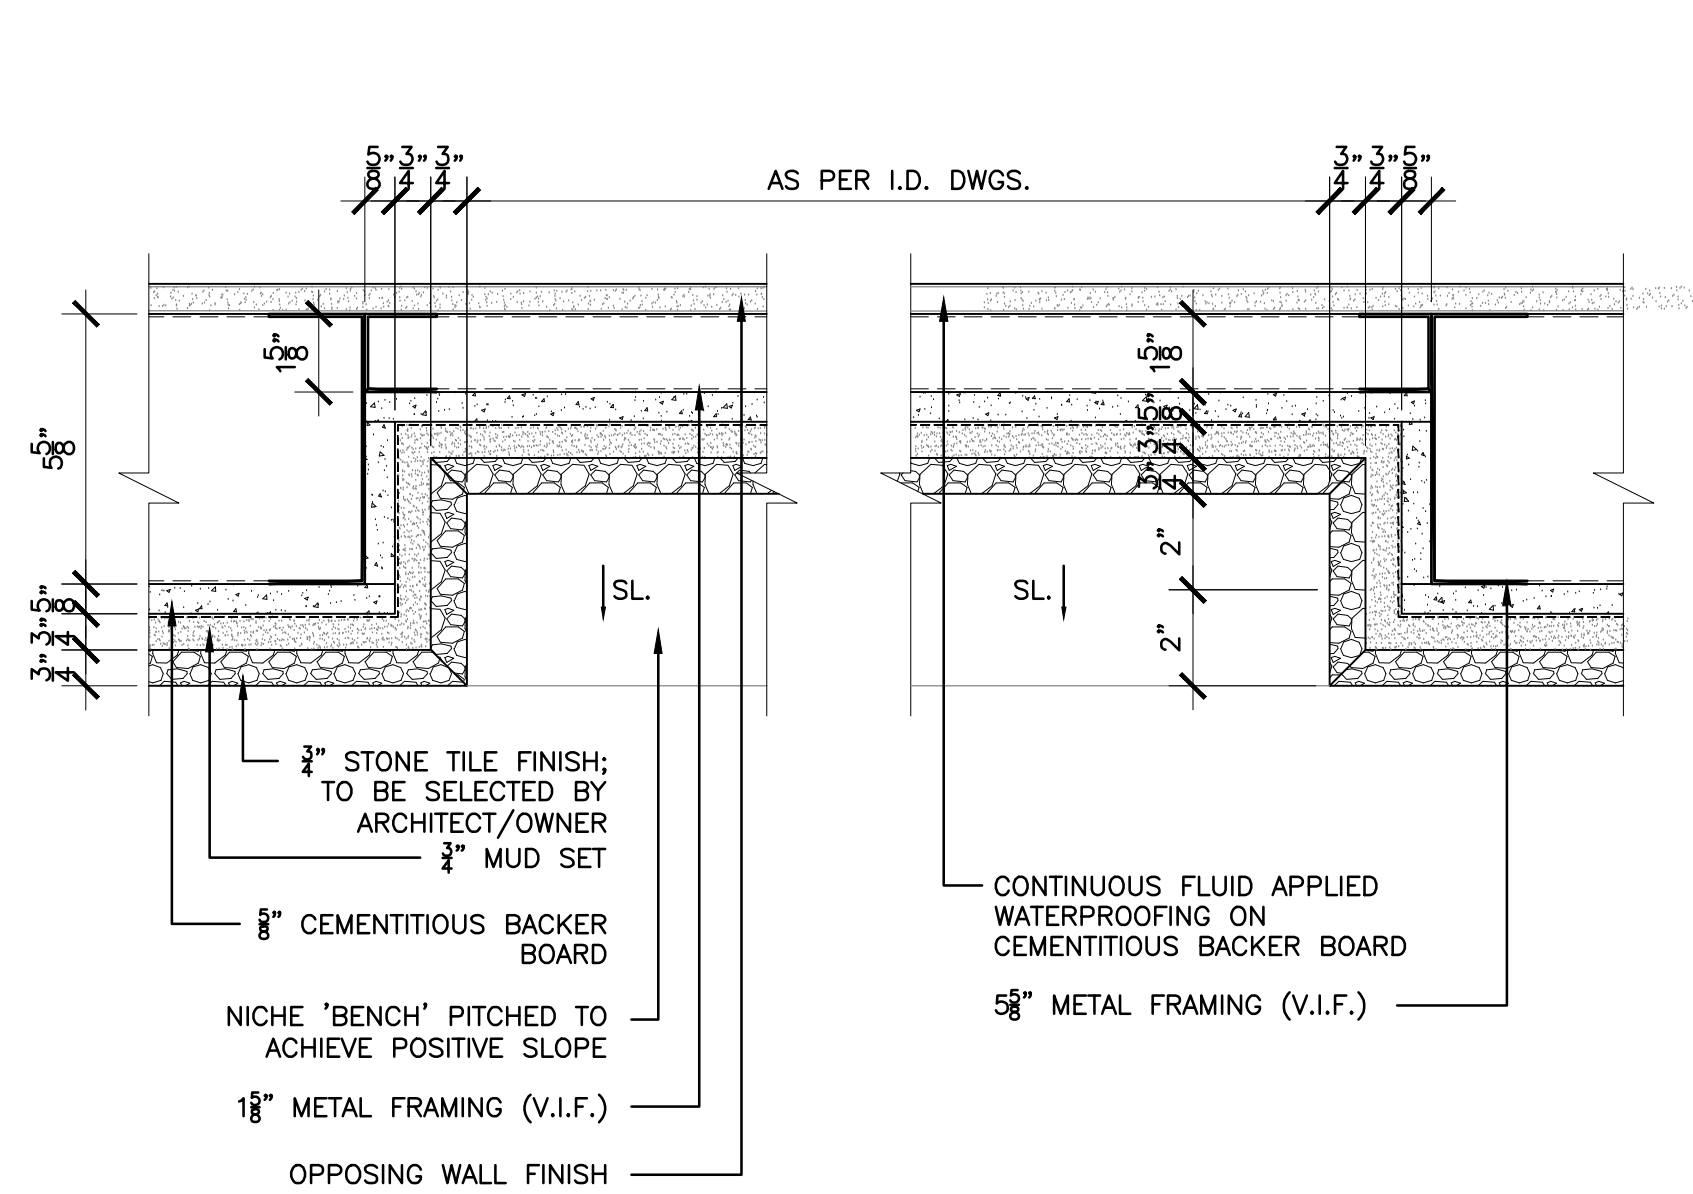


6 **SHOWER NICHE DETAIL PLAN**
SCALE: 3"=1'-0"

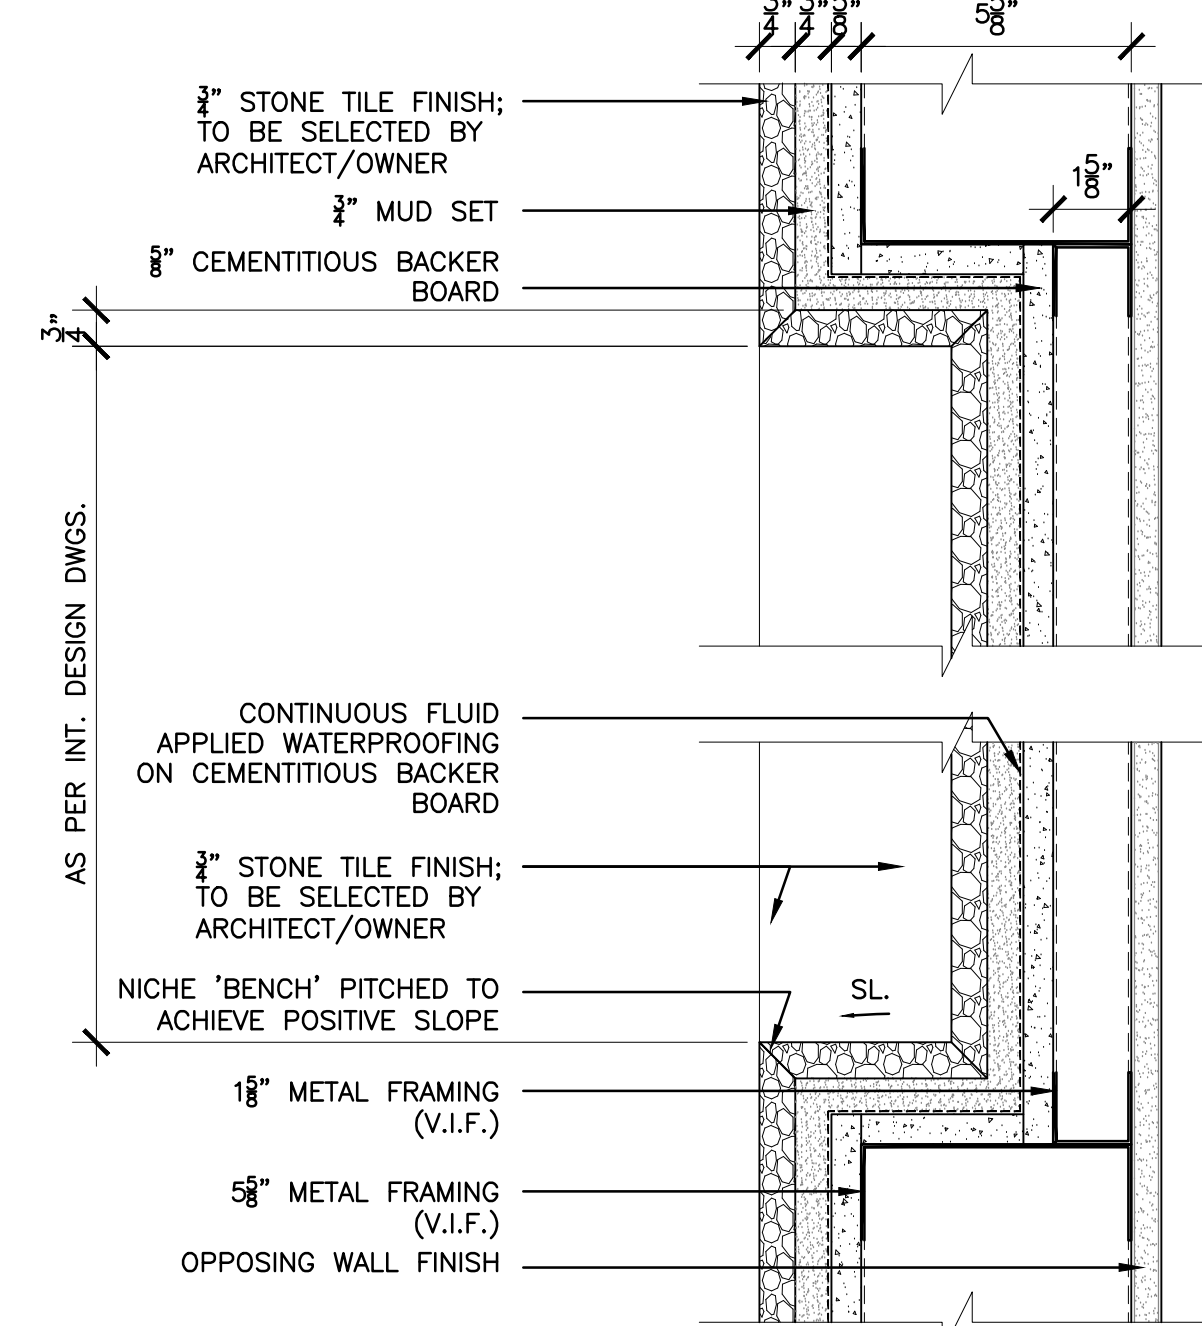


4 **SHOWER NICHE DETAIL SECTION**
SCALE: 3"=1'-0"

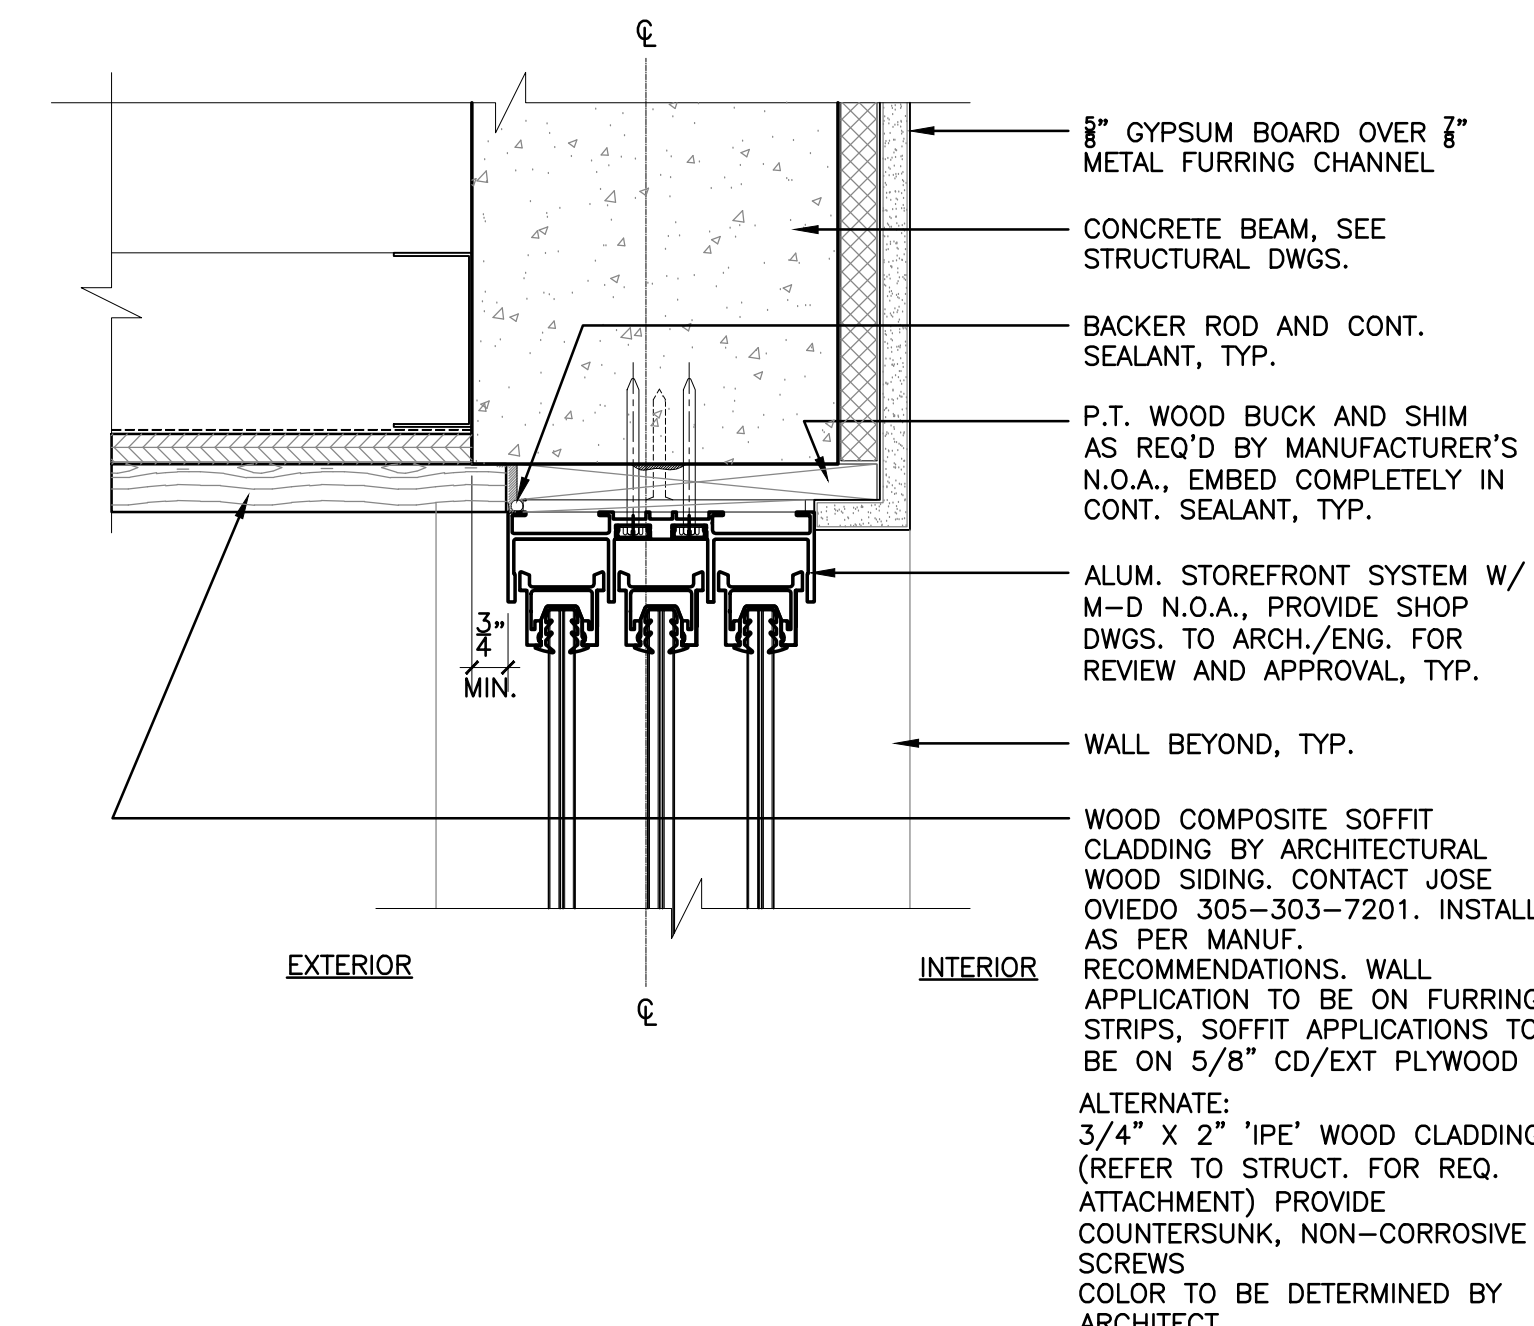

1 **WOOD TERMINATION DETAIL**
SCALE: 3"=1'-0"

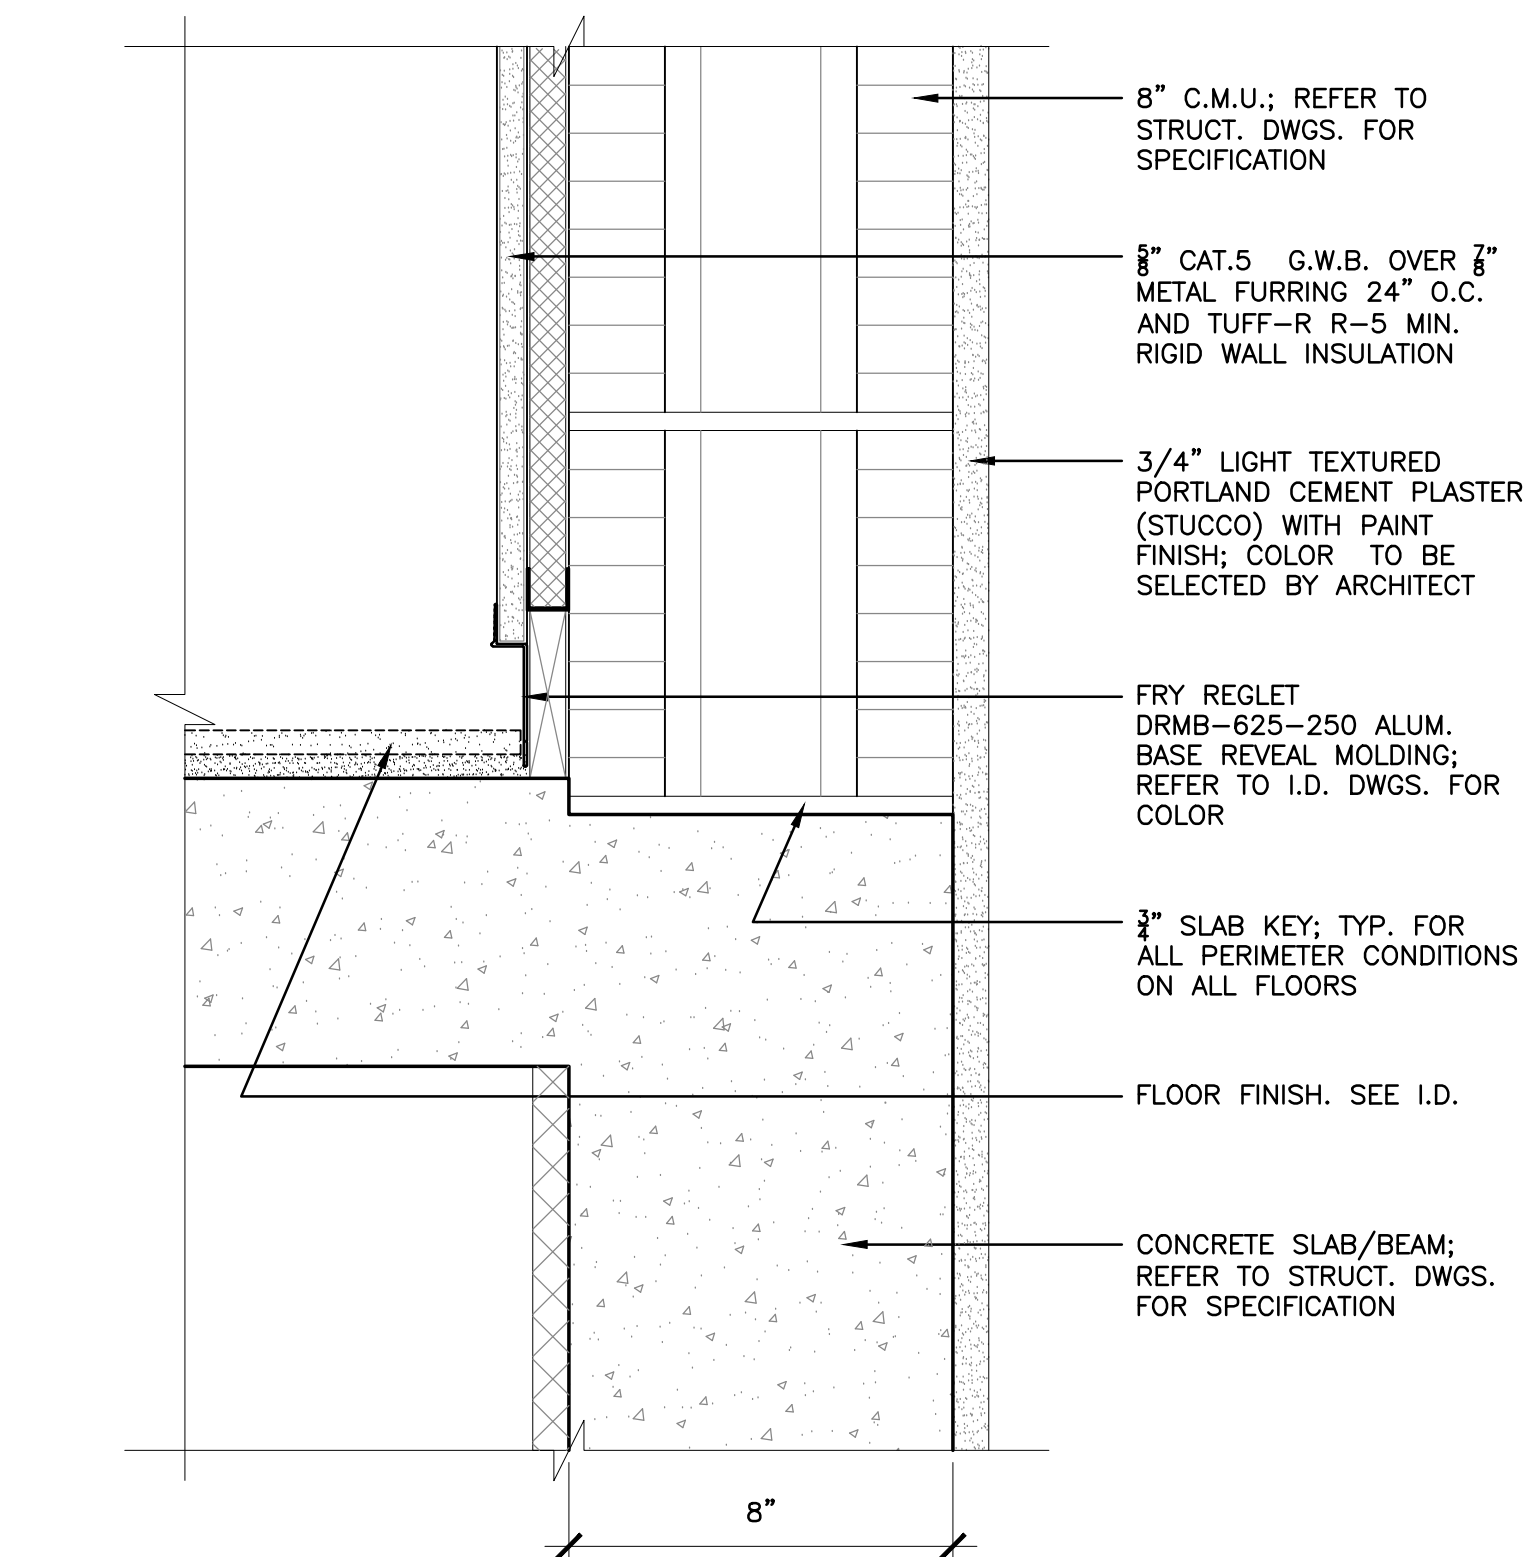


10 **TYP. 3/4\"/>**

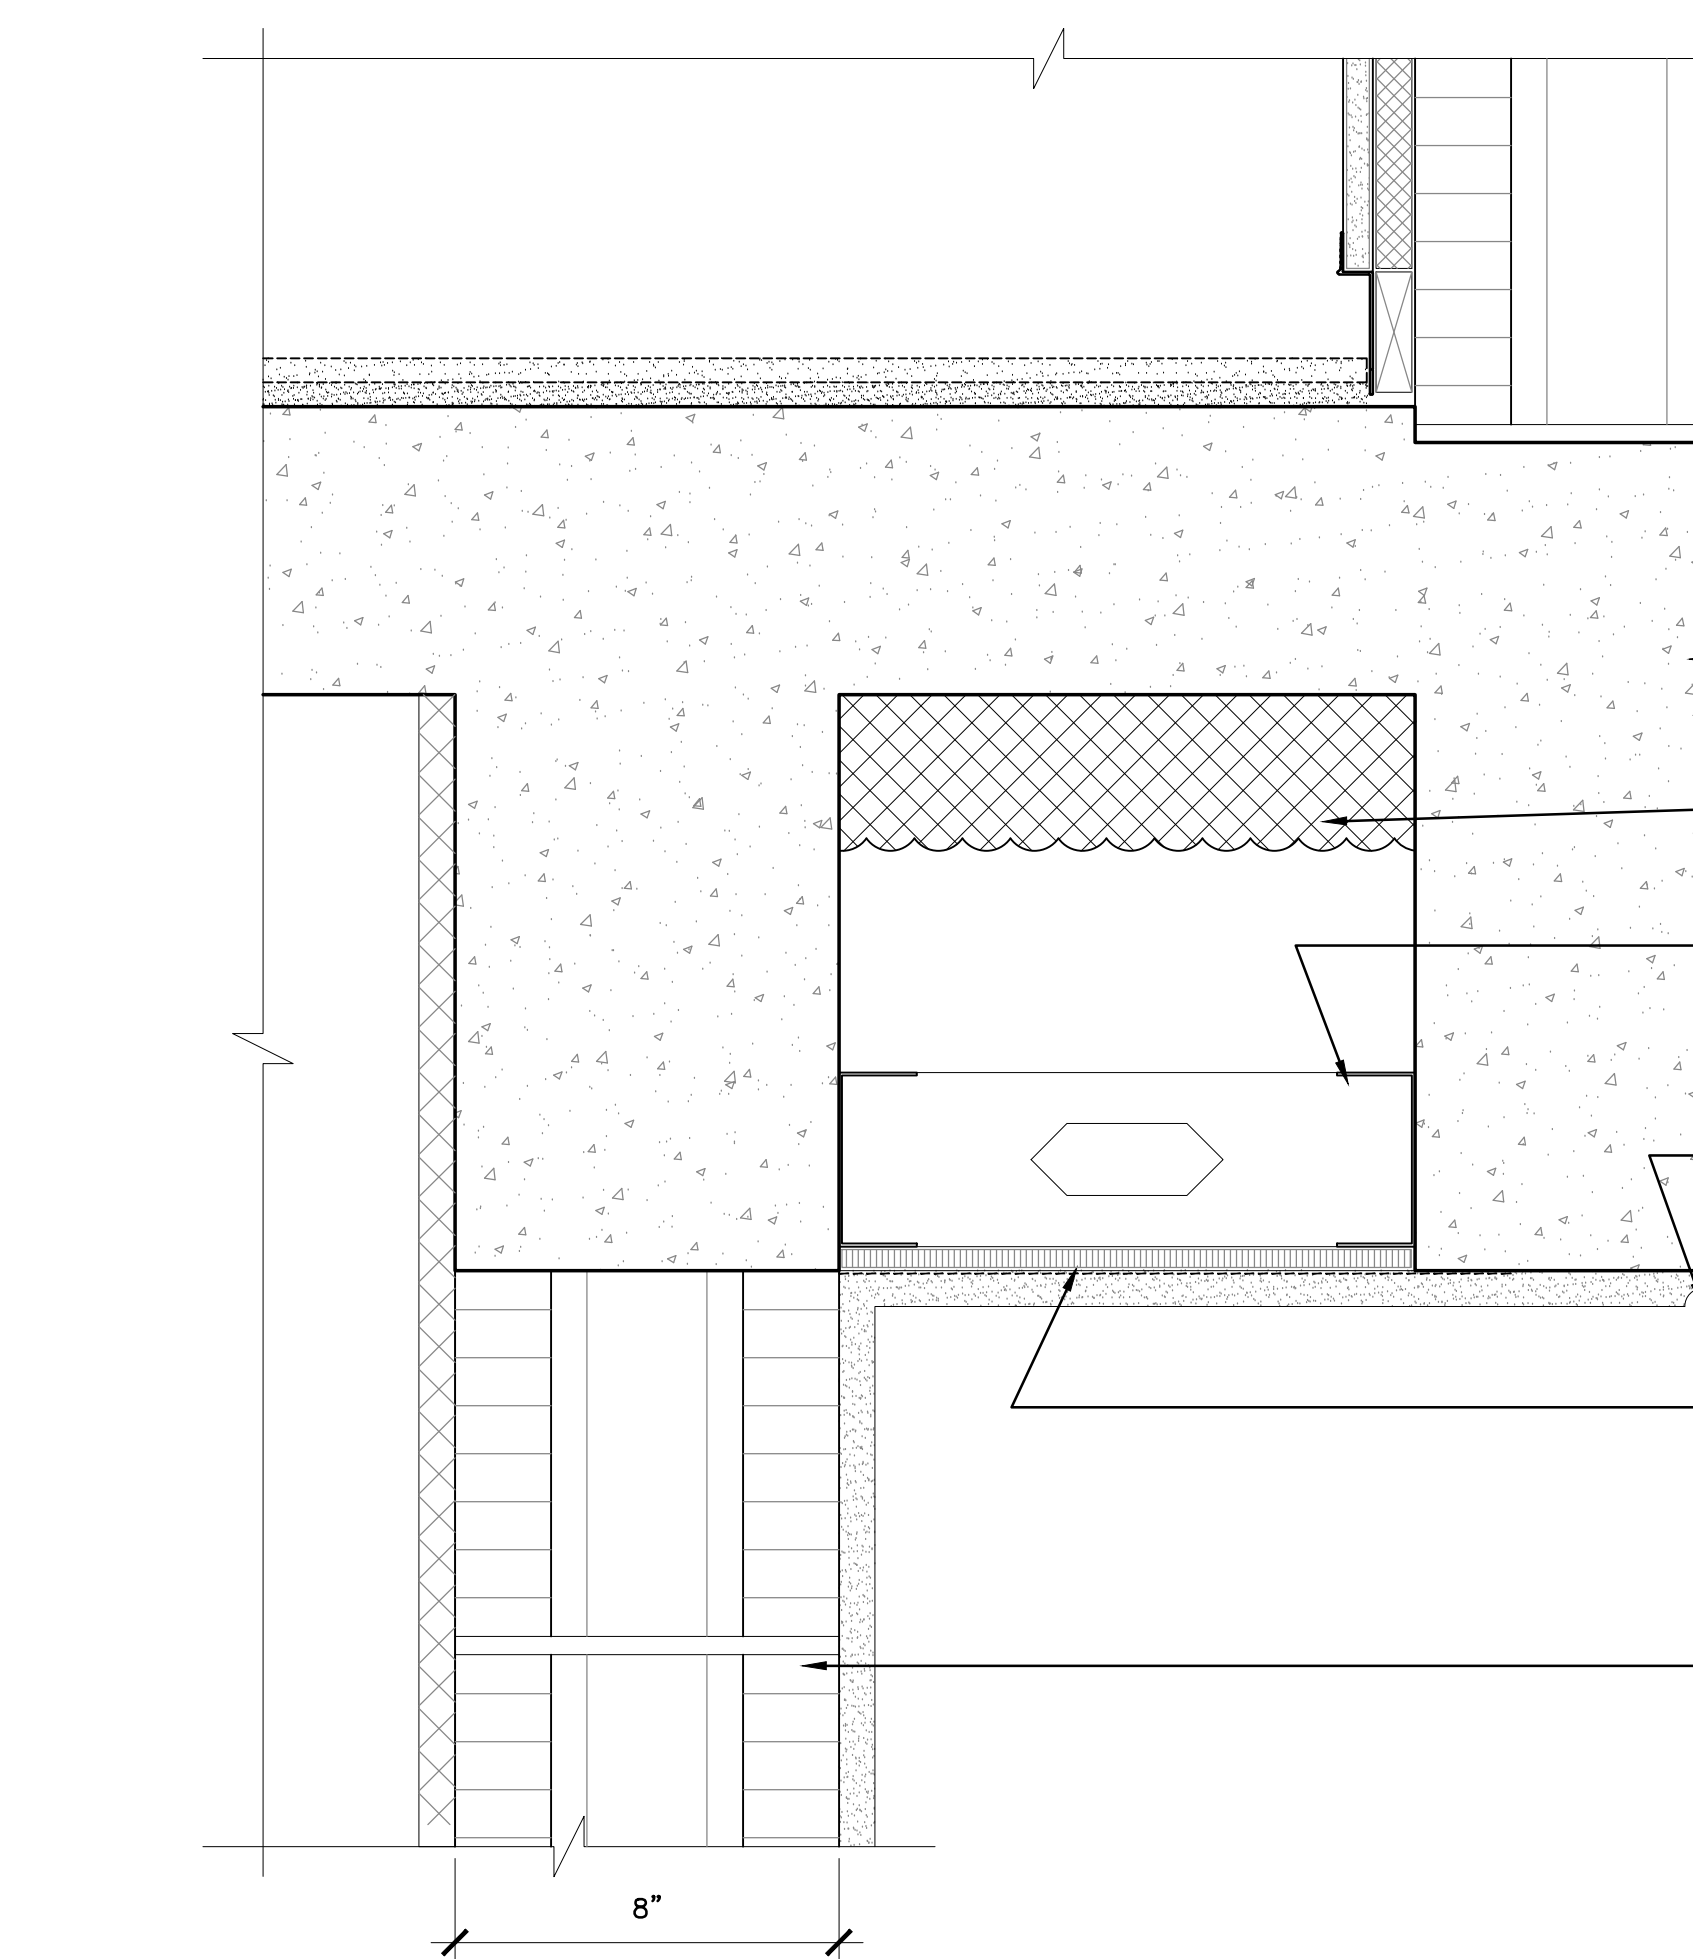


7 **STUCCO SOFFIT DETAIL**
SCALE: 3"=1'-0"


WALL FINISH NOTE:
REFER TO SHEET A-603 FOR WALL TYPES. COORDINATE WITH INTERIOR DESIGNER ALL WALL TYPE FINISHES AND ITS LOCATIONS TO BE MATCHED WITH CORRECT WALL TYPE

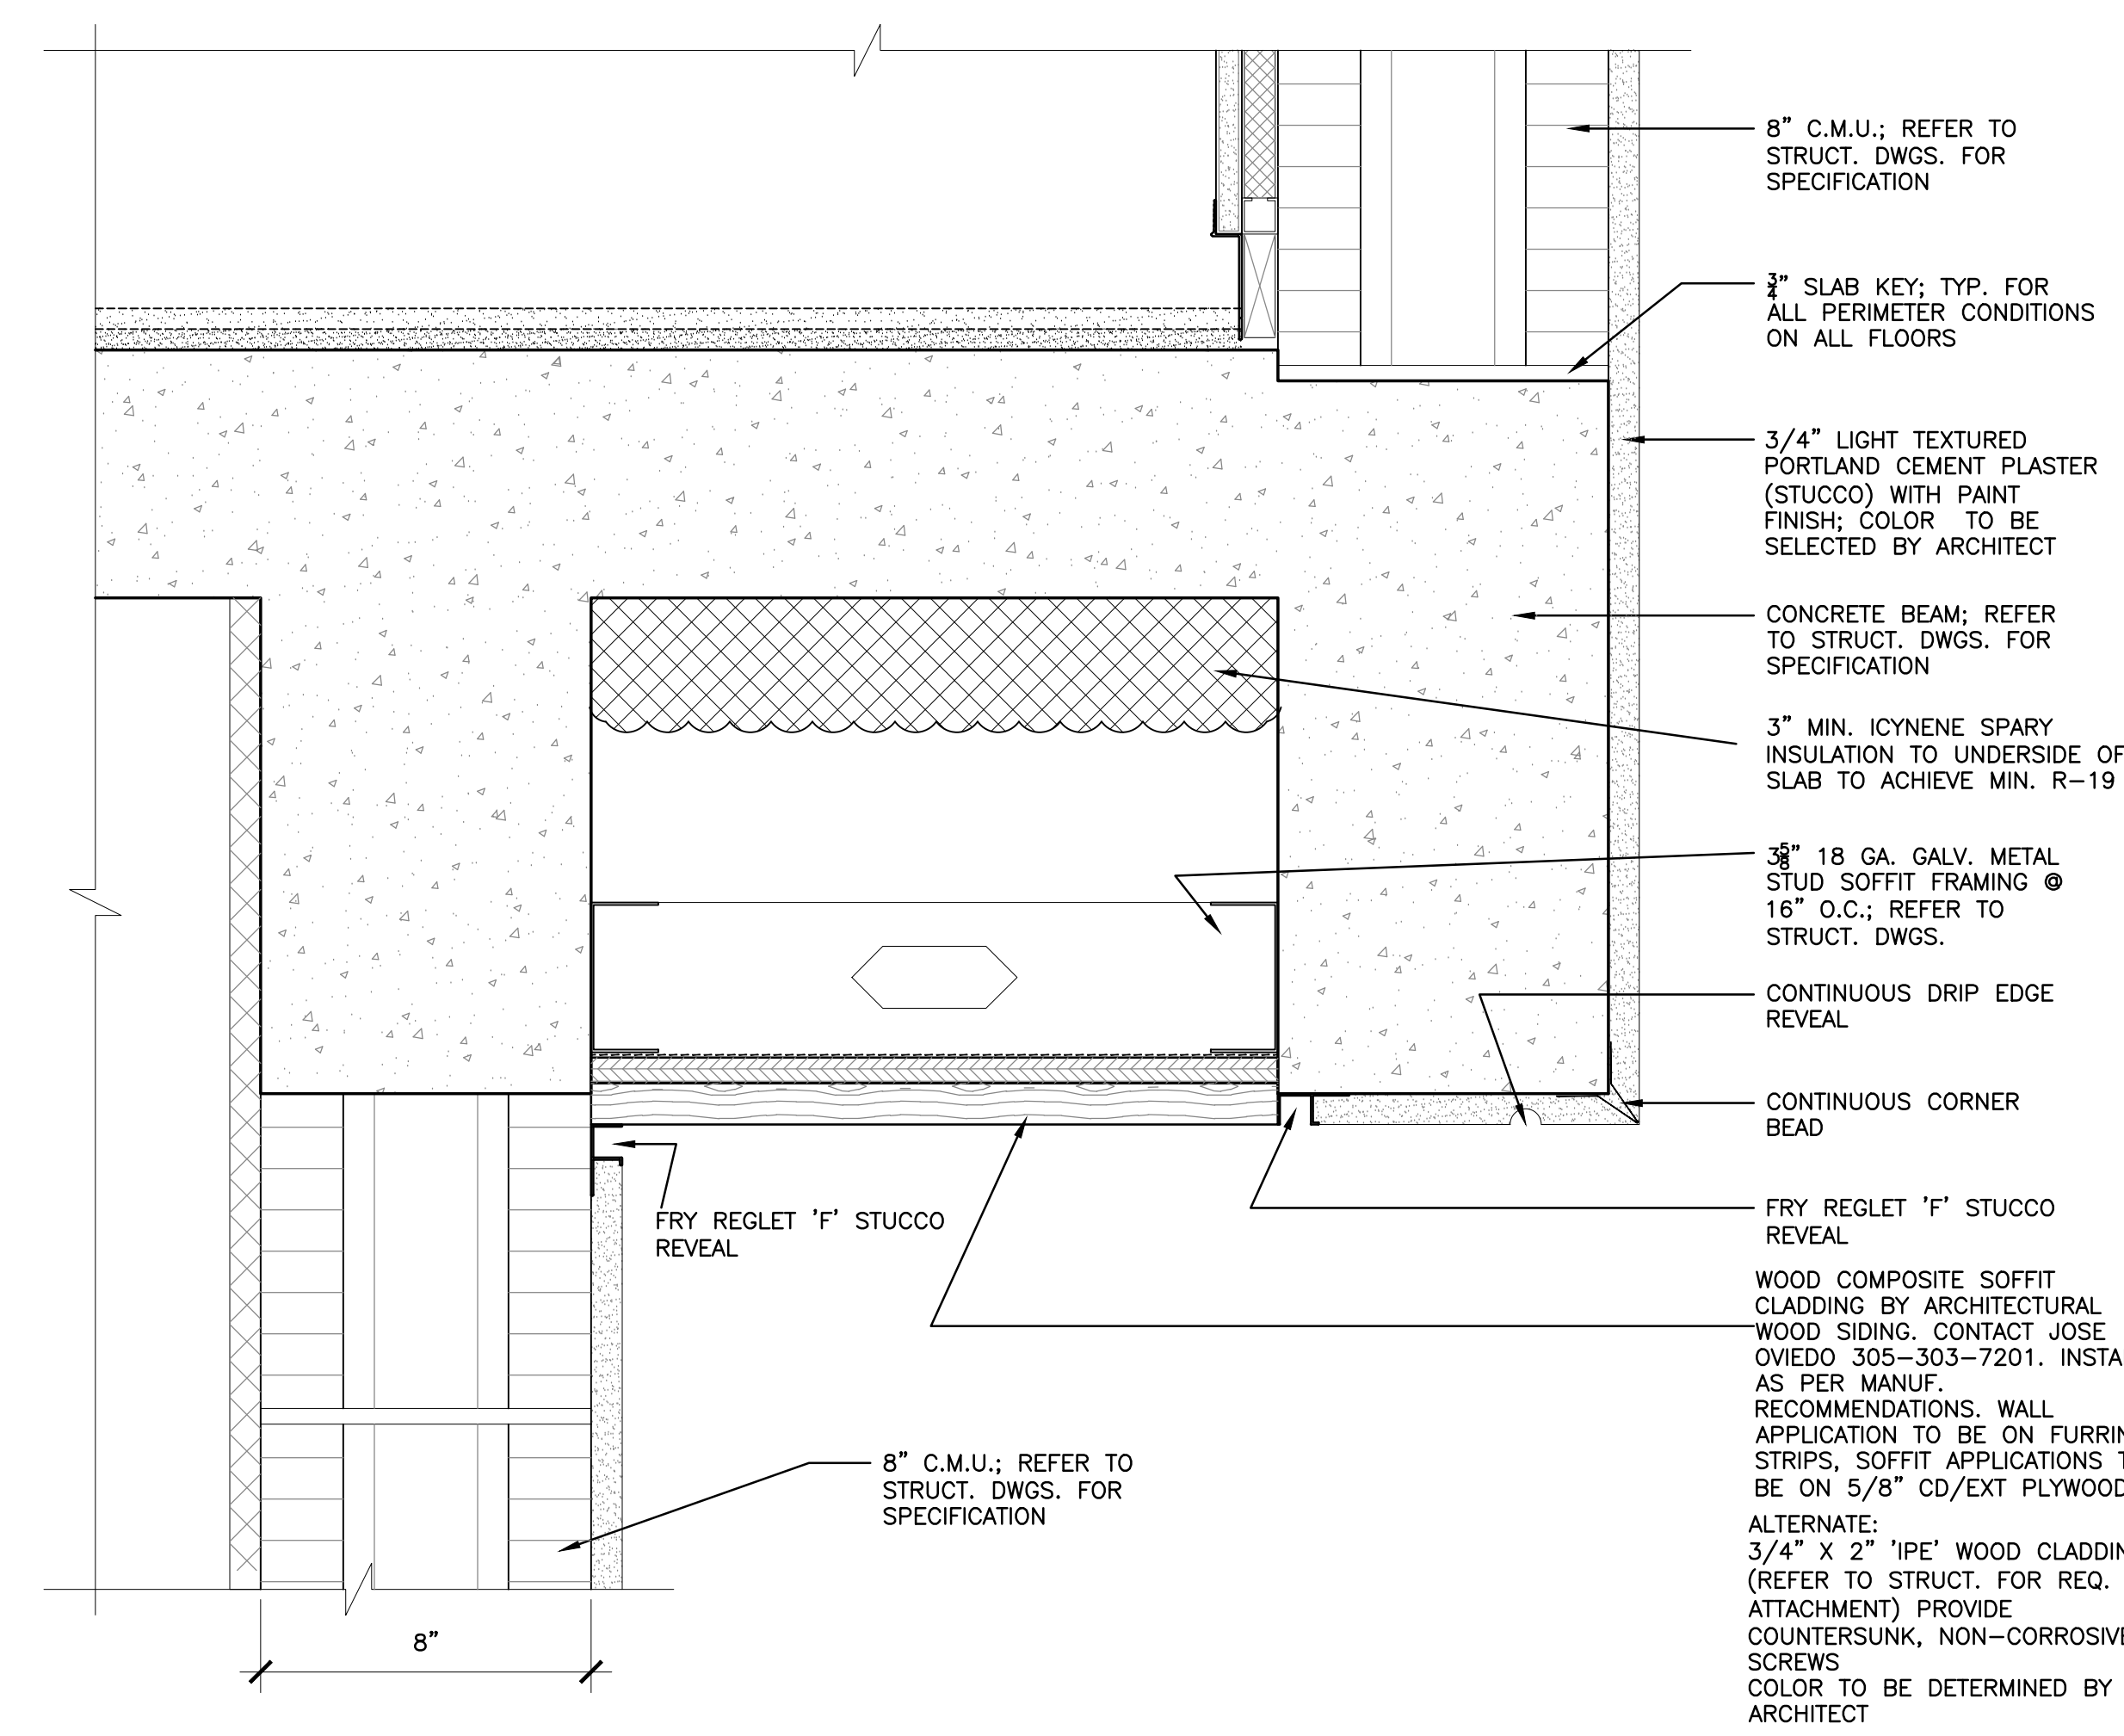


2 **WOOD SOFFIT DETAIL**
SCALE: 3"=1'-0"

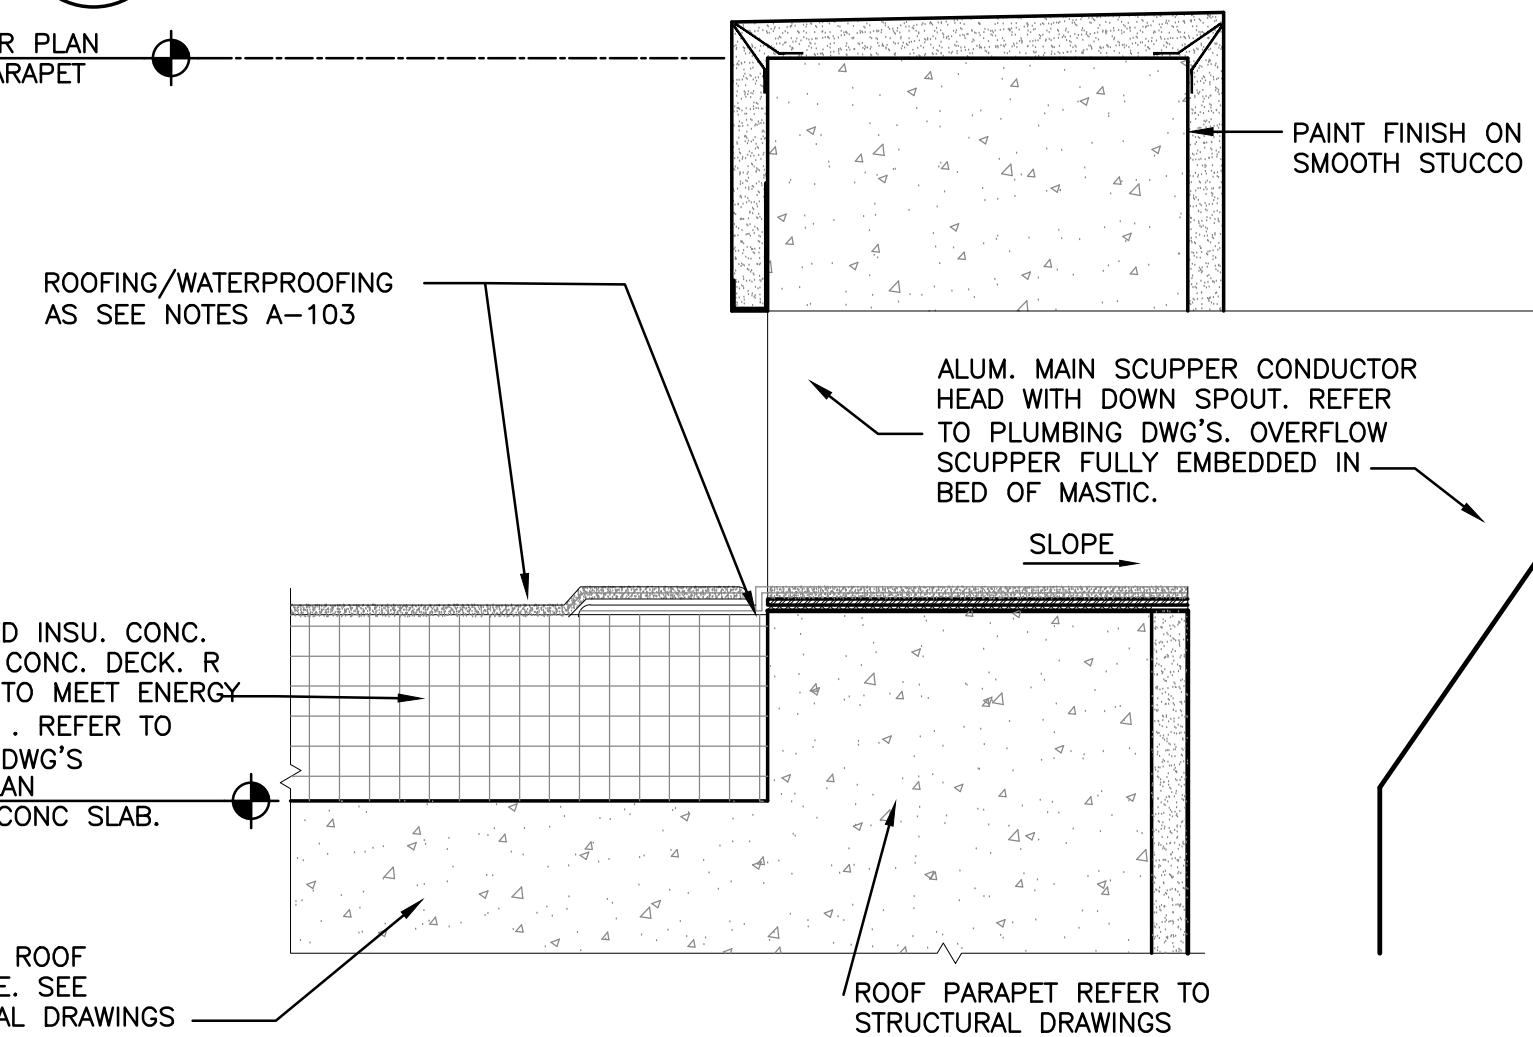


8 **SCUPPER DETAIL**
SCALE: 3"=1'-0"

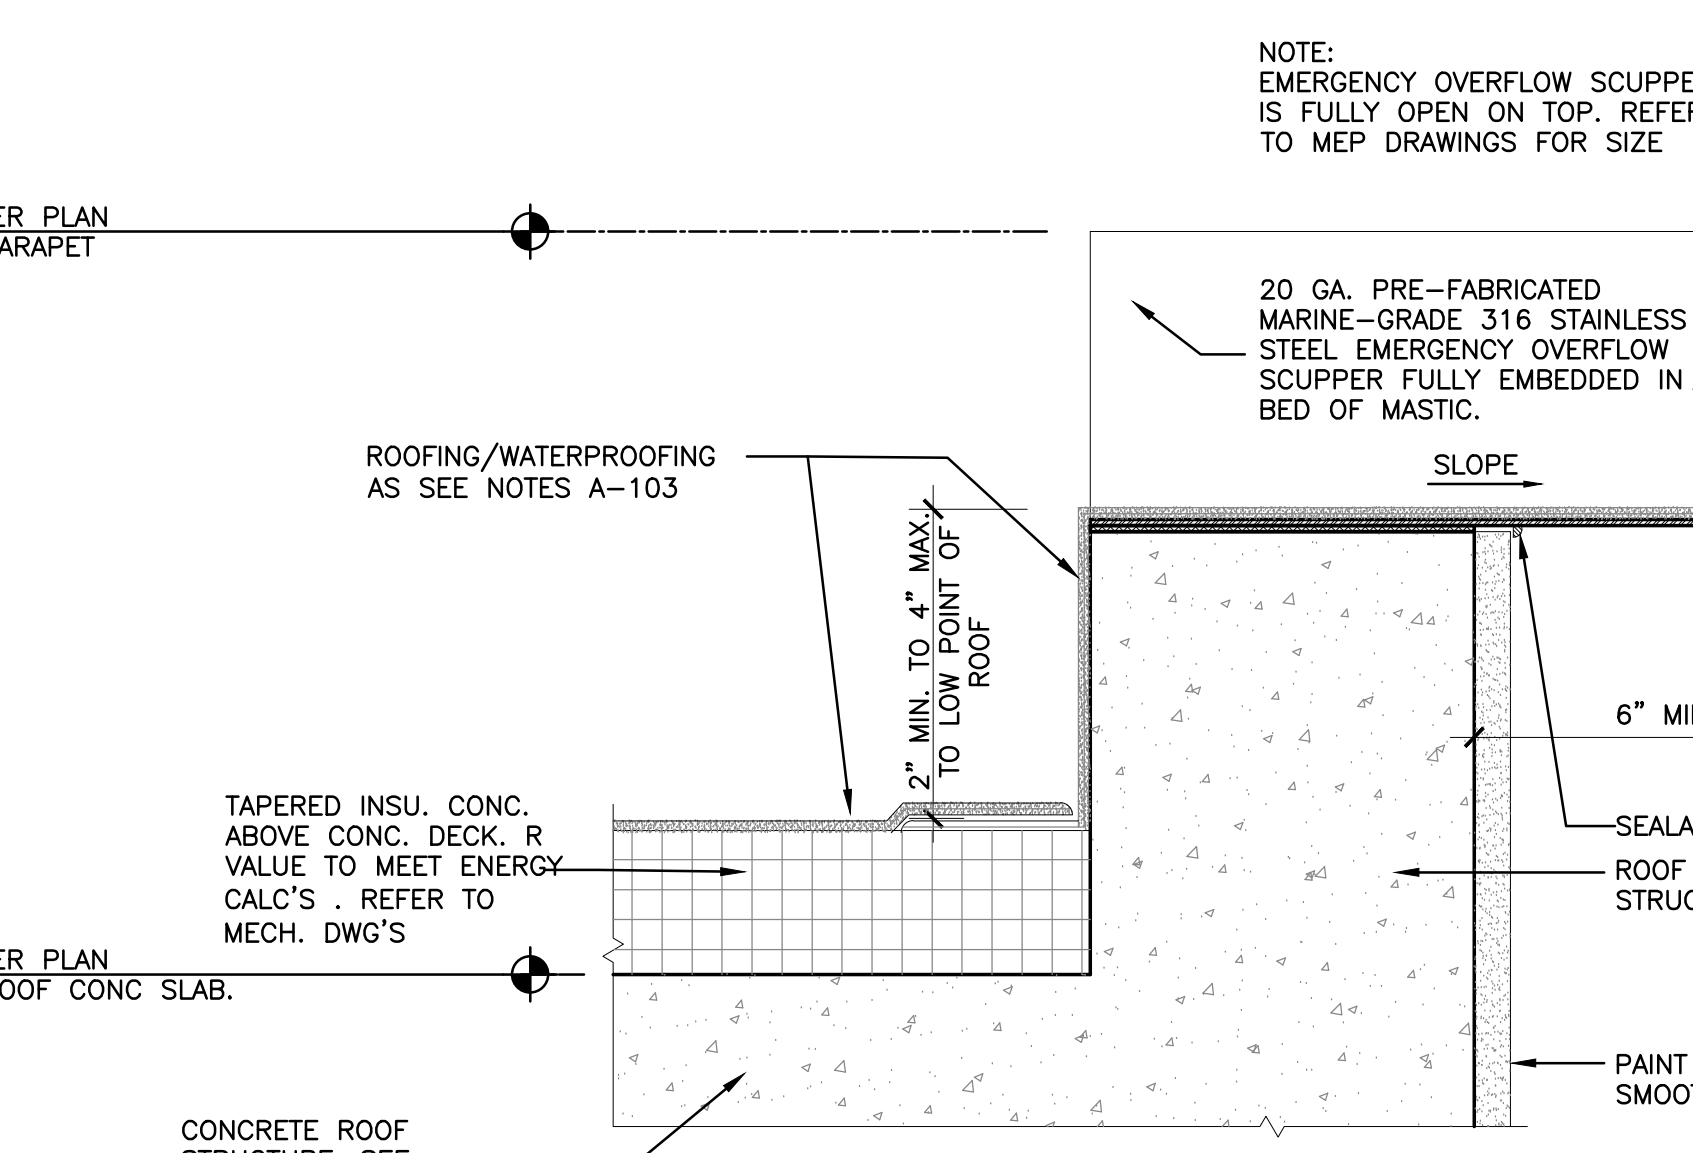


11 **E.O.S. DETAIL**
SCALE: 3"=1'-0"

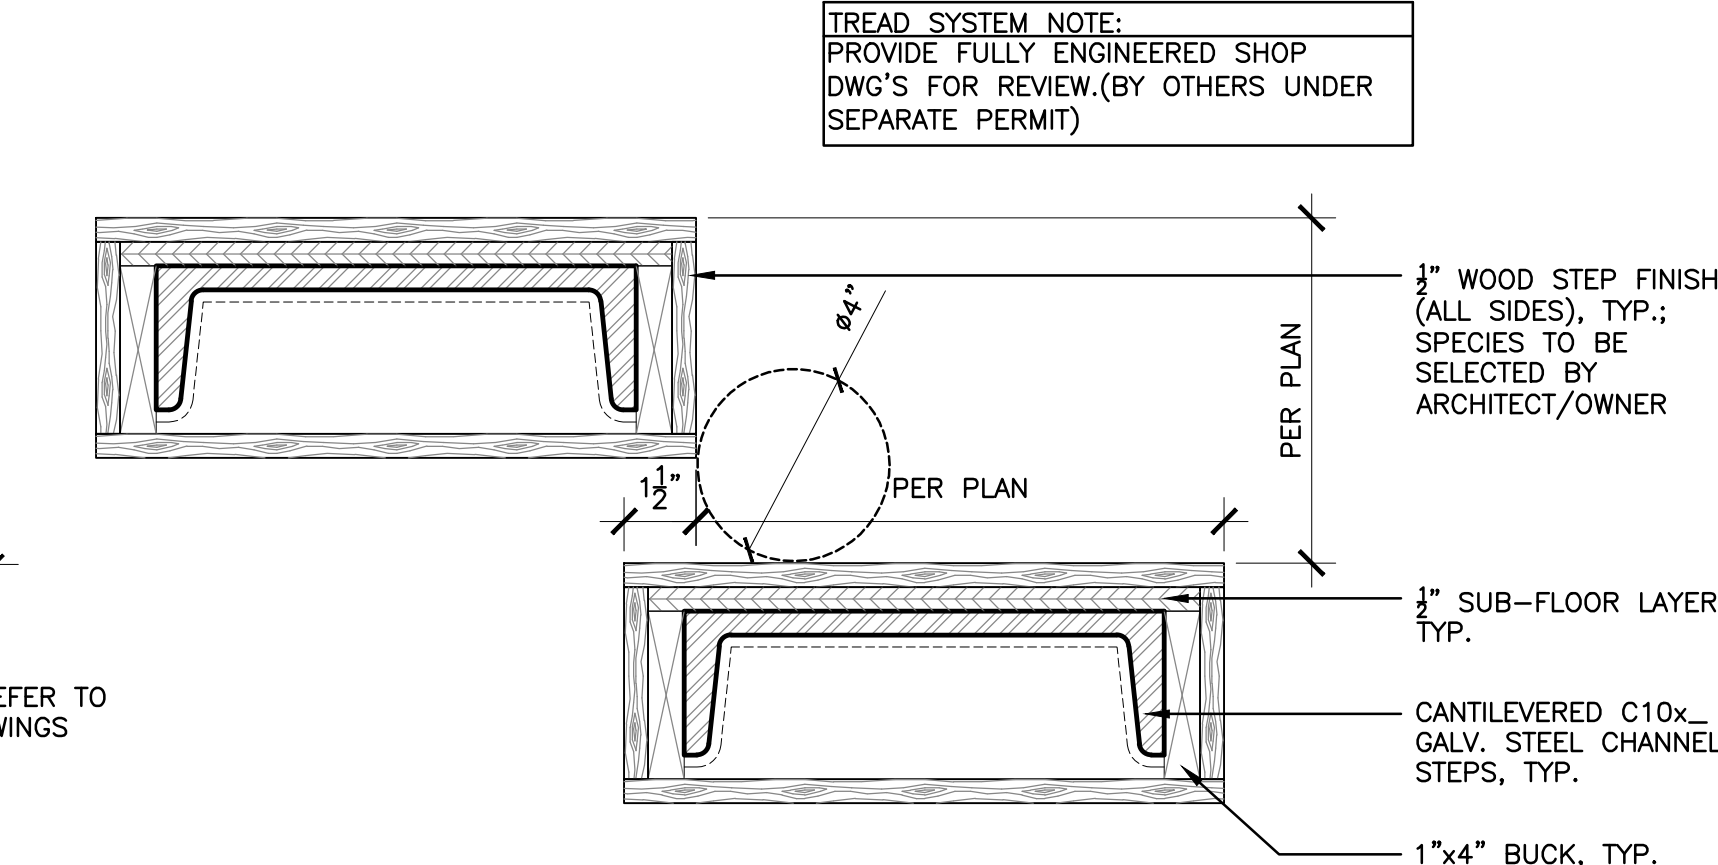

5 **TREAD DETAIL**
SCALE: 3"=1'-0"

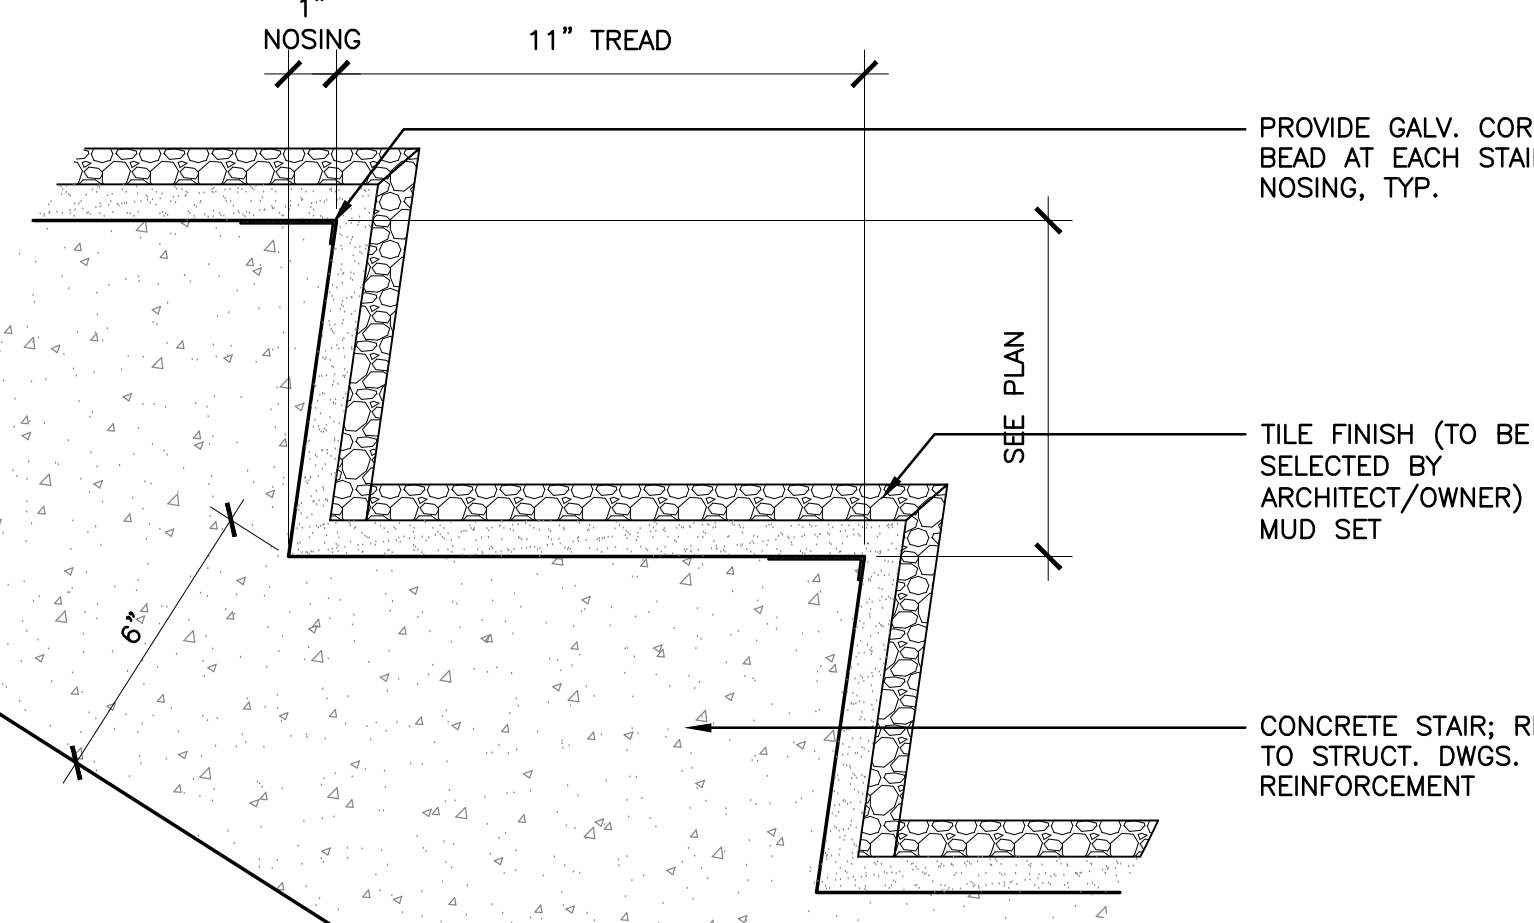

3 **CONC. STAIR DETAIL**
SCALE: 3"=1'-0"

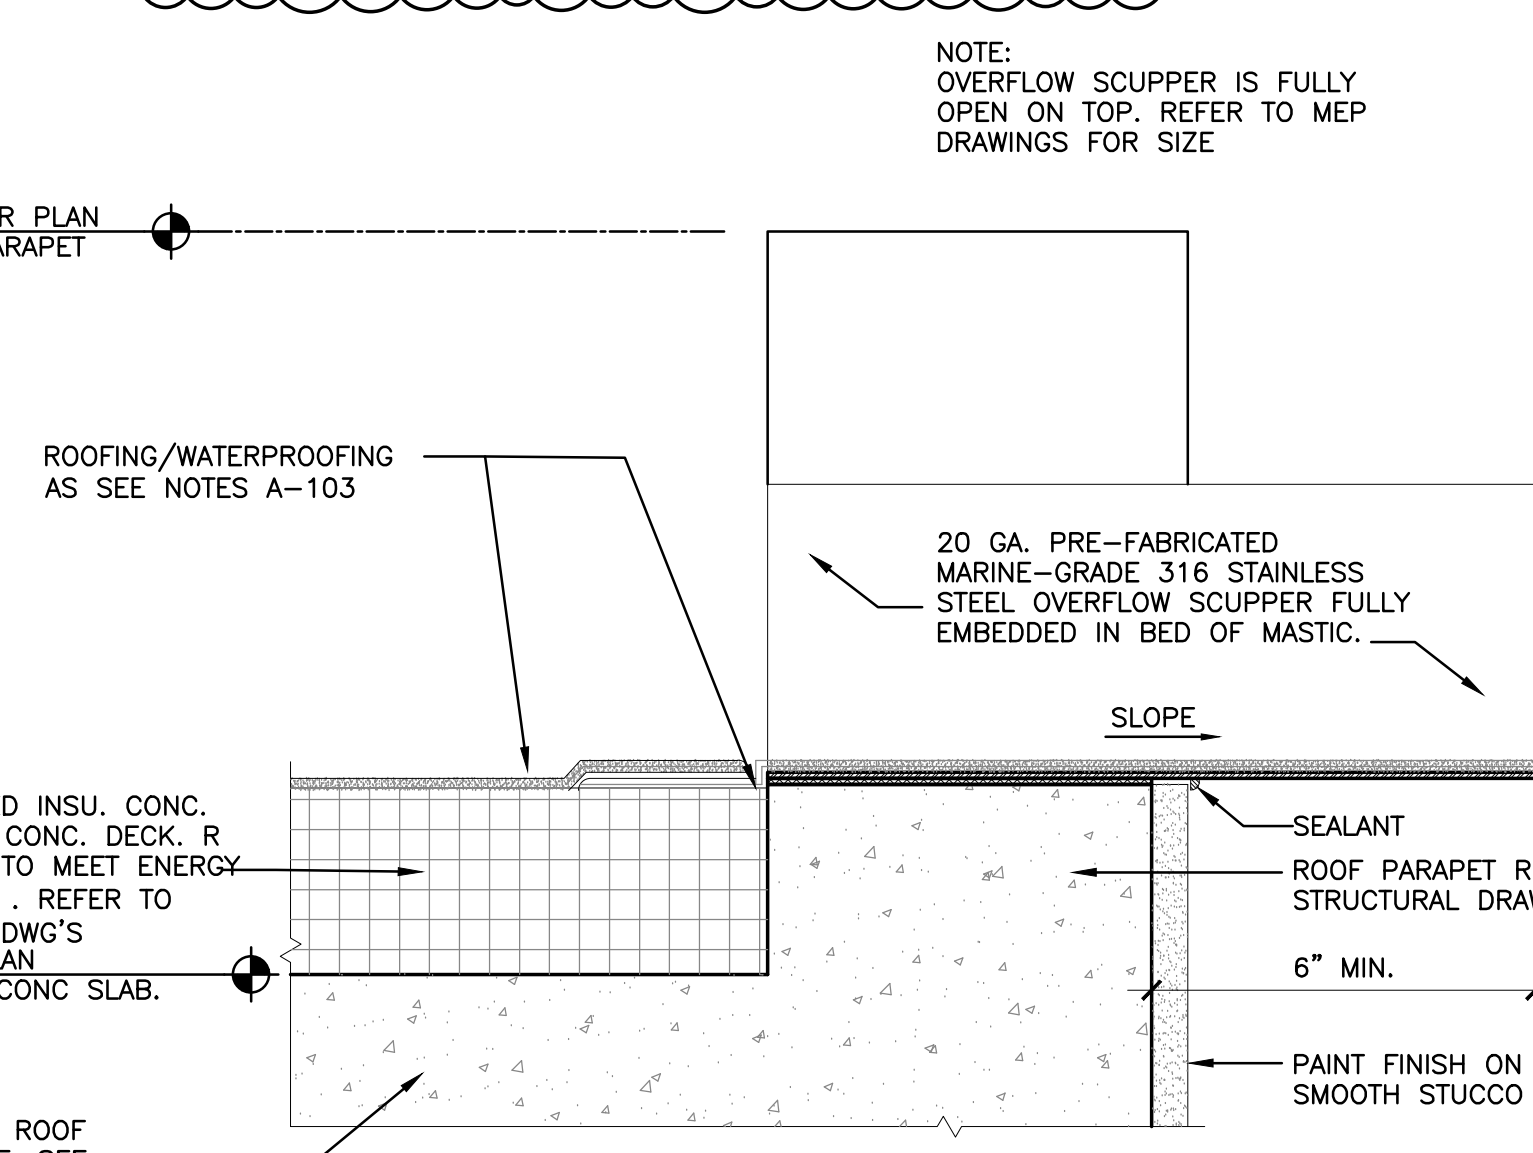

12 **SCUPPER. DETAIL**
SCALE: 3"=1'-0"