
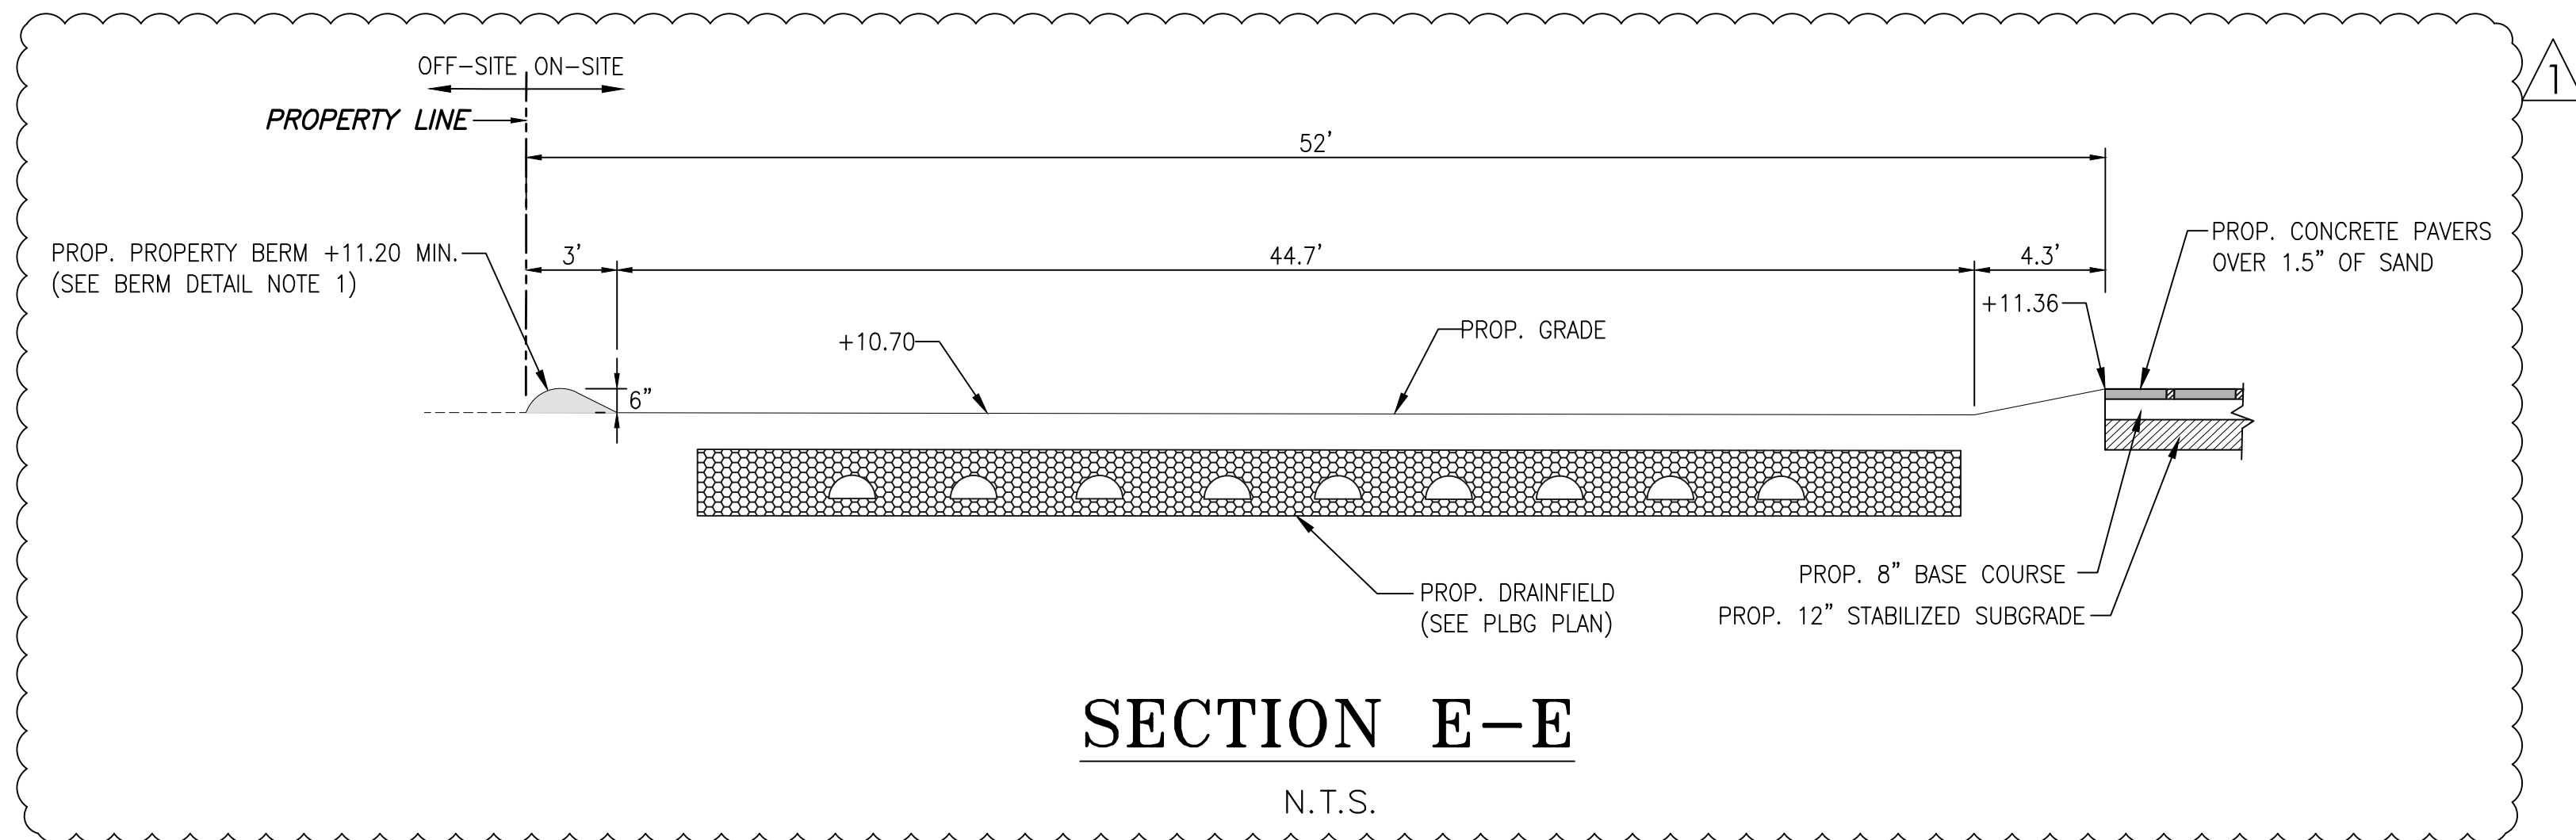
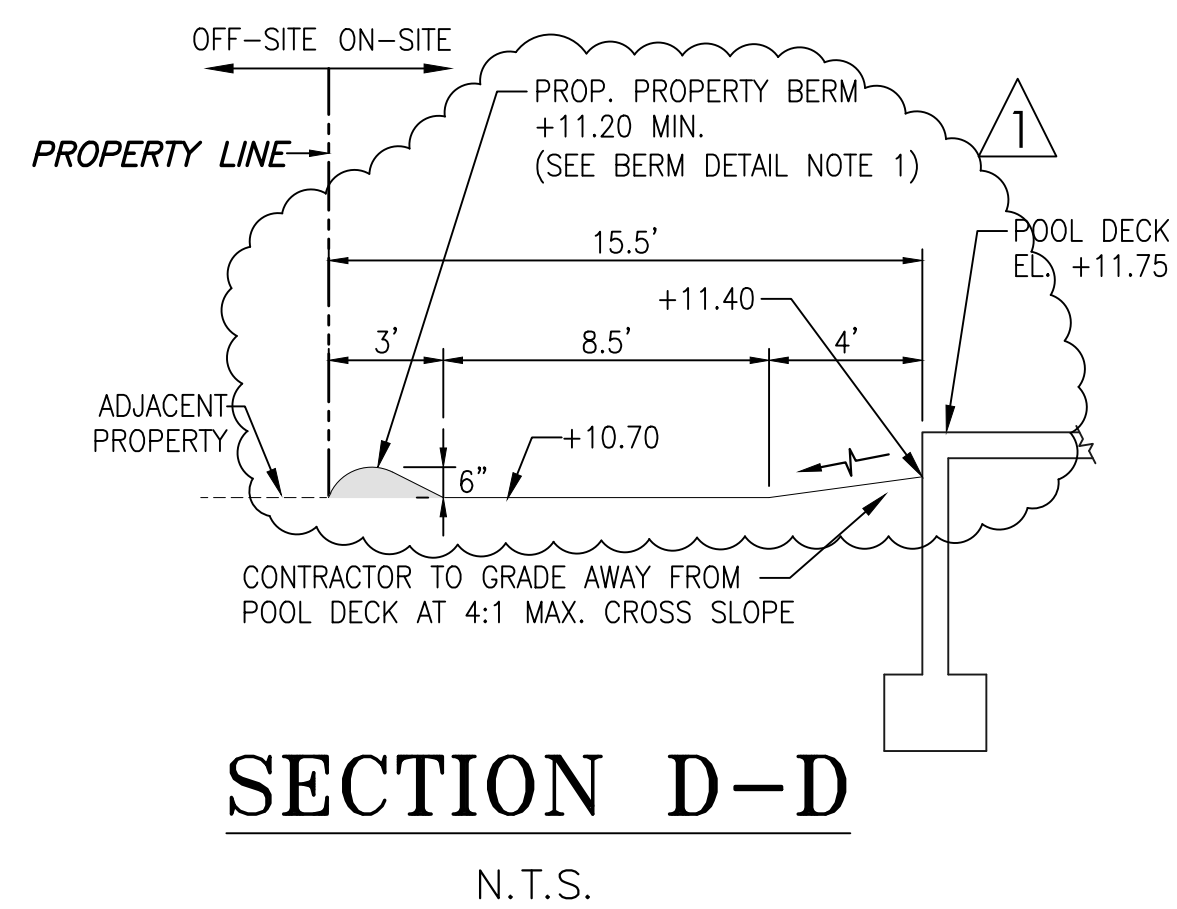
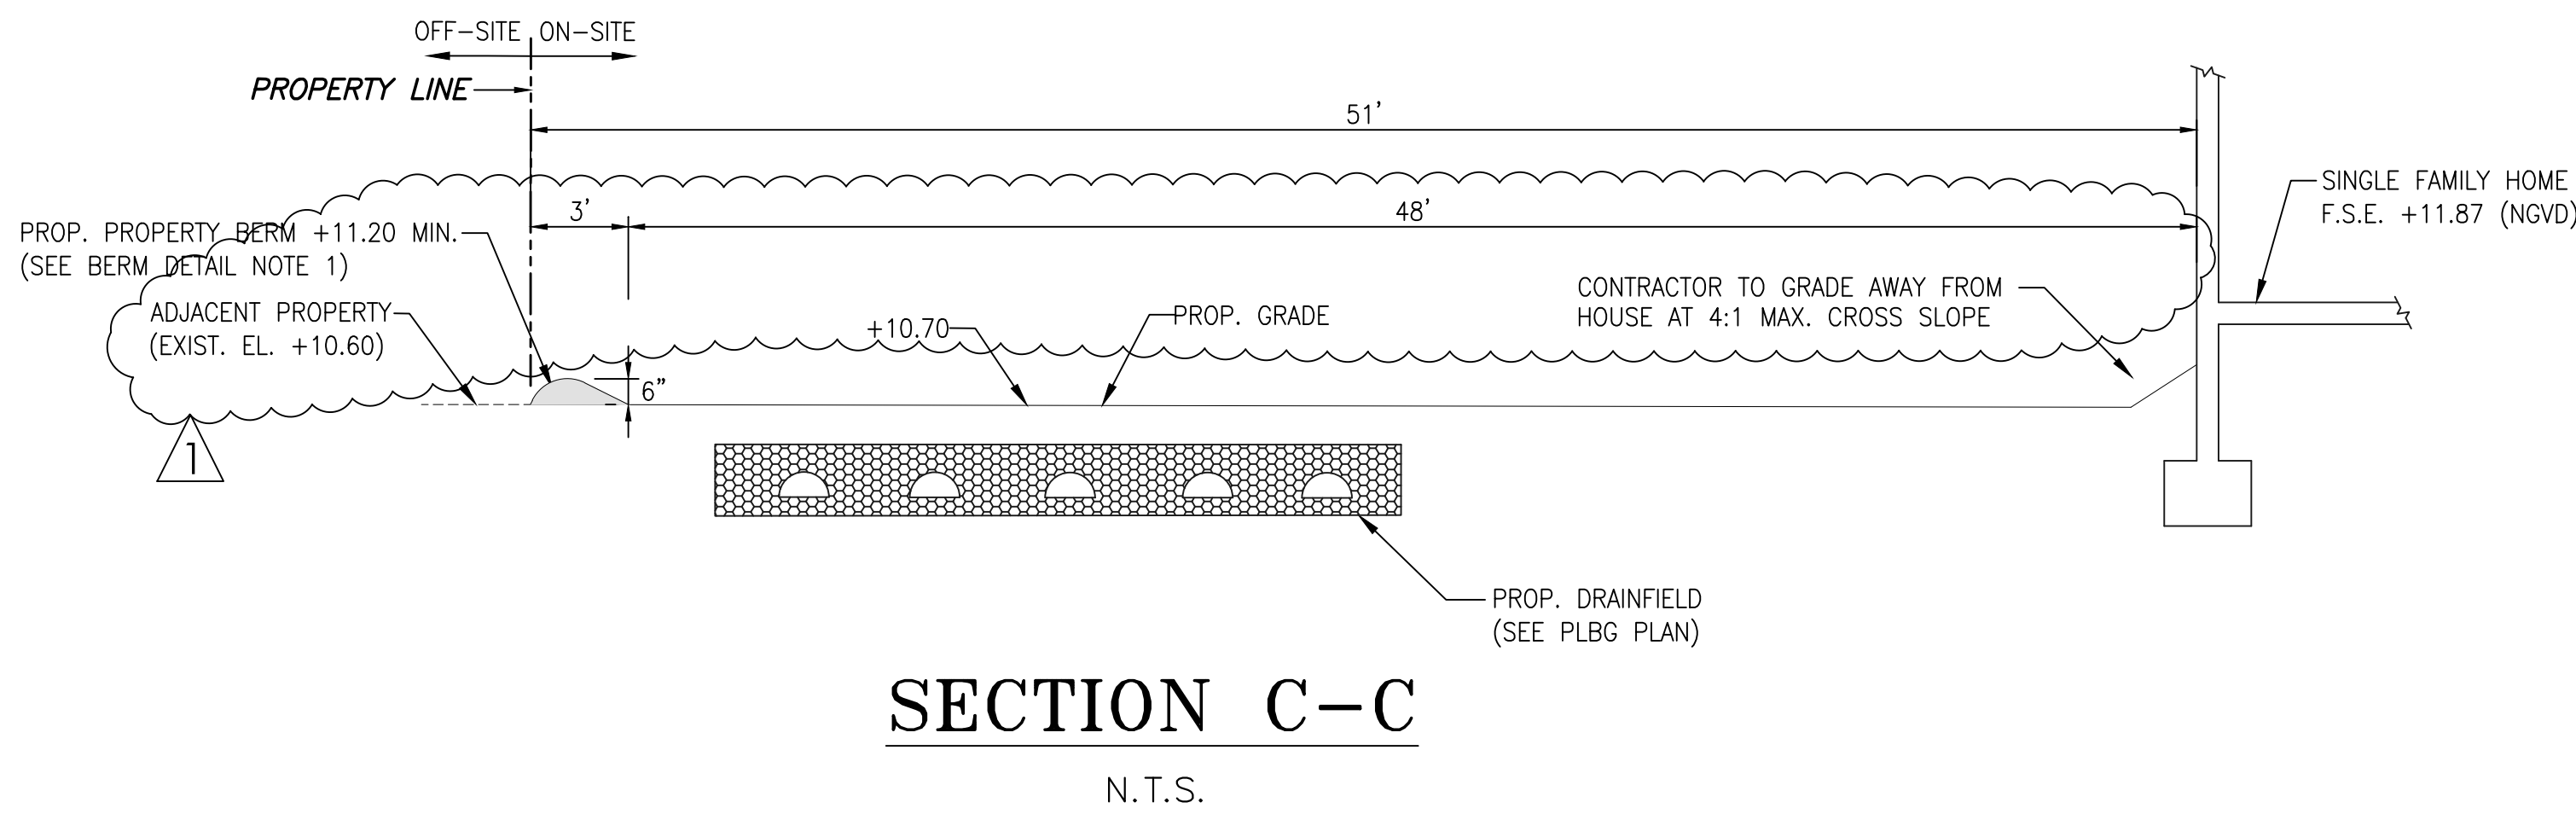
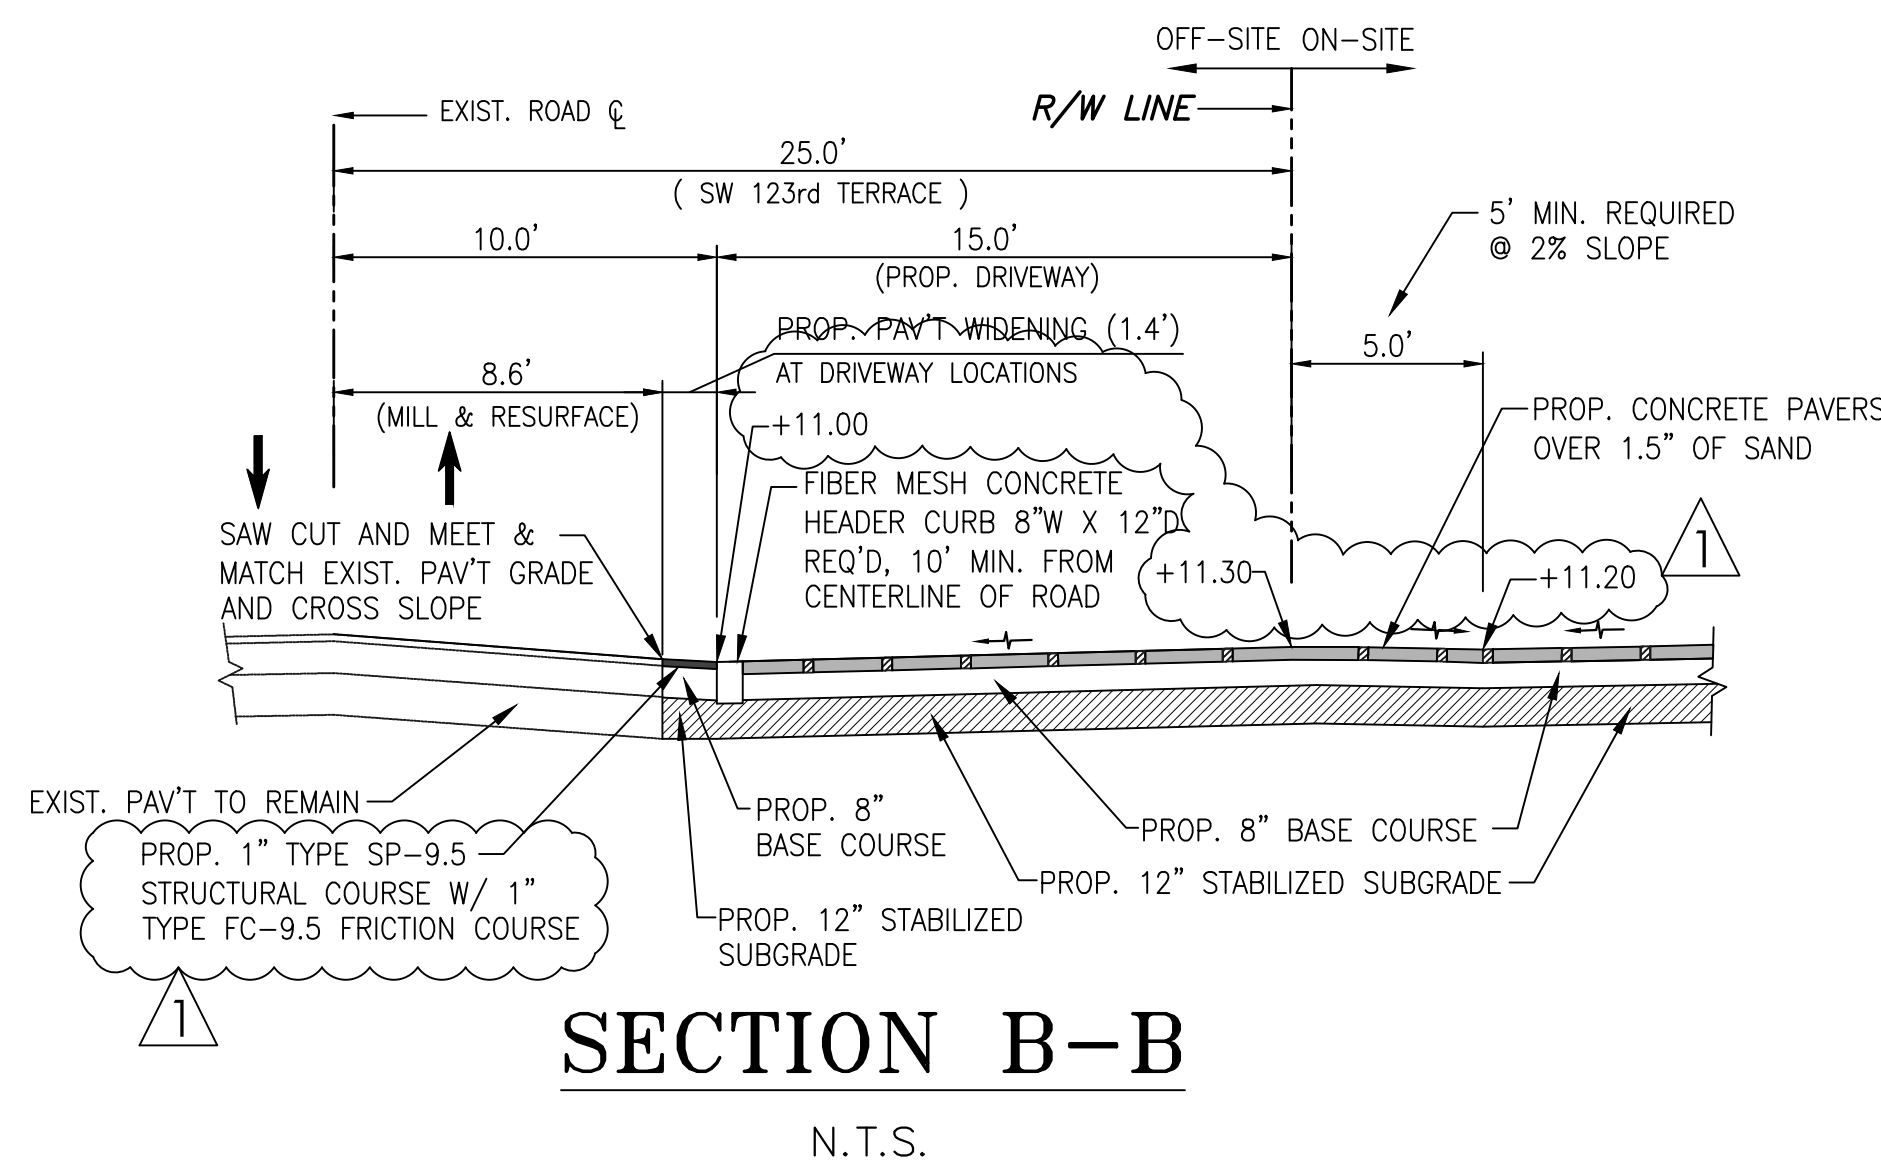


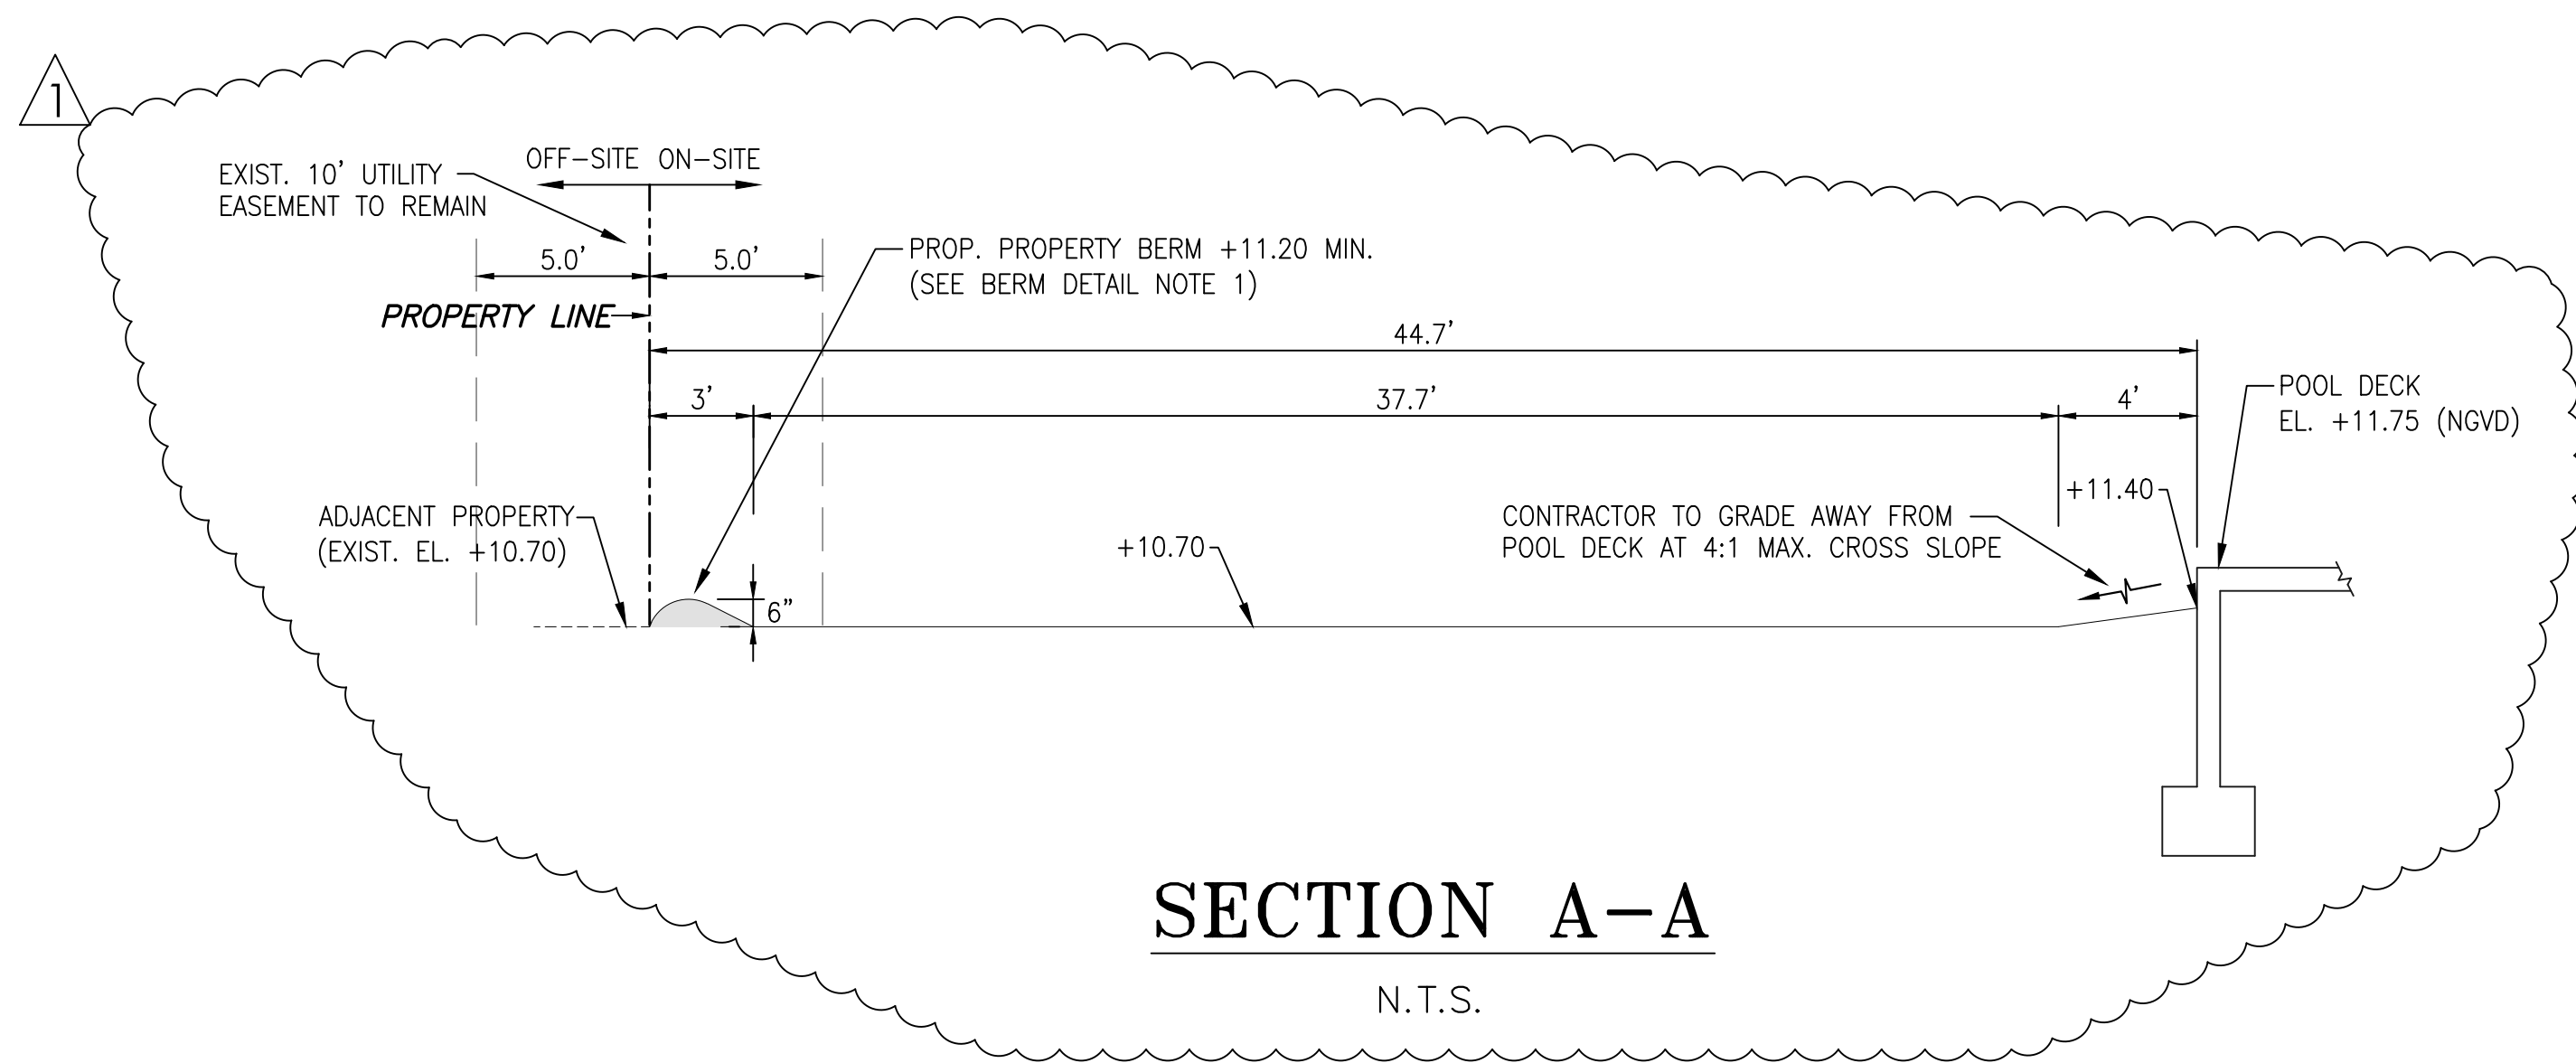

FAO

ARCHITECTURE

ARCHITECTURE

INTERIOR DESIGN

PLANNING

407 LINCOLN ROAD
SUITE 404
MIAMI BEACH, FLORIDA 33139
P. 786.448.5600

PROJECT No.: 230826

CLIENT:
RONALDO FL1, LLC
1200 BISCAYNE BLVD.
MIAMI, FLORIDA 33181

REVISIONS:
01-30-24 CITY COMMENTS

TERRA
CIVIL ENGINEERING

TERRA CIVIL ENGINEERING, LLC
CIVIL ENGINEERING
4011 WEST FLAGLER ST.,
SUITE 404
MIAMI, FLORIDA 33134
CERT. OF AUTHORIZATION #27209

CASA OHAD
6200 SW 123 TERRACE
PINECREST, FL 33156

PROJECT DESCRIPTION:
SINGLE FAMILY RESIDENCE

THIS SEAL HAS BEEN DIGITALLY SIGNED AND
SEALED BY MARCO A. OSORIO ON THE DATE
ADJACENT TO THE SEAL.
PRINTED COPIES OF THIS DOCUMENT ARE NOT
CONSIDERED SIGNED AND SEALED AND THE
SIGNATURE MUST BE VERIFIED ON ANY
ELECTRONIC COPIES

MARCO A. OSORIO
LICENSE
No. 44090
STATE OF
FLORIDA
PROFESSIONAL ENGINEER

2024.01.30 09:56:37 -05'00'

PHASE:
CONSTRUCTION DOCUMENTS

ISSUE DATE:
DECEMBER 12, 2023

SHEET TITLE:
SECTIONS

SHEET:
C-301