
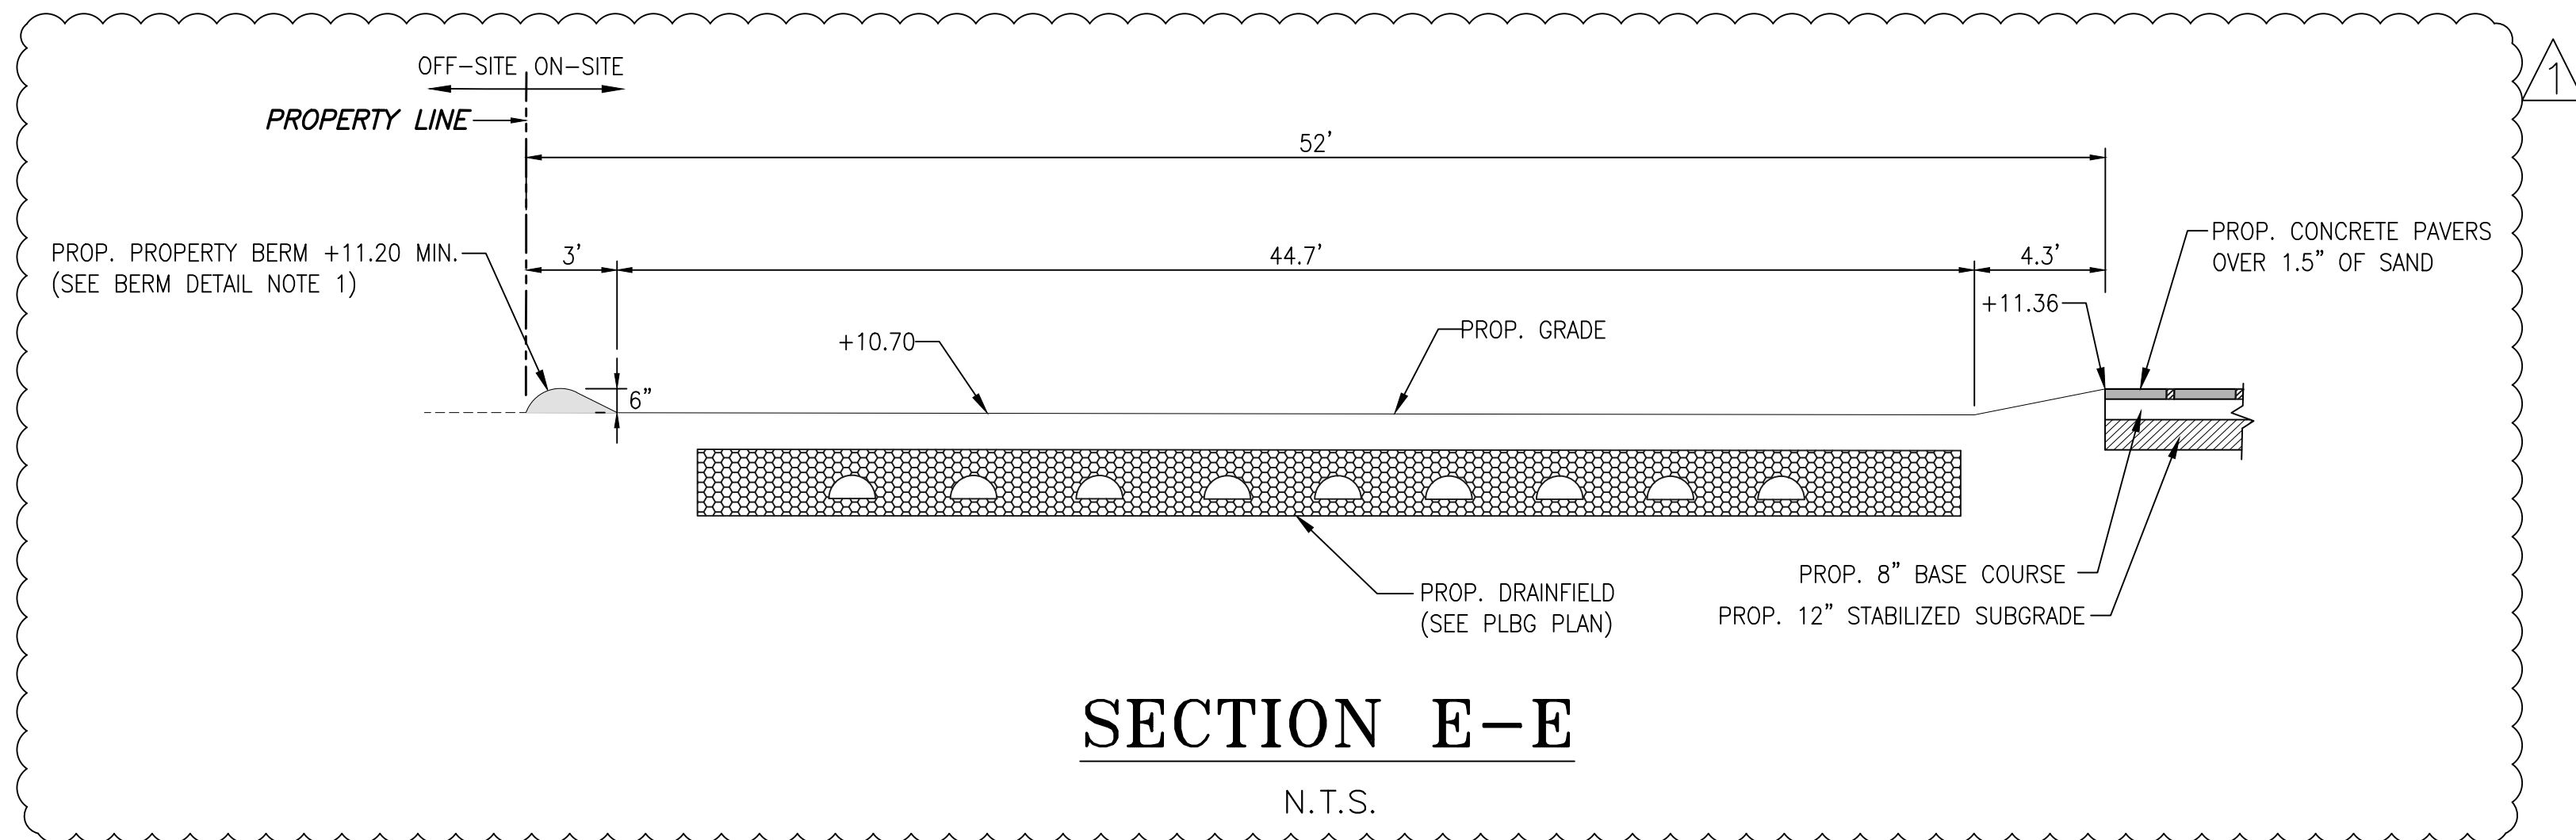
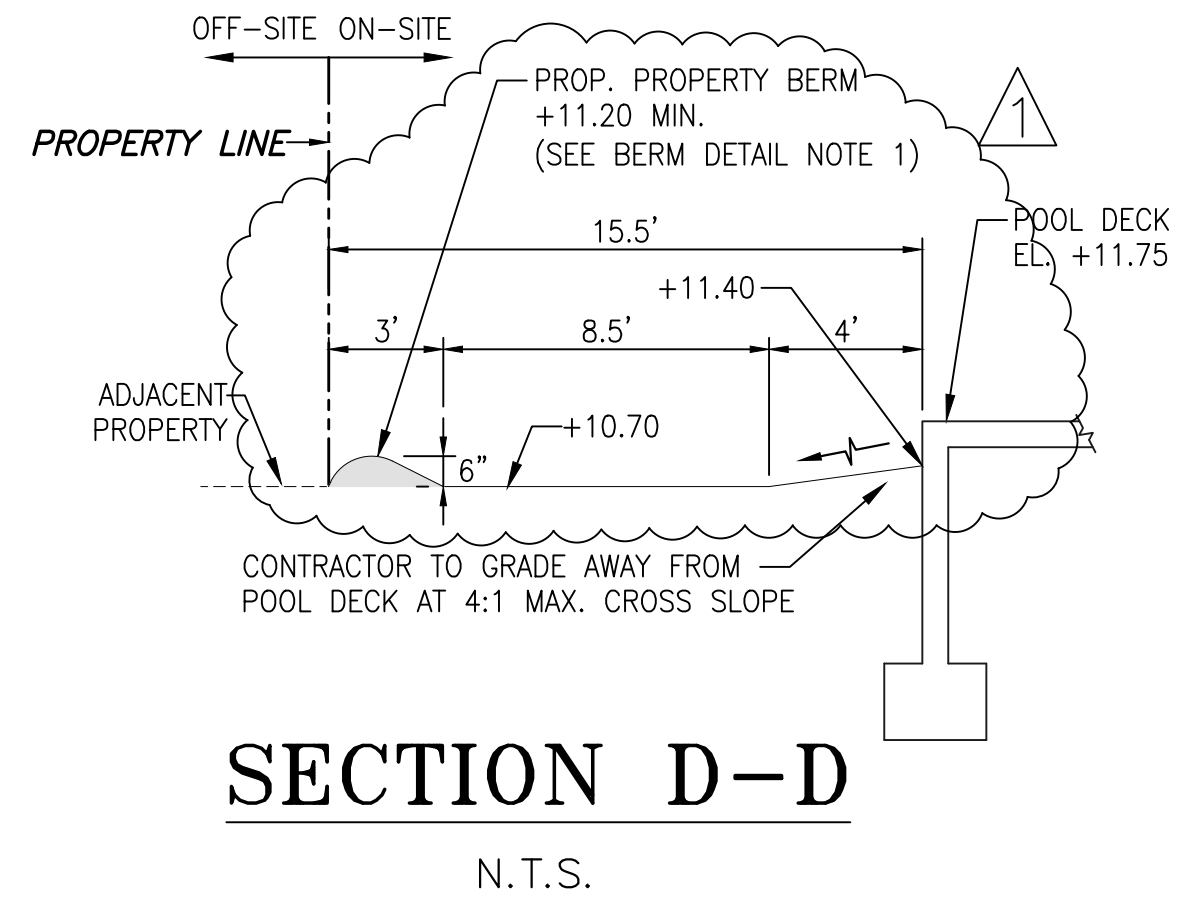
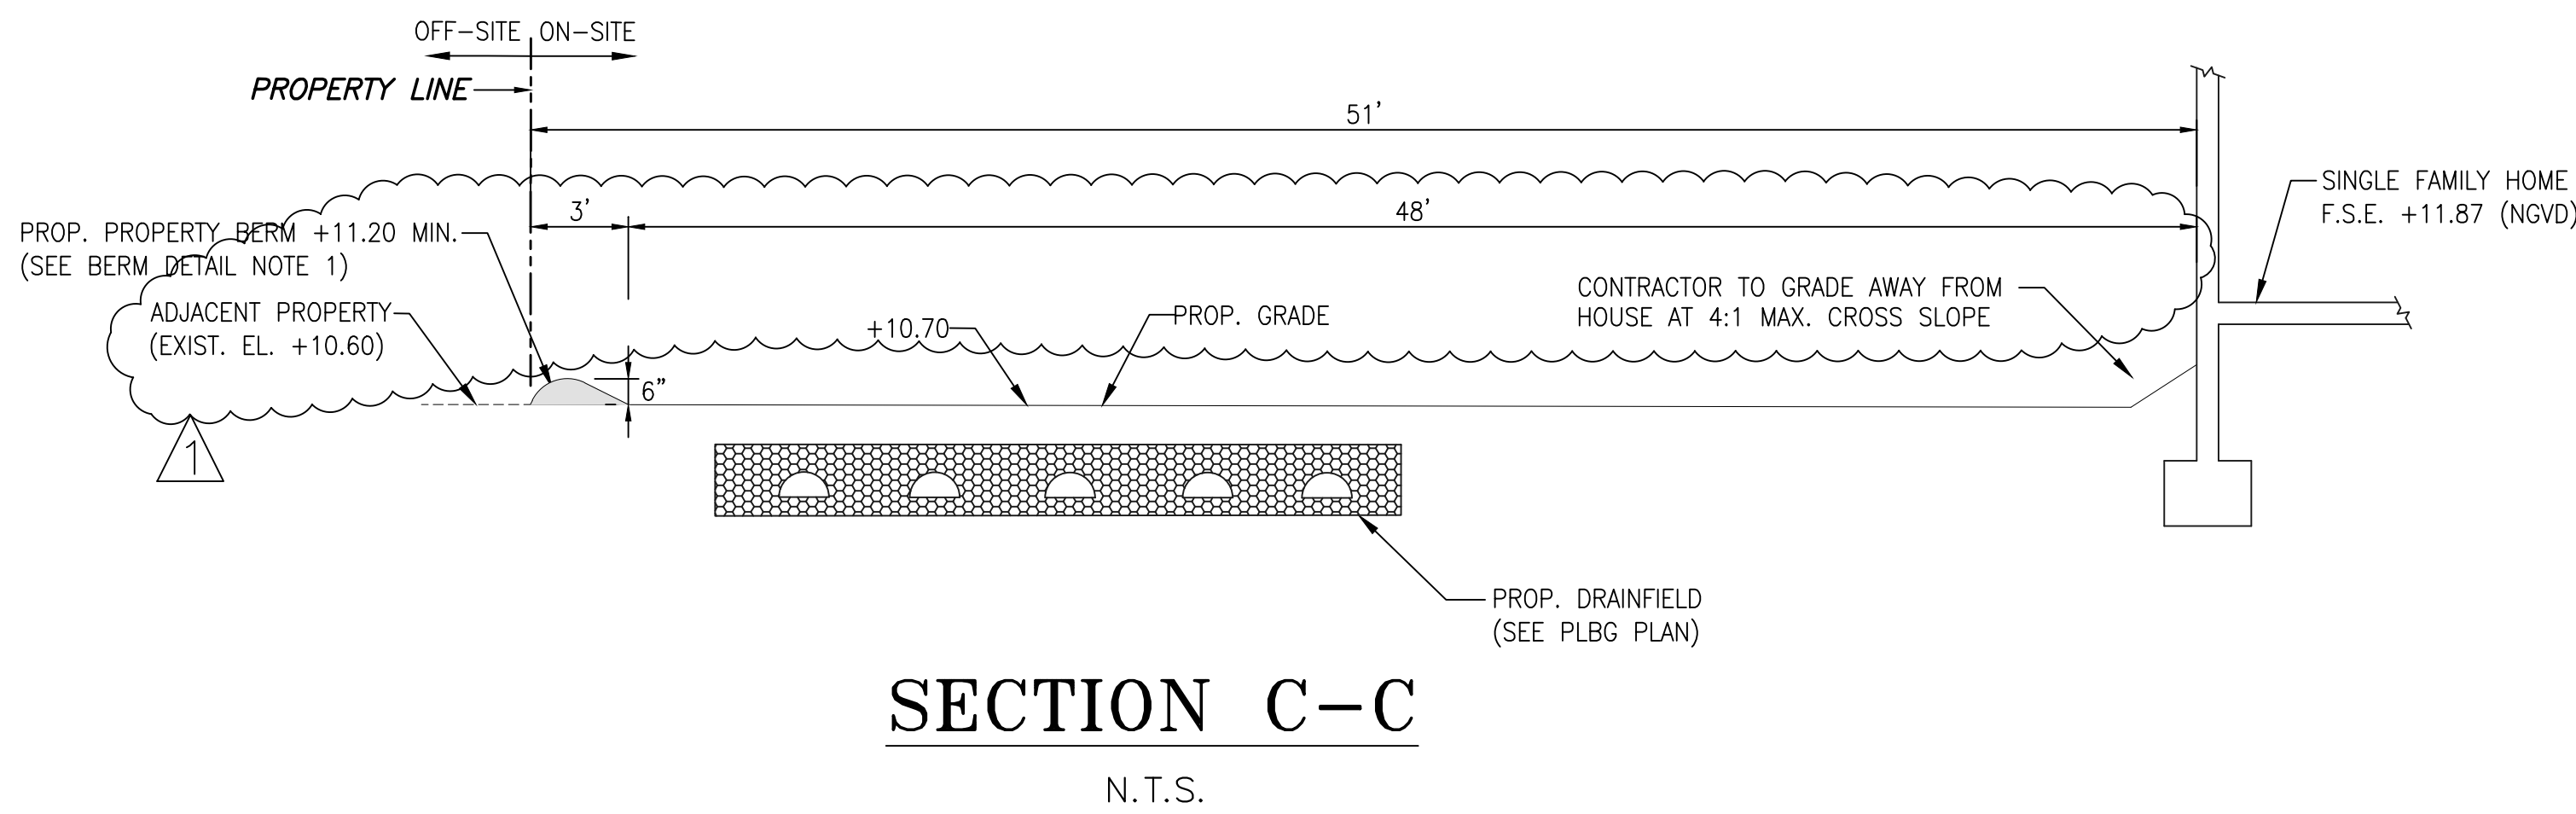
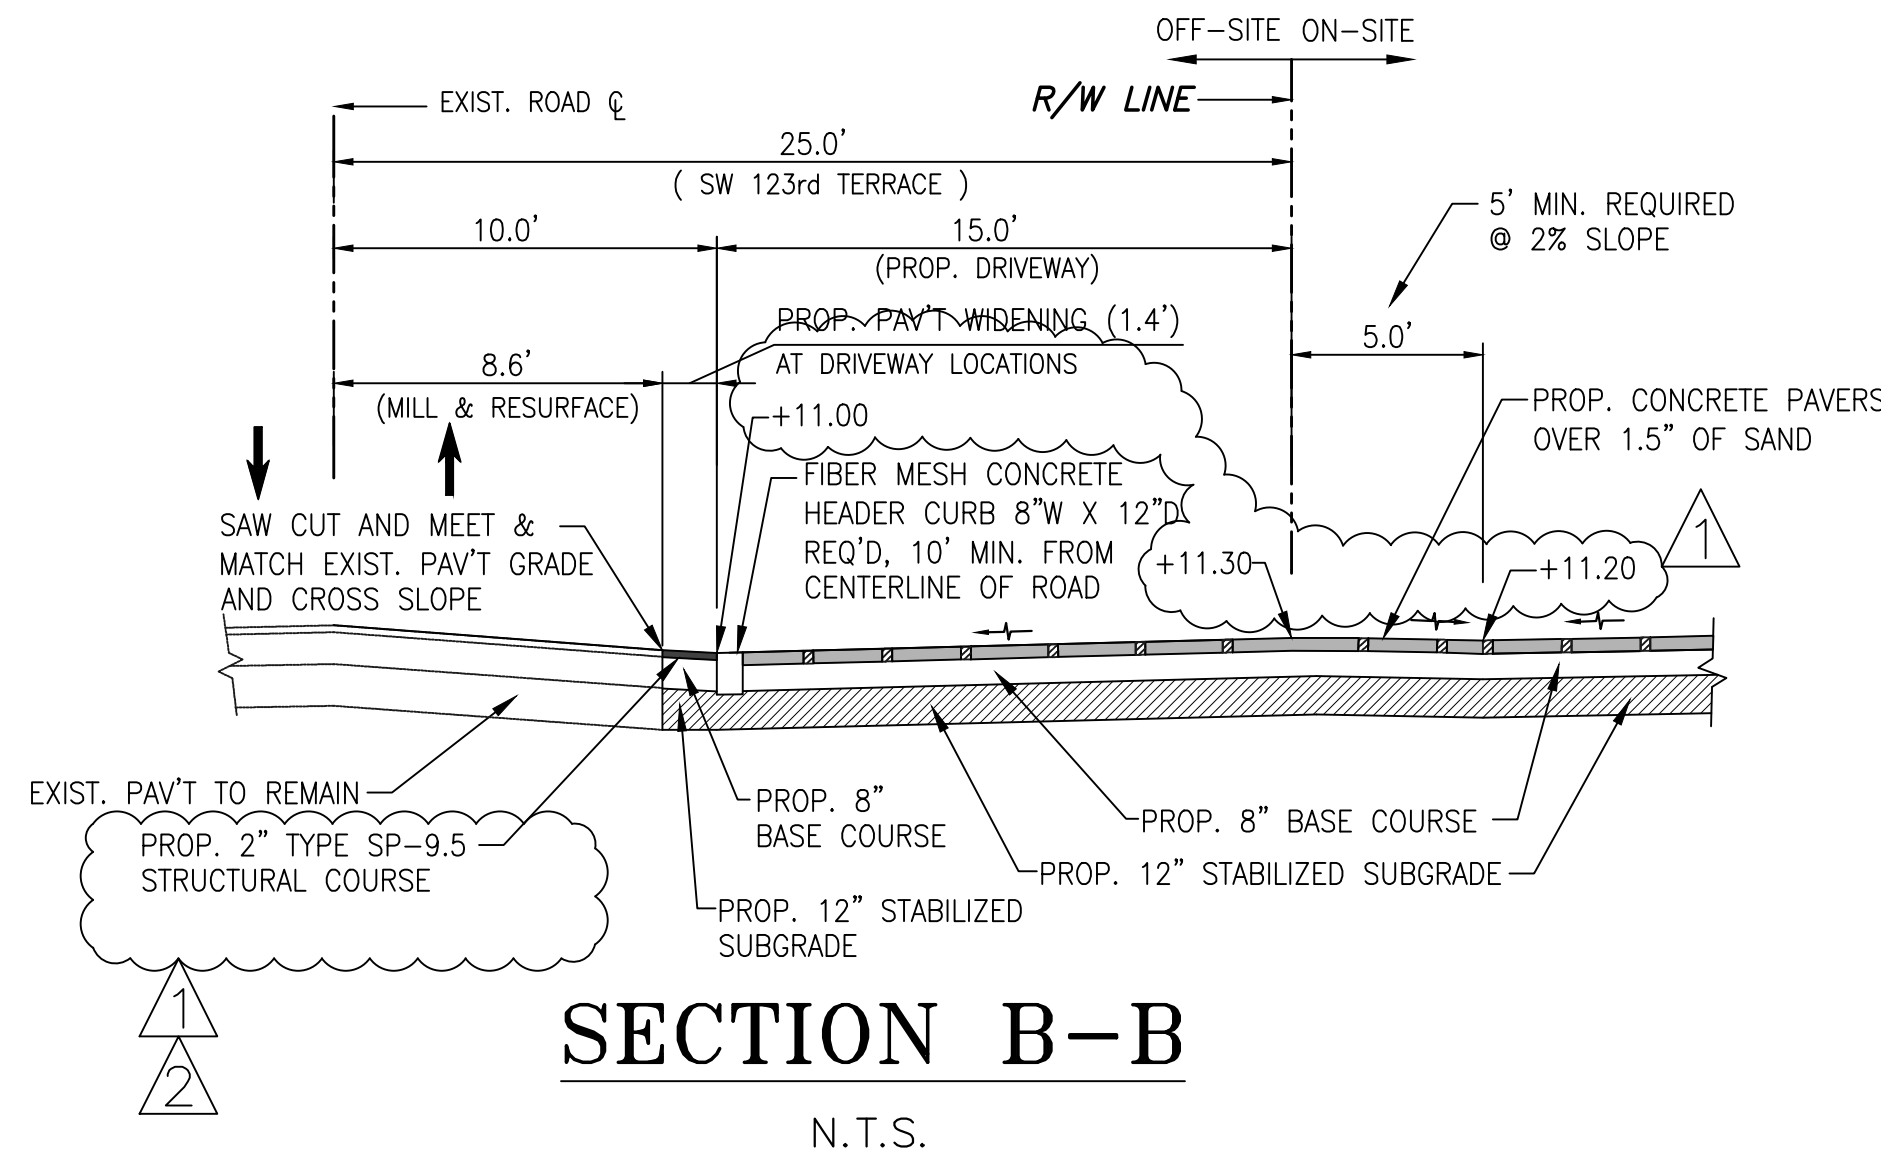


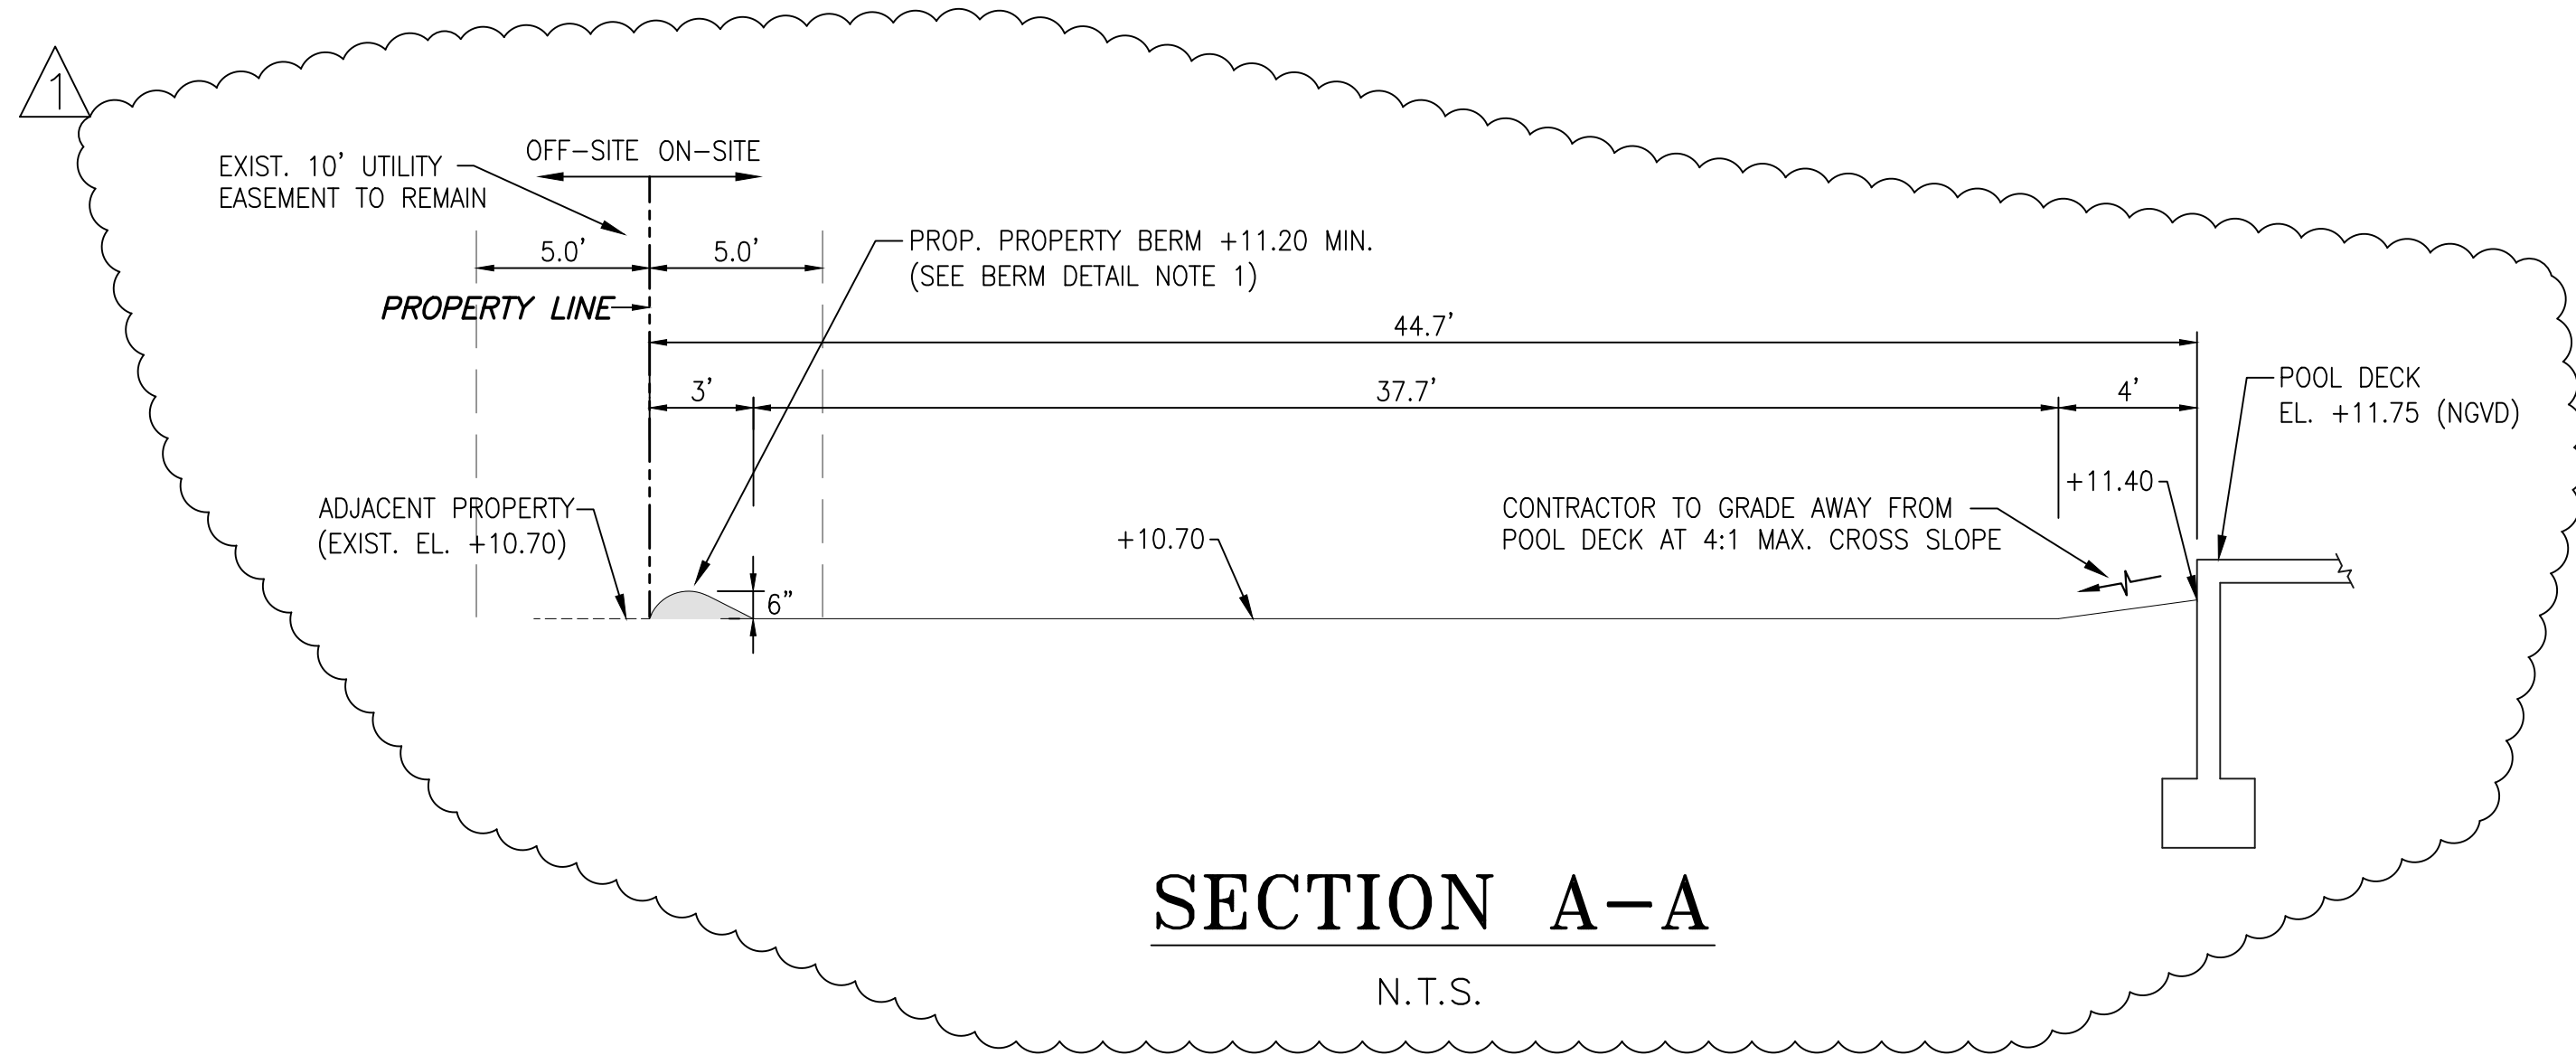

FAO

ARCHITECTURE

ARCHITECTURE

INTERIOR DESIGN

PLANNING

407 LINDA ROAD

SUITE 404

MIAMI BEACH, FLORIDA 33139

P. 786.448.5600

PROJECT No.:

230826

CLIENT:

RONALDO FL1, LLC

1200 BISCAYNE BLVD.

MIAMI, FLORIDA 33181

REVISIONS:

01-30-24 CITY COMMENTS

02-26-24 CITY COMMENTS

TERRA

CIVIL ENGINEERING

TERRA CIVIL ENGINEERING, LLC

CIVIL ENGINEERING

4011 WEST FLAGLER ST.,

SUITE 404

MIAMI, FLORIDA 33134

CERT. OF AUTHORIZATION #27209

CASA OHAD

6200 SW 123 TERRACE

PINECREST, FL 33156

PROJECT DESCRIPTION:

SINGLE FAMILY RESIDENCE

THIS ITEM HAS BEEN DIGITALLY SIGNED AND

SEALED BY MARCO A. OSORIO ON THE DATE

ADJACENT TO THE SEAL.

PRINTED COPIES OF THIS DOCUMENT ARE NOT

CONSIDERED SIGNED AND SEALED AND THE

SIGNATURE MUST BE VERIFIED ON ANY

ELECTRONIC COPIES

MARCO A. OSORIO

LICENSE

No. 44090

STATE OF

FLORIDA

PROFESSIONAL ENGINEER

2024.03.04 17:22:54 -05'00

PHASE:

CONSTRUCTION DOCUMENTS

ISSUE DATE:

DECEMBER 12, 2023

SHEET TITLE:

SECTIONS

SHEET:

C-301