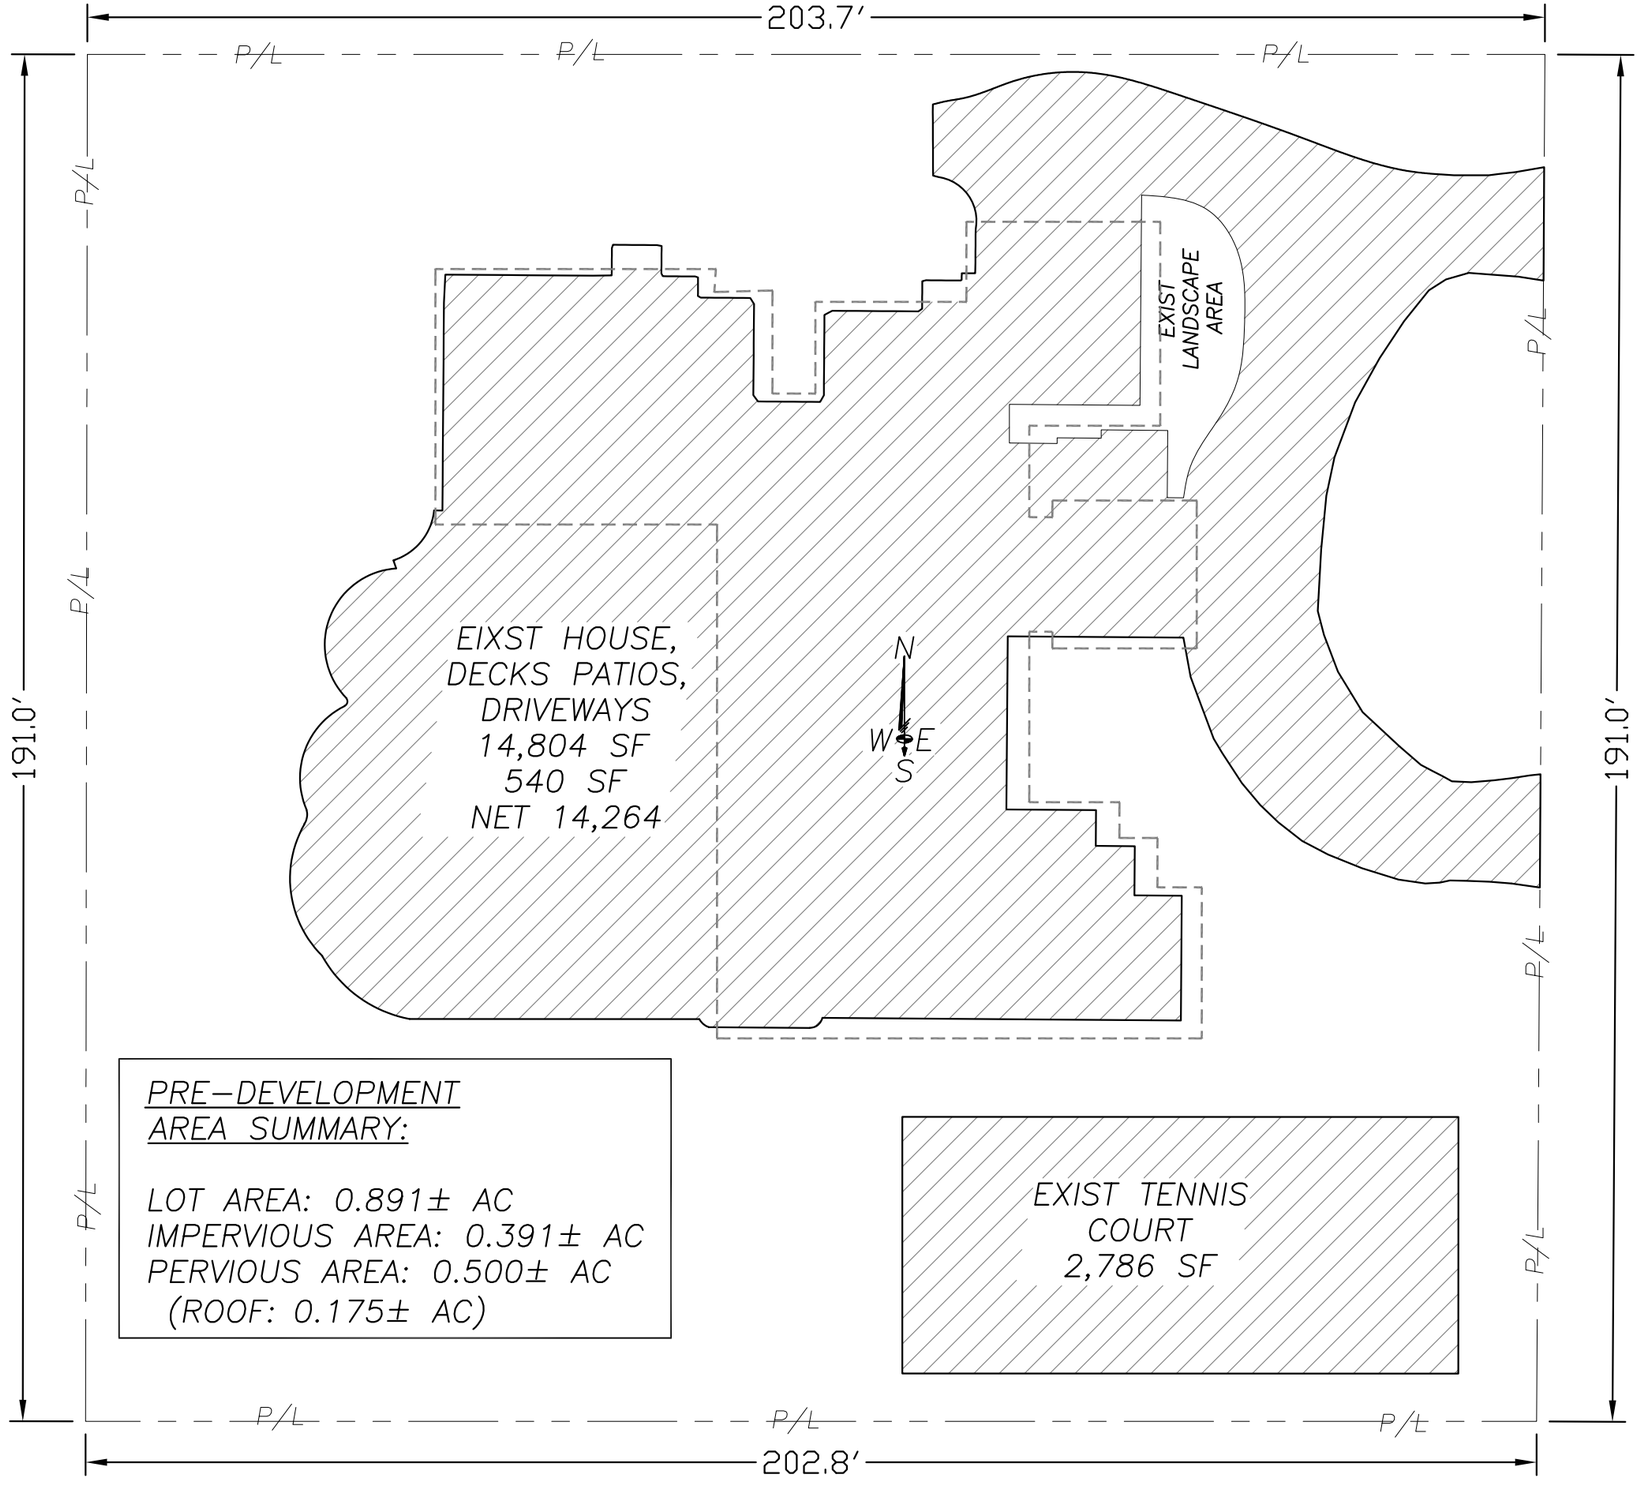

KEN W. GROCE
LICENSE
No. 35944
STATE OF FLORIDA
PROFESSIONAL ENGINEER

Digital Signature
Authorized By
Ken W. Groce
P.E.
FL P.E. # 35944
2023.05.20
20:14:07-04'00'

Ken W Groce

THIS ITEM HAS BEEN DIGITALLY SIGNED AND SEALED BY KEN W. GROCE, P.E. ON THE DATE ADJACENT TO THE SEAL.
PRINTED COPIES OF THIS DOCUMENT ARE NOT CONSIDERED SIGNED AND SEALED AND THE SIGNATURE MUST BE VERIFIED ON ANY ELECTRONIC COPIES

REVISIONS

Date	Remarks	By

Date: 3.15.2023 | Scale: N.T.S. | PROJECT No. 23-29

CHEROKEE CONSULTING, INC.
CIVIL ENGINEERS
5821 SW 51 TERRACE, MIAMI, FLORIDA 33155
Phone: 305.206.2361; E-Mail: kwgroce@att.net
Certificate of Authorization #7419

EVA VACCARO RESIDENCE
19214 SW 63 AVENUE
DRAINAGE FACILITIES
PRE DEVELOPMENT AREAS
PINECREST FLORIDA,

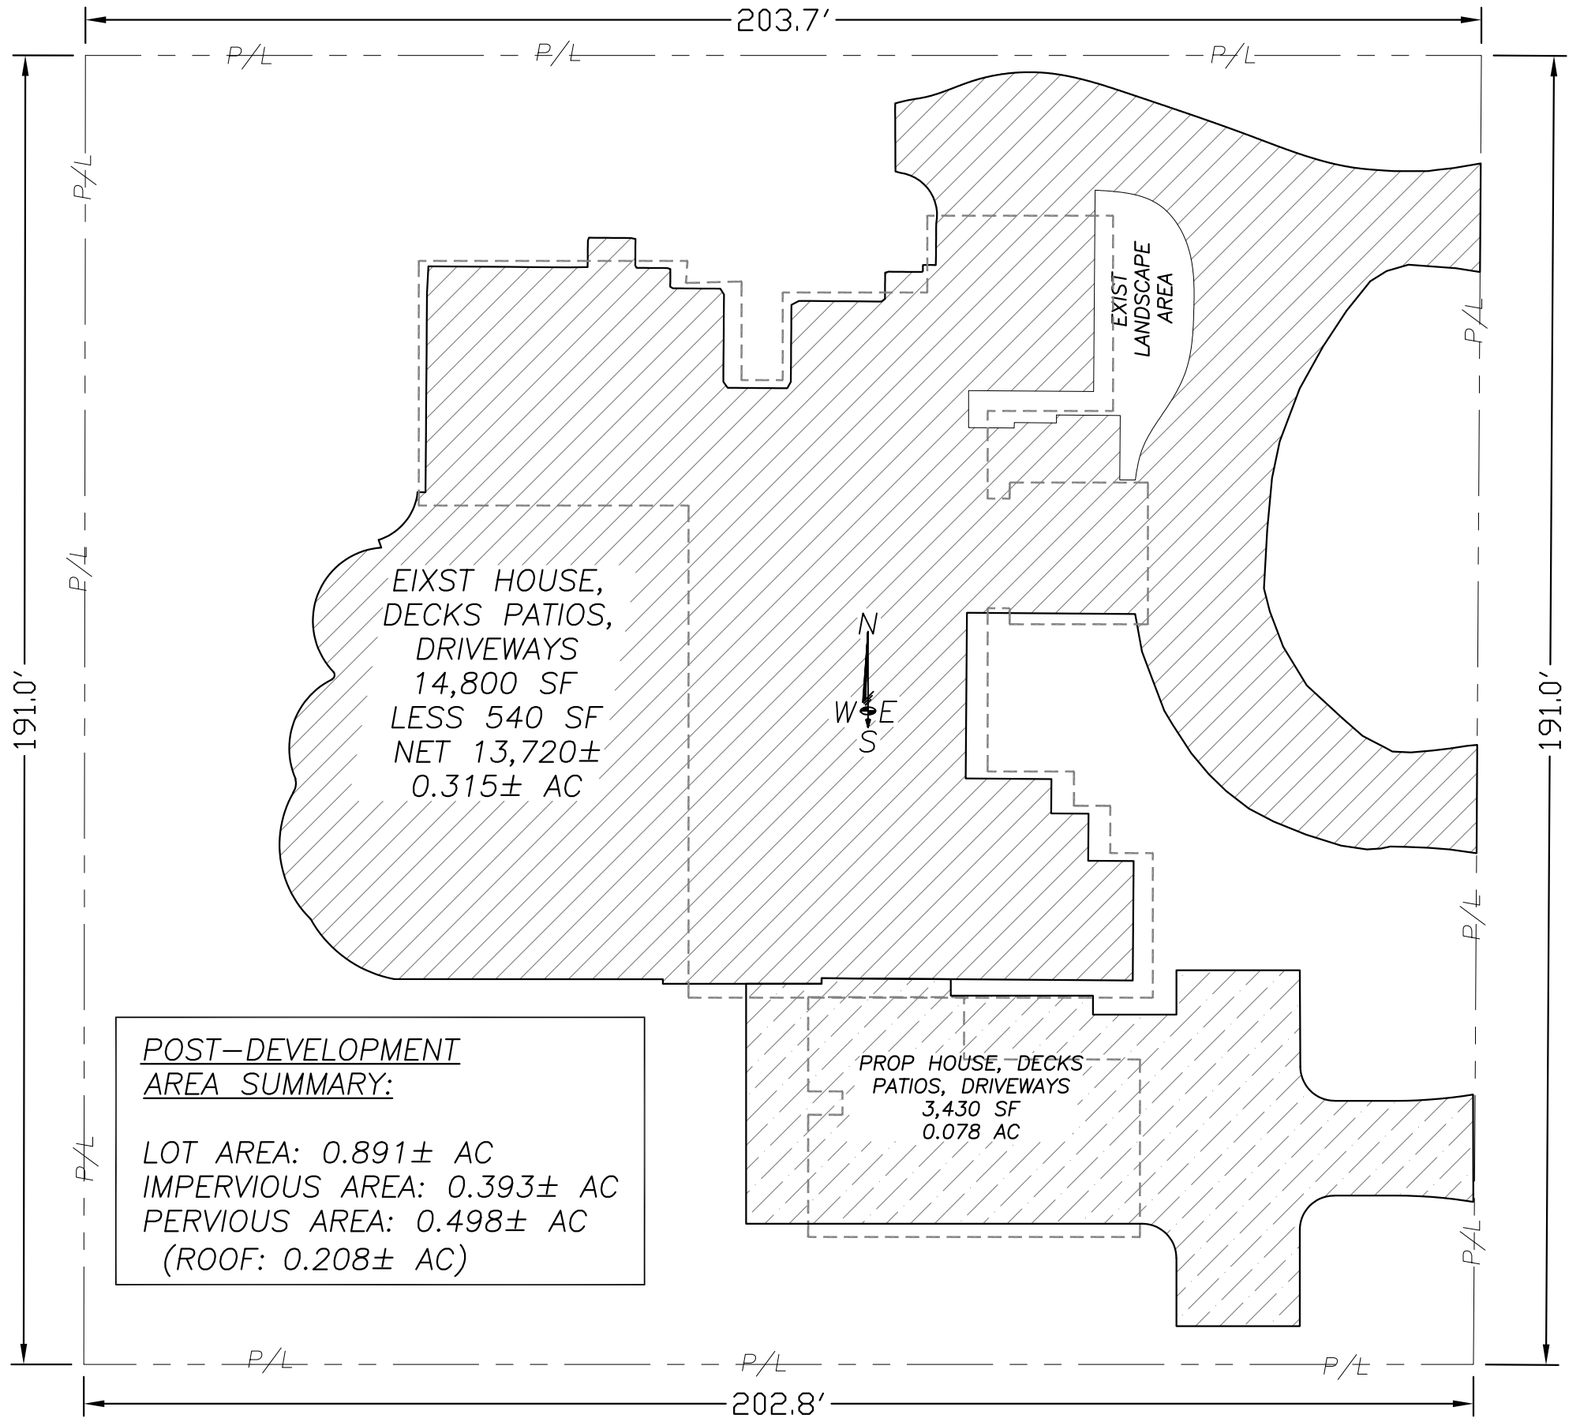

KEN W. GROCE
LICENSE
No. 35944
STATE OF FLORIDA
PROFESSIONAL ENGINEER
5.16.2025

REVISIONS

Date	Remarks	By

THIS ITEM HAS BEEN DIGITALLY SIGNED AND SEALED BY KEN W. GROCE, PE ON THE DATE ADJACENT TO THE SEAL.
PRINTED COPIES OF THIS DOCUMENT SHALL NOT BE CONSIDERED SIGNED AND SEALED AND THE SIGNATURE MUST BE VERIFIED ON ANY ELECTRONIC COPIES

Date: 5.16.2025 Scale: N.T.S. PROJECT No. 23-29

CHEROKEE CONSULTING, INC.
CIVIL ENGINEERS
5821 SW 51 TERRACE, MIAMI, FLORIDA 33155
Phone: 305.205.2361; E-Mail: kwgroce@att.net
Certificate of Authorization #7419

EVA VACCARO RESIDENCE
19214 SW 63 AVENUE
DRAINAGE FACILITIES
POST DEVELOPMENT AREAS
PINECREST FLORIDA,

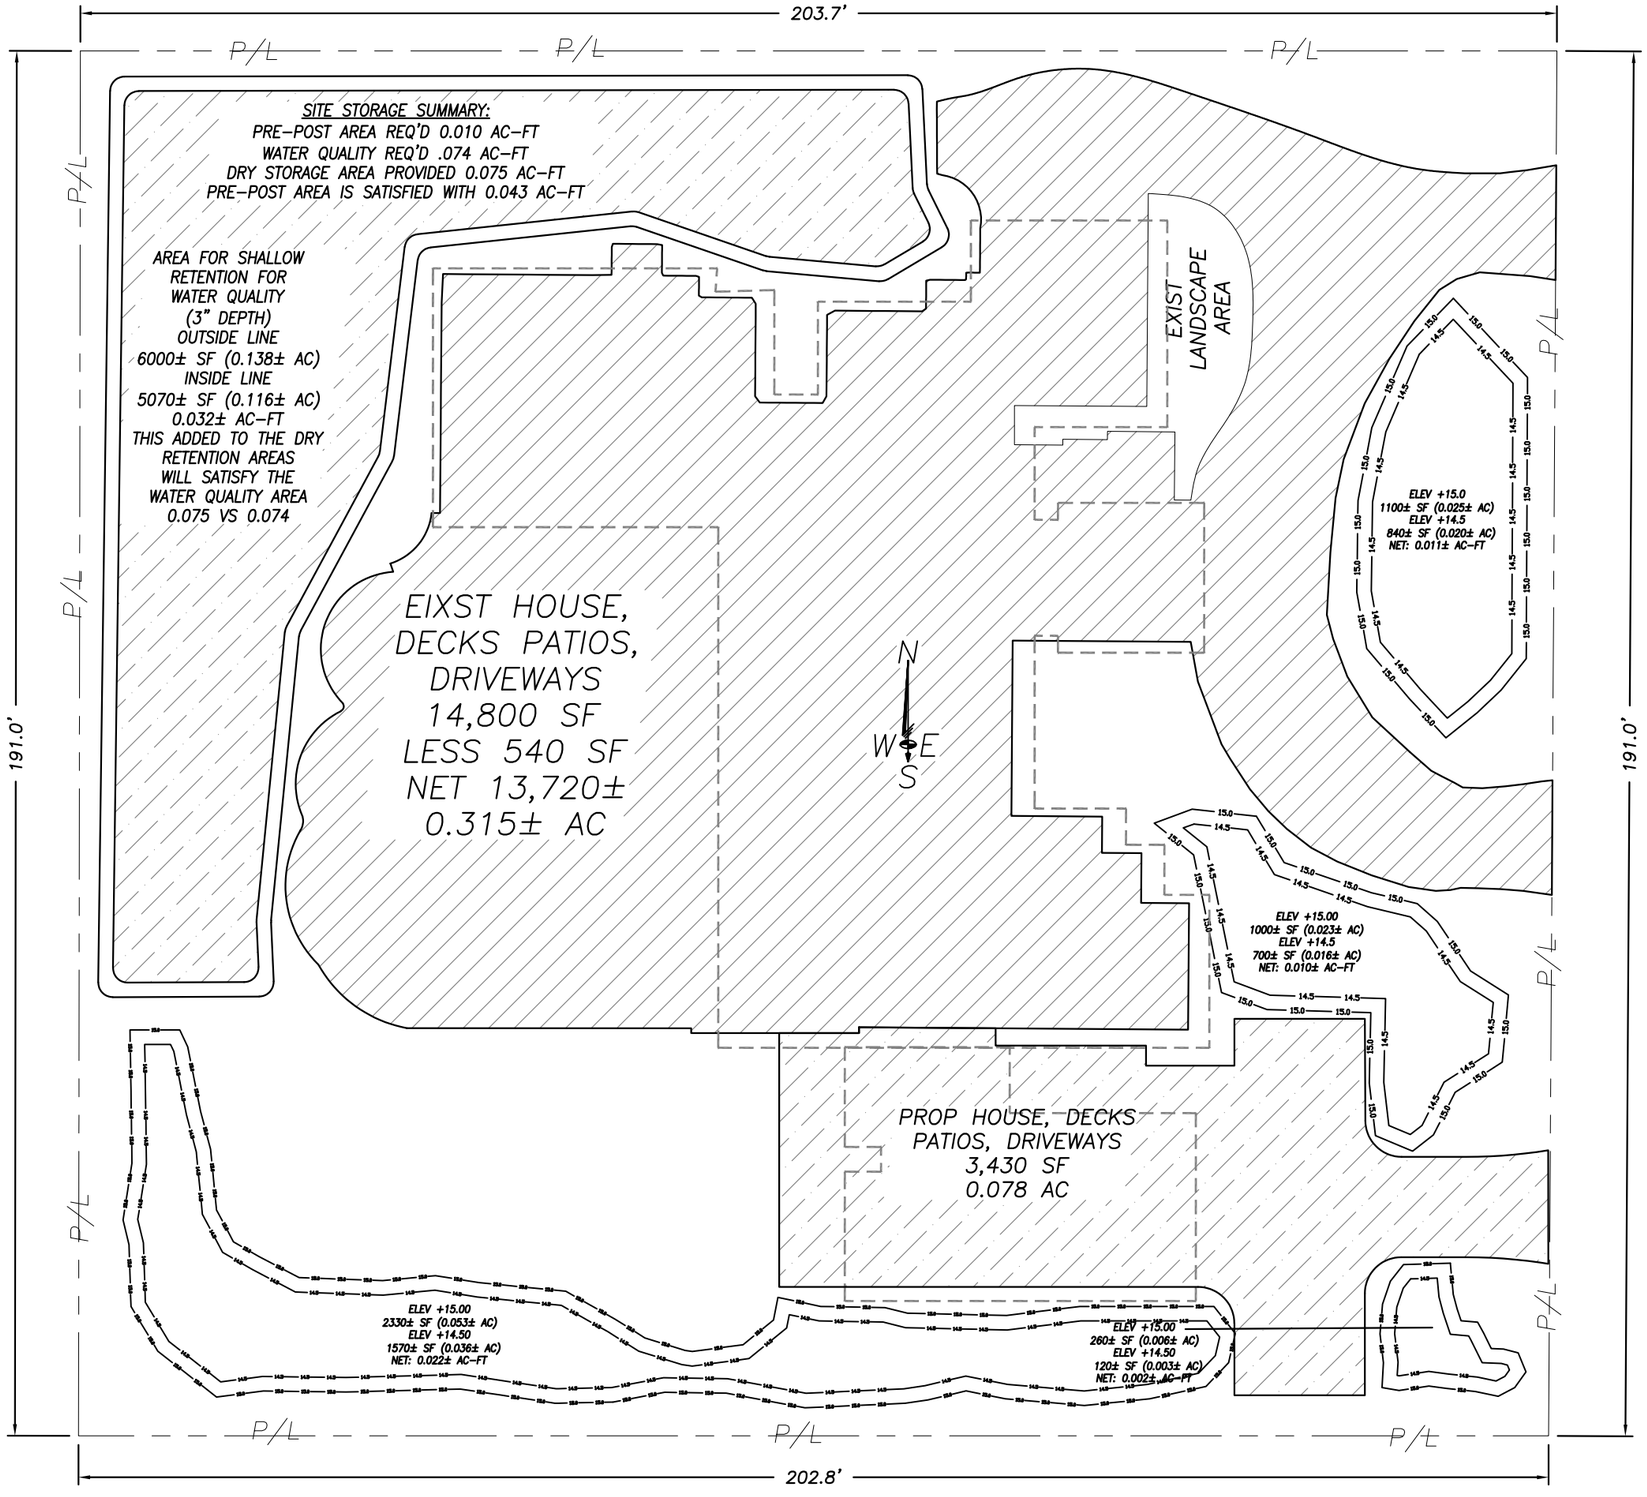

KEN W. GROCE
LICENSE
No. 35944
STATE OF FLORIDA
PROFESSIONAL ENGINEER
6.30.2023

REVISIONS

Date	Remarks	By

Date: 5.15.2023 Scale: N.T.S. PROJECT No. 23-29

THIS ITEM HAS BEEN DIGITALLY SIGNED AND SEALED BY KEN W. GROCE, PE ON THE DATE ADJACENT TO THE SEAL.
PRINTED COPIES OF THIS DOCUMENT SHALL NOT BE CONSIDERED SIGNED AND SEALED AND THE SIGNATURE MUST BE VERIFIED ON ANY ELECTRONIC COPIES

CHEROKEE CONSULTING, INC.
CIVIL ENGINEERS
5821 SW 51 TERRACE, MIAMI, FLORIDA 33155
Phone: 305.205.2361; E-Mail: kwgroce@att.net
Certificate of Authorization #7419

EVA VACCARO RESIDENCE
19214 SW 63 ACVENUE
DRAINAGE FACILITIES
RETENTION AREAS
PINECREST FLORIDA.