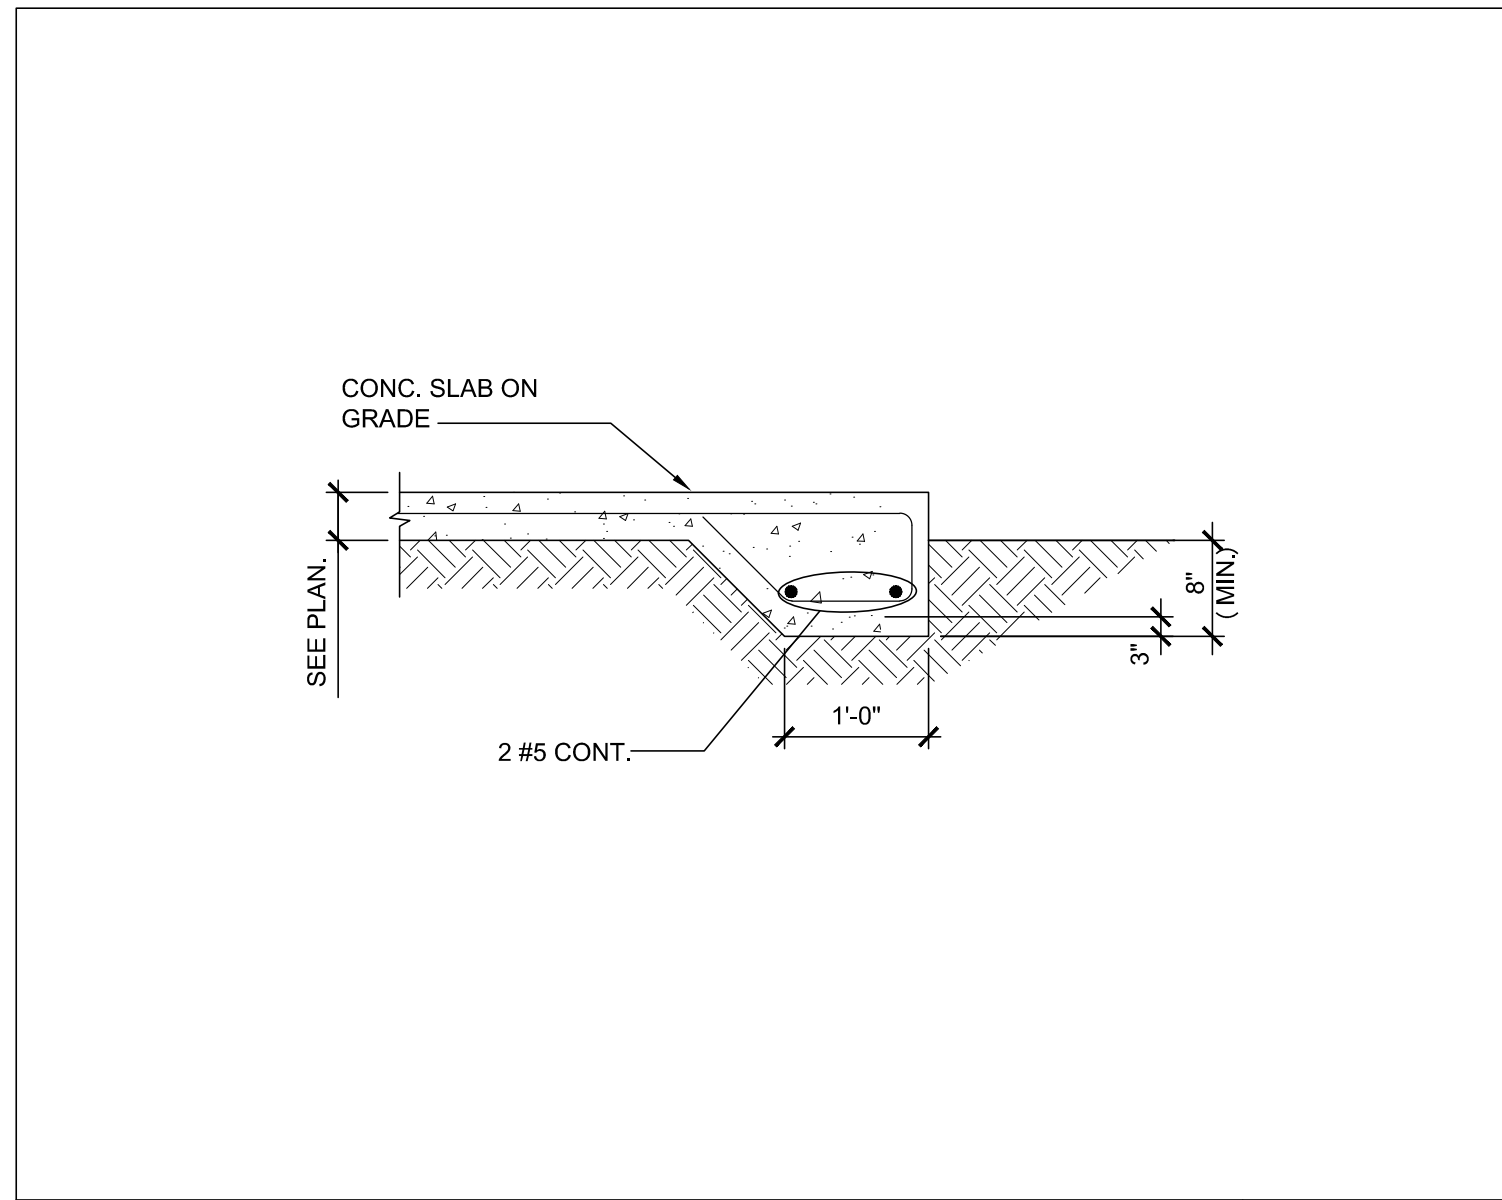
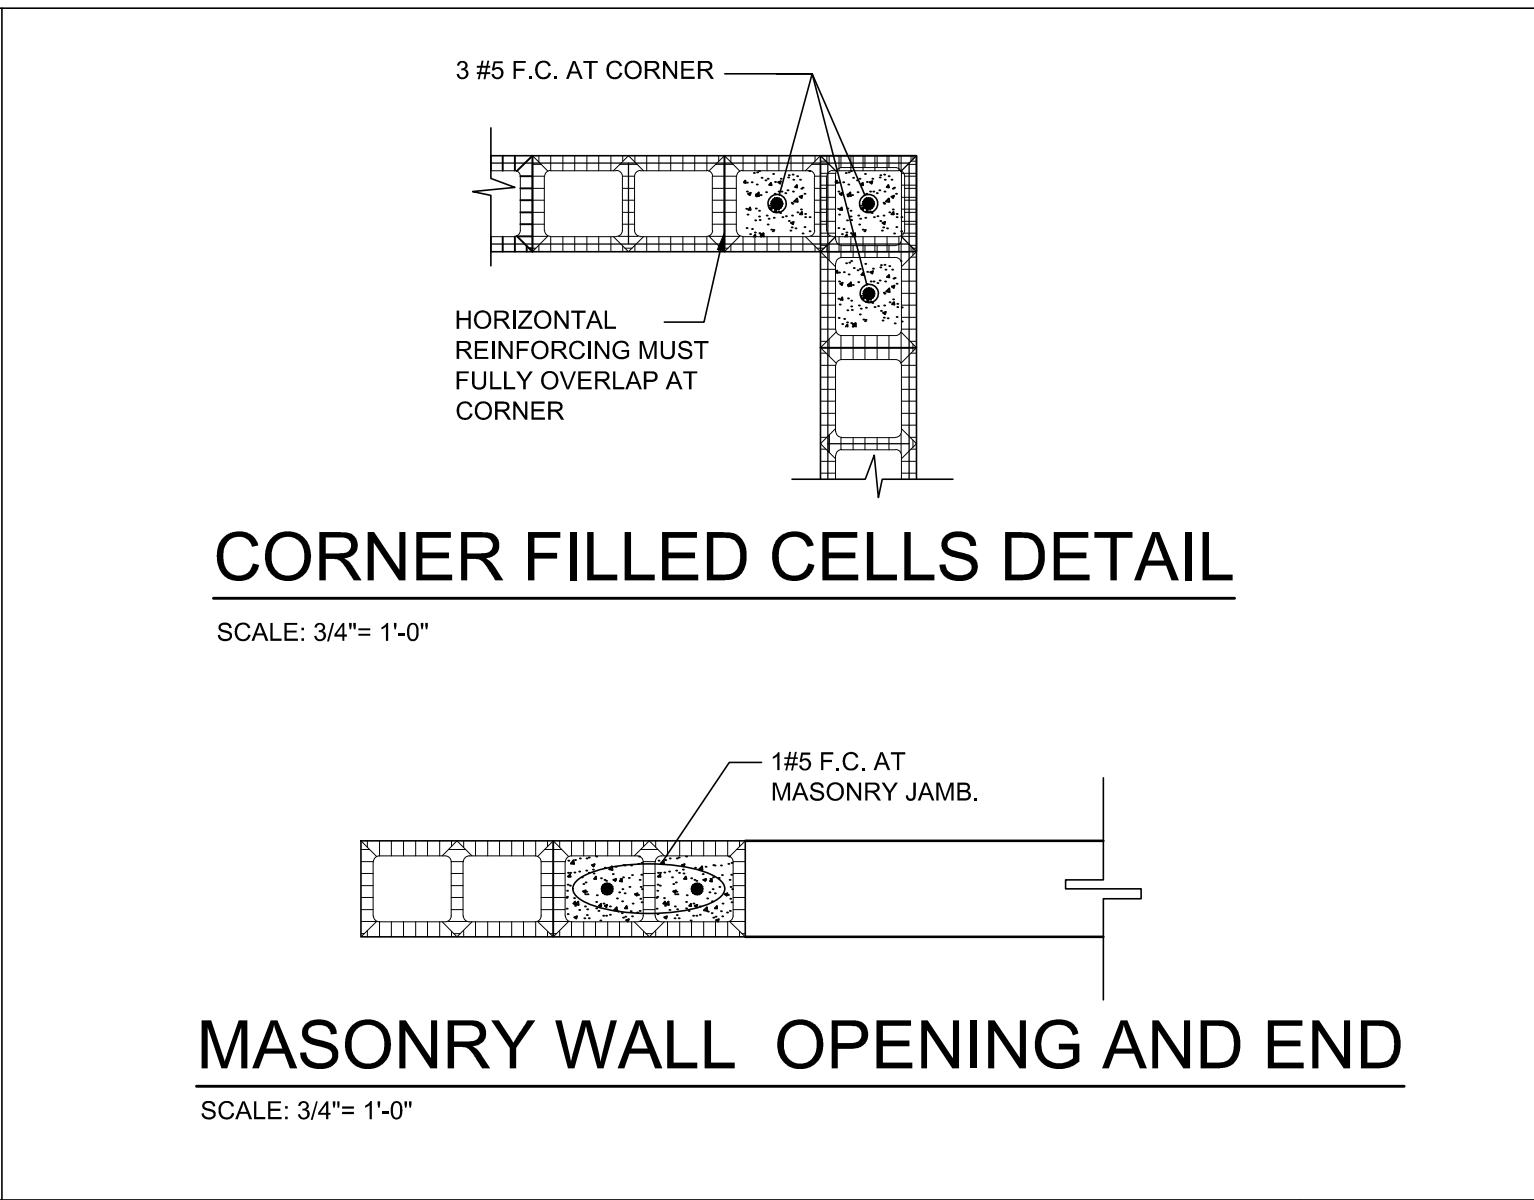
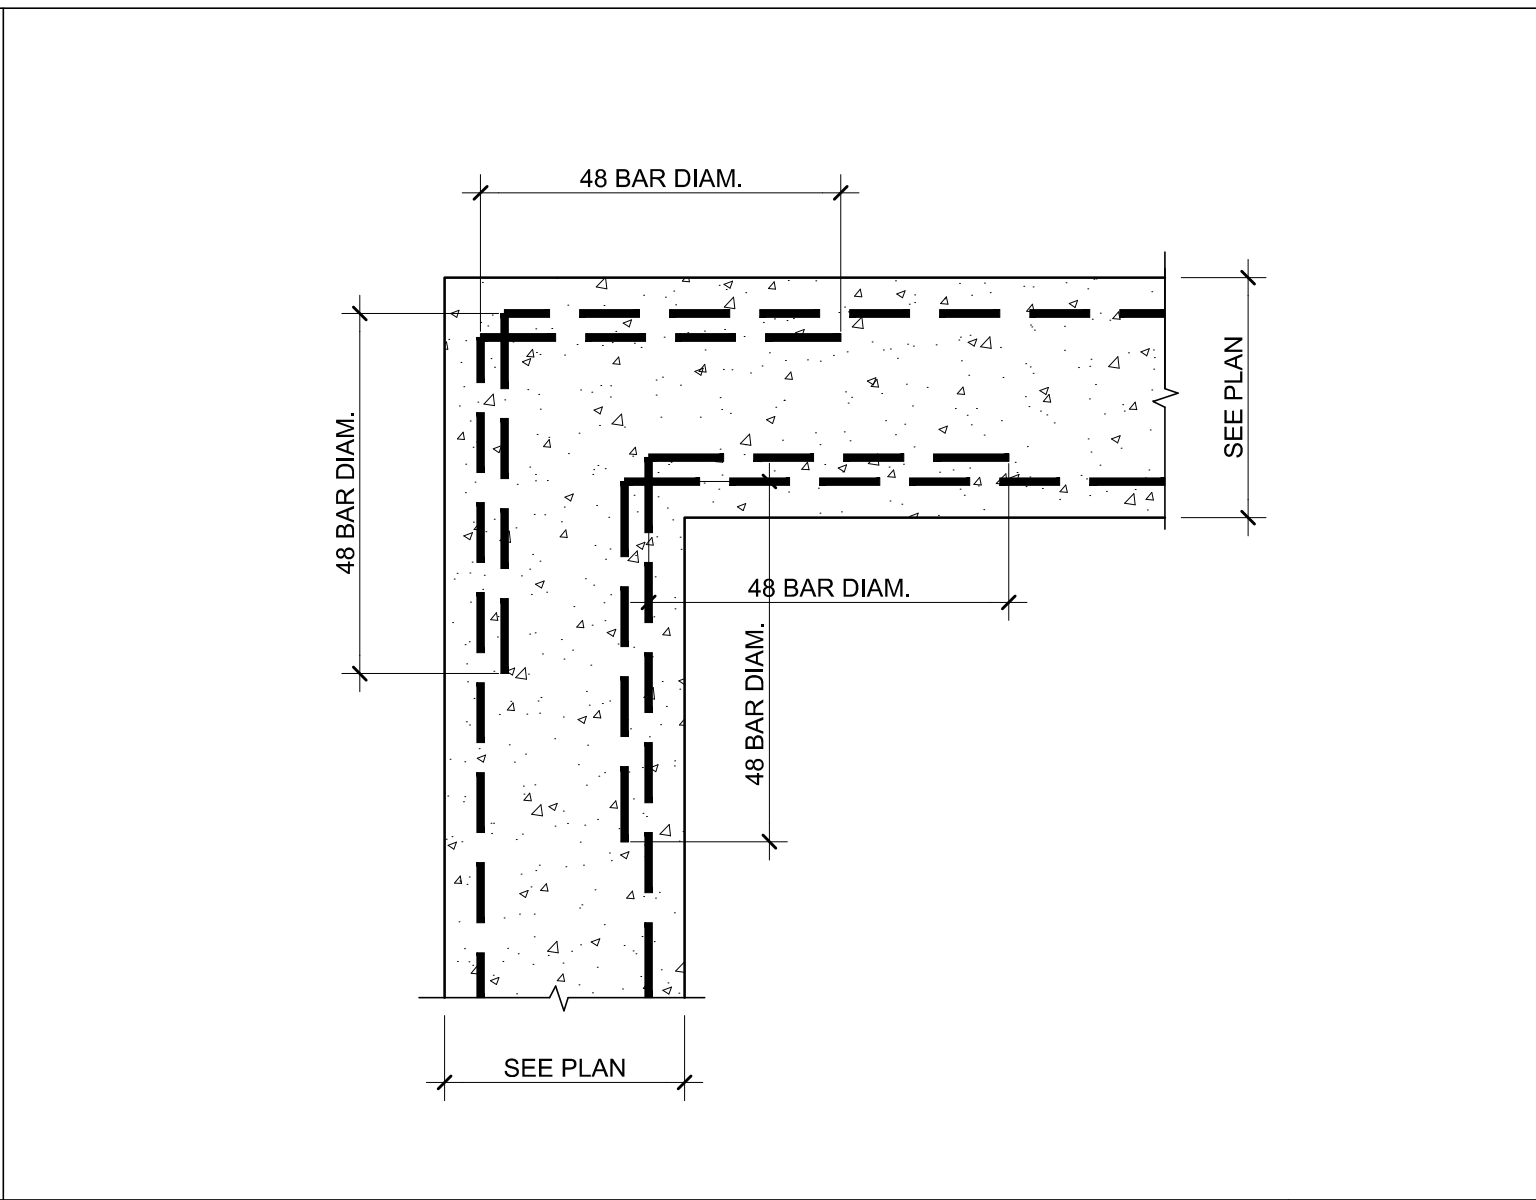
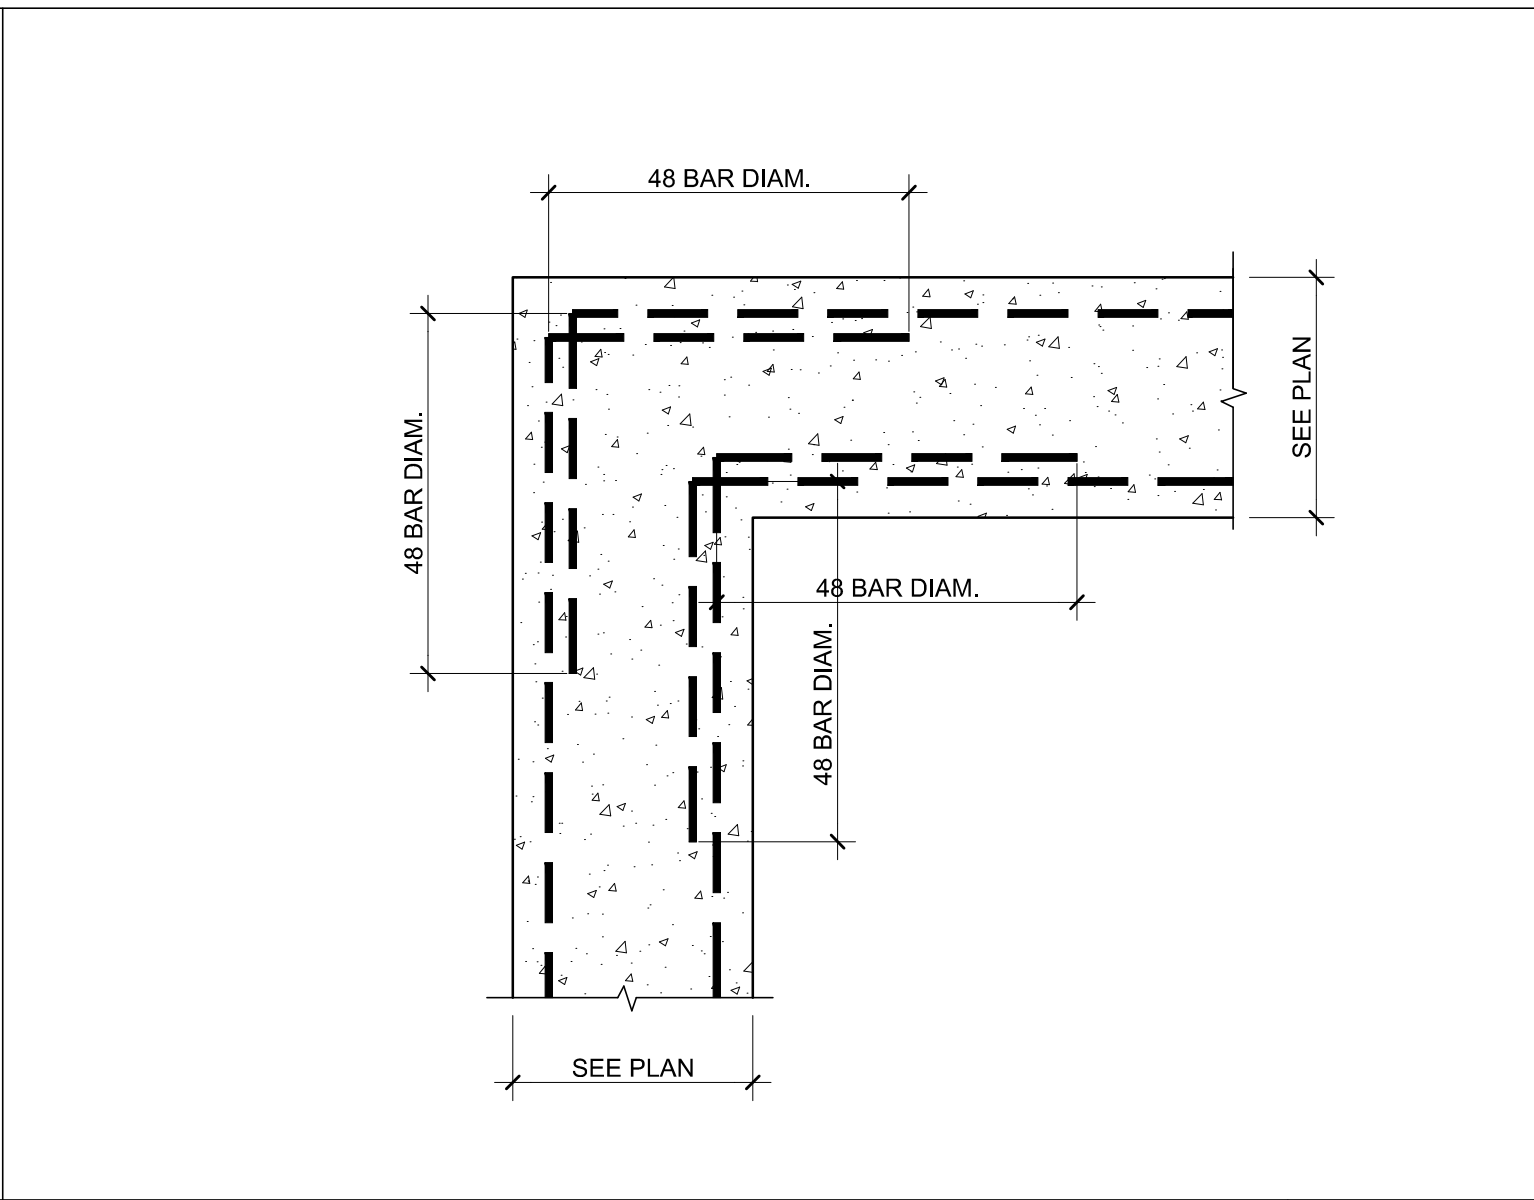
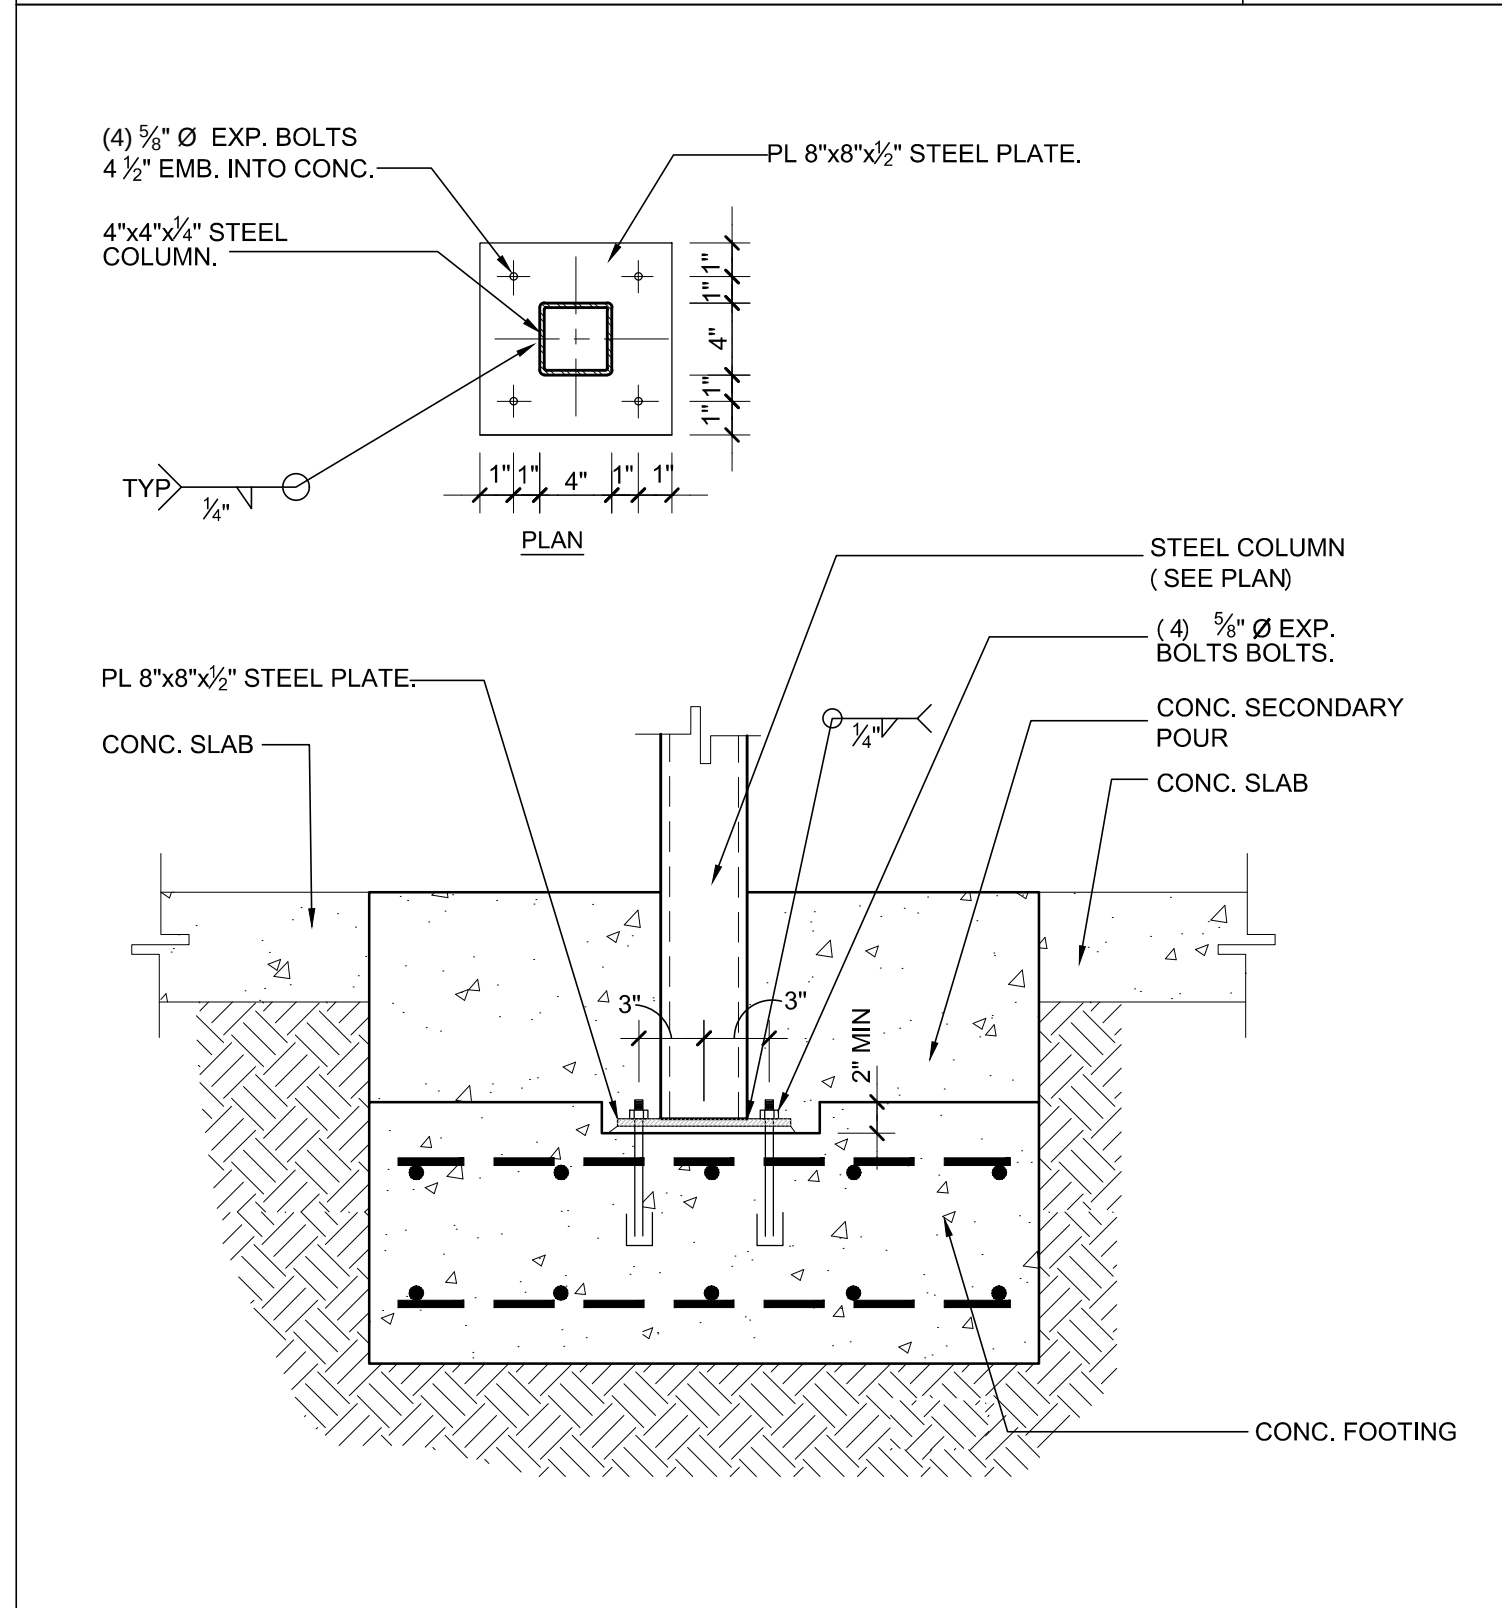
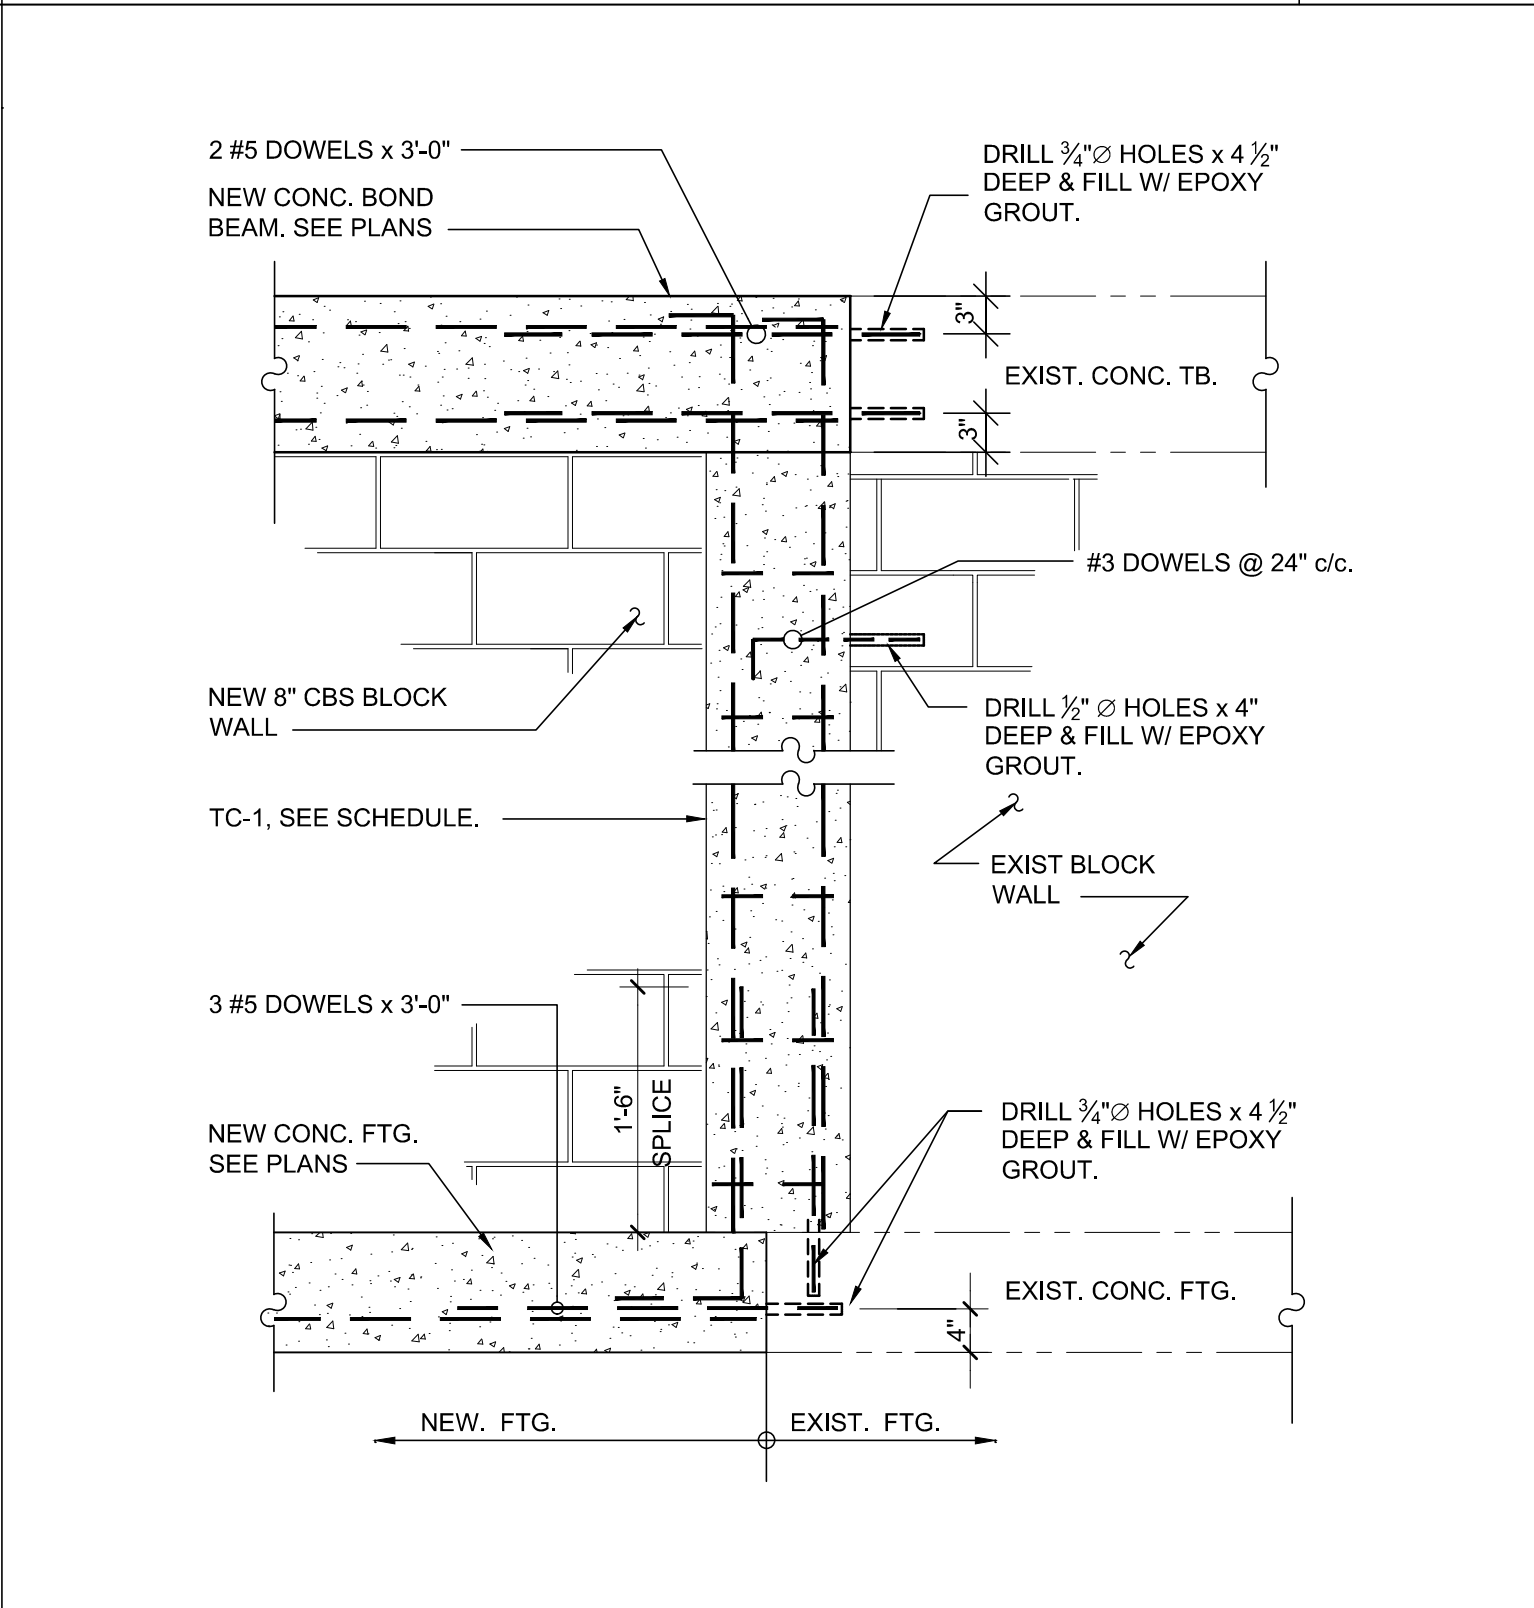
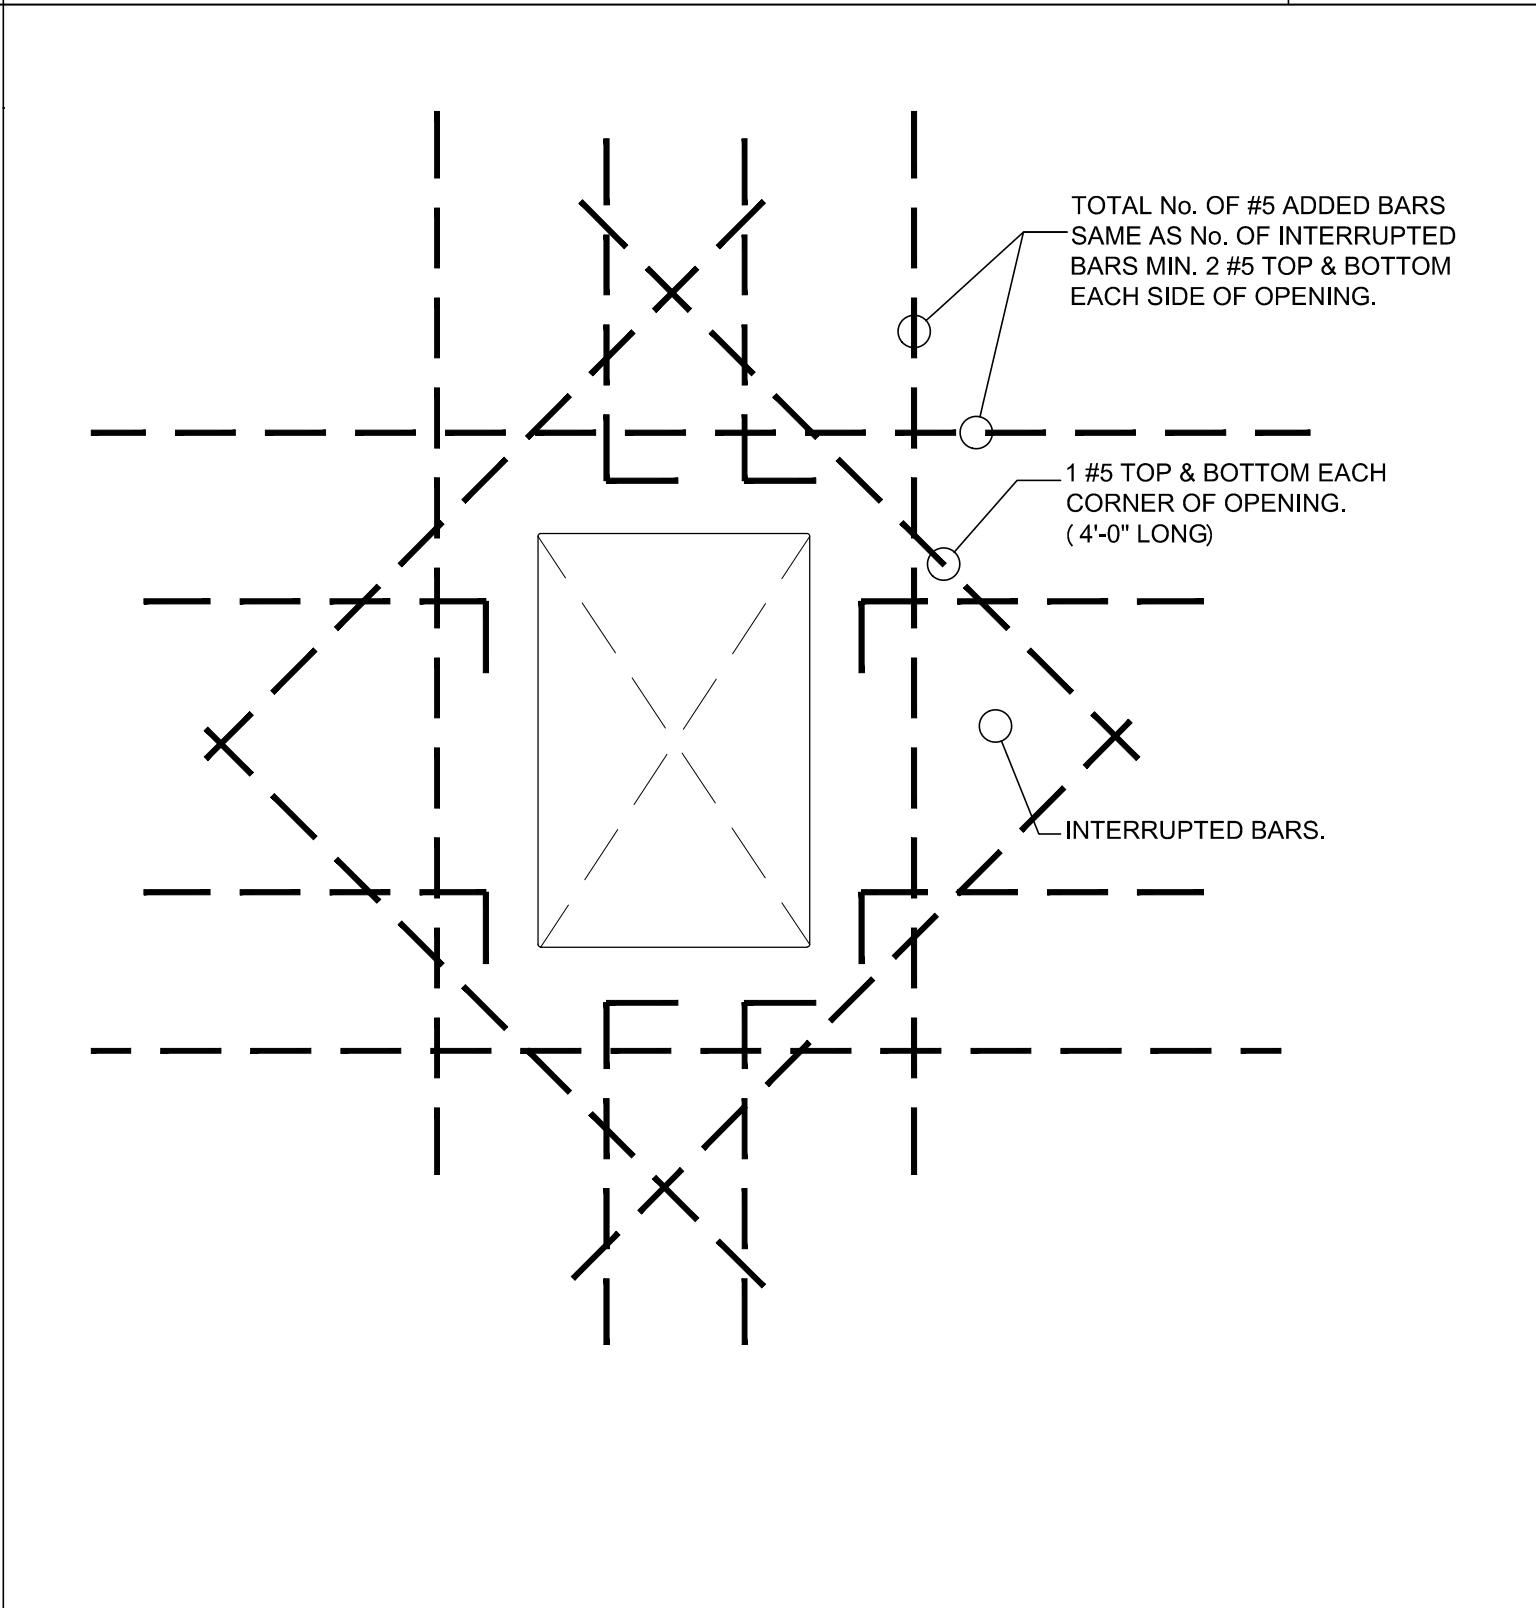
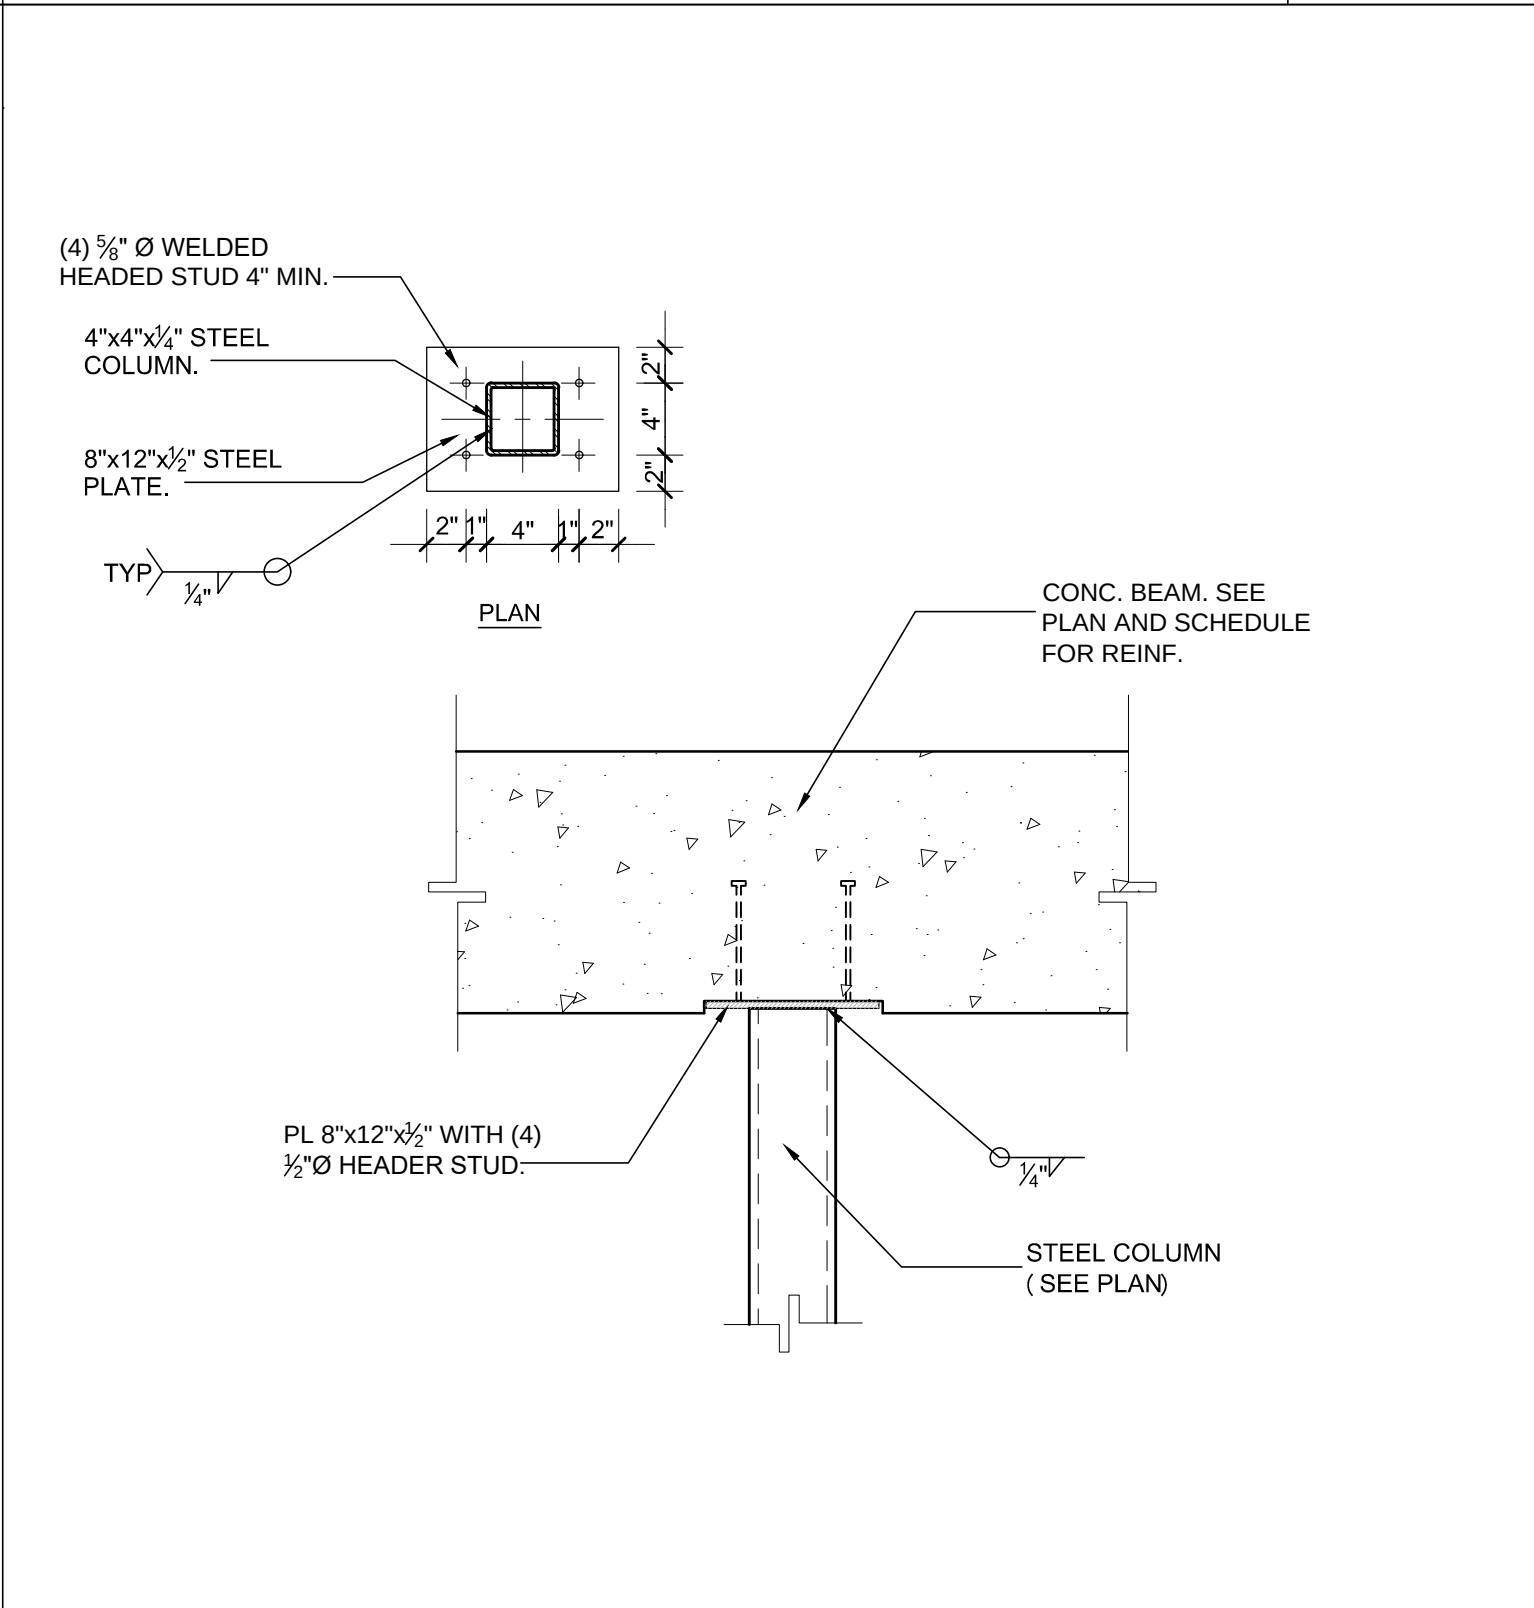
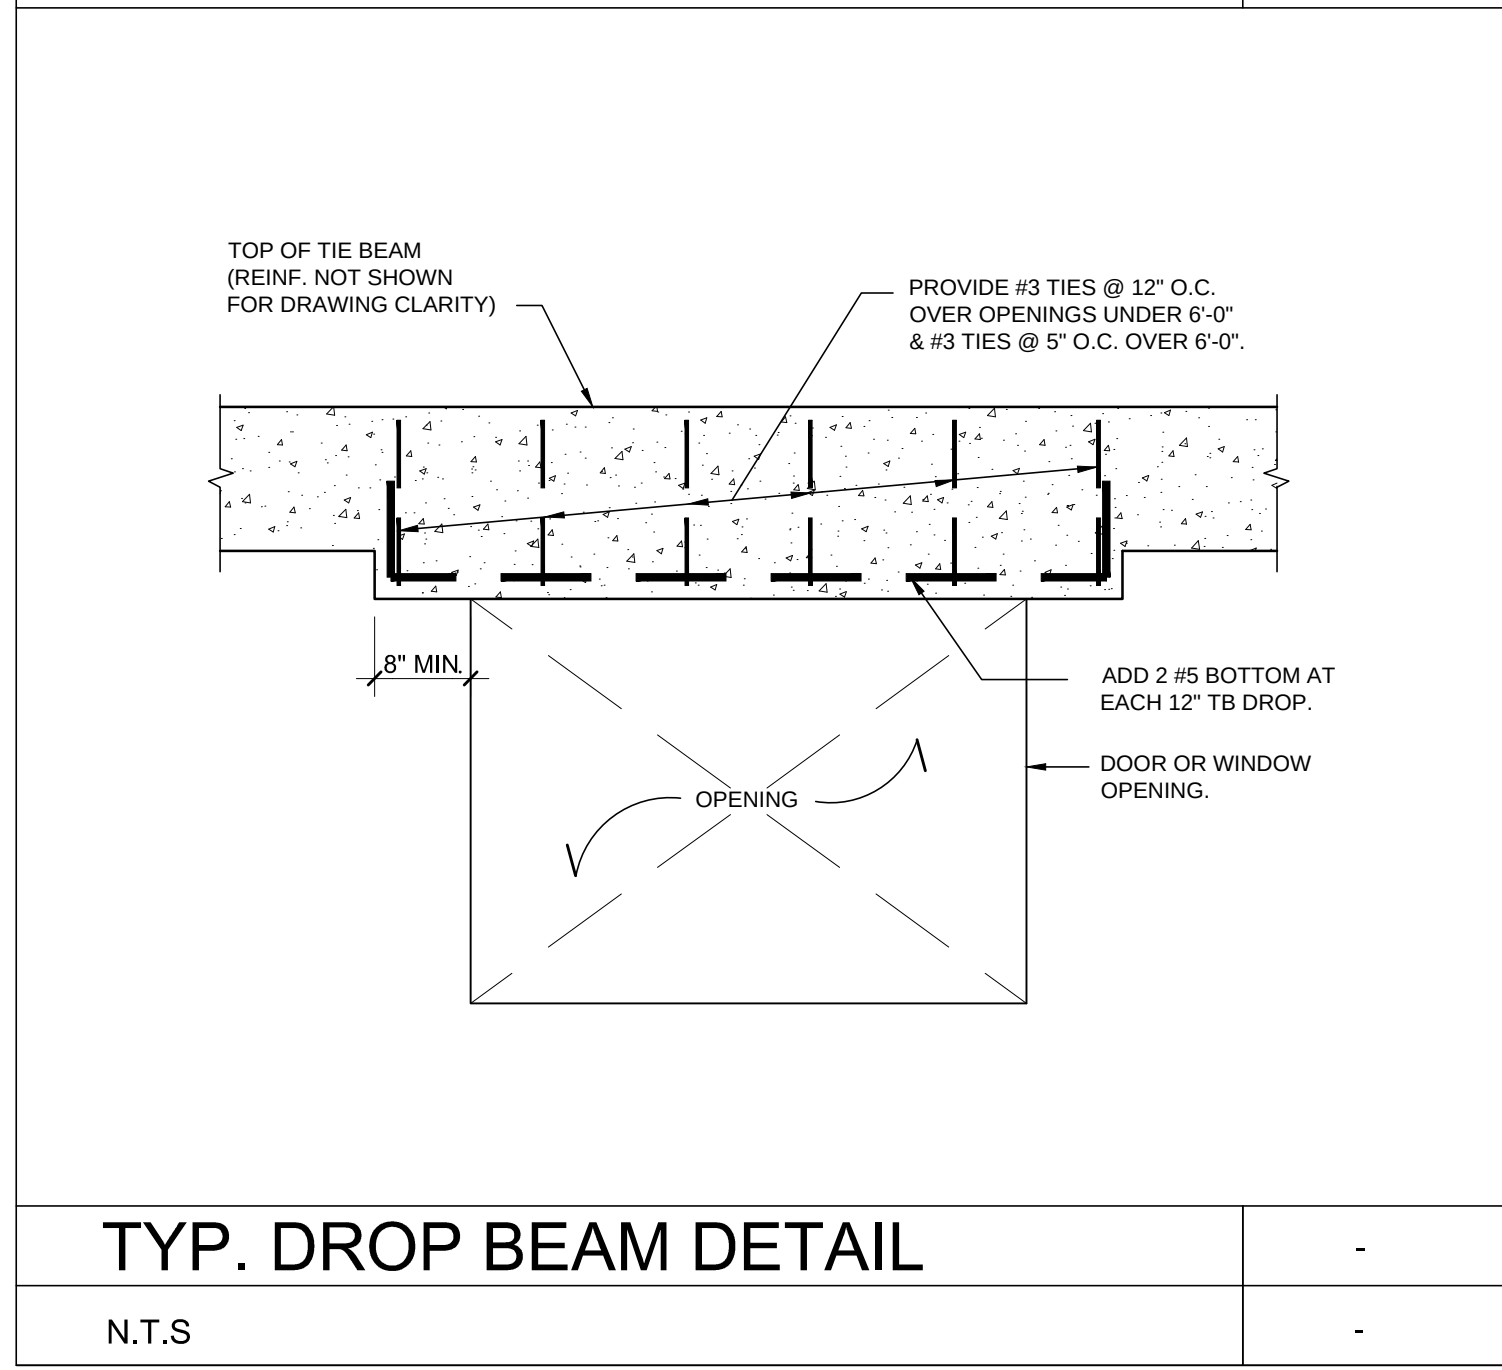
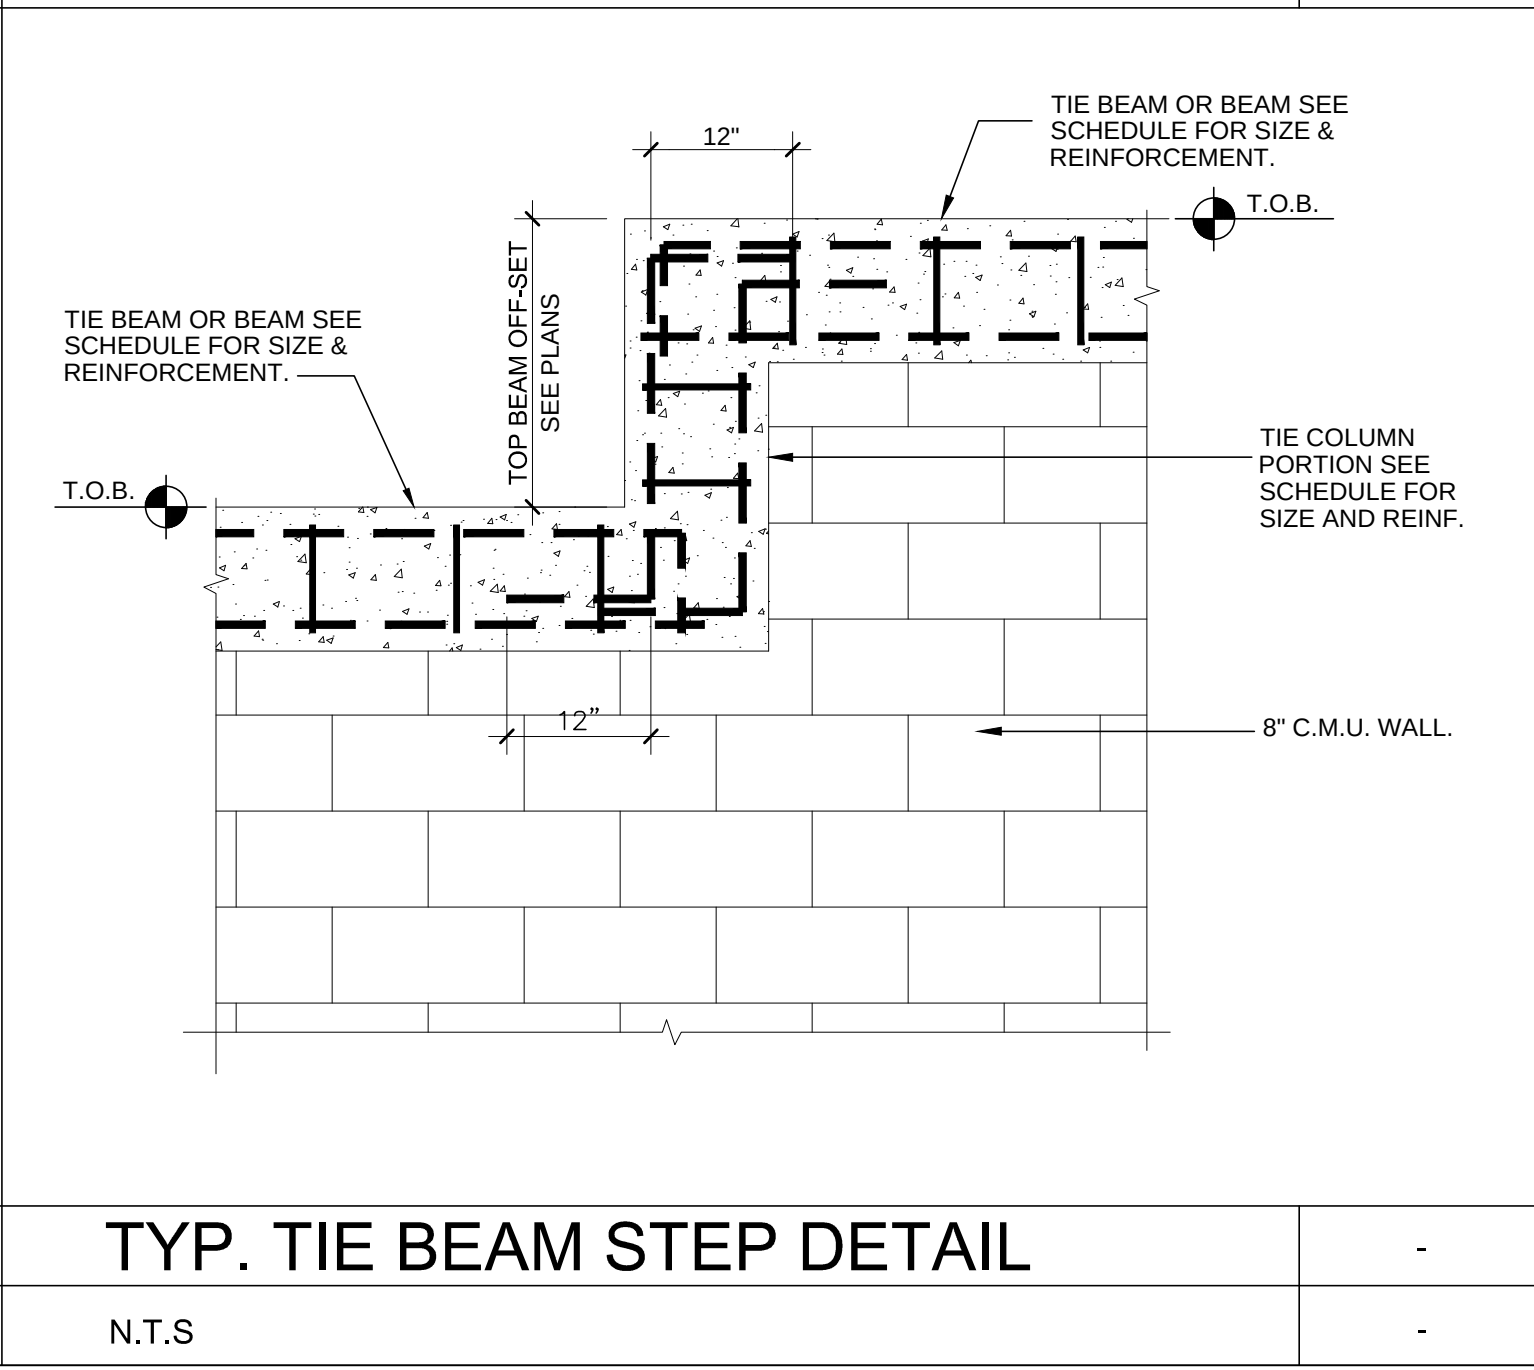


							
TYP. THICKENED EDGE DETAIL		TYPICAL MASONRY DETAIL		TYPICAL FOOTING CORNER DETAIL		TYPICAL TIE BEAM CORNER DETAIL	
3/4" = 1'-0"		3/4" = 1'-0"		3/4" = 1'-0"		3/4" = 1'-0"	
							
DETAIL		DETAIL		DETAIL		DETAIL	
N.T.S		N.T.S		3/4" = 1'-0"		1" = 1'-0"	
				TYP. VALLEY TRUSS DETAIL		LEDGERS TYPE DETAILS	
TYP. DROP BEAM DETAIL		TYP. TIE BEAM STEP DETAIL		TYP. VALLEY TRUSS DETAIL		LEDGERS TYPE DETAILS	
N.T.S		N.T.S		N.T.S		N.T.S	

Arianna Prieto, P.E.
PROFESSIONAL ENGINEER P.E. 90741
3911 NW 1st St. Miami, Florida, 33126
Tel: (786) 991-3288

ARIANNA PRIETO
No. 90741
Arianna Prieto, P.E.
FLORIDA
PROFESSIONAL ENGINEER

Arianna Prieto, P.E.
FL. P.E. No 90741

REVISION	RECORD
DATE	

DRAWING CONTENT:

TYPICAL DETAIL.

TO THE BEST OF THE ARCHITECT'S OR ENGINEER'S KNOWLEDGE, THE PLANS AND SPECIFICATIONS COMPLY WITH THE APPLICABLE MINIMUM BUILDING CODES AND THE APPLICABLE FIRE SAFETY STANDARDS AS DETERMINED BY THE LOCAL AUTHORITY.

COPYRIGHT ARIANNA PRIETO P.E. THESE DOCUMENTS ARE THE PROPERTY OF ARIANNA PRIETO P.E. ANY REPRODUCTION WITHOUT THE WRITTEN CONSENT OF ARIANNA PRIETO P.E. IS PROHIBITED.

PROJECT: 2-Story Addition.

OWNER: Eva Vaccaro

ADDRESS: 12940 S.W. 63rd Avenue, Pinecrest, Florida, 33156

DATE:	June 14, 2022
DRAWN:	L.A.H.
REVISED	A.prieto

Sheet:
S-1.1