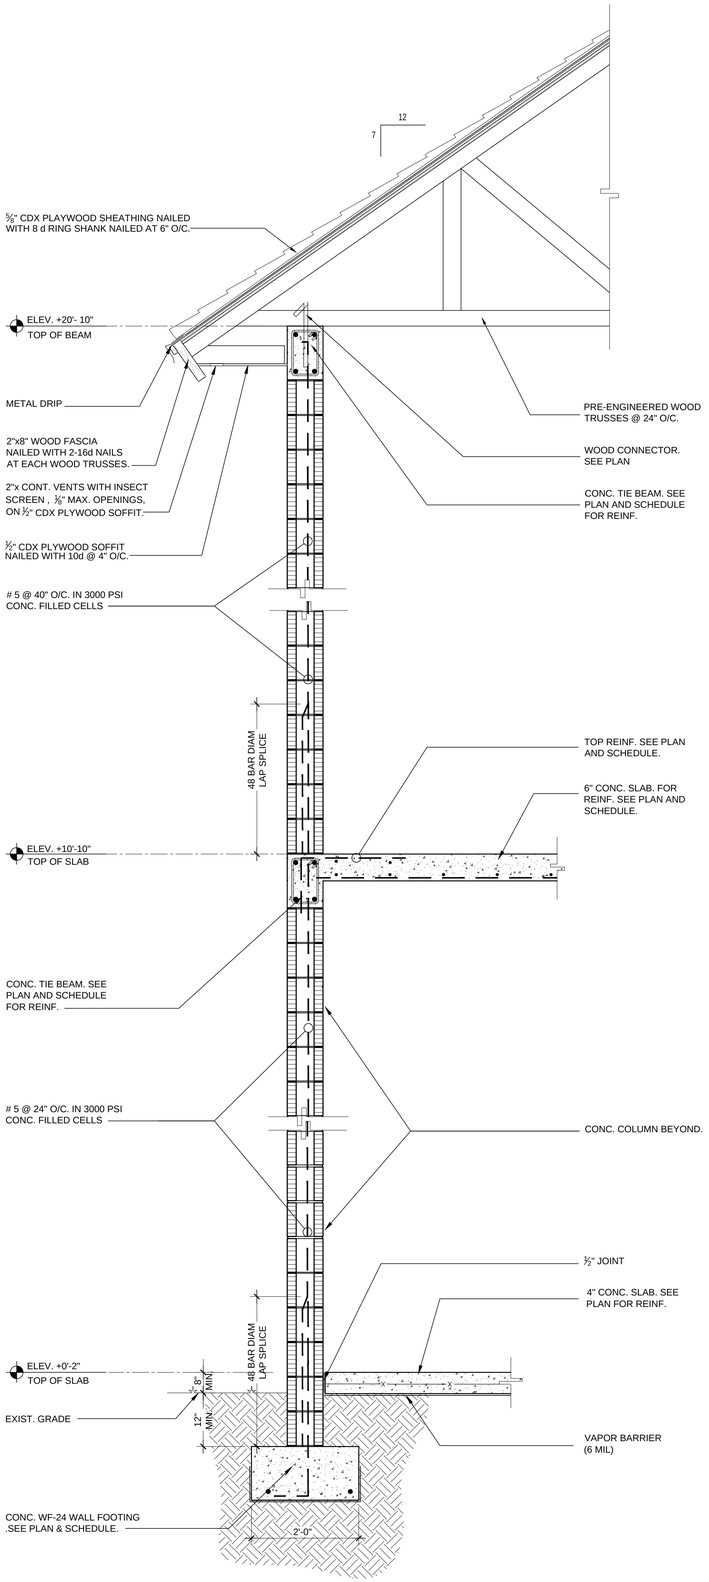

SECTION 1
3/4" = 1'-0"

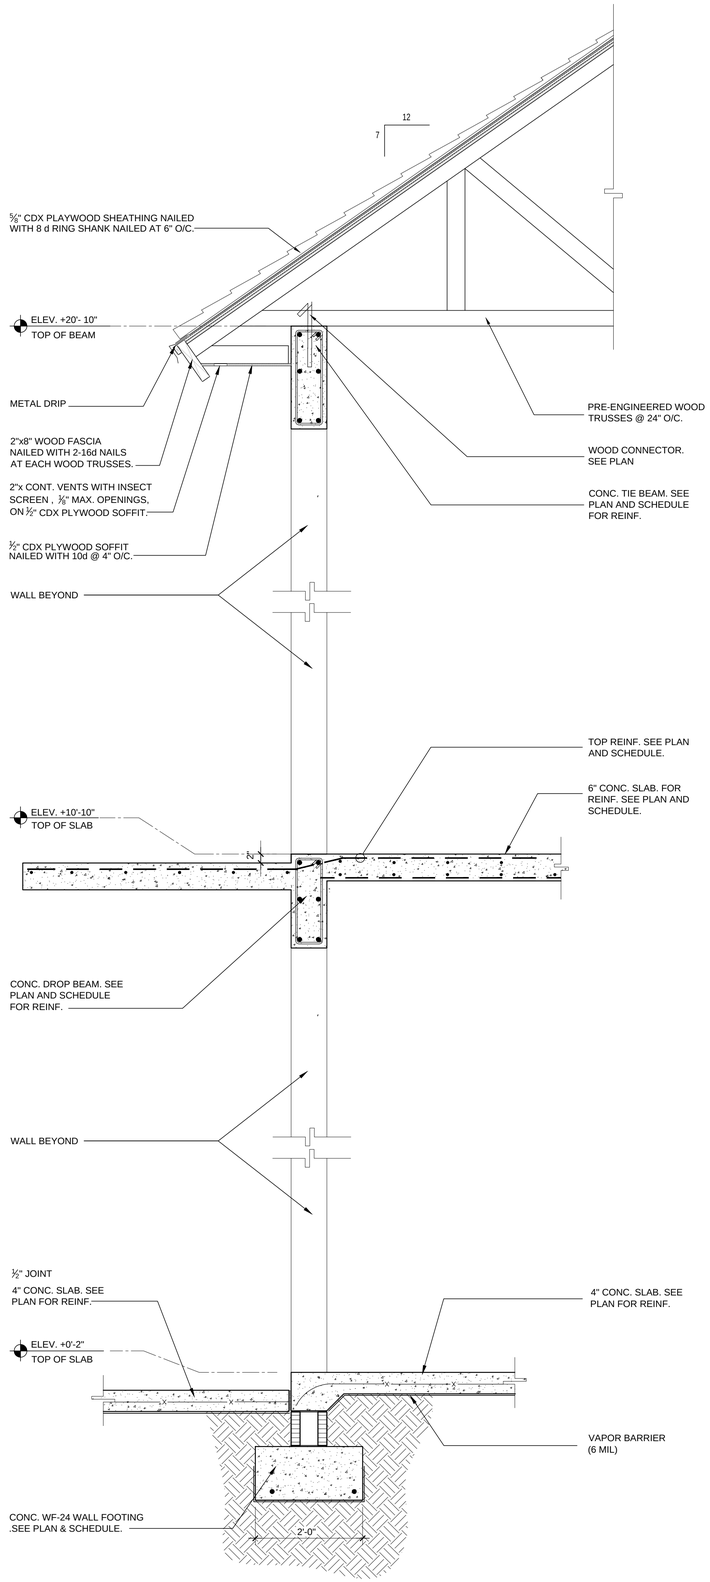

SECTION 2
3/4" = 1'-0"

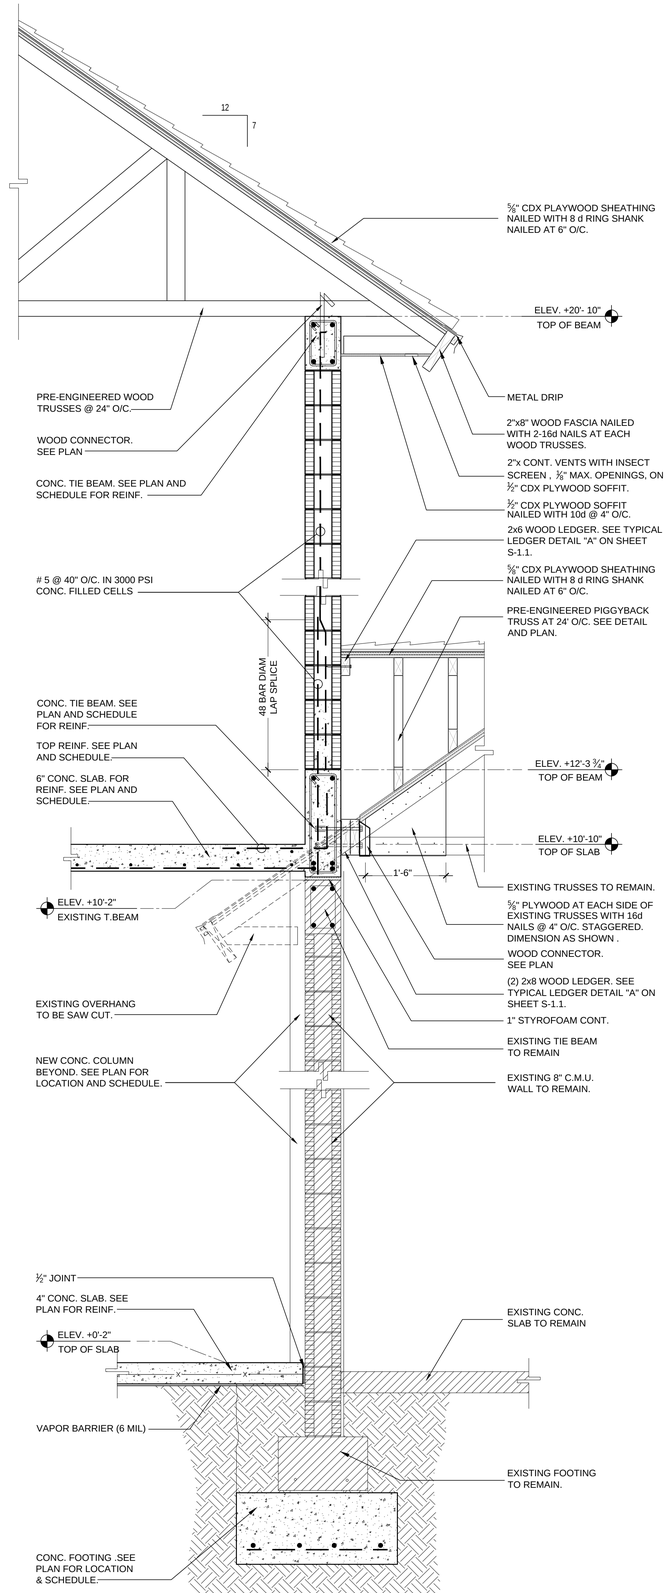

SECTION 3
3/4" = 1'-0"

Arianna Prieto, P.E.
PROFESSIONAL ENGINEER P.E. 90741
3911 NW 1st St, Miami, Florida, 33126
Tel: (786) 991- 3288

ARIANNA PRIETO LICENSE No. 90741 STATE OF FLORIDA PROFESSIONAL ENGINEER
Arianna Prieto
Digitally signed by Arianna Prieto
Date: 2024.04.08 10:54:04 -04'00'
Arianna Prieto, P.E.
FL. P.E. No 90741

REVISION-RECORD	DATE

DRAWING CONTENT: SECTION

TO THE BEST OF THE ARCHITECT'S OR ENGINEER'S KNOWLEDGE, THE PLANS AND SPECIFICATIONS COMPLY WITH THE APPLICABLE MINIMUM BUILDING CODES AND THE APPLICABLE FIRE-SAFETY STANDARDS AS DETERMINED BY THE LOCAL AUTHORITY

PROJECT: 2-Story Addition.
OWNER: Eva Vaccaro
ADDRESS: 12940 S.W. 63rd Avenue, Pinecrest, Florida, 33156

COPYRIGHT ARIANNA PRIETO PE. THESE DOCUMENTS ARE THE PROPERTY OF ARIANNA PRIETO, PE. ANY REPRODUCTION WITHOUT THE WRITTEN CONSENT OF ARIANNA PRIETO PE IS PROHIBITED.

DATE:	June 14 ,2022
DRAWN:	L.A.H.
REVISED	A.prieto

Sheet: S-5.0