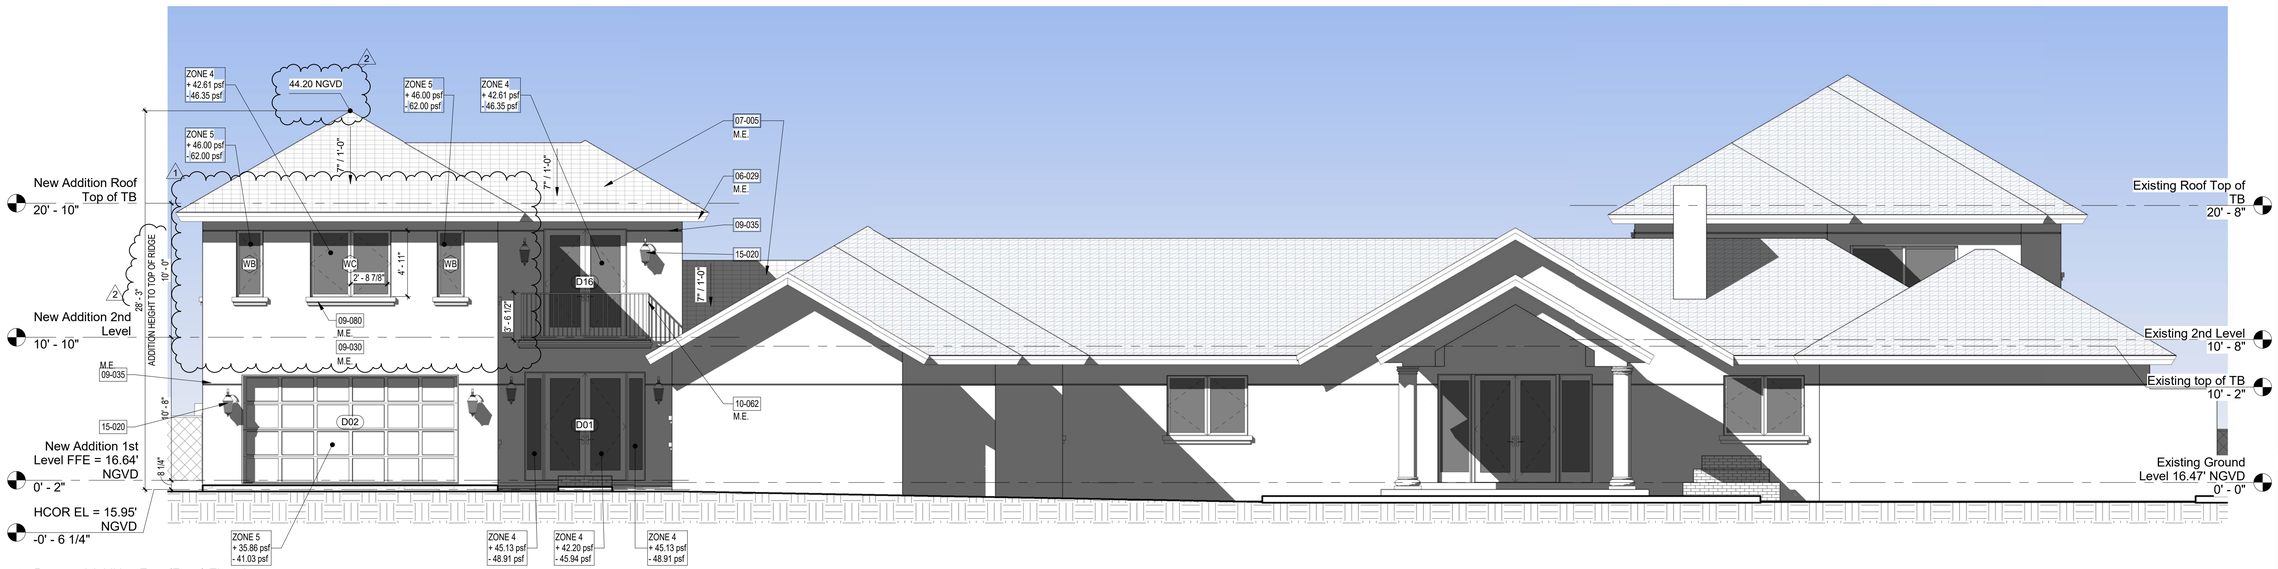


1 Proposed Addition East (Front) Elevation
3/16" = 1'-0"

M.E. = MATCH EXISTING ELEMENTS OR FINISHES.

2 Proposed Addition North (Side) Elevation
3/16" = 1'-0"

REFER TO SHEET A420 FOR ELEVATIONS & SECTIONS KEYNOTES SCHEDULE.

NOVUS Archetype
architecture / interior / planning

*NOVUS Archetype, LLC*
12721 SW 30th ST. MIAMI, FL 33175
PH: (305) 505-6910
email: julio@novusarchetype.com
AA26001460
Qualifier: Julio Pulido, AIA
License #: AR93904
Qualifier : Salvador Ben Mitrani, NCARB
License # : AR99606

STATE OF FLORIDA
JULIO PULIDO
AR93904
REGISTERED ARCHITECT

Julio Pulido
Digitally signed by Julio Pulido
Date: 2024.06.13 15:06:39 -04'00'

Eva Vaccaro

2-Story Addition

12940 SW 63 Ave Pinecrest Fl 33156

| No. | Description | Date |
|---|---|---|
| 1 | Revision 1 Bldg. Dpmt. Comments & Owner Changes | 03-14-24 |
| 2 | Revision 2 Bldg. Dpmt. Comments 2 | 05-28-24 |

| | |
|---|---|
| Project number | - |
| Date | 12-20-2022 |
| Drawn by | SM |
| Checked by | SM, JP |

SHEET TITLE

Proposed Addition Elevations

SHEET No.

A410