



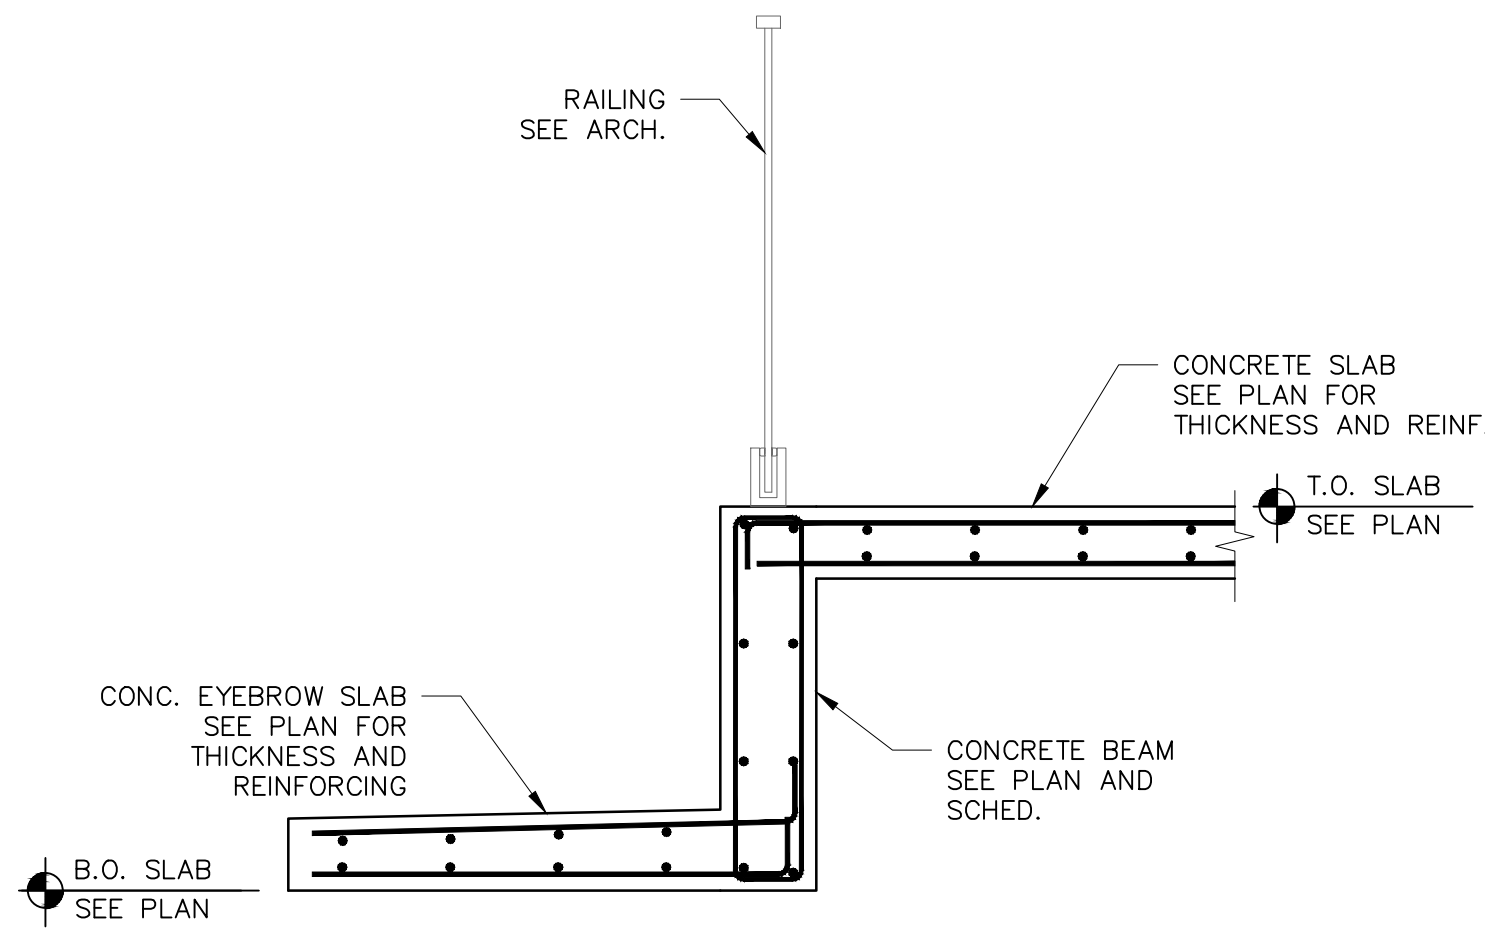


TYPICAL DETAIL
OVERHANG EYEBROW SLAB TO
CONCRETE BEAM CONNECTION

10

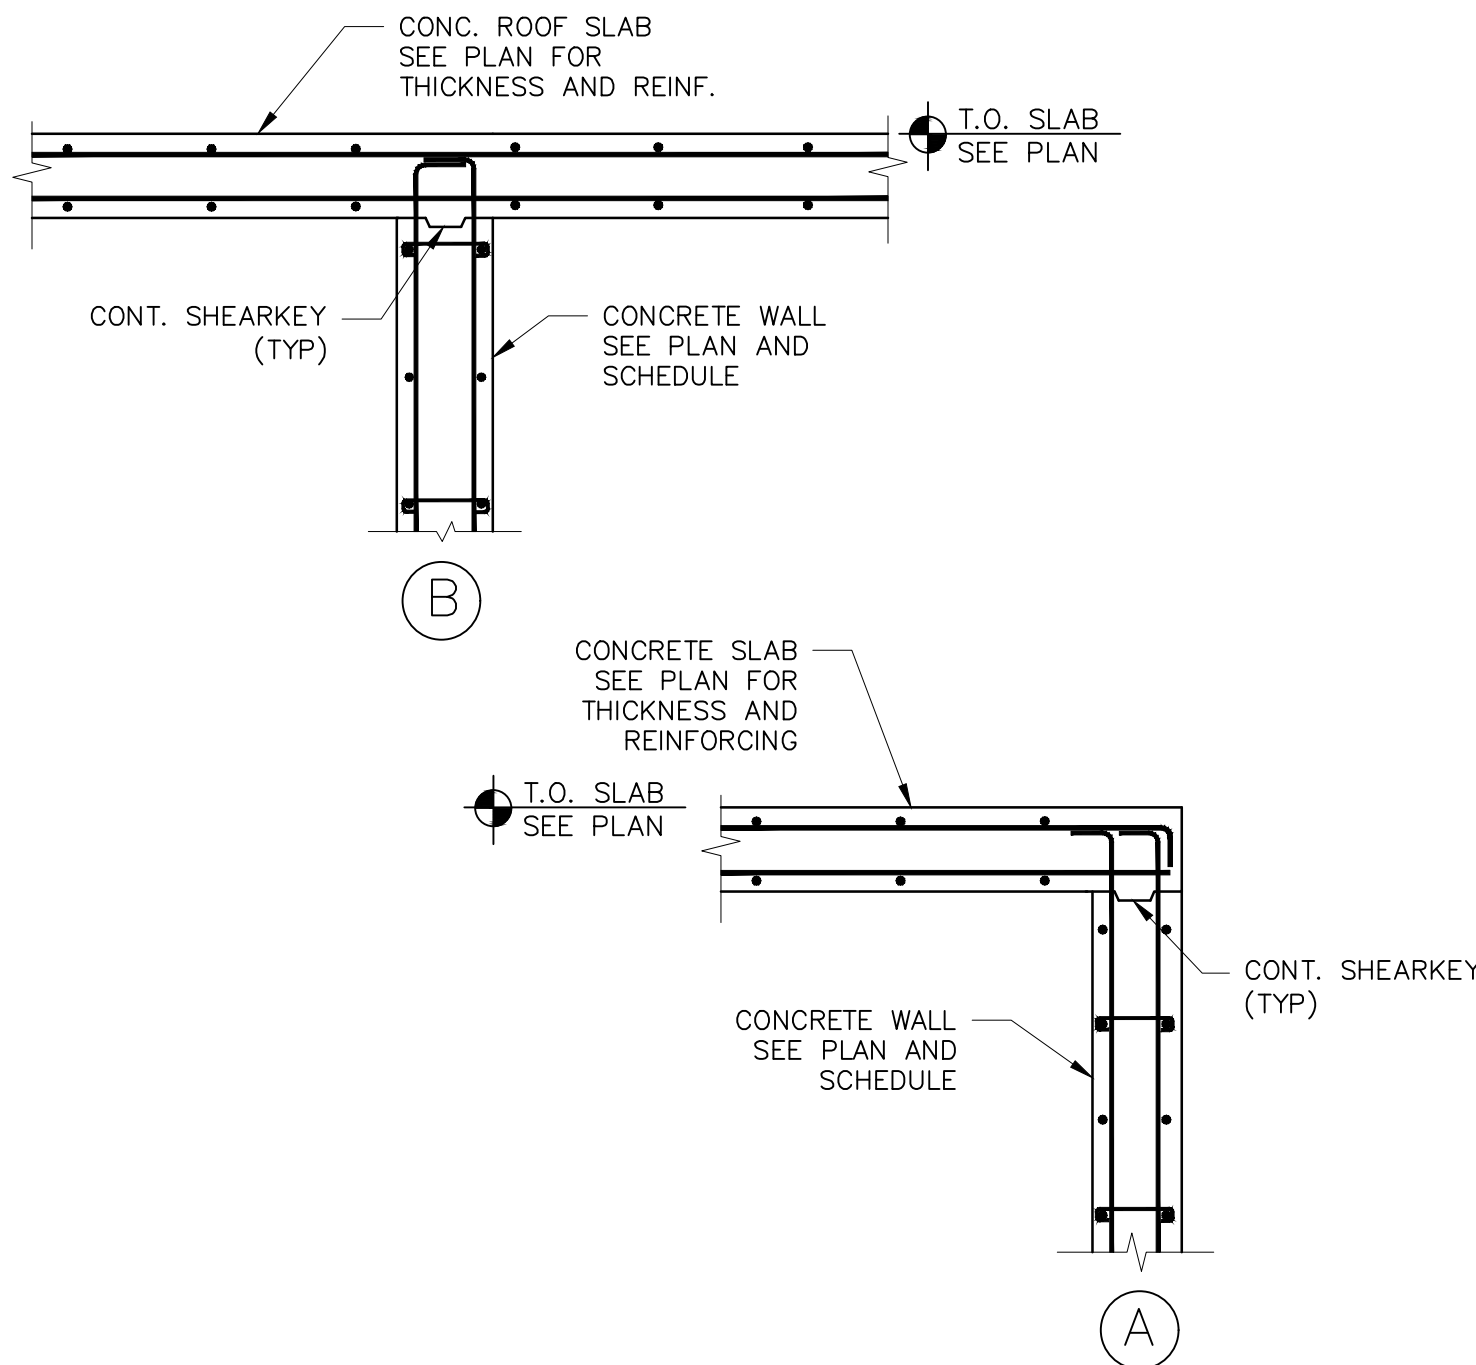


TYPICAL DETAILS
CONCRETE SLABS TO CONCRETE WALL
CONNECTIONS

7

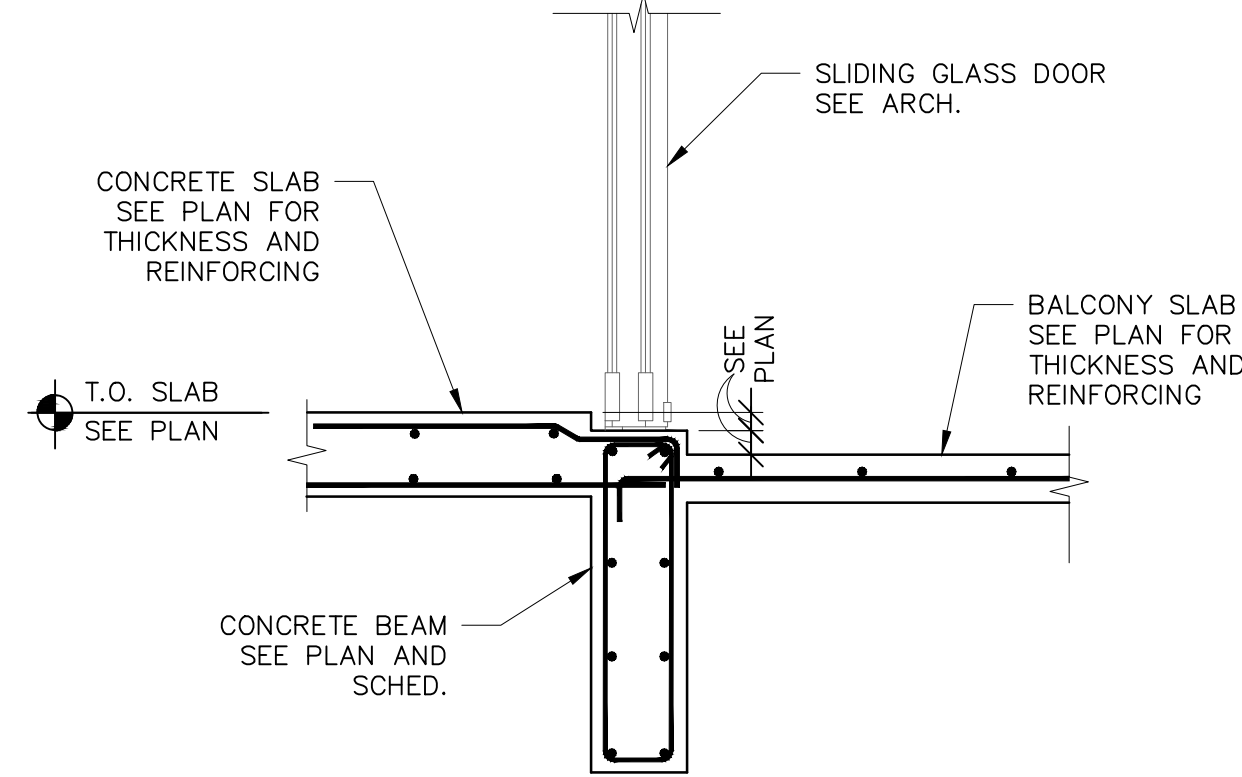


TYPICAL DETAIL
CONCRETE SLAB TRANSITION
AT SECOND FLOOR BALCONIES

4

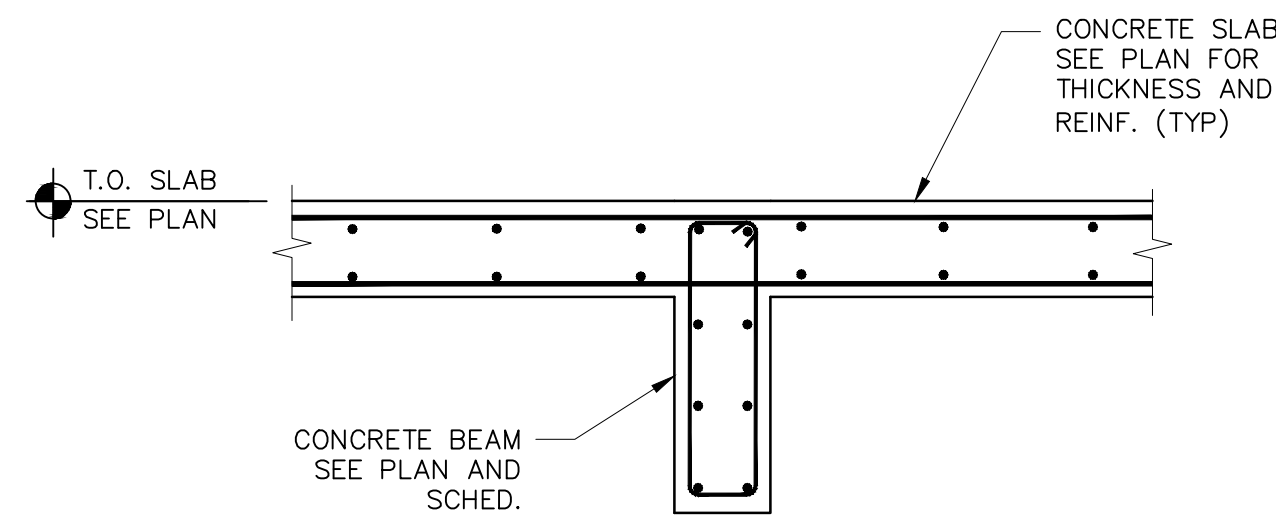


TYPICAL DETAIL
CONTINUOUS CONC. SLAB TO CONC. BEAM
CONNECTION

1

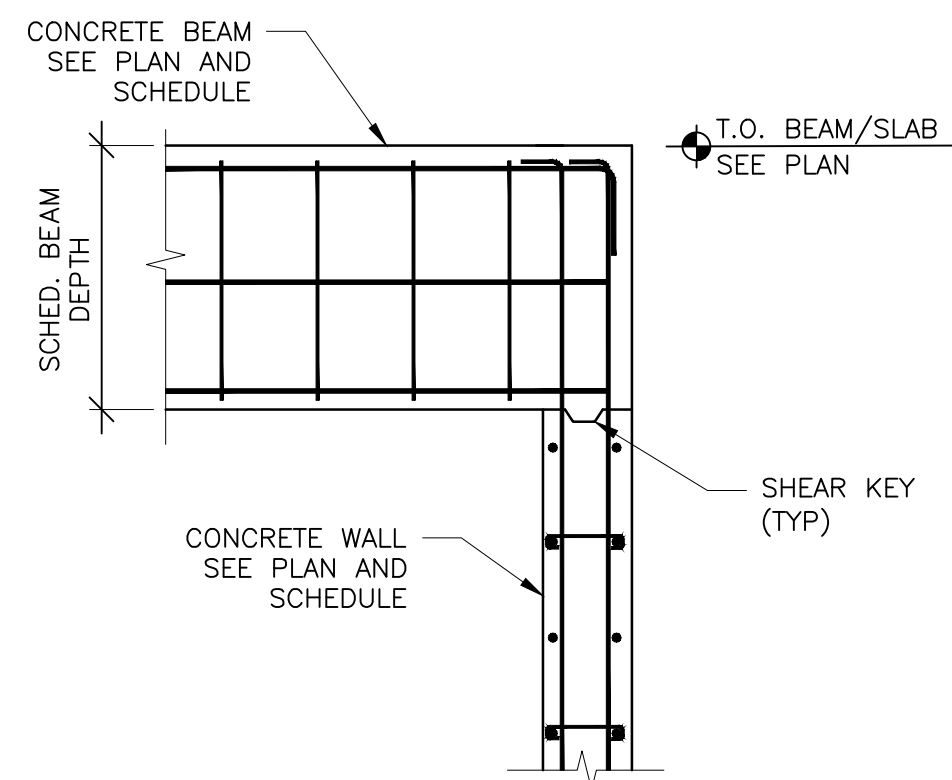


TYPICAL DETAIL
CONCRETE BEAM TO CONCRETE WALL
CONNECTION

8

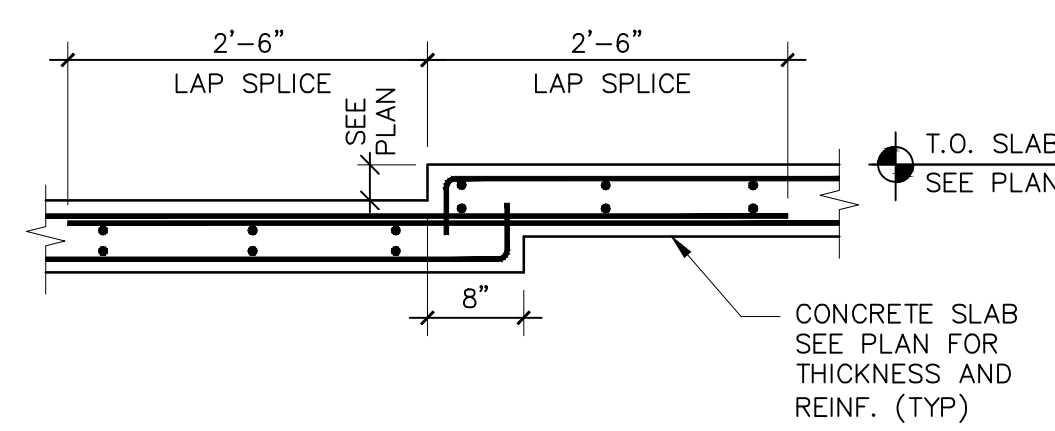


TYPICAL DETAIL
ELEVATED CONCRETE SLAB
DEPRESSION

5

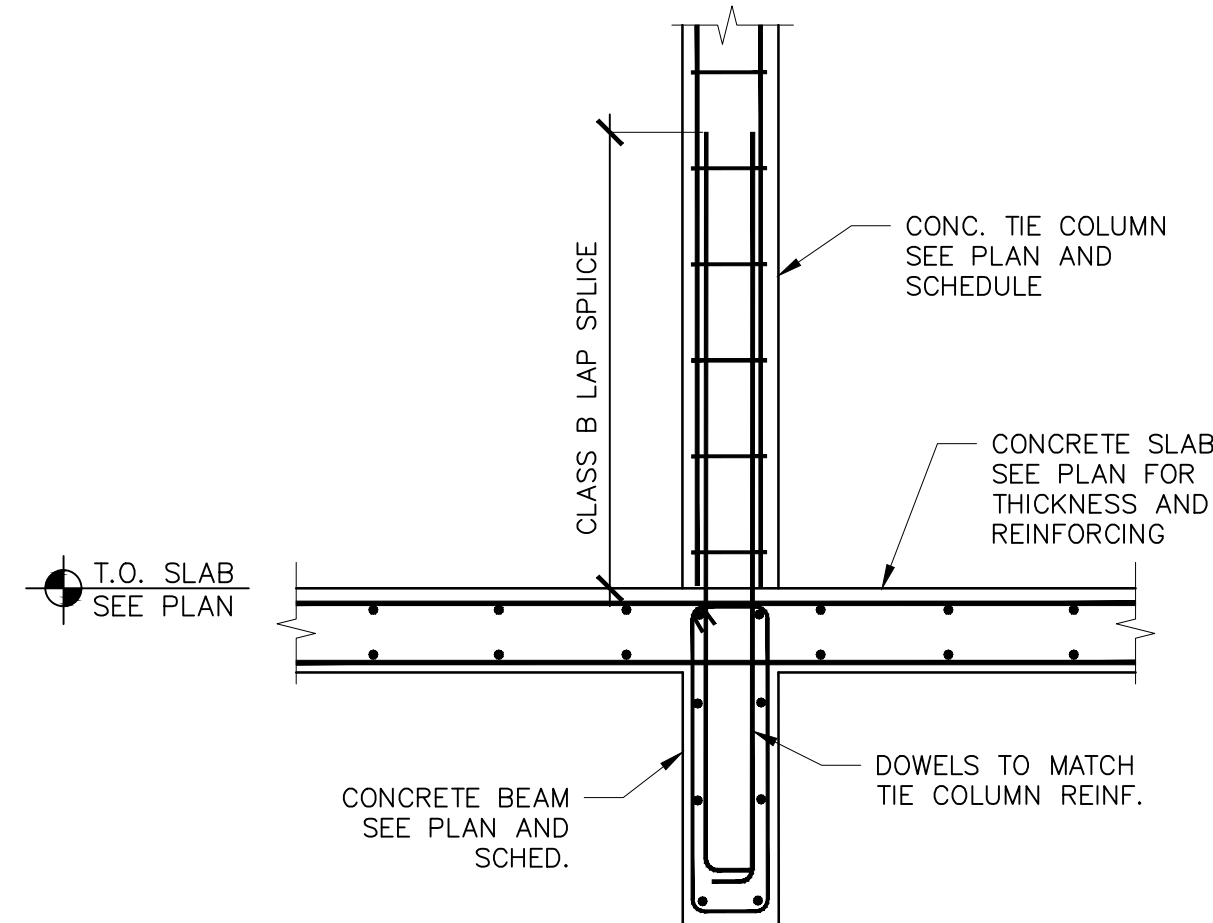


TYPICAL DETAIL
CONCRETE TIE COLUMN TO
CONCRETE BEAM CONNECTION

2

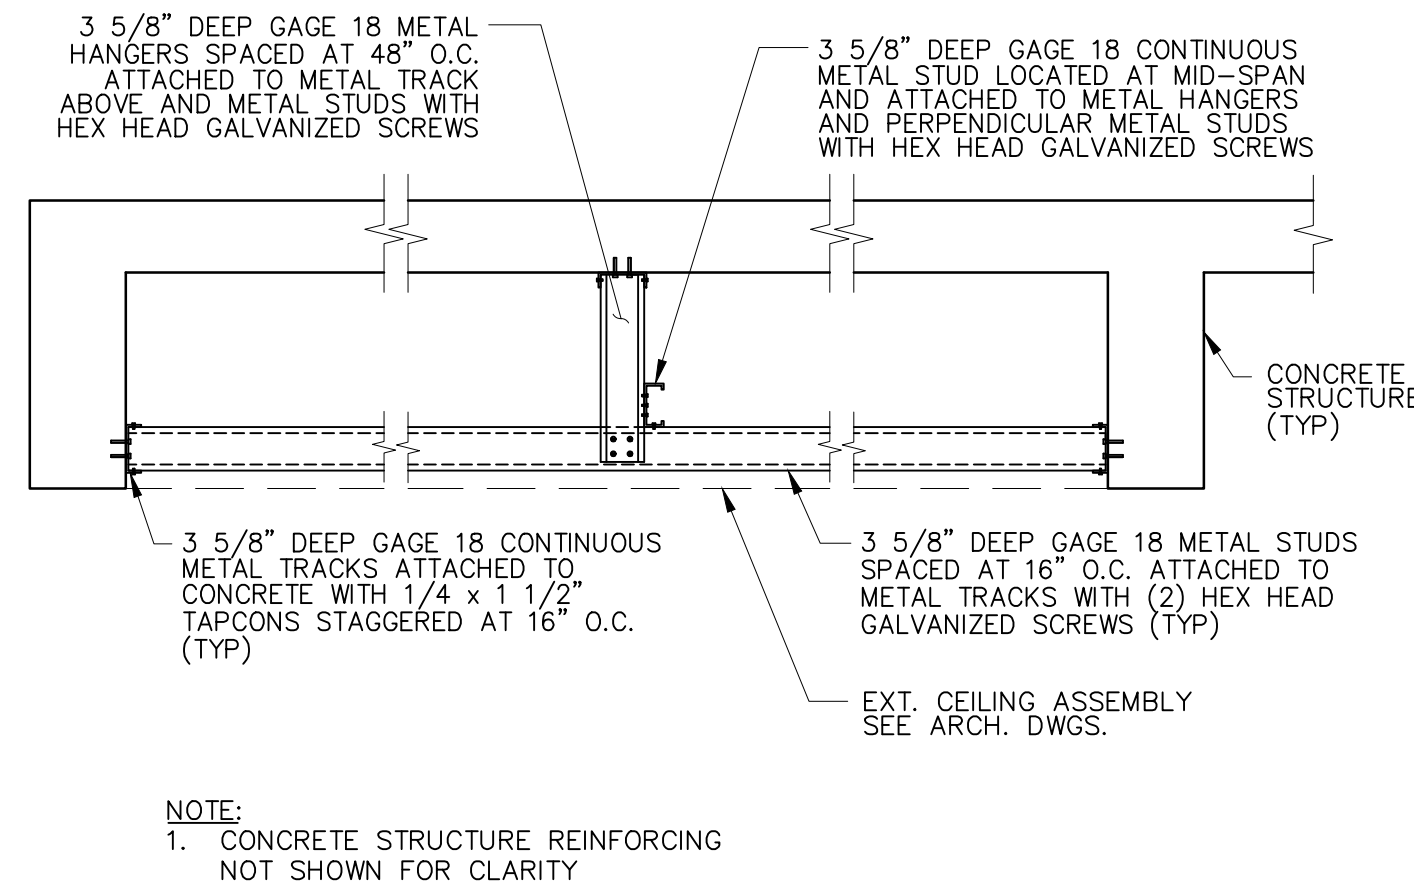


TYPICAL DETAIL
EXTERIOR CEILINGS
METAL FRAMING

9

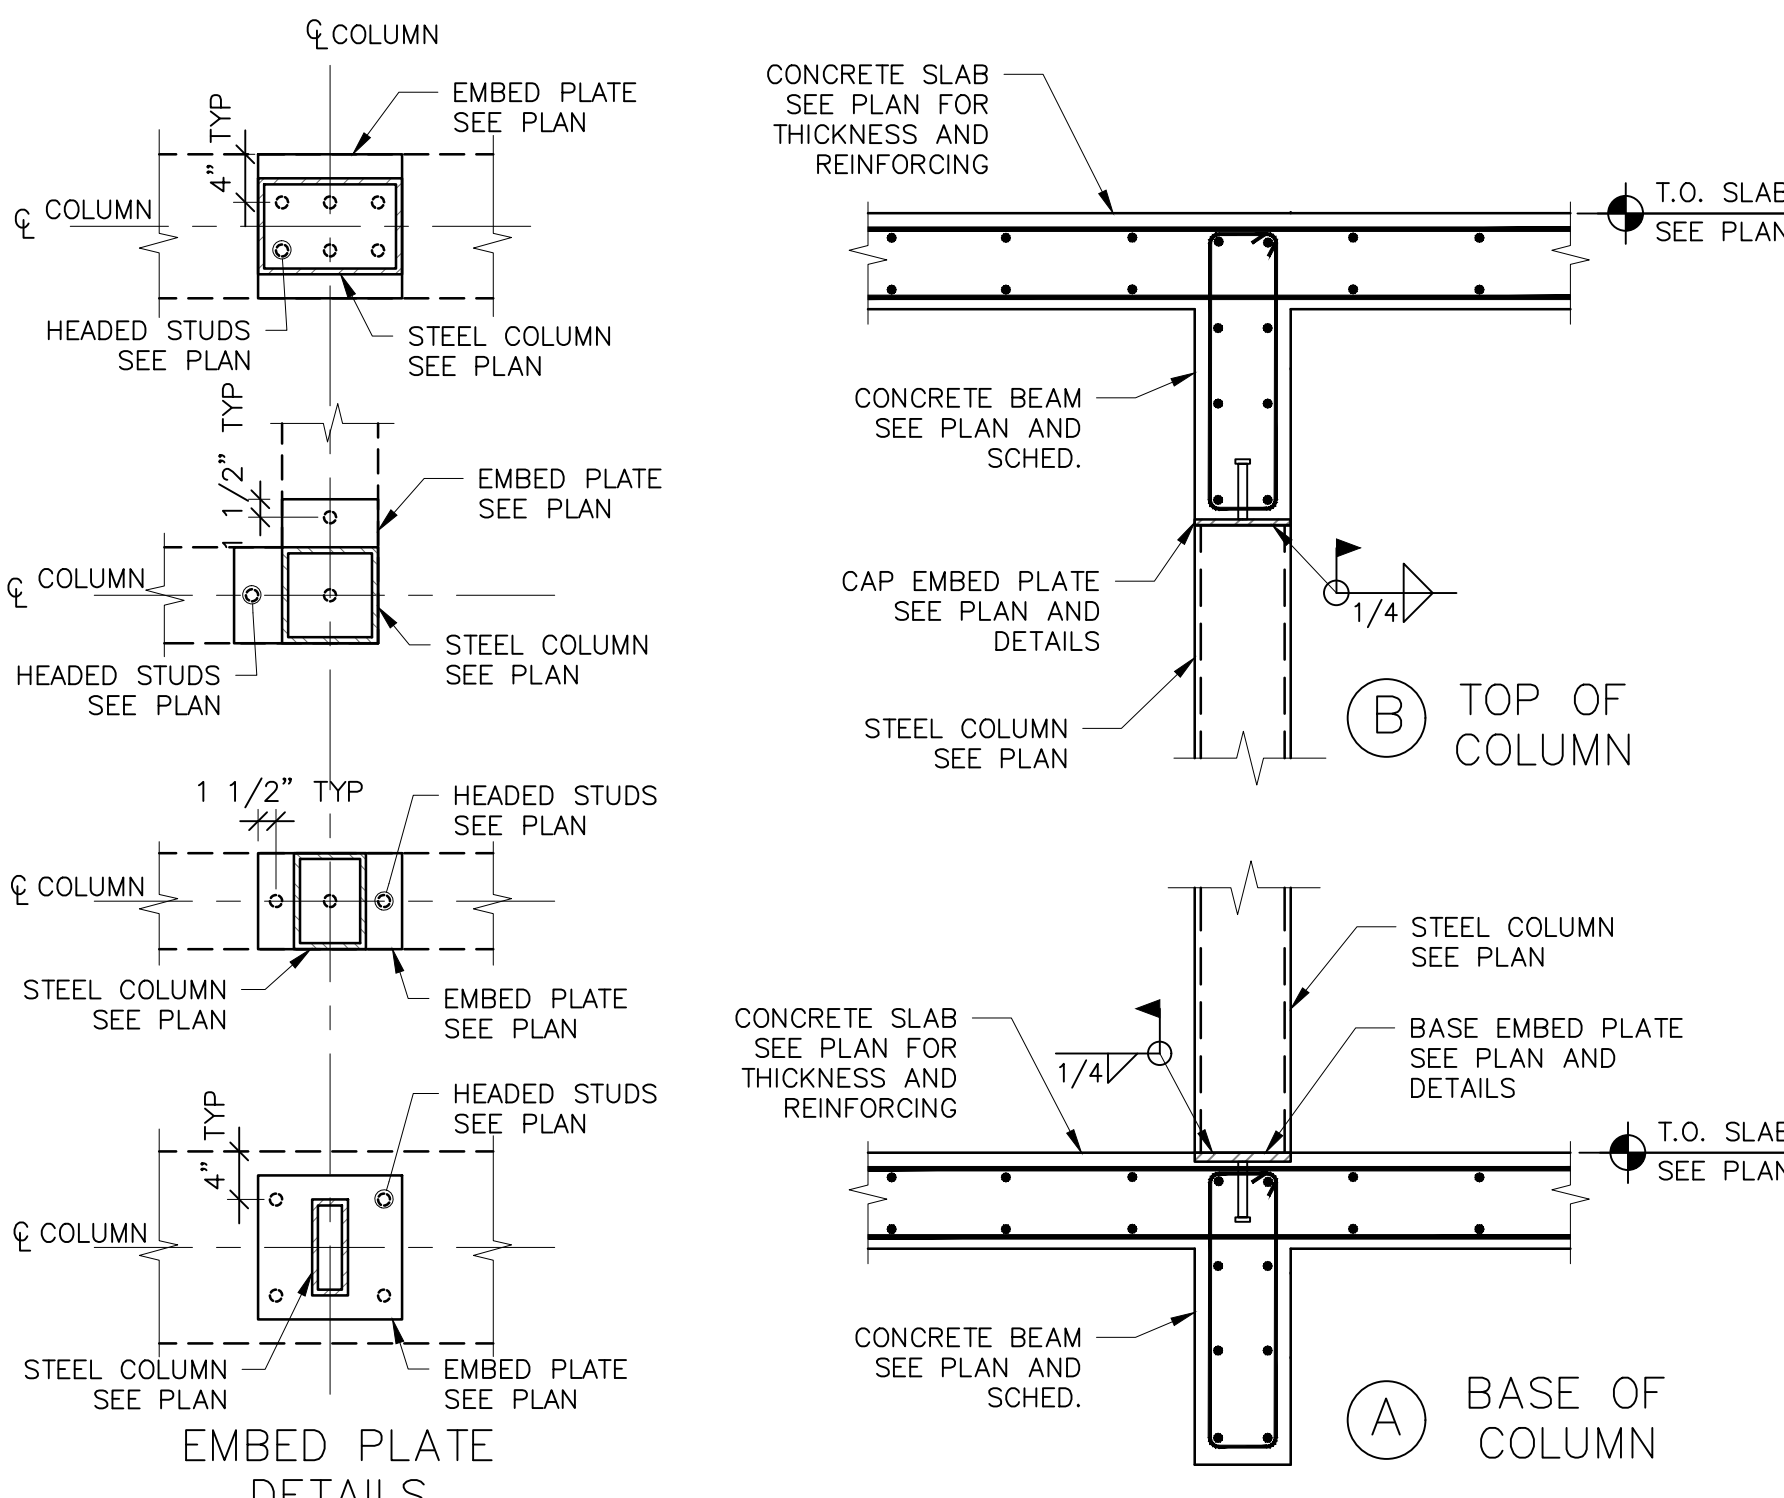

TYPICAL DETAILS
STEEL COLUMN TO CONCRETE MEMBER
CONNECTIONS

6

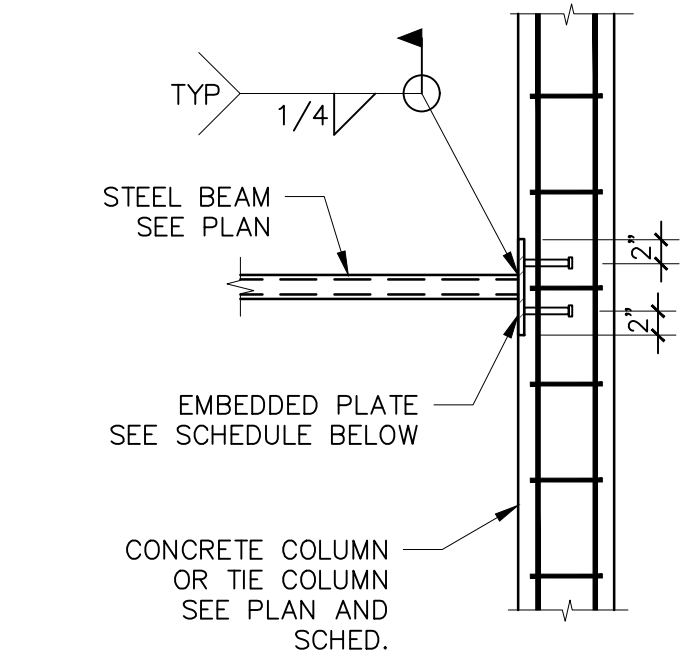

BEAM SIZE	EMBED PLATE DIMENSIONS (IN)	HEADED STUDS ARRANGED IN A SINGLE COLUMN
HSS6x2x3/8	1/2x8x8	(2) 5/8" DIA. x 4" LONG

TYPICAL DETAIL
STEEL TUBE BEAM TO CONCRETE MEMBER
CONNECTION

3