


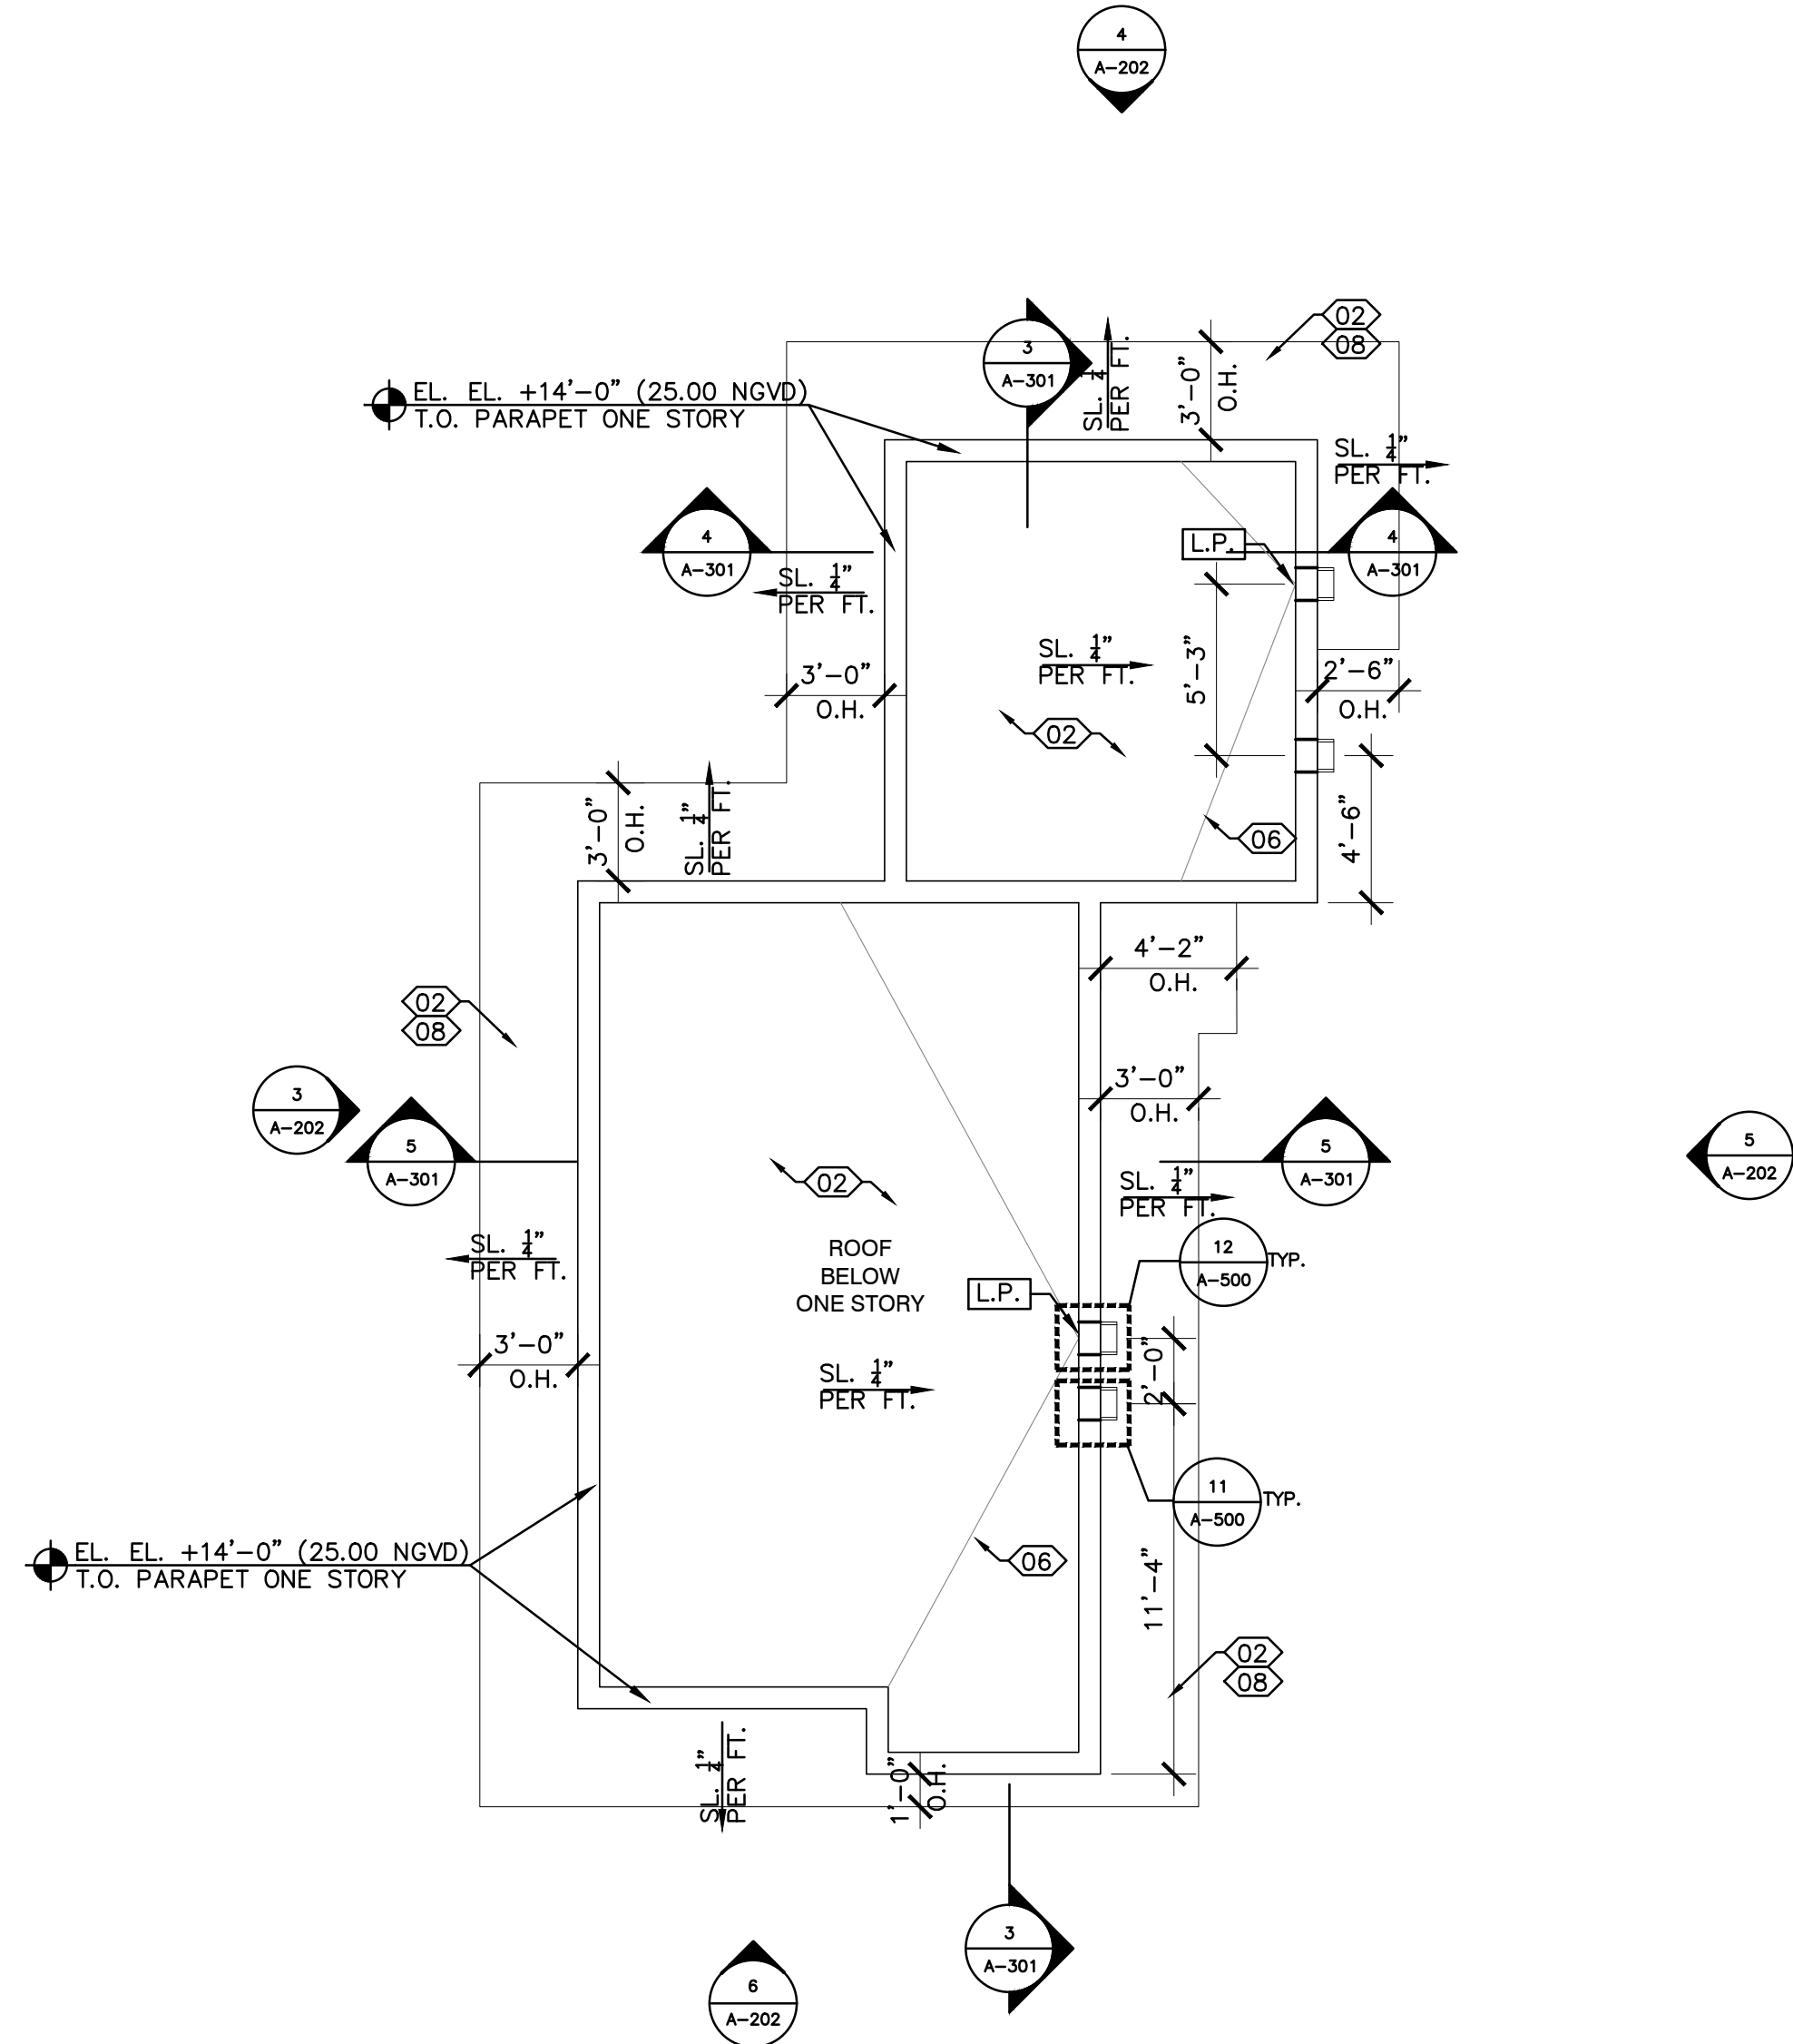

WATERPROOFING AT POOL DECK TO RECEIVE OVERBURDEN:

- TREMCO FUMA UNDER TILE
 - WATERPROOFING NOA #23-0614.04 EXP. 12-29-24 (OR APPROVED EQUAL) OVER STRUCTURAL CONCRETE DECK. VERIFY OVERBURDEN TYPES WITH PLANS AND INTERIOR DESIGNER. CONTRACTOR TO VERIFY THAT OVERBURDEN ATTACHMENT DOES NOT VOID WARRANTY OF WATERPROOFING
 - TREMCO VULKEM 350NF/EP NOA #23-0629.08 EXP. 11-14-27 (OR APPROVED EQUAL) OVER STRUCTURAL CONCRETE DECK. VERIFY OVERBURDEN TYPE WITH PLANS AND INTERIOR DESIGNER. CONTRACTOR TO VERIFY THAT OVERBURDEN ATTACHMENT DOES NOT VOID WARRANTY OF WATERPROOFING

WATERPROOFING AT PLANTERS:

- TREMCO TREMPROOF PLANTER
 - WATERPROOFING NOA #23-0614.04 EXP. 12-29-24 (OR APPROVED EQUAL) OVER PLANTER STRUCTURE.(OR APPROVED EQUAL)
 - TREMCO TREMPROOF 2500C
 - WATERPROOFING NOA #23-2228.01 EXP. 11-14-27 (OR APPROVED EQUAL) OVER PLANTER STRUCTURE.(OR APPROVED EQUAL)

WATERPROOFING BEHIND IIF WOOD RAIN SCREEN WALLS:

- TREMCO EXODR 320 VAPOR PERMEABLE BARRIER NO. 10 REQUIRED FOR VERTICAL APPLICATIONS (OR APPROVED EQUAL)

WATERPROOFING AT ALL WATER FEATURES: WATER WALLS, REFLECTING PONDS, FOUNTAINS, POOLS

- WAK PROFORMS BY POOL CONSULTANT. (BY OTHERS UNDER SEPARATE PERMIT)

ROOFING/WATERPROOFING NOTES:

BELOW ARE TYPICAL CONDITIONS THROUGHOUT RESIDENCE. VERIFY LOCATIONS WITH SECTIONS OF PERMITS. ROOMS ARE TO BE REMOVED WITH ROOFING CONTRACTOR. ROOFING AND WATERPROOFING UNDER SEPARATE PERMIT. CONTRACTOR TO APPLY ALL PERMITS. MANUFACTURER'S INSTRUCTIONS AND NOAA'S.

**WATERPROOFING AT ROOF AREAS (INSULATED-
OVER ROOF DECK):**

- GAF EVERGLARD TPO 60 MIL
- NOAA#23-0605.02 EXP. 07-13-28 (OR APPROVED EQUAL) OVER TAPERED INSULATION SYSTEM OVER STRUCTURAL CONCRETE DECK. (NOT USED)

**WATERPROOFING AT ROOF AREAS (NOT
INSULATED INSULATED ABOVE ROOF DECK):**

- GAF EVERGLARD TPO 60 MIL
- NOAA#23-0605.02 EXP. 07-13-28 (OR APPROVED EQUAL) (NOT USED)

**WATERPROOFING AT ROOF AREAS, BALCONIES,
BATHROOMS TO RECEIVE OVERBURDEN:**

- TREMCO FULKUM 350F/351 NOA
- WATERPROOFING NOA #23-0614.04 EXP. 12-29-24 (OR APPROVED EQUAL) OVER STRUCTURAL CONCRETE DECK. VERIFY OVERBURDEN TYPE WITH PLANS AND INTERIOR DESIGNER. CONTRACTOR TO VERIFY THAT OVERBURDEN ATTACHMENT DOES NOT VOID WARRANTY OF WATERPROOFING
- TREMCO FULKUM 350F/351 NOA
- #23-0623.08 EXP. 11-12-28 (OR APPROVED EQUAL) OVER STRUCTURAL CONCRETE DECK. VERIFY OVERBURDEN TYPE WITH PLANS AND INTERIOR DESIGNER. CONTRACTOR TO VERIFY THAT OVERBURDEN ATTACHMENT DOES NOT VOID WARRANTY OF WATERPROOFING

**WATERPROOFING AT ROOF AREAS (NOT
INSULATED ABOVE ROOF DECK):**

- TREMCO FULKUM EWS WATERPROOFING SYSTEM NOA #23-0614.04 EXP. 12-29-24 (OR APPROVED EQUAL) OVER SLOPED STRUCTURAL CONCRETE DECK.
- TREMCO FULKUM 350F/351 NOA
- #23-0711.06 EXP. 09-19-24 (OR APPROVED EQUAL) OVER TAPERED STRUCTURAL CONCRETE DECK.

ROOF SLOPE NOTE:
ROOF SLOPES SHOWN ARE MINIMUM ALLOWABLE
SLOPES. MIN. 1/4" PER FOOT. PROVIDE TAPERED
ROOF INSULATION TO COMPLY WITH ENERGY
CALCULATION VALUES FOR ROOF AS PER
MECHANICAL DWG'S.

ROOF ASSEMBLY NOTE:
AS PER TABLE 1505.1 (FBC) THE MINIMUM ROOF
ASSEMBLY AND ROOF COVERING SHALL BE CLASS "C"

NOTE: AS PER TABLE 1505.1 (FBC) THE
MINIMUM ROOF ASSEMBLY AND ROOF
COVERING SHALL BE CLASS "C"

ROOF NOTE:
ROOF/WATERPROOFING WORK TO BE PERFORMED
UNDER SEPARATE PERMIT, BY OTHERS.
CONTRACTOR TO APPLY AS PER MANUFACTURER
SPECS AND NOAA

ROOF NOTE:
ANY ROOF SUBSTITUTIONS TO SPECIFICATIONS
SHALL BE SUBMITTED TO ARCHITECT FOR APPROVAL