




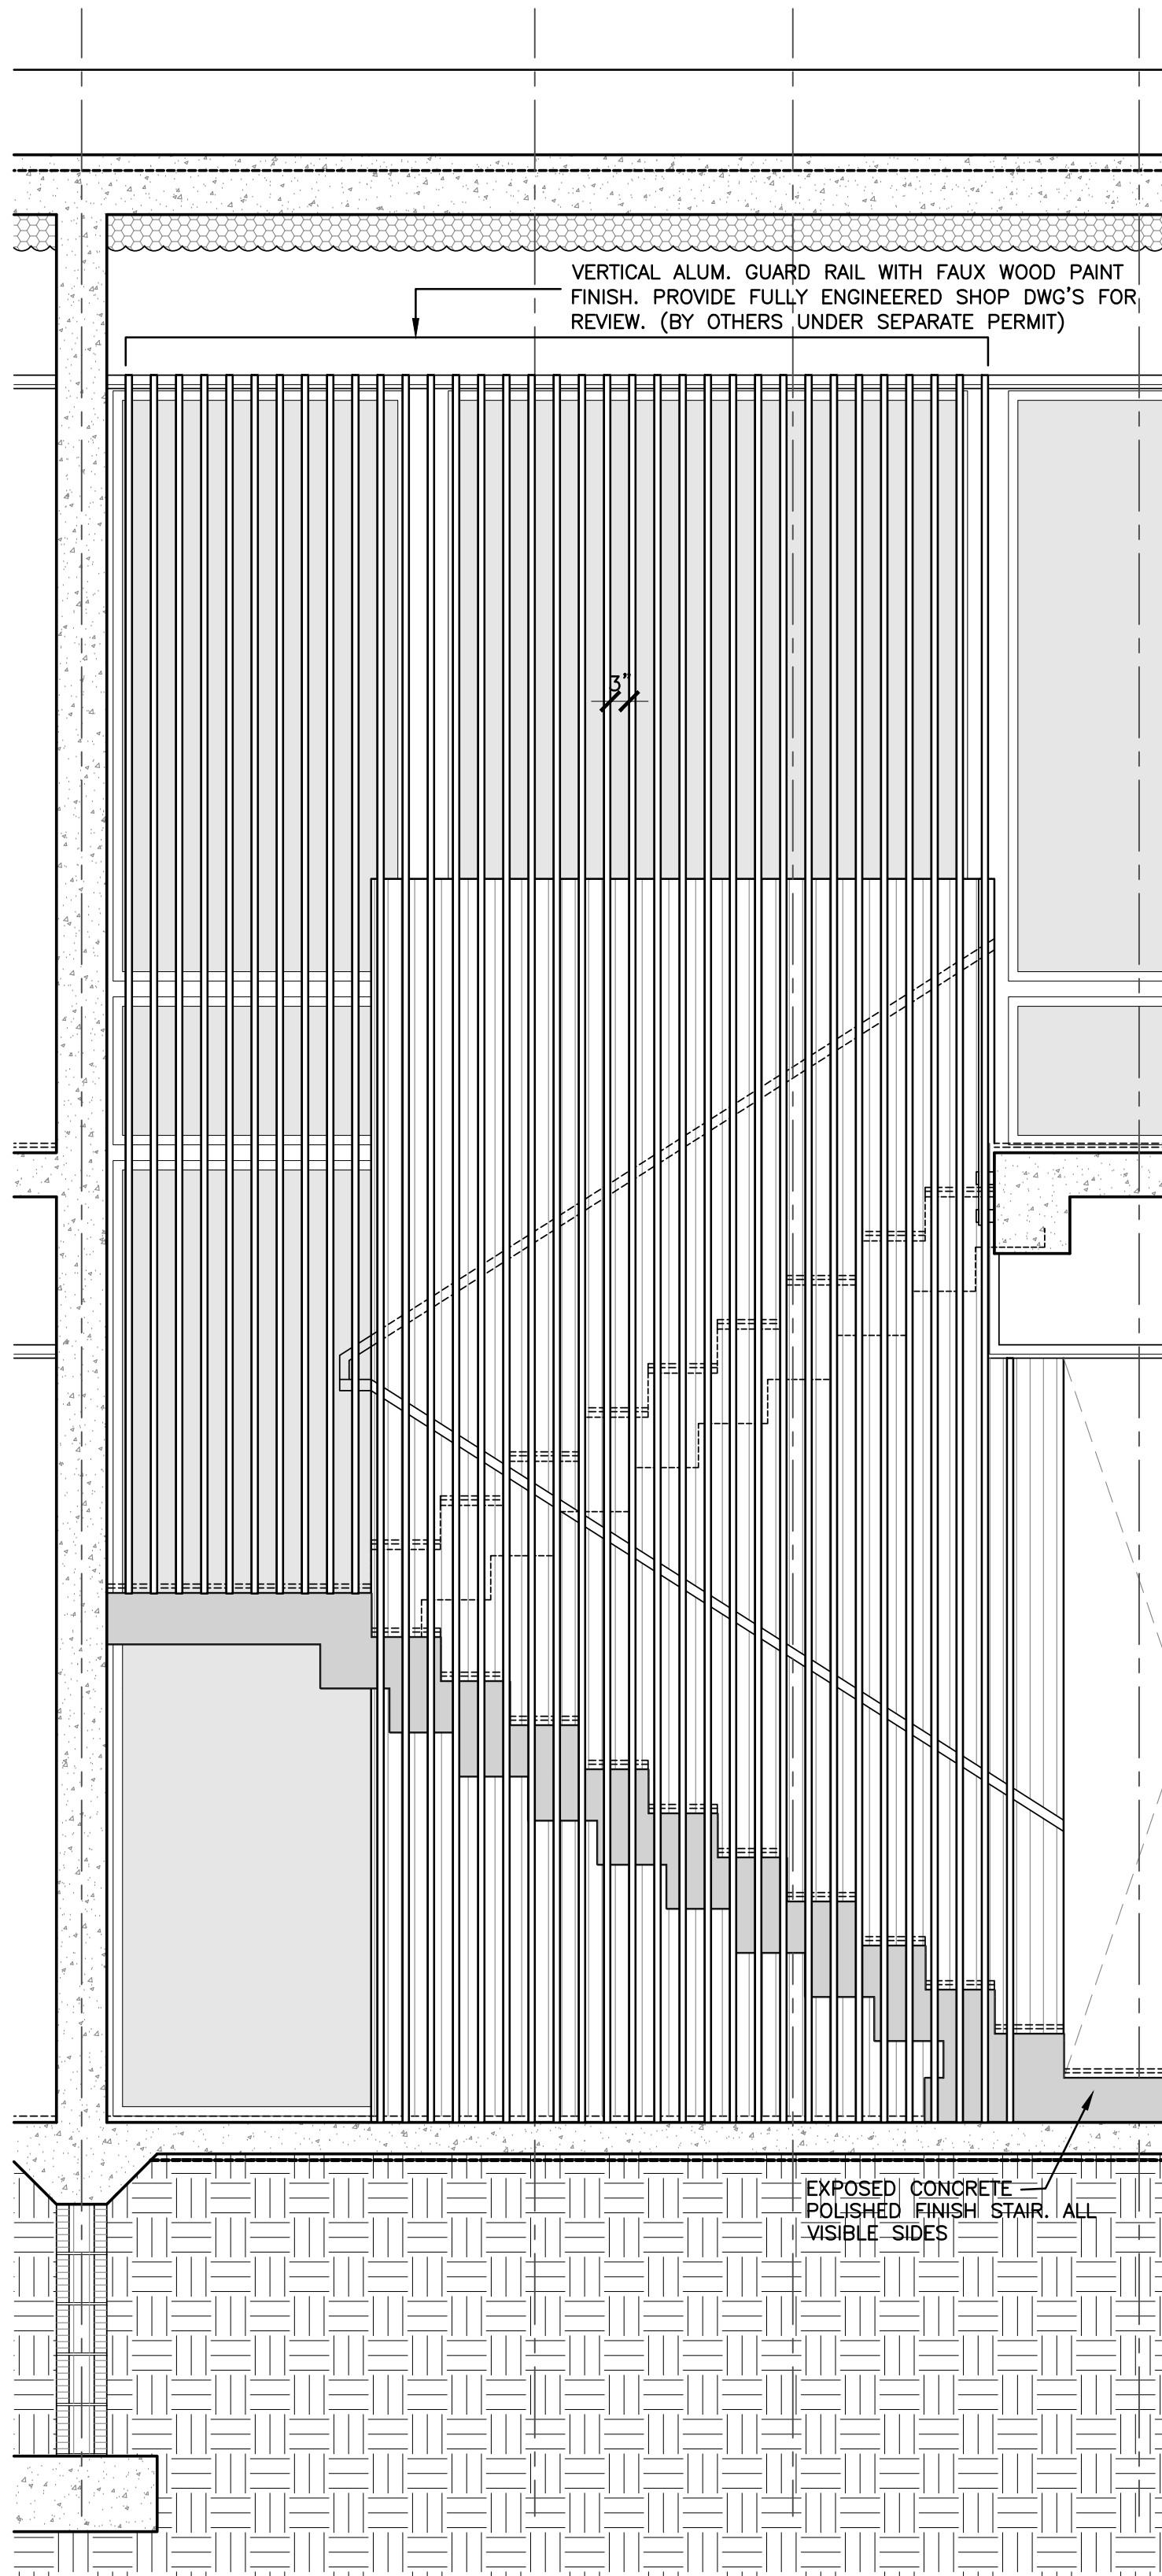


4 ELEVATION VERTICAL GUARDRAIL
SCALE: 1/2"=1'-0"

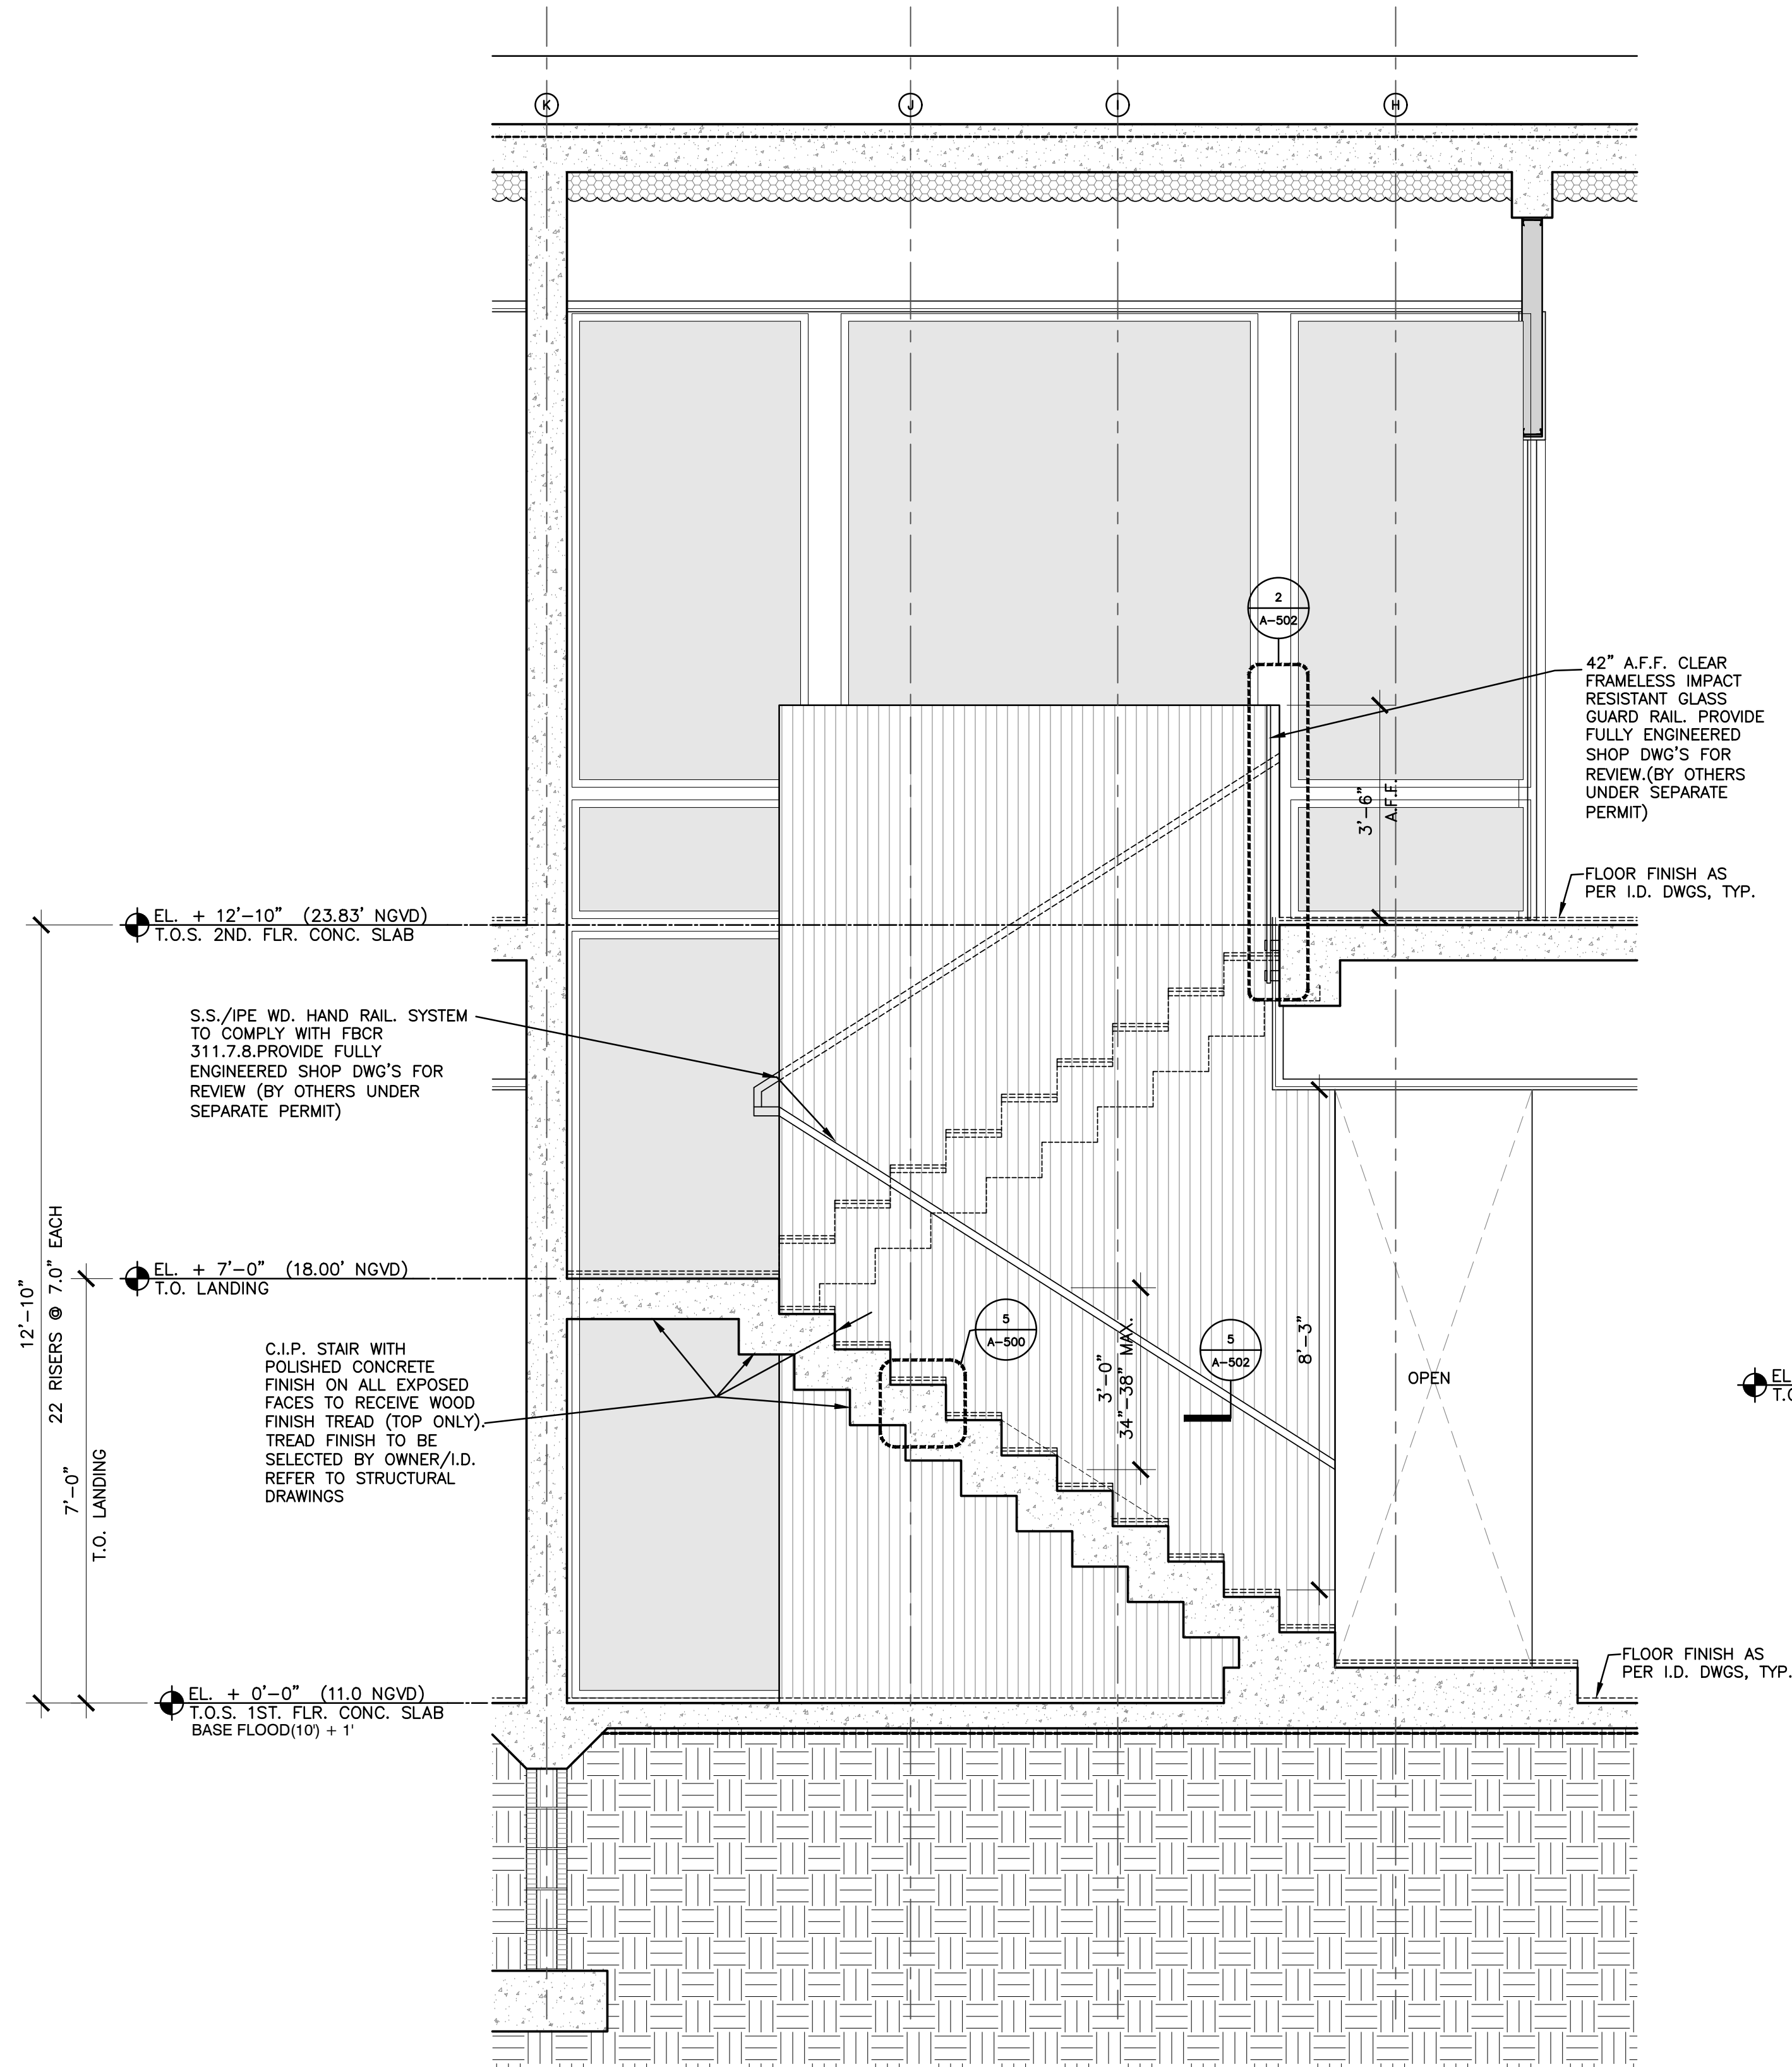


3 STAIR SECTION
SCALE: 1/2"=1'-0"

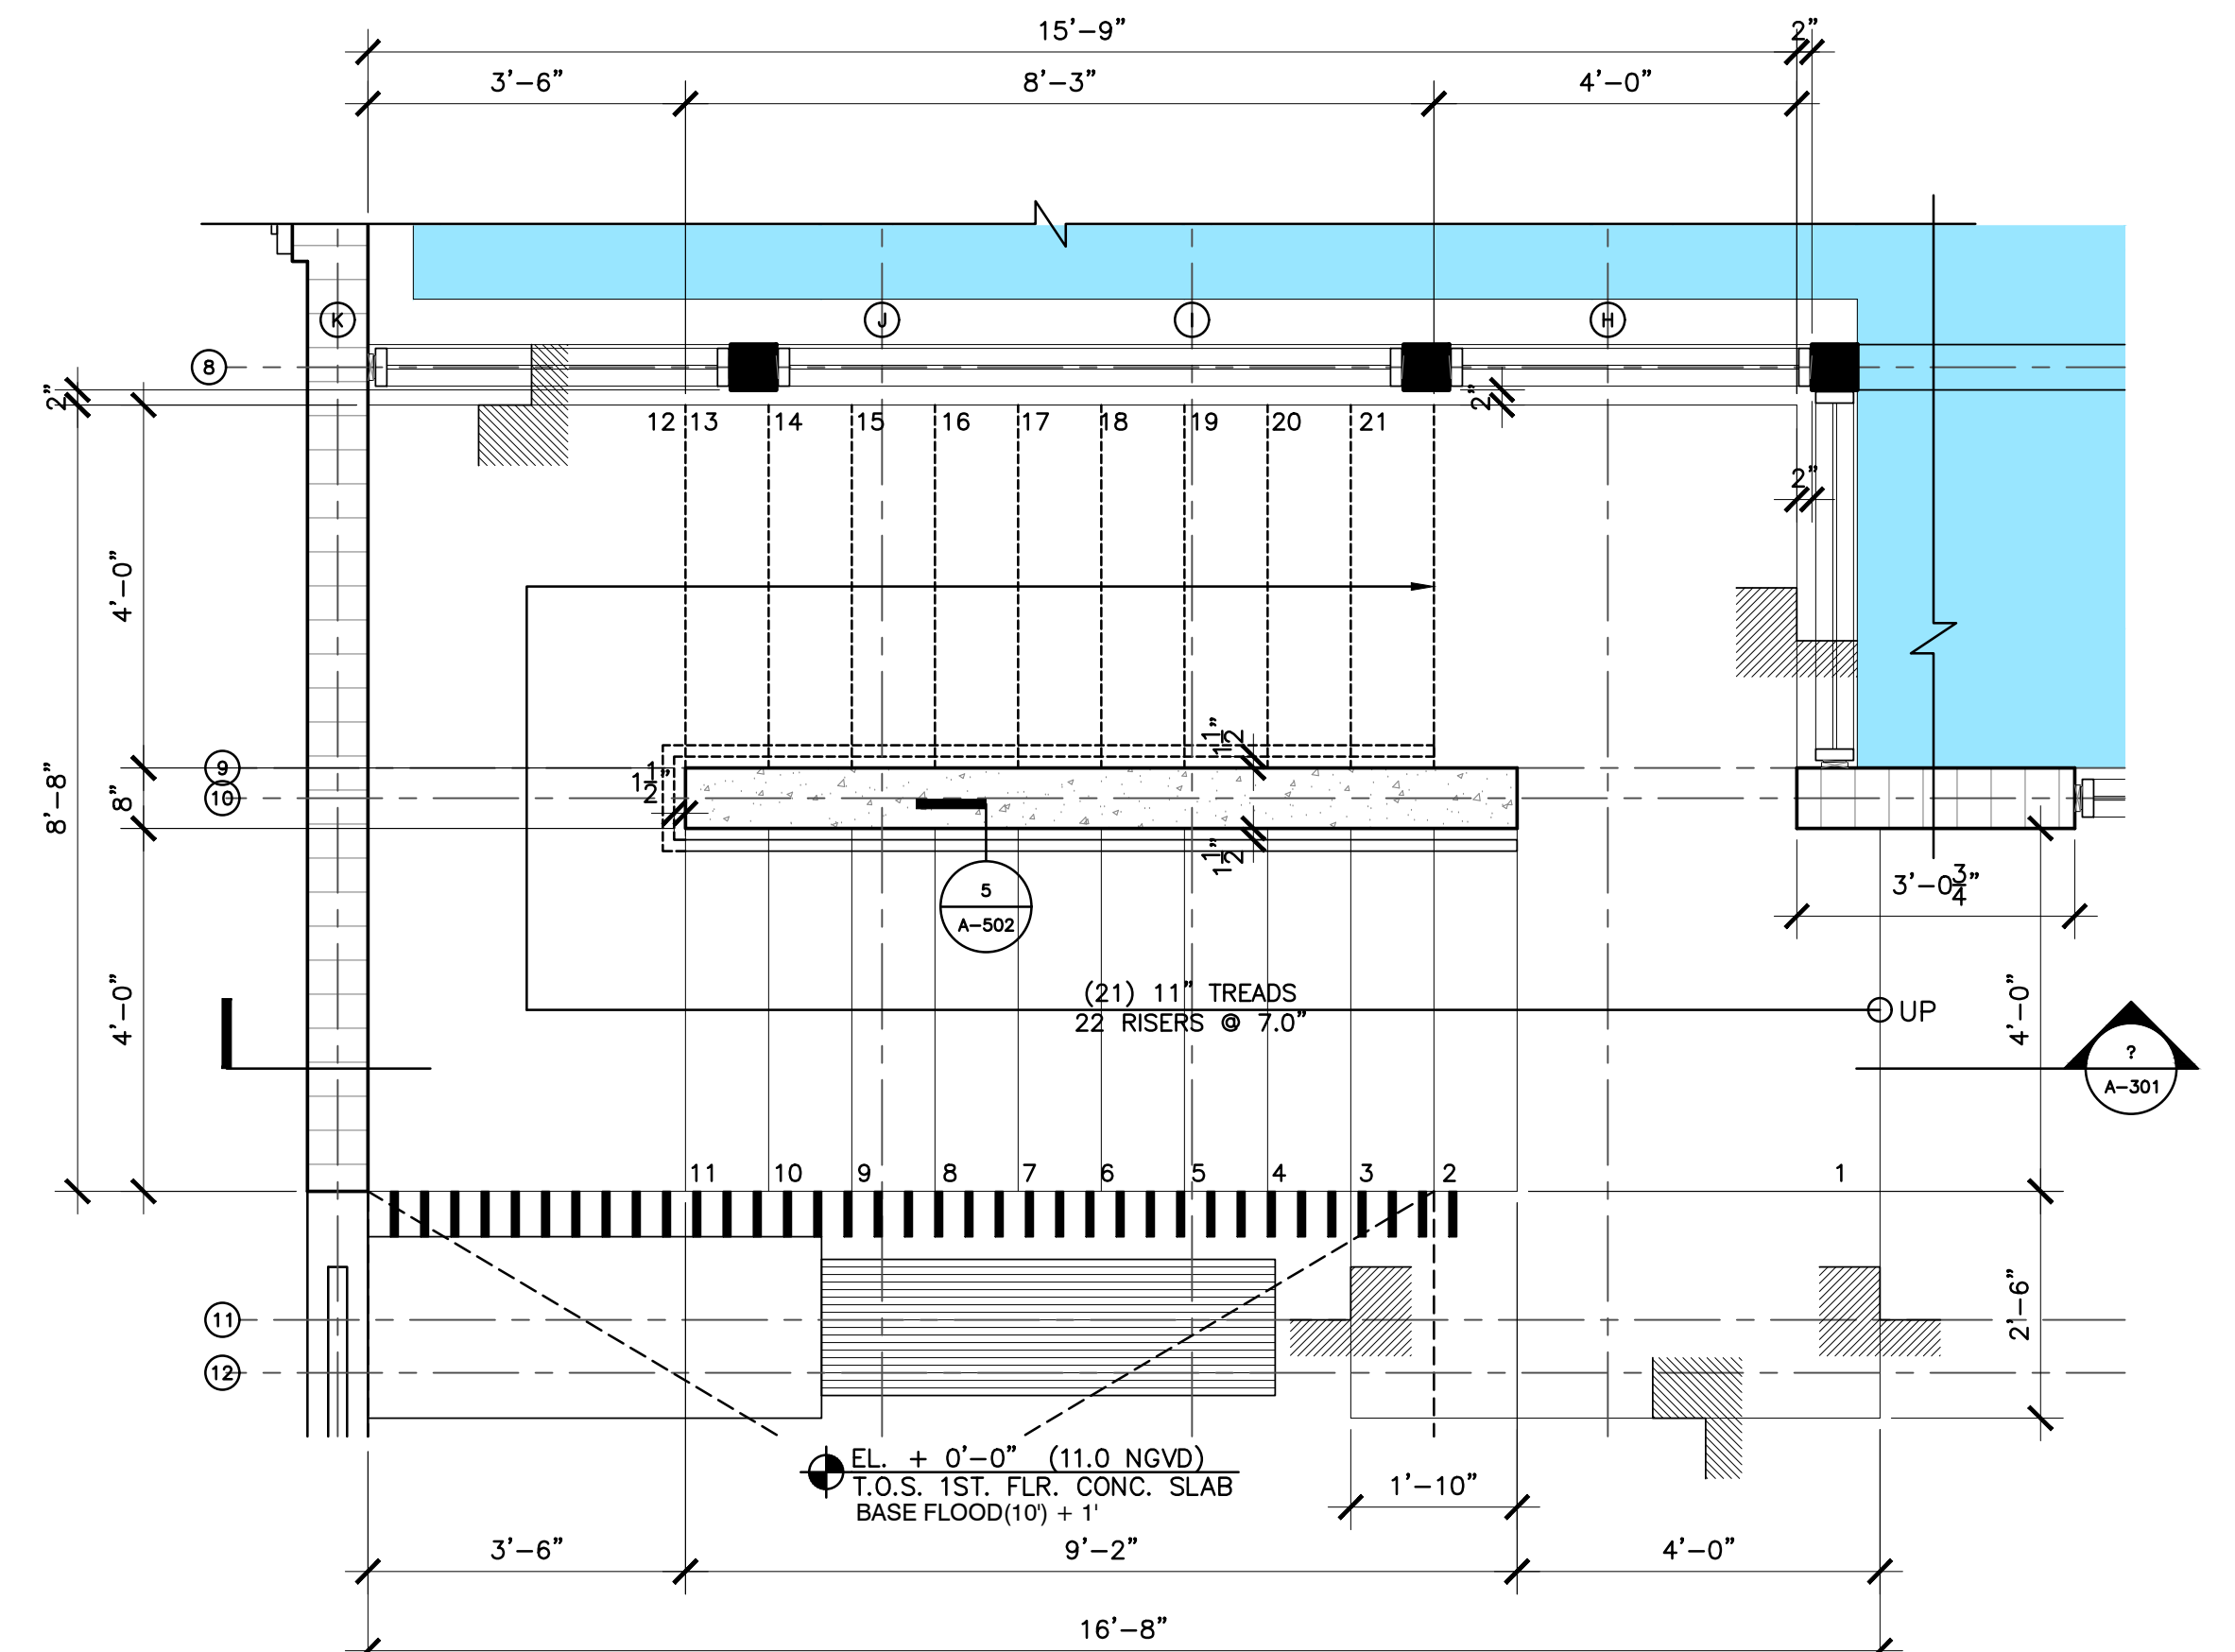

1 FIRST FLOOR STAIR PLAN
SCALE: 1/2"=1'-0"

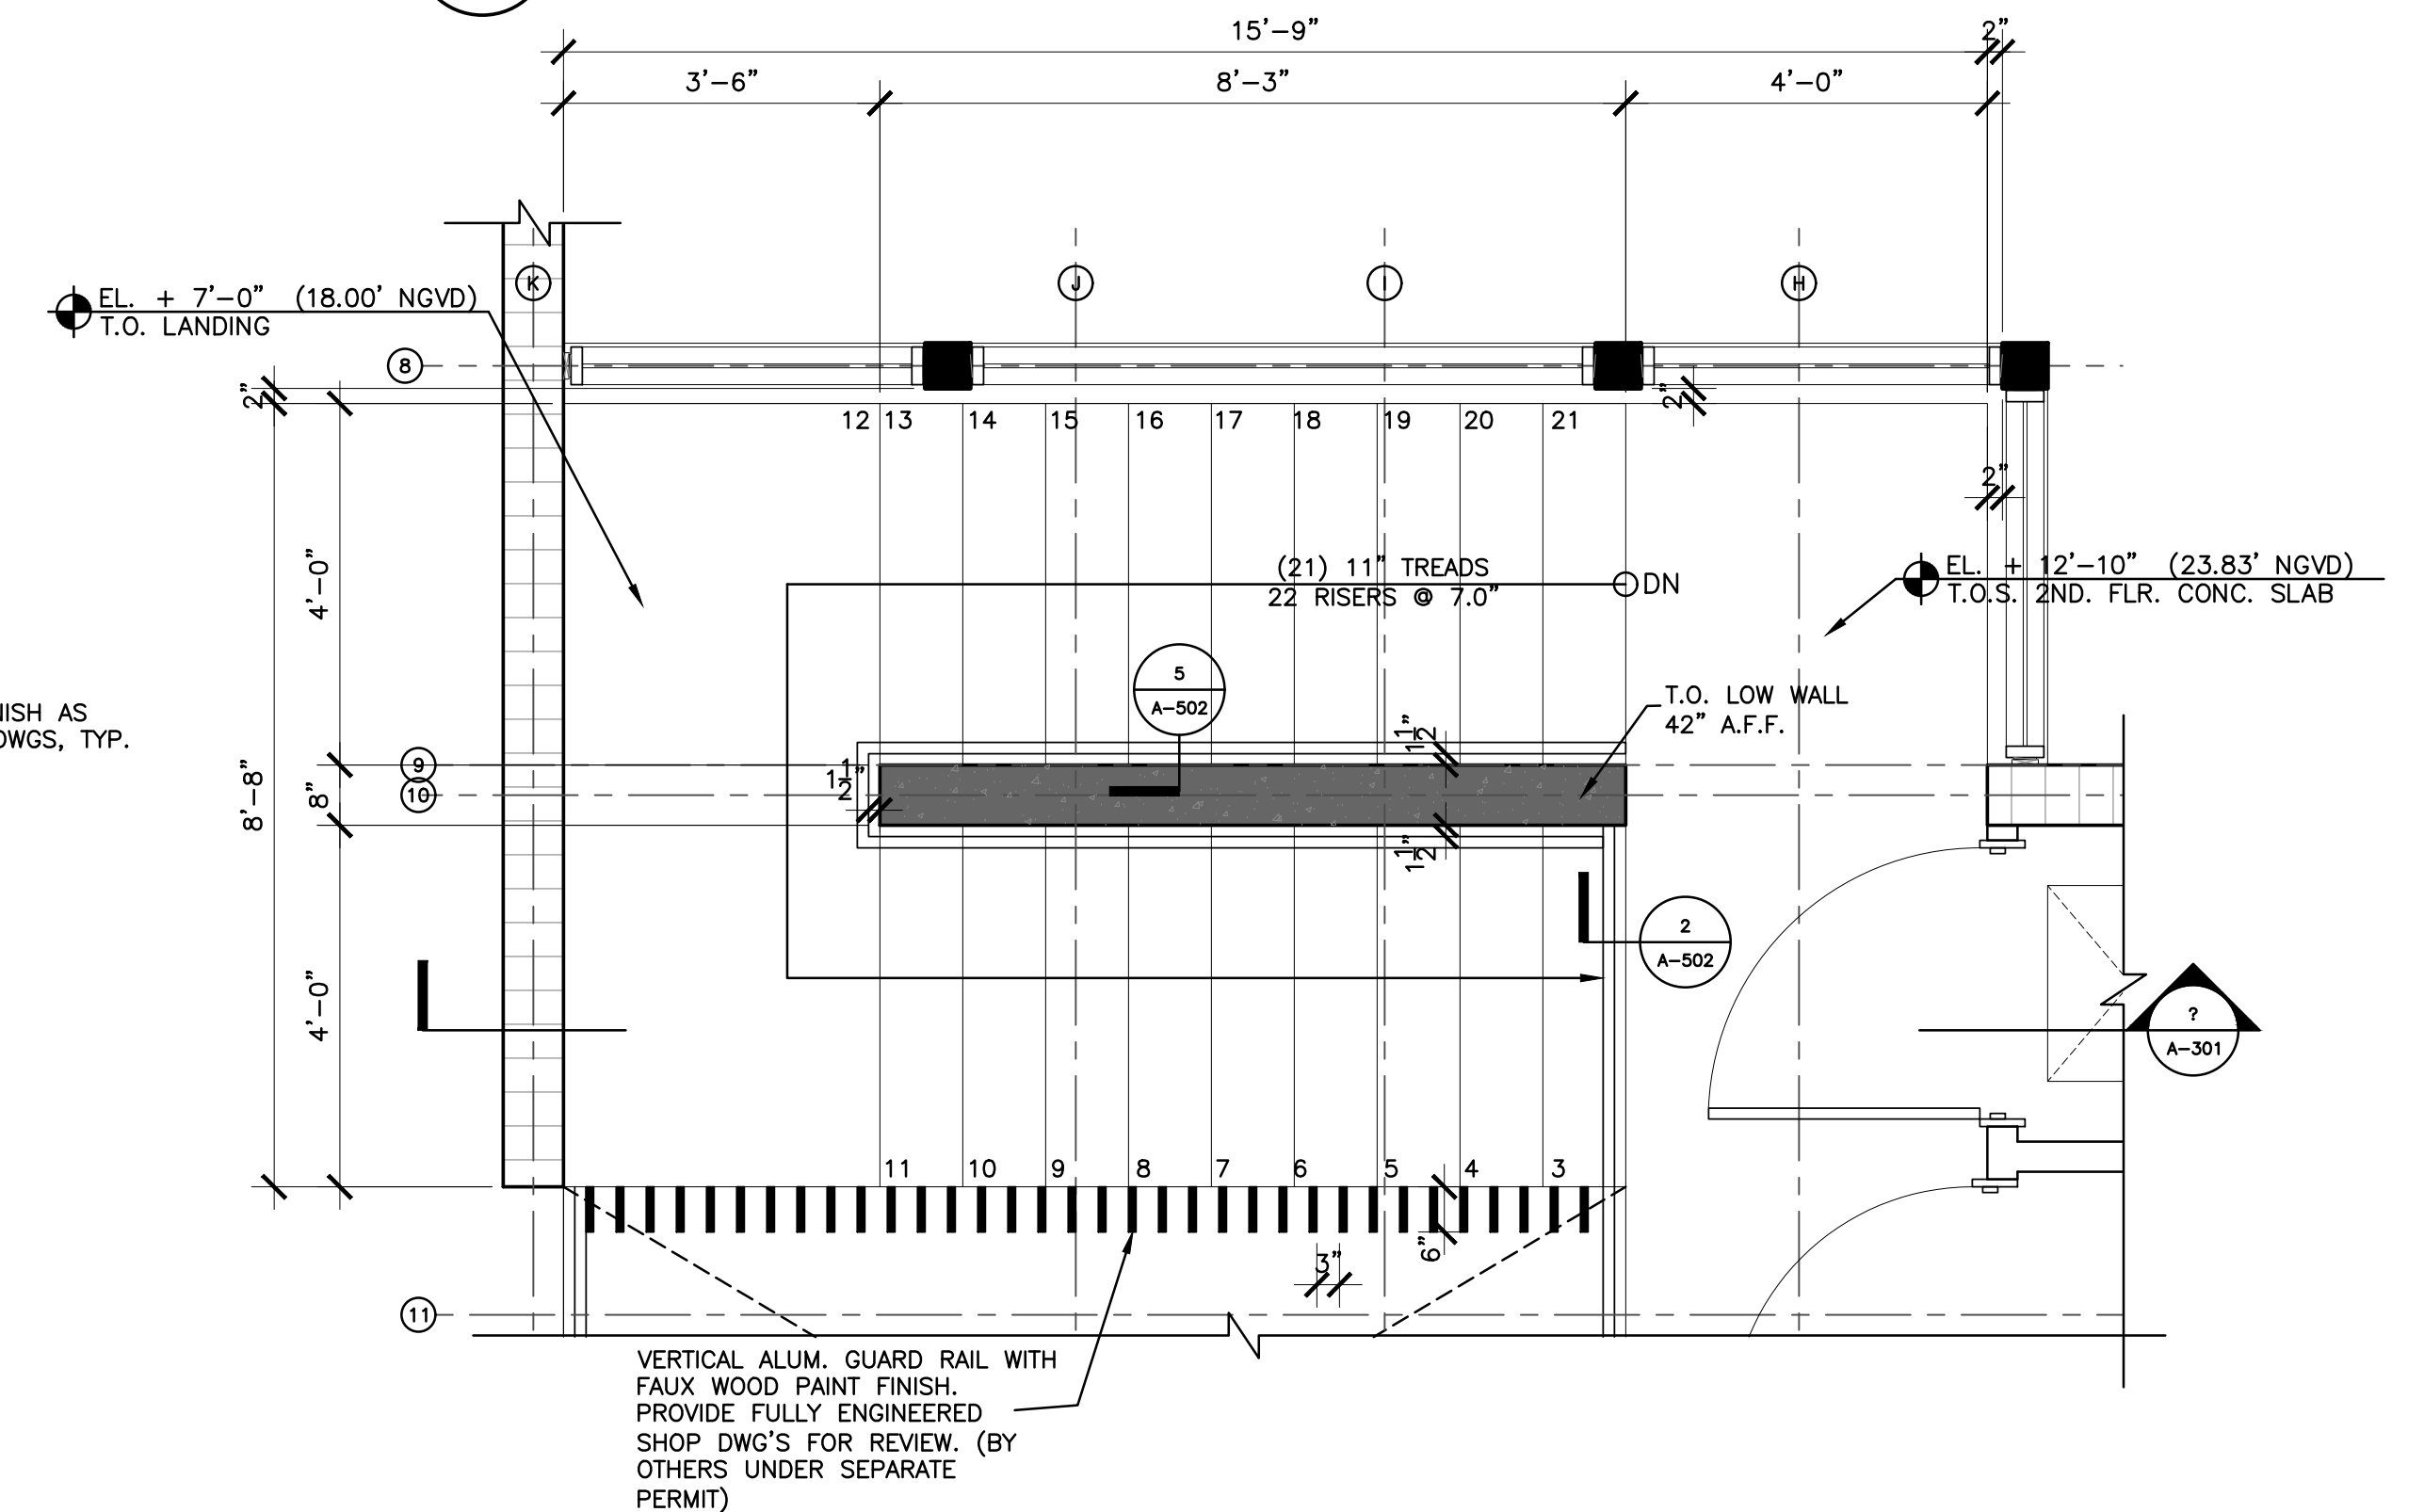

2 SECOND FLOOR STAIR PLAN
SCALE: 1/2"=1'-0"

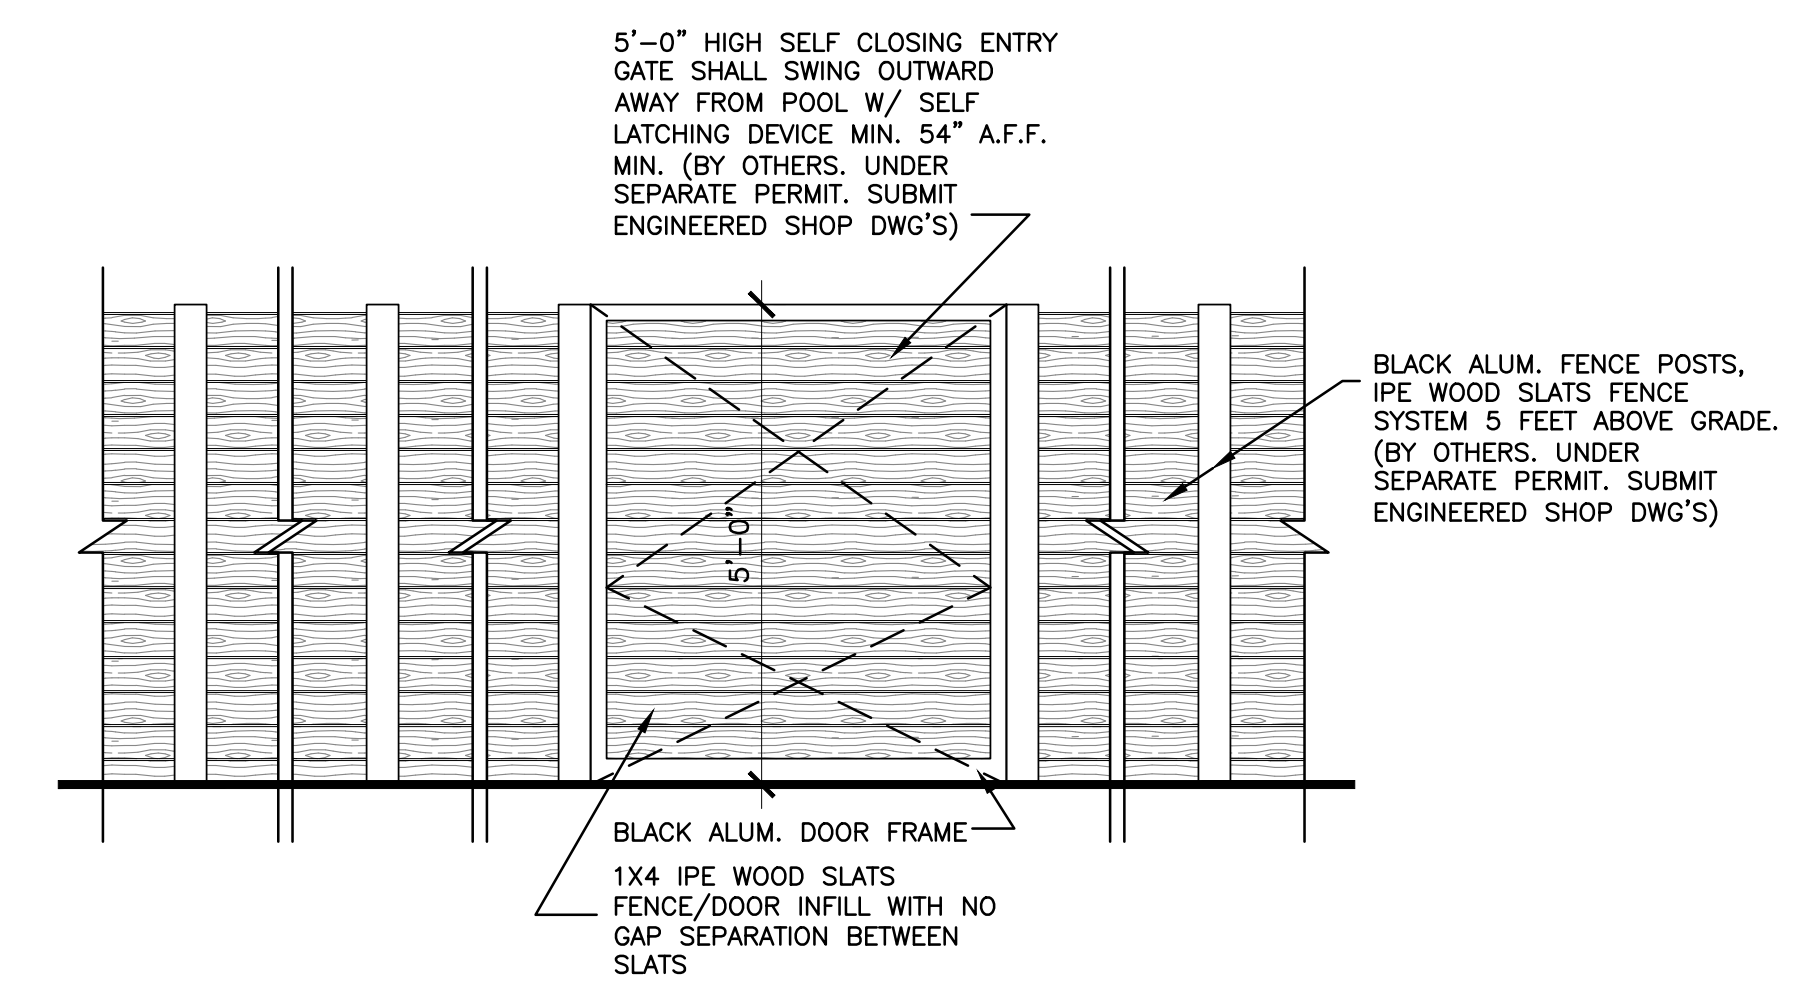

5 TYP. WOOD FENCE/GATE DETAIL
SCALE: 1/2"=1'-0"