




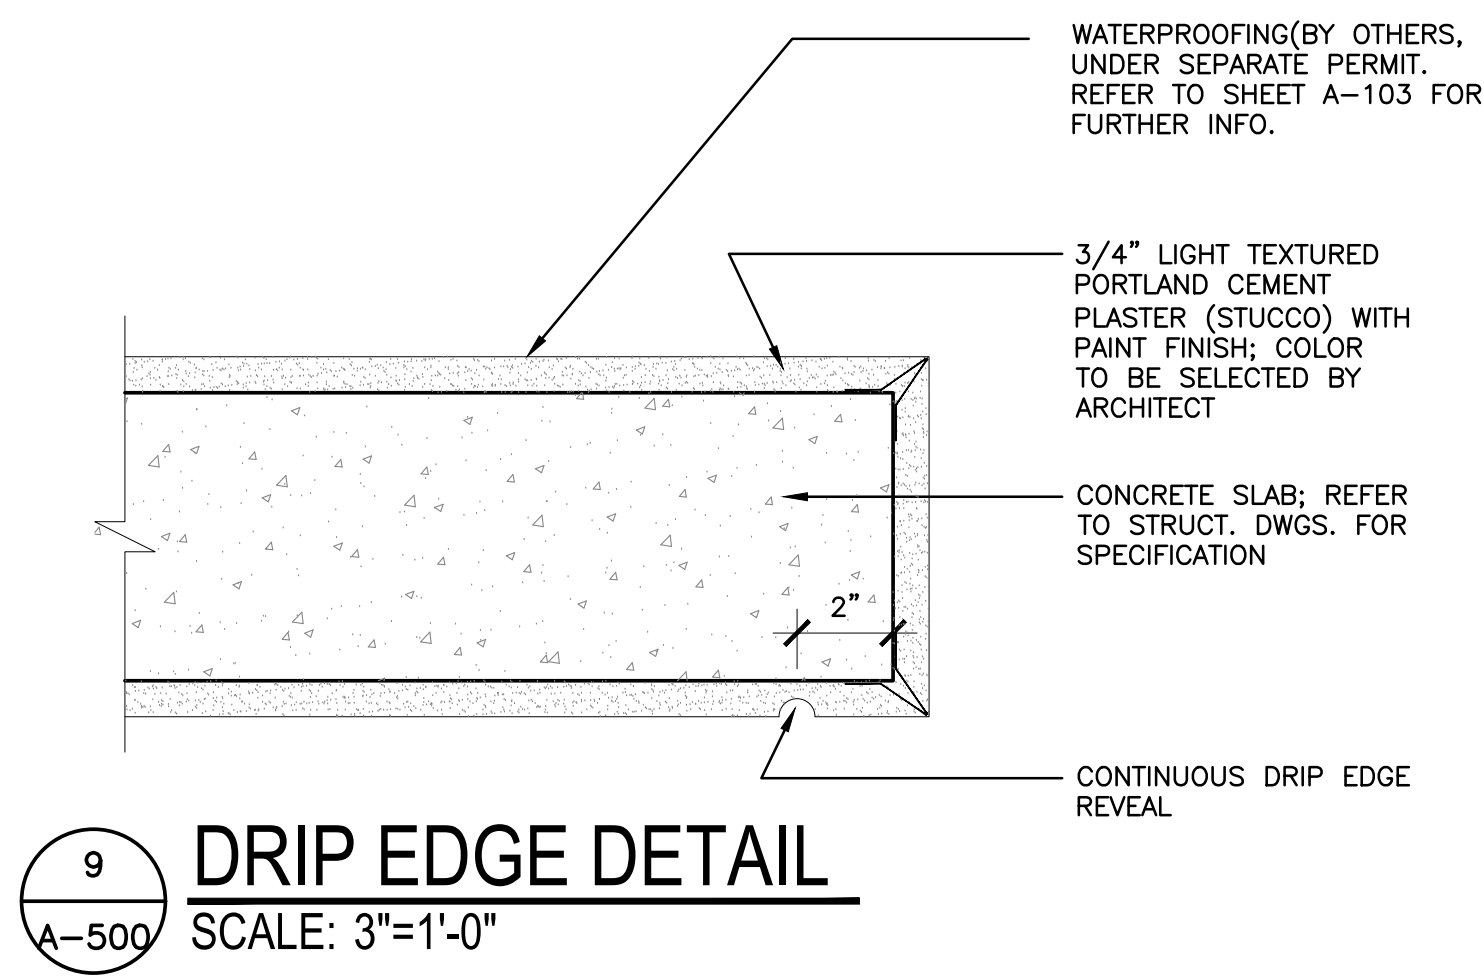


9 DRIP EDGE DETAIL
SCALE: 3"=1'-0"

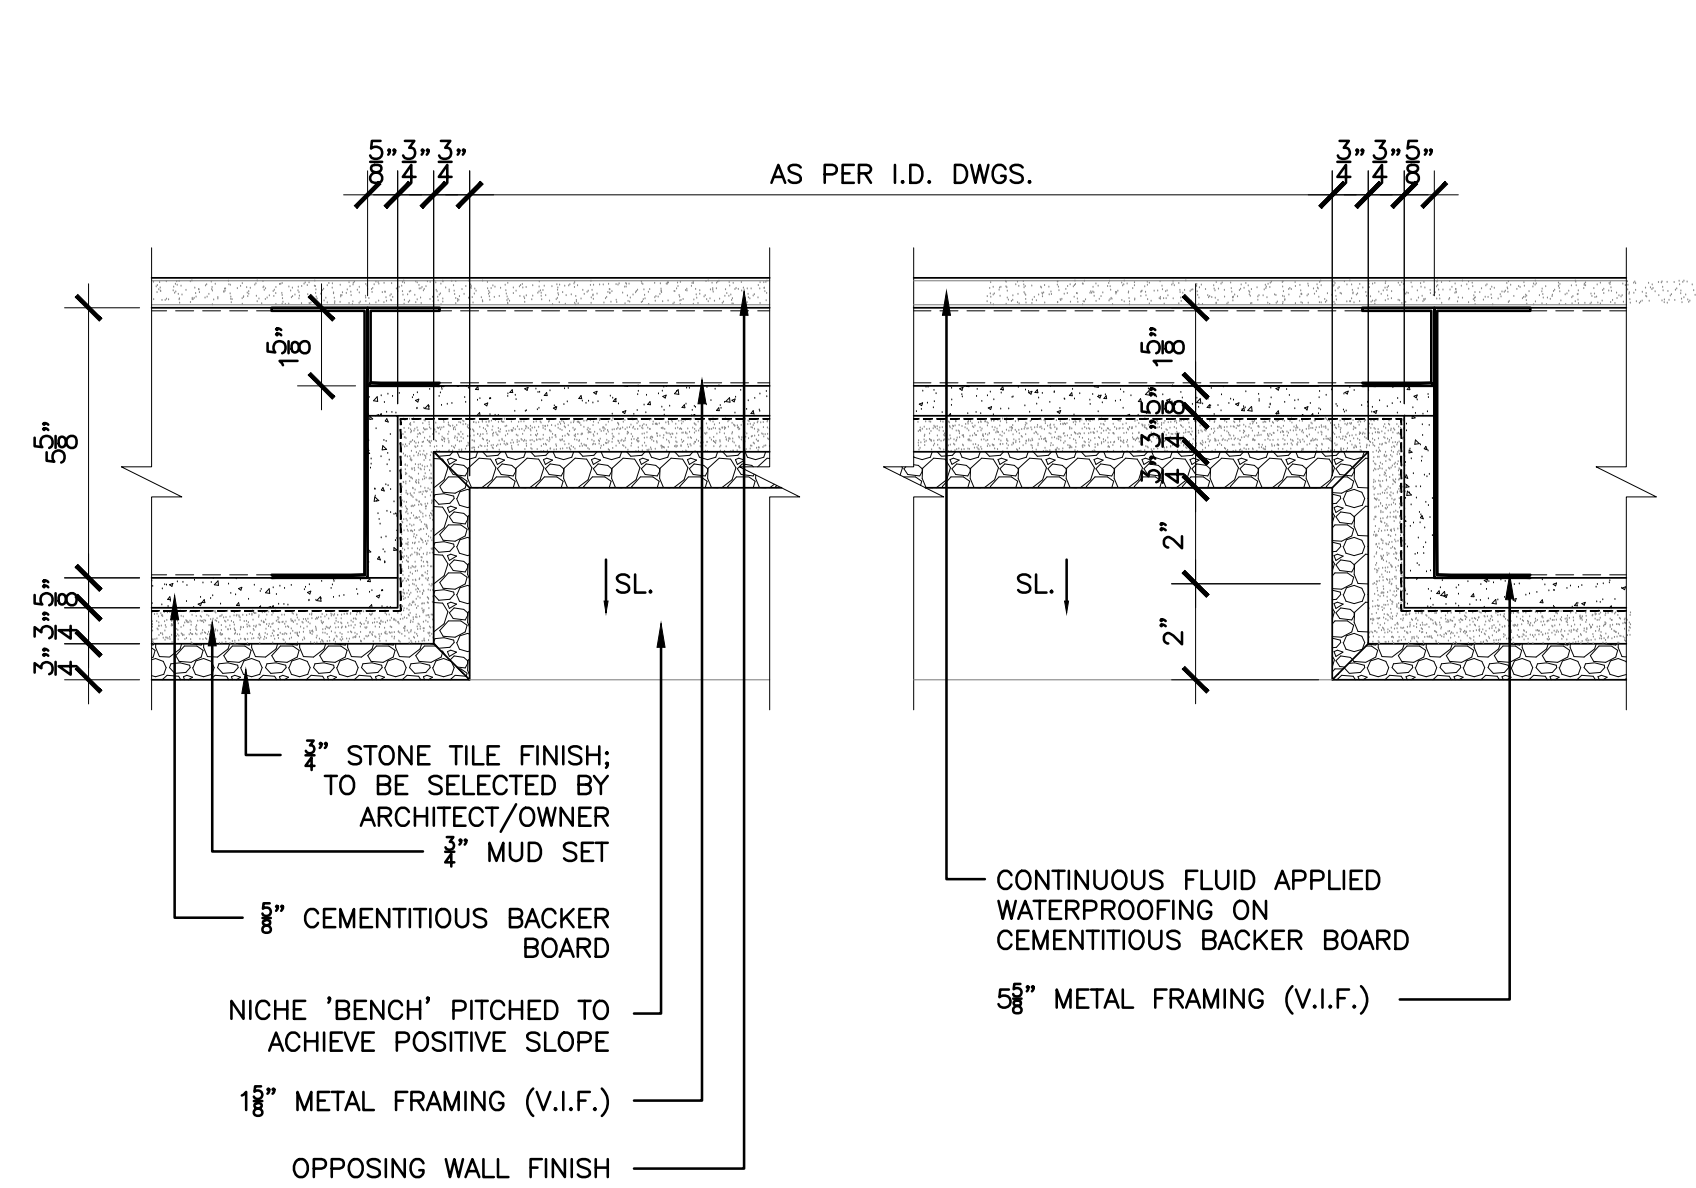


6 SHOWER NICHE DETAIL PLAN
SCALE: 3"=1'-0"

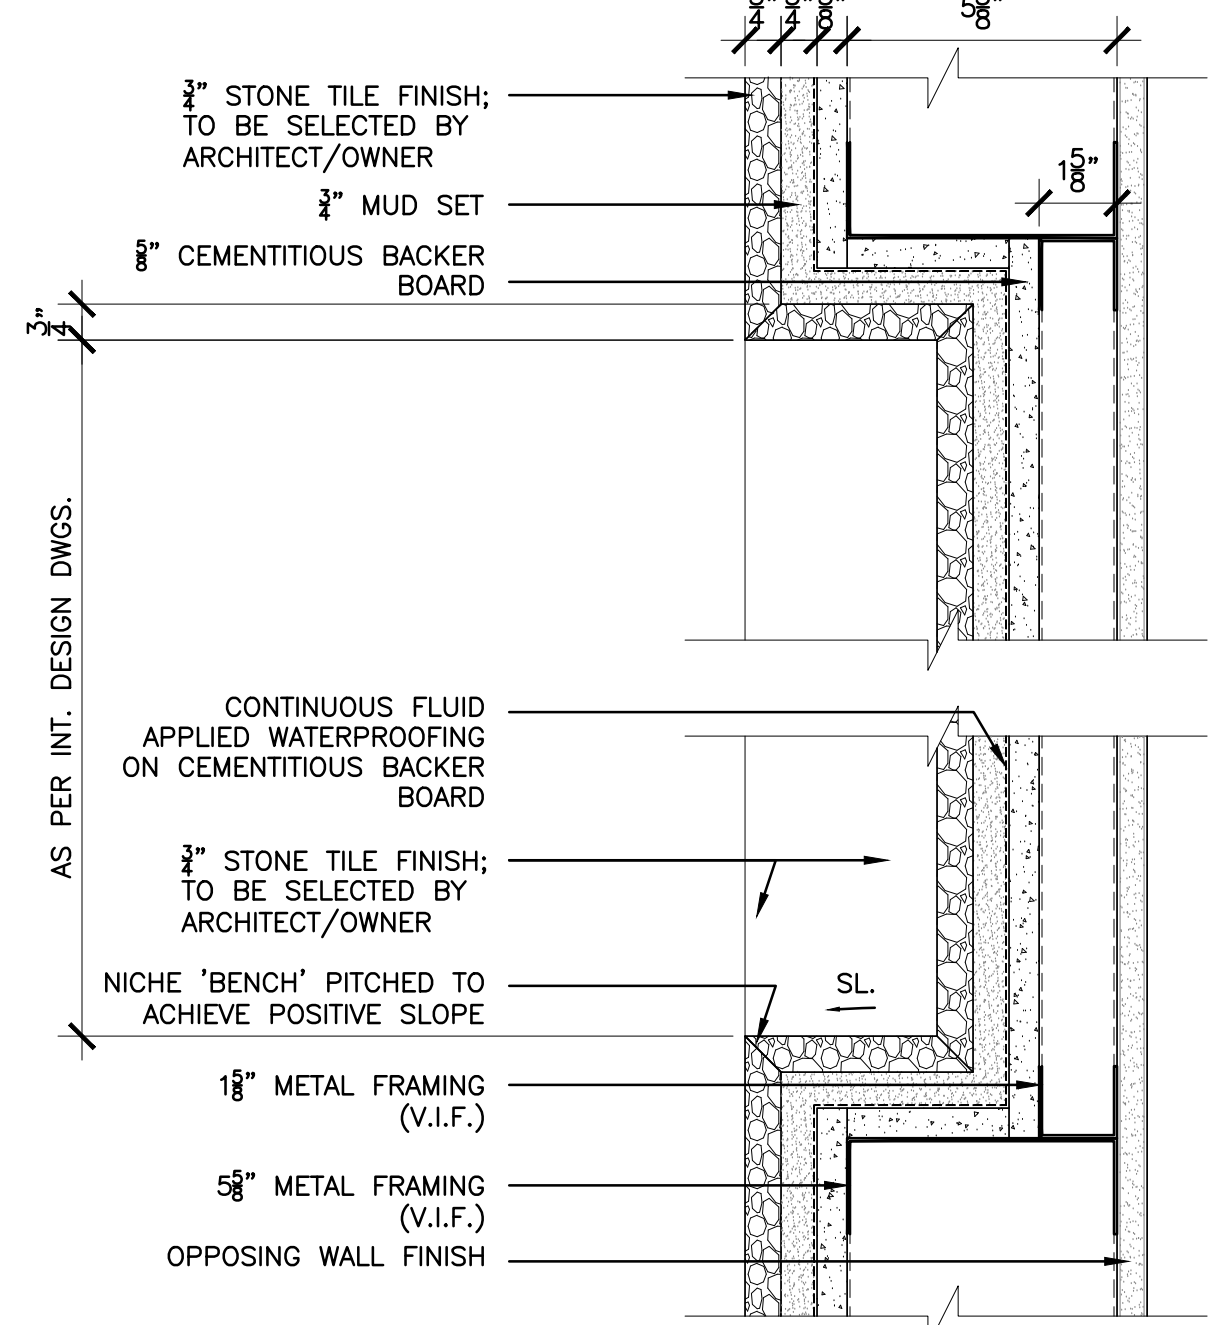


4 SHOWER NICHE DETAIL SECTION
SCALE: 3"=1'-0"

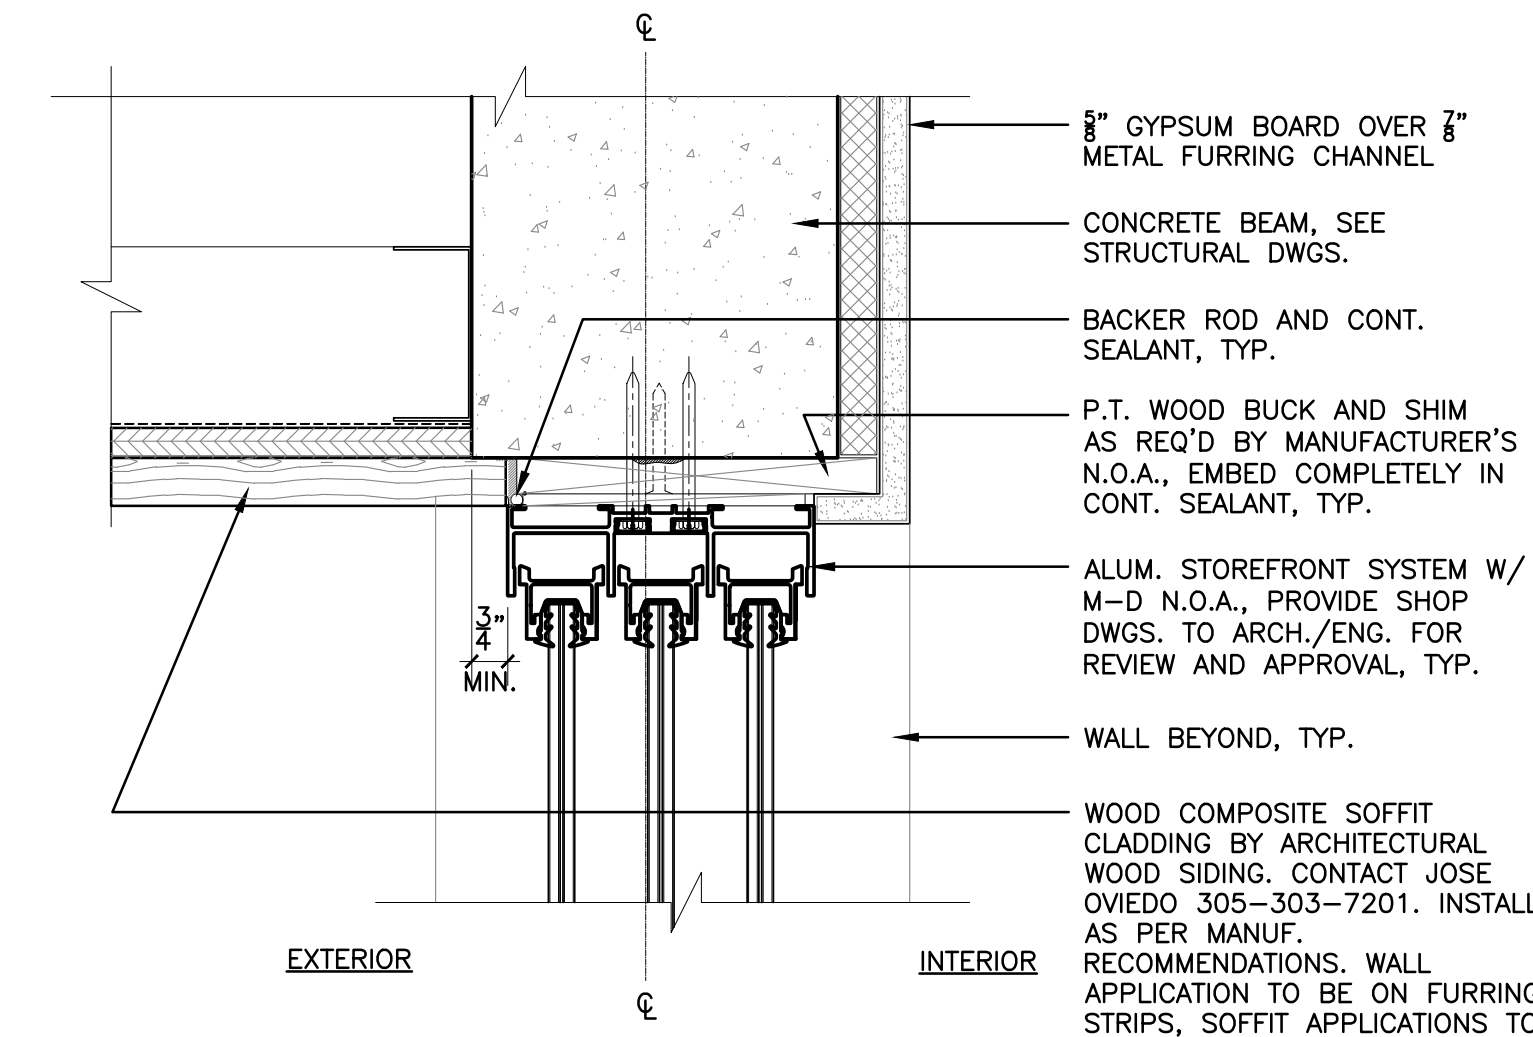


1 WOOD TERMINATION DETAIL
SCALE: 3"=1'-0"

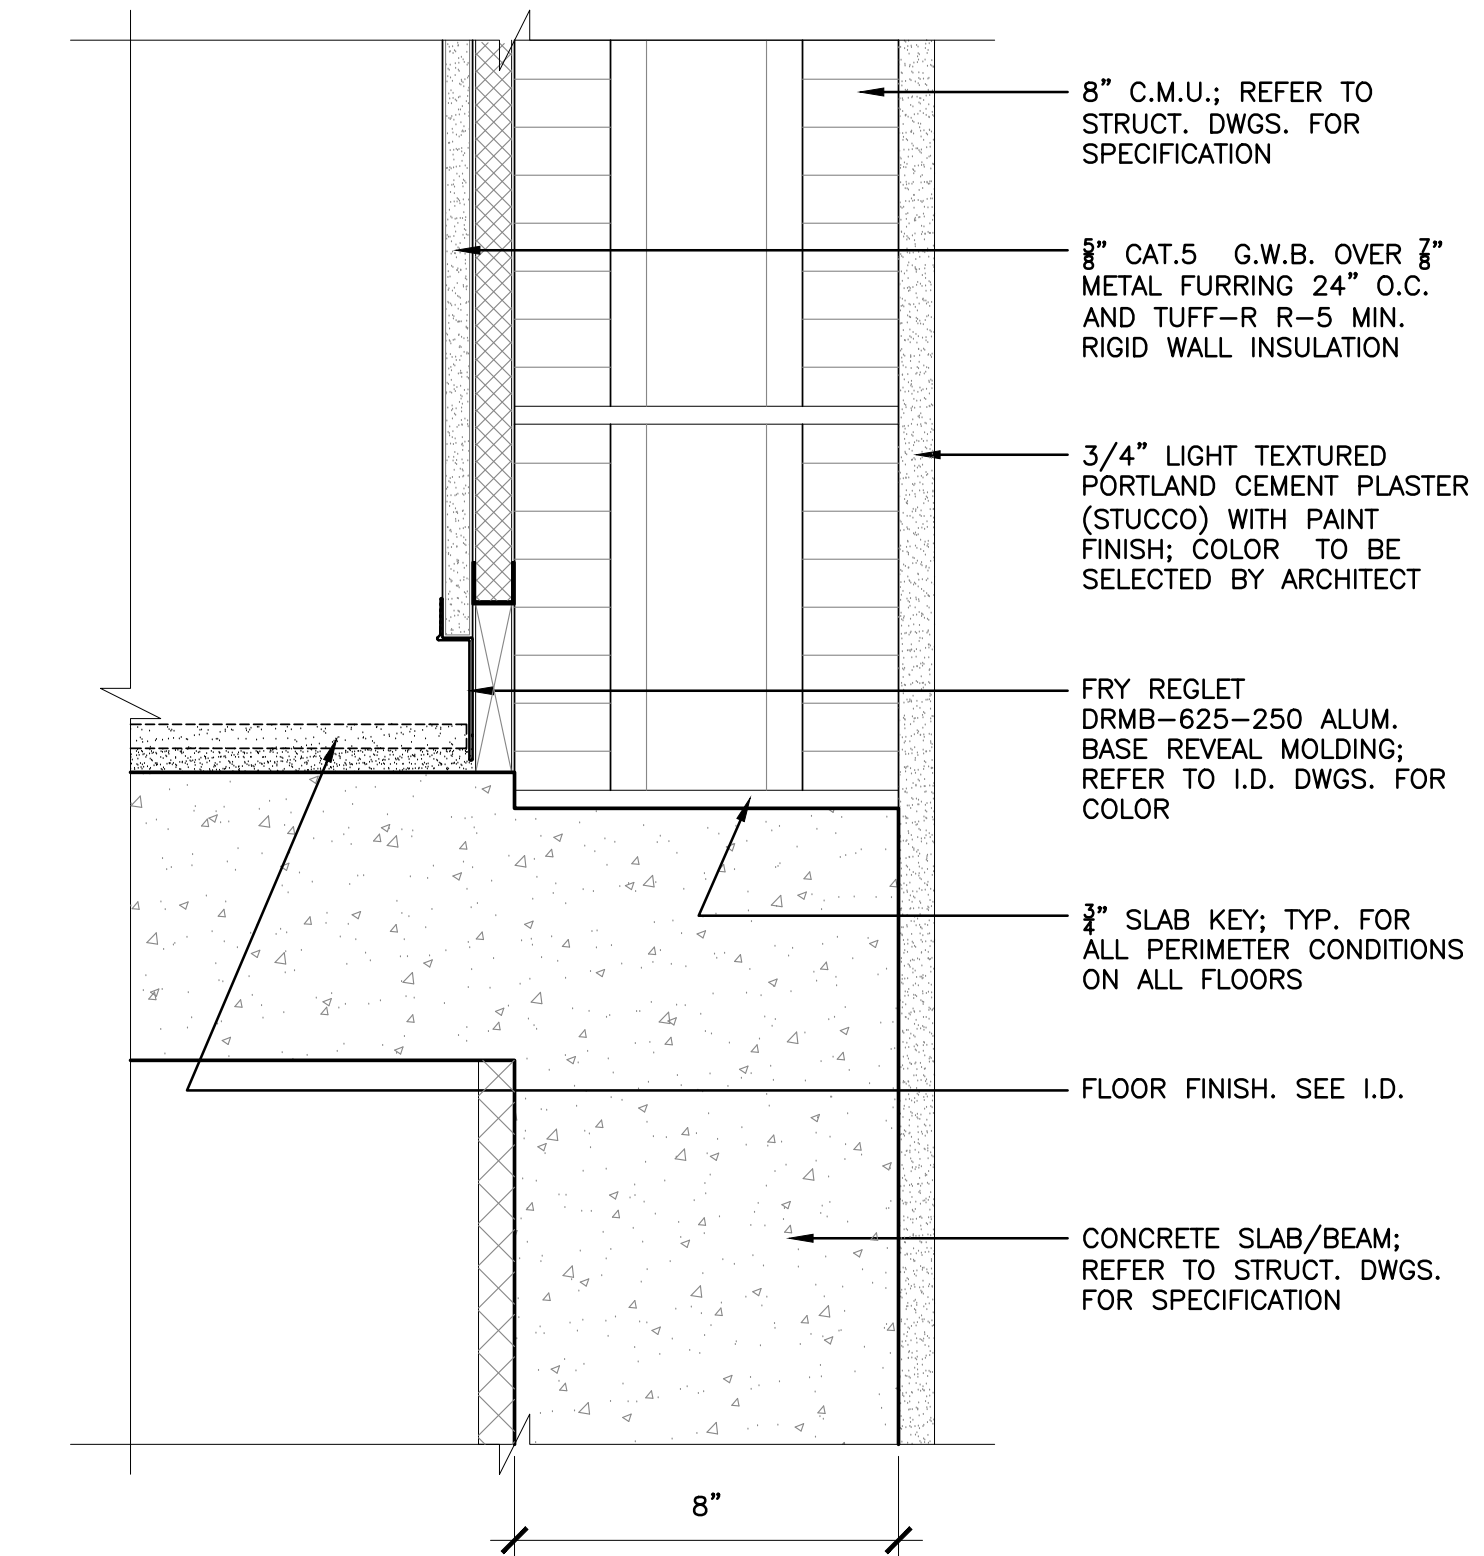


10 TYP. 3/4" CMU RECESS AND B.B. DETAIL
SCALE: 3"=1'-0"

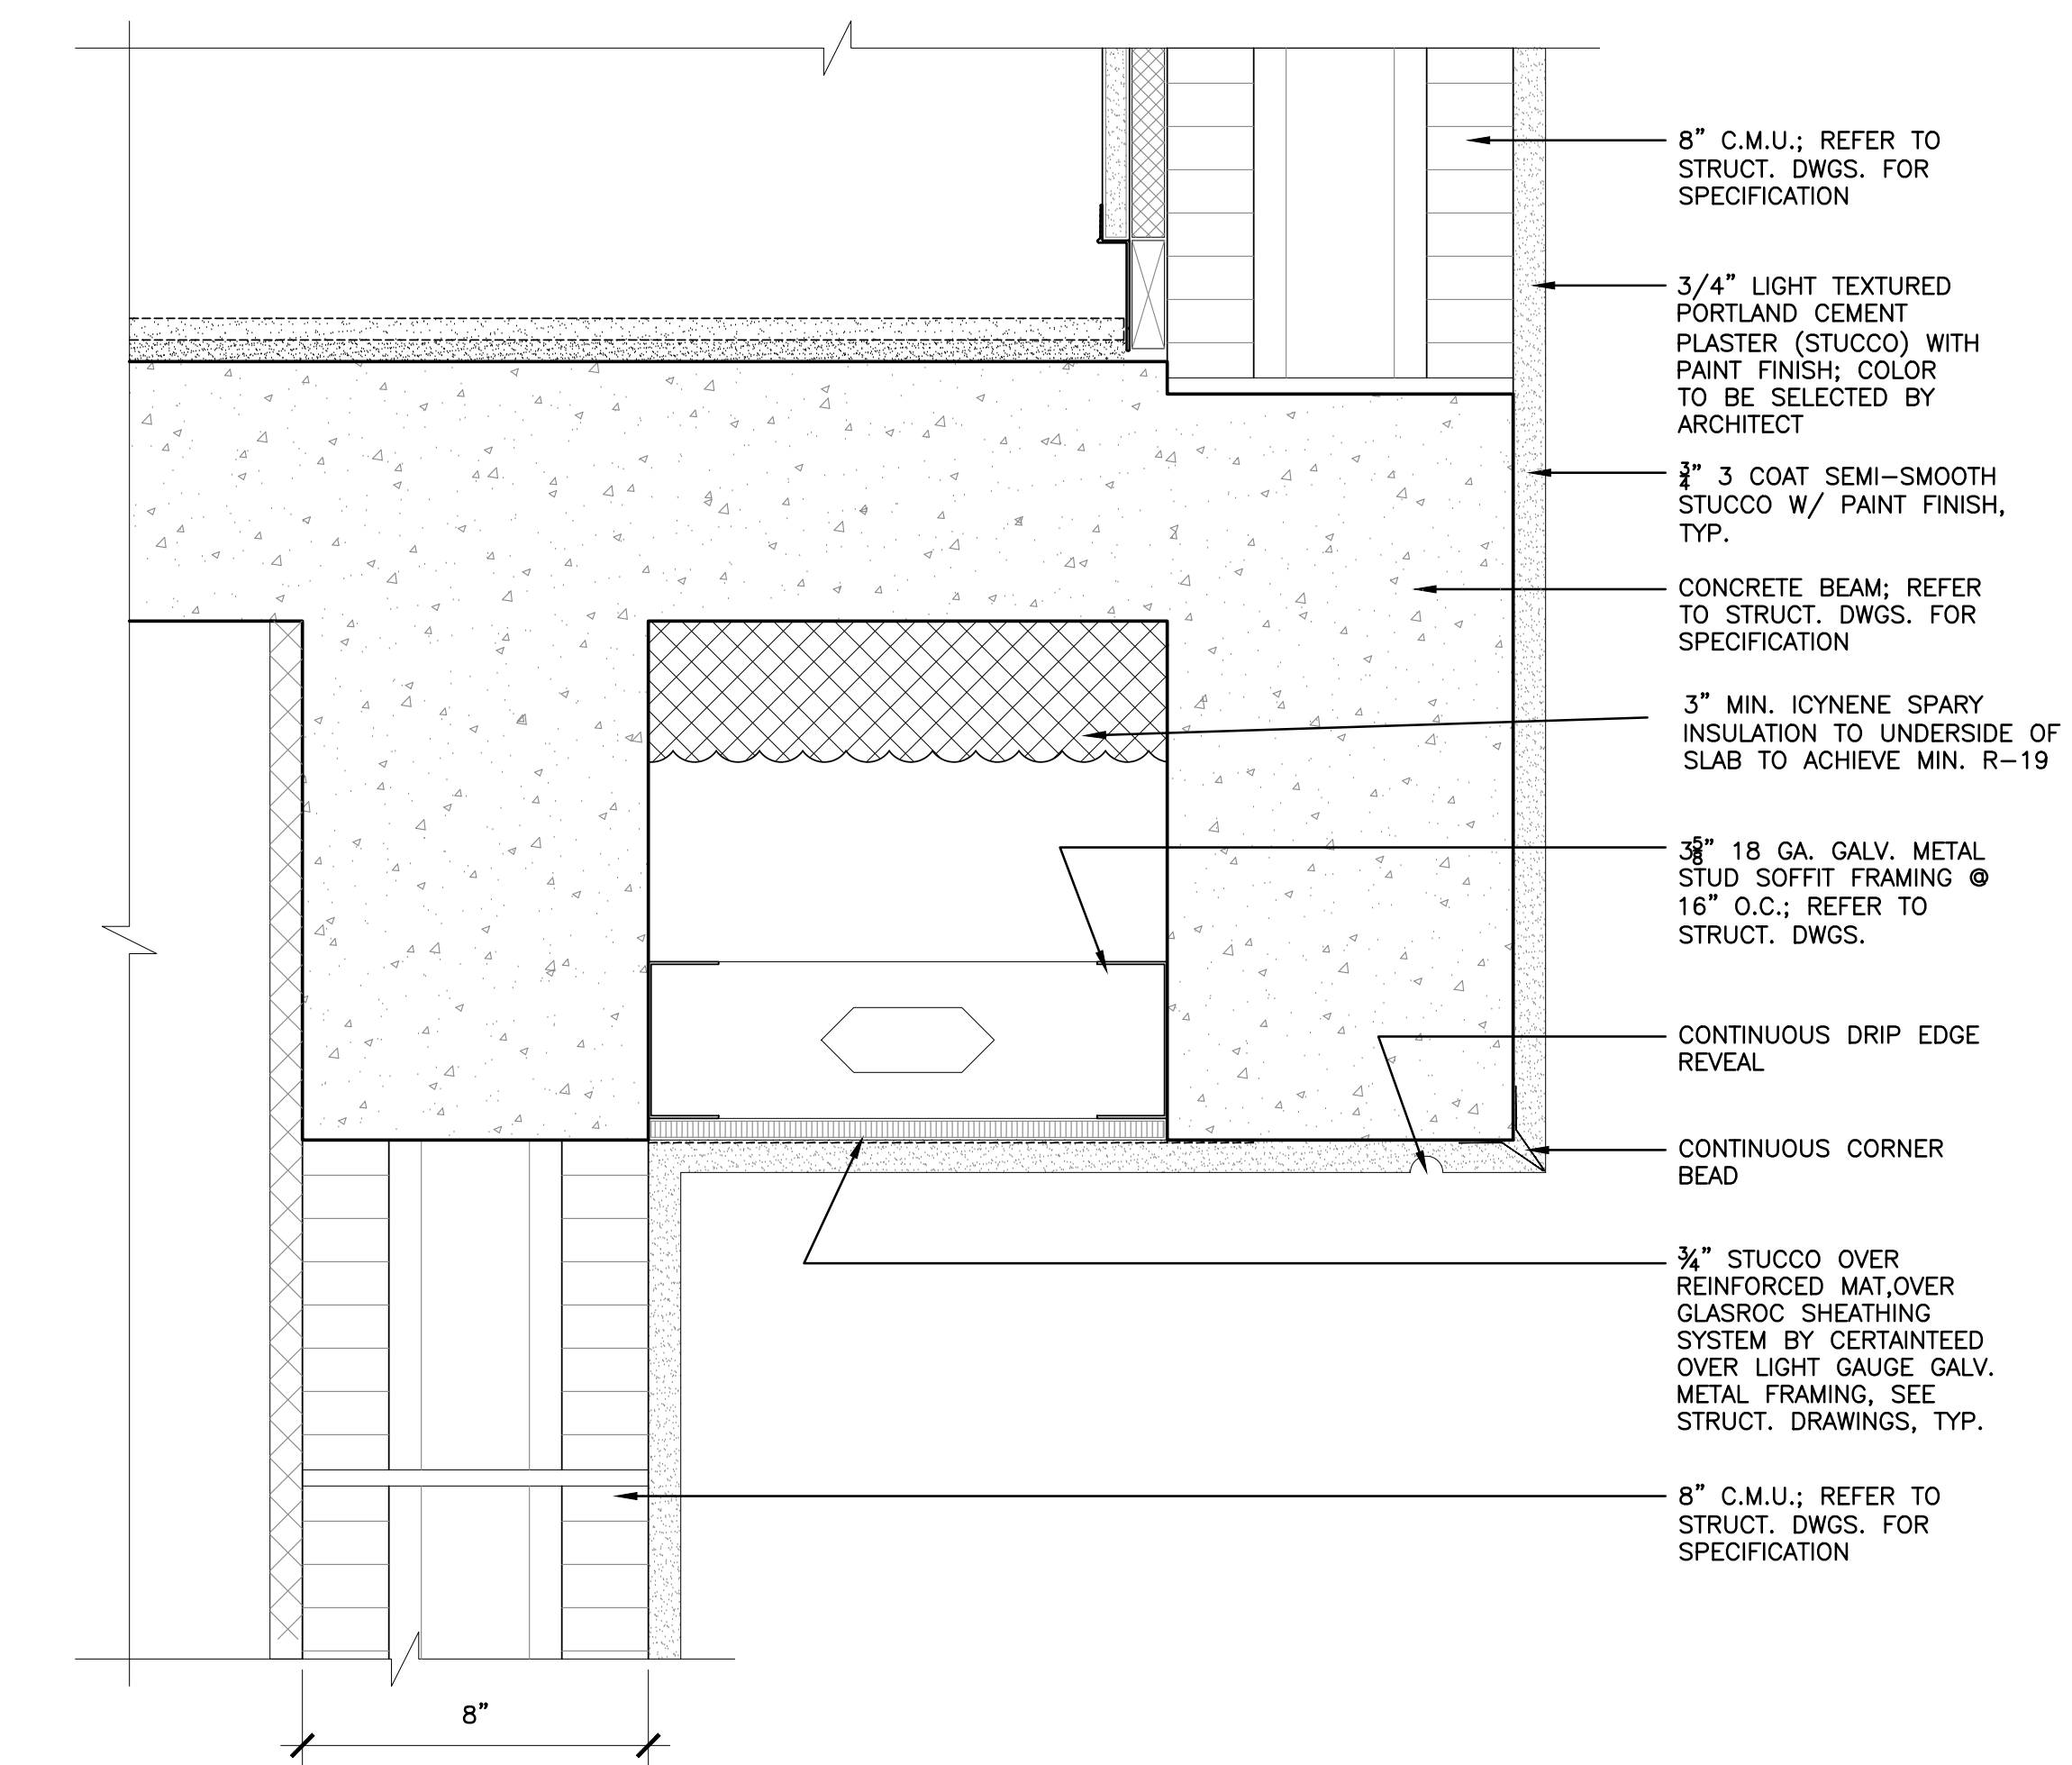


7 STUCCO SOFFIT DETAIL
SCALE: 3"=1'-0"

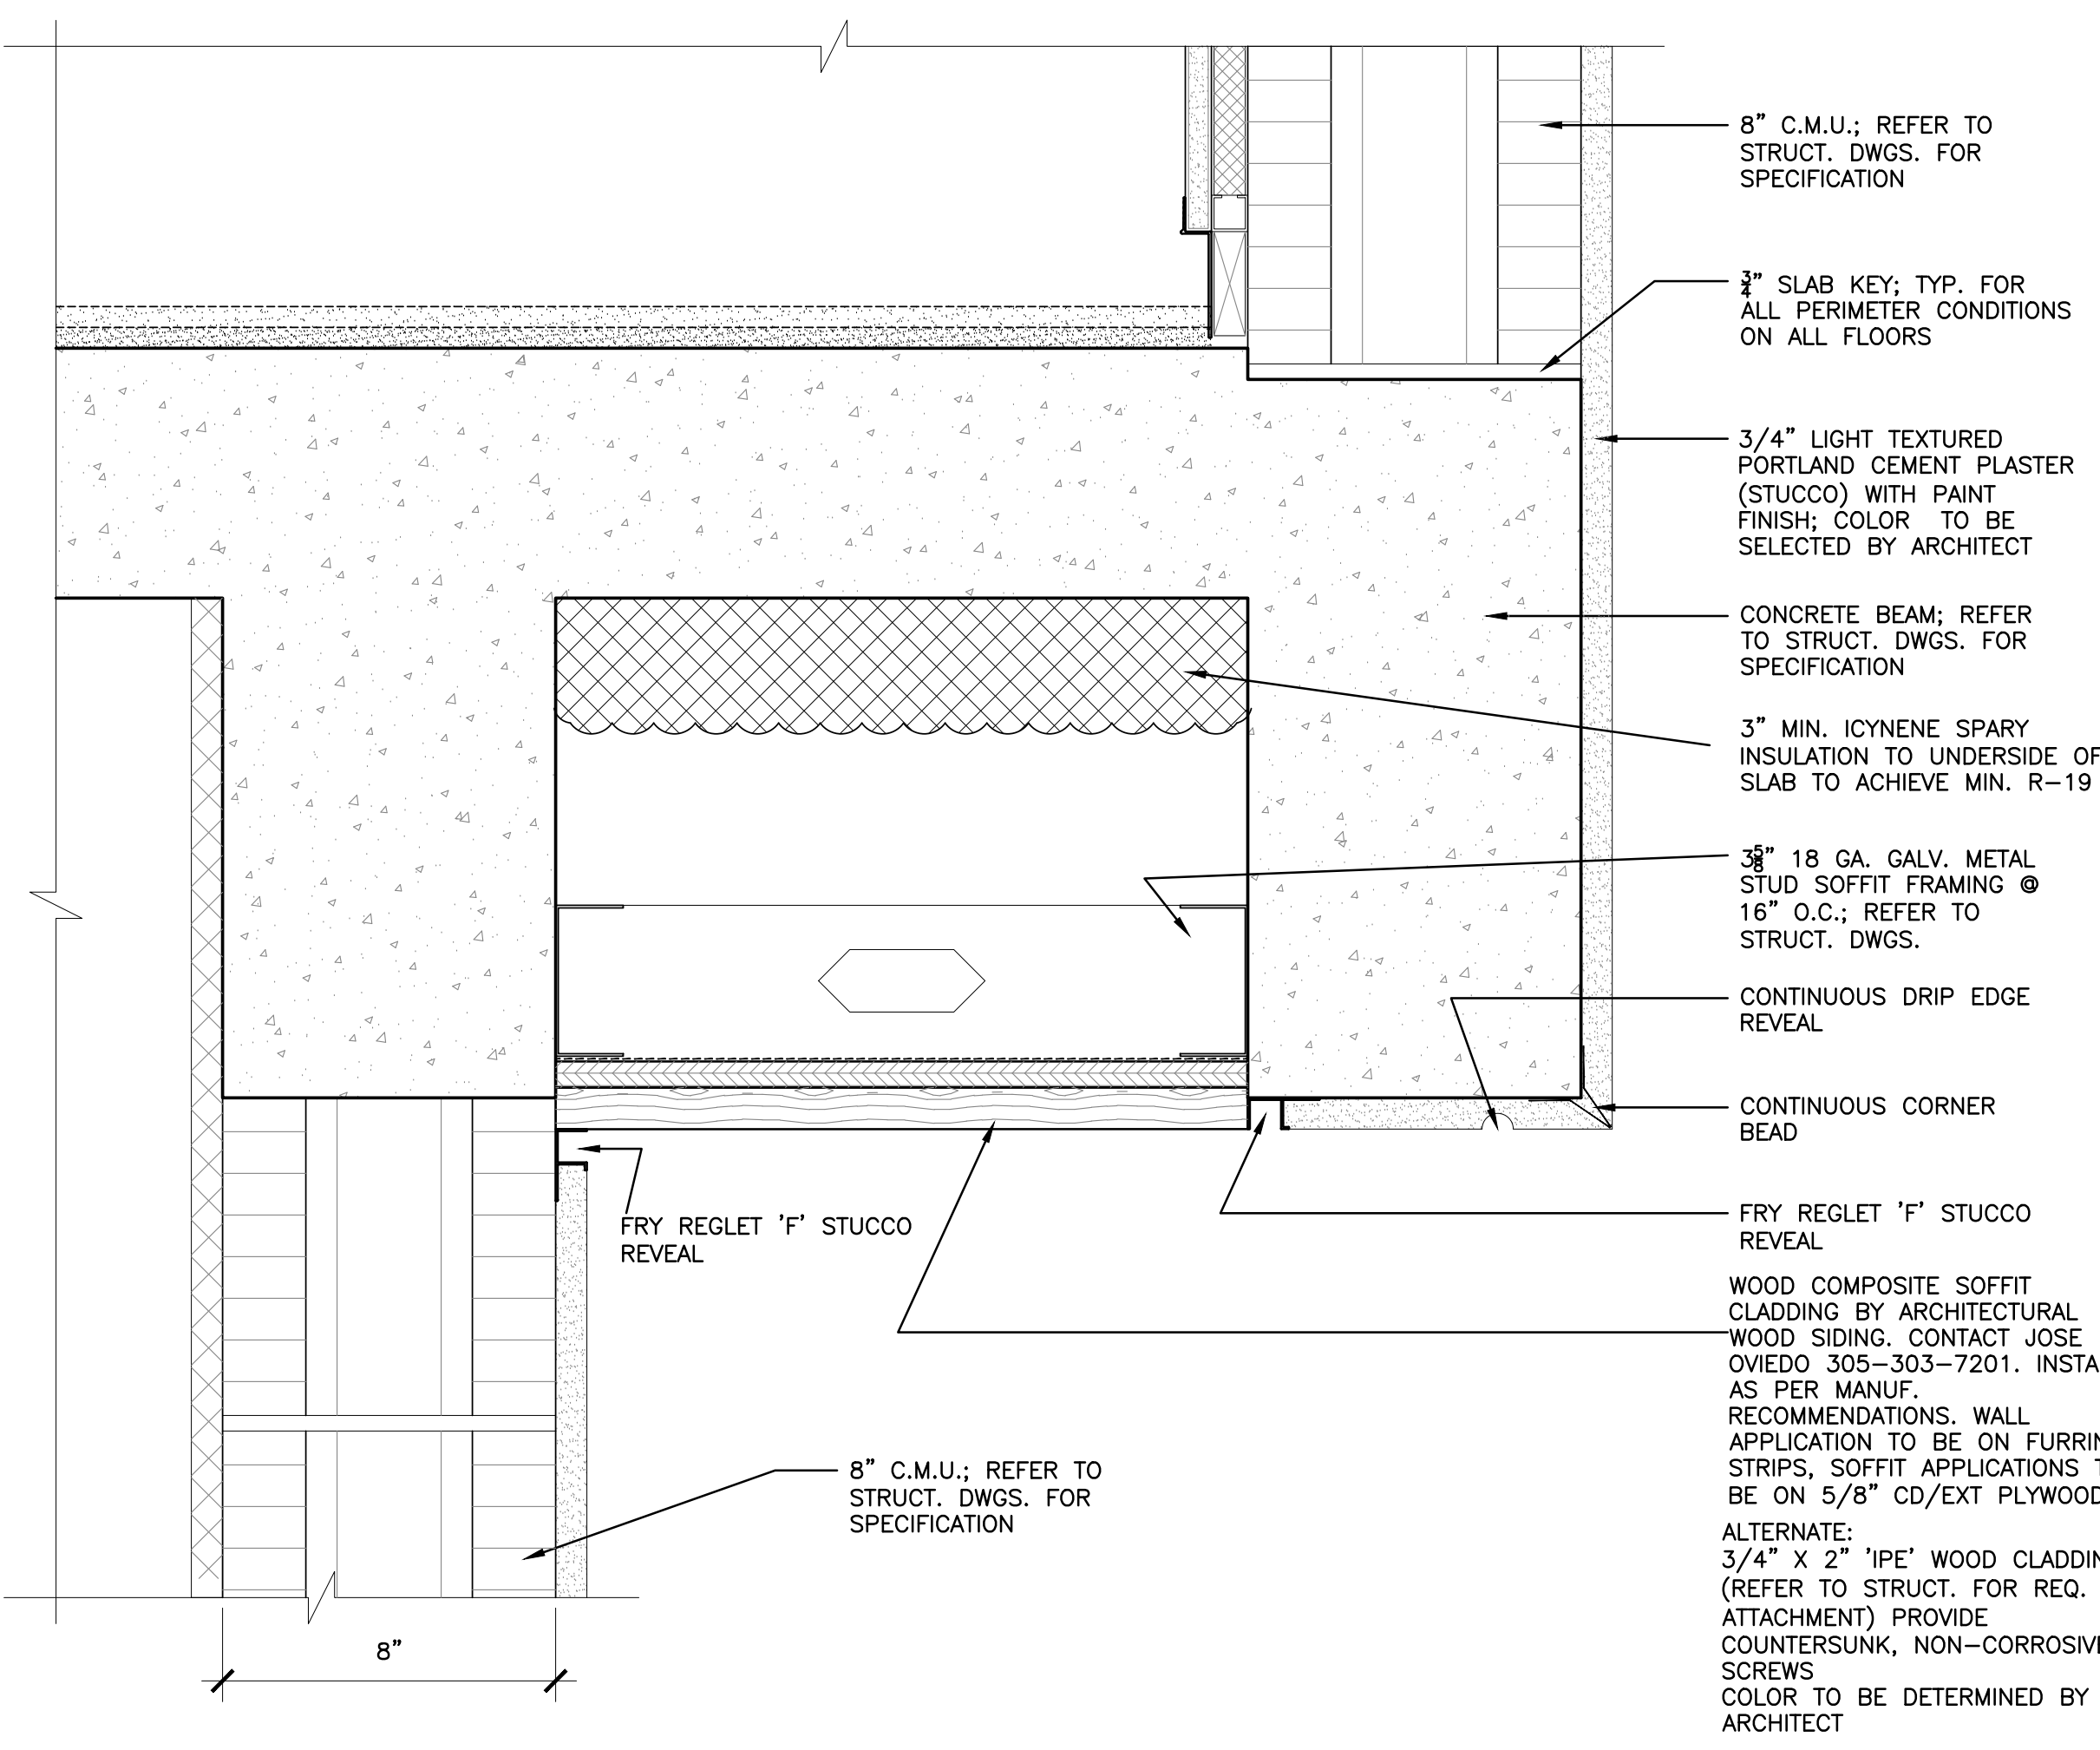

2 WOOD SOFFIT DETAIL
SCALE: 3"=1'-0"

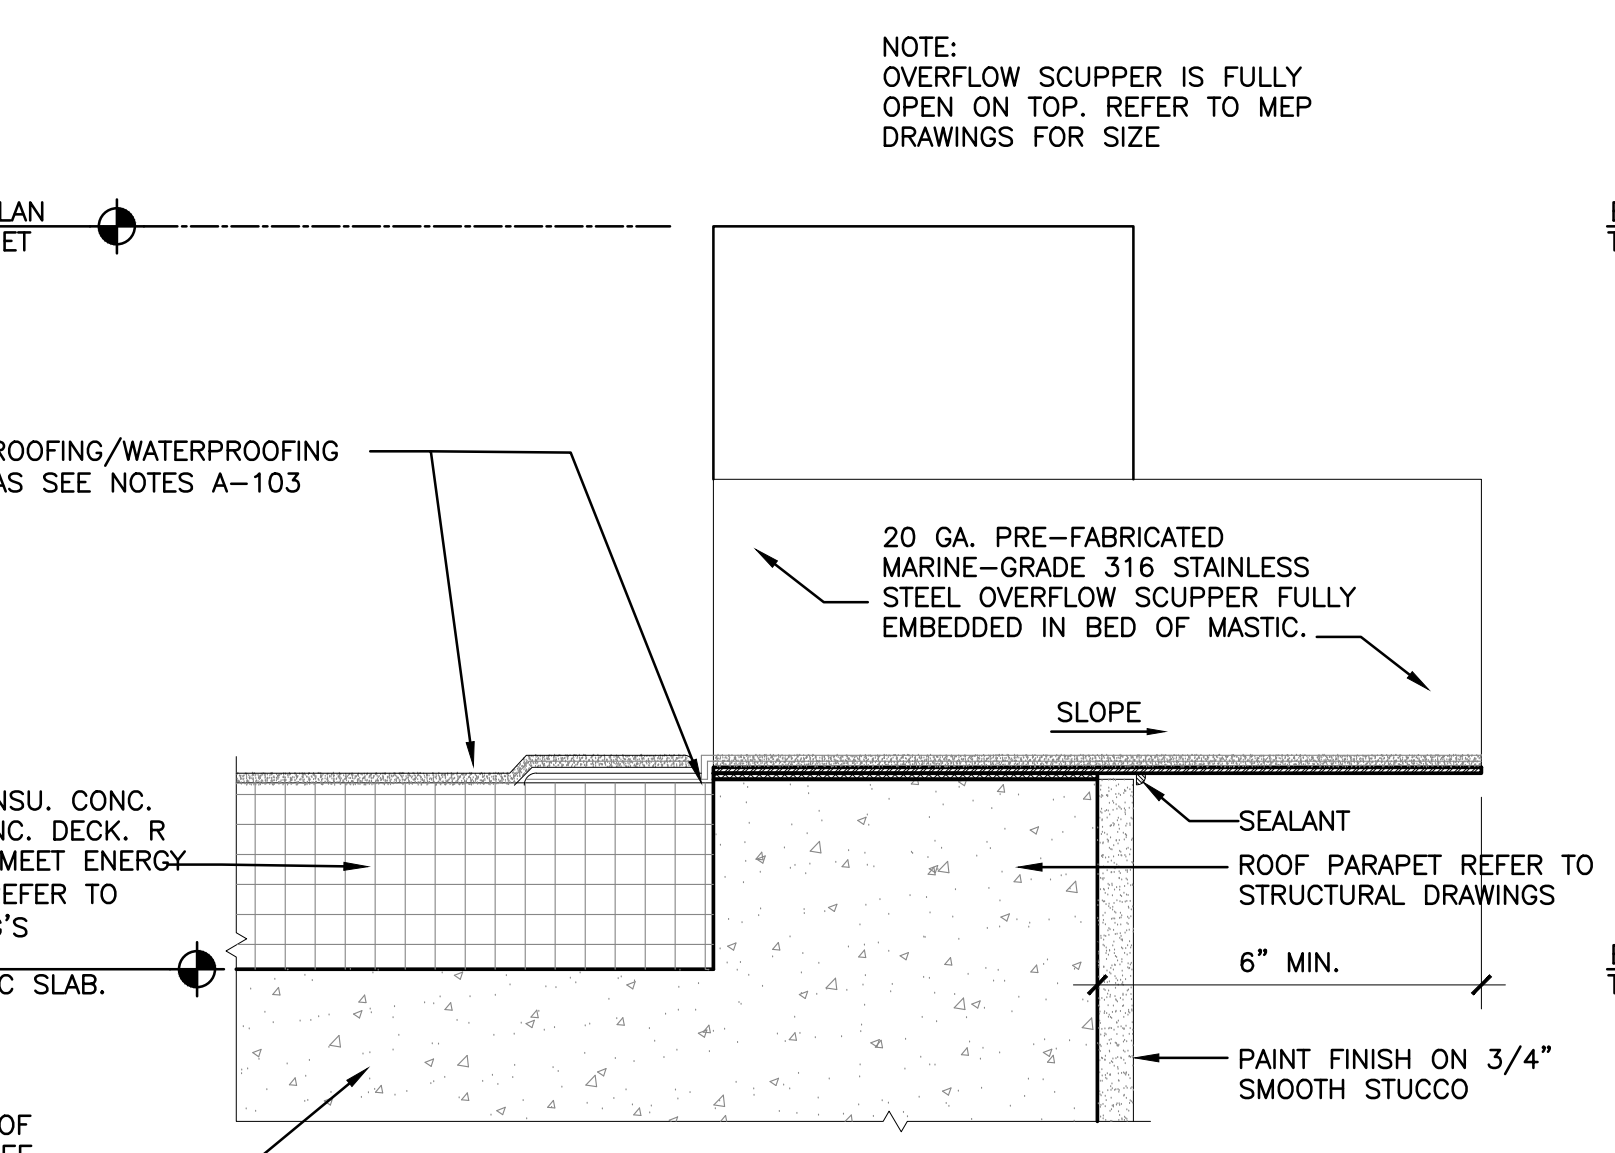


12 SCUPPER DETAIL
SCALE: 3"=1'-0"

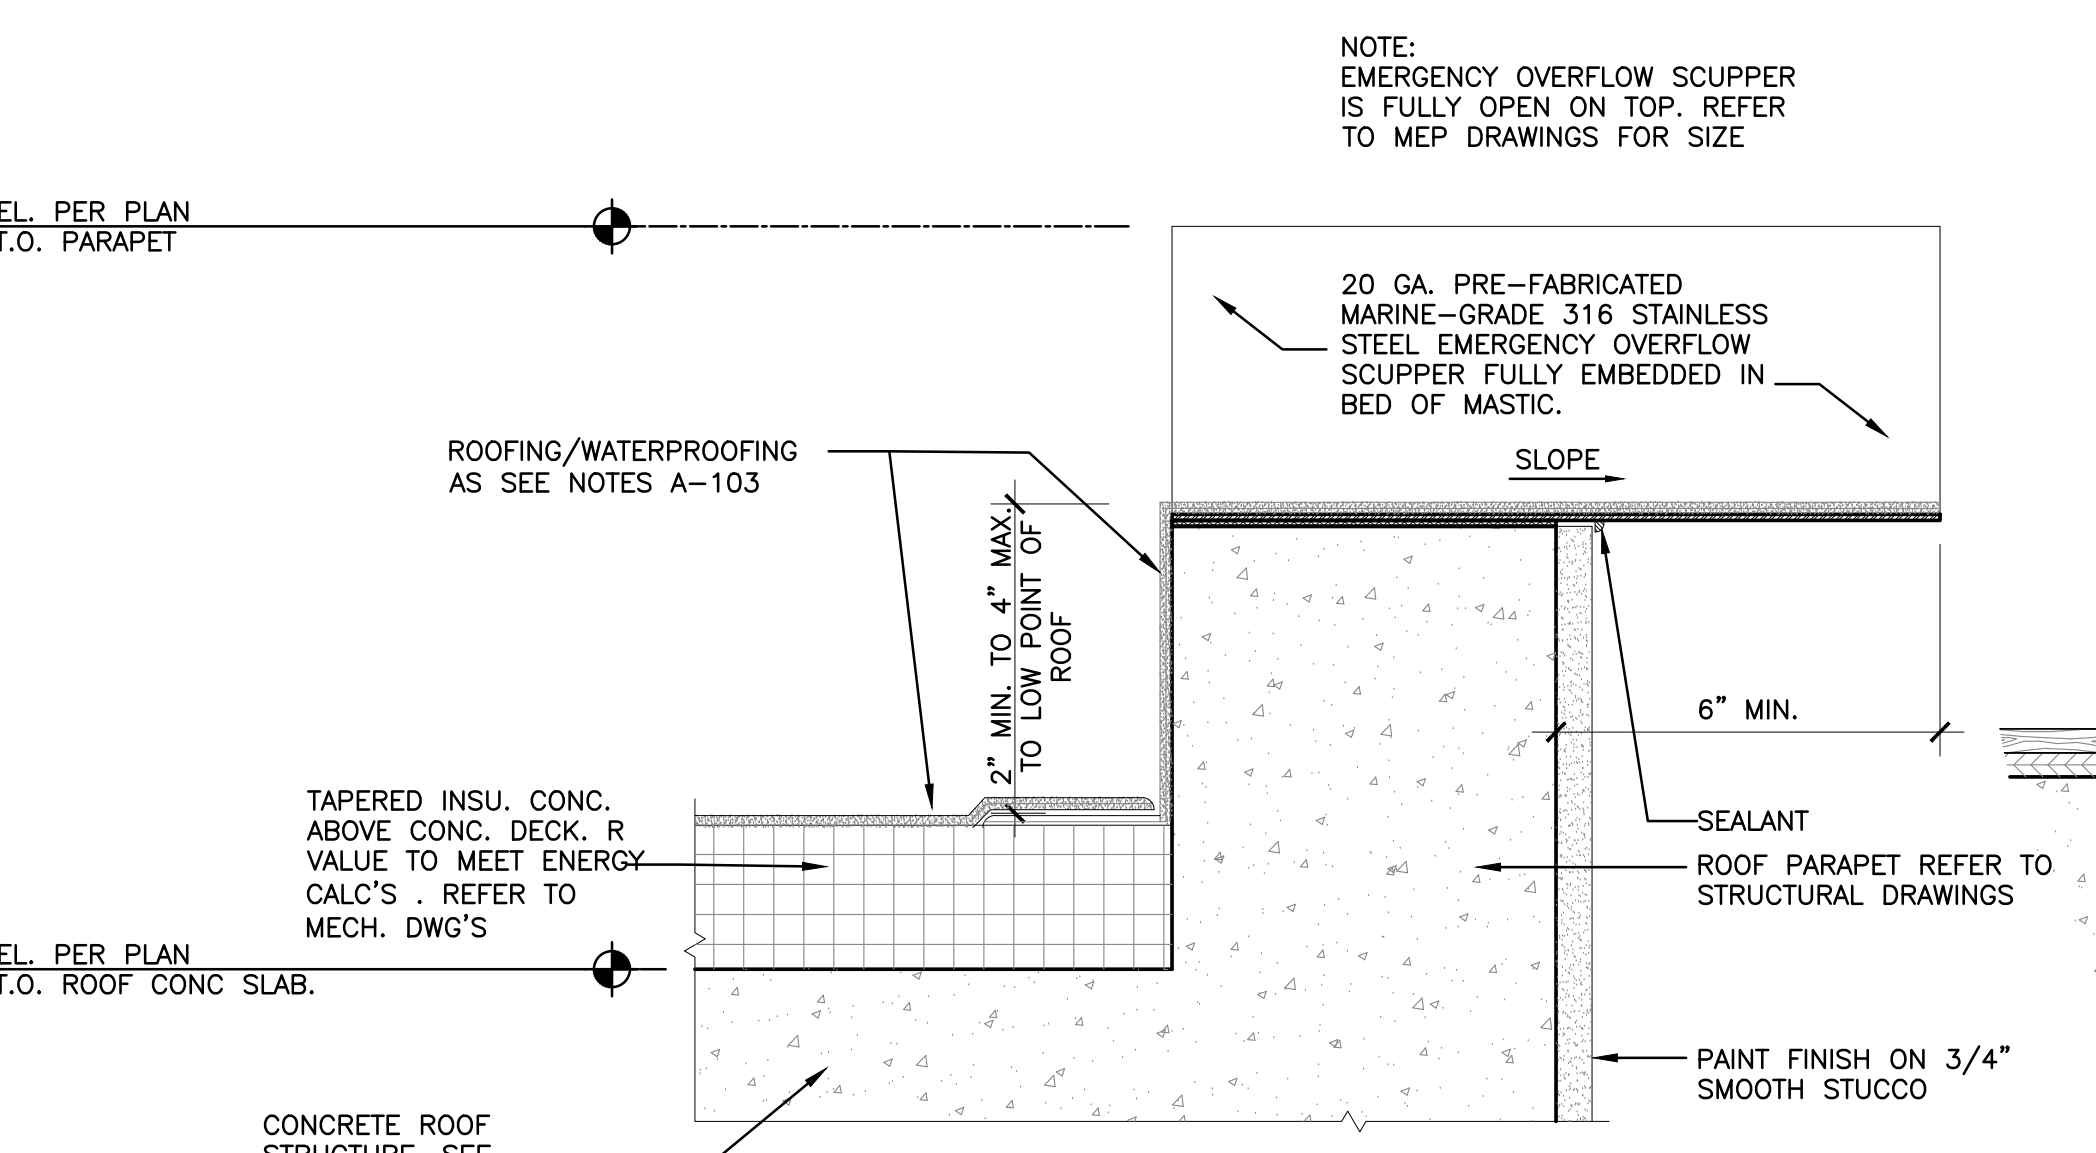


11 E.O.S. DETAIL
SCALE: 3"=1'-0"

WALL FINISH NOTE:
REFER TO SHEET A-603 FOR WALL TYPES. COORDINATE WITH INTERIOR DESIGNER ALL WALL TYPE FINISHES AND ITS LOCATIONS TO BE MATCHED WITH CORRECT WALL TYPE

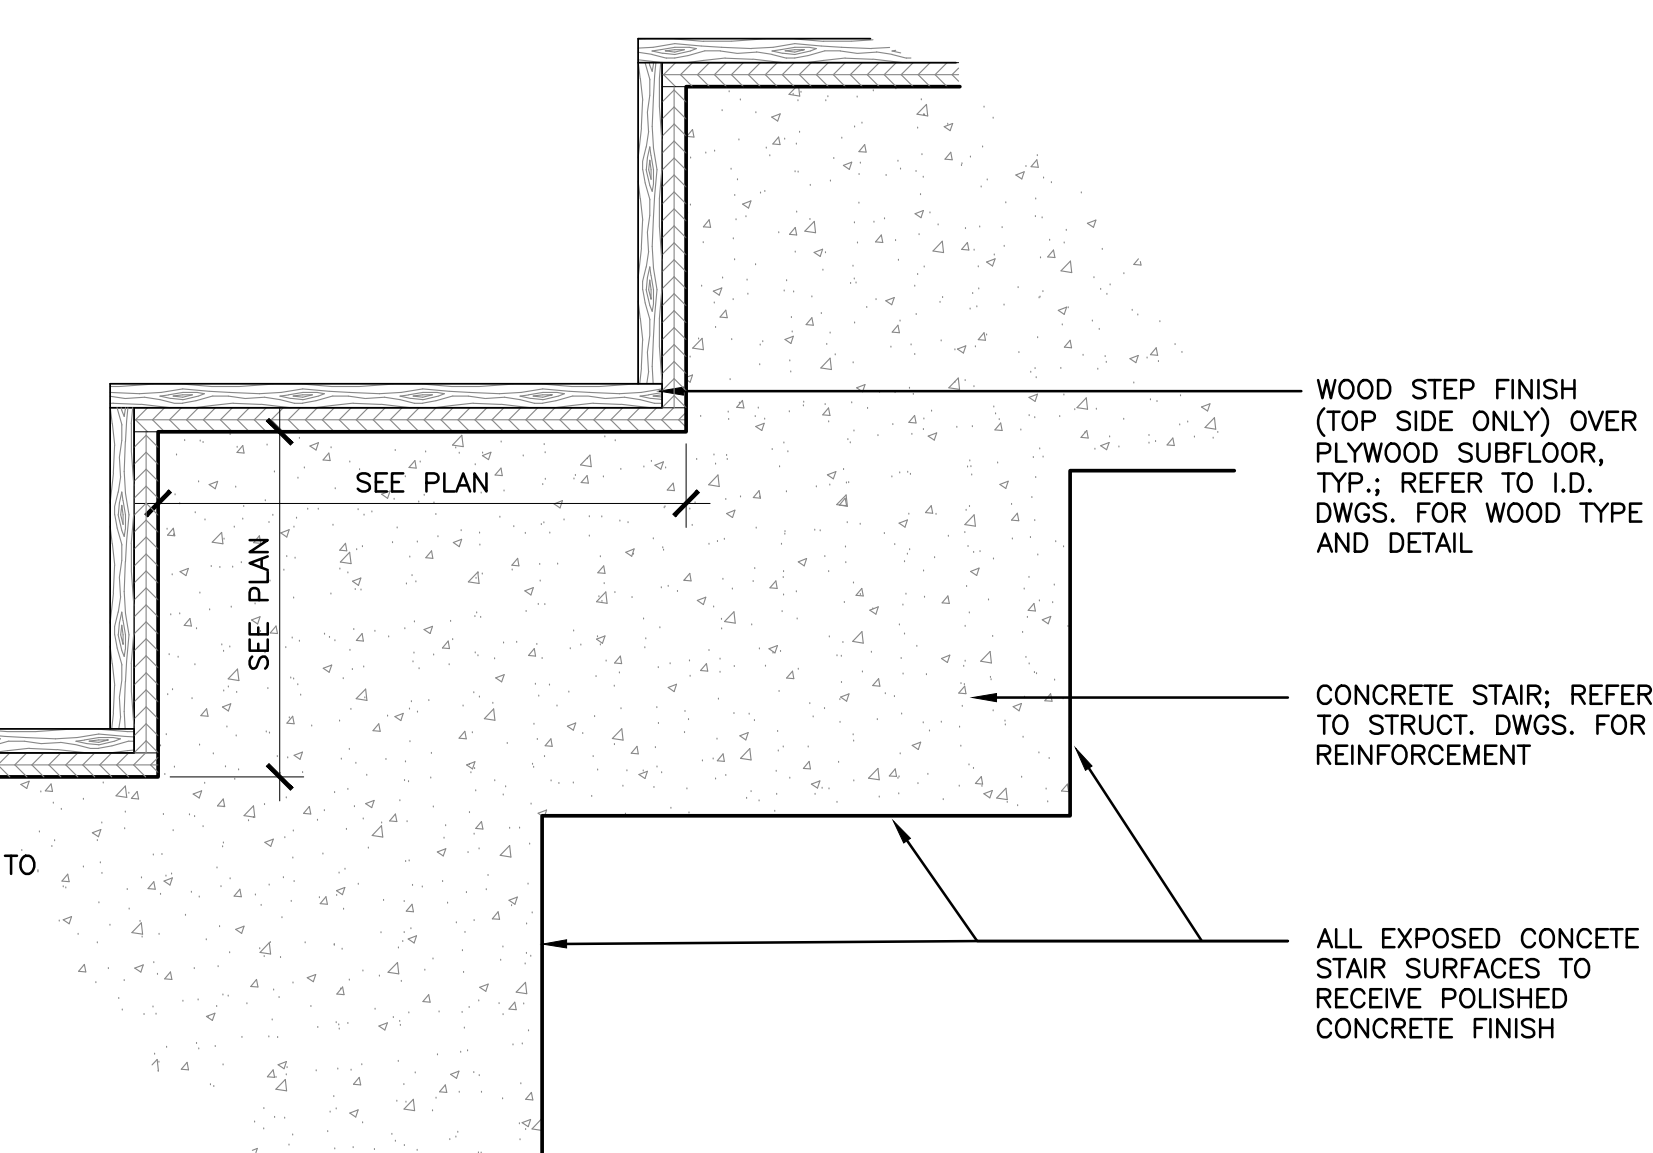

5 TREAD DETAIL
SCALE: 3"=1'-0"

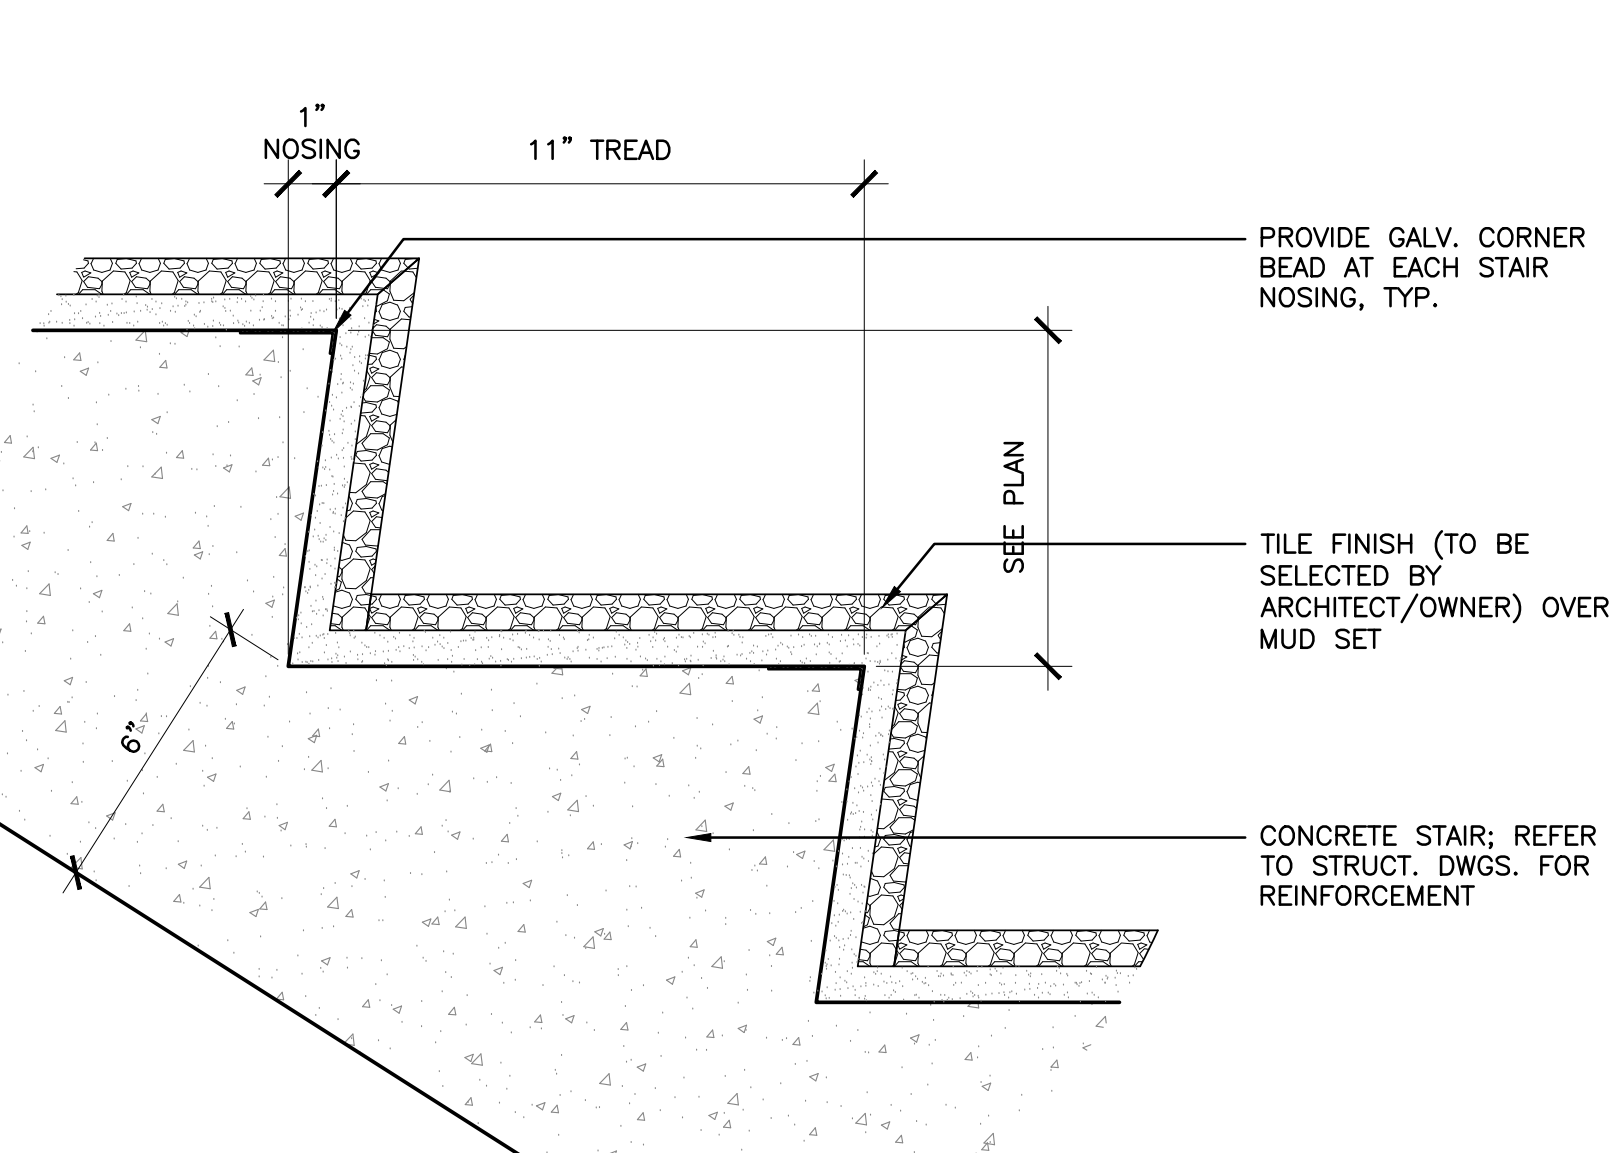

3 CONC. STAIR DETAIL
SCALE: 3"=1'-0"