
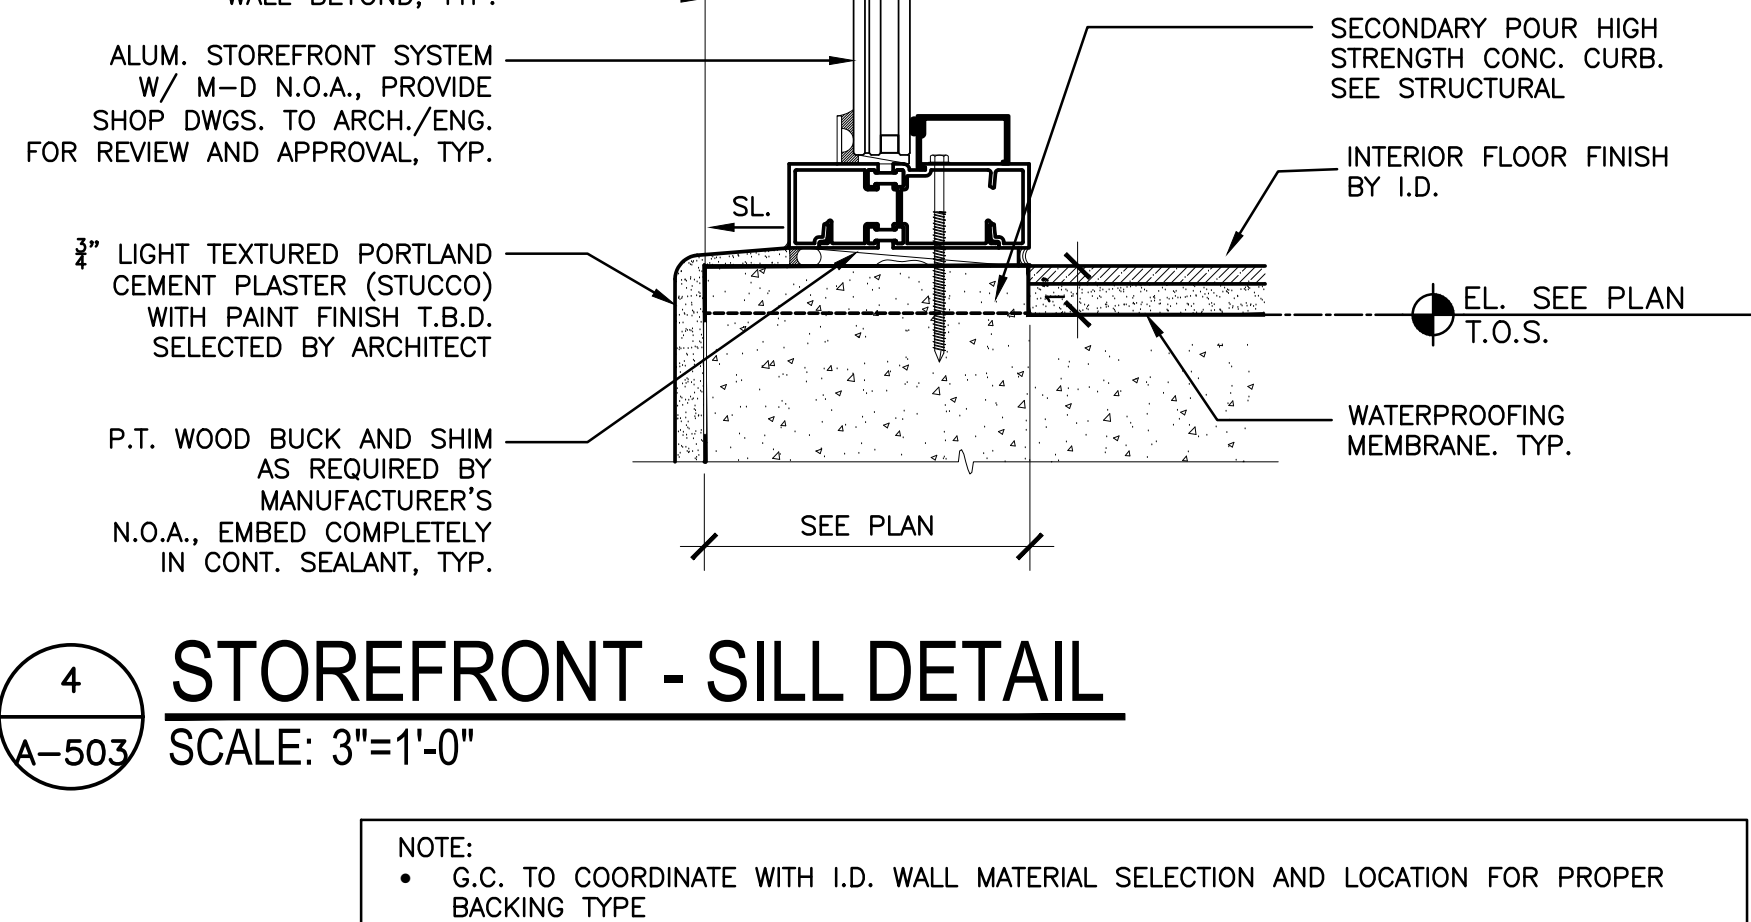
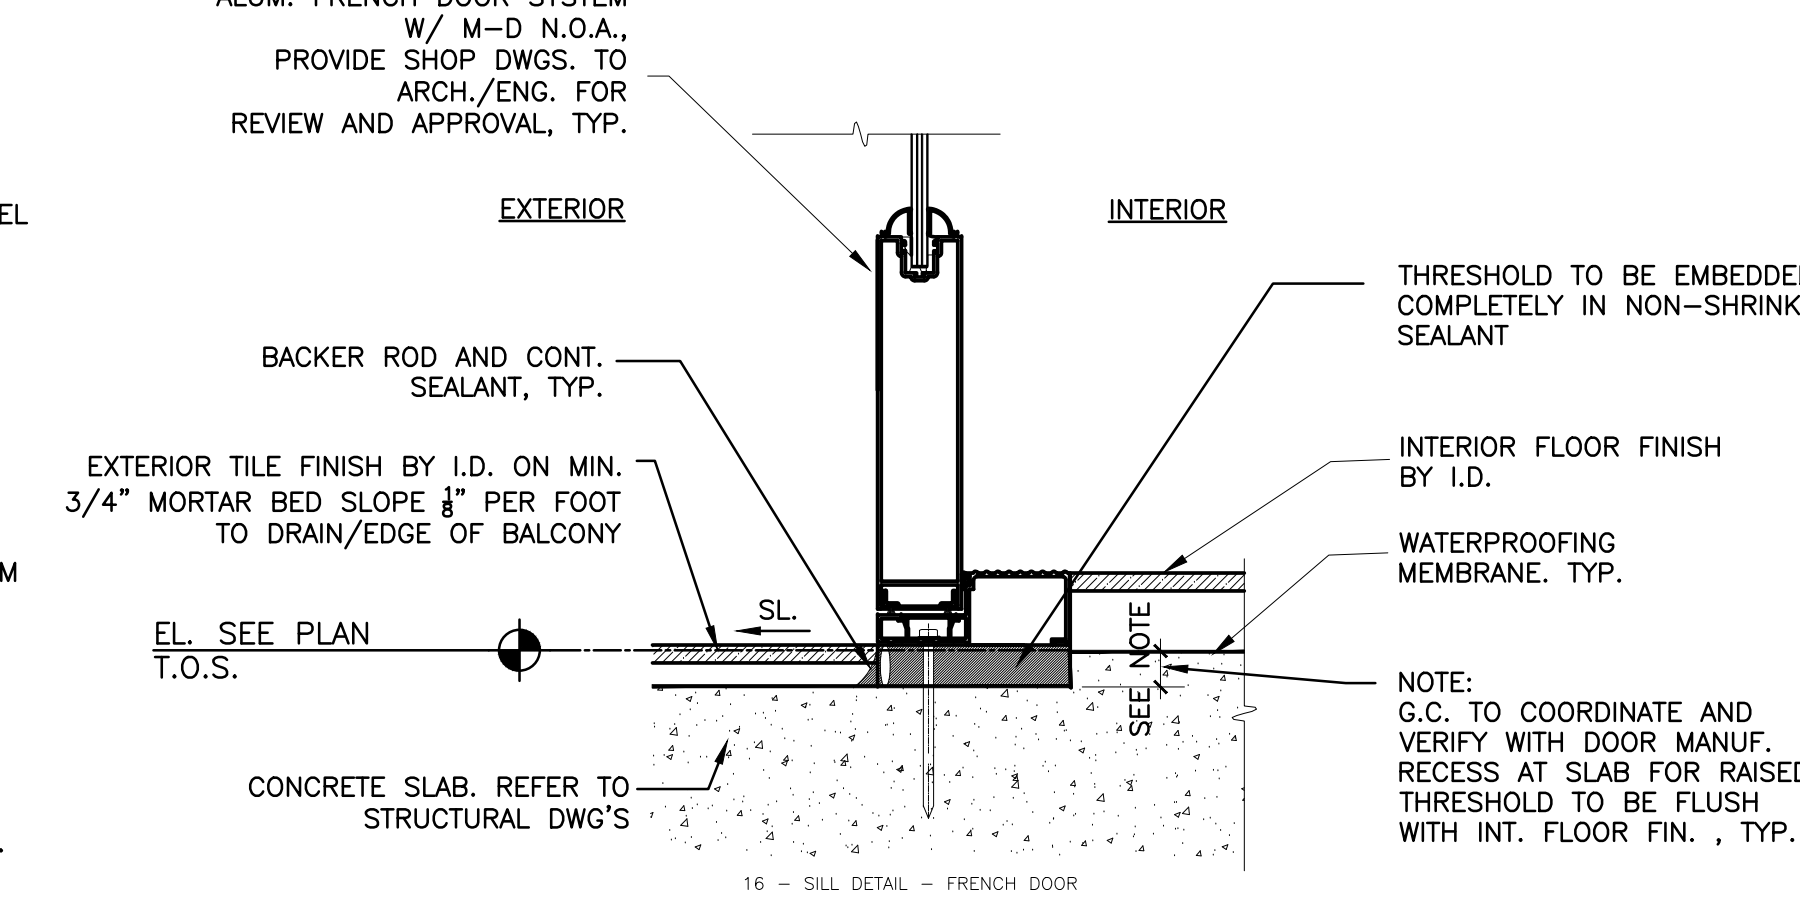
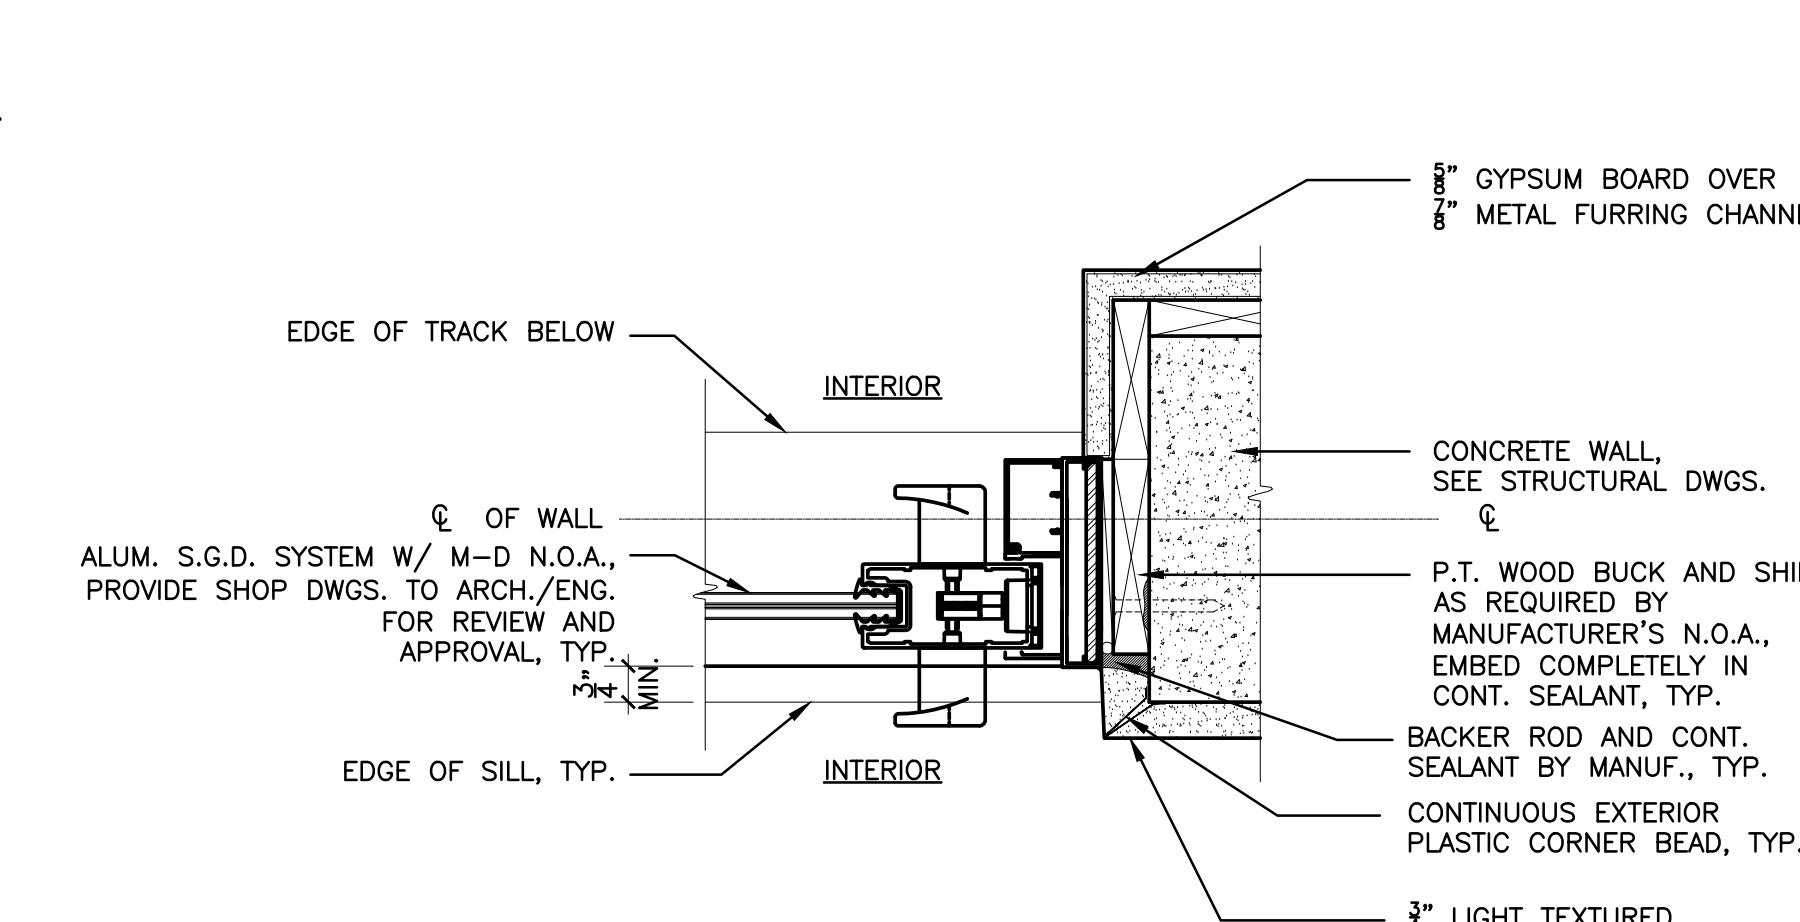
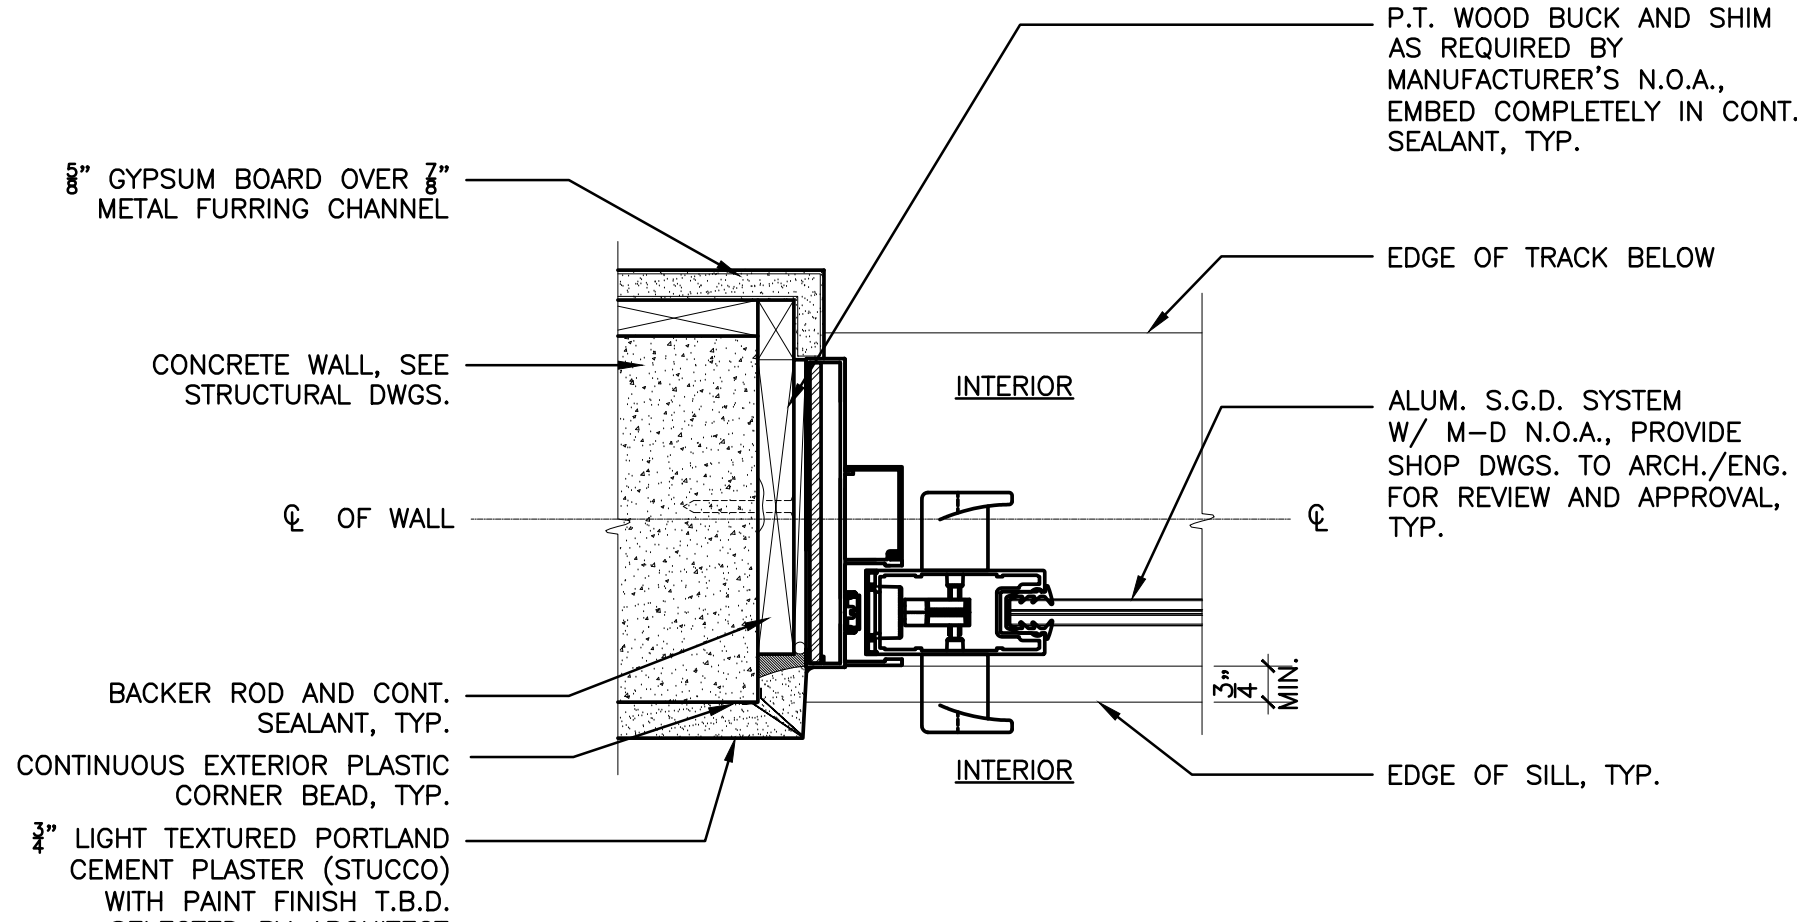
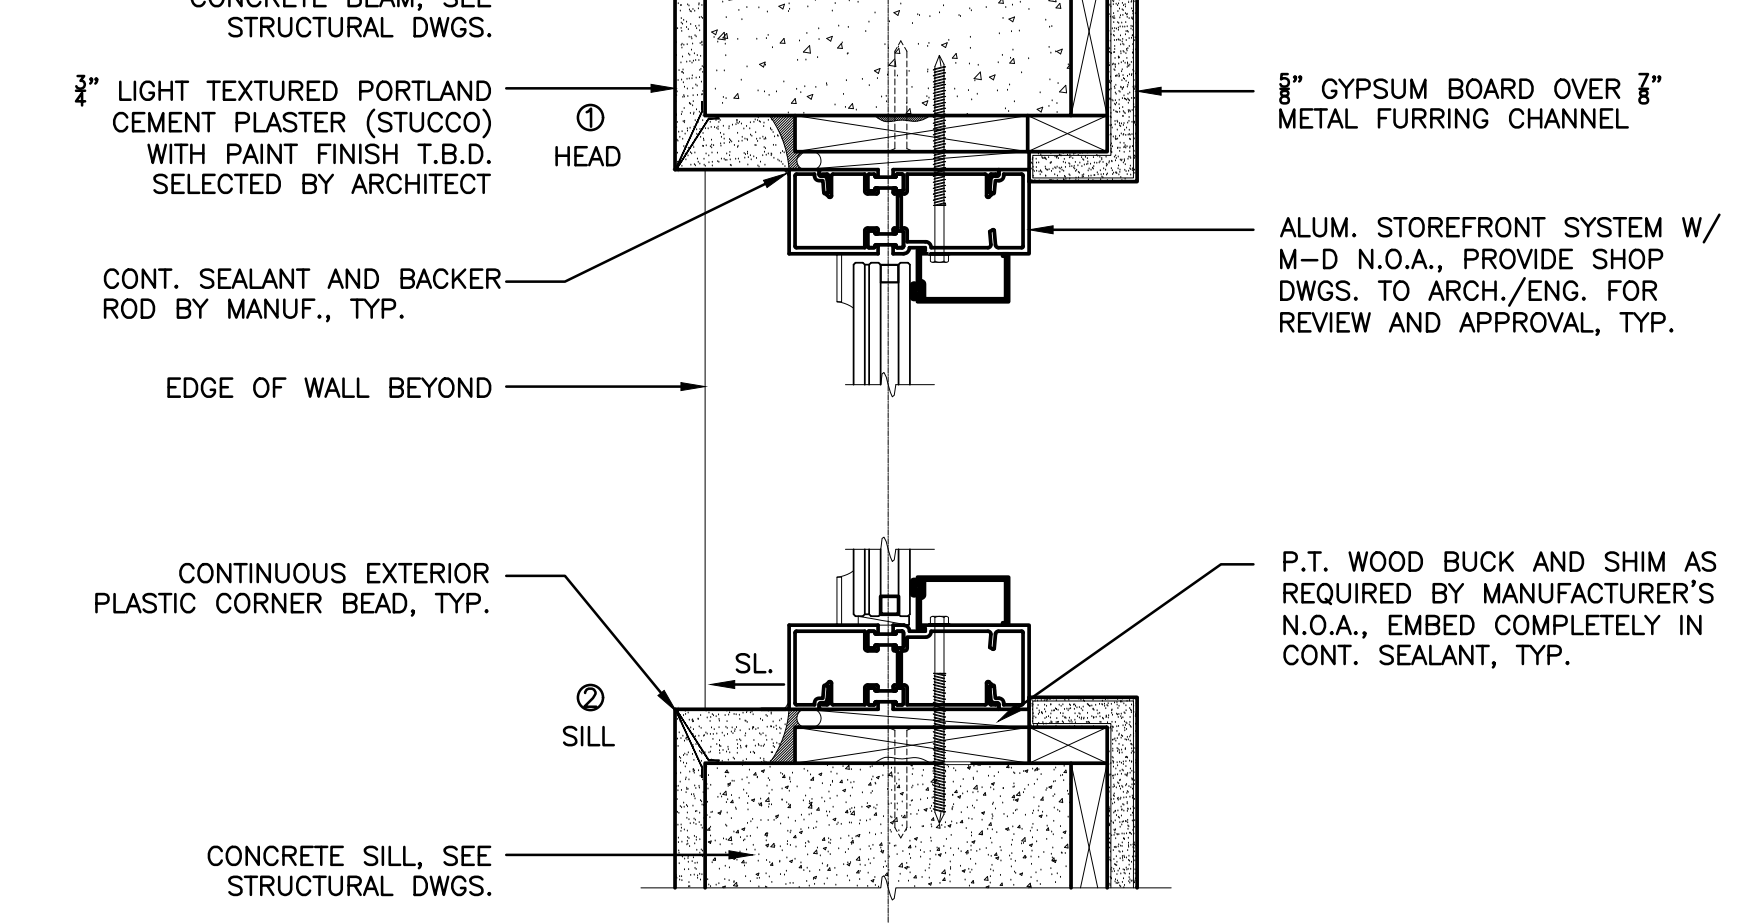
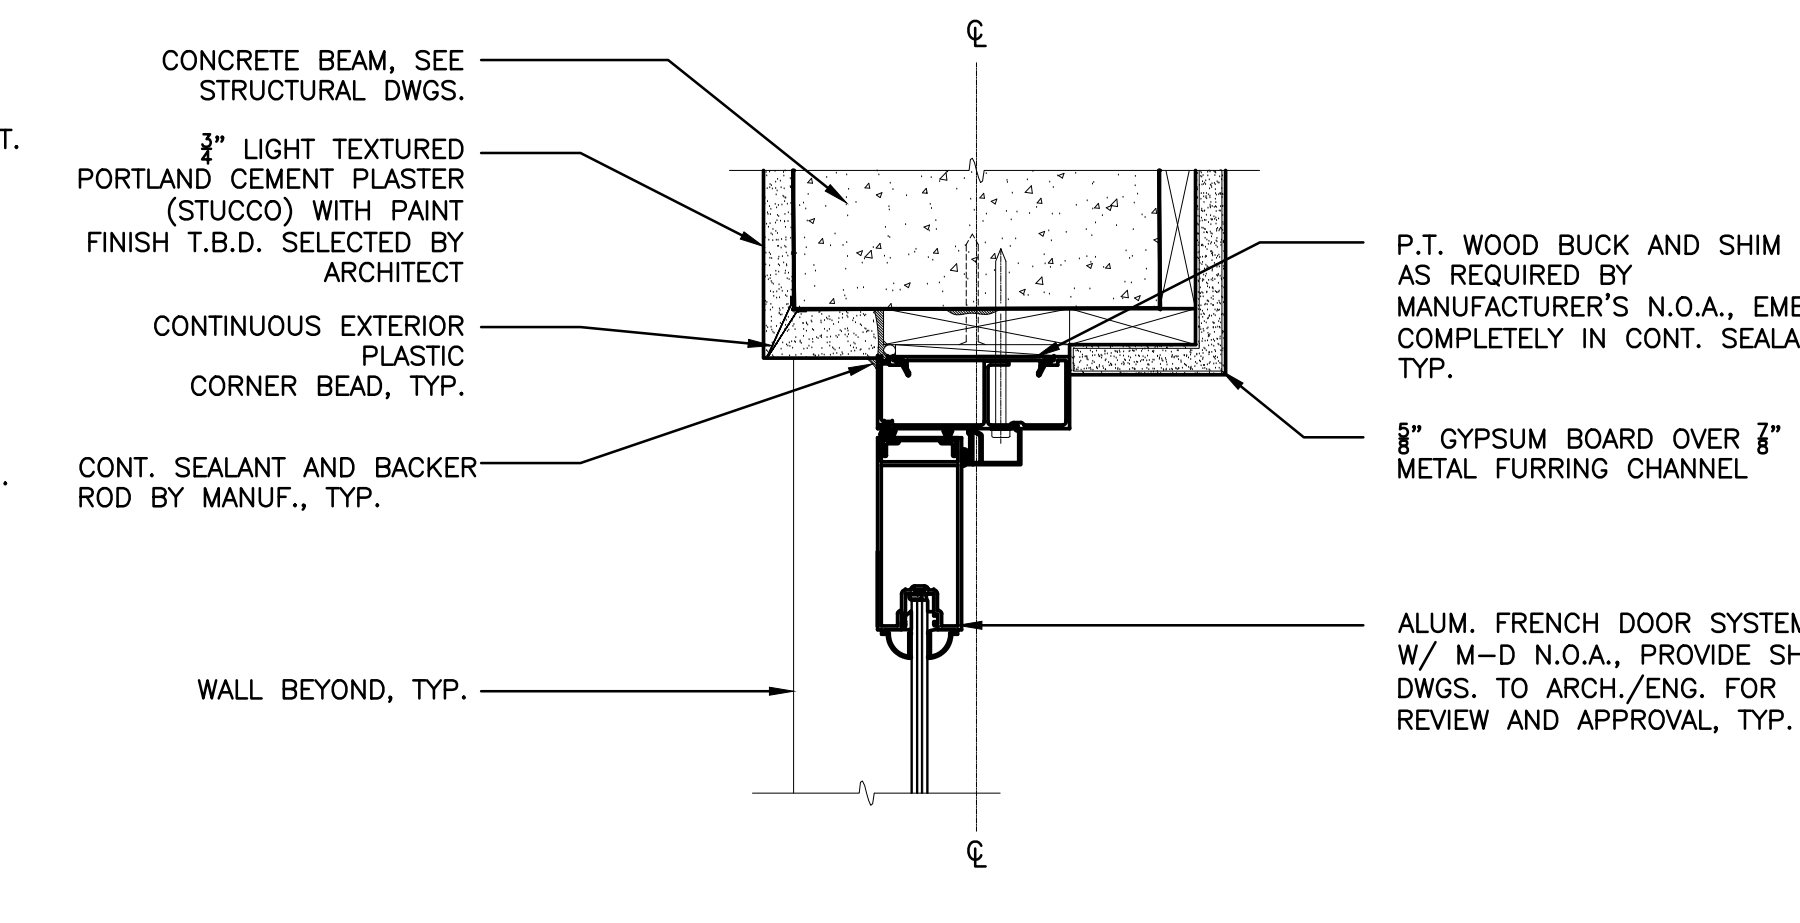
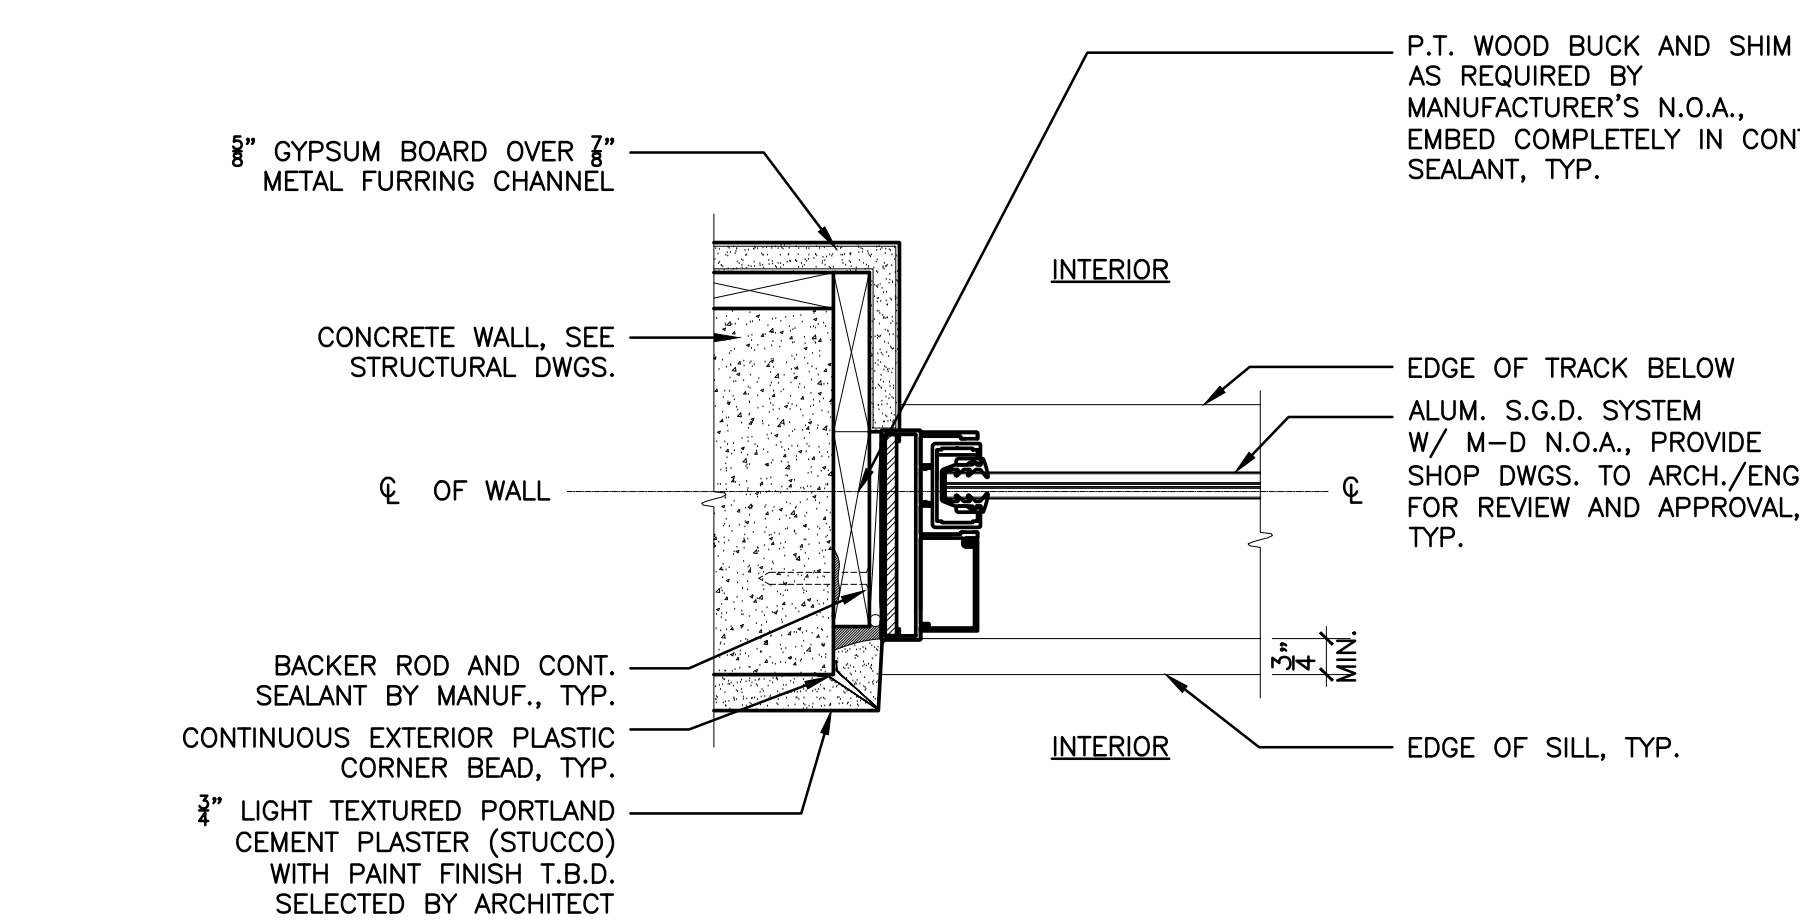
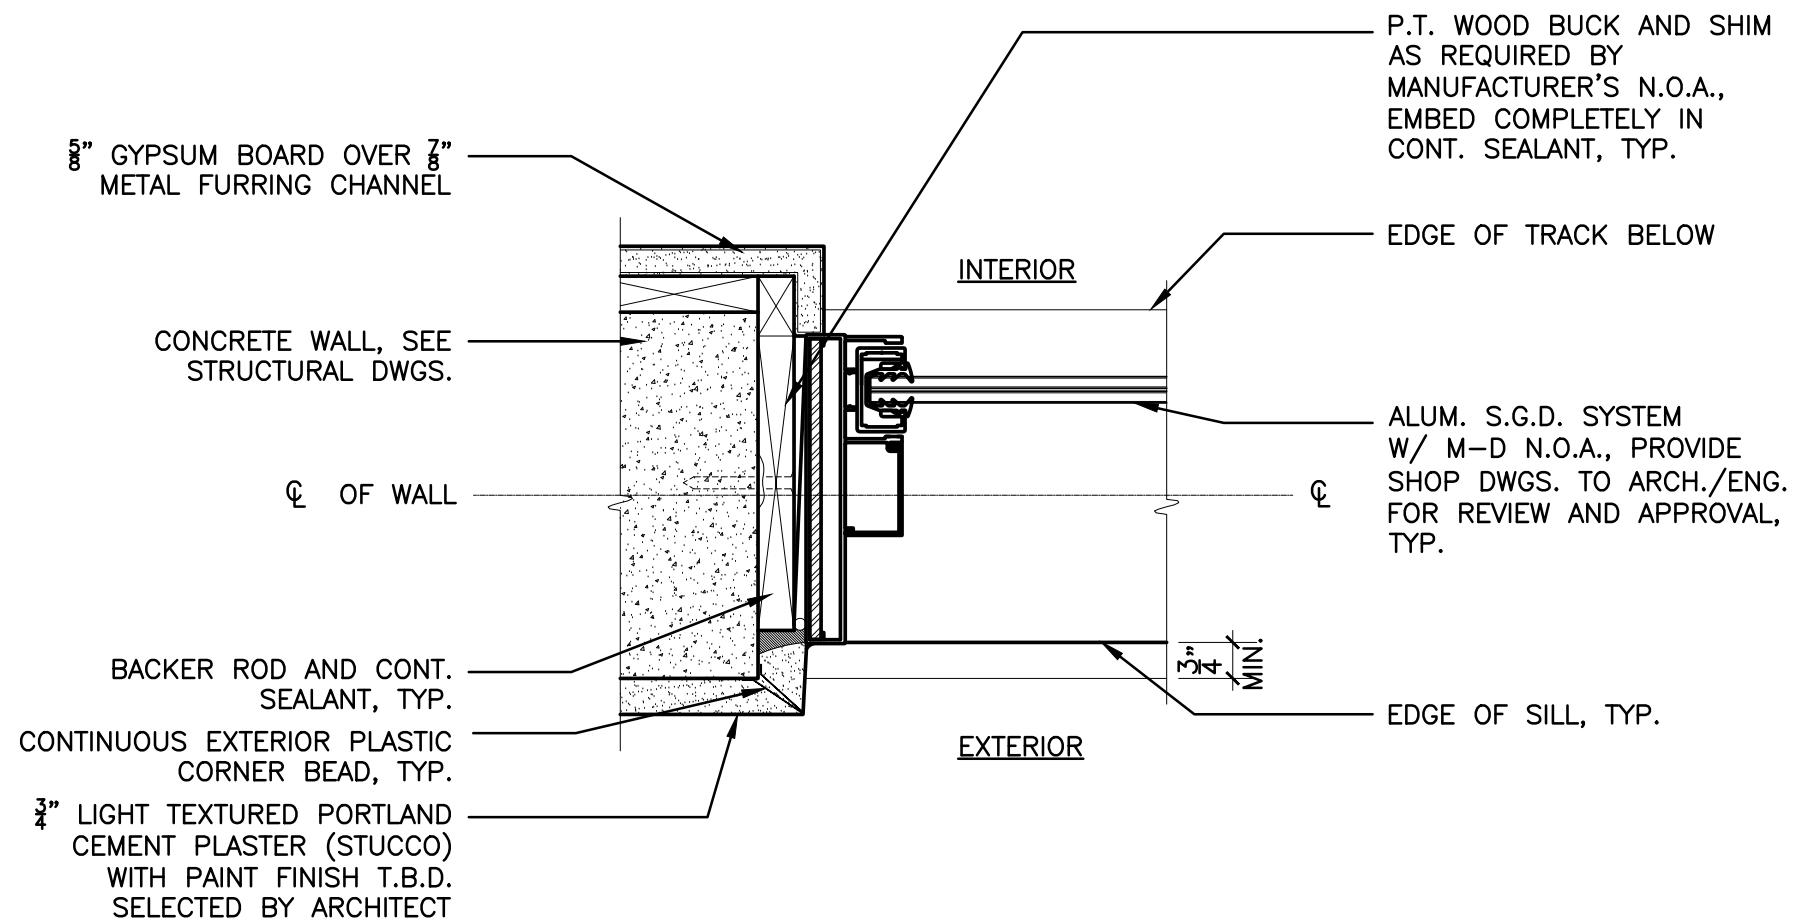
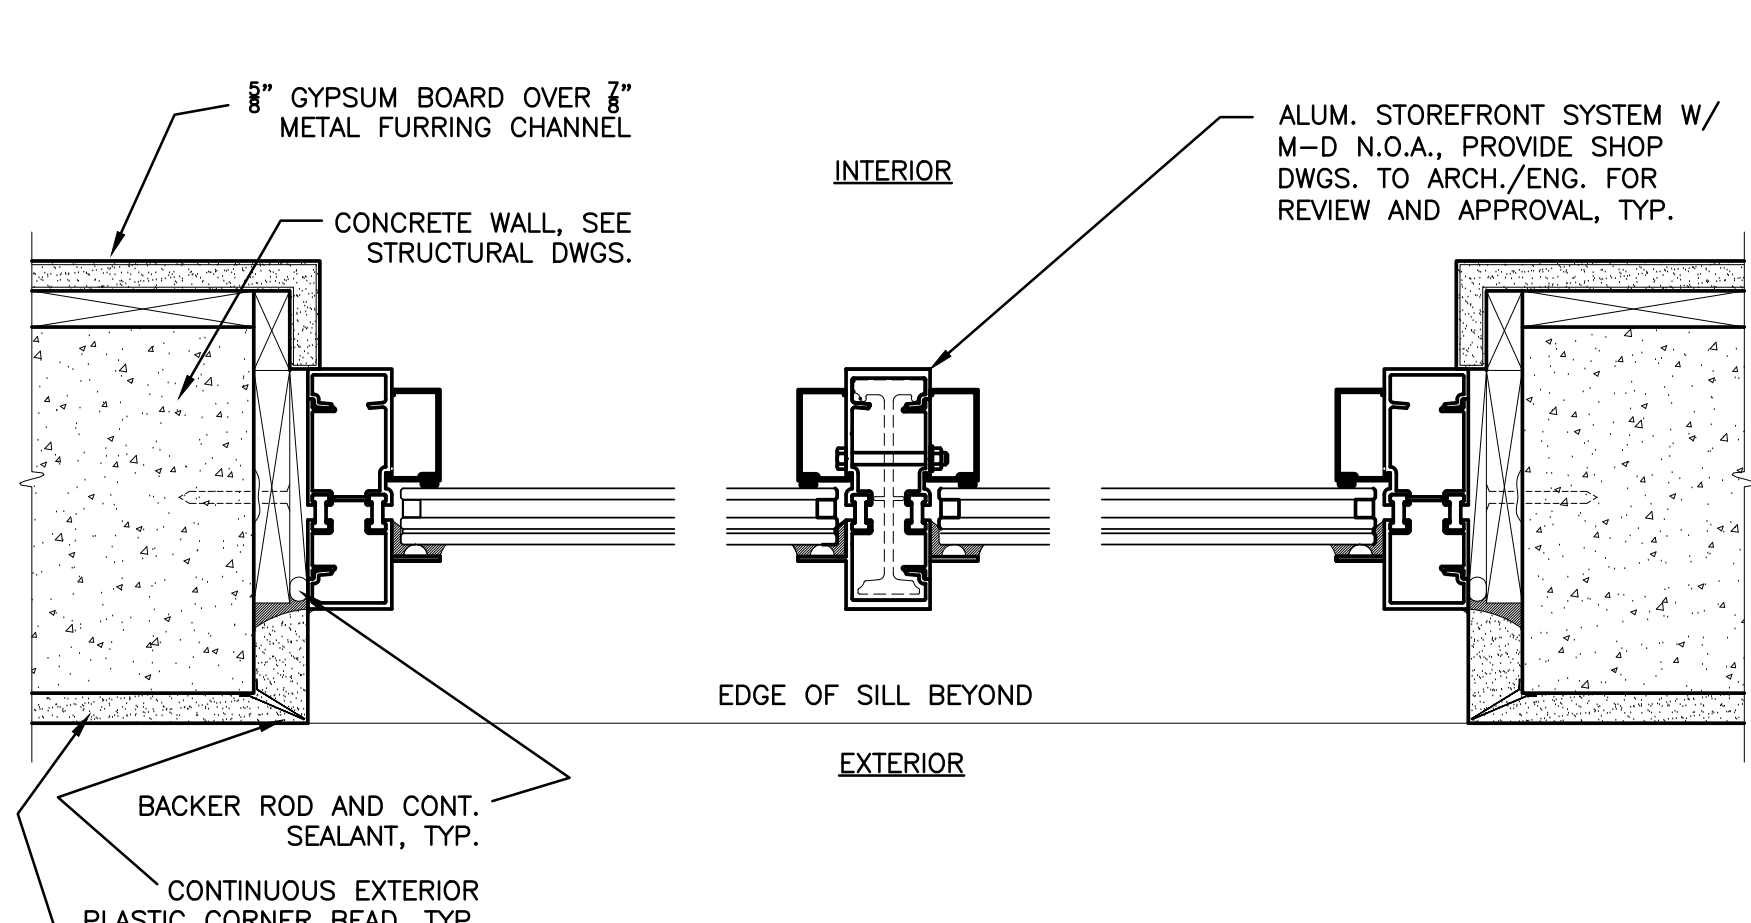
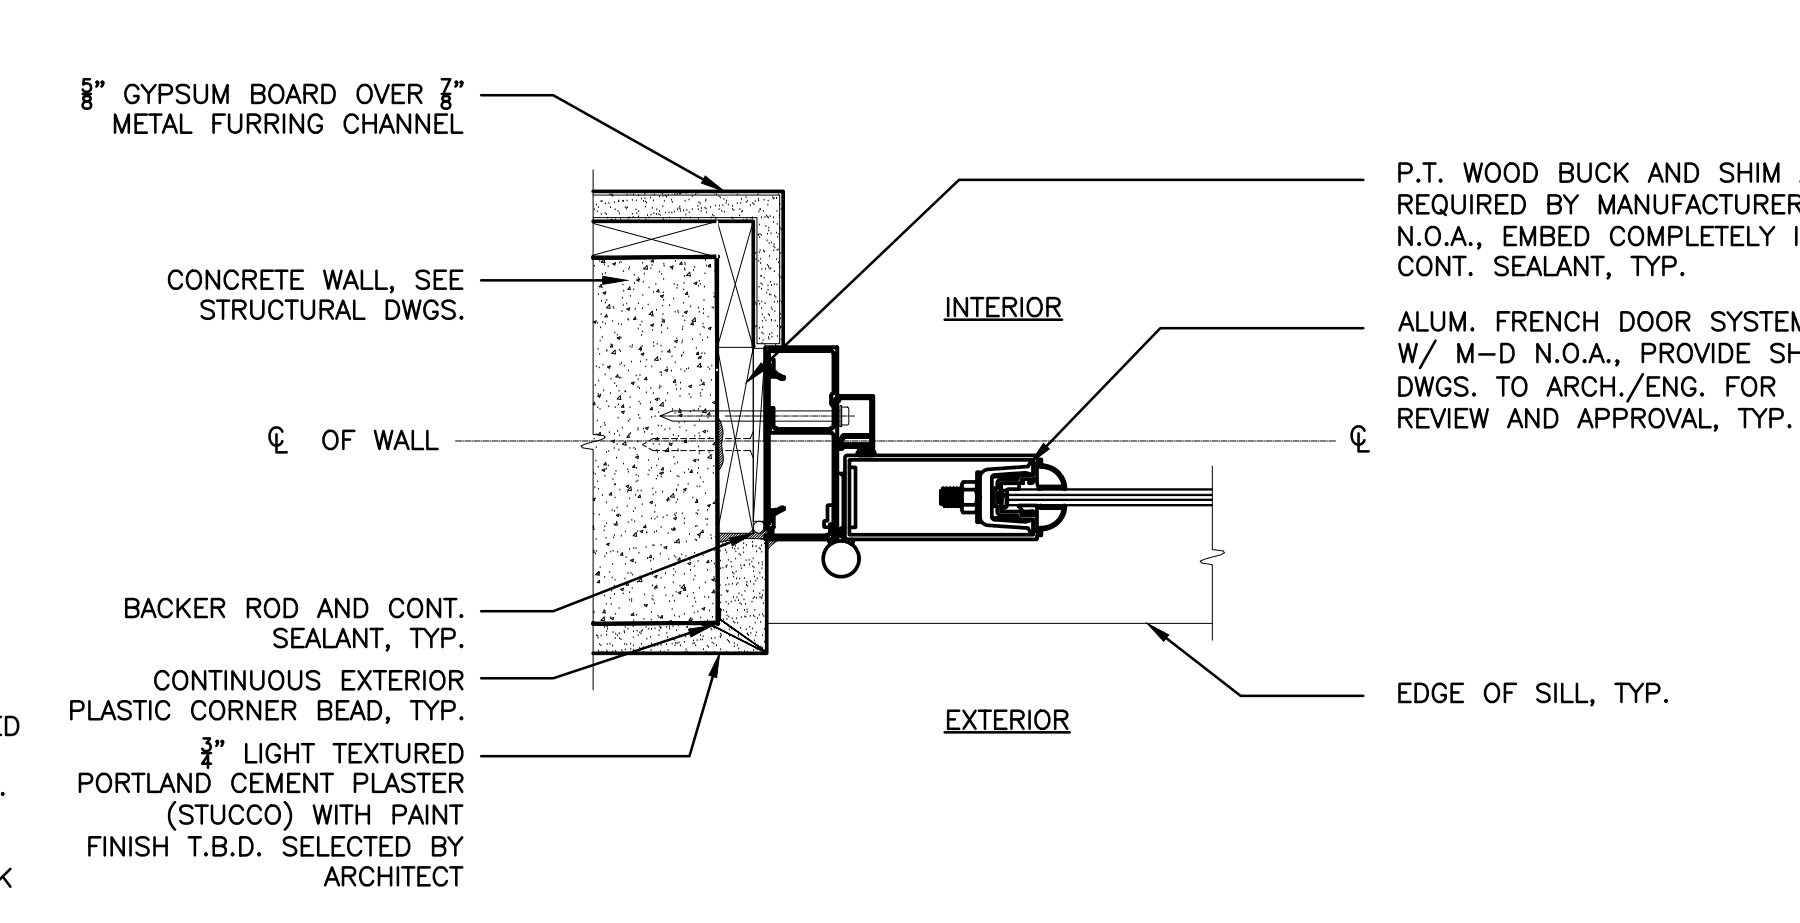
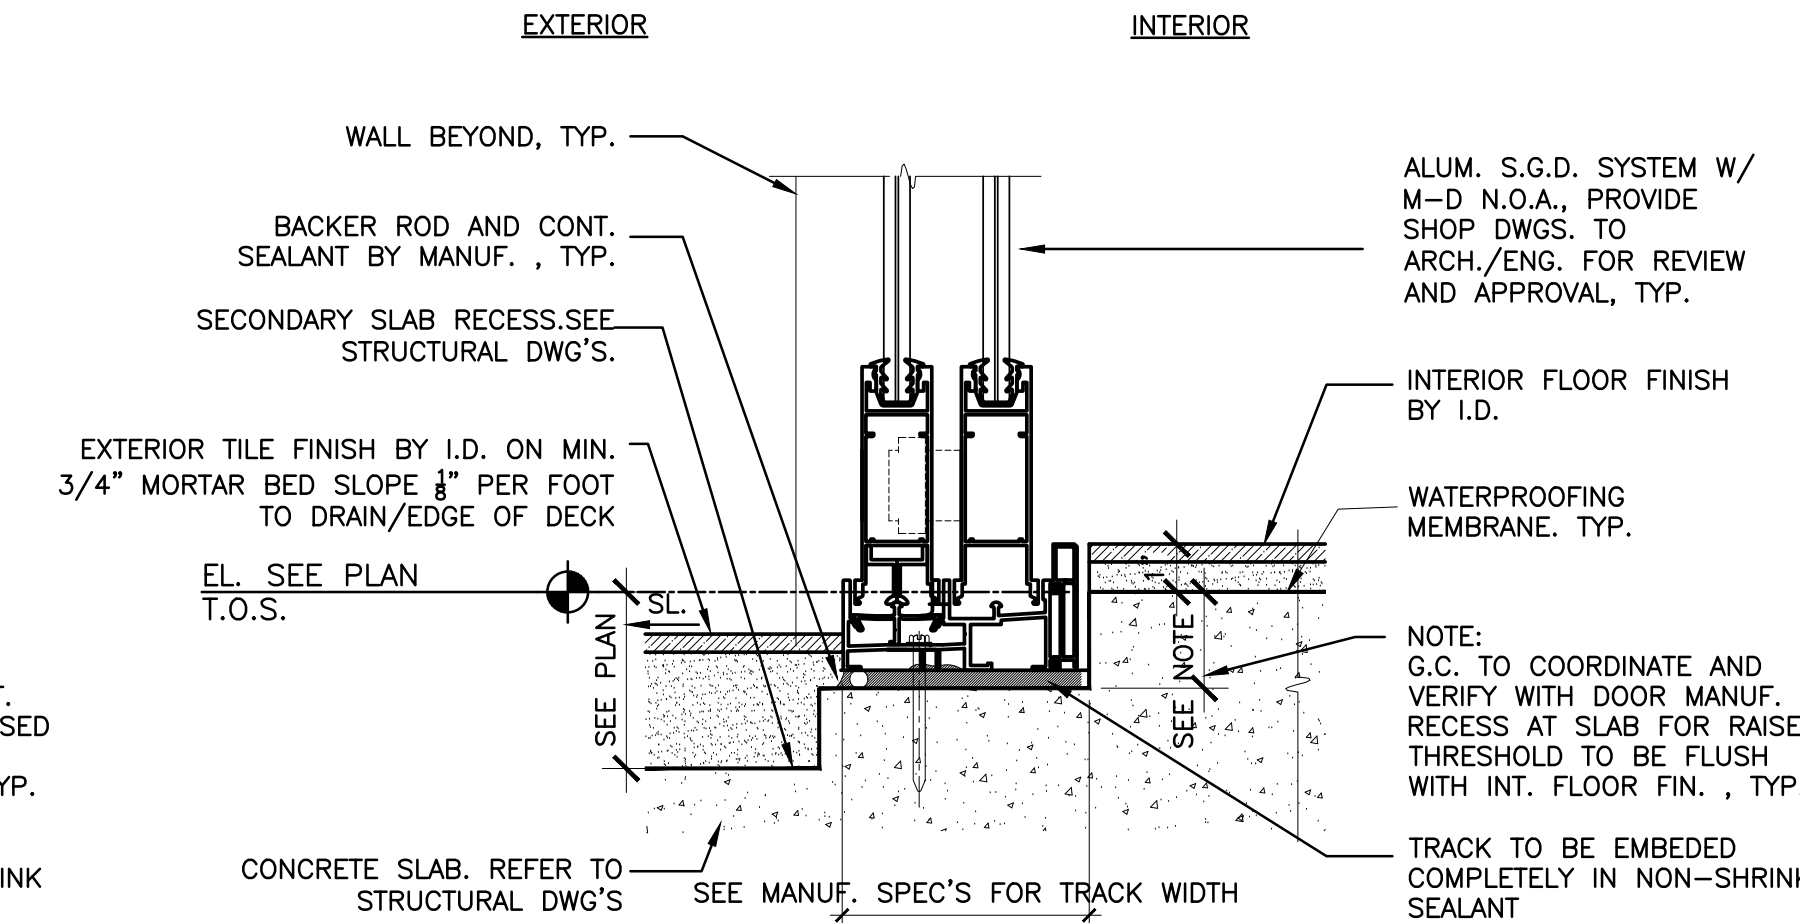
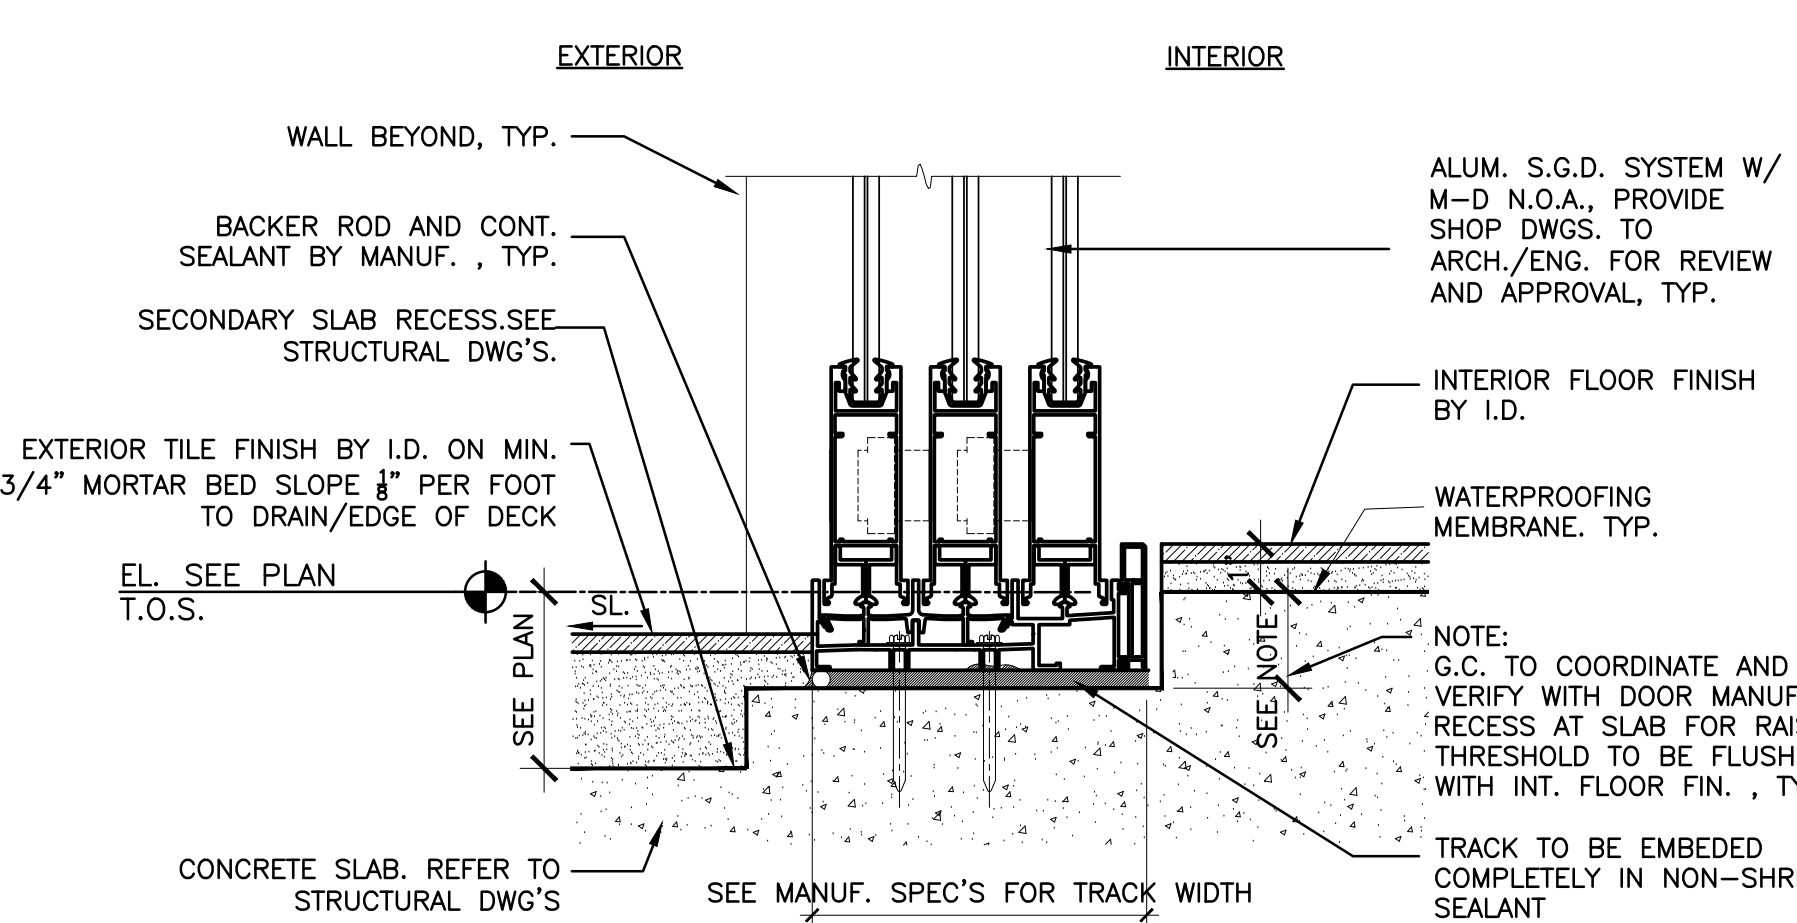
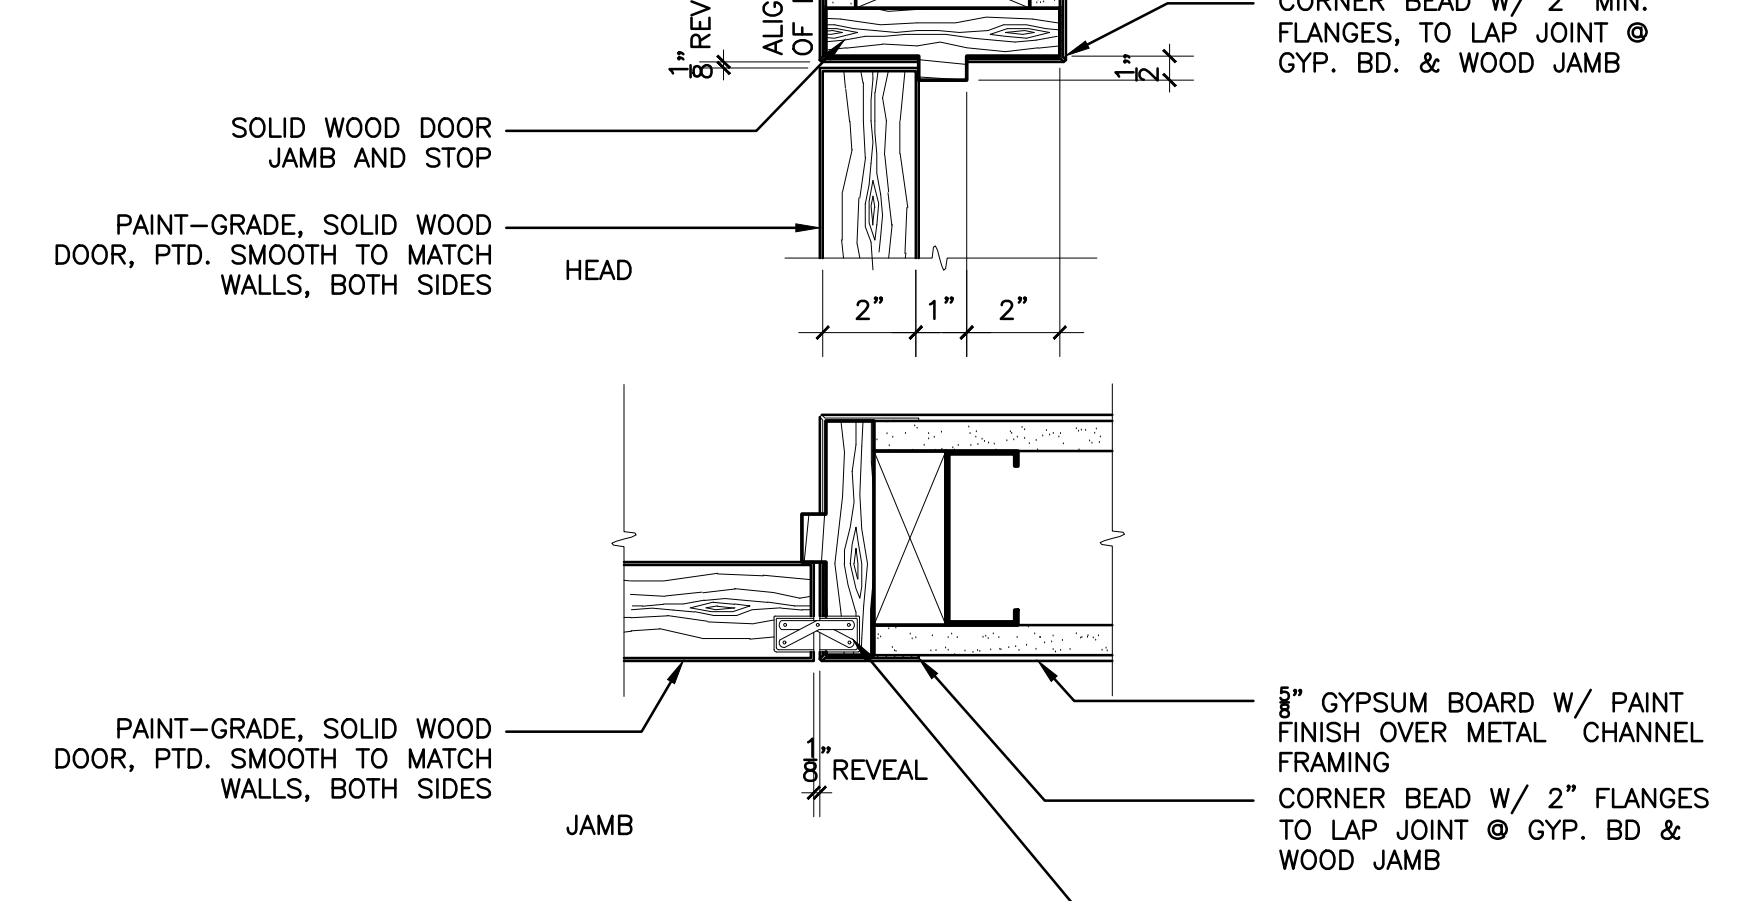
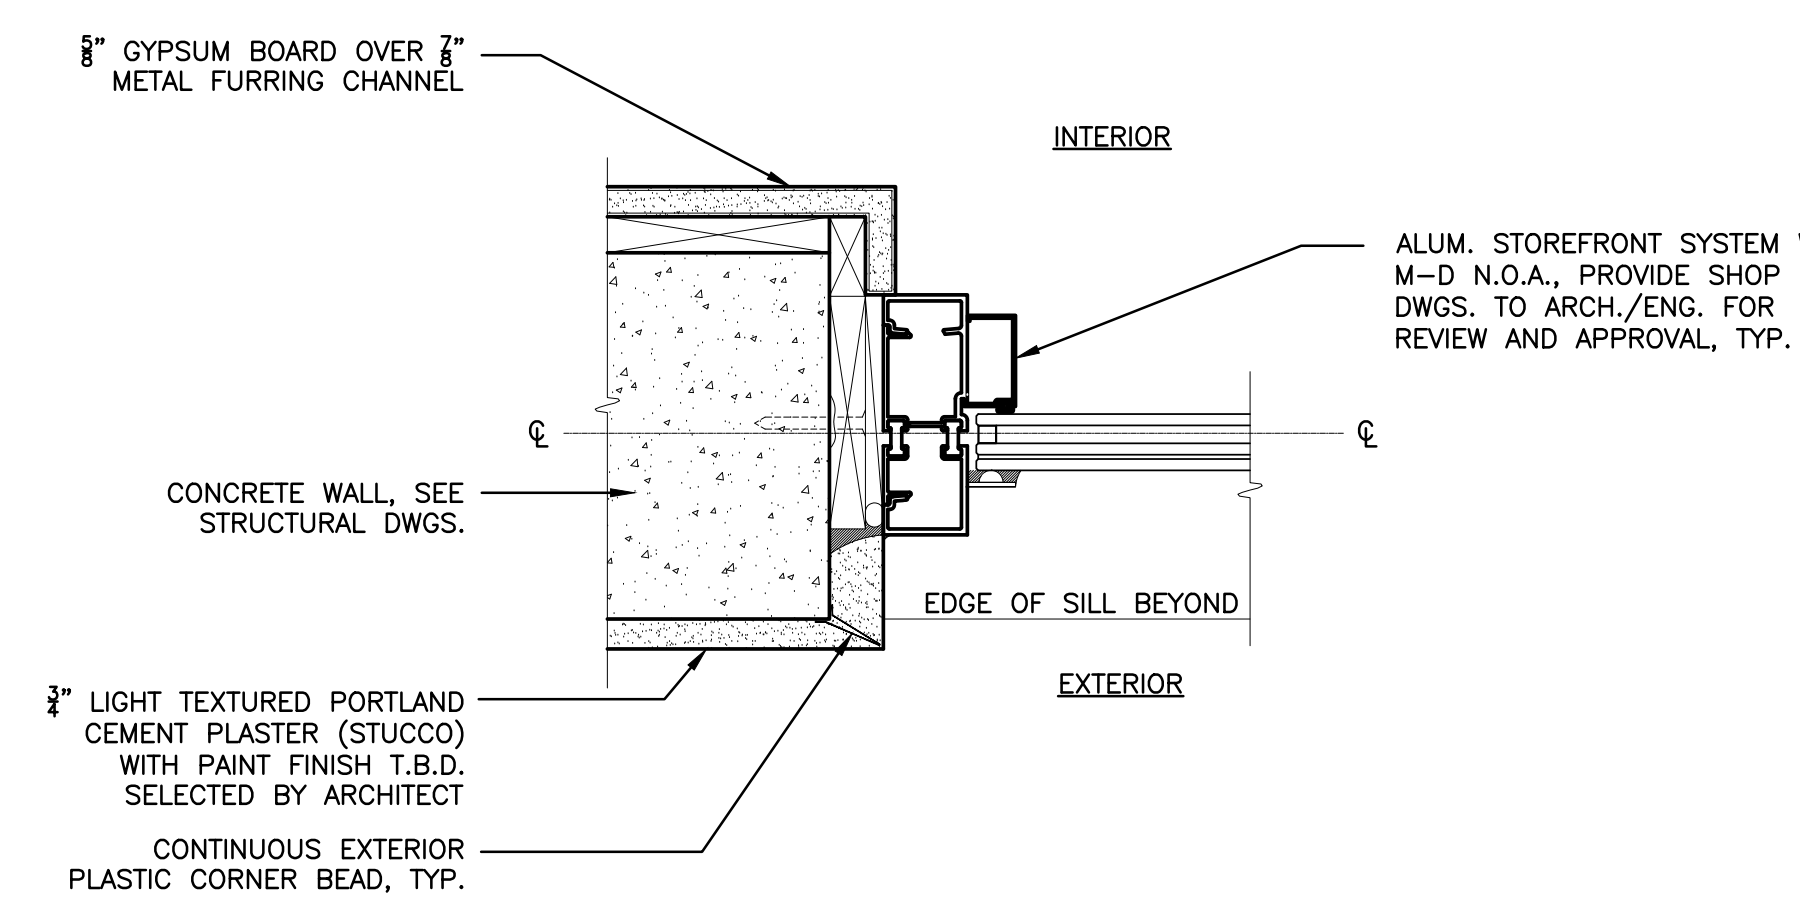
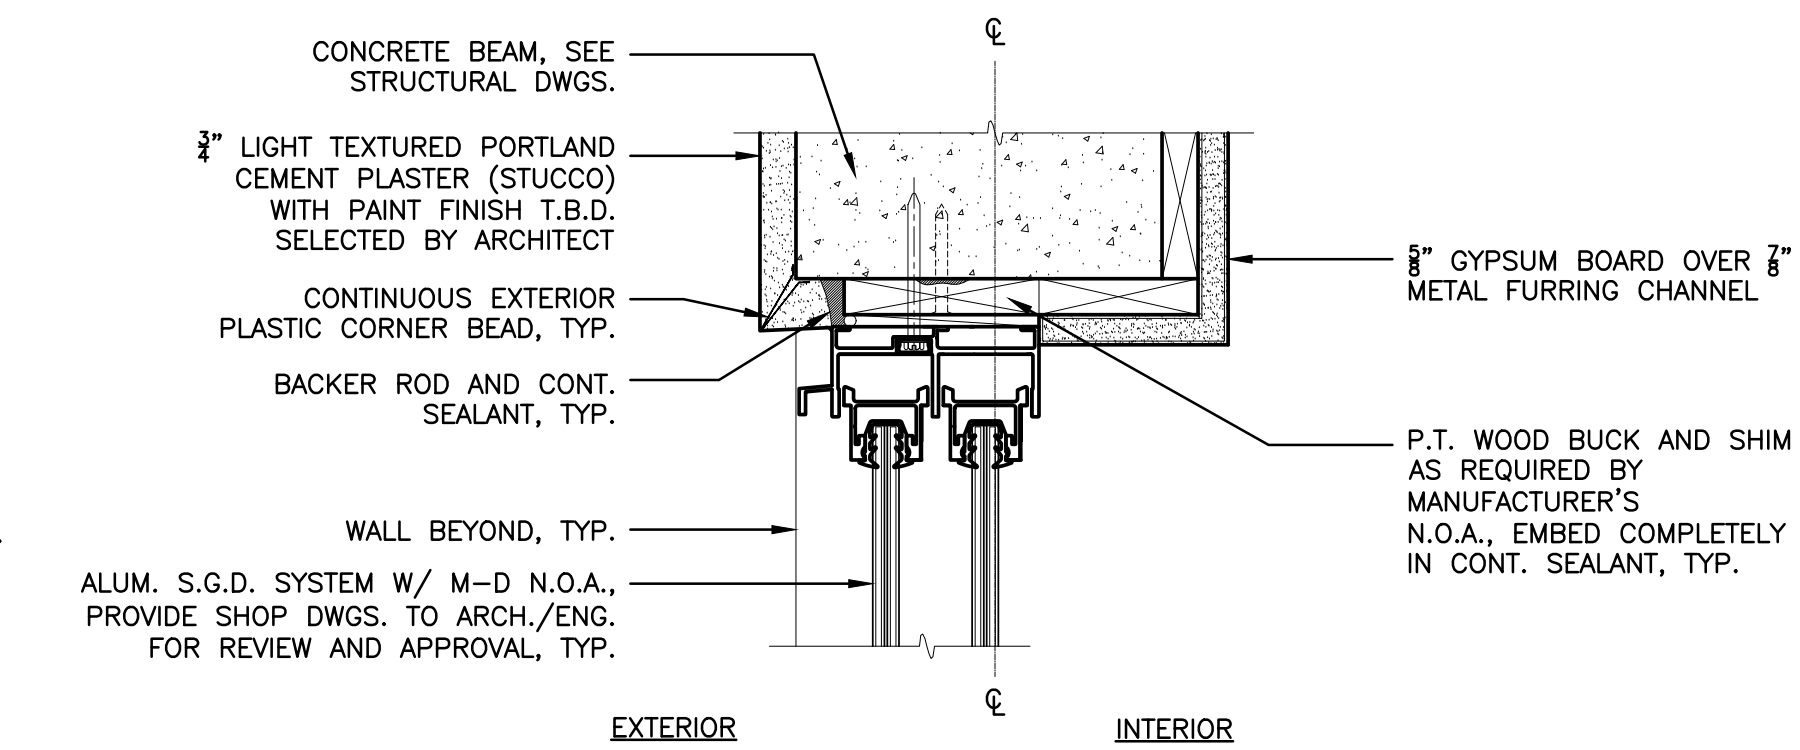


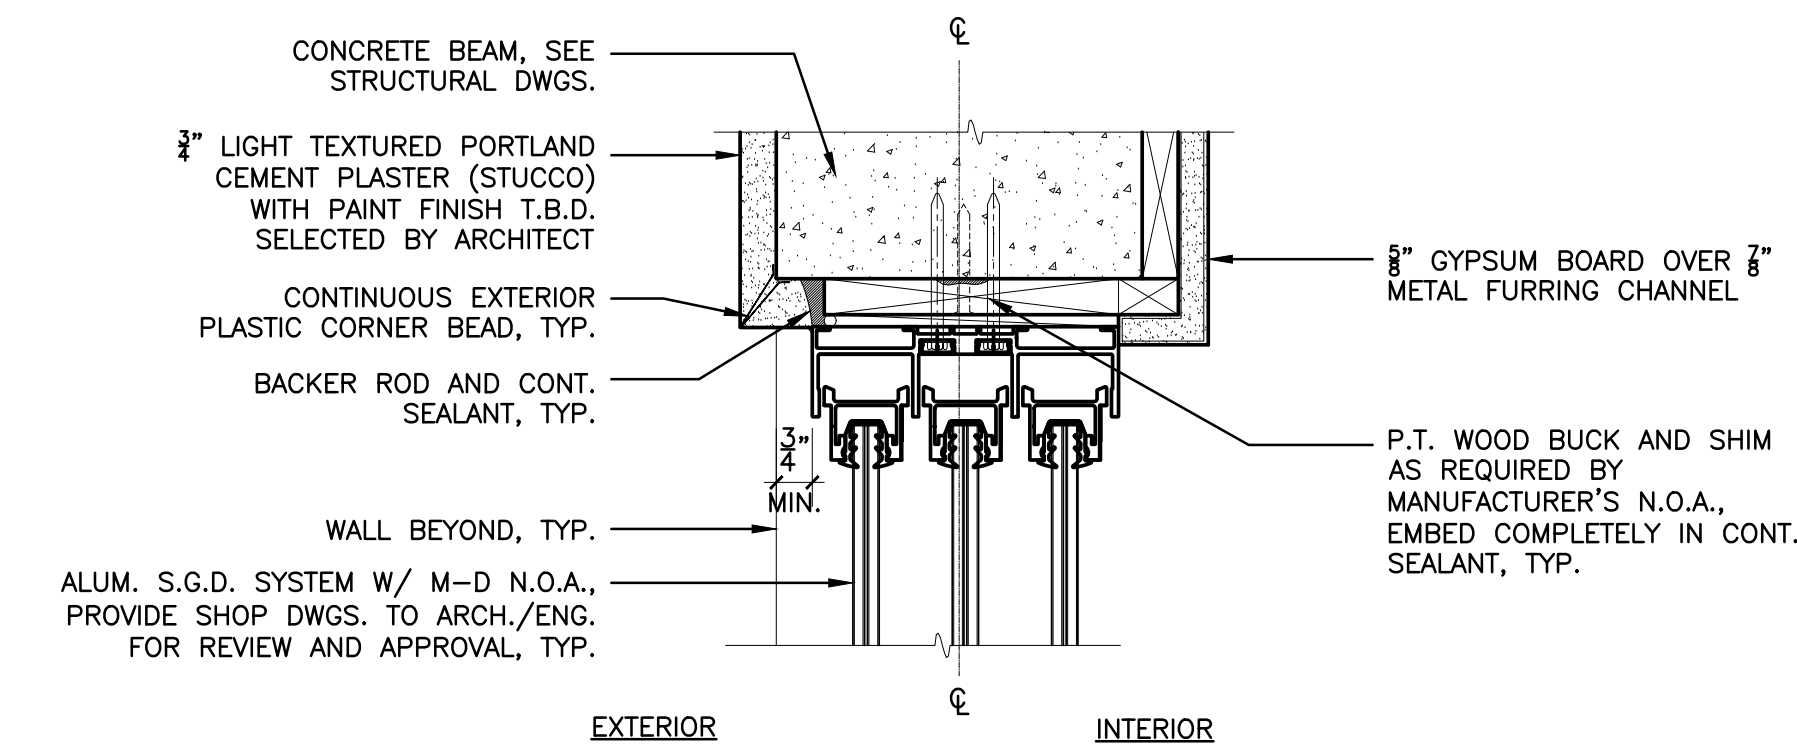

- NOTE:
- G.C. TO COORDINATE WITH I.D. WALL MATERIAL SELECTION AND LOCATION FOR PROPER BACKING TYPE
 - PROVIDE 5/8" GOLD BOND XP GYPSUM WALL BOARD (PURPLE BOARD) THROUGH OUT WHERE APPLICABLE
 - PROVIDE 5/8" GOLD BOND XP GYPSUM CEILING BOARD (PURPLE BOARD) THROUGH OUT WHERE APPLICABLE
 - ALL GYPSUM BOARD TO RECEIVE LEVEL 5 TYPE FINISH
 - ALL INSULATION TO COMPLY WITH PROJECT'S ENERGY CALCULATIONS VALUES
 - LACTICRETE WATER PROOFING SYSTEM BEHIND TILE AND OR STONE

FAO

ARCHITECTURE

4017 BISCAYNE BLVD. SUITE 8-5 MIAMI BEACH, FLORIDA 33139 P 776.443.5530

PROJECT NO: 2305

CLIENT: RONALDO FL2, LLC 1200 BISCAYNE BLVD. MIAMI, FLORIDA 33181

REVISIONS

CRS ENGINEERING GROUP, INC. STRUCTURAL ENGINEER 185 NW 108TH STREET MIAMI SHORES, FLORIDA 33168
APPE ENGINEERING, LLC MEP ENGINEERING 2020 PONCE DE LEON BLVD. SUITE 1002 CORAL GABLES, FLORIDA 33134
ALL LANDSCAPE DATA, INC. LANDSCAPE ARCHITECT 4459 NW 97TH COURT DORAL, FLORIDA 33178
NEW LEAF ENVIRONMENTAL, LLC ISA CERTIFIED ARBORIST 57 SILVER SPRINGS DRIVE KEY LARGO, FLORIDA 33057
TERRA CIVIL ENGINEERING, LLC CIVIL ENGINEERING 4011 WEST FLAGLER ST., SUITE 404 MIAMI, FLORIDA 33134

CASA ROBLES 131

6545 SW 131 STREET PINECREST, FLORIDA 33196

Felipe Alvarado

PROJECT DESCRIPTION: SINGLE FAMILY RESIDENCE

FAO ARCHITECTURE LLC

DRAWINGS, SPECIFICATIONS, AND OTHER DOCUMENTS, INCLUDING THOSE IN ELECTRONIC FORM, PREPARED BY FAO ARCHITECTURE LLC, AND THE CONSULTANTS AND INSTRUMENTS OF SERVICE FOR USE SOLELY WITH RESPECT TO THIS PROJECT. THE ARCHITECT AND ANY CONSULTANTS SHALL BE DEEMED THE AUTHORS AND OWNERS OF THESE PROJECTS. 

SEAL: STATE OF FLORIDA REGISTERED PROFESSIONAL ARCHITECT AR91841

FELIPE ALVARADO AR 91841

NAME: CONSTRUCTION DOCUMENTS

DATE: JUNE 4, 2024

SHEET TITLE: DOOR WINDOW DETAILS

SHEET: A-503