




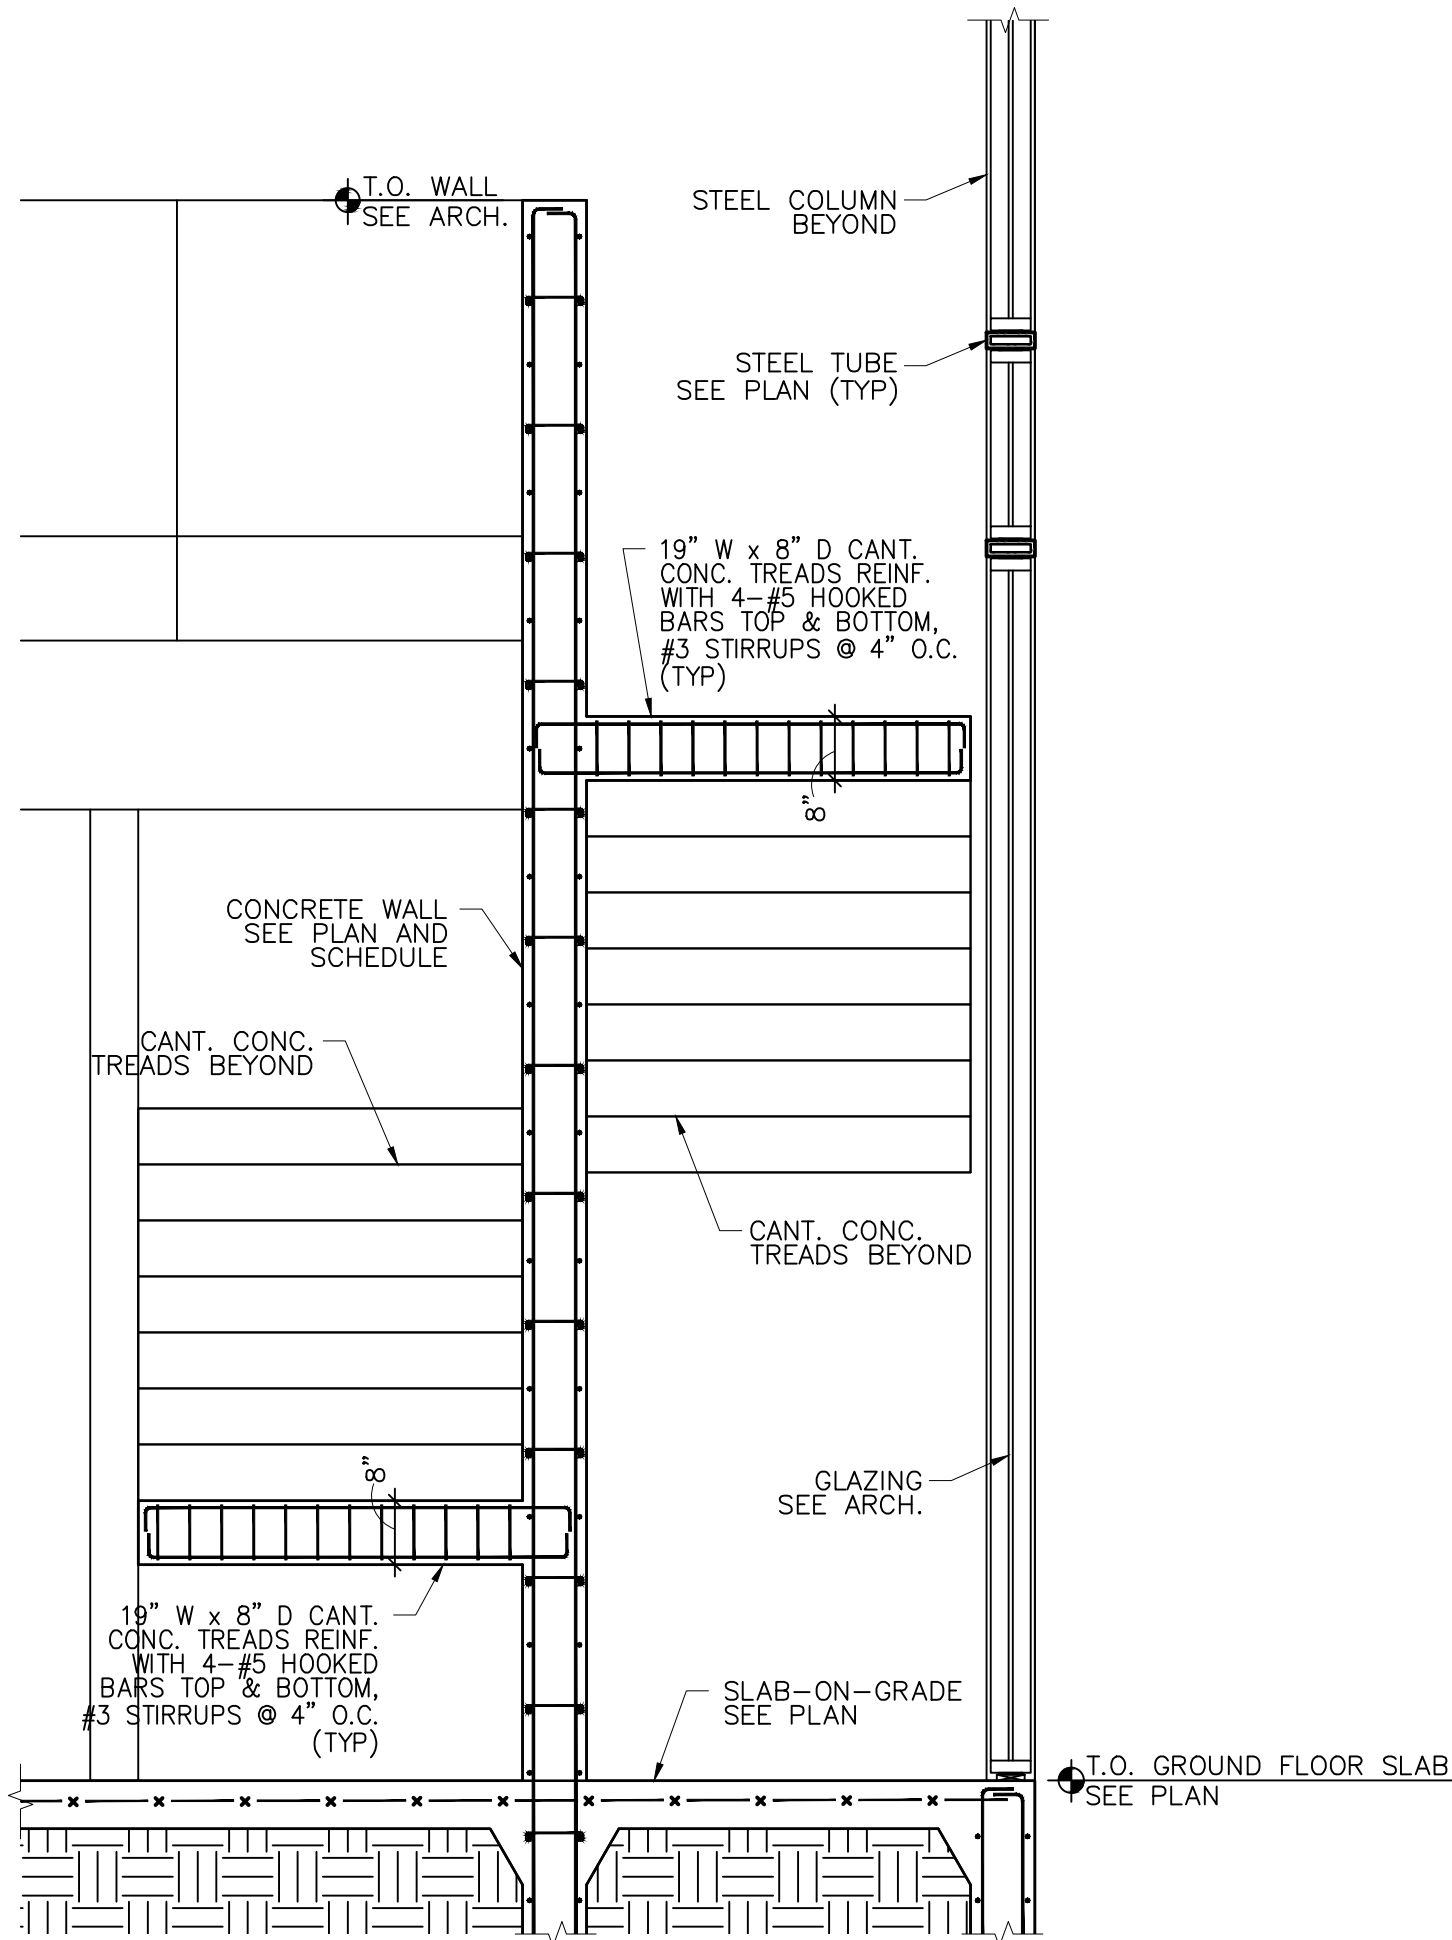


MONUMENTAL STAIR
TRANSVERSE SECTION

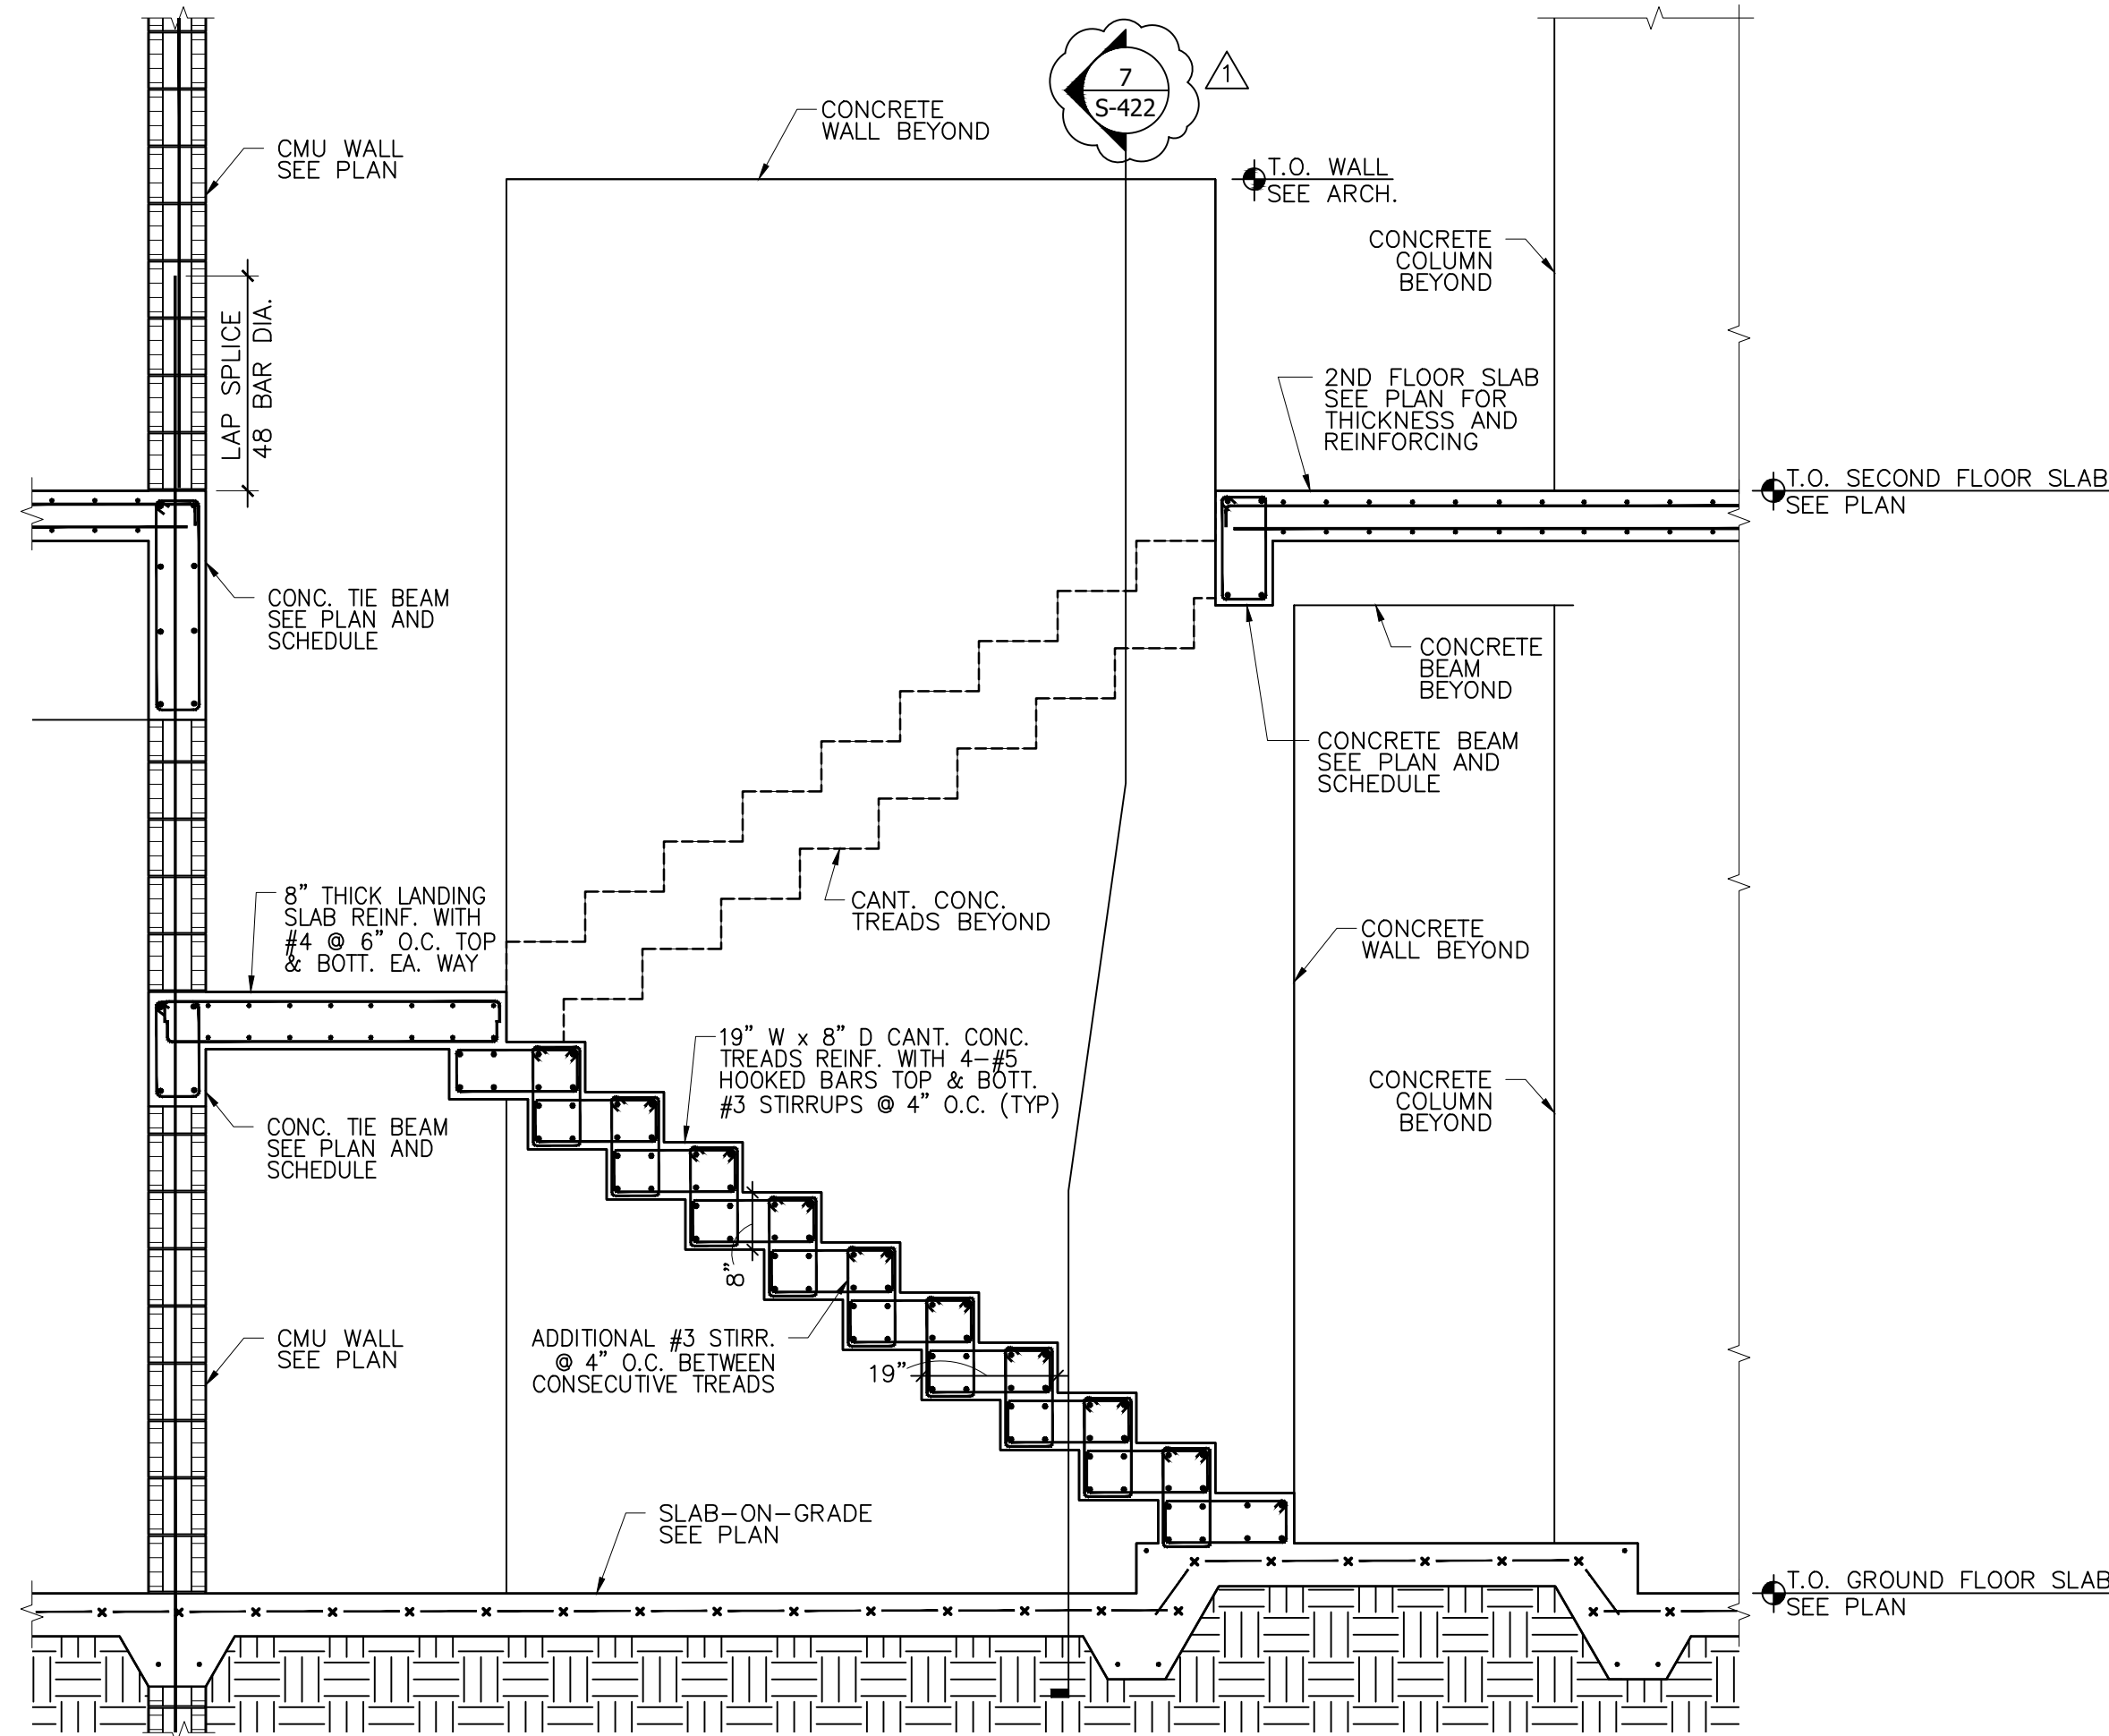


MONUMENTAL STAIR
LONGITUDINAL SECTION

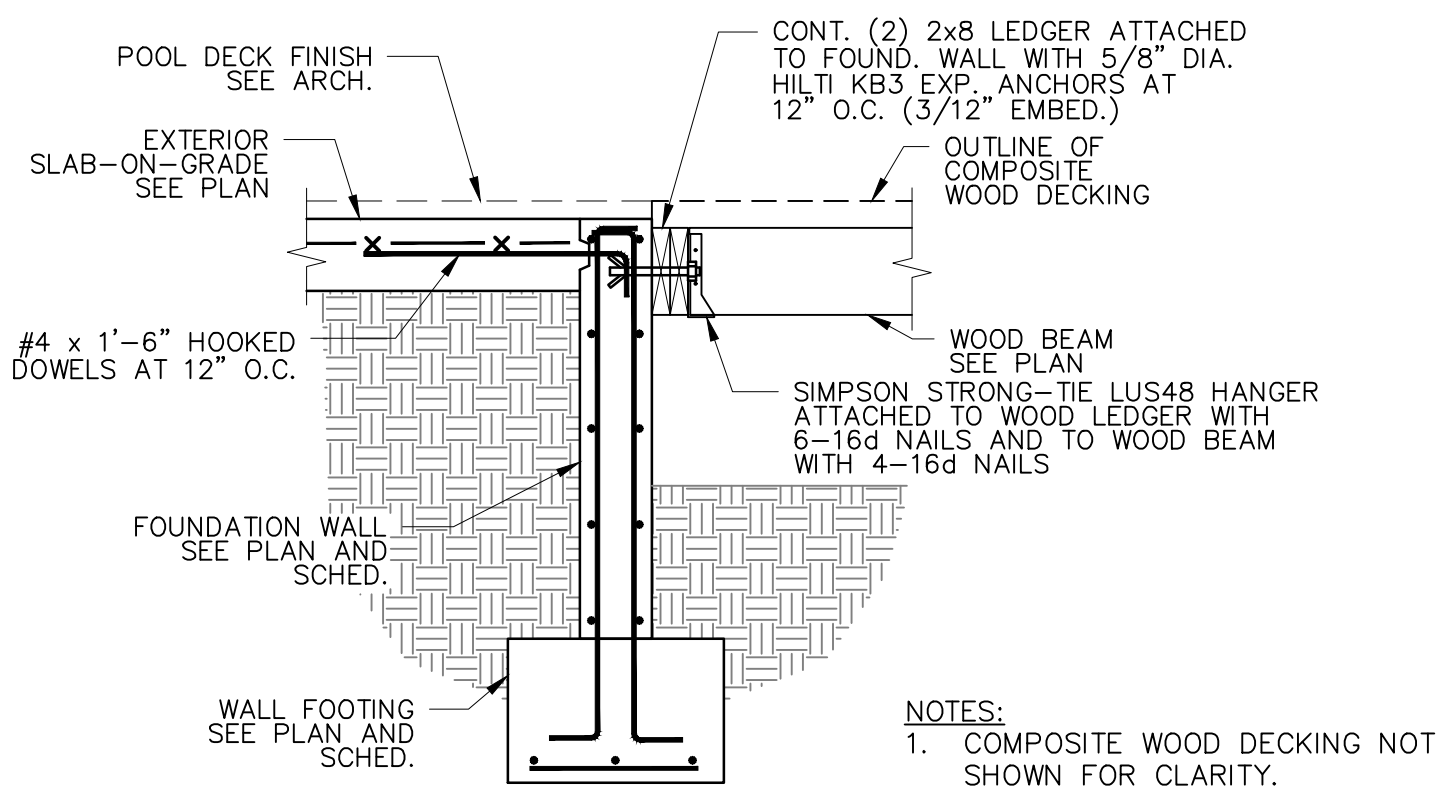


TYPICAL DETAIL
WOOD BEAM TO FOUNDATION WALL
CONNECTION

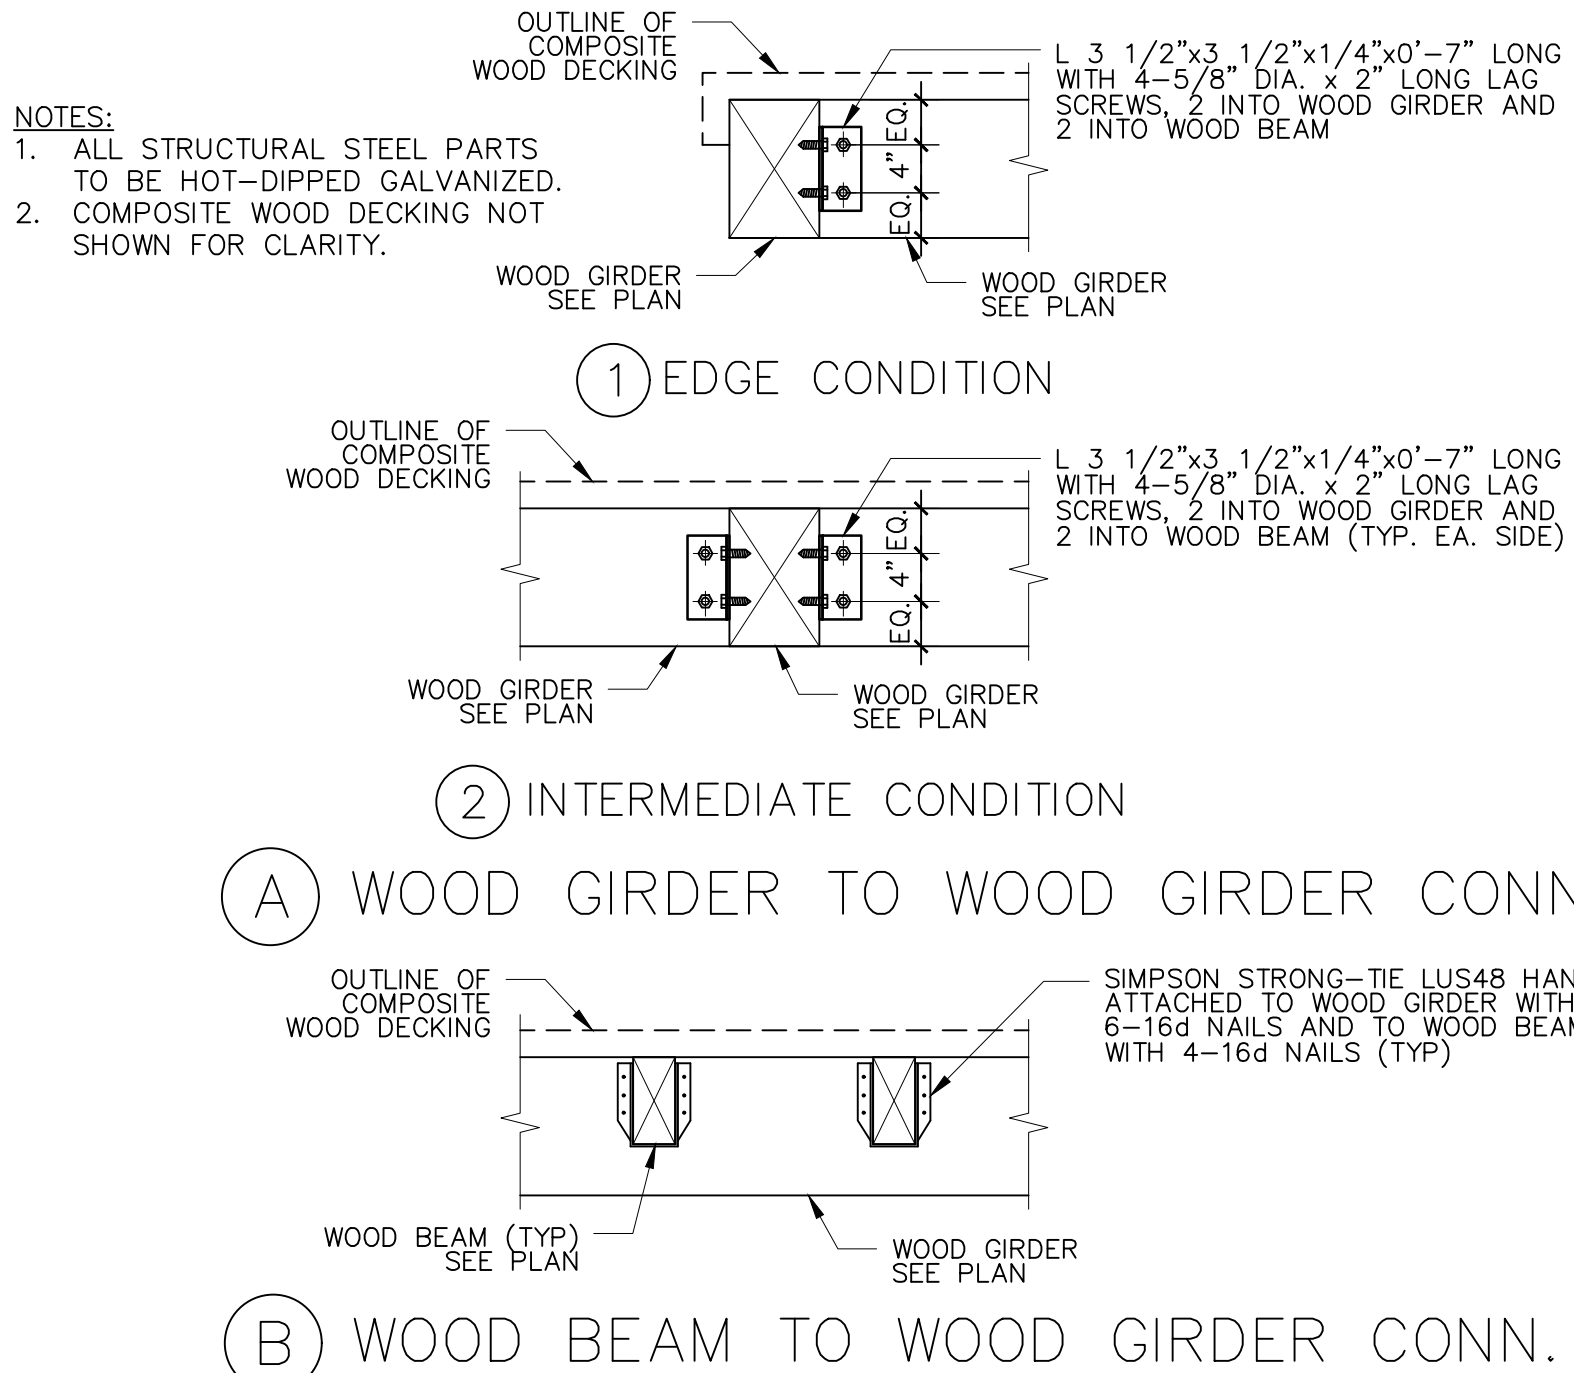

TYPICAL DETAILS
WOOD GIRDER AND BEAM CONNECTIONS

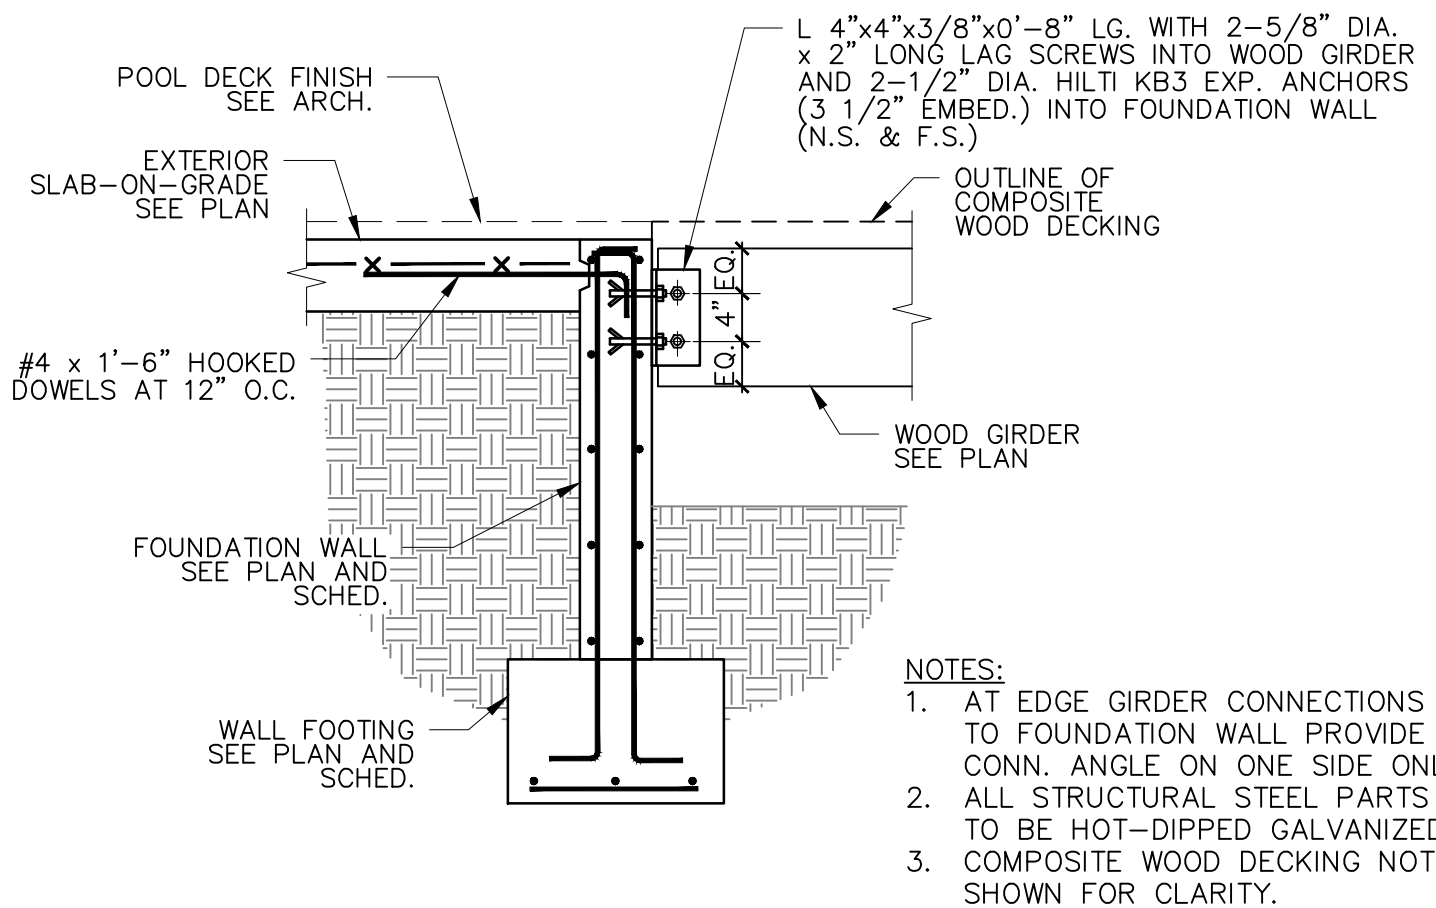

TYPICAL DETAIL
WOOD GIRDER TO FOUNDATION WALL
CONNECTION

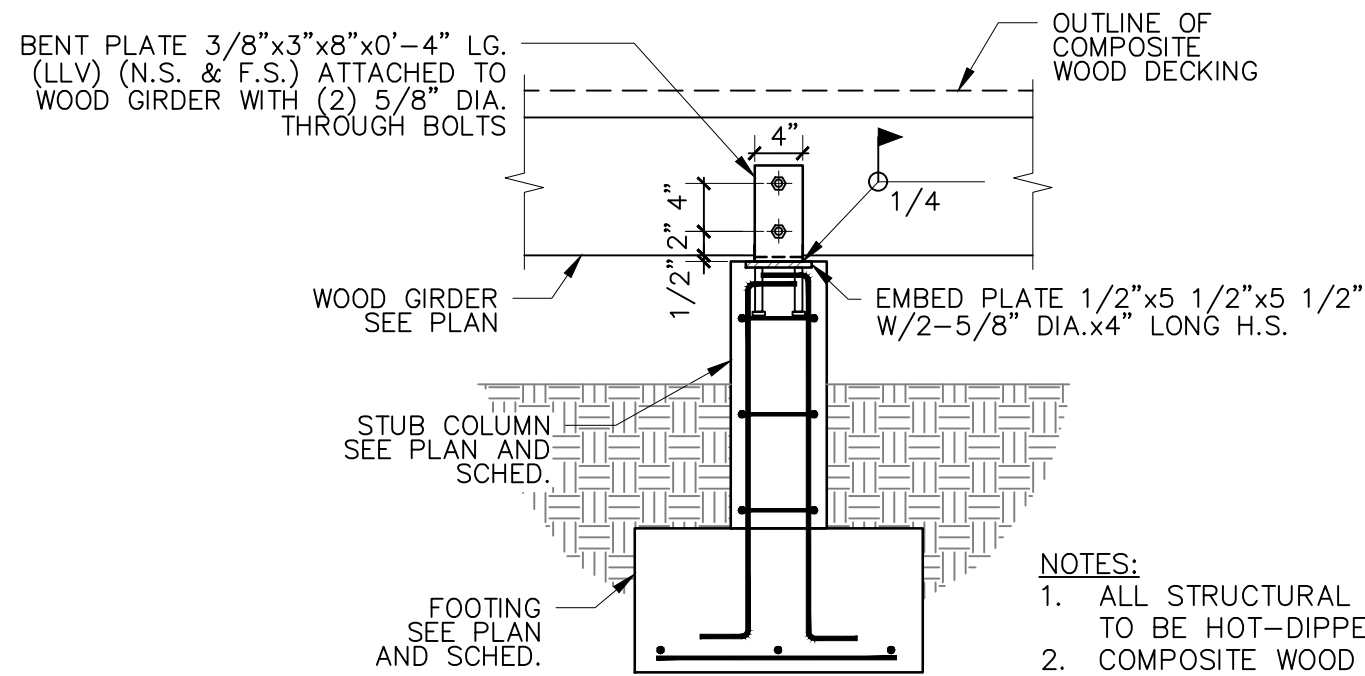

TYPICAL DETAIL
WOOD GIRDER TO STUB COLUMN
CONNECTION