




PLUMBING & ACCESSORIES

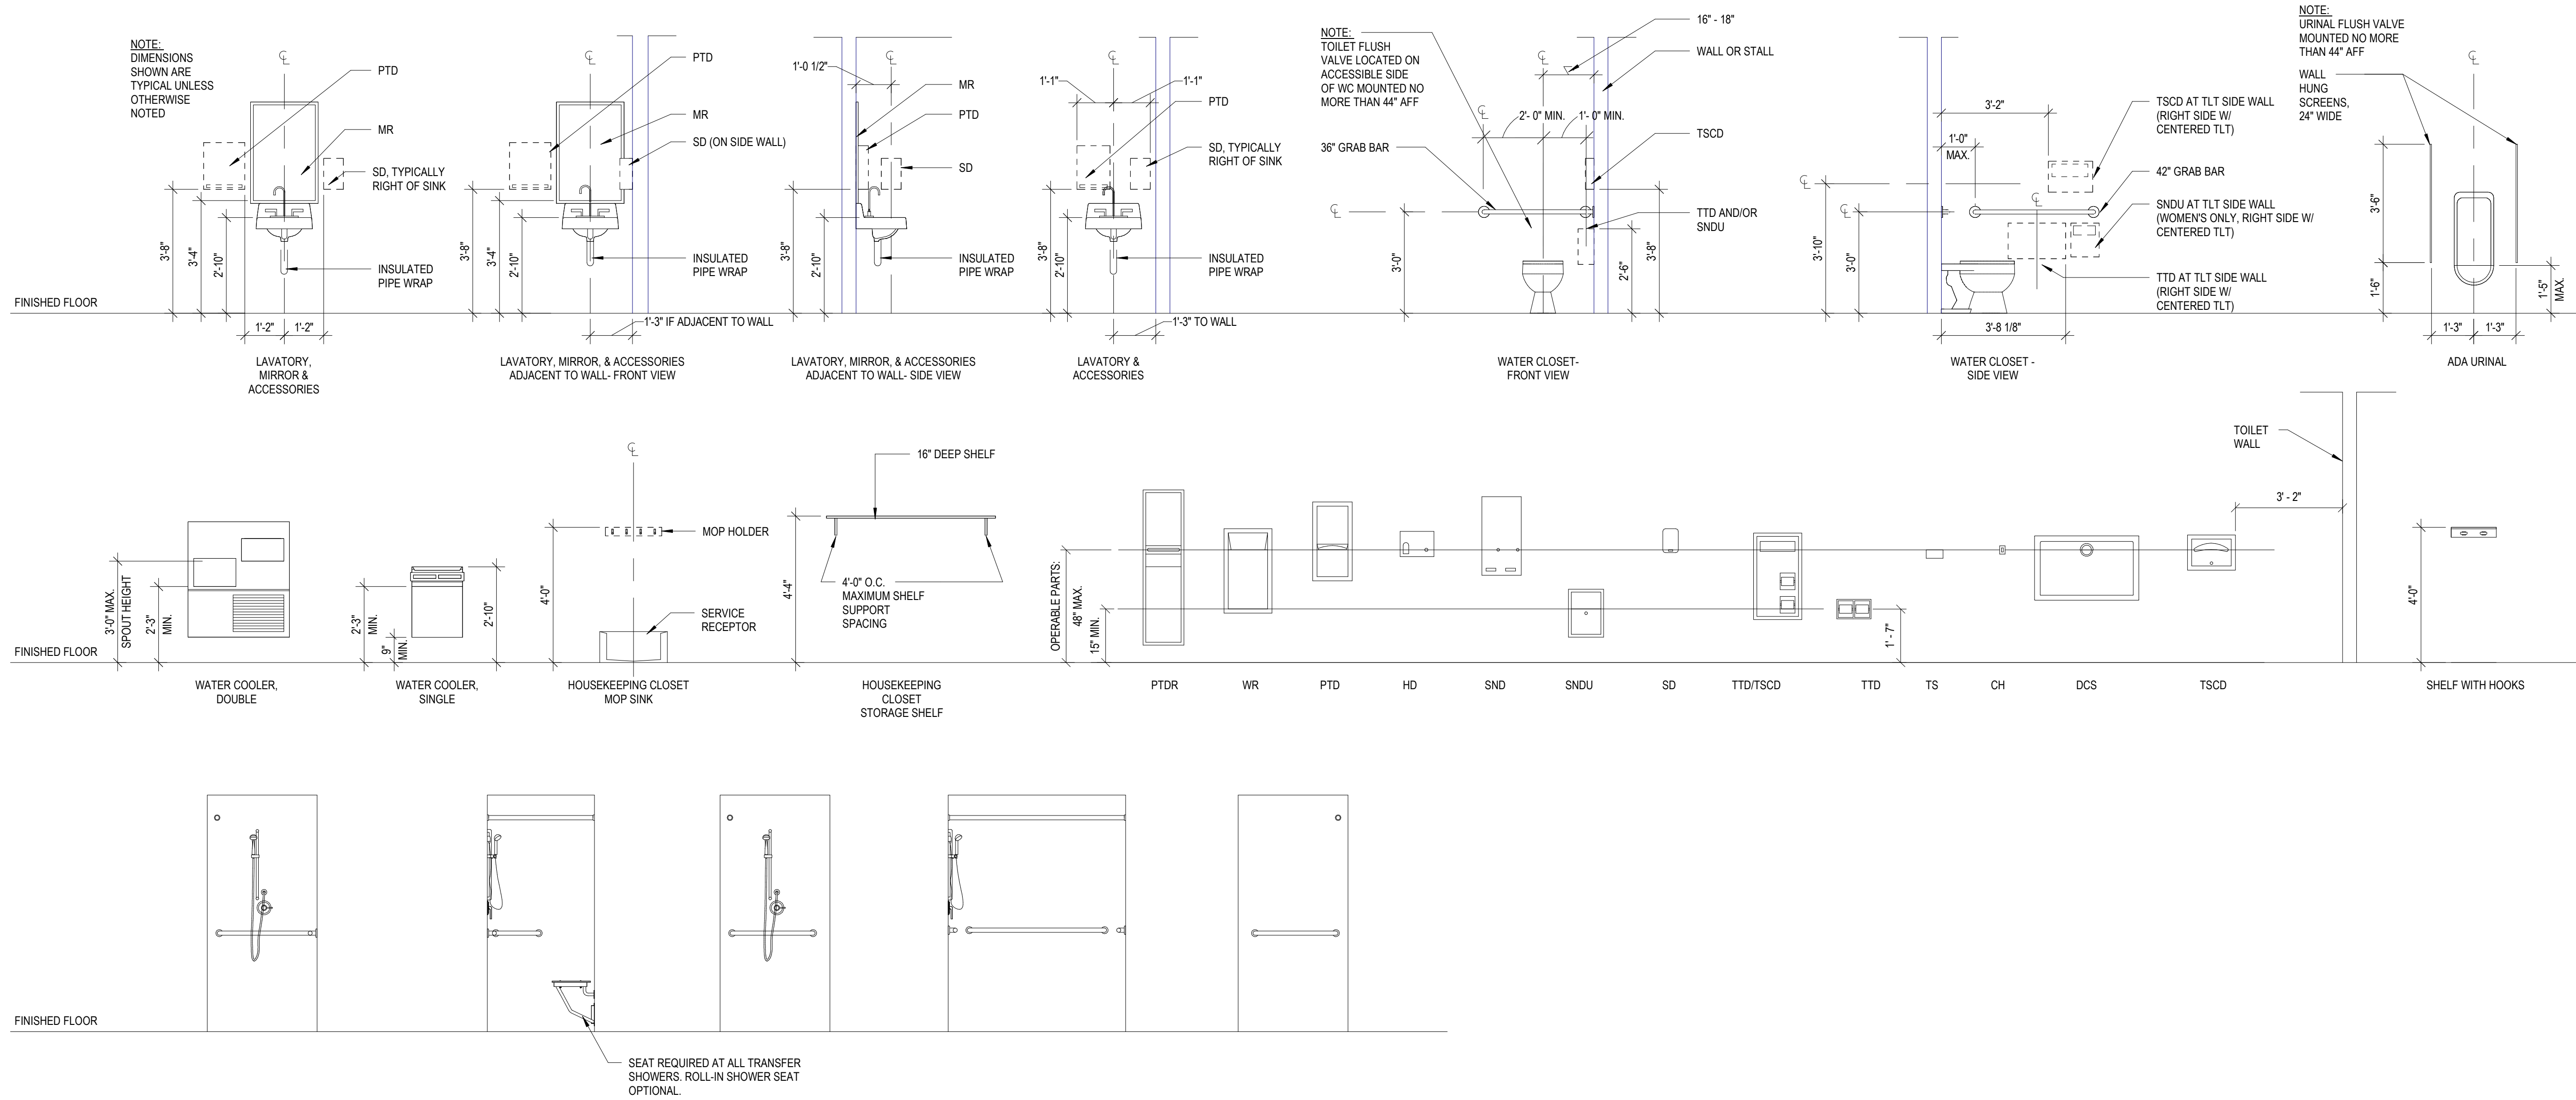


MECHANICAL, ELECTRICAL, COMMUNICATIONS, AND FIRE PROTECTION

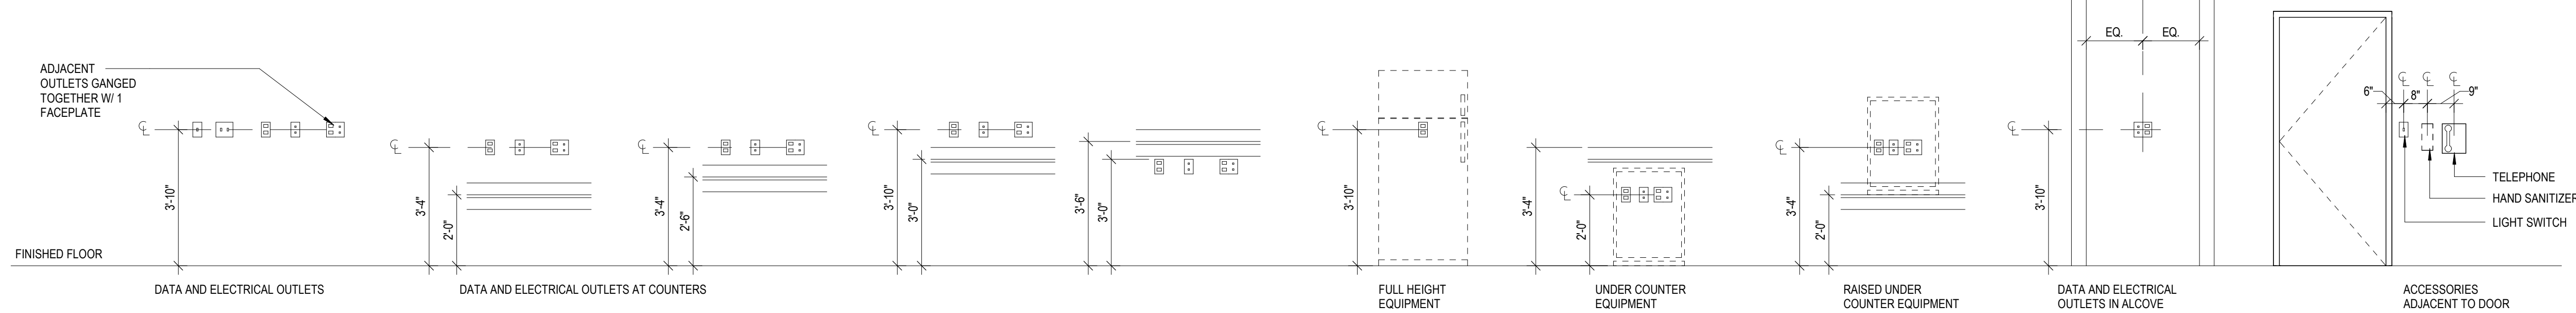


ACCESSORIES

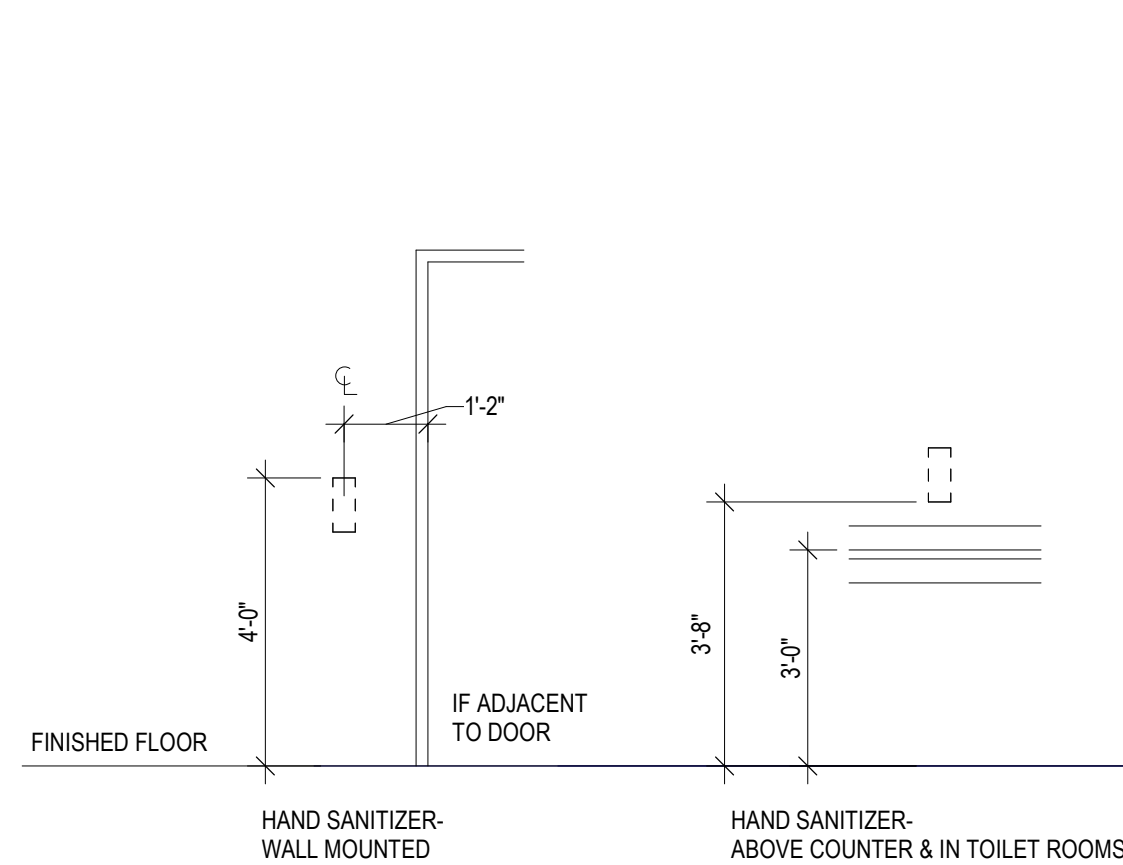

WALL PROTECTION

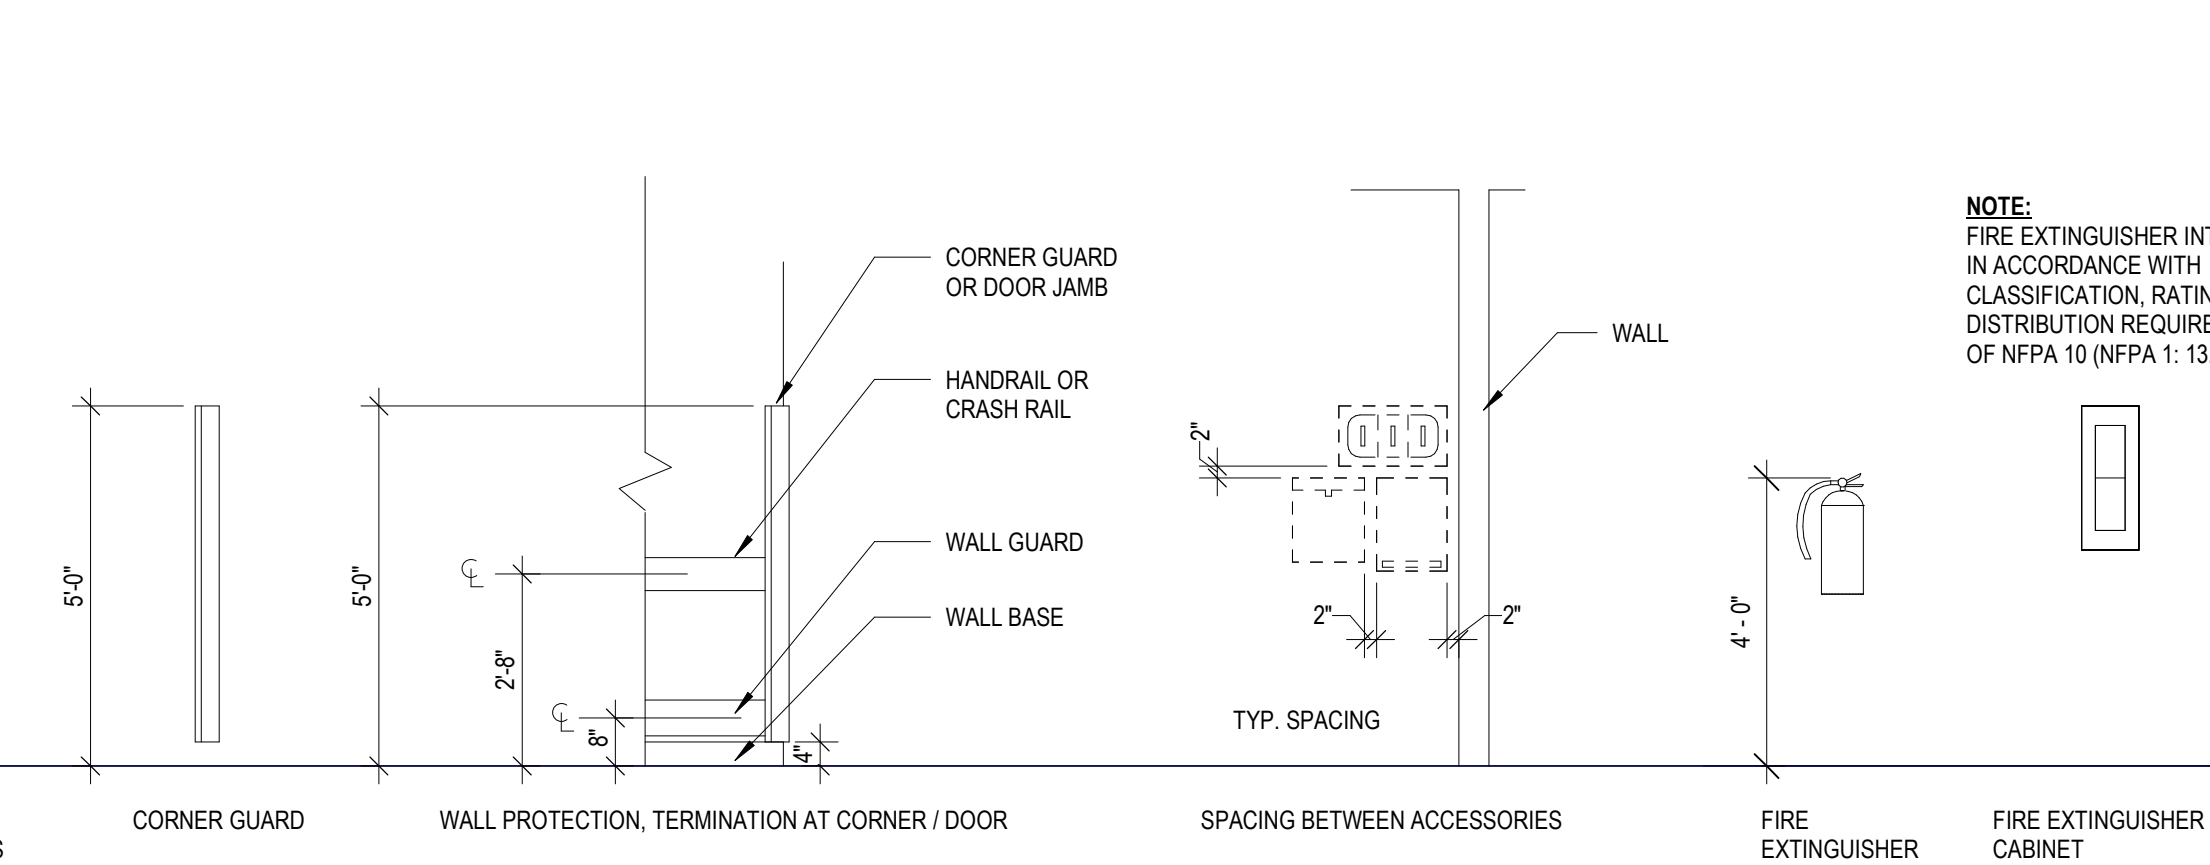

TYPICAL DEVICE PLACEMENT

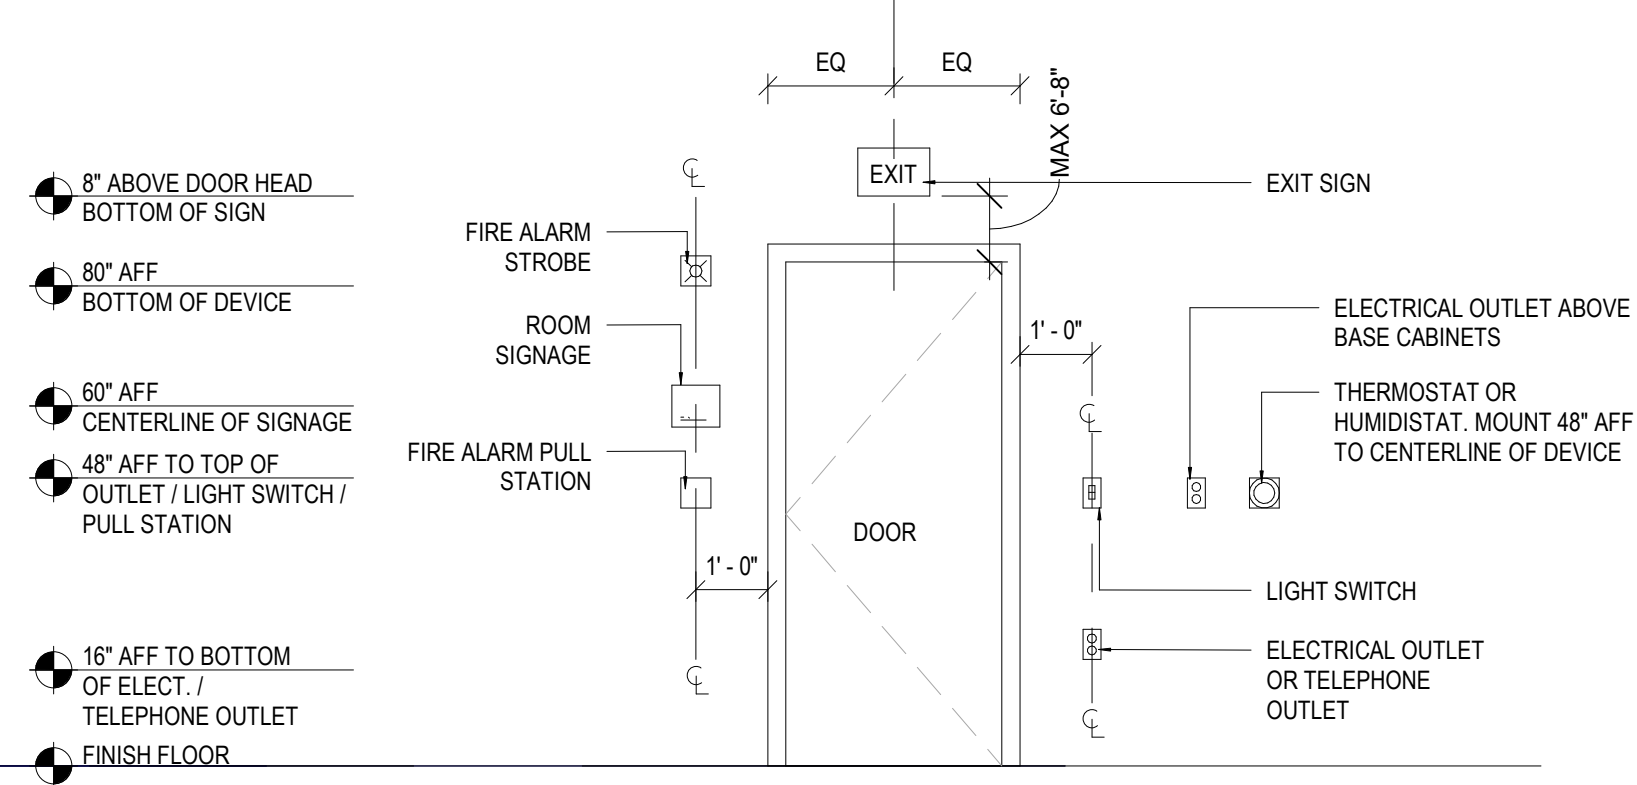

SANITARY ACCESSORIES LIST

ABBREVIATIONS	DESCRIPTIONS
CH	COAT HOOK
DCS	DIAPER CHANGING STATION
HD	HAND DRYER
PTD	PAPER TOWEL DISPENSER
PTDR	PAPER TOWEL DISPENSER / WASTE RECEPTACLE
SD	SOAP DISPENSER
SND	SANITARY NAPKIN DISPENSER
SS	SANITARY NAPKIN DISPOSAL UNIT
TS	SHOWER SEAT
TTD	TOILETRY SHELF
TSCD	TOILET TISSUE DISPENSER
TTD/TSCD	TOILET SEAT COVER DISPENSER
TTD/TSCD	TOILET TISSUE DISPENSER / TOILET SEAT COVER DISPENSER
WR	WASTE RECEPTACLE
MR	MIRROR

PROJECT LEAD & CIVIL ENGINEERING:



301 EAST ATLANTIC BLVD.
POINCIANO BEACH, FL 33060
PH: (954) 788-3400
Florida Engineering Business License: CA7928
Florida Surveyor and Mapper Business License: L86860
Florida Landscape Architecture Business License: LC2680457

LANDSCAPE ARCHITECT:



801 INTERNATIONAL PARKWAY
LAKE MARY, FL 32746
407.871.9607
MKSKSTUDIOS.COM

ARCHITECT:



WANNEMACHER, JENSEN ARCHITECTS
815 NORTHWEST 57 AVE. SUITE 219
MIAMI, FLORIDA 33126
727-492-5568
WJARC.COM AA0002277

MECHANICAL, PLUMBING, & ELECTRICAL ENGINEERING:



5301 WATERFORD DISTRICT DR.
SUITE 750
954-421-1944
SGMENGINEERING.COM CA-00006208

REVISIONS		
NO.	DESCRIPTION	DATE

**PRELIMINARY PLAN
NOT FOR CONSTRUCTION**
THESE PLANS ARE NOT FULLY PERMITTED AND ARE SUBJECT TO REVISIONS MADE DURING THE PERMITTING PROCESS. RESPONSIBILITY FOR THE USE OF THESE PLANS PRIOR TO OBTAINING PERMITS FROM ALL AGENCIES HAVING JURISDICTION OVER THE PROJECT WILL FALL SOLELY UPON THE USER.

ISSUE DATE:

DESIGNED BY:

DRAWN BY:

CHECKED BY:

NATALIA LIVIAN
AR 97614

CLIENT

**VILLAGE OF
PINECREST**
PINECREST PARKS & RECREATION

PROJECT

**GARY MATZNER
PARK**

SHEET TITLE

MOUNTING HEIGHTS

60% CONSTRUCTION DOCUMENTS

SHEET NUMBER

A-003

KEITH PROJECT NUMBER

13861.00

STATUS: PRELIMINARY

Drawing name: P:\2347 Gary Matzner Park\06 PRODUCTION\01 BIM\CAD LINKS\2024.0714 - Clean Title Block\06-GMP-TTL.Bk.dwg