

E

C

E

A

**PROJECT LEAD
& CIVIL ENGINEERING:**

KEITH
301 EAST ATLANTIC BLVD.
POMPANO BEACH, FL 33060
PH: (954) 788-3400

Florida Engineering Business License: CA7928
Florida Surveyor and Mapper Business License: LB6860
Florida Landscape Architecture Business License: LC26000457

MKSK
801 INTERNATIONAL PARKWAY
LAKE MARY, FL 32746
407.871.9607
MKSKSTUDIOS.COM

WA

**MECHANICAL, PLUMBING,
& ELECTRICAL ENGINEERING:**

5301 WATERFORD DISTRICT DR.
SUITE 750
954-421-1944
SGMENGINEERING.COM CA-00006208

[illegible]

THESE PLANS ARE NOT FULLY PERMITTED
AND ARE SUBJECT TO REVISIONS MADE
DURING THE PERMITTING PROCESS.
RESPONSIBILITY FOR THE USE OF THESE
PLANS PRIOR TO OBTAINING PERMITS FROM
ALL AGENCIES HAVING JURISDICTION OVER
THE PROJECT WILL FALL SOLELY UPON THE
USER.

DESIGNED BY:

CHECKED BY:


CLIENT

PROJECT

SHEET TITLE

60% CONSTRUCTION DOCUMENTS

KEITH PROJECT NUMBER	13861.00
----------------------------	----------

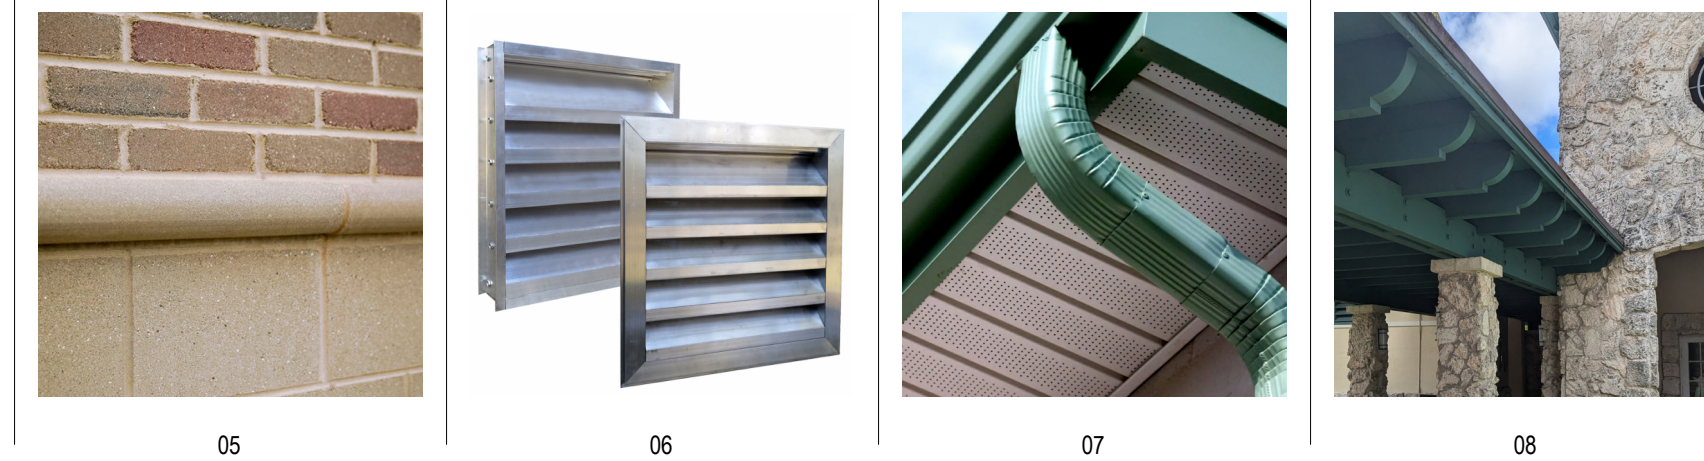



_____ GROUP _____

Plotted by: davidp On ----

Drawing name: P:\2347 Gary Matzner Park\06 PRODUCTION\01 BIMICAD LINKS\2024.0711 - Clean Title Block Edited\XR-GMP-TTLBK.dwg

STATUS: PRELIMINARY