
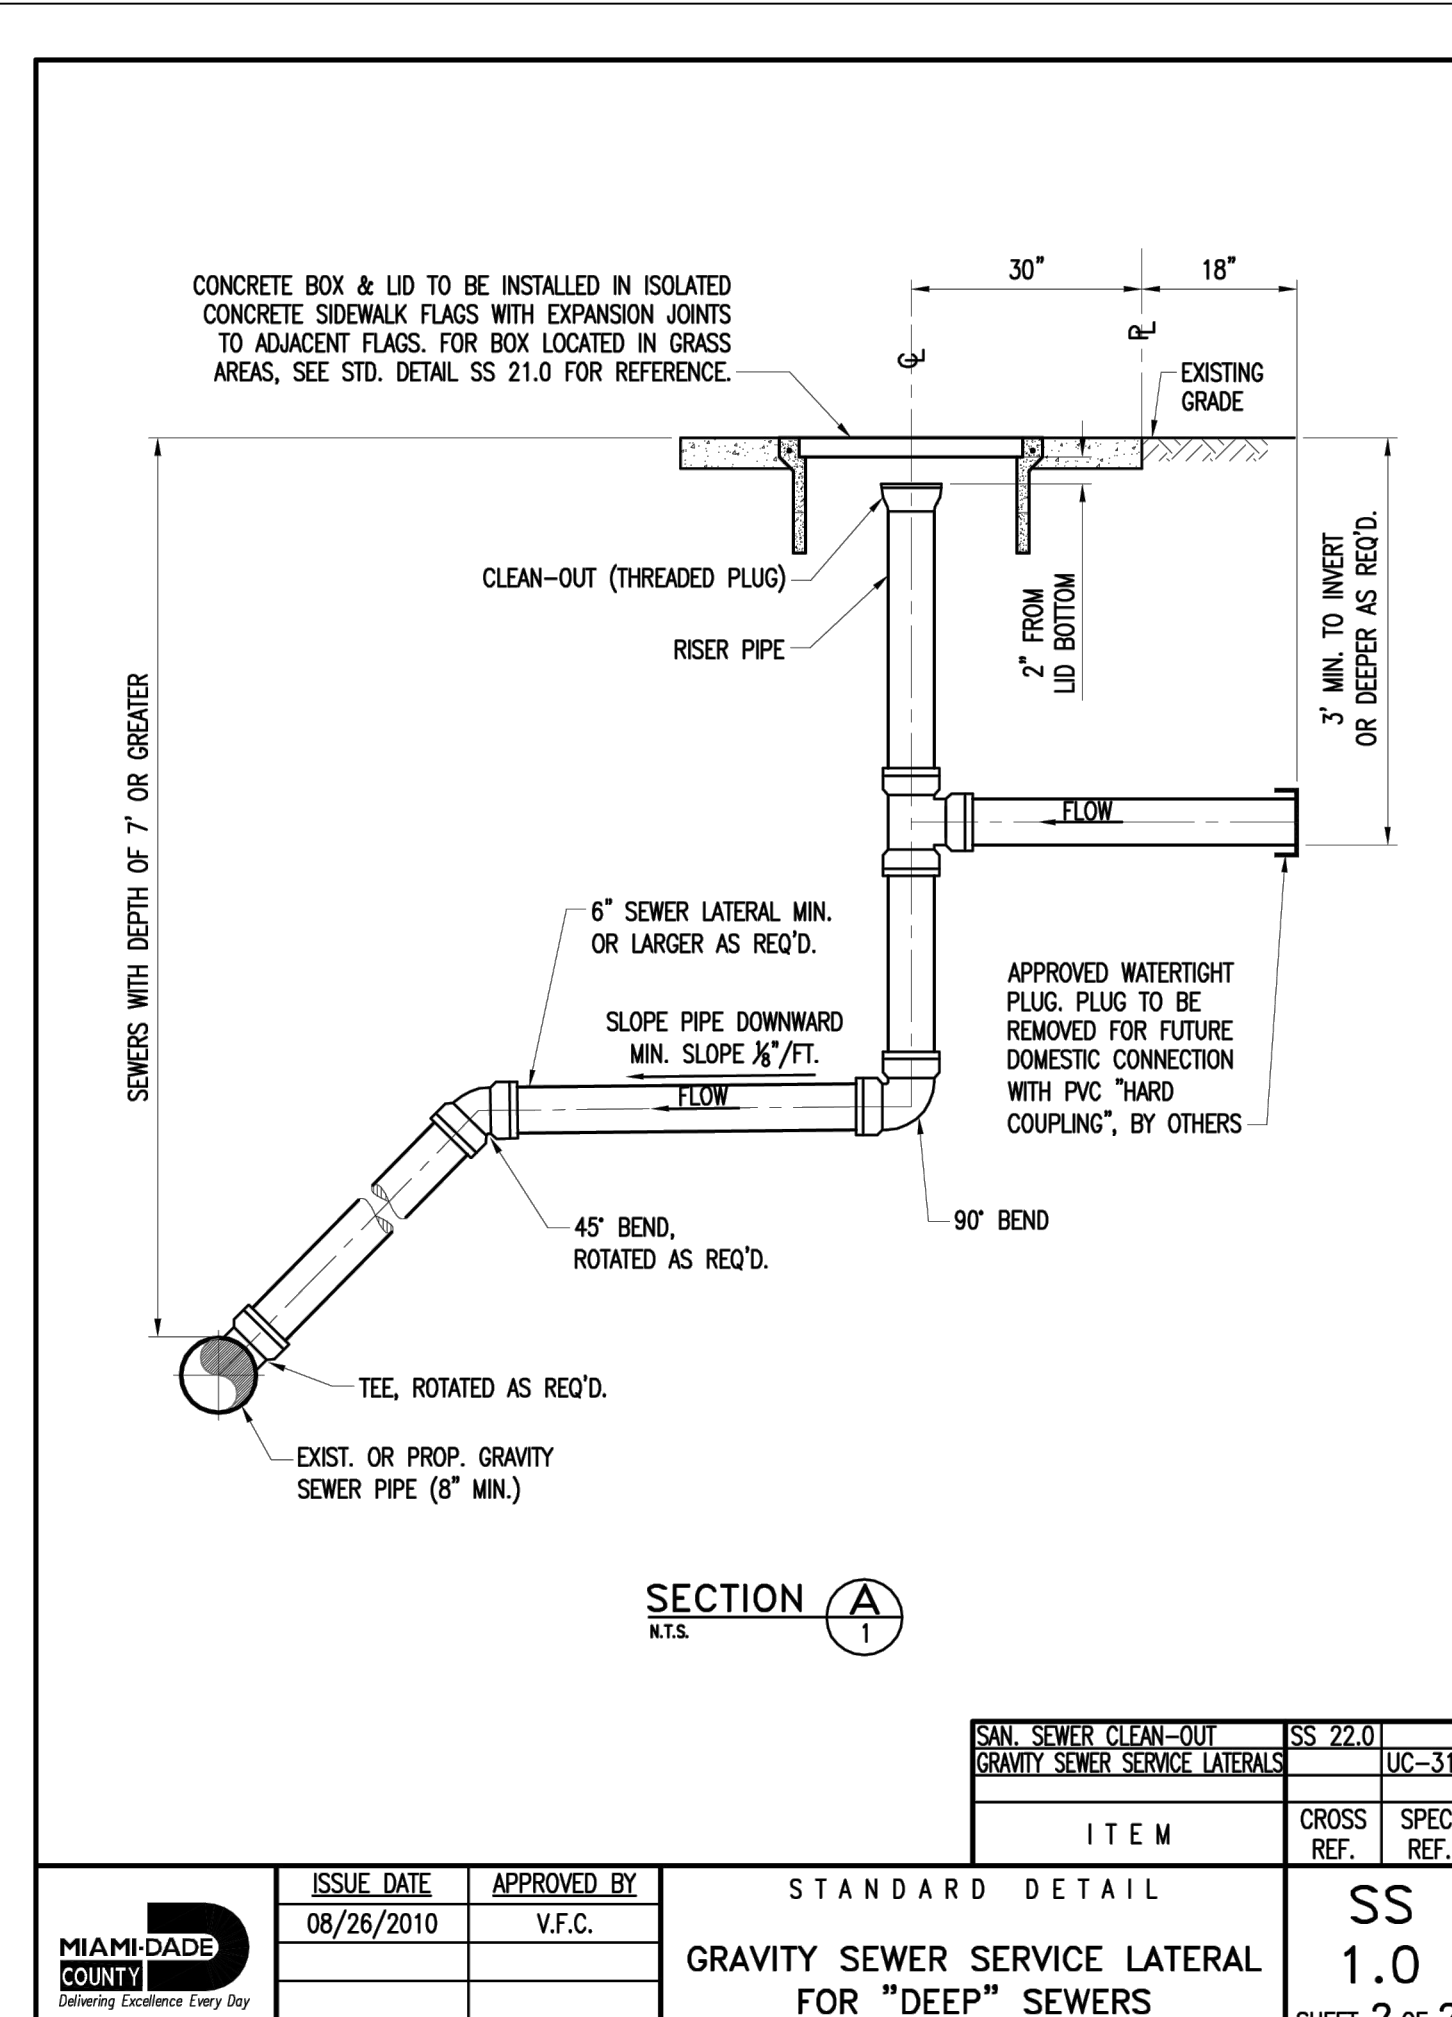
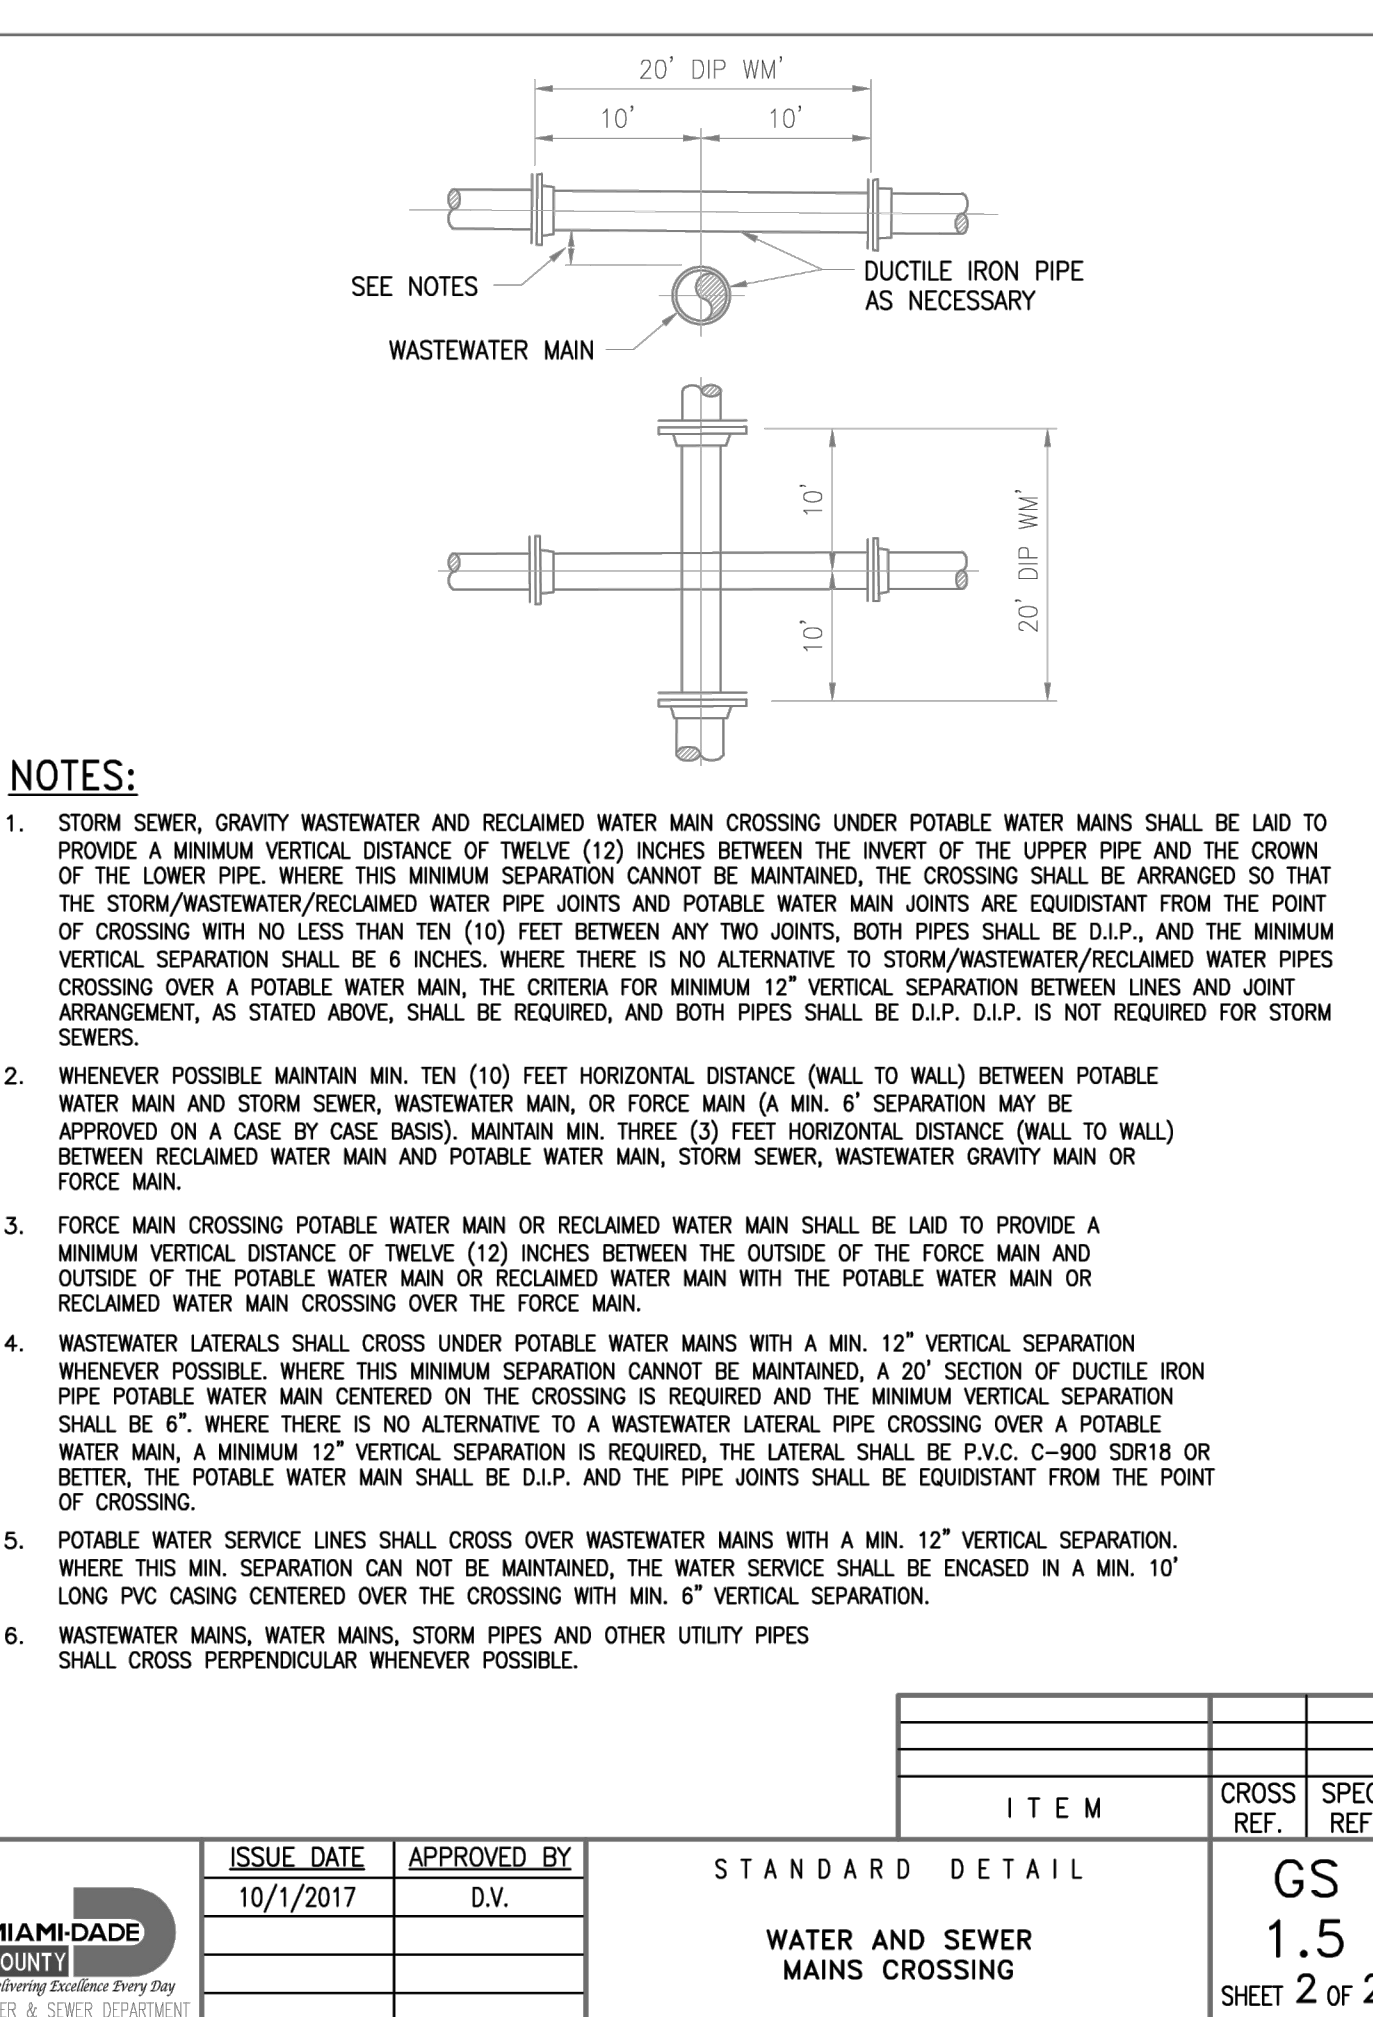
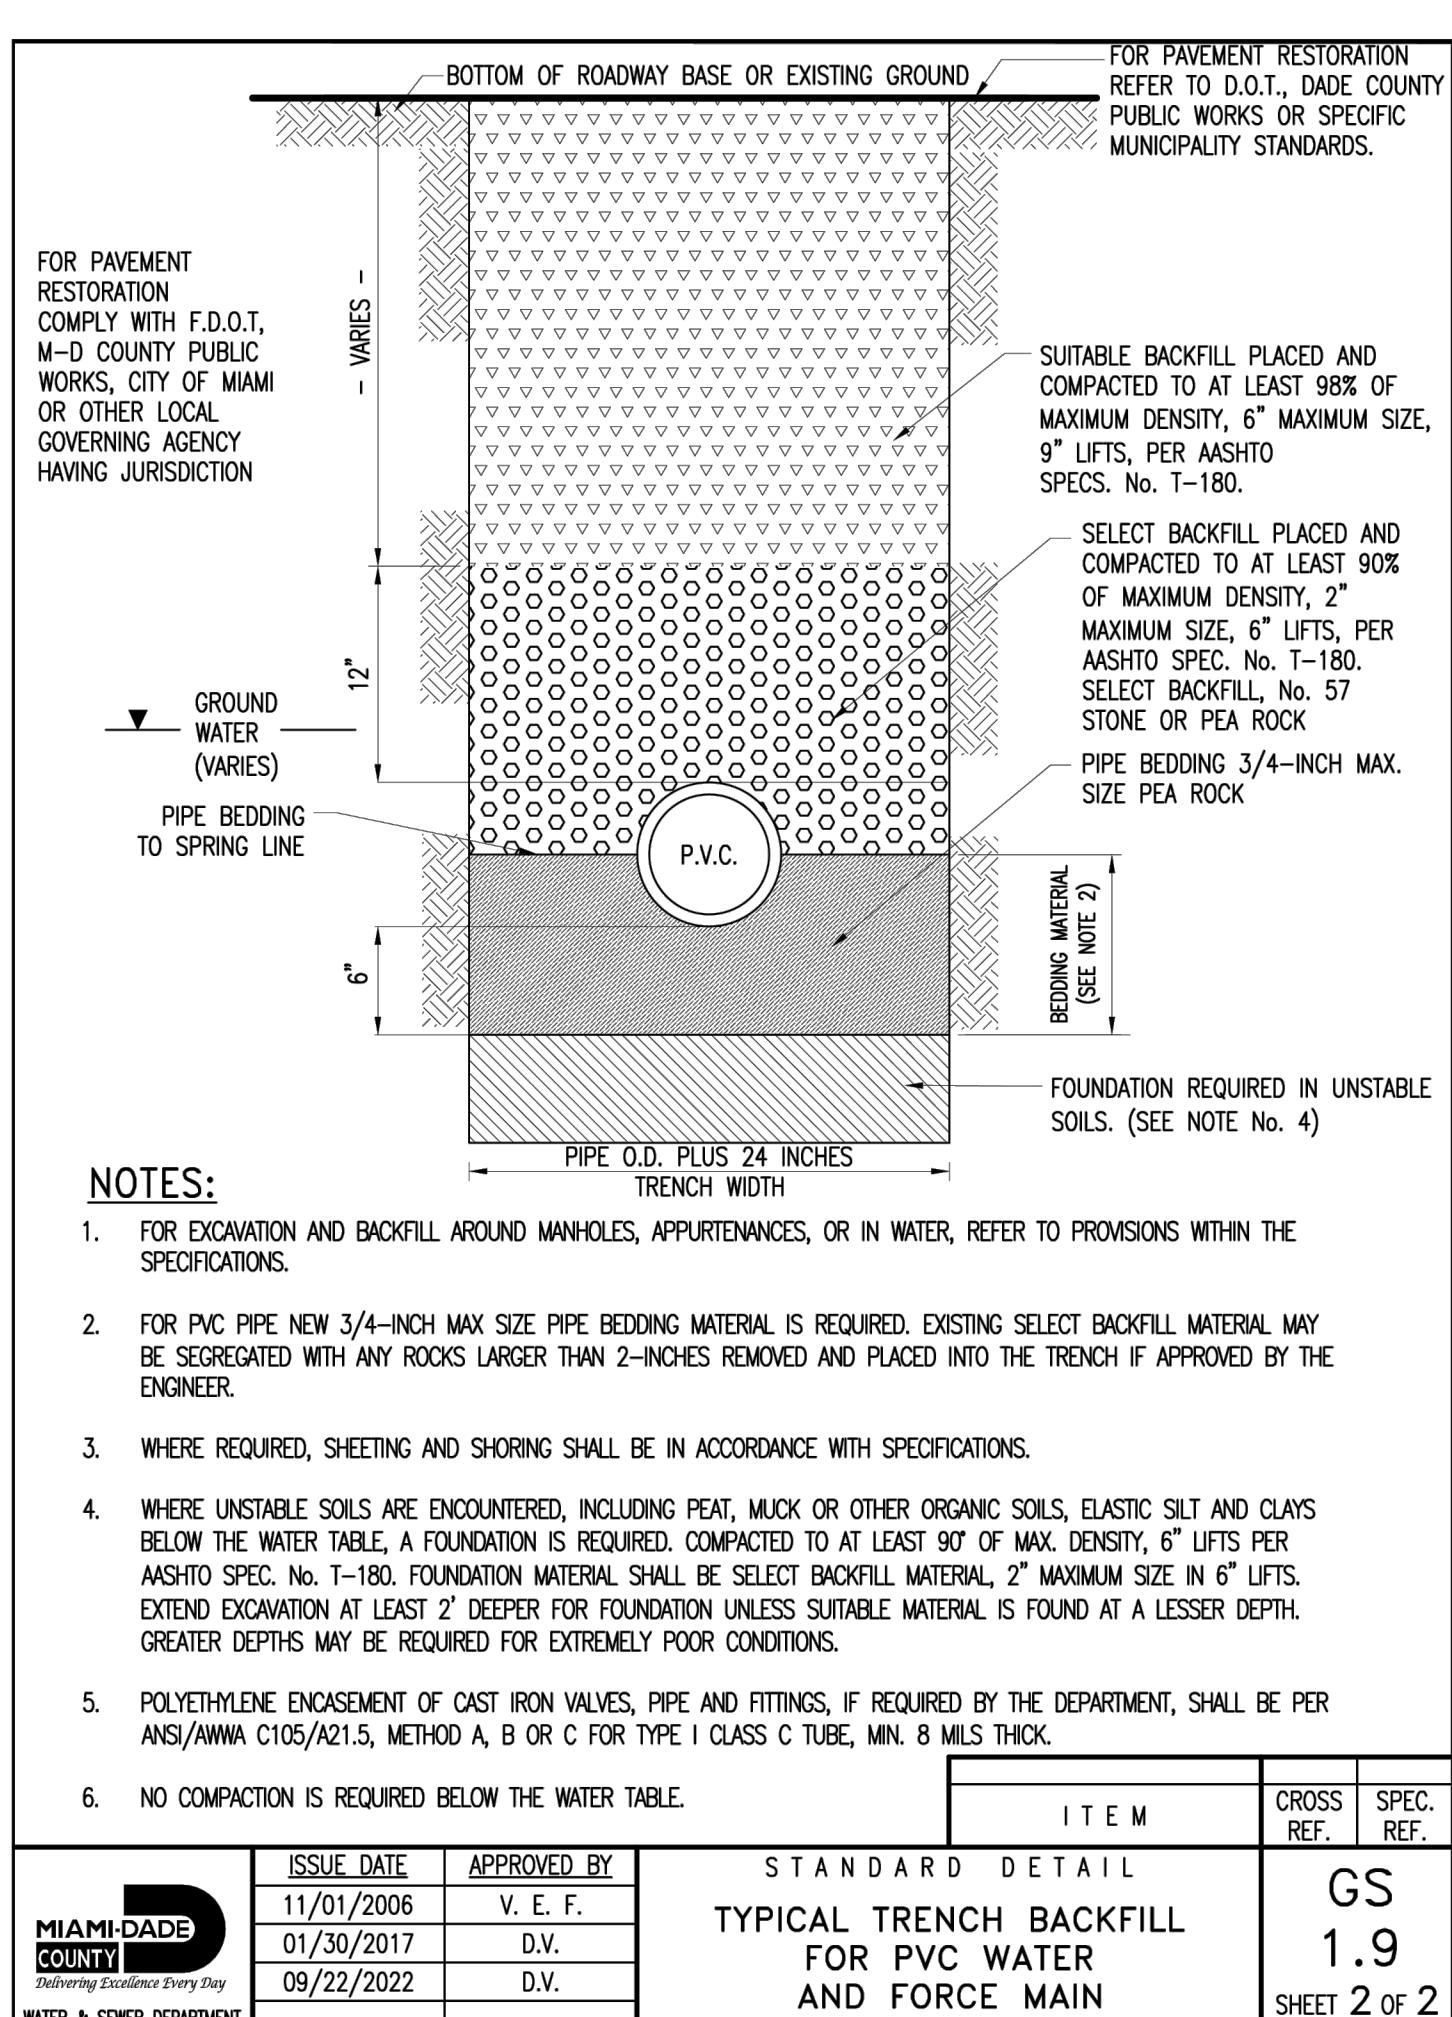
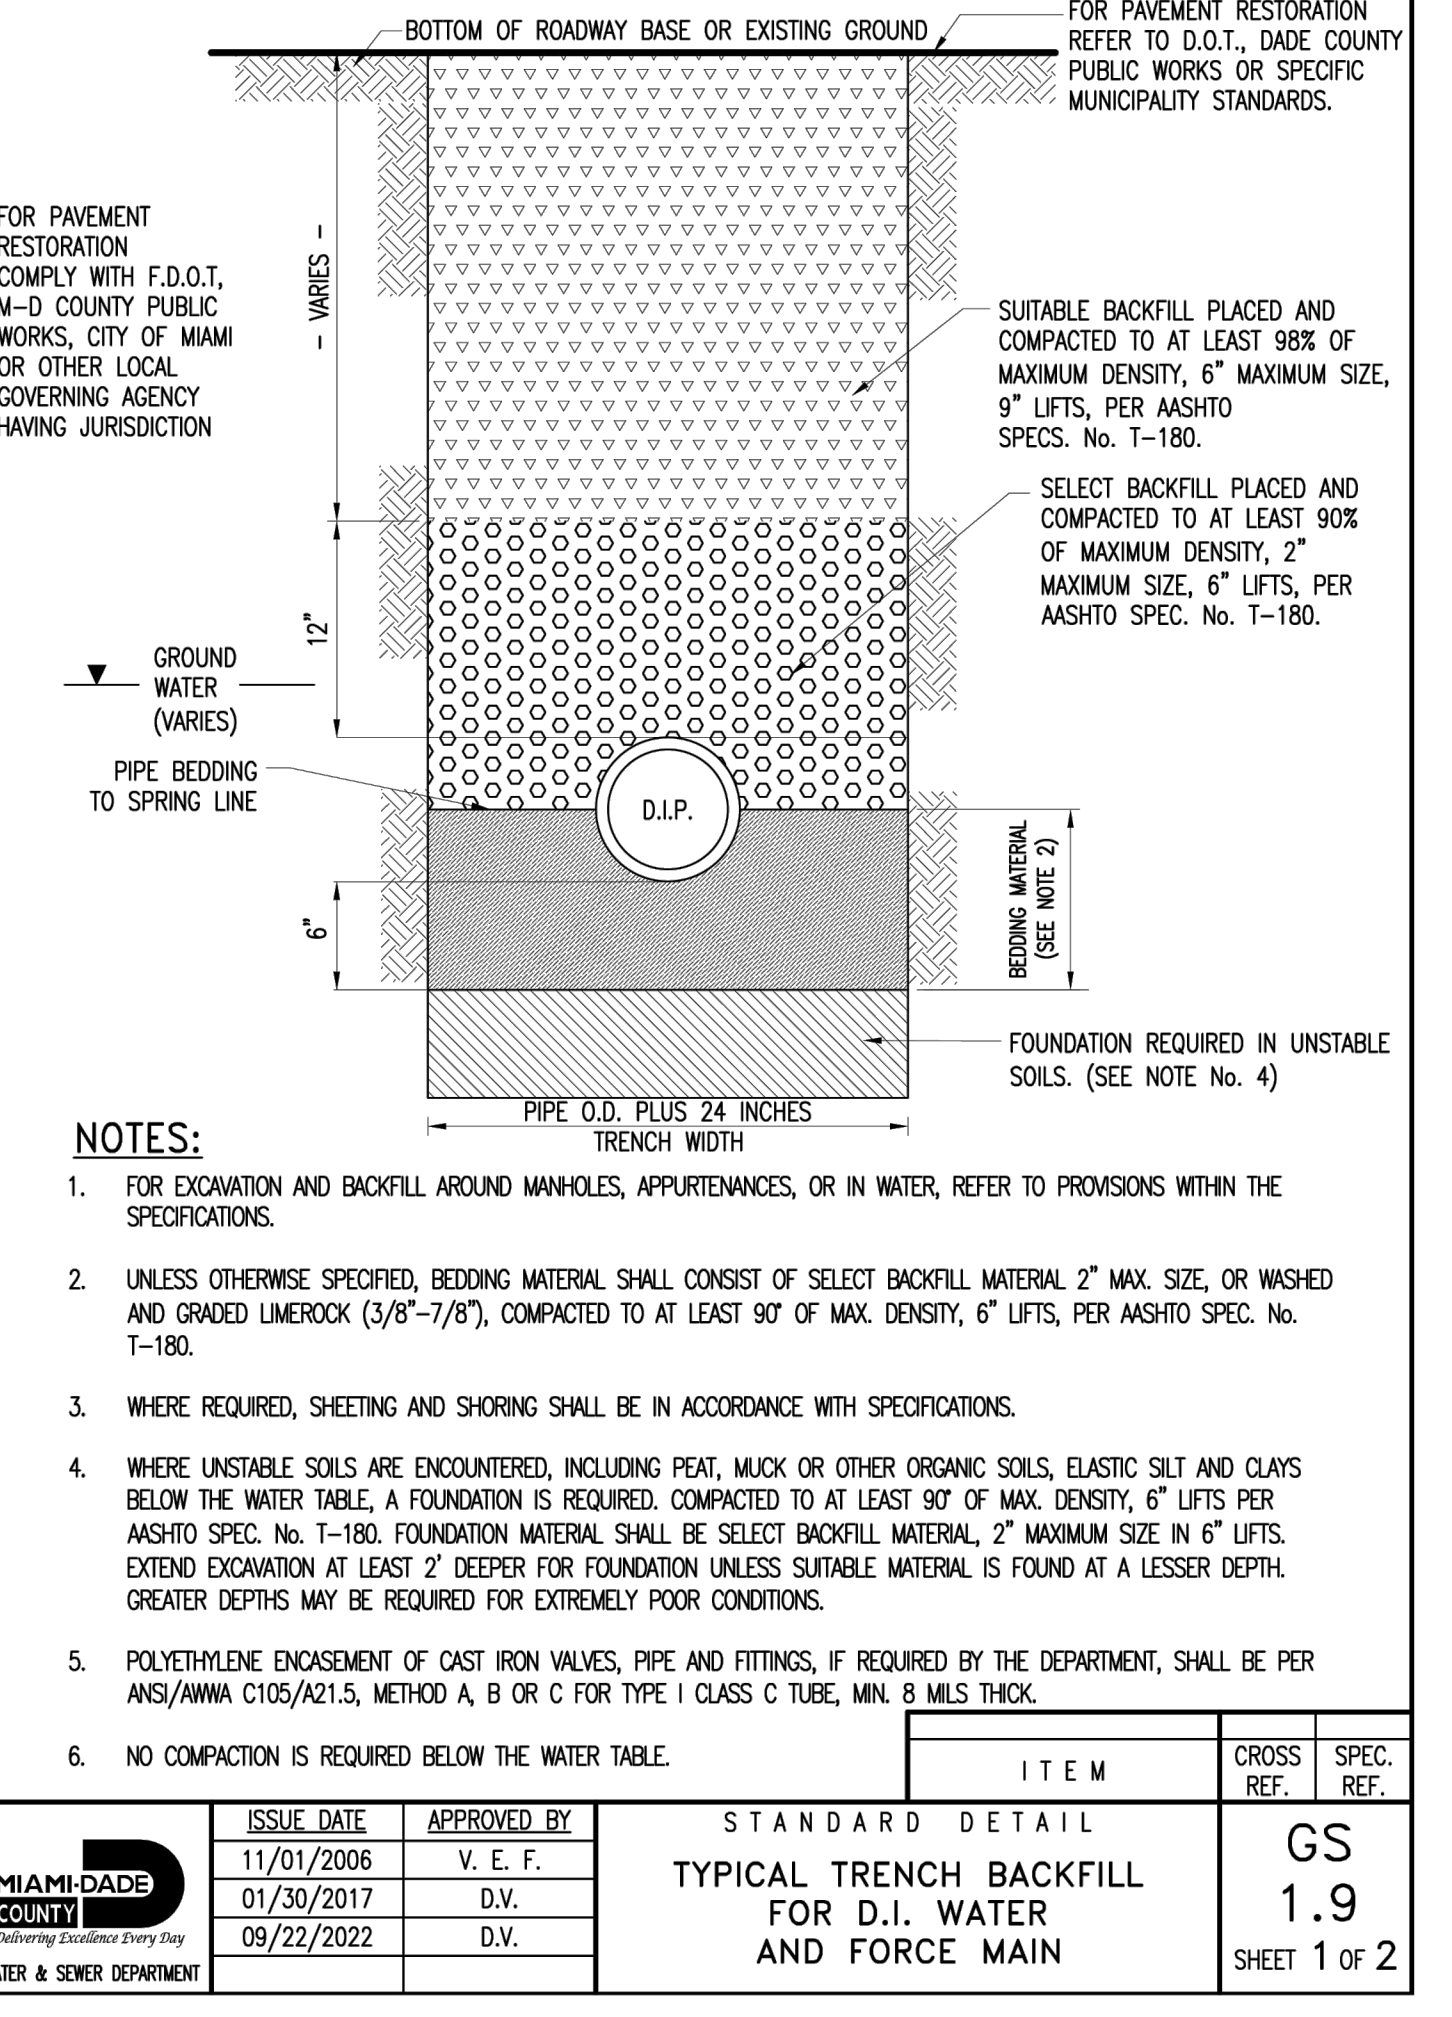
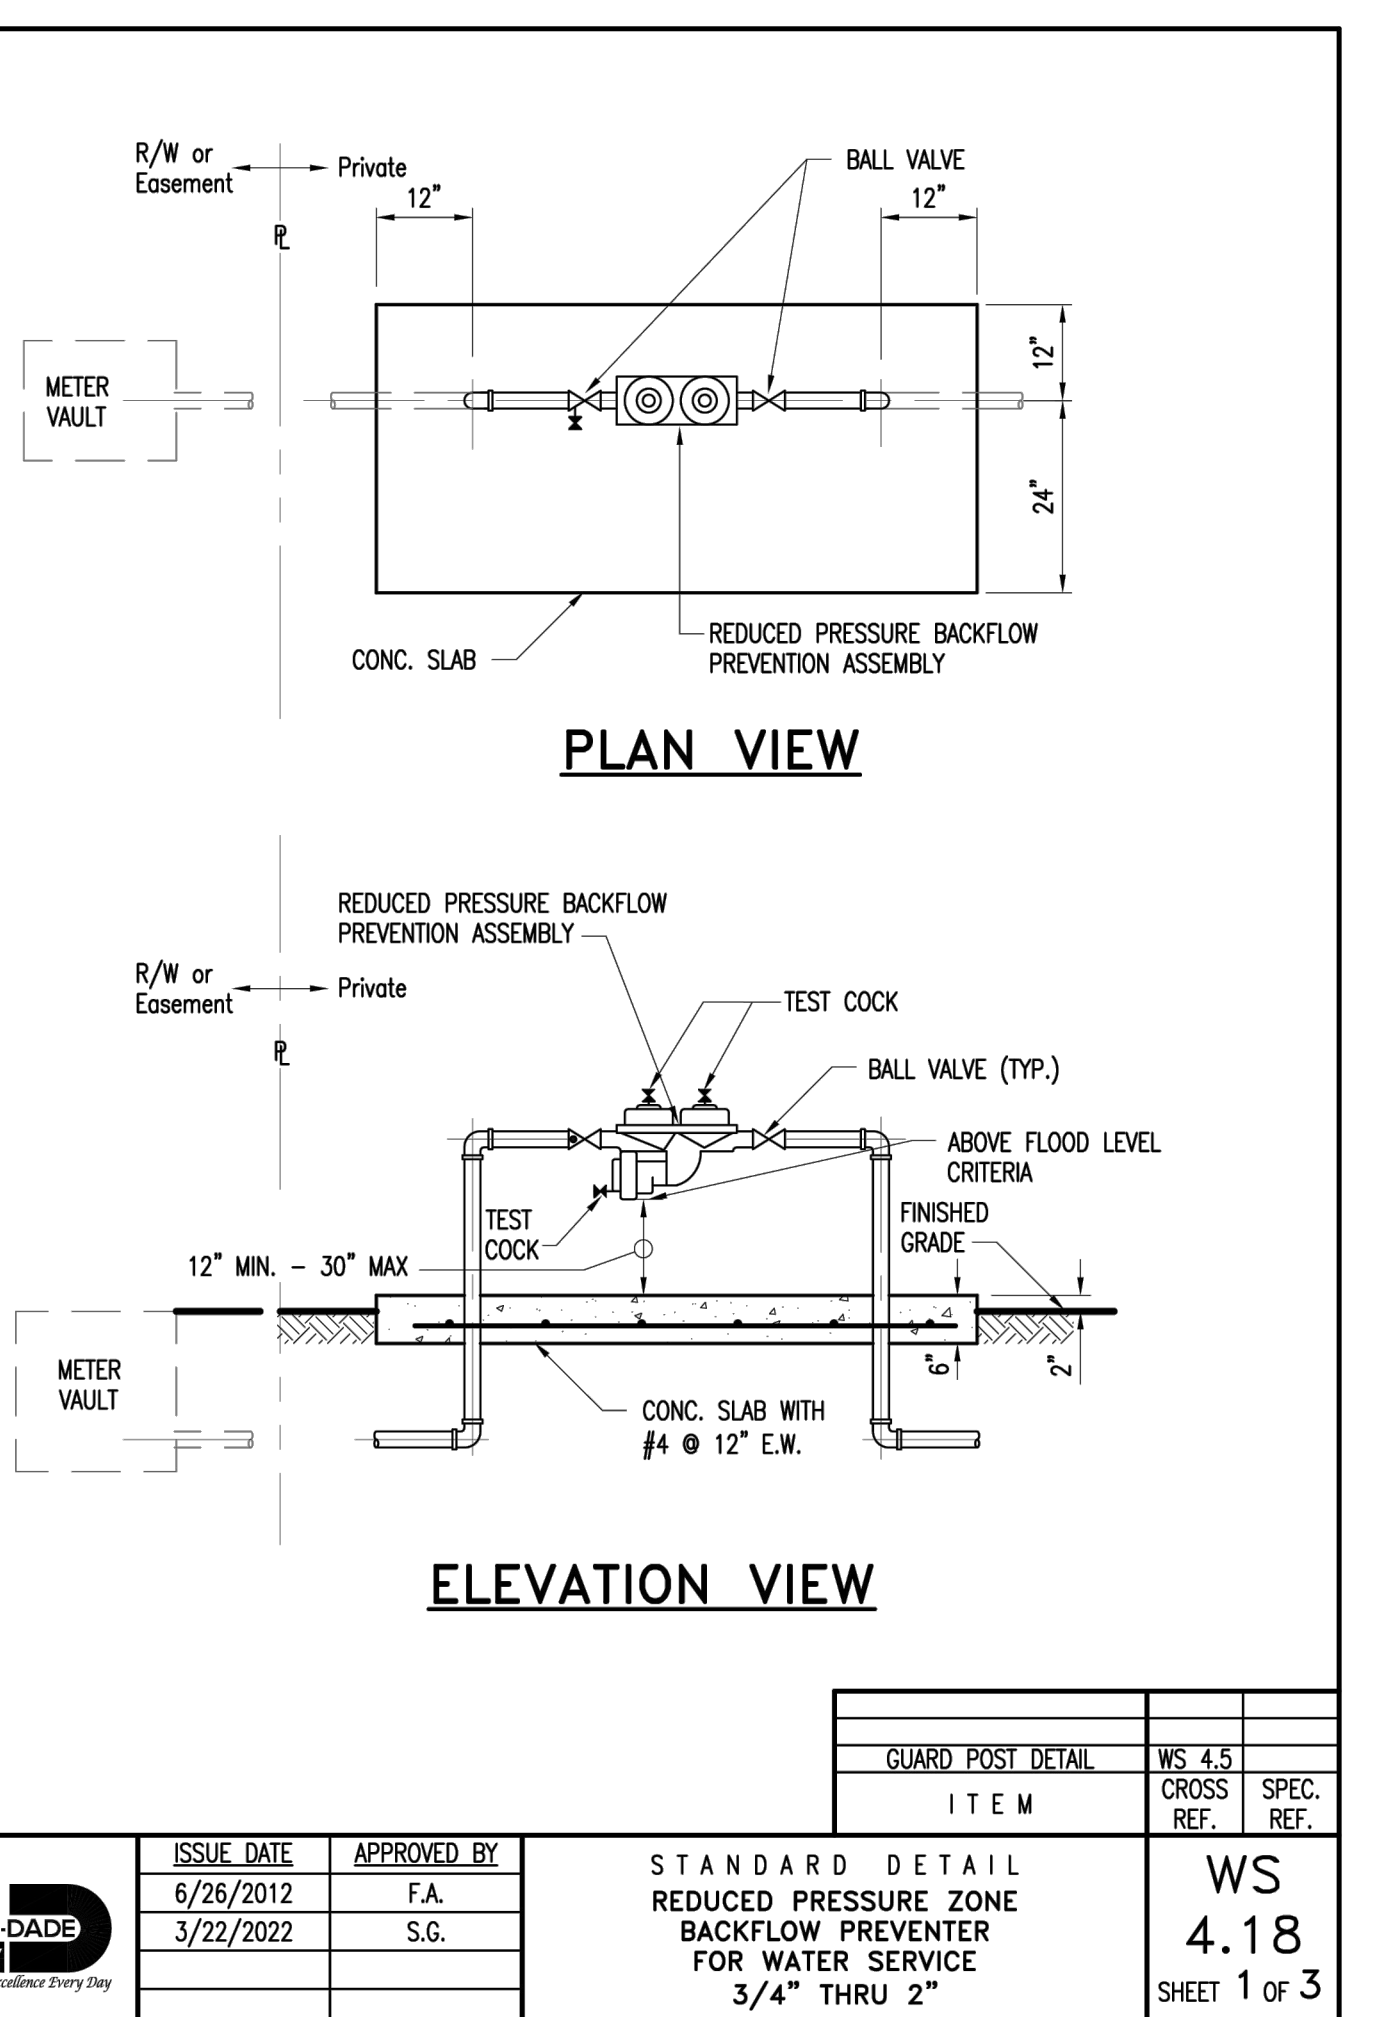


E
D
C
B
A

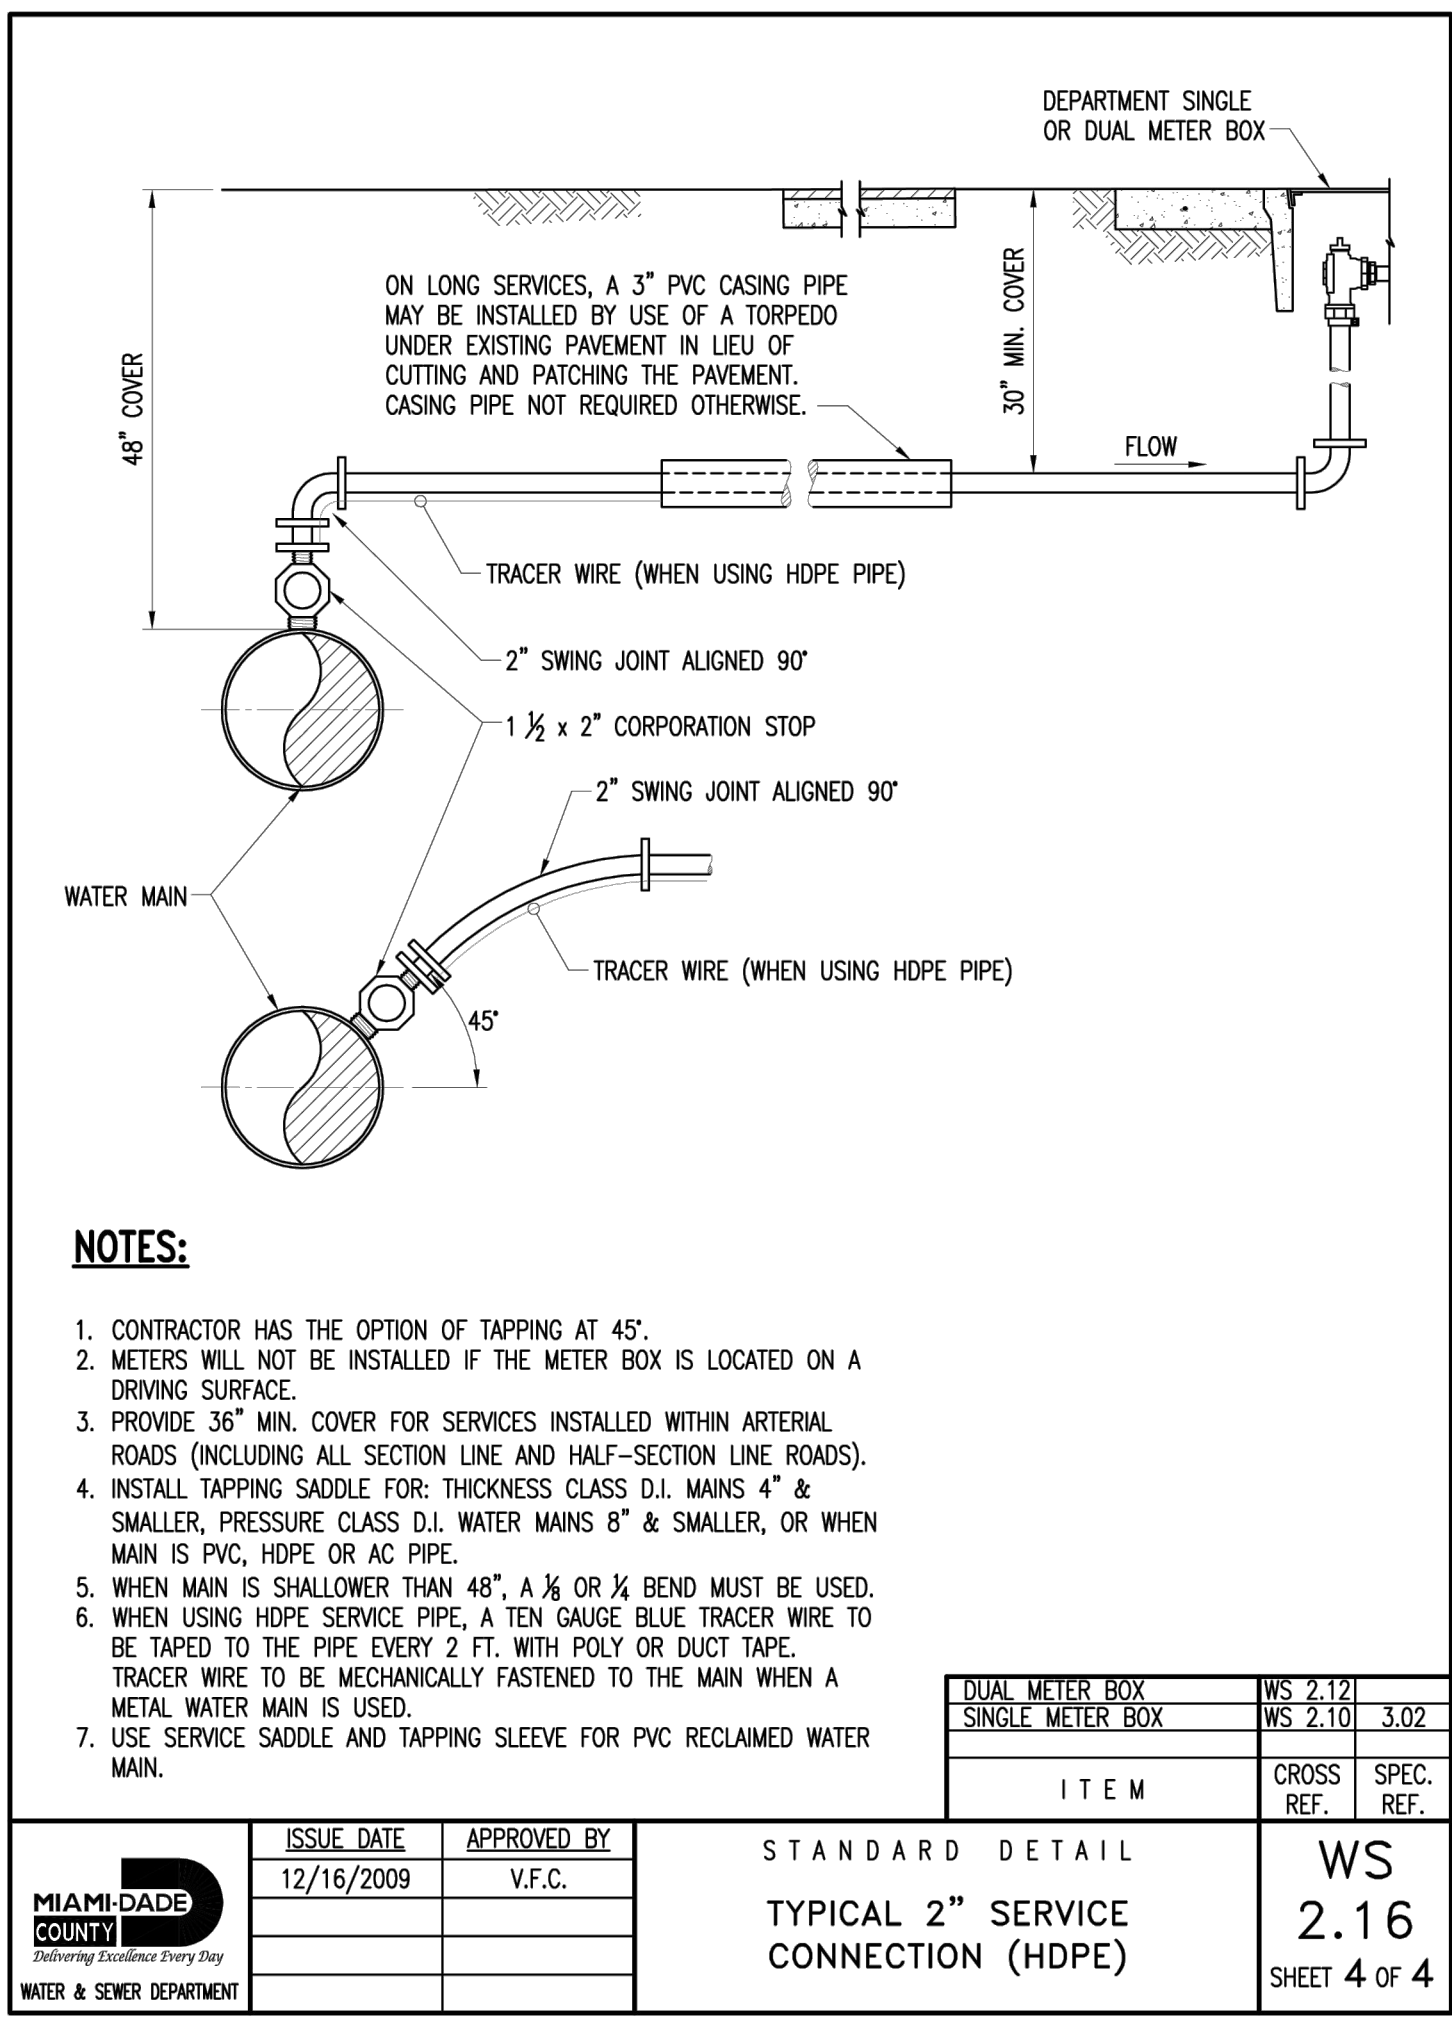

MDWASD AGREEMENT # _____

PROJECT LEAD & CIVIL ENGINEERING:

KEITH

301 EAST ATLANTIC BLVD.
FOURMANS BEACH, FL 33060
PH: (954) 788-3400

Florida Engineering Business License: CA7928
Florida Surveyor and Mapper Business License: LB6860
Florida Landscape Architecture Business License: LC26000457

LANDSCAPE ARCHITECT:

MKSK

801 INTERNATIONAL PARKWAY
LAKE MARY, FL 32746
407.81.9607
MKSKSTUDIOS.COM

ARCHITECT:

WA

WANNEMACHER, JENSEN ARCHITECTS
815 NORTHWEST 57 AVE. SUITE 219
MIAMI, FLORIDA 33126
727-922-5568
WJARC.COM AA0002277

MECHANICAL, PLUMBING, & ELECTRICAL ENGINEERING:

SGM
ENGINEERING

5301 WATERFORD DISTRICT DR.
SUITE 750
954-421-1944
SGMENGINEERING.COM CA-00006208

REVISIONS		
NO.	DESCRIPTION	DATE

**PRELIMINARY PLAN
NOT FOR CONSTRUCTION**

THESE PLANS ARE NOT FULLY PERMITTED
AND ARE SUBJECT TO REVISIONS MADE
DURING THE PERMITTING PROCESS.

RESPONSIBILITY FOR THE USE OF THESE
PLANS PRIOR TO OBTAINING PERMITS FROM
ALL AGENCIES HAVING JURISDICTION OVER
THE PROJECT WILL FALL SOLELY UPON THE
USER.

ISSUE DATE: 08/12/2024
DESIGNED BY: DS
DRAWN BY: HA
CHECKED BY: TD

CLIENT

**VILLAGE OF
PINECREST**
PINECREST PARKS & RECREATION

PROJECT

**GARY MATZNER
PARK**

SHEET TITLE

**WATER AND SEWER
DETAILS**

**SHEET
NUMBER**

CU-502

**KEITH PROJECT
NUMBER**

13861.00

STATUS: 60% CONSTRUCTION DOCUMENTS