




E
D
C
B
A

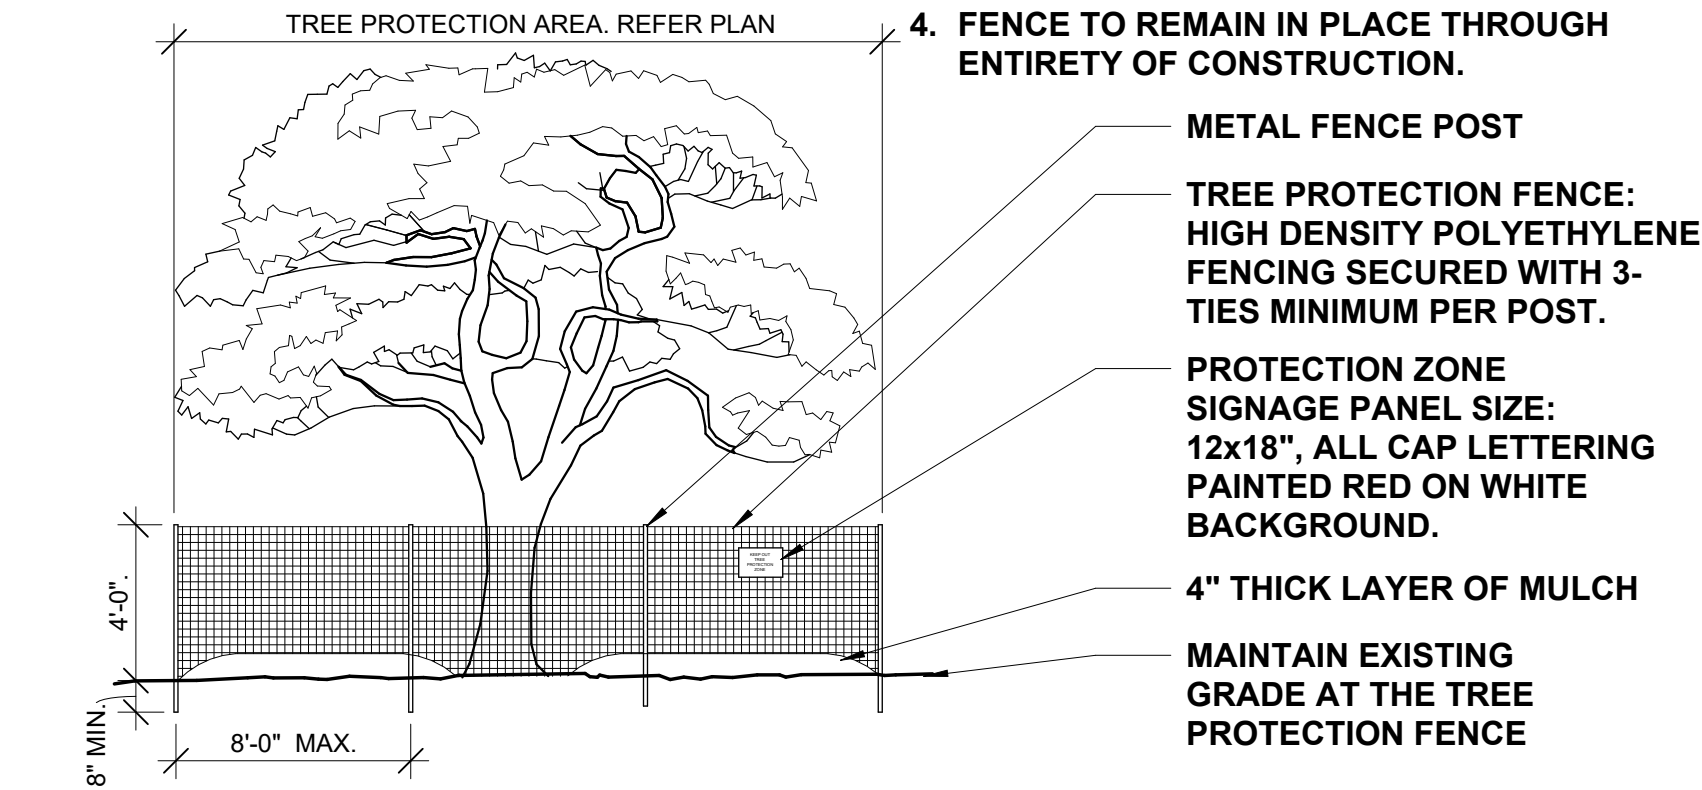


1 TREE PROTECTION ZONE
SCALE: N.T.S.

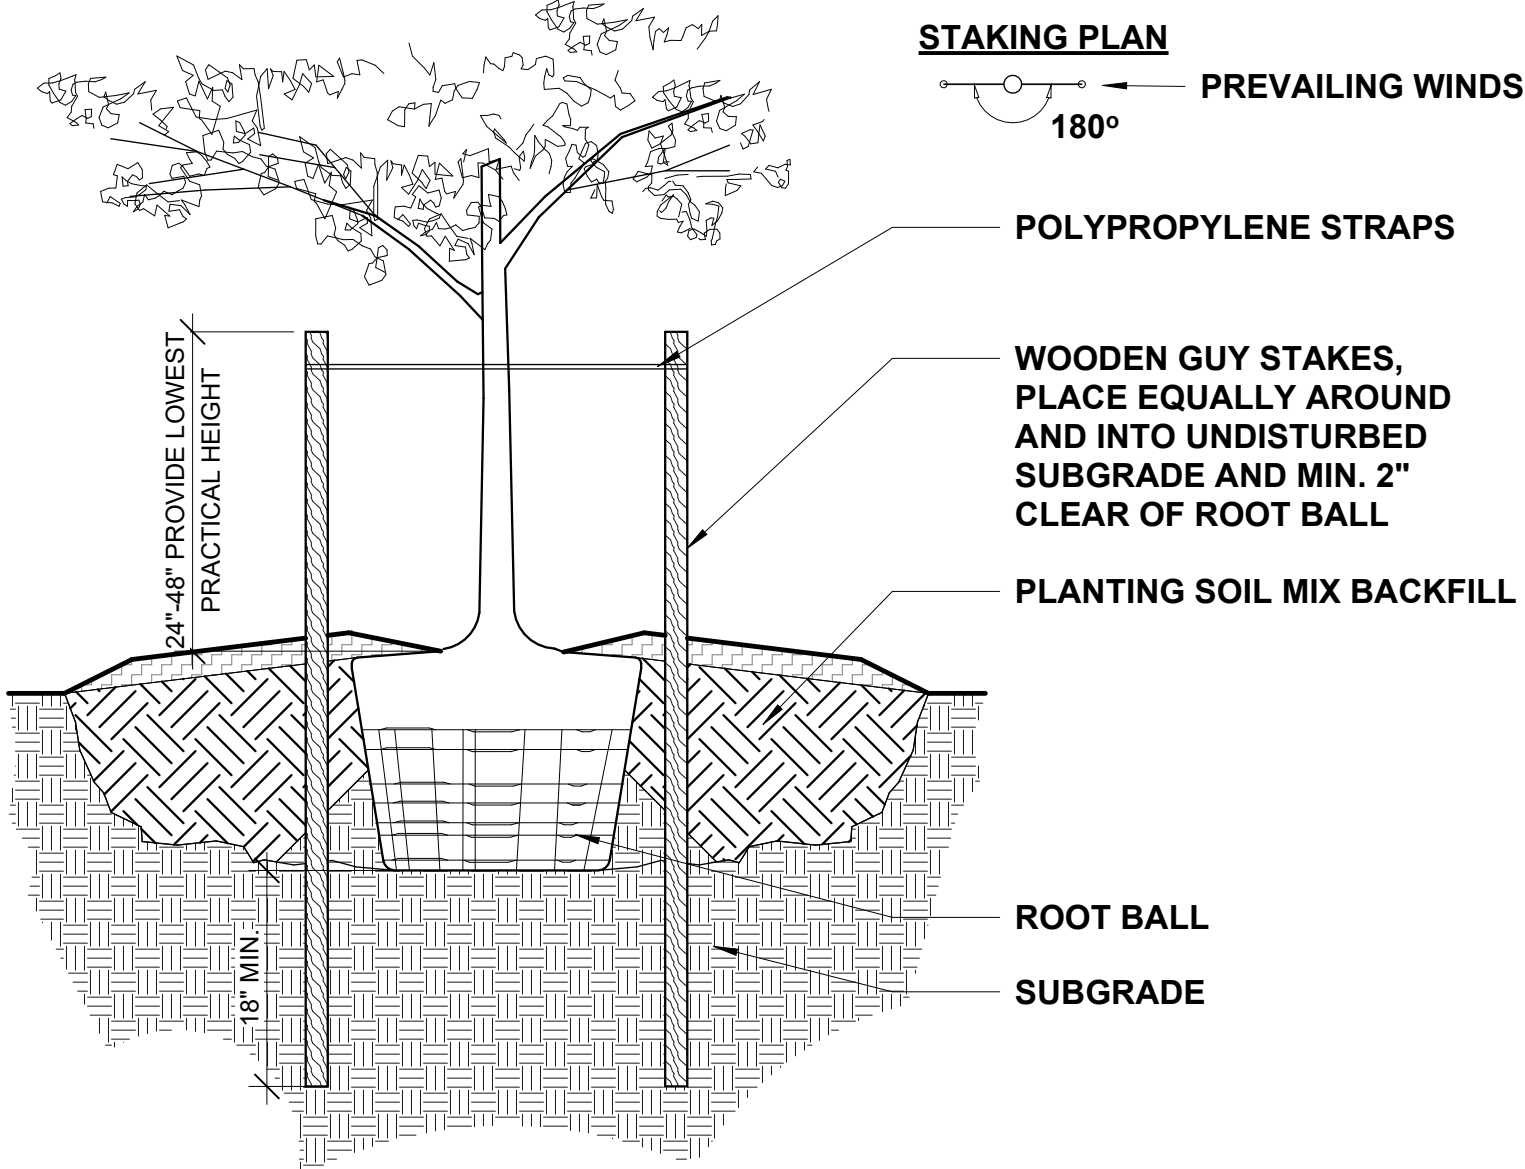


2 TREE STAKING DETAIL (3" CAL. OR LARGER)
SCALE: 3/4" = 1'-0"

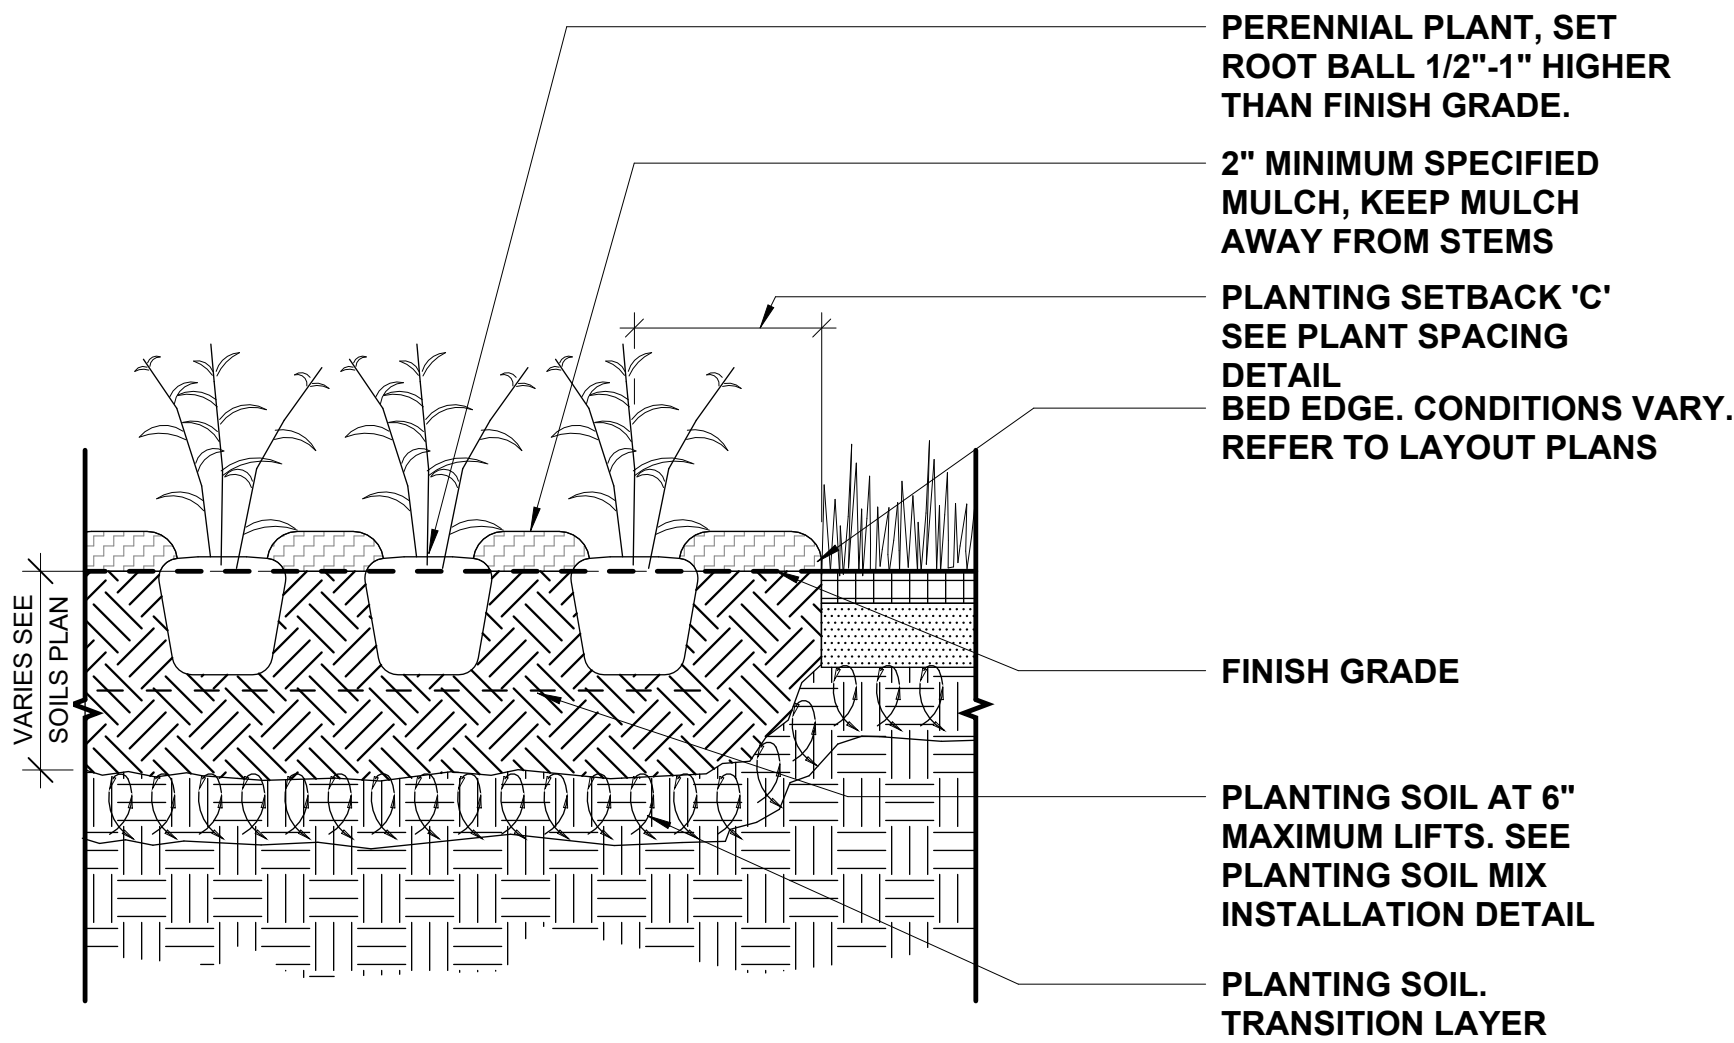


3 PERENNIAL PLANTING
SCALE: 1" = 1'-0"

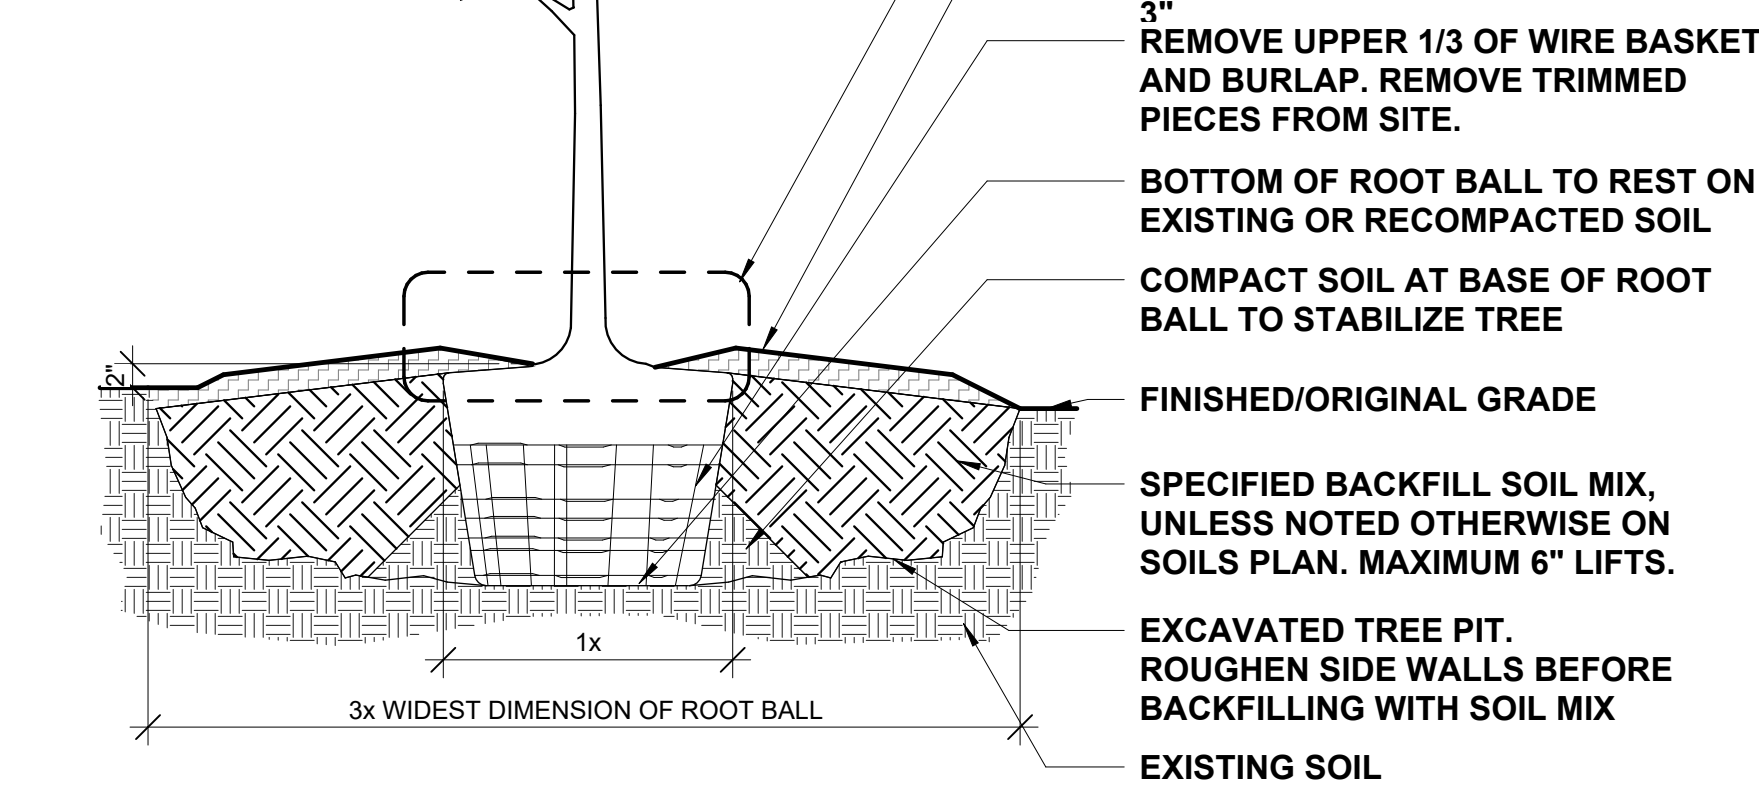

4 TREE STAKING DETAIL (3" CAL. OR SMALLER)
SCALE: 3/4" = 1'-0"

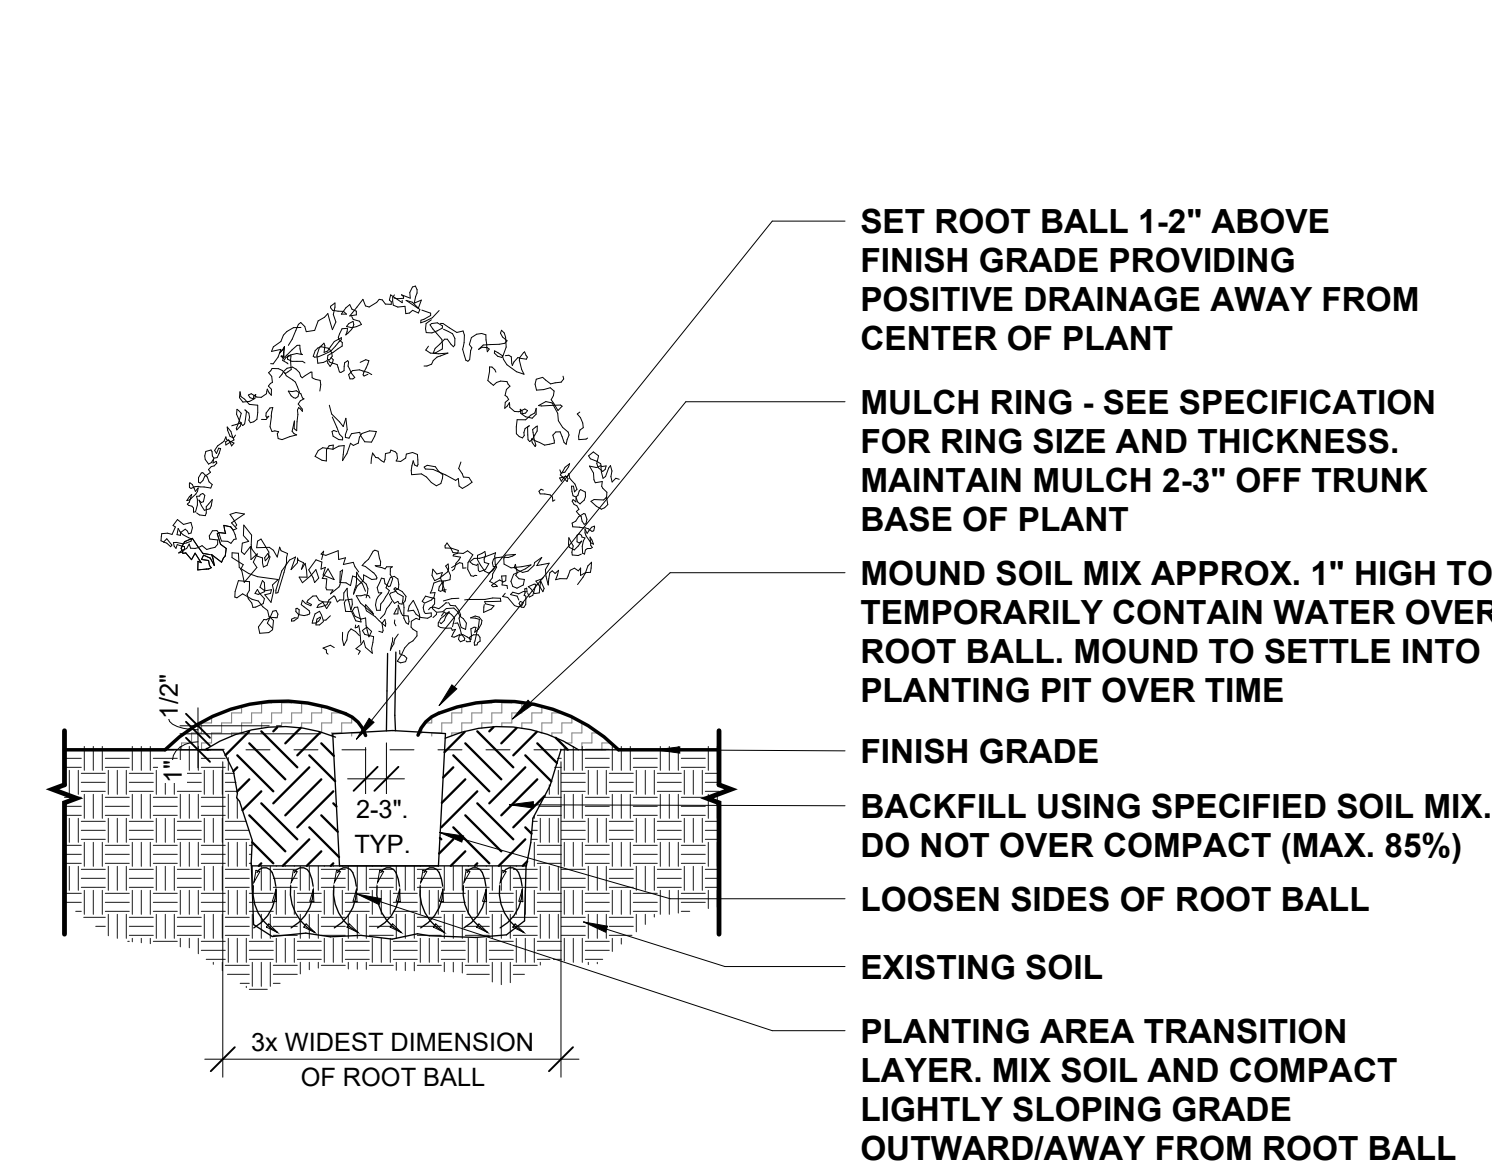


5 SHRUB PLANTING DETAIL (INDIVIDUAL PLANTING)
SCALE: 1" = 1'-0"

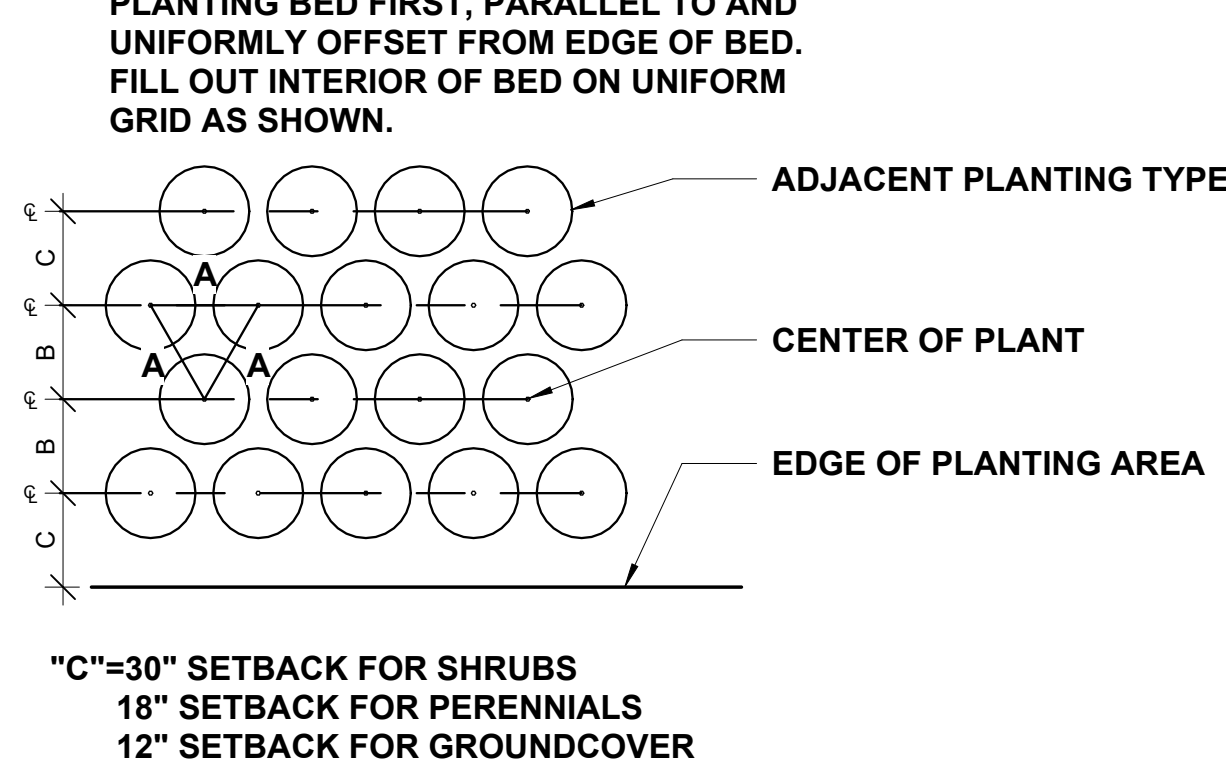

6 SHRUB PLANTING DETAIL (MASS PLANTING AND HEDGES)
SCALE: 1" = 1'-0"


7 PERENNIAL PLANTING
SCALE: 1" = 1'-0"

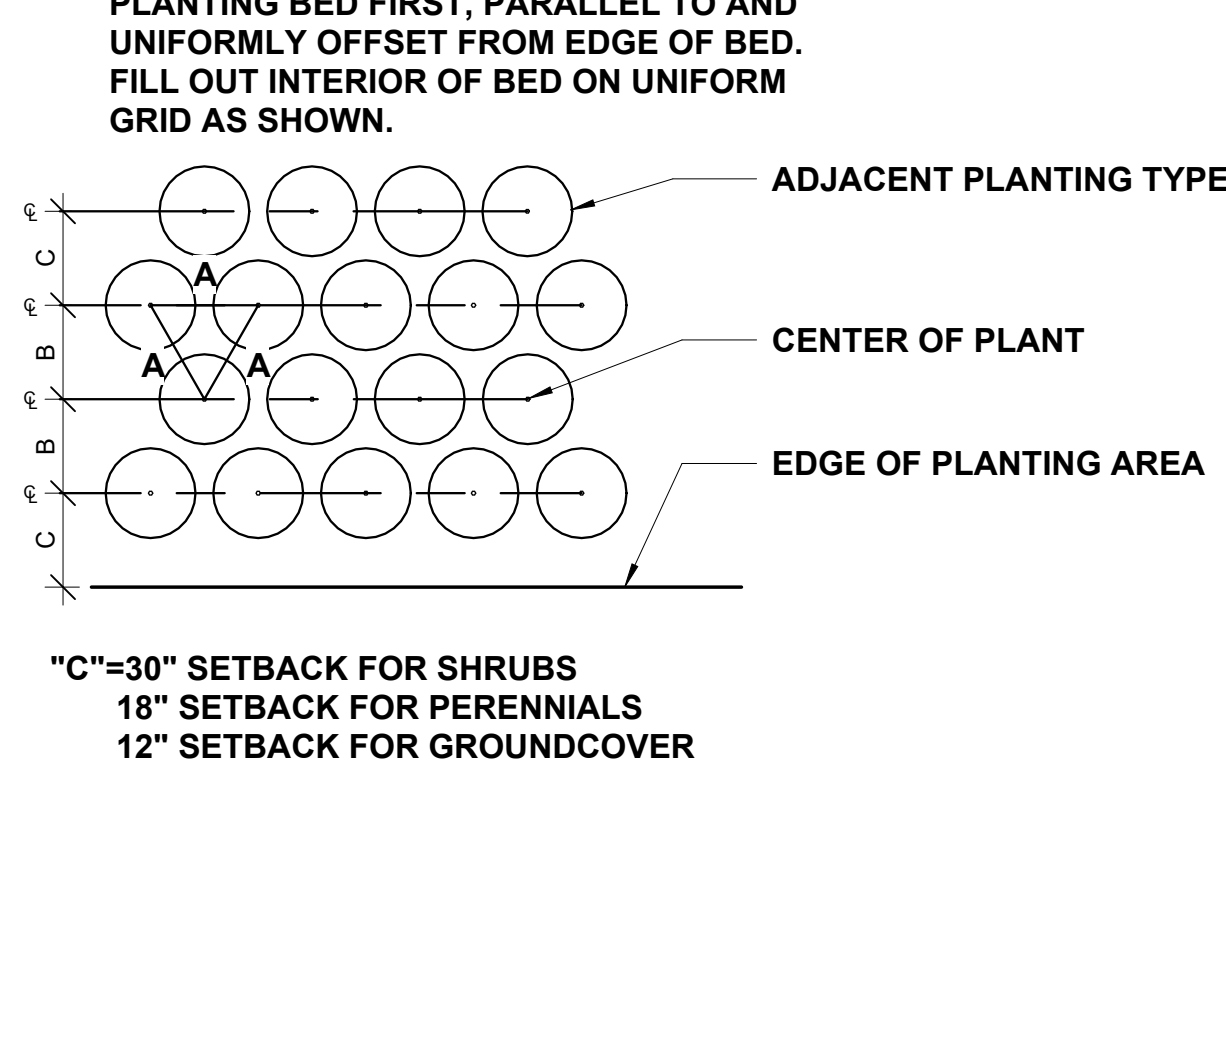


8 PLANT SPACING, TYPICAL
SCALE: 1" = 1'-0"

TRIANGULAR SPACING = A	DISTANCE BETWEEN ROW=B	TOTAL AREA (SF) PER PLANT
6"	5"	0.21
8"	7"	0.39
9"	8"	0.50
10"	8 1/2"	0.59
12" (1')	10 1/2"	0.88
15"	13"	1.35
18"	15 1/2"	1.94
21"	18"	2.63
24" (2')	21"	3.50
30"	26"	5.42
36" (3')	31"	7.80
48" (4')	42"	13.84

9 PLANT SPACING, TYPICAL
SCALE: 1" = 1'-0"

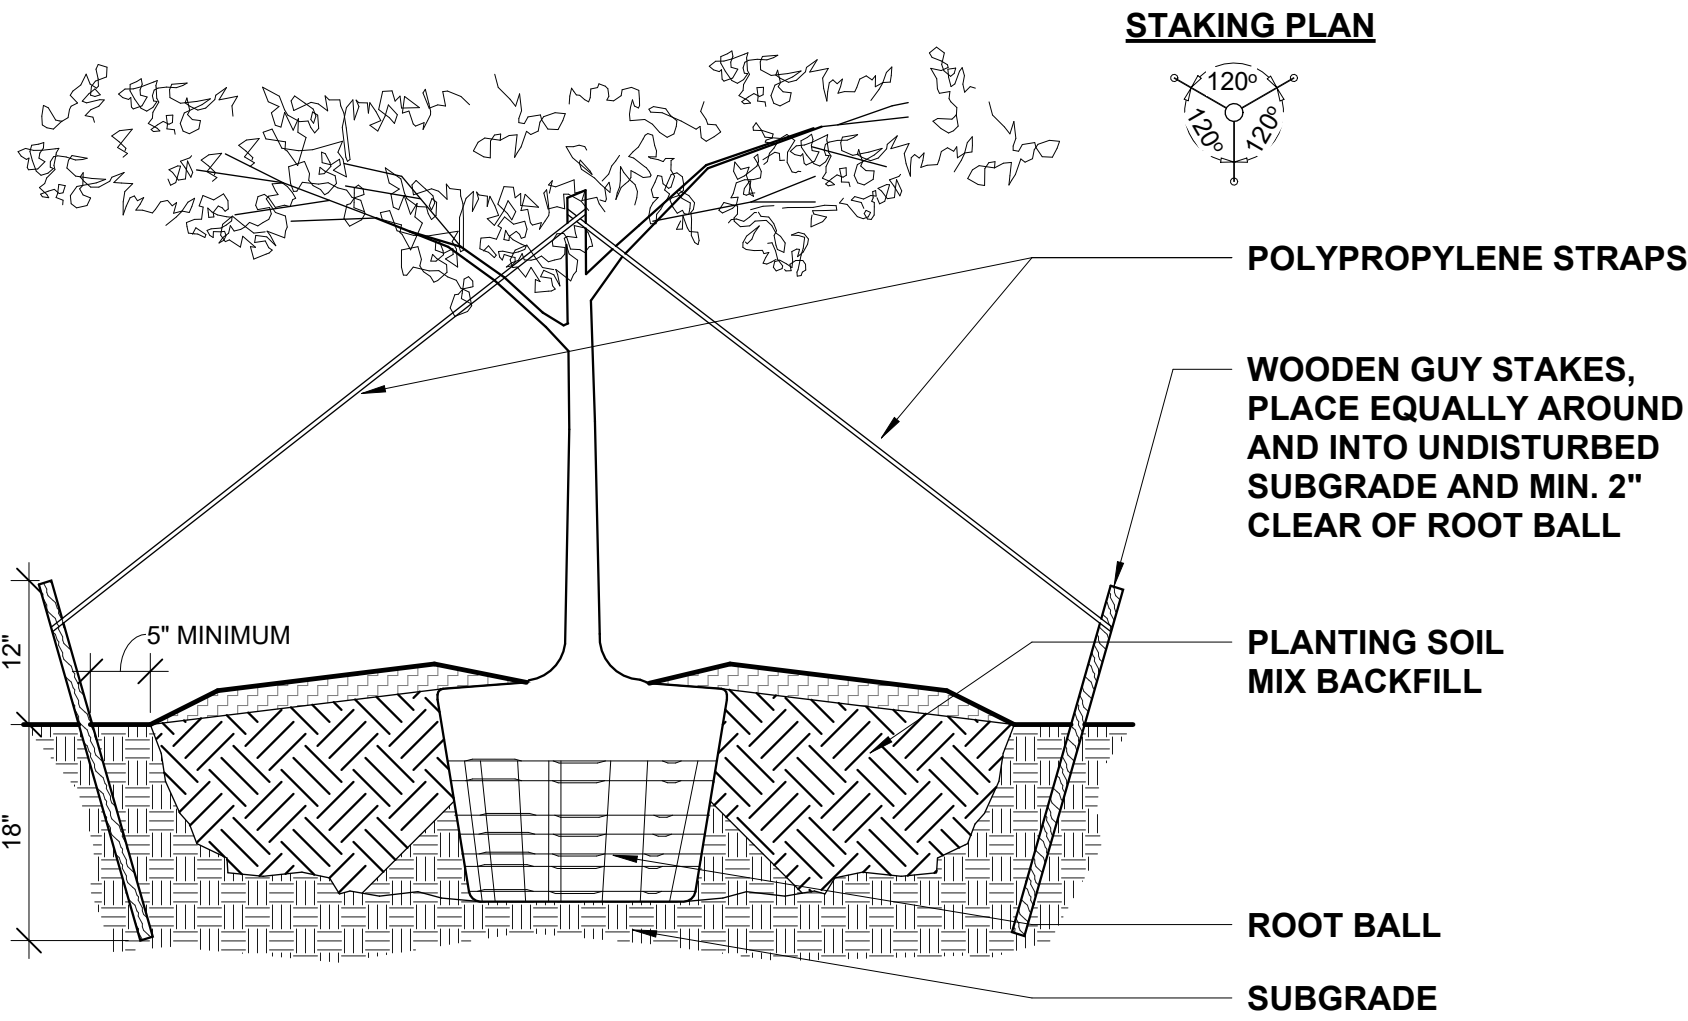

9 PERENNIAL PLANTING
SCALE: 1" = 1'-0"

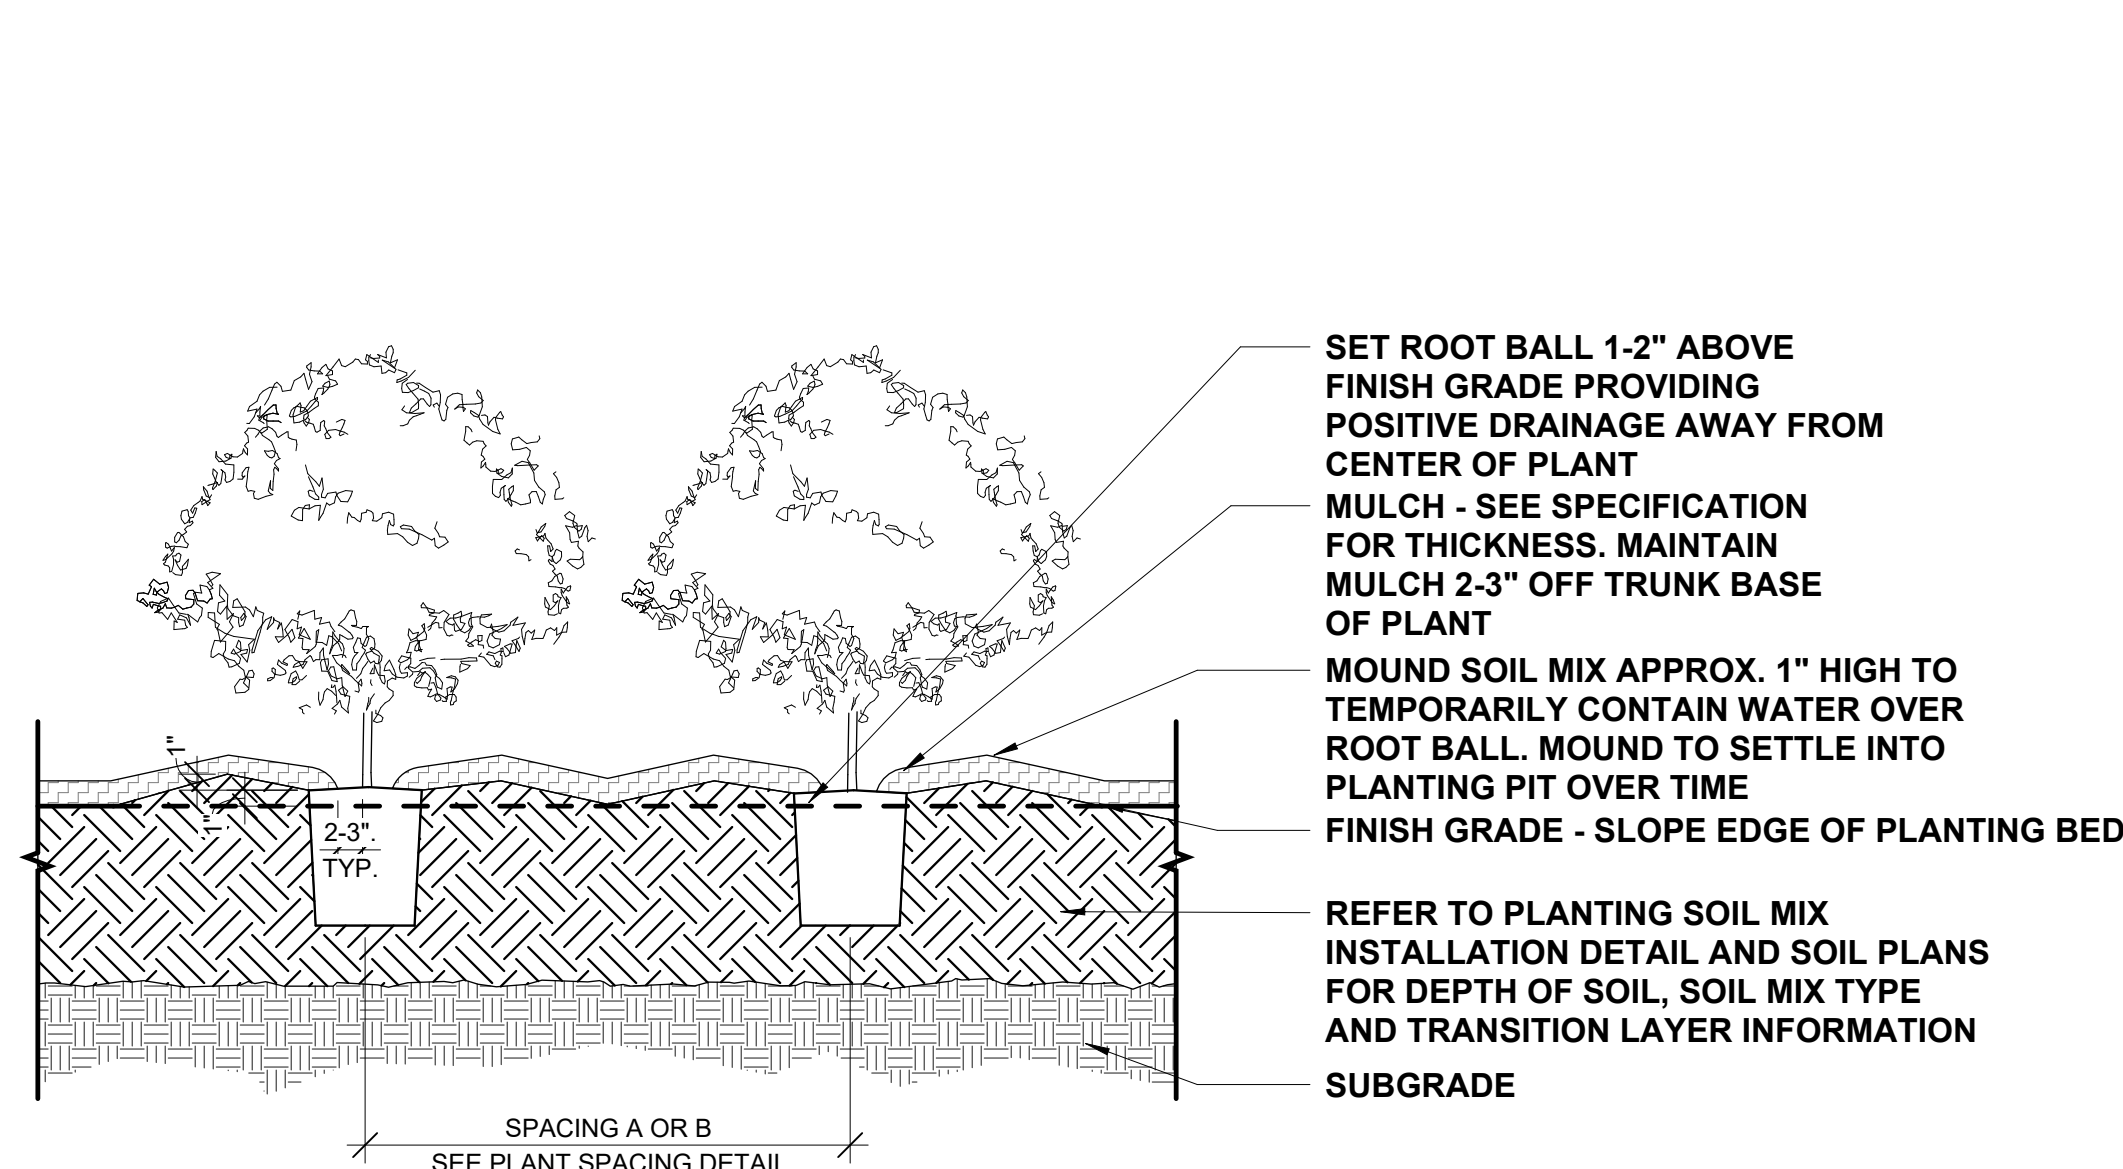

10 PERENNIAL PLANTING
SCALE: 1" = 1'-0"

PROJECT LEAD
& CIVIL ENGINEERING:

301 EAST ATLANTIC BLVD.
POMFANO BEACH, FL 33060
PH: (954) 788-3400
Florida Engineering Business License: CA7928
Florida Surveyor and Mapper Business License: LB6860
Florida Landscape Architecture Business License: LC26000457

LANDSCAPE ARCHITECT:

801 INTERNATIONAL PARKWAY
LAKE MARY, FL 32746
407.871.9607
MKSKSTUDIOS.COM

ARCHITECT:

WANNEMACHER JENSEN ARCHITECTS
815 NORTHWEST 57 AVE. SUITE 219
MIAMI, FLORIDA 33126
727-822-5566
WJARC.COM AA0002277

MECHANICAL, PLUMBING,
& ELECTRICAL ENGINEERING:

5301 WATERFORD DISTRICT DR.
SUITE 750
954-421-1944
SGMENGINEERING.COM CA-00006208

REVISIONS

NO.	DESCRIPTION	DATE
1	90% CONSTRUCTION DOCUMENTS	09/11/2024
2	90% CONSTRUCTION DOCUMENTS	08/09/2024

PRELIMINARY PLAN
NOT FOR CONSTRUCTION

THESE PLANS ARE NOT FULLY PERMITTED
AND ARE SUBJECT TO REVISIONS MADE
DURING THE PERMITTING PROCESS.
RESPONSIBILITY FOR THE USE OF THESE
PLANS PRIOR TO OBTAINING PERMITS FROM
ALL AGENCIES HAVING JURISDICTION OVER
THE PROJECT WILL FALL SOLELY UPON THE
USER.

ISSUE DATE:

DESIGNED BY:

DRAWN BY:

CHECKED BY:

ENGINEER NAME
FLORIDA REG. NO. LICENSE N
(FOR THE FIRM)

CLIENT
VILLAGE OF
PINECREST
PINECREST PARKS & RECREATION

PROJECT
GARY MATZNER
PARK

SHEET TITLE
PLANTING
DETAILS

SHEET
NUMBER
LP-501

KEITH PROJECT
NUMBER
13861.00

Drawing name: S:\Projects\2023\23738-Pinecrest, FL Gary Matzner Park Design\BIM_CAD_GIS\BIM\CAD_Links\VS-GIMP-TTL.BK_Just.dwg

STATUS: