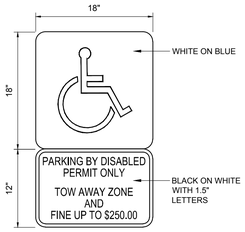

NOTES:

1. TOP PORTION OF SIGN SHALL HAVE A REFLECTIVE BLUE BACKGROUND WITH WHITE REFLECTIVE SYMBOL.
2. BOTTOM PORTION SHALL HAVE A REFLECTIVE WHITE BACKGROUND WITH BLACK OPAQUE LEGEND AND BORDER.
3. SIGN MAY BE FABRICATED ON ONE PANEL OR TWO.
4. SIGNS ARE TO BE MOUNTED AT A HEIGHT OF 5 FT. MINIMUM FROM PAVEMENT TO BOTTOM OF SIGN.

HANDICAP PARKING SIGN DETAIL

NOT TO SCALE

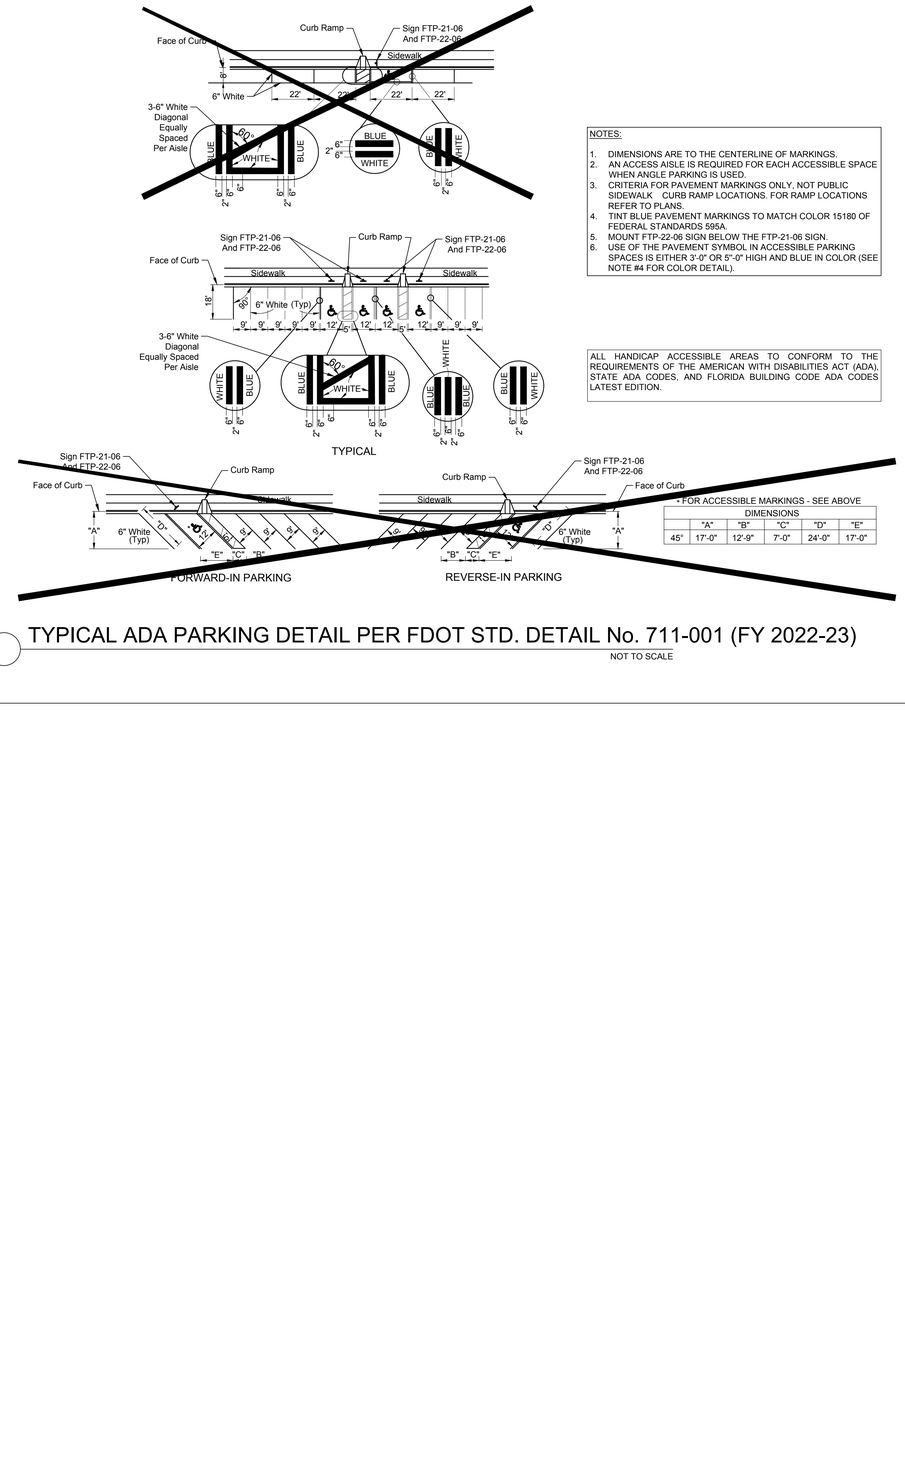

DIMENSIONS					
	"A"	"B"	"C"	"D"	"E"
45°	17'-0"	12'-9"	7'-0"	24'-0"	17'-0"

NOTES:

1. DIMENSIONS ARE TO THE CENTERLINE OF MARKINGS.
2. AN ACCESS AISLE IS REQUIRED FOR EACH ACCESSIBLE SPACE WHEN ANGLE PARKING IS USED.
3. CRITERIA FOR PAVEMENT MARKINGS ONLY, NOT PUBLIC SIDEWALK CURB RAMP LOCATIONS. FOR RAMP LOCATIONS REFER TO PLANS.
4. TINT BLUE PAVEMENT MARKINGS TO MATCH COLOR 15180 OF FEDERAL STANDARDS 595A.
5. MOUNT FTP-22-06 SIGN BELOW THE FTP-21-06 SIGN.
6. USE OF THE PAVEMENT SYMBOL IN ACCESSIBLE PARKING SPACES IS EITHER 3'-0" OR 5'-0" HIGH AND BLUE IN COLOR (SEE NOTE #4 FOR COLOR DETAIL).

ALL HANDICAP ACCESSIBLE AREAS TO CONFORM TO THE REQUIREMENTS OF THE AMERICAN WITH DISABILITIES ACT (ADA), STATE ADA CODES, AND FLORIDA BUILDING CODE ADA CODES LATEST EDITION.

TYPICAL ADA PARKING DETAIL PER FDOT STD. DETAIL No. 711-001 (FY 2022-23)

NOT TO SCALE

PROJECT LEAD & CIVIL ENGINEERING:

KEITH
301 EAST ATLANTIC BLVD.
POMPANO BEACH, FL 33060
PH: (954) 788-3400
Florida Engineering Business License: CA7928
Florida Surveyor and Mapper Business License: LB6860
Florida Landscape Architecture Business License: LC26000457

LANDSCAPE ARCHITECT:

MKSK
801 INTERNATIONAL PARKWAY
LAKE MARY, FL 32746
407.871.9607
MKSKSTUDIOS.COM

ARCHITECT:

WANNEMACHER JENSEN ARCHITECTS
815 NORTHWEST 57 AVE. SUITE 219
MIAMI, FLORIDA 33126
727-822-5566
WJARC.COM AA0002277

MECHANICAL, PLUMBING, & ELECTRICAL ENGINEERING:

SGM ENGINEERING
5301 WATERFORD DISTRICT DR.
SUITE 750
954-421-1944
SGMENGINEERING.COM CA-00006208

REVISIONS

NO.	DESCRIPTION	DATE

ISSUE DATE:	11/04/2024
DESIGNED BY:	DS
DRAWN BY:	HA
CHECKED BY:	TD

This item has been digitally signed and sealed by Thomas F. Donahue, P.E. on the date below using a Digital Signature.

Printed copies of this document are not considered signed and sealed and the signature must be verified on any electronic copies.

THOMAS F. DONAHUE LICENSE No. 60529 11/04/2024 STATE OF FLORIDA PROFESSIONAL ENGINEER

THOMAS F. DONAHUE, P.E.
FLORIDA REG. NO. 60529
(FOR THE FIRM)

CLIENT
VILLAGE OF PINECREST
PINECREST PARKS & RECREATION

PROJECT
GARY MATZNER PARK

SHEET TITLE
PAVEMENT MARKING AND SIGNAGE DETAILS

SHEET NUMBER **CM-501**

KEITH PROJECT NUMBER **13861.00**

Plotted by: cblanco On 11/4/2024 1:41 PM

Drawing name: K:\13861.00 - Gary Matzner Park Design - Village of Pinecrest\Engineering\Cad\13861.00-CM-XXX.dwg

STATUS: 60% CONSTRUCTION DOCUMENTS