PLUMBING & ACCESSORIES

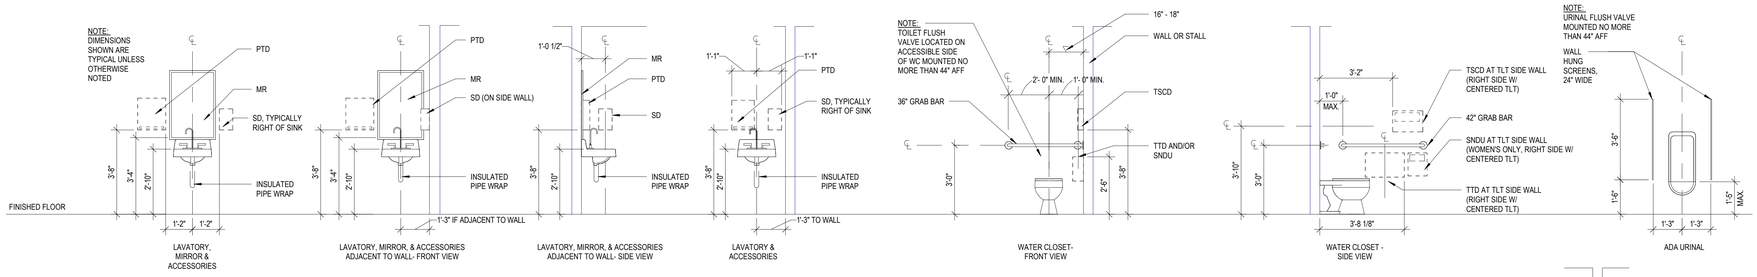

MECHANICAL, ELECTRICAL, COMMUNICATIONS, AND FIRE PROTECTION

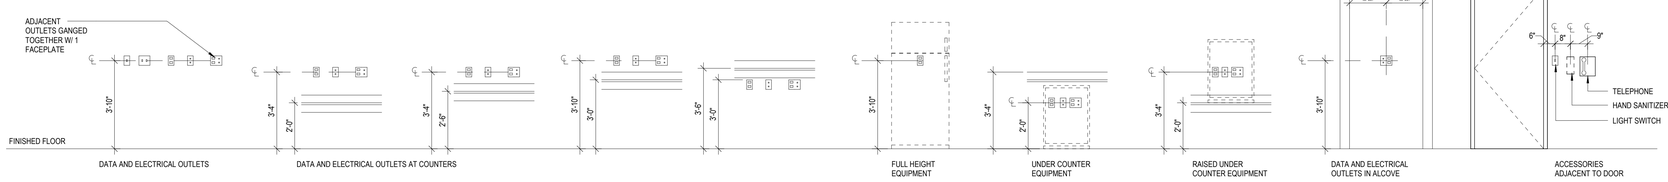

ACCESSORIES

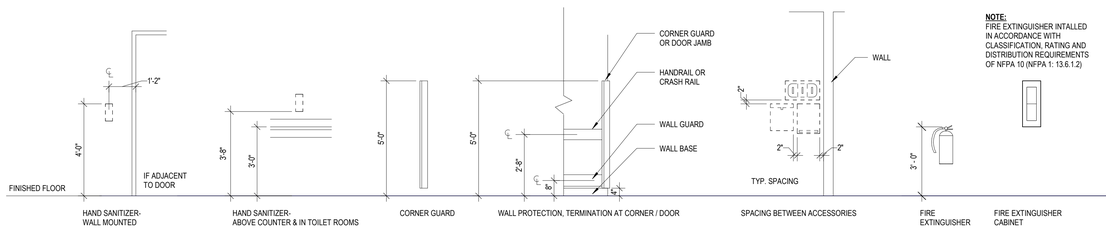

WALL PROTECTION

TYPICAL DEVICE PLACEMENT

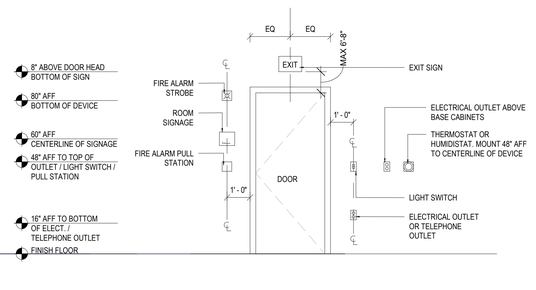

SANITARY ACCESSORIES LIST

ABBREVIATIONS	DESCRIPTIONS
CH	COAT HOOK
DCS	DIAPER CHANGING STATION
HD	HAND DRYER
PTD	PAPER TOWEL DISPENSER
PTDR	PAPER TOWEL DISPENSER / WASTE RECEPTACLE
SD	SOAP DISPENSER
SND	SANITARY NAPKIN DISPENSER
SNDU	SANITARY NAPKIN DISPOSAL UNIT
SS	SHOWER SEAT
TS	TOILETRY SHELF
TTD	TOILET TISSUE DISPENSER
TSCD	TOILET SEAT COVER DISPENSER
TTD/TSCD	TOILET TISSUE DISPENSER / TOILET SEAT COVER DISPENSER
WR	WASTE RECEPTACLE
MR	MIRROR

NOTE:
ALL FIXTURES AND ACCESSORIES ARE TO BE MOUNTED TO COMPLY WITH FLORIDA PLUMBING, ELECTRICAL, MECHANICAL AND ACCESSIBILITY CODE.

PROJECT LEAD & CIVIL ENGINEERING:
KEITH
301 EAST ATLANTIC BLVD.
POMPANO BEACH, FL 33060
PH: (954) 788-3400
Florida Engineering Business License: CA7928
Florida Surveyor and Mapper Business License: LB6860
Florida Landscape Architecture Business License: LC26000457

LANDSCAPE ARCHITECT:
MKSK
801 INTERNATIONAL PARKWAY
LAKE MARY, FL 32746
407.871.9607
MKSKSTUDIOS.COM

ARCHITECT:
WANNEMACHER JENSEN ARCHITECTS
815 NORTHWEST 57 AVE. SUITE 219
MIAMI, FLORIDA 33126
727-822-5566
W.JARC.COM AA0002277

MECHANICAL, PLUMBING, & ELECTRICAL ENGINEERING:
SGM ENGINEERING
5301 WATERFORD DISTRICT DR.
SUITE 750
954-421-1944
SGMENGINEERING.COM CA-00006208

REVISIONS

NO.	DESCRIPTION	DATE
	ISSUED FOR BUILDING PERMIT	11/21/2024

ISSUE DATE: 11/21/2024
DESIGNED BY:
DRAWN BY:
CHECKED BY:

Digitally signed by Natalia Livian
Date: 2024.11.20 16:01:38 -05'00'

NATALIA LIVIAN
AR 97614

CLIENT
VILLAGE OF PINECREST
PINECREST PARKS & RECREATION

PROJECT
GARY MATZNER PARK

SHEET TITLE
MOUNTING HEIGHTS

SHEET NUMBER A-003

KEITH PROJECT NUMBER 13861.00

STATUS: CONSTRUCTION DOCUMENTS

Drawing name: P:\2347 Gary Matzner Park\06 PRODUCTION\01 BIM\CAD LINKS\2024.0711 - Clean Title Block Edited\XR-GMP-TTLBK.dwg

Plotted by: diego On —