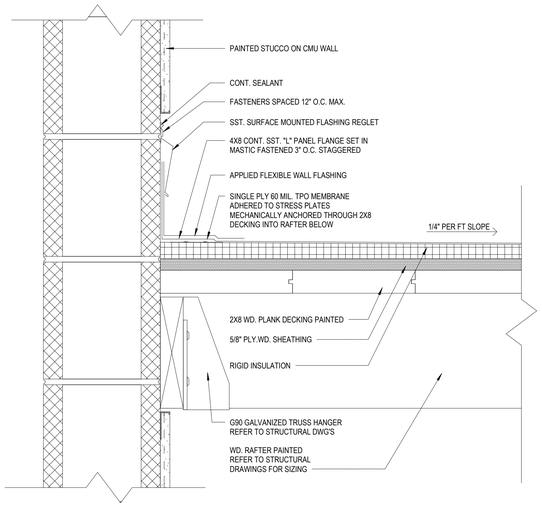

3 WALL FLASHING DETAIL AT TRELLIS
3" = 1'-0"

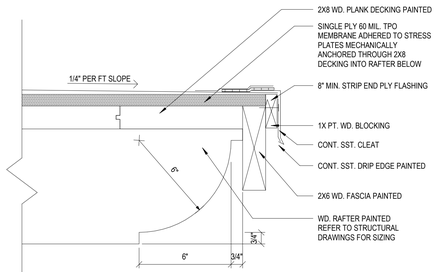

2 DRIP EDGE AT TRELLIS
3" = 1'-0"

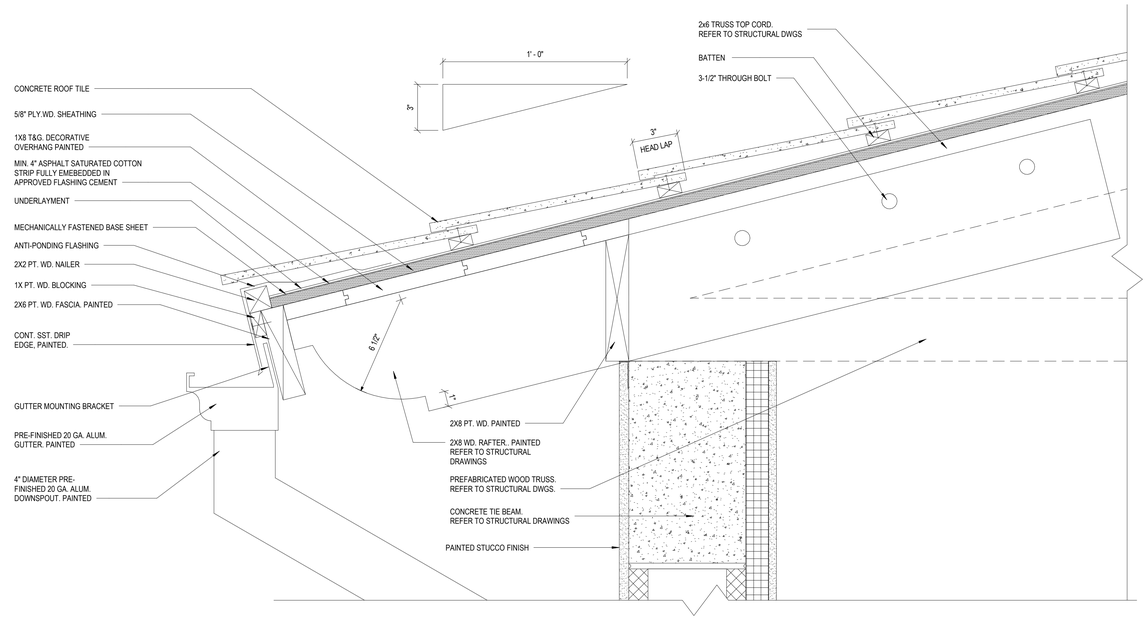

1 ROOF/ GUTTER DETAIL
3" = 1'-0"

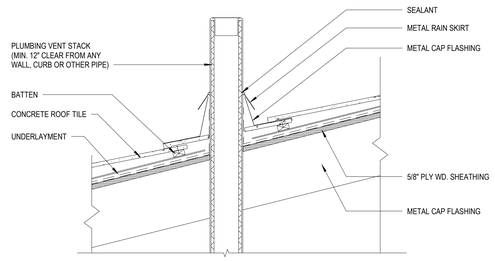

6 DETAIL - ROOF PENETRATION
1 1/2" = 1'-0"

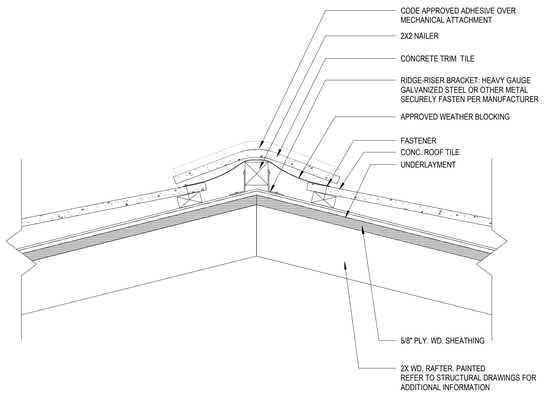

5 RIDGE DETAIL
3" = 1'-0"

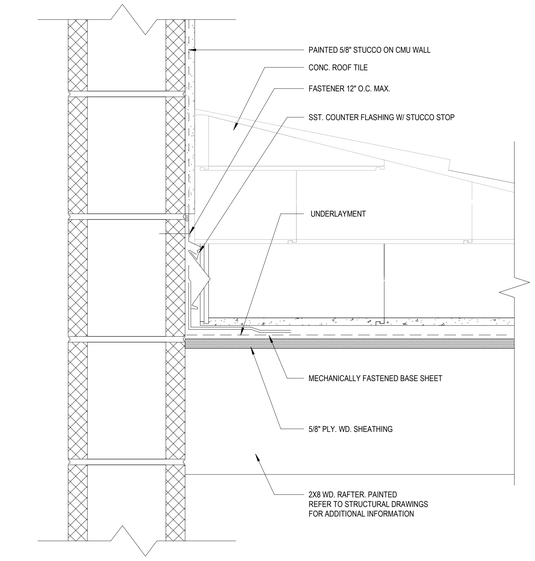

4 WALL FLASHING DETAIL
3" = 1'-0"

PROJECT LEAD & CIVIL ENGINEERING:
KEITH
301 EAST ATLANTIC BLVD.
POMPANO BEACH, FL 33060
PH: (954) 788-3400
Florida Engineering Business License: CA7928
Florida Surveyor and Mapper Business License: LB6860
Florida Landscape Architecture Business License: LC26000457

LANDSCAPE ARCHITECT:
MKSK
801 INTERNATIONAL PARKWAY
LAKE MARY, FL 32746
407.871.9607
MKSKSTUDIOS.COM

ARCHITECT:
WANNEMACHER JENSEN ARCHITECTS
815 NORTHWEST 57 AVE. SUITE 219
MIAMI, FLORIDA 33126
727-822-5566
W.JARC.COM AA0002277

MECHANICAL, PLUMBING, & ELECTRICAL ENGINEERING:
SGM ENGINEERING
5301 WATERFORD DISTRICT DR.
SUITE 750
954-421-1944
SGMENGINEERING.COM CA-00006208

REVISIONS

NO.	DESCRIPTION	DATE
	ISSUED FOR BUILDING PERMIT	11/21/2024

ISSUE DATE: 11/21/2024
DESIGNED BY:
DRAWN BY:
CHECKED BY:

STATE OF FLORIDA — NATALIA LIVIAN — AR97614 — REGISTERED ARCHITECT

Digitally signed by Natalia Livian
Date: 2024.11.20 16:20:09 -05'00'

NATALIA LIVIAN
AR 97614

CLIENT
VILLAGE OF PINECREST
PINECREST PARKS & RECREATION

PROJECT
GARY MATZNER PARK

SHEET TITLE
ROOF DETAILS

SHEET NUMBER A-807

KEITH PROJECT NUMBER 13861.00

STATUS: CONSTRUCTION DOCUMENTS

Drawing name: P:\2347 Gary Matzner Park\06 PRODUCTION\01 BIM\CAD LINKS\2024.0711 - Clean Title Block Edited\KS-GMP-TTLBK.dwg

Plotted by: diego On —