
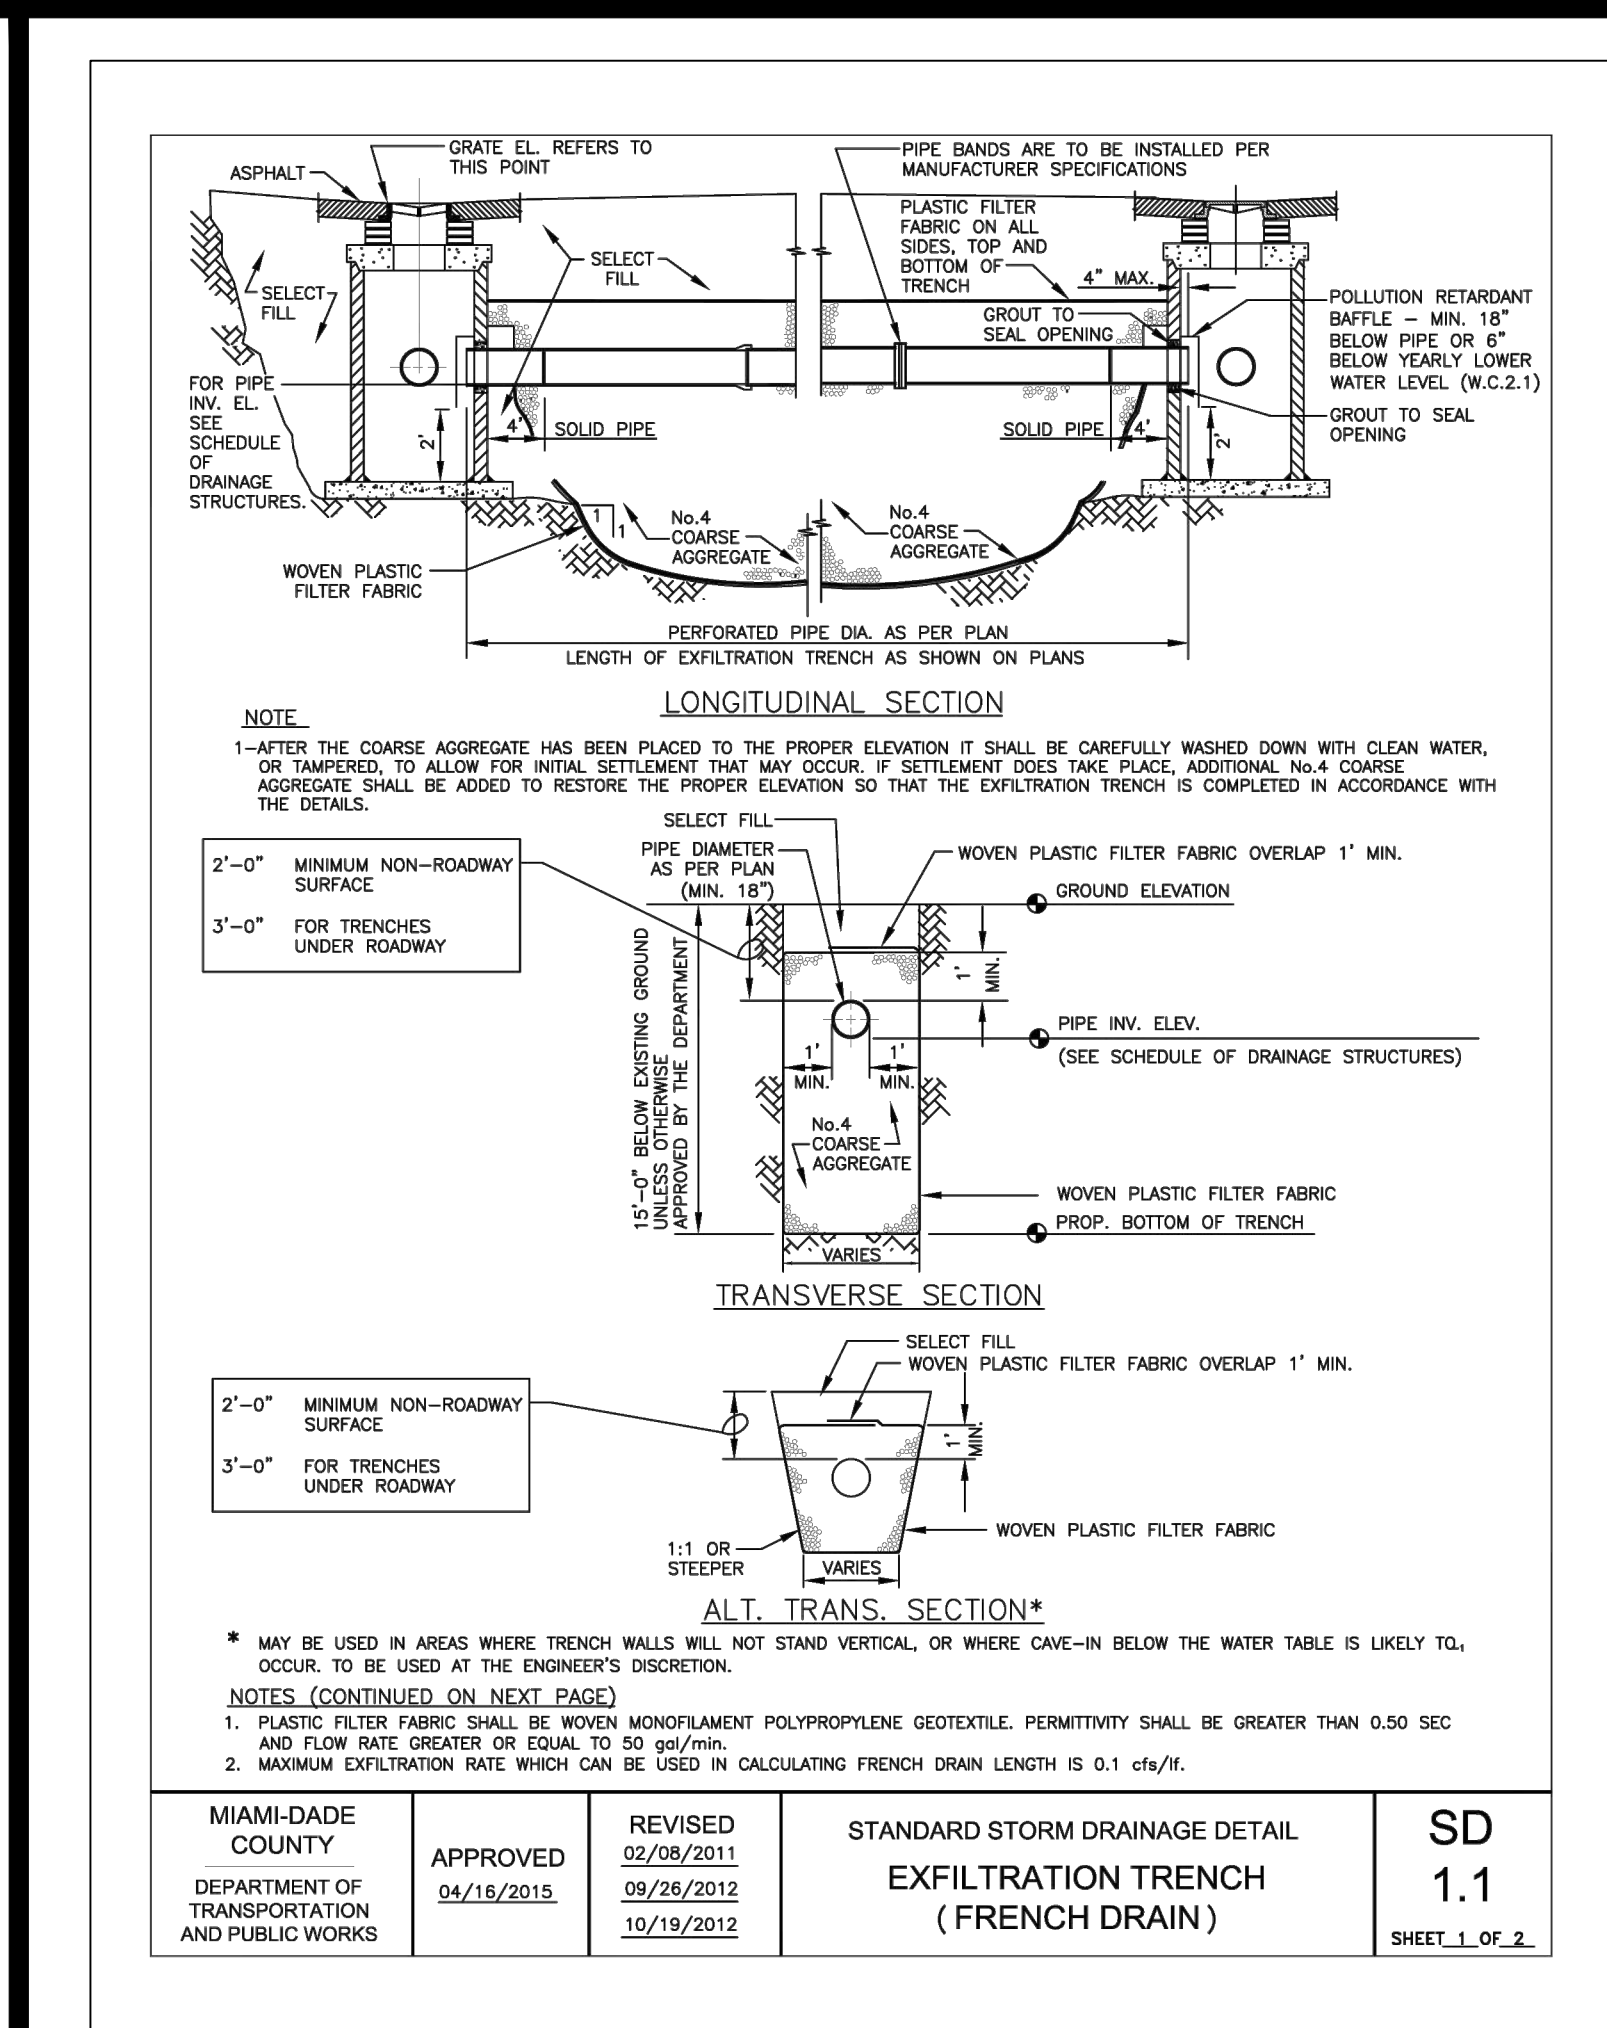
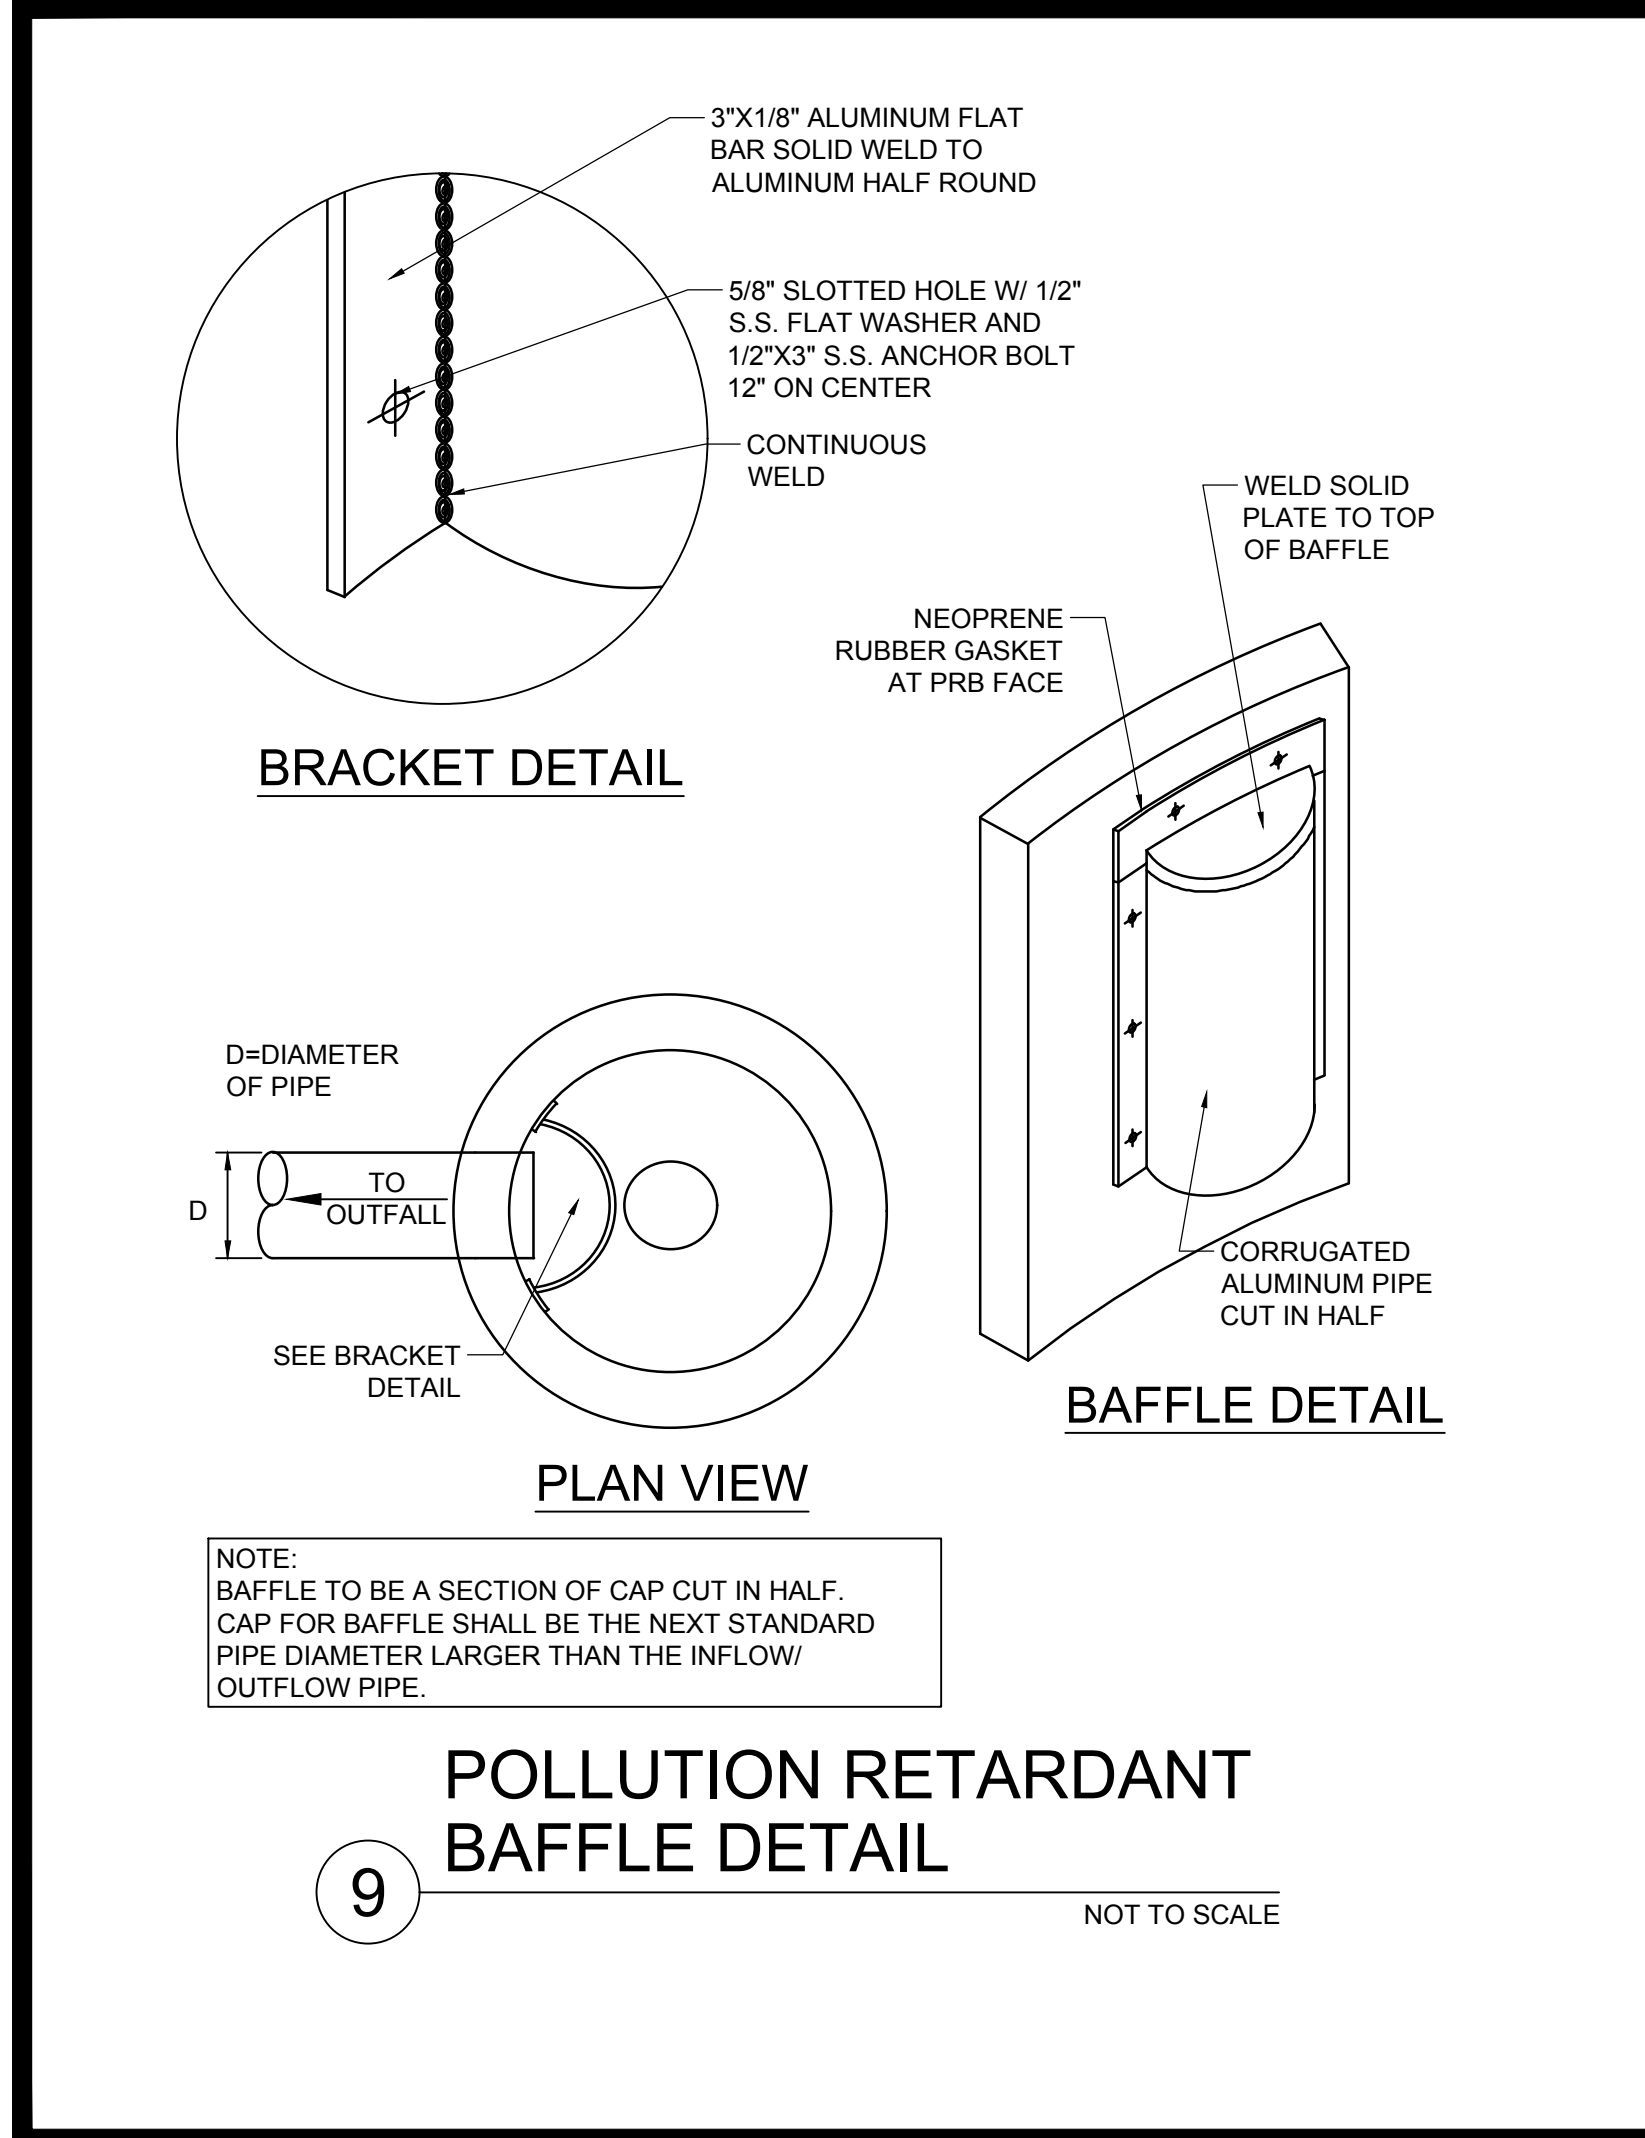
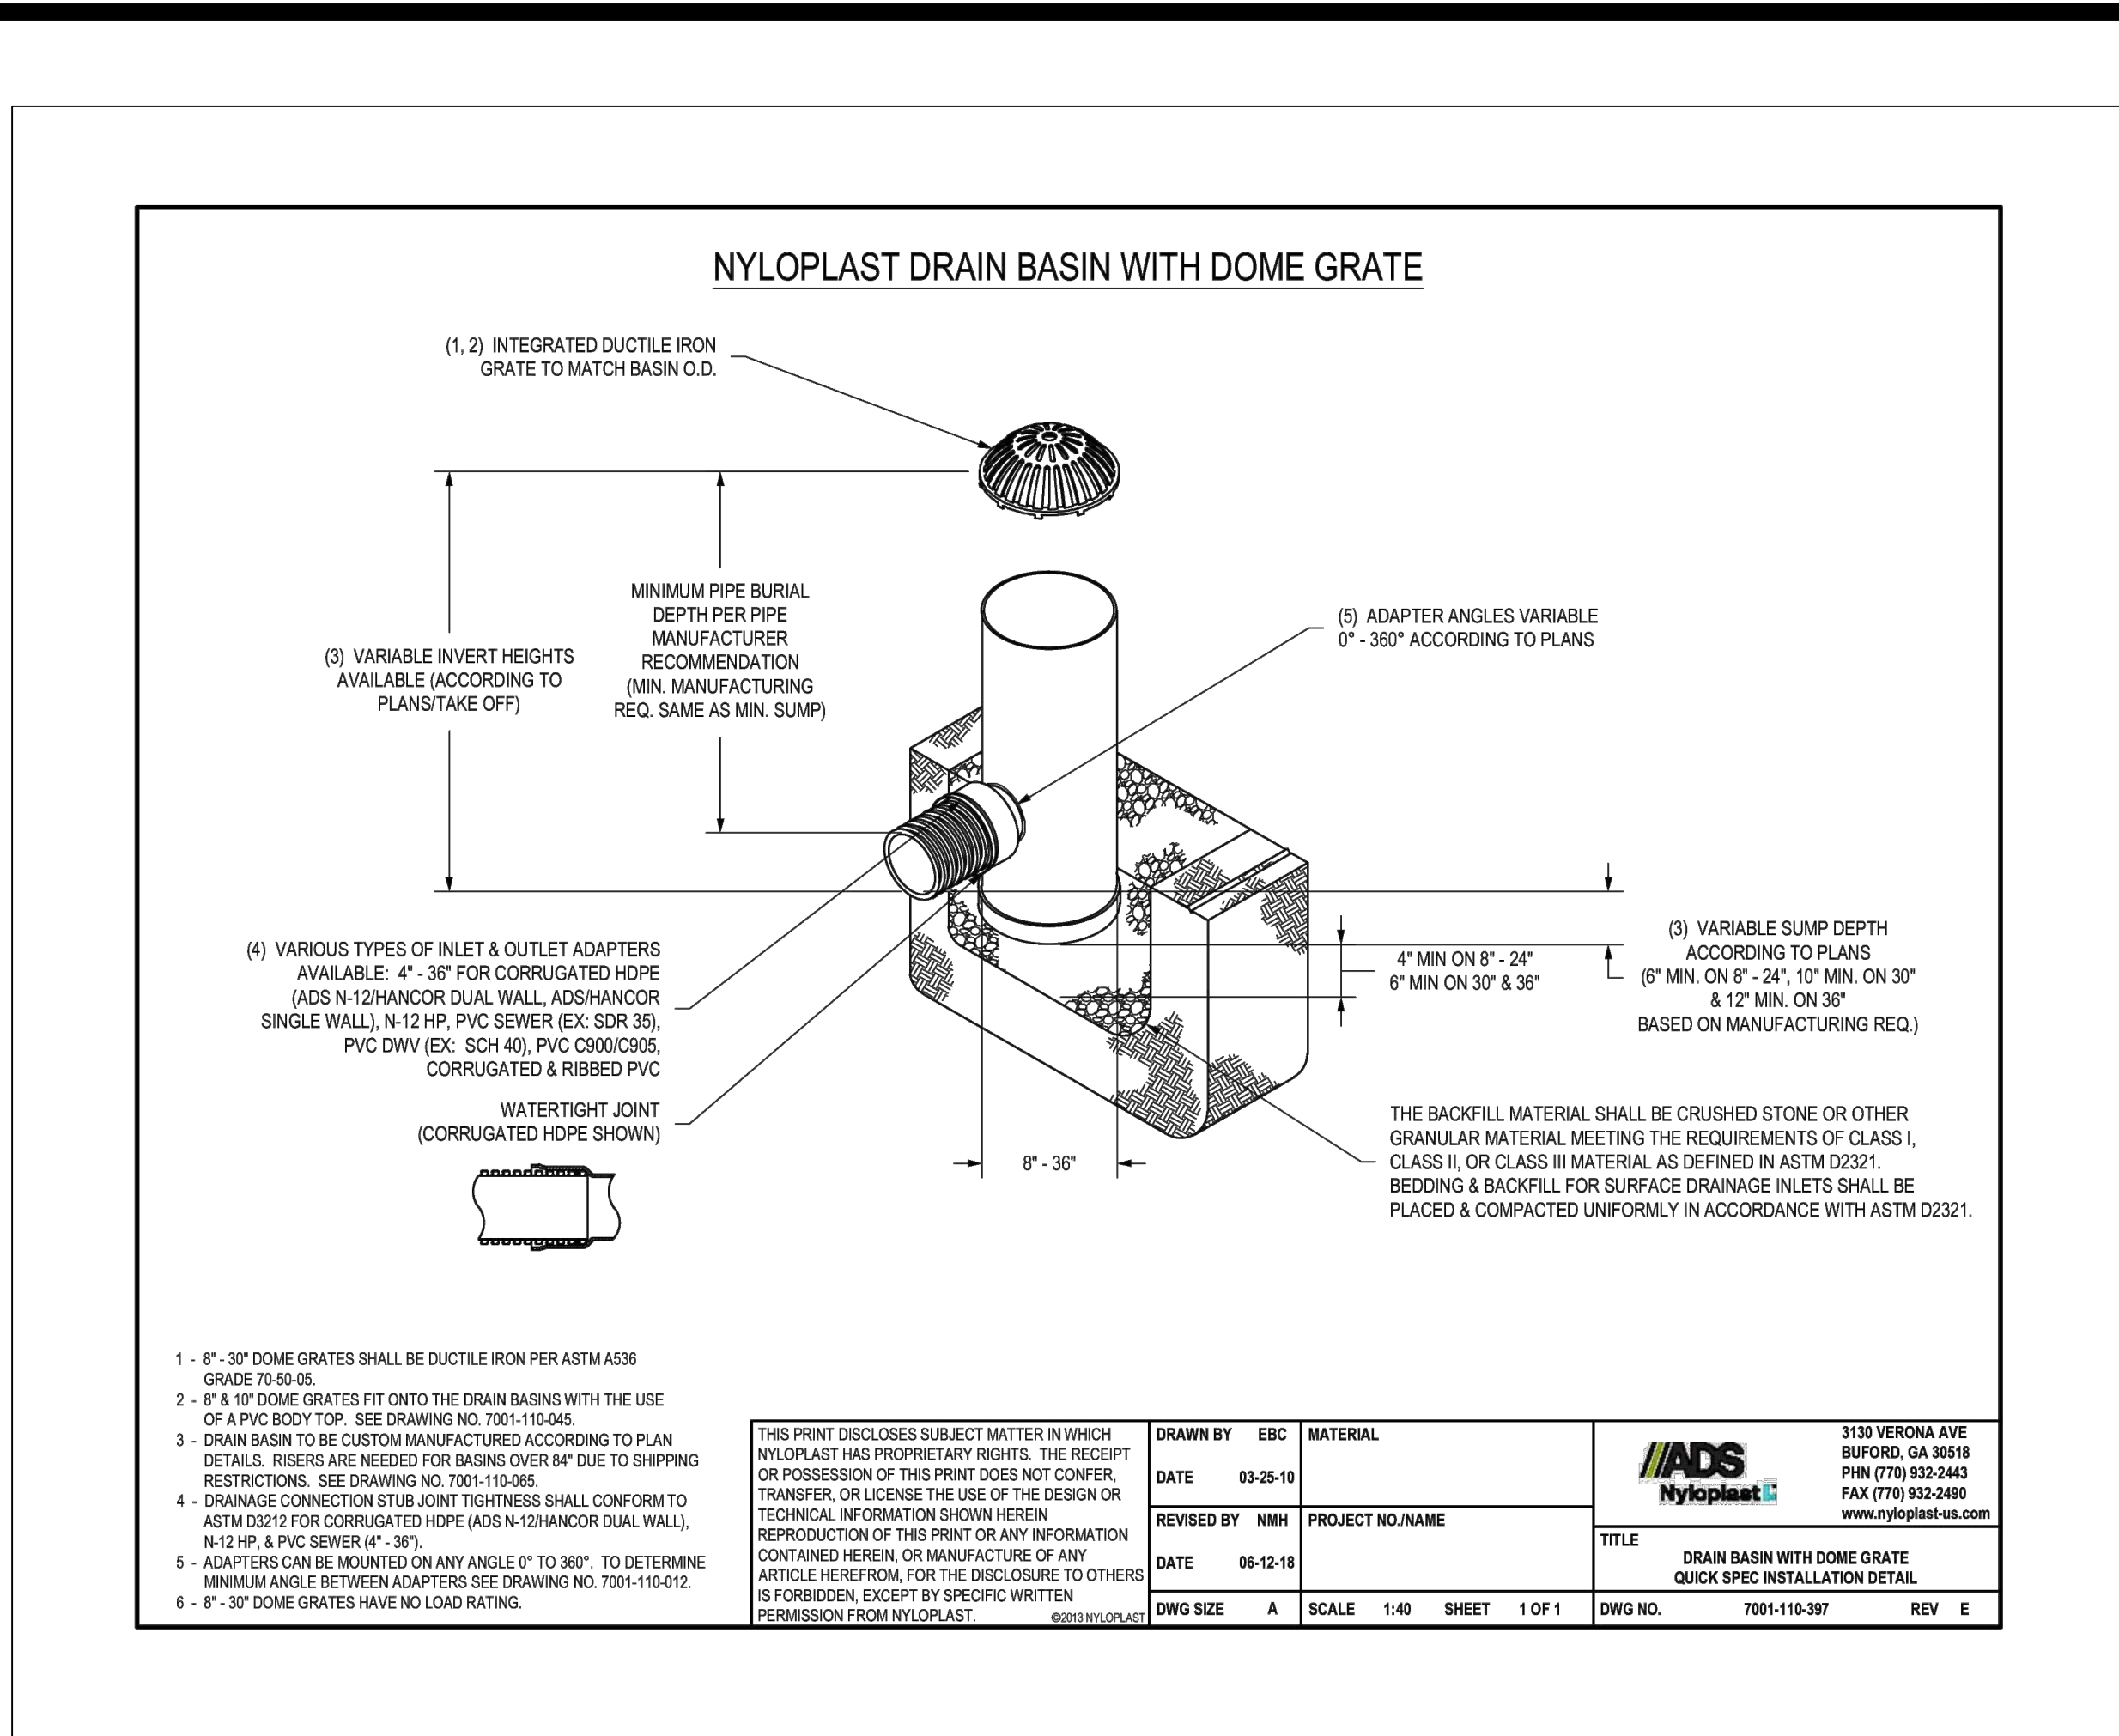
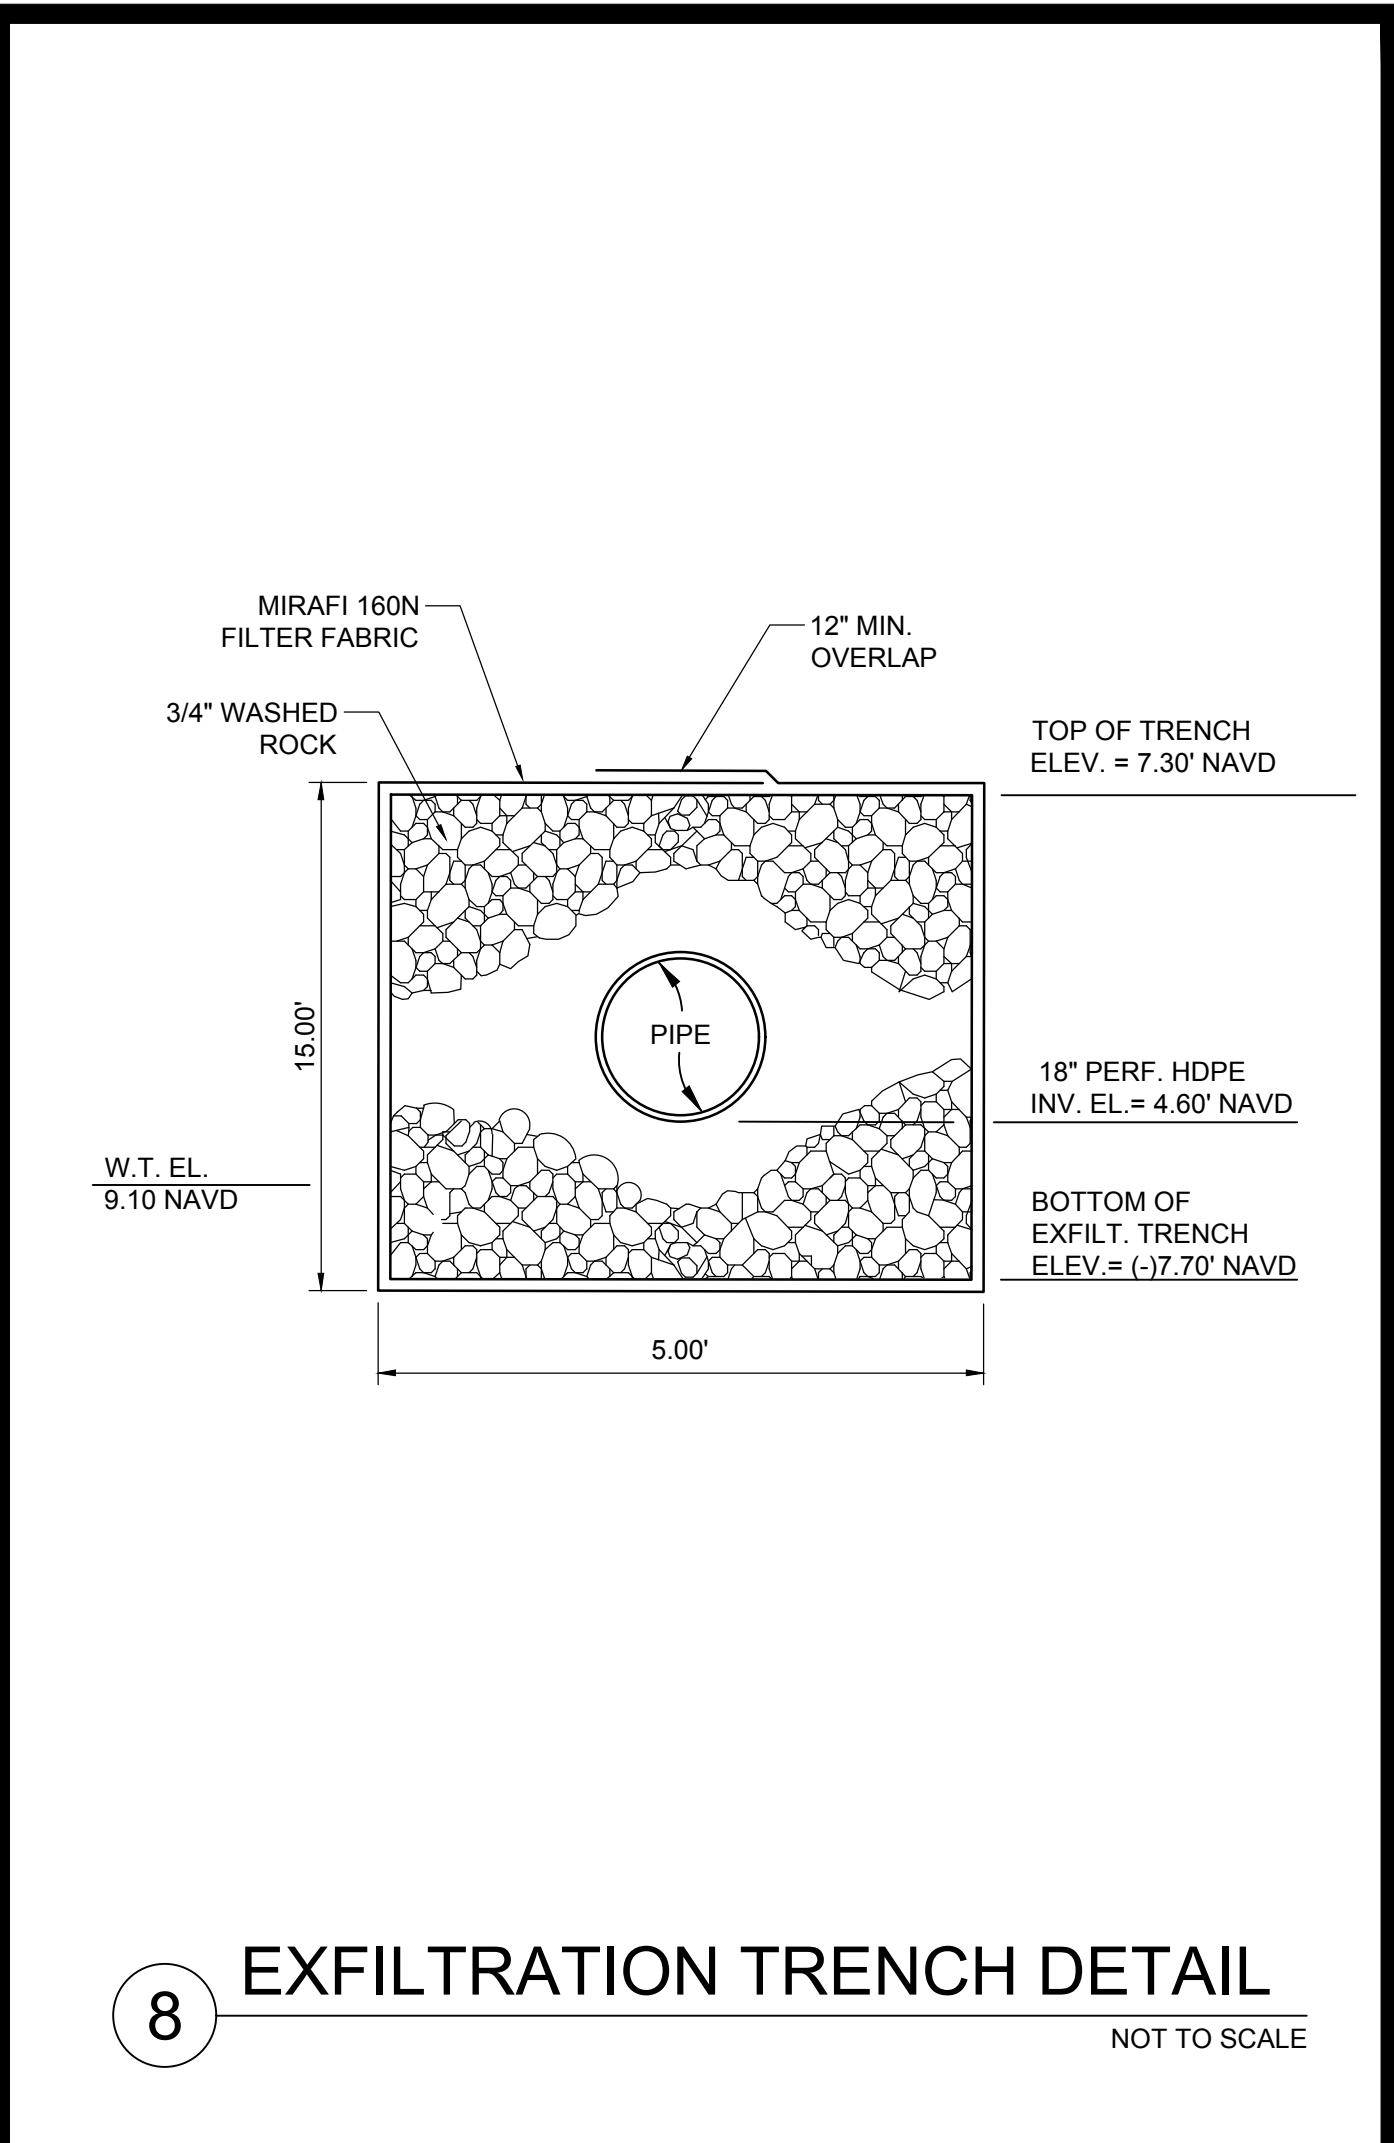


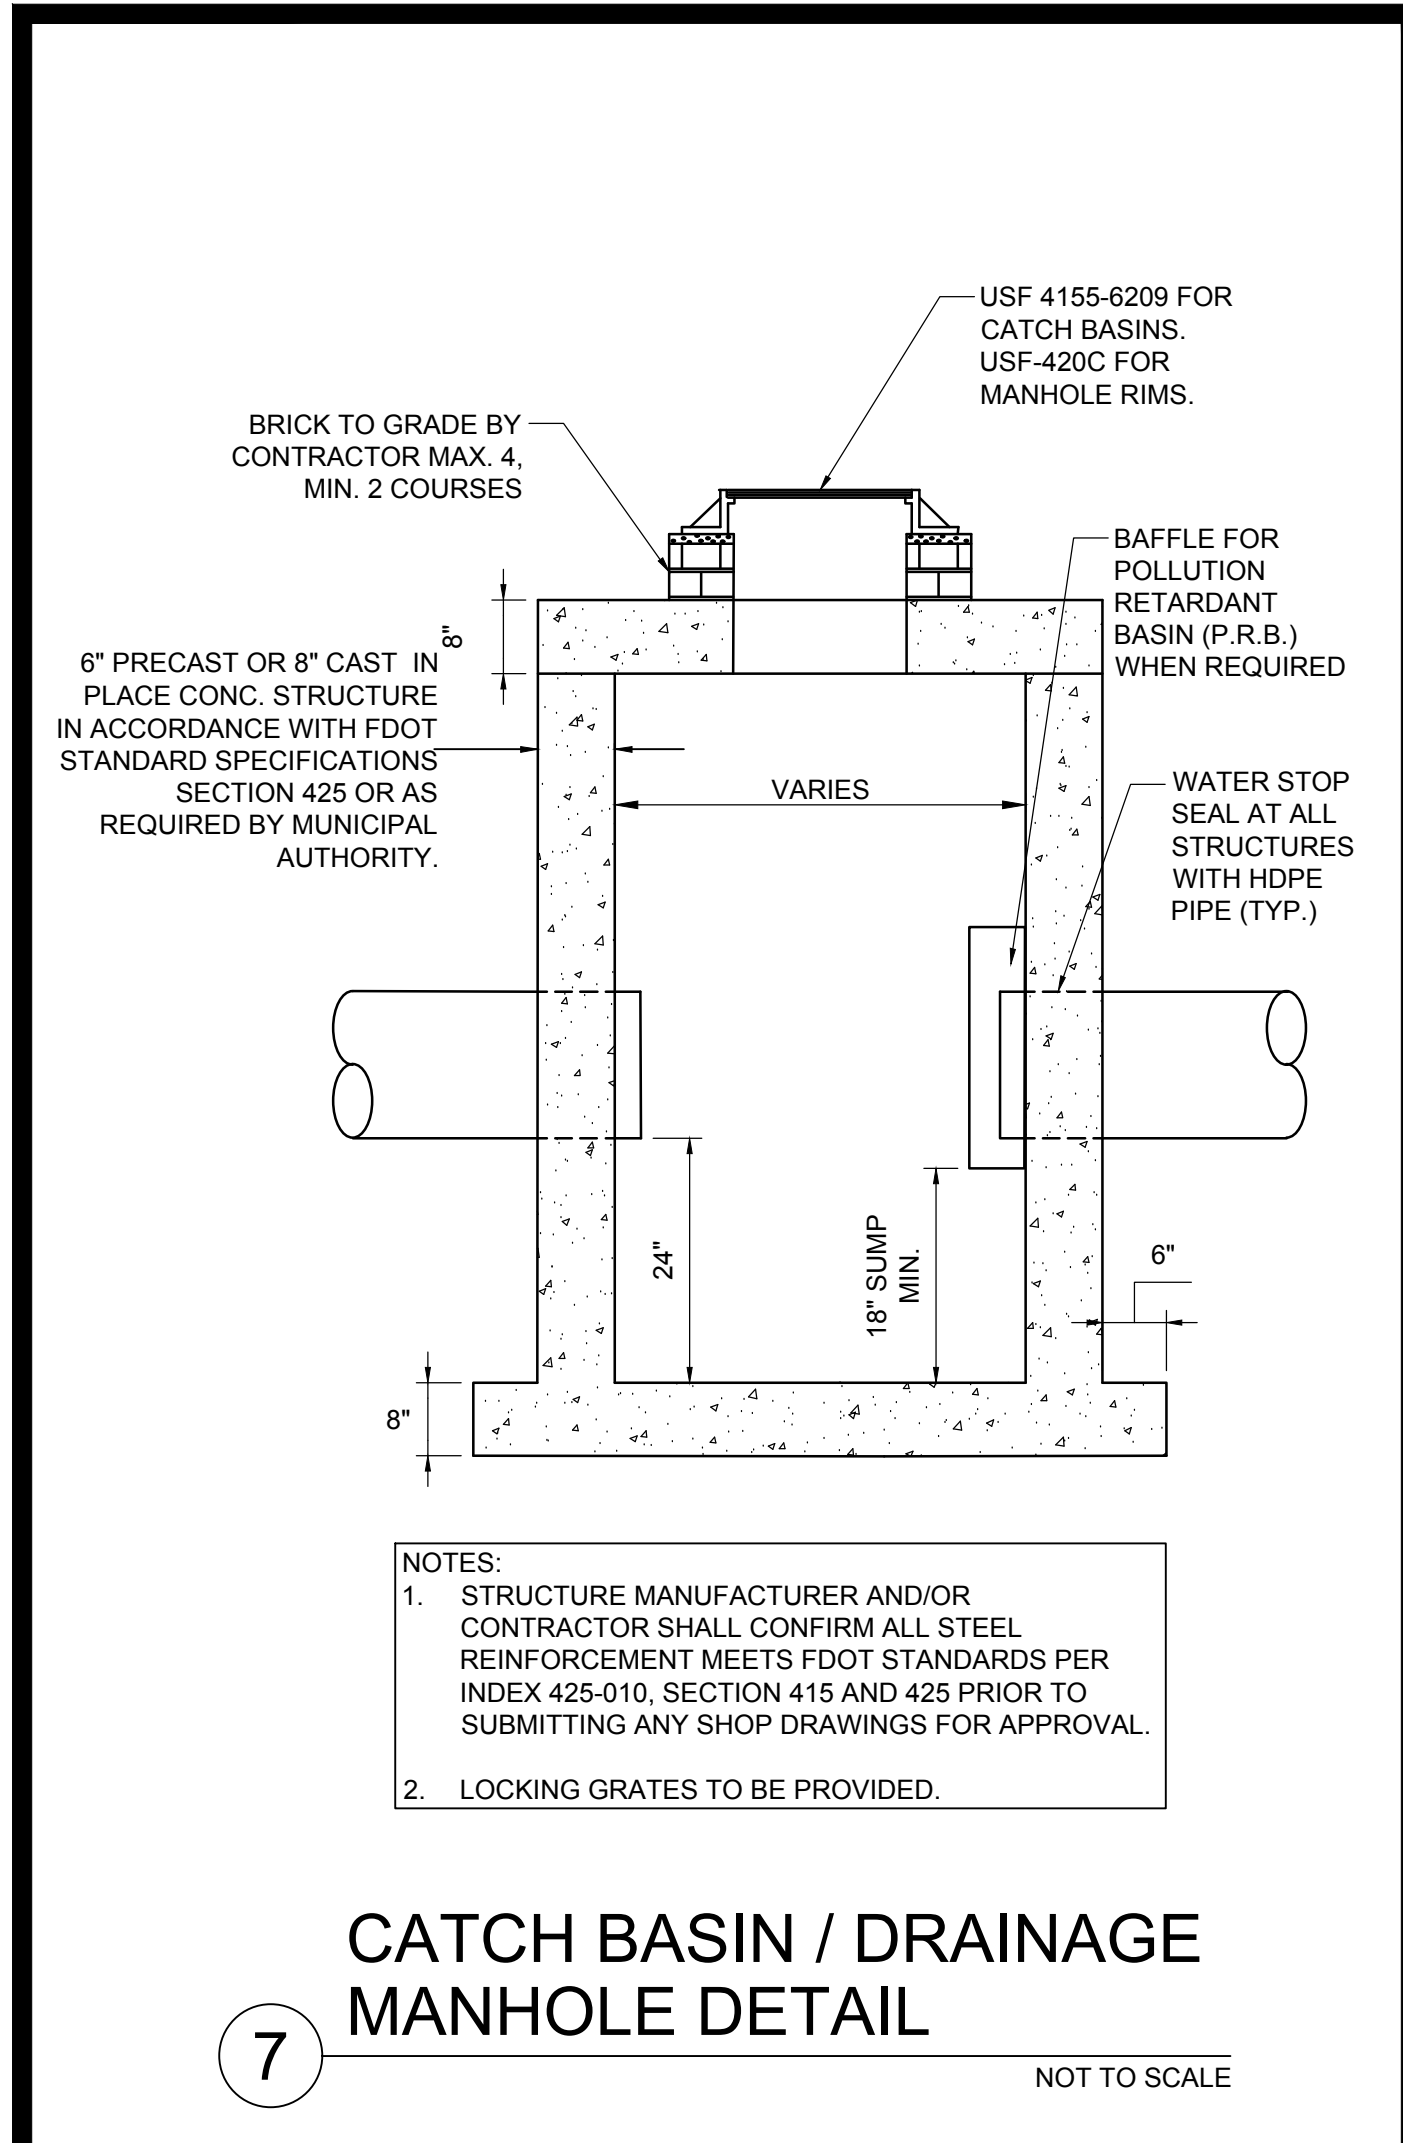

PROJECT LEAD & CIVIL ENGINEERING:

KEITH

301 EAST ATLANTIC BLVD.
FOUNDRY BEACH, FL 33060
PH: (954) 788-3400

Florida Engineering Business License: CA7928
Florida Surveyor and Mapper Business License: LB6860
Florida Landscape Architecture Business License: LC26000457

LANDSCAPE ARCHITECT:

MKSK

801 INTERNATIONAL PARKWAY
LAKE MARY, FL 32746
407.871.9607
MKSKSTUDIOS.COM

ARCHITECT:

WA

WANNEMACHER, JENSEN ARCHITECTS
815 NORTHWEST 57 AVE. SUITE 219
MIAMI, FLORIDA 33126
727-922-5568
WJARC.COM AA0002277

MECHANICAL, PLUMBING, & ELECTRICAL ENGINEERING:

SGM ENGINEERING

5301 WATERFORD DISTRICT DR.
SUITE 750
854-421-1944
SGMENGINEERING.COM CA-00006208

REVISIONS		
NO.	DESCRIPTION	DATE
1	ISSUED FOR BUILDING PERMIT	11/21/2024

ISSUE DATE: 11/21/2024

DESIGNED BY: DS

DRAWN BY: HA

CHECKED BY: TD

This item has been digitally signed and sealed by Thomas F. Donahue, P.E. on the date below using a digital signature.

11/21/2024

STATE OF FLORIDA PROFESSIONAL SEAL

THOMAS F. DONAHUE, P.E.
FLORIDA REG. NO. 60529
(FOR THE FIRM)

CLIENT

VILLAGE OF PINECREST
PINECREST PARKS & RECREATION

PROJECT

GARY MATZNER PARK

SHEET TITLE

PAVING, GRADING, AND DRAINAGE DETAILS

SHEET NUMBER

CP-502

KEITH PROJECT NUMBER

13861.00

STATUS: CONSTRUCTION DOCUMENTS