




13 TYPICAL SLEEVING DETAIL

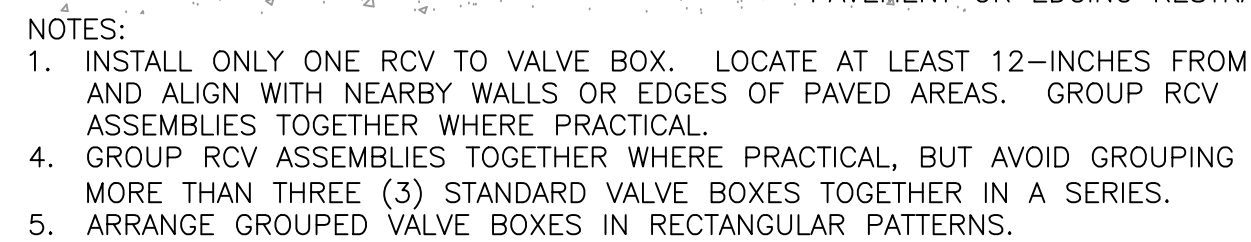

14 TYPICAL VALVE BOX INSTALLATION

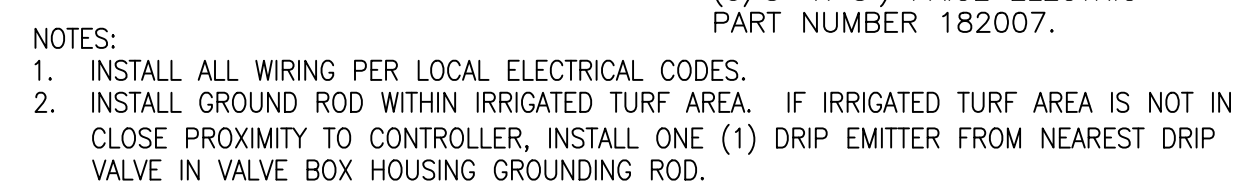

15 WALL MOUNT CONTROLLER ASSEMBLY

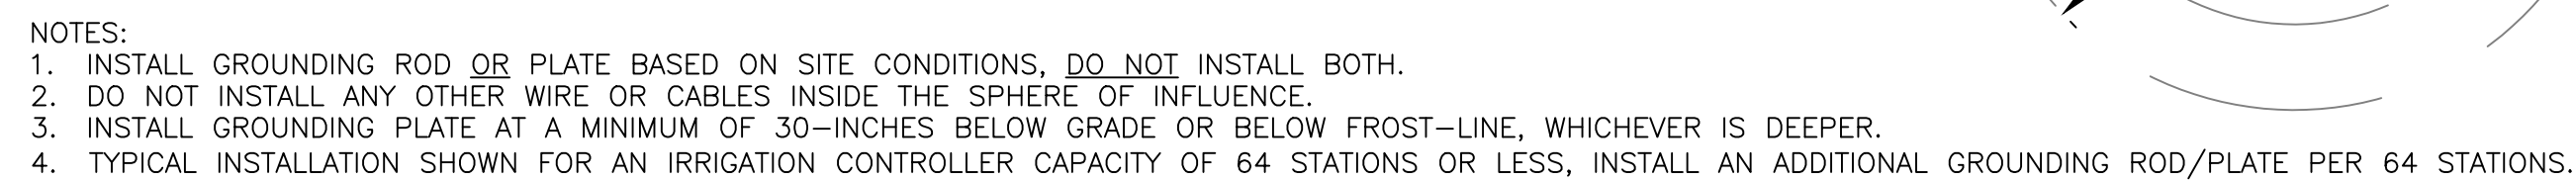

17 TYPICAL IRRIGATION CONTROLLER GROUNDING ROD OR PLATE INSTALLATION



301 EAST ATLANTIC BLVD.
POMPANO BEACH, FL 33060
PH: (954) 788-3400

Florida Engineering Business License: CA7928
Florida Surveyor and Mapper Business License: LB6860
Florida Landscape Architecture Business License: LB6860

LANDSCAPE ARCHITECT:



801 INTERNATIONAL PARKWAY
LAKE MARY, FL 32746
407.871.9607
MKSSTUDIOS.COM

ARCHITECT:



WANNEMACHER JENSEN ARCHITECTS
815 NORTHWEST 57 AVE. SUITE 219
MIAMI, FLORIDA 33126
727-822-5566
WJARC.COM AA0002277

**MECHANICAL, PLUMBING,
& ELECTRICAL ENGINEERING:**



5301 WATERFORD DISTRICT DR.
SUITE 750
954-421-1944
SGMENGINEERING.COM CA-00006201

[illegible]

ISSUE DATE:	11/21/202
-------------	-----------

DESIGNED BY:	HINE
--------------	------

DRAWN BY: **HINE**

CHECKED BY: HINE

THOMAS F. DONAHUE, P.E.
FLORIDA REG. NO. 60529
(FOR THE FIRM)

CLIENT

VILLAGE OF



PROJECT	
---------	--

SHEET TITLE

IRRIGATION DETAILS

SHEET
NUMBER

KEITH PROJECT NUMBER	13861.00
-------------------------	----------