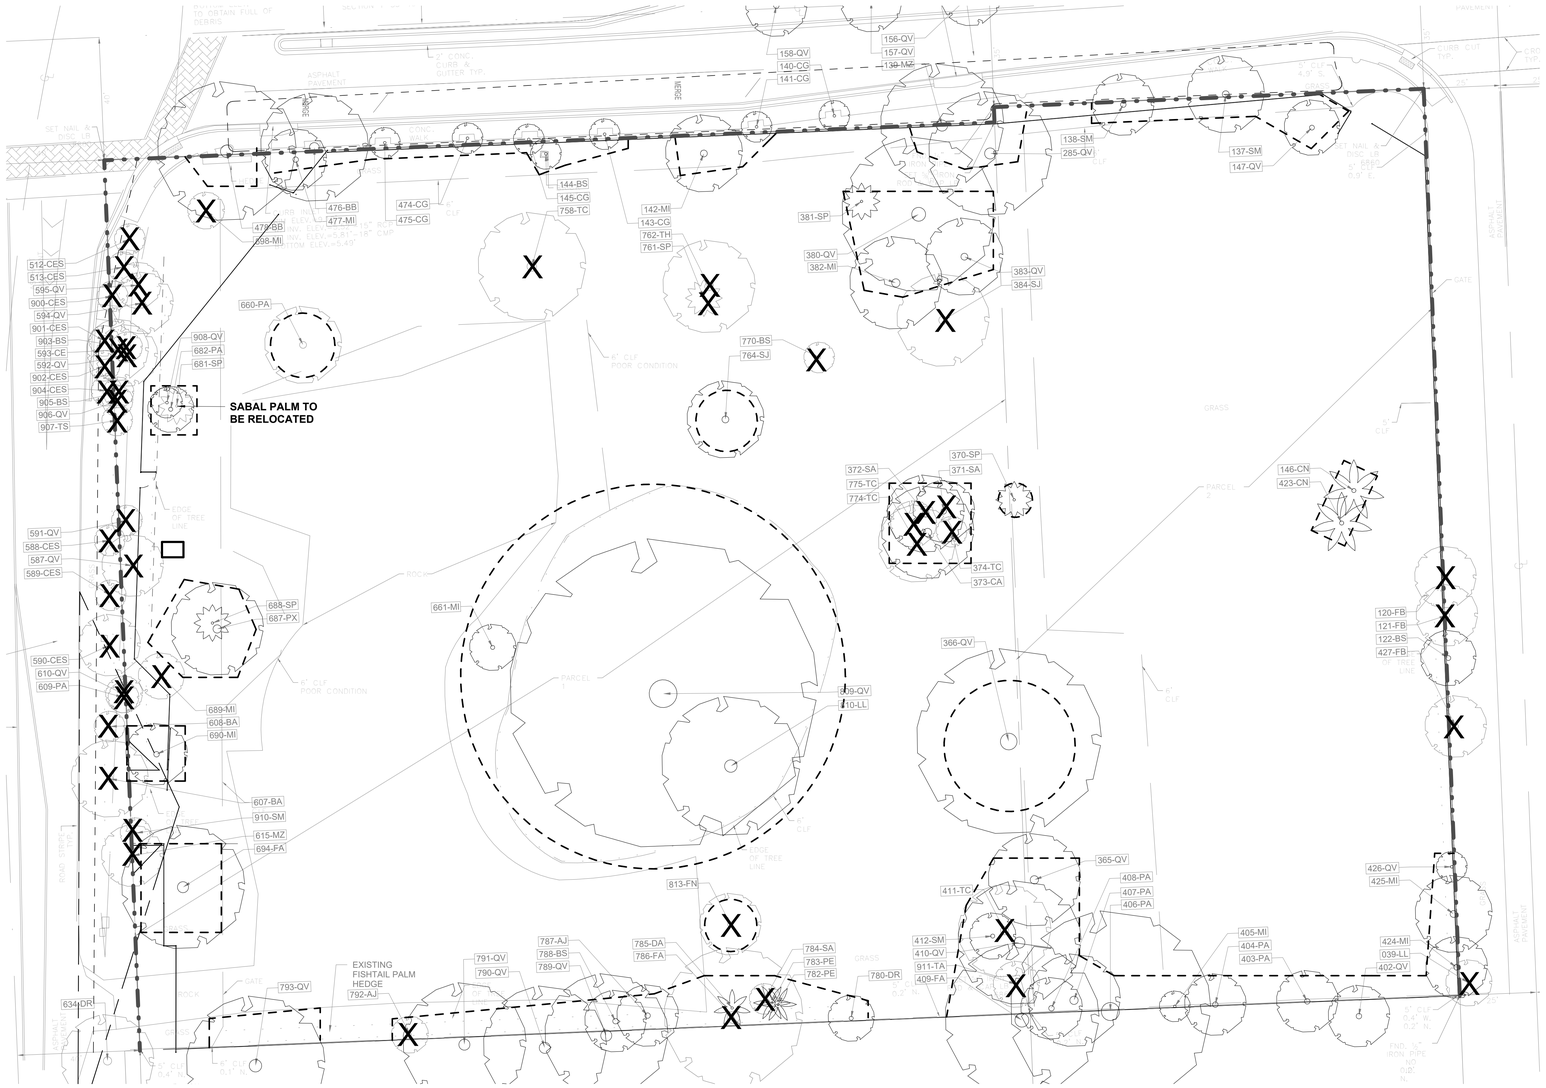

1 TREE MITIGATION PLAN
SCALE: 1" = 20'-0"

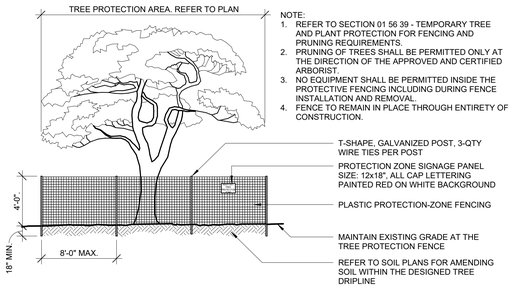

NOTE:
1. REFER TO SECTION 01 56 39 - TEMPORARY TREE AND PLANT PROTECTION FOR FENCING AND PRUNING REQUIREMENTS.
2. PRUNING OF TREES SHALL BE PERMITTED ONLY AT THE DIRECTION OF THE APPROVED AND CERTIFIED ARBORIST.
3. NO EQUIPMENT SHALL BE PERMITTED INSIDE THE PROTECTIVE FENCING INCLUDING DURING FENCE INSTALLATION AND REMOVAL.
4. FENCE TO REMAIN IN PLACE THROUGH ENTIRETY OF CONSTRUCTION.

2 TREE PROTECTION ZONE - 4FT. HT.
SCALE:N.T.S.

TREE MITIGATION LEGEND

- X, ###-XX — EXISTING TREE TO BE REMOVED
- ###-XX — EXISTING TREE TO REMAIN
- X, ###-XX — EXISTING PALM TO BE REMOVED
- ###-XX — EXISTING PALM TO REMAIN
- X, ###-XX — EXISTING EVERGREEN TO BE REMOVED
- ###-XX — EXISTING EVERGREEN TO REMAIN
- TREE PROTECTION FENCE

TREE MITIGATION AND PRESERVATION NOTES

1. ALL TREE REMOVAL TO BE DONE IN ACCORDANCE WITH THE VILLAGE OF PINECREST CODES AND GUIDELINES. CONTRACTOR TO OBTAIN PROPER PERMITS FROM THE VILLAGE PRIOR TO REMOVAL OF VEGETATION.

2. REFER SPECIFICATION**S** FOR TREE PRESERVATION AND PROTECTION FOR ADDTIONAL INFORMATION.

3. ALL SITE CLEARING TO BE DONE IN ACCORDANCE WITH THE INDIANA BAT PROTECTION GUIDELINES. CONTACT THE OHIO DIVISION OF WILDLIFE AND U.S. FISH AND WILDLIFE SERVICE (OH-FIELD OFFICE) FOR GUIDANCE ON BAT SURVEYS AND TREE CLEARING PRIOR TO WORKING ON SITE.

4. CONTRACTOR TO PROVIDE SCHEDULE FOR TREE CLEARING AND REMOVAL TO THE VILLAGE OF PINECREST.

TREE MITIGATION CHART LEGEND

908	LIVE OAK	*Quercus virginiana*	5	30	10	65%	PRESERVED
910	MAHOGANY	*Swietenia mahagoni*	3	22	7	70%	REMOVED
911	TROPICAL ALMOND	*Terminalia catappa*	11,14	40	20	60%	REMOVED

- PRESERVED → INDICATES PRESERVED TREE
- REMOVED → INDICATES REMOVED TREE REQUIRING REPLACEMENT
- REMOVED → INDICATES REMOVED TREE NOT REQUIRING REPLACEMENT

PROJECT LEAD & CIVIL ENGINEERING:
KEITH
301 EAST ATLANTIC BLVD.
POMPANO BEACH, FL 33060
PH: (954) 788-3400
Florida Engineering Business License: CA7928
Florida Surveyor and Mapper Business License: LB6860
Florida Landscape Architecture Business License: LC26000457

LANDSCAPE ARCHITECT:
MKSK
801 INTERNATIONAL PARKWAY
LAKE MARY, FL 32746
407.871.9607
MKSKSTUDIOS.COM

ARCHITECT:
WANNEMACHER JENSEN ARCHITECTS
815 NORTHWEST 57 AVE. SUITE 219
MIAMI, FLORIDA 33126
727-822-5566
WJARC.COM AA0002277

MECHANICAL, PLUMBING, & ELECTRICAL ENGINEERING:
SGM ENGINEERING
5301 WATERFORD DISTRICT DR.
SUITE 750
954-421-1944
SGMENGINEERING.COM CA-00006208

REVISIONS

NO.	DESCRIPTION	DATE
	ISSUED FOR BUILDING PERMIT	11/21/24

ISSUE DATE: 11/21/2024
DESIGNED BY: MATTHEW MANDA, PLA
DRAWN BY: HALEY WOLFE, PLA
CHECKED BY: JONATHAN PETRUSHKA, PLA

MATTHEW W. MANDA LICENSE LA 6667624 STATE OF FLORIDA PROFESSIONAL LANDSCAPE ARCHITECT

CLIENT
VILLAGE OF PINECREST
PINECREST PARKS & RECREATION

PROJECT
GARY MATZNER PARK

SHEET TITLE
TREE DISPOSITION PLAN

SHEET NUMBER LD-101

KEITH PROJECT NUMBER 13861.00

STATUS:

Drawing name:S:\Projects\2023\23735-Pinecrest, FL Gary Matzner Park Design\BIM_CAD_GIS\BIM\CAD Links\XR-GMP-TTLBK_test.dwg