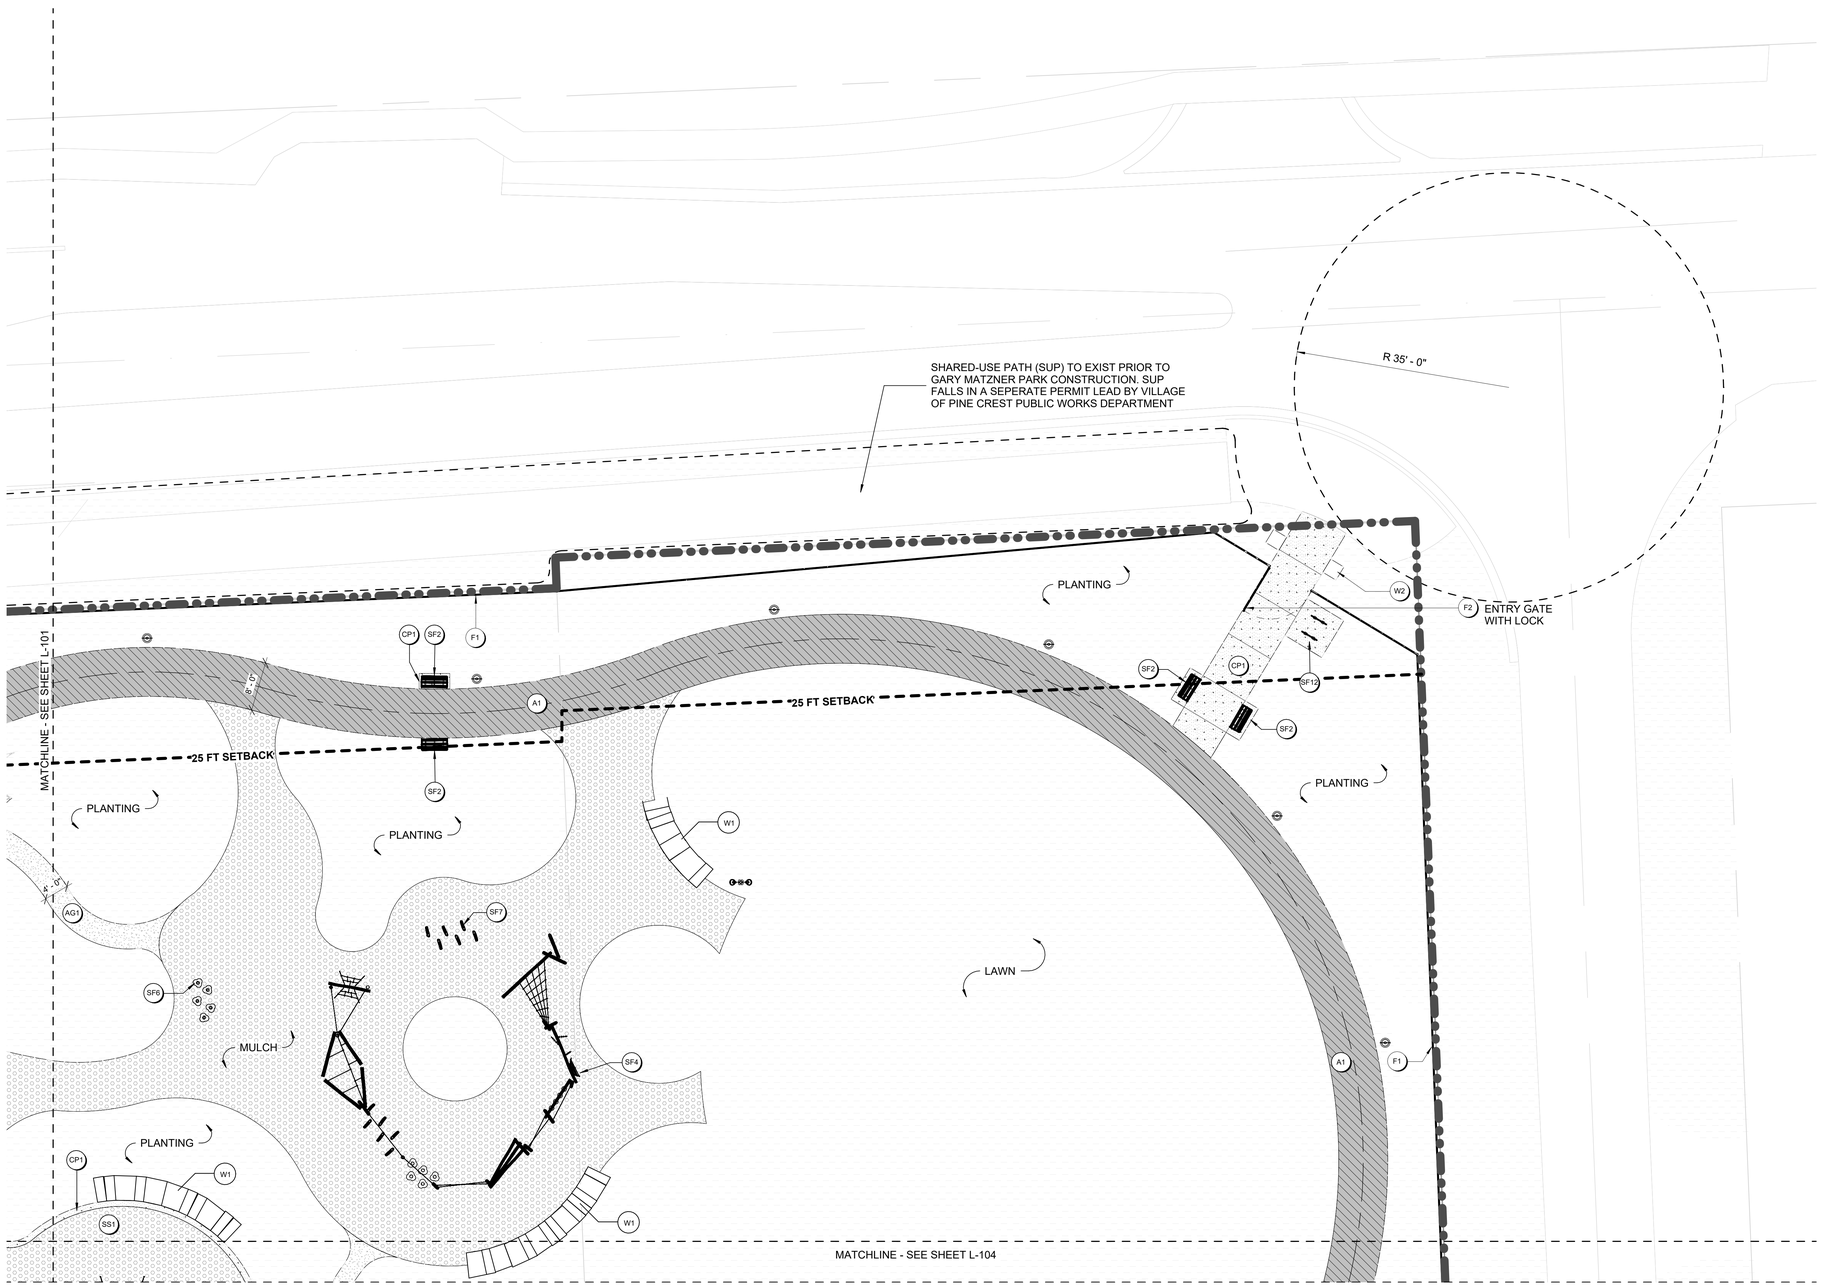

1 MATERIALS PLAN - AREA 2
SCALE: 1" = 10'-0"

0' 5' 10' 20' N

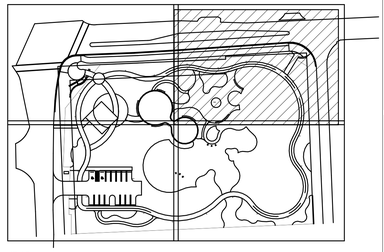

KEY PLAN

HARDSCAPE GRAPHIC LEGEND

A1	ASPHALT PEDESTRIAN	CP3	HEAVY DUTY CONCRETE	SF1	VILLAGE OF PINECREST STANDARD 6 FT ALUMINUM FENCE	SF7	NATURE PLAY ELEMENT 2
A2	ASPHALT VEHICULAR (SEE CIVIL DWGS)	P1	CONCRETE PAVERS	SF2	VILLAGE OF PINECREST STANDARD BENCH	SF8	SWINGSET
AG1	STABILIZED COQUINA AGGREGATE	SS1	SYNTHETIC PLAY SURFACE - TURF FINISH	SF3	PRIMARY PLAY STRUCTURE	SF9	ADIRONDACK CHAIR
CP1	CONCRETE PATHWAYS		LANDSCAPE AREA	SF4	LARGE NATURE PLAY STRUCTURE	SF10	CORNHOLE BOARD
CP2	ROCK SALT FINISH CONCRETE		MULCH	SF5	SECONDARY NATURE PLAY STRUCTURE	SF11	SPINNER BOWL
				SF6	NATURE PLAY ELEMENT 1	SF12	BIKE RACK

W1	OOLITE SEATWALL 5 / LH-302	
W2	ENTRY COLUMN 2 / LH-301	
W3	WATER FEATURE COLUMN 4 / LH-301	

PROJECT LEAD & CIVIL ENGINEERING:
KEITH
301 EAST ATLANTIC BLVD.
POMPANO BEACH, FL 33060
PH: (954) 788-3400
Florida Engineering Business License: CA7928
Florida Surveyor and Mapper Business License: LB6860
Florida Landscape Architecture Business License: LC26000457

LANDSCAPE ARCHITECT:
MKSK
801 INTERNATIONAL PARKWAY
LAKE MARY, FL 32746
407.871.9607
MKSKSTUDIOS.COM

ARCHITECT:
WANNEMACHER JENSEN ARCHITECTS
815 NORTHWEST 57 AVE. SUITE 219
MIAMI, FLORIDA 33126
727-822-5566
WJARC.COM AA0002277

MECHANICAL, PLUMBING, & ELECTRICAL ENGINEERING:
SGM ENGINEERING
5301 WATERFORD DISTRICT DR.
SUITE 750
954-421-1944
SGMENGINEERING.COM CA-00006208

REVISIONS

NO.	DESCRIPTION	DATE
	ISSUED FOR BUILDING PERMIT	11/21/24

ISSUE DATE: 11/21/2024
DESIGNED BY: MATTHEW MANDA, PLA
DRAWN BY: HALEY WOLFE, PLA
CHECKED BY: JONATHAN PETRUSHKA, PLA

MATTHEW W. MANDA LICENSE LA 6667624 STATE OF FLORIDA PROFESSIONAL LANDSCAPE ARCHITECT

CLIENT
VILLAGE OF PINECREST
PINECREST PARKS & RECREATION

PROJECT
GARY MATZNER PARK

SHEET TITLE
MATERIALS PLAN

SHEET NUMBER LH-102

KEITH PROJECT NUMBER 13861.00

STATUS:

Drawing name:S:\Projects\23239\23738-Pinecrest, FL Gary Matzner Park Design\BIM_CAD_GIS\BIM\CAD Links\XR-GMP-TTLBK_test.dwg