NOTE: DIMENSIONS MAY VARY AS APPLICABLE TO SITE CONDITIONS, TYP.

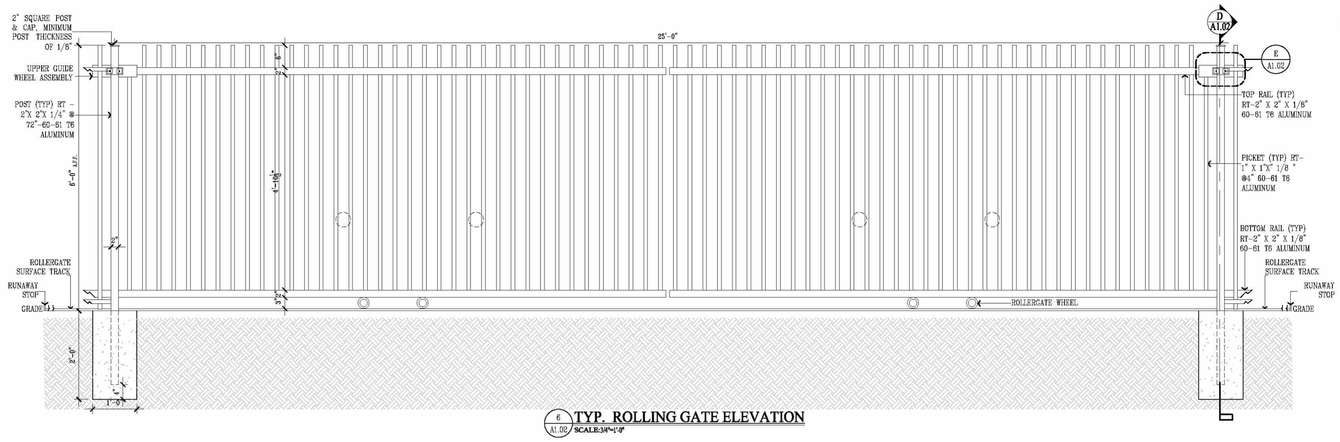

6 A1.02 **TYP. ROLLING GATE ELEVATION** SCALE:3/4"=1'-0"

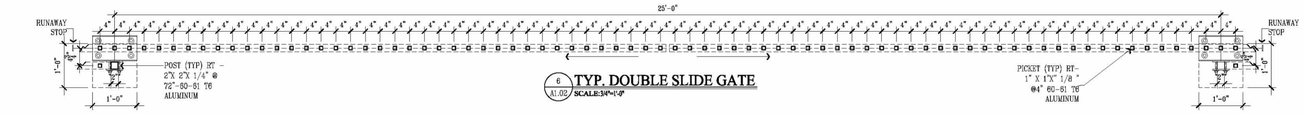

6 A1.02 **TYP. DOUBLE SLIDE GATE** SCALE:3/4"=1'-0"

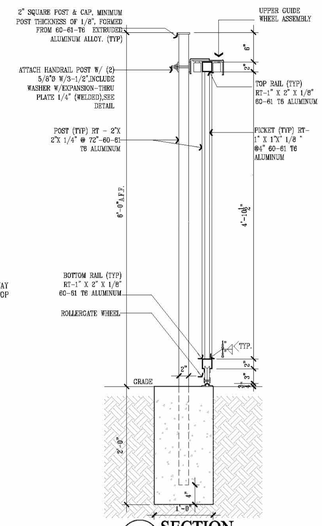

D A1.02 **SECTION** SCALE: 1"=1'-0"

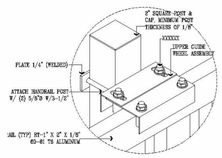

E A1.02 **UPPER GUIDE WHEEL ASSEMBLY DETAIL** SCALE:N/A

7 A1.01 **TYP. FENCE ELEVATION** SCALE: 3/4"=1'-0"

8 A1.01 **TYP. SINGLE GATE ELEVATION** SCALE:

9 A1.01 **TYP. SINGLE GATE ELEVATION** SCALE: 3/4"=1'-0"

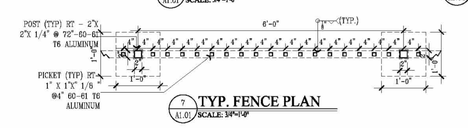

7 A1.01 **TYP. FENCE PLAN** SCALE: 3/4"=1'-0"

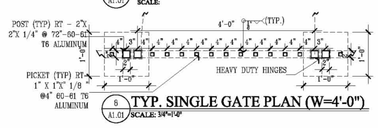

8 A1.01 **TYP. SINGLE GATE PLAN (W=4'-0")** SCALE: 3/4"=1'-0"

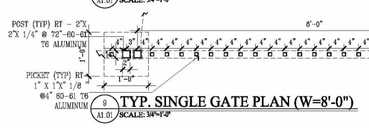

9 A1.01 **TYP. SINGLE GATE PLAN (W=8'-0")** SCALE: 3/4"=1'-0"

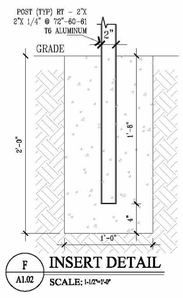

F A1.02 **INSERT DETAIL** SCALE: 1-1/2"=1'-0"

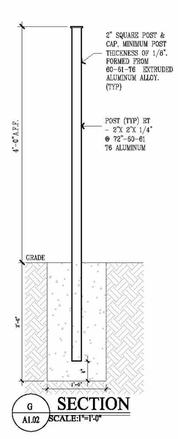

G A1.02 **SECTION** SCALE:1"=1'-0"

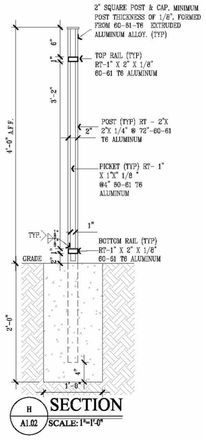

H A1.02 **SECTION** SCALE: 1"=1'-0"

1 FENCE AND GATE DETAILS 1
SCALE: 3/4" = 1'-0"

PROJECT LEAD & CIVIL ENGINEERING:
KEITH
301 EAST ATLANTIC BLVD.
POMPANO BEACH, FL 33060
PH: (954) 788-3400
Florida Engineering Business License: CA7928
Florida Surveyor and Mapper Business License: LB6860
Florida Landscape Architecture Business License: LC26000457

LANDSCAPE ARCHITECT:
MKSK
801 INTERNATIONAL PARKWAY
LAKE MARY, FL 32746
407.871.9607
MKSKSTUDIOS.COM

ARCHITECT:
WANNEMACHER JENSEN ARCHITECTS
815 NORTHWEST 57 AVE. SUITE 219
MIAMI, FLORIDA 33126
727-822-5566
WJARC.COM AA0002277

MECHANICAL, PLUMBING, & ELECTRICAL ENGINEERING:
SGM ENGINEERING
5301 WATERFORD DISTRICT DR.
SUITE 750
954-421-1944
SGMENGINEERING.COM CA-00006208

REVISIONS

NO.	DESCRIPTION	DATE
	ISSUED FOR BUILDING PERMIT	11/21/24

ISSUE DATE: 11/21/2024
DESIGNED BY: MATTHEW MANDA, PLA
DRAWN BY: HALEY WOLFE, PLA
CHECKED BY: JONATHAN PETRUSHKA, PLA

MATTHEW W. MANDA LICENSE LA 6667624 STATE OF FLORIDA PROFESSIONAL LANDSCAPE ARCHITECT

CLIENT
VILLAGE OF PINECREST
PINECREST PARKS & RECREATION

PROJECT
GARY MATZNER PARK

SHEET TITLE
SITE DETAILS

SHEET NUMBER LH-304

KEITH PROJECT NUMBER 13861.00

STATUS:

Drawing name:S:\Projects\2023\s23738-Pinecrest, FL Gary Matzner Park Design\BIM_CAD_GIS\BIM\CAD Links\XR-CMP-TTLBK_test.dwg