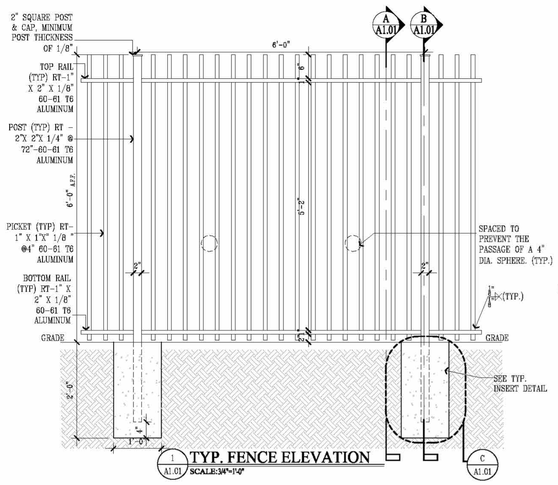

1 A1.01 **TYP. FENCE ELEVATION**
SCALE:3/4"=1'-0"

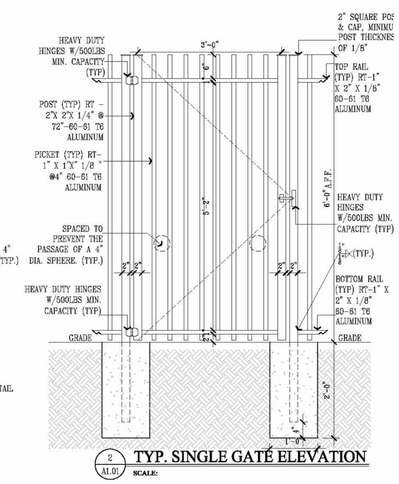

2 A1.01 **TYP. SINGLE GATE ELEVATION**
SCALE:

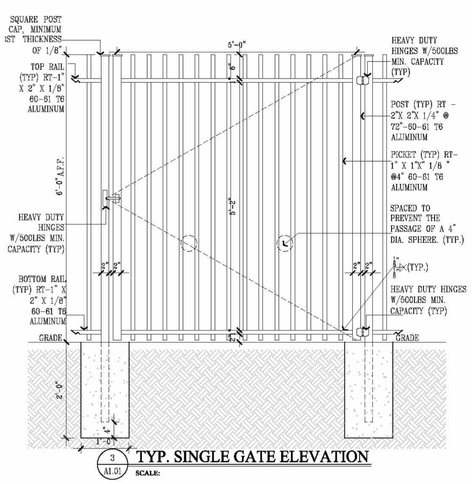

3 A1.01 **TYP. SINGLE GATE ELEVATION**
SCALE:

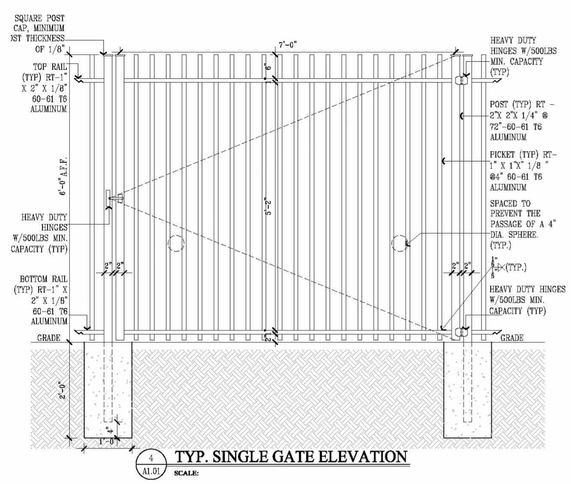

4 A1.01 **TYP. SINGLE GATE ELEVATION**
SCALE:

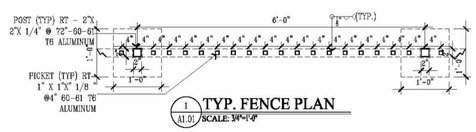

1 A1.01 **TYP. FENCE PLAN**
SCALE: 3/4"=1'-0"

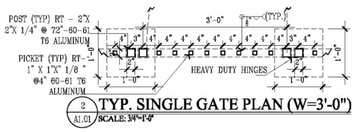

2 A1.01 **TYP. SINGLE GATE PLAN (W=3'-0")**
SCALE: 3/4"=1'-0"

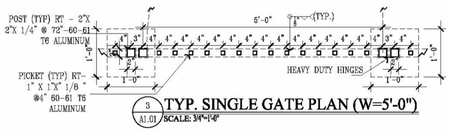

3 A1.01 **TYP. SINGLE GATE PLAN (W=5'-0")**
SCALE: 3/4"=1'-0"

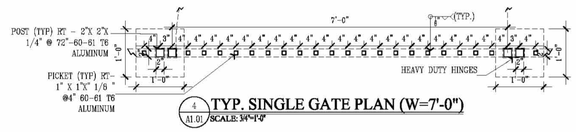

4 A1.01 **TYP. SINGLE GATE PLAN (W=7'-0")**
SCALE: 3/4"=1'-0"

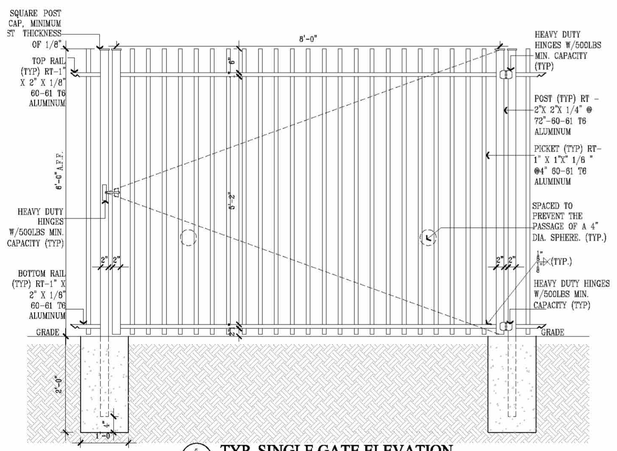

5 A1.01 **TYP. SINGLE GATE ELEVATION**
SCALE:

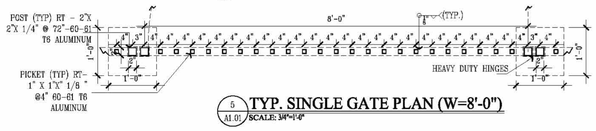

5 A1.01 **TYP. SINGLE GATE PLAN (W=8'-0")**
SCALE: 3/4"=1'-0"

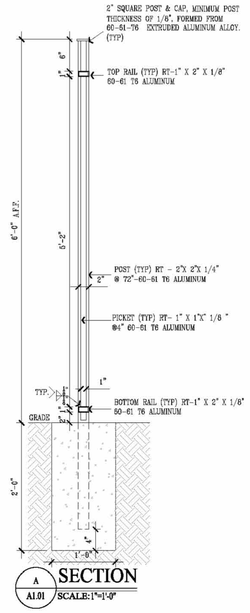

A A1.01 **SECTION**
SCALE: 1"=1'-0"

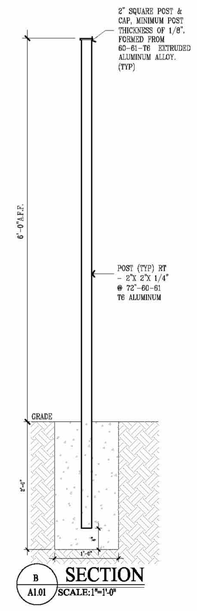

B A1.01 **SECTION**
SCALE: 1"=1'-0"

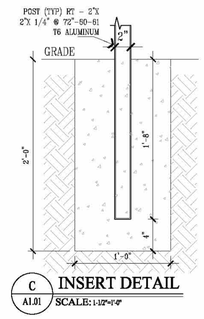

C A1.01 **INSERT DETAIL**
SCALE: 1-1/2"=1'-0"

NOTE: DIMENSIONS MAY VARY AS APPLICABLE TO SITE CONDITIONS, TYP.

1 FENCE AND GATE DETAILS 2
SCALE: 3/4" = 1'-0"

PROJECT LEAD & CIVIL ENGINEERING:
KEITH
301 EAST ATLANTIC BLVD.
POMPANO BEACH, FL 33060
PH: (954) 788-3400
Florida Engineering Business License: CA7928
Florida Surveyor and Mapper Business License: LB6860
Florida Landscape Architecture Business License: LC26000457

LANDSCAPE ARCHITECT:
MKSK
801 INTERNATIONAL PARKWAY
LAKE MARY, FL 32746
407.871.9607
MKSKSTUDIOS.COM

ARCHITECT:
WANNEMACHER JENSEN ARCHITECTS
815 NORTHWEST 57 AVE. SUITE 219
MIAMI, FLORIDA 33126
727-822-5566
WJARC.COM AA0002277

MECHANICAL, PLUMBING, & ELECTRICAL ENGINEERING:
SGM ENGINEERING
5301 WATERFORD DISTRICT DR.
SUITE 750
954-421-1944
SGMENGINEERING.COM CA-00006208

REVISIONS

NO.	DESCRIPTION	DATE
	ISSUED FOR BUILDING PERMIT	11/21/24

ISSUE DATE: 11/21/2024
DESIGNED BY: MATTHEW MANDA, PLA
DRAWN BY: HALEY WOLFE, PLA
CHECKED BY: JONATHAN PETRUSHKA, PLA

MATTHEW W. MANDA LICENSE LA 6667624 STATE OF FLORIDA PROFESSIONAL LANDSCAPE ARCHITECT

CLIENT
VILLAGE OF PINECREST
PINECREST PARKS & RECREATION

PROJECT
GARY MATZNER PARK

SHEET TITLE
SITE DETAILS

SHEET NUMBER LH-305

KEITH PROJECT NUMBER 13861.00

STATUS:

Drawing name:S:\Projects\2023\s2373-Pinecrest, FL Gary Matzner Park Design\BIM_CAD_GIS\BIM\CAD Links\XR-GMP-TTLBK_blist.dwg