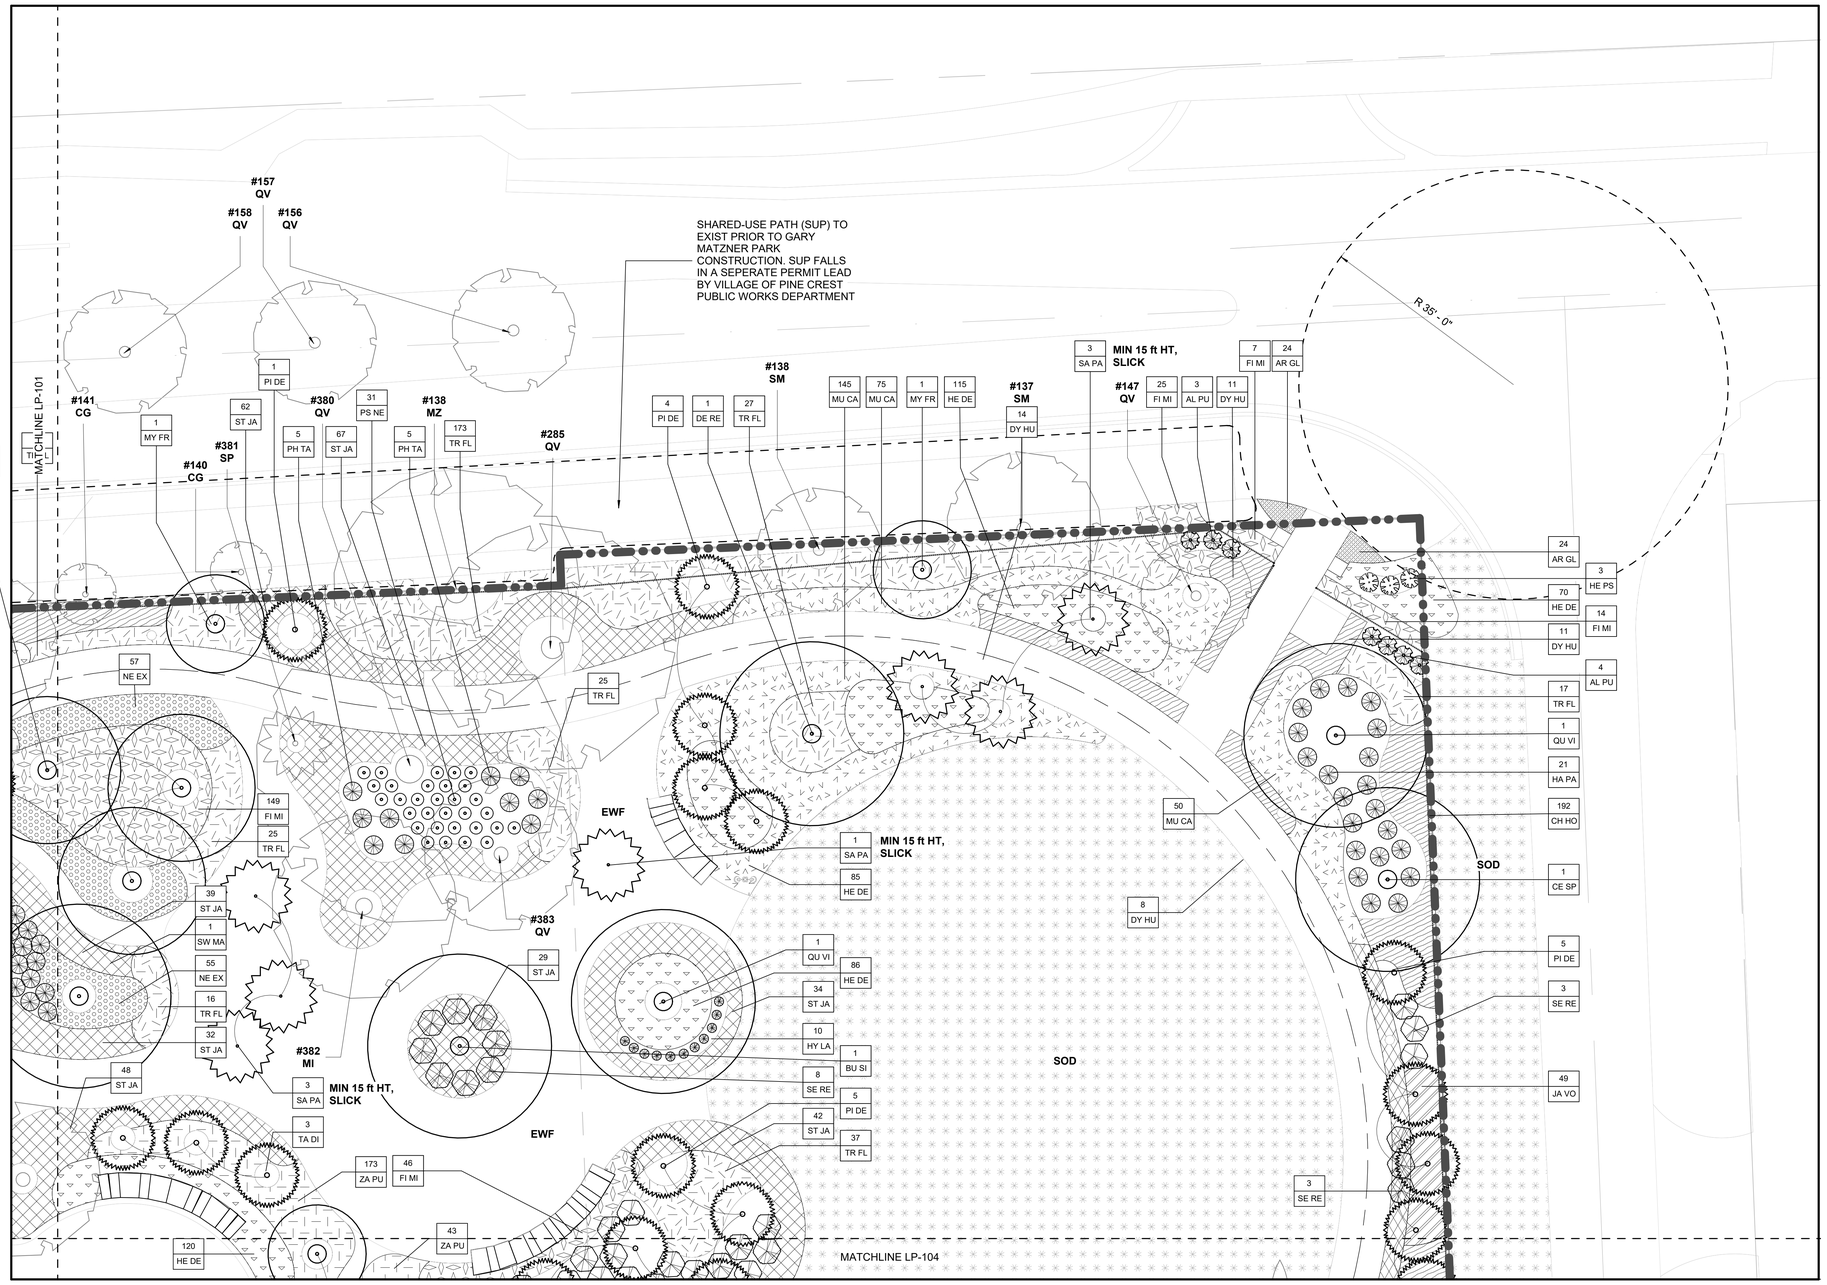


1 PLANTING PLAN - AREA 2
SCALE: 1" = 10'-0"

0' 5' 10' 20' N

## TREES

| CODE | BOTANICAL NAME | COMMON NAME | CONDITION | SIZE | COMMENTS |
|---|---|---|---|---|---|
| BU SI | Bursera simaruba | Gumbo Limbo | B&B 30" | 12' HT X 5' SPRD | - |
| CE SP | Ceiba speciosa | Silk Floss Tree | B&B 30" | 12' HT X 5' SPRD | - |
| CH OL | Chrysophyllum oliviforme | Satinleaf | B&B 30" | 12' HT X 5' SPRD | - |
| CL RO | Clusia rosea | Pitch apple | B&B 30" | 12' HT X 5' SPRD | - |
| CO NU | Cocos nucifera | Coconut Palm | B&B 30" | 15' GW | SLICK |
| CO SE | Cordia sebestena | Geiger Tree | B&B 30" | 12' HT X 5' SPRD | - |
| DE RE | Delonix regia | Royal Poinciana | B&B 30" | 12' HT X 5' SPRD | - |
| LY LA | Lysiloma latisiliquum | Wild Tamarind | B&B 30" | 12' HT X 5' SPRD | - |
| MY FR | Myrcianthes fragrans | Simpson's Stopper | B&B 30" | 8-10' HT X 5' SPRD | - |
| PI DE | Pinus elliottii var. densa | South Florida Slash Pine | B&B 30" | 10'-14' HT X 6' SPRD | VARY HEIGHT PER PLAN |
| QU VI | Quercus virginiana | Live Oak | B&B 30" | 12' HT X 5' SPRD | - |
| SA PA | Sabal palmetto | Sabal palm | B&B 30" | 10'-18' HT | VARY HEIGHT PER PLAN, SLICK |
| SW MA | Swietenia mahagoni | Mahogany | B&B 30" | 12' HT X 5' SPRD | - |
| TA DI | Taxodium distichum | Bald Cypress | B&B 30" | 10'-14' HT X 6' SPRD | VARY HEIGHT PER PLAN |
| VE AR | Veitchia arecina | Montgomery Palm | B&B 30" | 15' GW | TRIPLE |

## SHRUBS

| CODE | BOTANICAL NAME | COMMON NAME | SIZE |
|---|---|---|---|
| AL IM | Alcantarea imperialis | Imperial Bromeliad | |
| AL SP | Alcantarea imperialis 'silver plum' | Giant Silver Plum Bromeliad | |
| AL PU | Alpinia purpurata | Red Ginger | 30" HT x 30" SPRD |
| AR ES | Ardisia escallonioides | Marlberry | 24" HT x 24" SPRD |
| CA AM | Callicarpa americana | Beautyberry | 24" HT x 18" SPRD |
| CH IC | Chrysobalanus icaco | Green cocoplum | 24" HT x 24" SPRD |
| GE SE | Gelsemium sempervirens | Carolina jessamine | 24" HT x 24" SPRD |
| HA PA | Hamelia patens 'compacta' | Dwarf Firebush | 24" HT x 24" SPRD |
| HE PS | Heliconia psittacorum ' choconiana' | Heliconia | 18" HT x 16" SPRD |
| HY LA | Hymenocallis latifolia | Spider Lily | 16" HT x 16" SPRD |
| NE BI | Nephrolepis biserrata | Giant Sword Fern | 24" HT x 24" SPRD |
| PH TA | Philodendron tatei 'rojo congo' | Rojo Congo Philodendron | |
| PS NE | Psychotria nervosa | Wild Coffee | 24" HT x 24" SPRD |
| SA PA | Sabal palmetto | Sabal palm | 10'-18' HT |
| SE RE | Serenoa repens | Saw palmetto | 24" HT x 20" SPRD |

## PLANTING AREAS

| TYPE MARK | BOTANICAL NAME | COMMON NAME | SIZE |
|---|---|---|---|
| AR GL | Arachis glabrata | Perennial Peanut | 12" HT x 16" SPRD |
| CH HO | Chrysobalanus icaco 'Horizontal' | Horizontal Cocoplum | 24" HT x 24" SPRD |
| CO IC | Chrysobalanus icaco | Green Cocoplum | 30" HT x 30" SPRD |
| DY HU | Dyschoriste humistrata | Twinflower | 12" HT x 12" SPRD |
| FI MI | Ficus microcarpa | Green Island Ficus | 12" HT x 12" SPRD |
| HE DE | Helianthus debilis | Dune Sunflower | 12" HT x 16" SPRD |
| JA VO | Jasemine volubile | Wax Jasemine | 12" HT x 16" SPRD |
| LA DE | Lantana depressa | Pineland Lantana | 12" HT x 16" SPRD |
| MU CA | Muhlenbergia capillaris | Pink Muhly Grass | 24" HT x 24" SPRD |
| NE EX | Nephrolepis exaltata | Sword Fern | 12" HT x 14"SPRD |
| ST JA | Stachytarpheta jamaicensis | Blue porterweed | 18" HT x 18" SPRD |
| TR FL | Tripsacum floridanum | Florida Gamagrass | 24" HT x 24" SPRD |
| ZA PU | | Cootnie | |

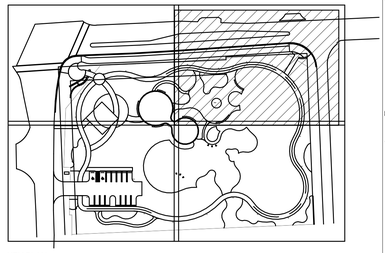

KEY PLAN

### PLANTING NOTES

1. SECURE PLANT MATERIAL AS SPECIFIED ON PLANS. SUBSTITUTIONS FOR PLANT MATERIALS WILL NOT BE ALLOWED WITHOUT PRIOR WRITTEN APPROVAL BY THE LANDSCAPE ARCHITECT.

2. PROVIDE PLANT SAMPLES OR PHOTOGRAPHS OF EACH PLANT SPECIFIED TO THE LANDSCAPE ARCHITECT FOR COMPLIANCE REVIEW PRIOR TO INSTALLATION.

3. PROTECT PLANT MATERIAL DURING DELIVERY TO PREVENT DAMAGE TO ROOT BALLS, TRUNKS, BRANCHES AND THE DESICCATION OF LEAVES. PROTECT PLANT MATERIAL DURING SHIPPING WITH SHADE CLOTH OR SHIP WITH ENCLOSED TRANSPORT. MAINTAIN PROTECTIONS AND HEALTH OF PLANT MATERIAL STORED ON SITE. HANDLE TREES WITH NYLON STRAPS. NO CHAINS OR CABLES WILL BE ALLOWED. REMOVE UNACCEPTABLE PLANT MATERIAL IMMEDIATELY FROM THE SITE.

4. PLANT MATERIAL DELIVERED TO THE SITE IS SUBJECT TO THE REVIEW OF THE LANDSCAPE ARCHITECT BEFORE, DURING AND AFTER INSTALLATION.

5. VERIFY PLANTING PRODUCTS, PLANT MATERIAL, AND PLANT QUANTITIES DELIVERED TO THE SITE MATCH WHAT IS INDICATED ON THE PLANS AND SPECIFICATIONS.

6. STAKE BED LINES AND TREE LOCATIONS FOR THE LANDSCAPE ARCHITECT'S REVIEW PRIOR TO INSTALLATION. PLANTING PROCEDURES ARE SUBJECT TO THE REVIEW OF THE LANDSCAPE ARCHITECT AND THE CONTRACTOR SHALL CORRECT ANY DEFICIENCIES FOUND AT NO ADDITIONAL COST TO THE OWNER.

7. REFER TO THE PLANTING DETAILS FOR MINIMUM SIZE AND WIDTH OF PLANTING PITS AND BEDS, GUYING AND STAKING, MULCHING, AND OTHER PLANTING REQUIREMENTS.

8. ROOT BALLS SHALL CONFORM TO THE SIZE STANDARDS SET FORTH IN "AMERICAN STANDARDS FOR NURSERY STOCK".

9. TEST FILL EACH TREE AND PLANTING PIT WITH WATER, PRIOR TO PLANTING TO ASSURE PROPER SOIL PERCOLATION. PITS WHICH DO NOT ADEQUATELY DRAIN SHALL BE FURTHER SCARIFIED ALONG OUTER EDGES AND SIDES OF PIT. DO NOT DISTURB AREA SUPPORTING TREE BALL. REPEAT TEST. ALLOWANCES WILL NOT BE MADE FOR PLANT MATERIAL LOSS DUE TO IMPROPER DRAINAGE.

10. PLANT MATERIALS, INCLUDING RELOCATED PLANT MATERIAL, SHALL BE PLANTED IN A PROFESSIONAL MANNER TYPICAL TO THE INDUSTRY STANDARDS OF THE AREA TO ASSURE COMPLETE SURVIVABILITY OF PLANT MATERIALS AS WELL AS TO PROVIDE AN AESTHETICALLY APPROVED PROJECT.

11. REMOVE PLANTING AND LANDSCAPE DEBRIS FROM THE PROJECT SITE AND SWEEP AND WASH CLEAN PAVED AND FINISHED SURFACES AFFECTED BY THE LANDSCAPE INSTALLATION.

12. PLANTING AREAS SHALL BE WEED FREE PRIOR TO PLANTING INSTALLATION AND MAINTAINED WEED FREE THROUGH FINAL ACCEPTANCE.

13. SOD TO BE BAHIA UNLESS OTHERWISE NOTED. CONTRACTOR TO DETERMINE QUANTITY.

14. ALL PLANTS TO BE FLORIDA NO. 1 OR BETTER PER FLORIDA GRADES AND STANDARDS FOR NURSERY PLANTS.

15. ALL SOD AND LANDSCAPE TO RECEIVE 100% COVERAGE WITH 100% OVERLAP FROM AN AUTOMATIC IRRIGATION SYSTEM USING AN APPROVED WATER SOURCE.

### EXISTING TREE LEGEND

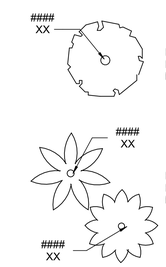



**PROJECT LEAD & CIVIL ENGINEERING:**
KEITH
301 EAST ATLANTIC BLVD.
POMPANO BEACH, FL 33060
PH: (954) 788-3400
Florida Engineering Business License: CA7928
Florida Surveyor and Mapper Business License: LB6860
Florida Landscape Architecture Business License: LC26000457

**LANDSCAPE ARCHITECT:**
MKSK
801 INTERNATIONAL PARKWAY
LAKE MARY, FL 32746
407.871.9607
MKSKSTUDIOS.COM

**ARCHITECT:**
WANNEMACHER JENSEN ARCHITECTS
815 NORTHWEST 57 AVE. SUITE 219
MIAMI, FLORIDA 33126
727-822-5566
WJARC.COM AA0002277

**MECHANICAL, PLUMBING, & ELECTRICAL ENGINEERING:**
SGM ENGINEERING
5301 WATERFORD DISTRICT DR.
SUITE 750
954-421-1944
SGMENGINEERING.COM CA-00006208


**REVISIONS**

| NO. | DESCRIPTION | DATE |
|---|---|---|
| | ISSUED FOR BUILDING PERMIT | 11/21/24 |

**ISSUE DATE:** 11/21/2024
**DESIGNED BY:** MATTHEW MANDA, PLA
**DRAWN BY:** HALEY WOLFE, PLA
**CHECKED BY:** JONATHAN PETRUSHKA, PLA

MATTHEW W. MANDA LICENSE LA 6667624 STATE OF FLORIDA PROFESSIONAL LANDSCAPE ARCHITECT

**CLIENT**
VILLAGE OF PINECREST
PINECREST PARKS & RECREATION

**PROJECT**
GARY MATZNER PARK

**SHEET TITLE**
PLANTING PLAN

**SHEET NUMBER** LP-102

**KEITH PROJECT NUMBER** 13861.00

**STATUS:**

Drawing name:S:\Projects\2023\23738-Pinecrest, FL Gary Matzner Park Design\BIM_CAD_GIS\BIM\CAD Links\XR-GMP-TTLBK_test.dwg