




E
D
C
B
A

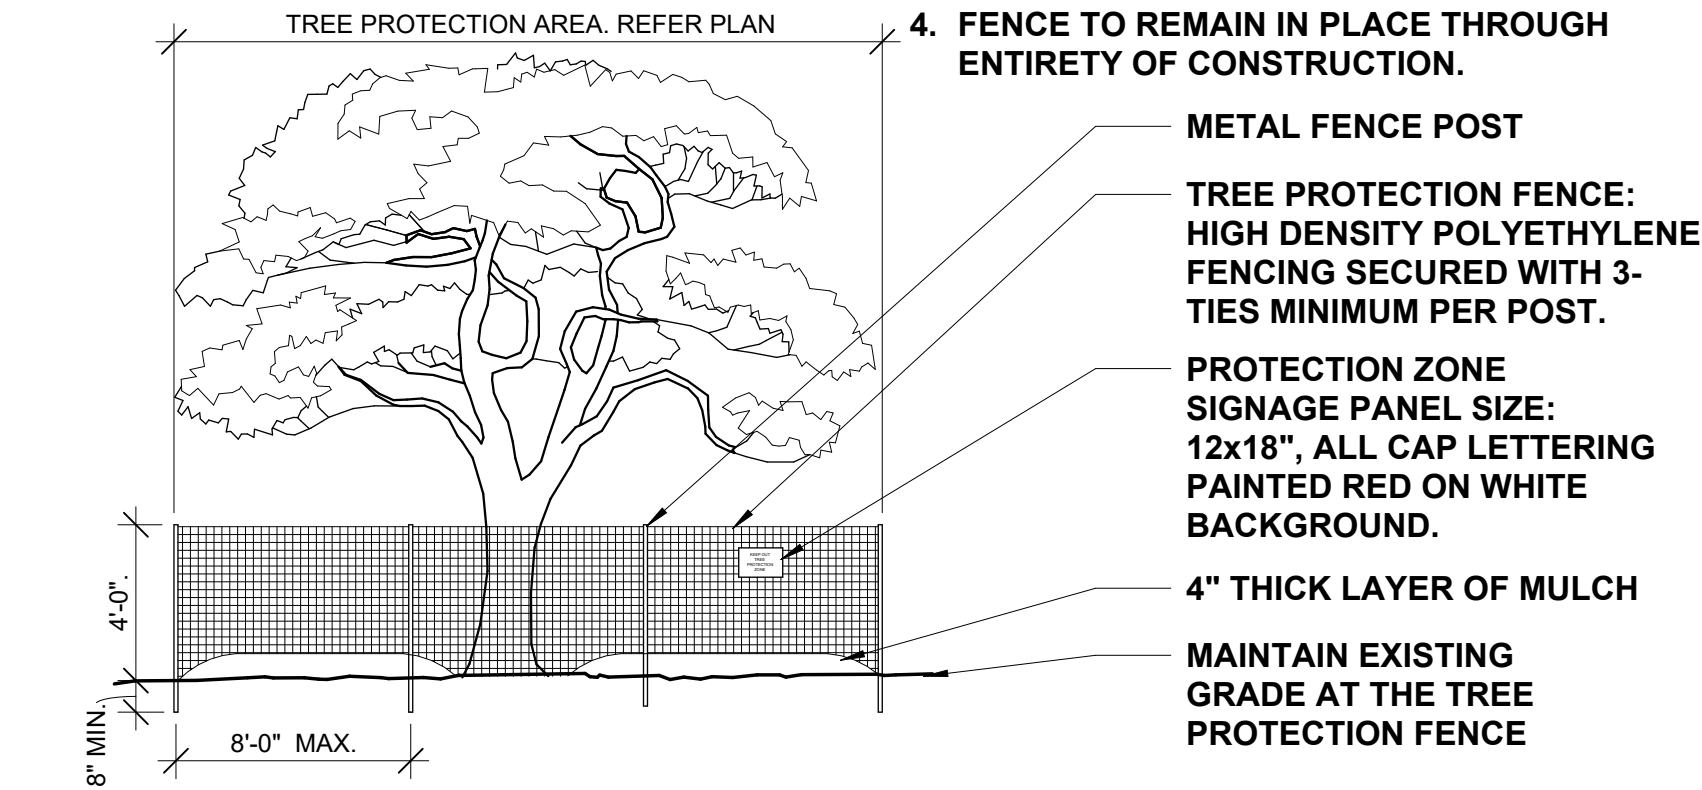


1 TREE PROTECTION ZONE
SCALE: N.T.S.

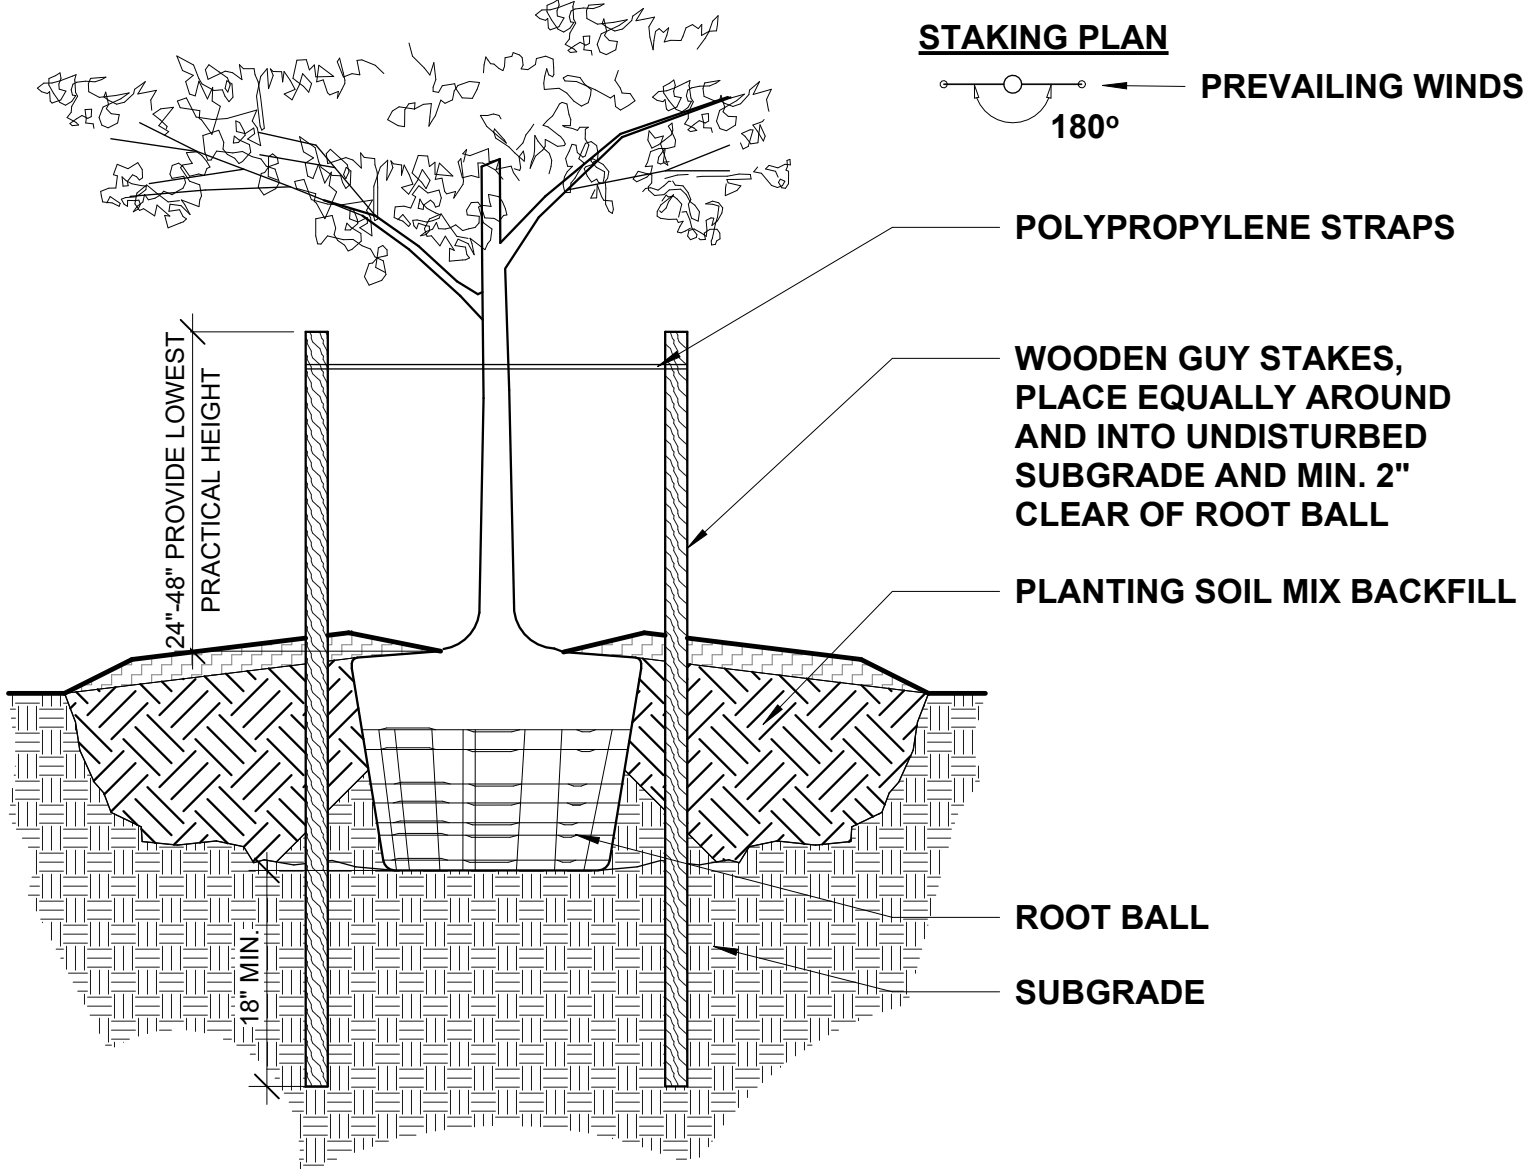


4 TREE STAKING DETAIL (3" CAL. OR SMALLER)
SCALE: 3/4" = 1'-0"

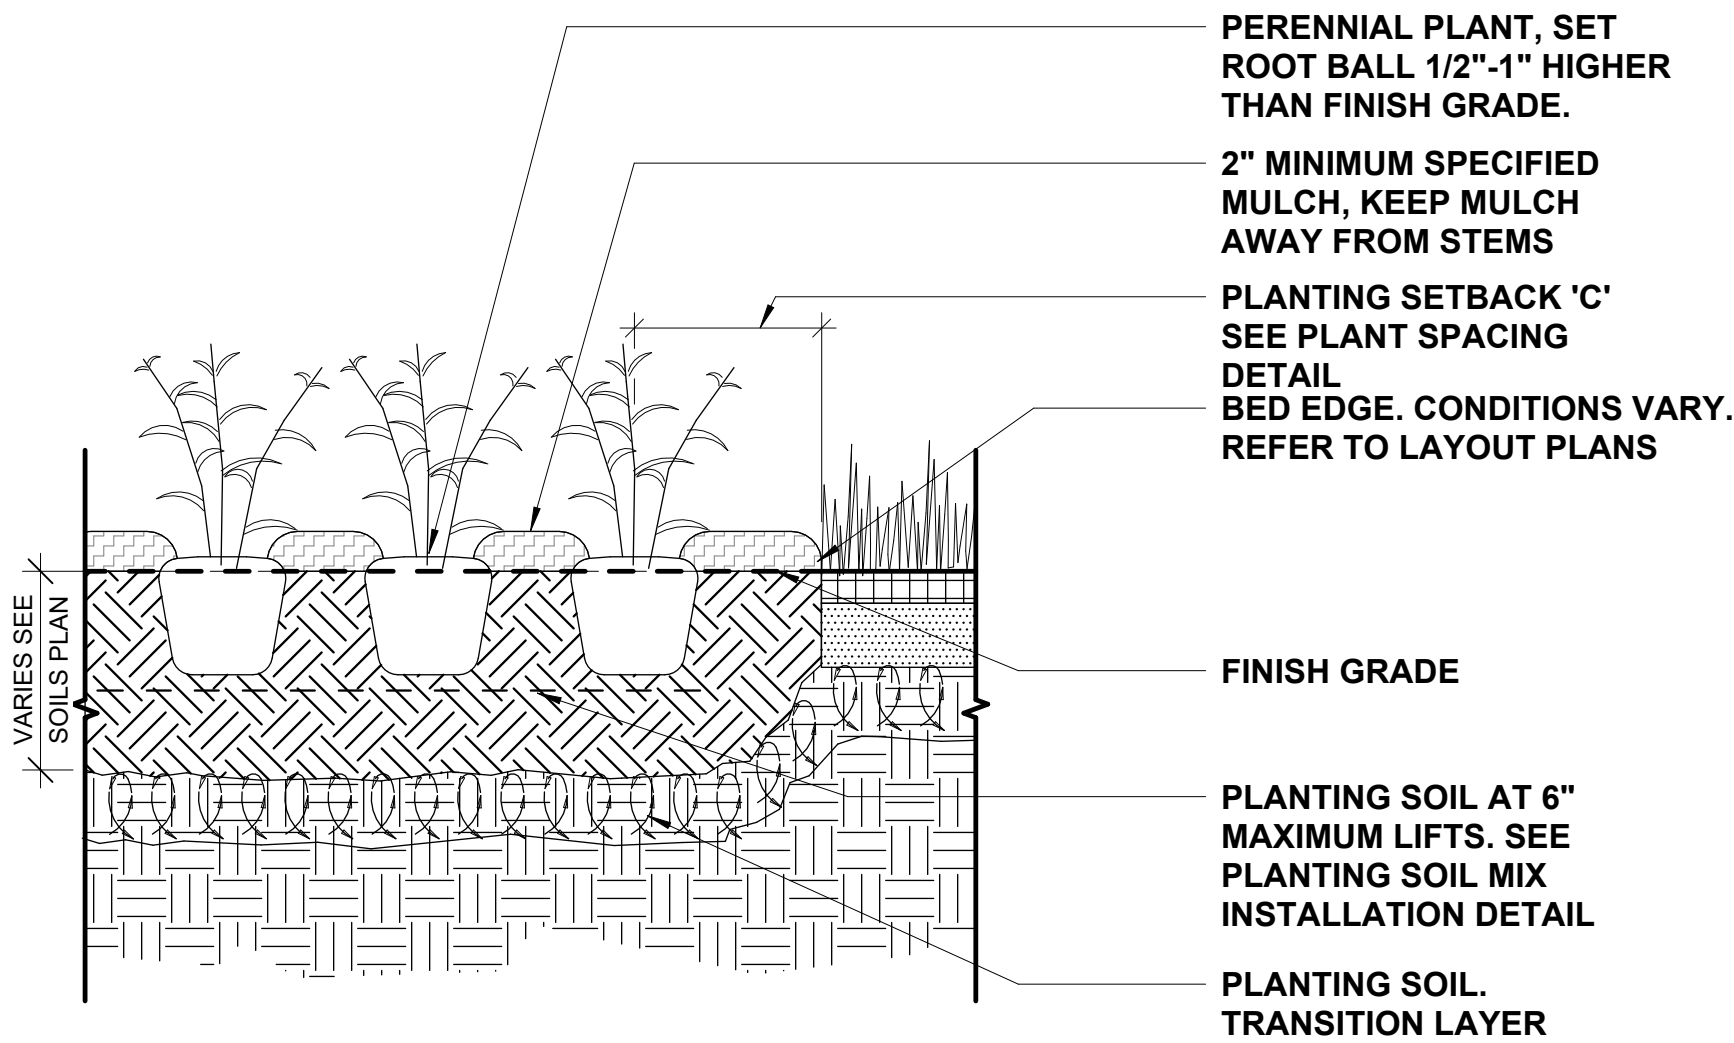


8 PERENNIAL PLANTING
SCALE: 1" = 1'-0"

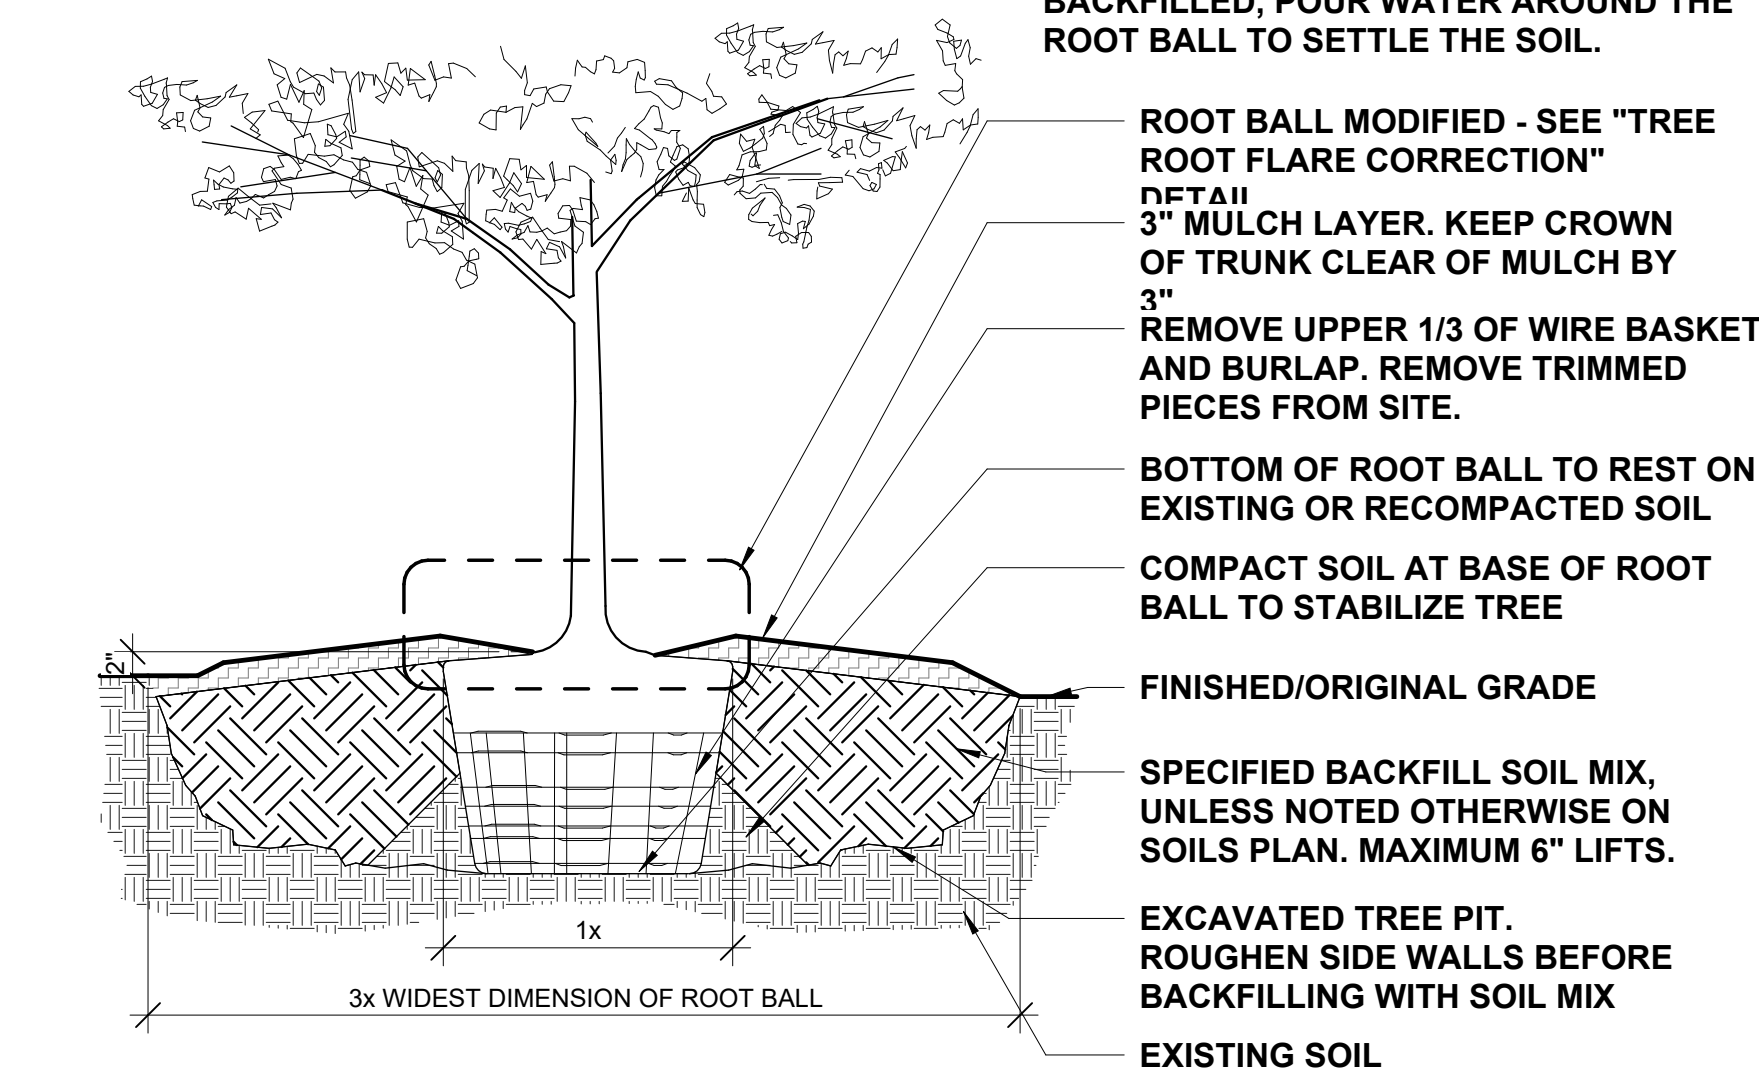

2 TREE PLANTING DETAIL (OPEN AREAS - LAWNS/MEADOWS)
SCALE: 3/4" = 1'-0"

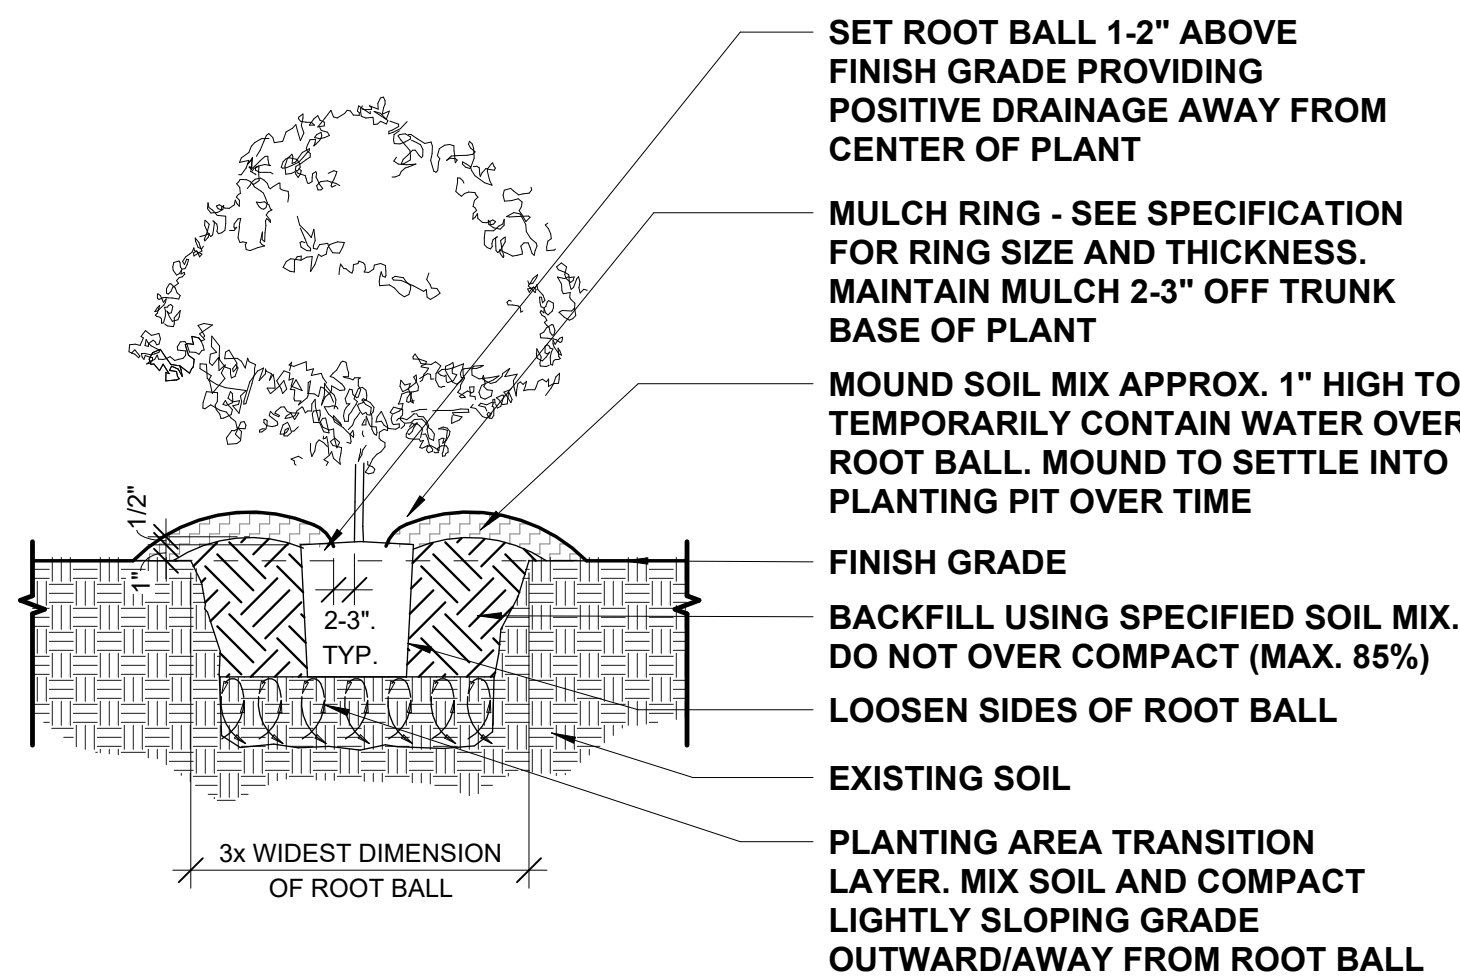


5 SHRUB PLANTING DETAIL (INDIVIDUAL PLANTING)
SCALE: 1" = 1'-0"

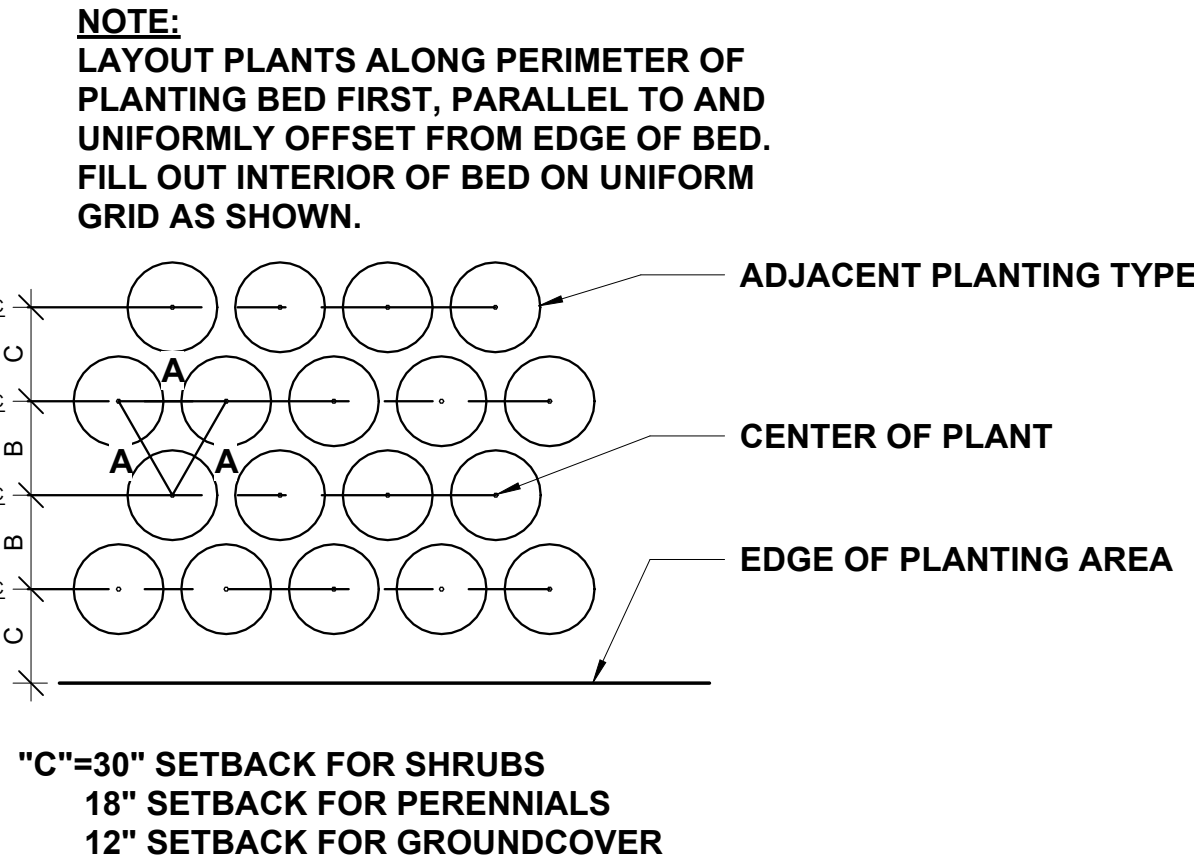


9 PLANT SPACING, TYPICAL
SCALE: 1" = 1'-0"

TRIANGULAR SPACING = A	DISTANCE BETWEEN ROW=B	TOTAL AREA (SF) PER PLANT
6"	5"	0.21
8"	7"	0.39
9"	8"	0.50
10"	8 1/2"	0.59
12" (1')	10 1/2"	0.88
15"	13"	1.35
18"	15 1/2"	1.94
21"	18"	2.63
24" (2')	21"	3.50
30"	26"	5.42
36" (3')	31"	7.80
48" (4')	42"	13.84

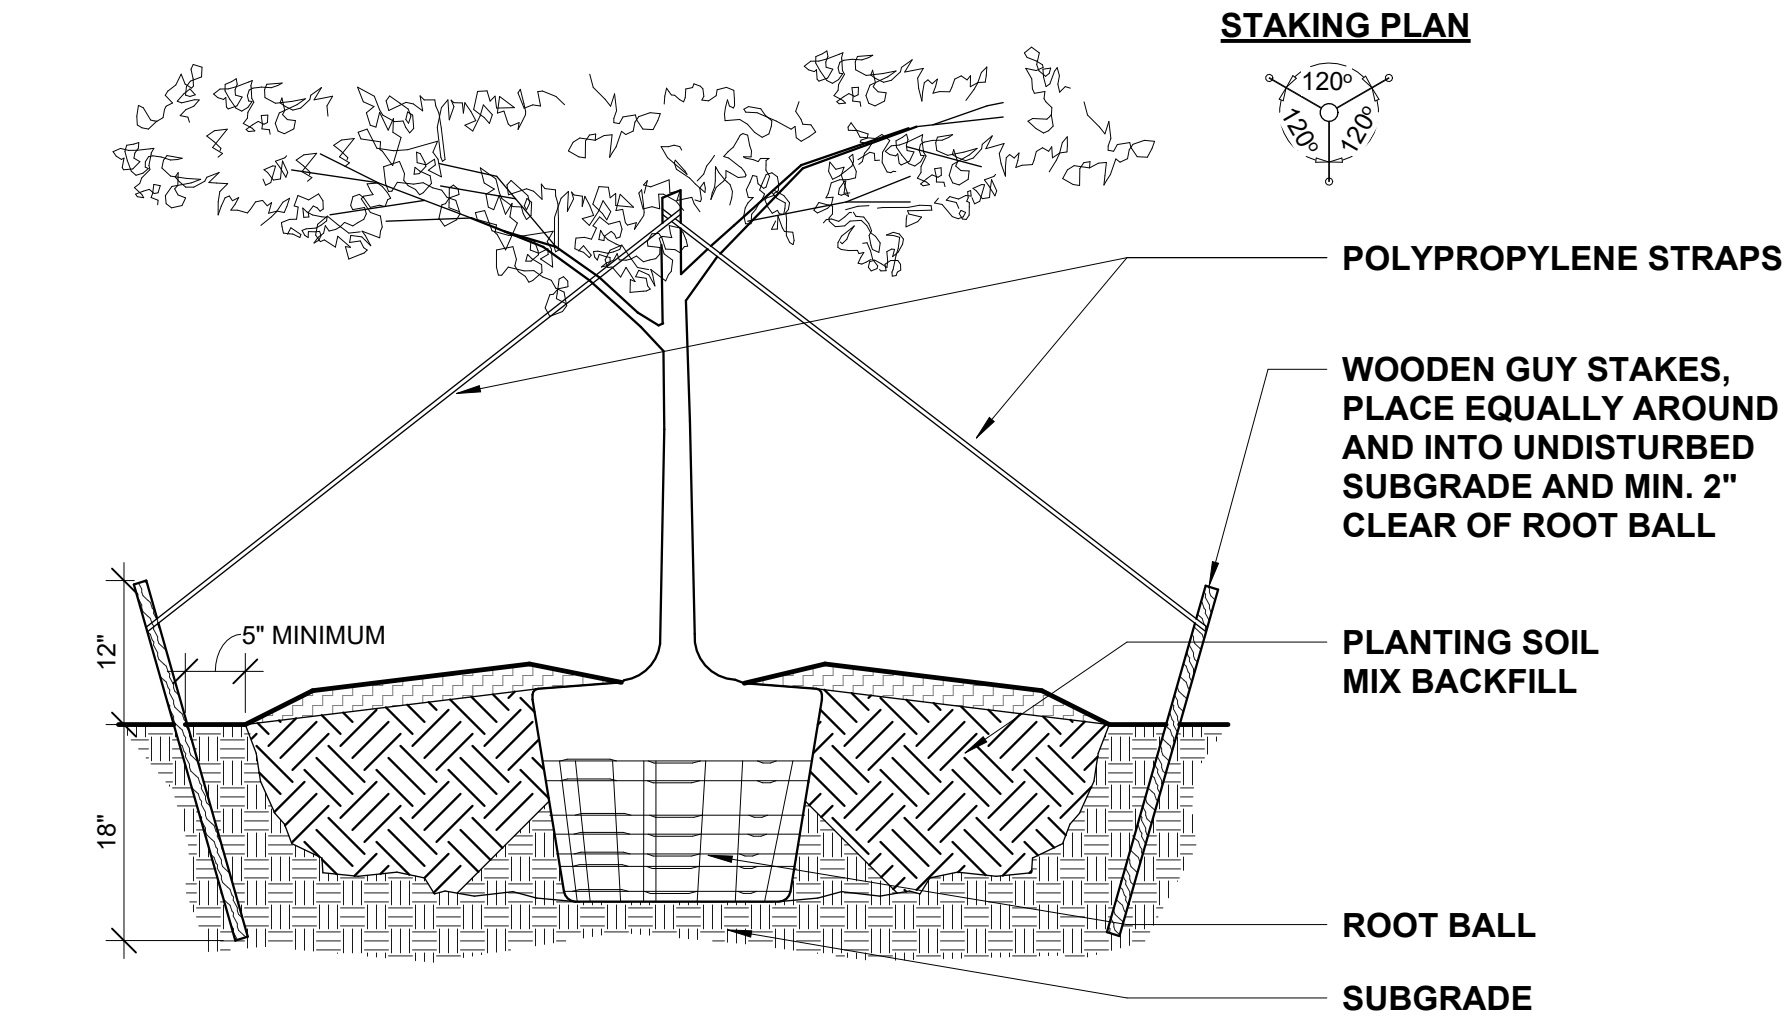

3 TREE STAKING DETAIL (3" CAL. OR LARGER)
SCALE: 3/4" = 1'-0"

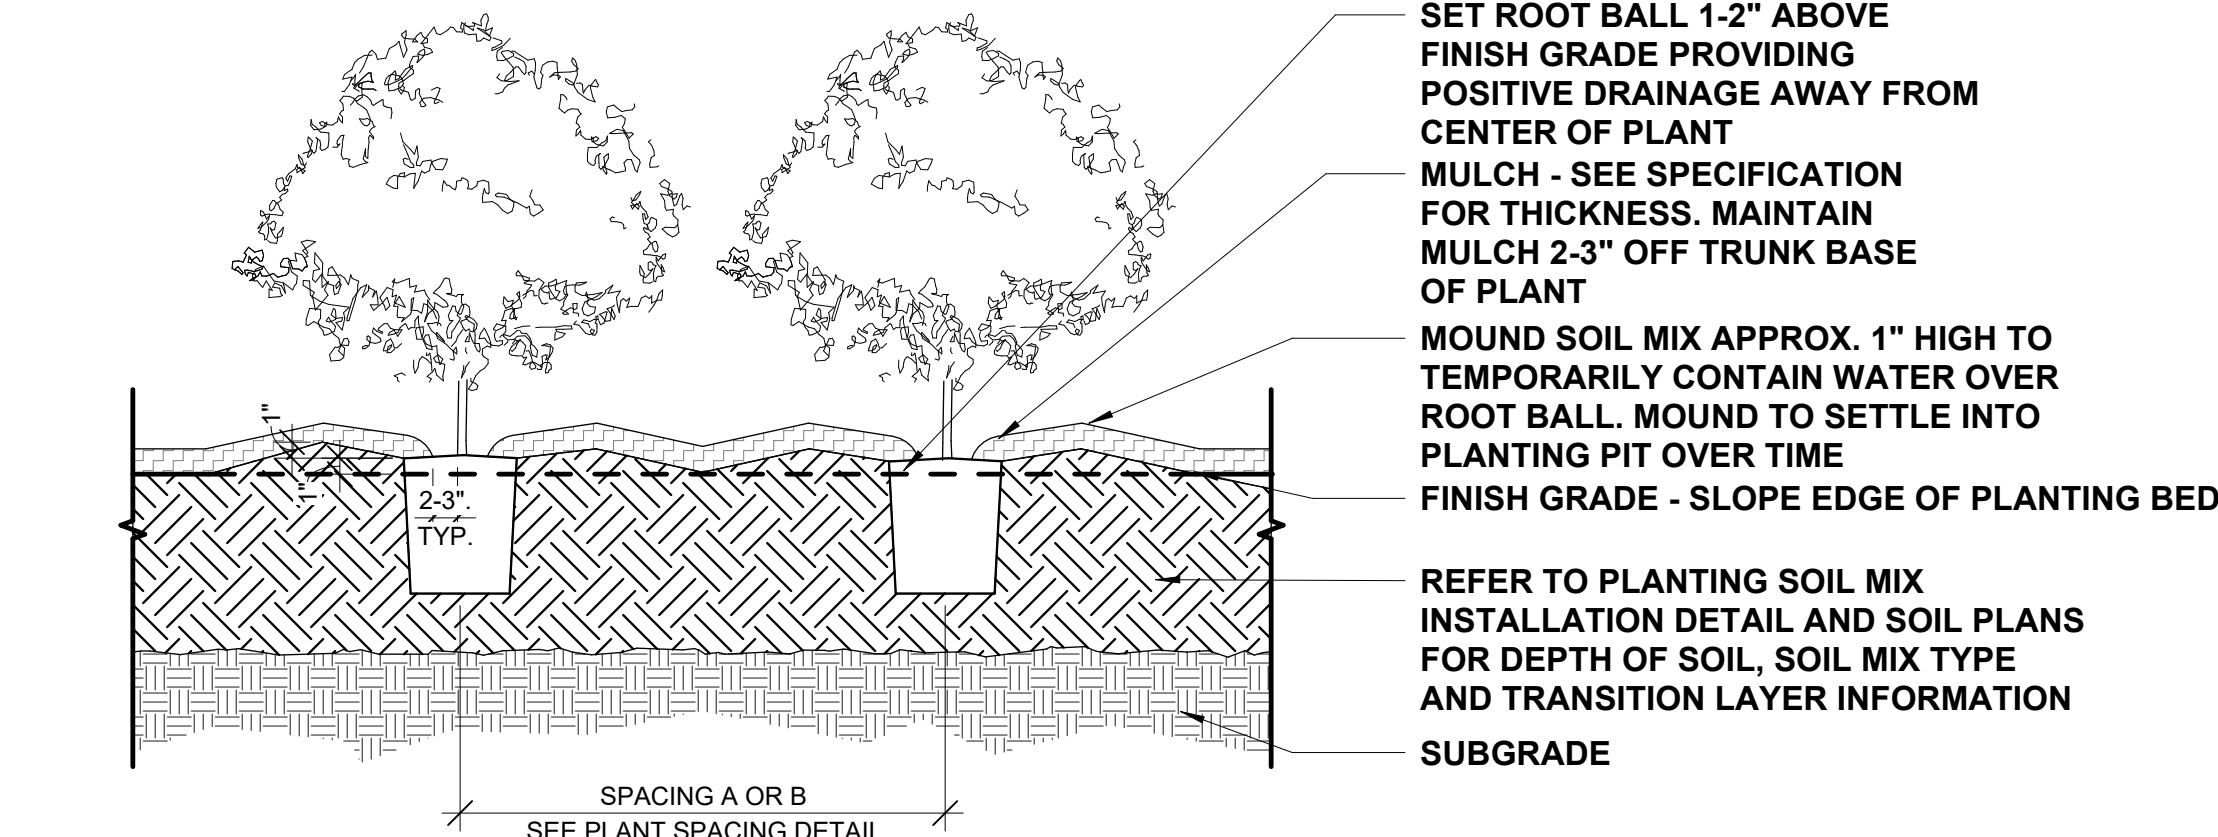

- NOTE:
1. POSITION CROWN OF ROOT BALL 2" ABOVE FINISHED GRADE AND ON-CENTER OF EXCAVATED HOLE.
 2. PRIOR TO MULCHING, LIGHTLY TAMP SOIL AROUND THE ROOT BALL IN 6" LIFTS TO BRACE TREE. DO NOT OVER COMPACT. WHEN THE PLANTING HOLE HAS BEEN BACKFILLED, POUR WATER AROUND THE ROOT BALL TO SETTLE THE SOIL.

- NOTE:
- LAYOUT PLANTS ALONG PERIMETER OF PLANTING BED FIRST, PARALLEL TO AND UNIFORMLY OFFSET FROM EDGE OF BED. FILL OUT INTERIOR OF BED ON UNIFORM GRID AS SHOWN.
- ADJACENT PLANTING TYPE
- CENTER OF PLANT
- EDGE OF PLANTING AREA
- "C"=30" SETBACK FOR SHRUBS
18" SETBACK FOR PERENNIALS
12" SETBACK FOR GROUND COVER

PROJECT LEAD
& CIVIL ENGINEERING:

301 EAST ATLANTIC BLVD.
POMPANO BEACH, FL 33060
PH: (954) 788-3400
Florida Engineering Business License: CA7928
Florida Surveyor and Mapper Business License: LB6860
Florida Landscape Architecture Business License: LC26000457

LANDSCAPE ARCHITECT:

801 INTERNATIONAL PARKWAY
LAKE MARY, FL 32746
407.871.9607
MKSSTUDIOS.COM

ARCHITECT:

WANNEMACHER, JENSEN ARCHITECTS
815 NORTHWEST 57 AVE. SUITE 219
MIAMI, FLORIDA 33126
727-922-5568
WJARC.COM AA0002277

MECHANICAL, PLUMBING,
& ELECTRICAL ENGINEERING:

5301 WATERFORD DISTRICT DR.
SUITE 750
954-421-1944
SGMENGINEERING.COM CA-00006208

REVISIONS

NO.	DESCRIPTION	DATE
1	ISSUED FOR BUILDING PERMIT	11/21/24

ISSUE DATE:

11/21/2024

DESIGNED BY:

MATTHEW W. MANDA, P.L.A.

DRAWN BY:

HALEY WOLFE, P.L.A.

CHECKED BY:

JONATHAN PETRUSHKA, P.L.A.

CLIENT

VILLAGE OF
PINECREST
PINECREST PARKS & RECREATION

PROJECT

GARY MATZNER
PARK

SHEET TITLE

PLANTING
DETAILS

SHEET
NUMBER

LP-501

KEITH PROJECT
NUMBER

13861.00

Drawing name: S:\Projects\2023\23738-Pinecrest, FL Gary Matzner Park Design\BIM, CAD, GIS\BIM\CAD Linna\VS-GMP-TTL.BK_1.rvt.dwg

STATUS: