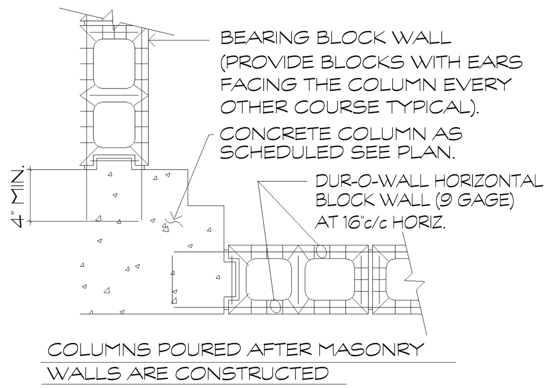

D DETAIL
S-302 SCALE: N.T.S.

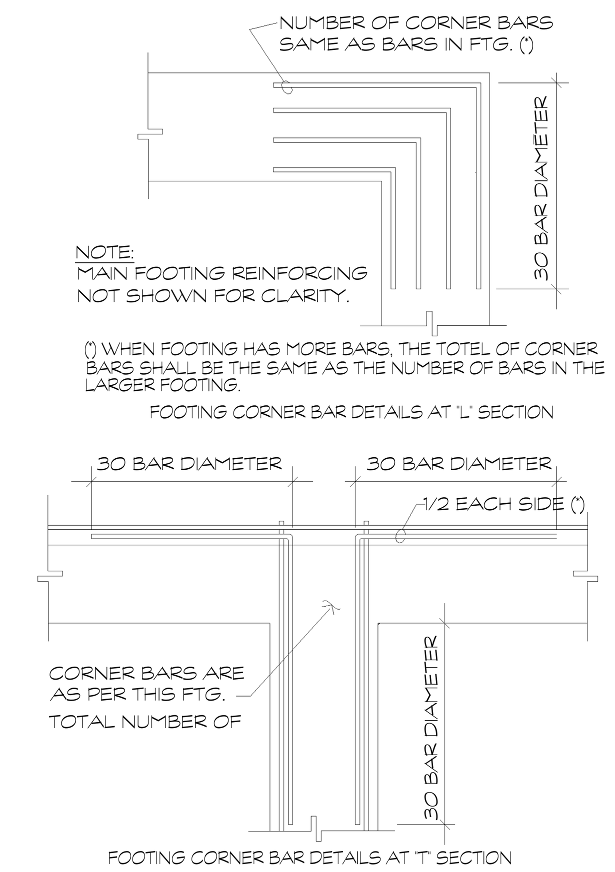

C DETAIL
S-302 SCALE: N.T.S.

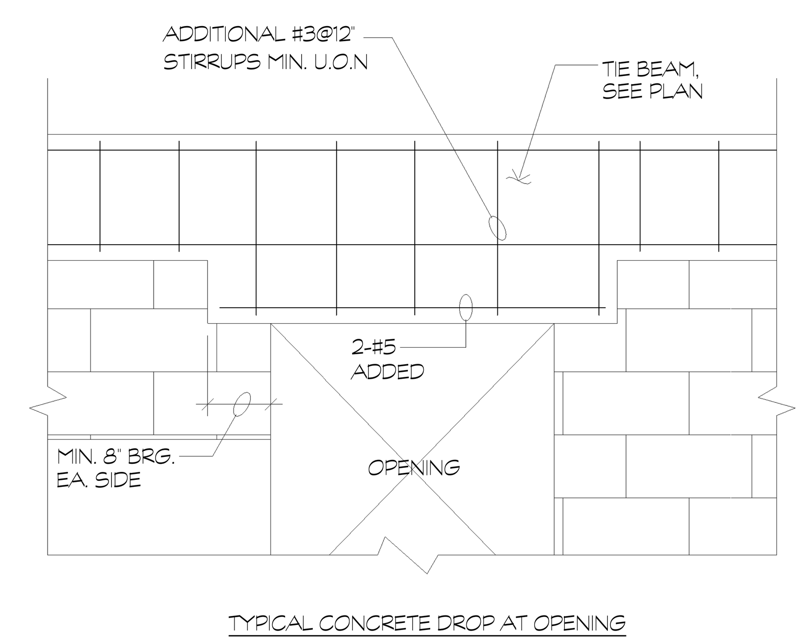

G DETAIL
S-302 SCALE: N.T.S.

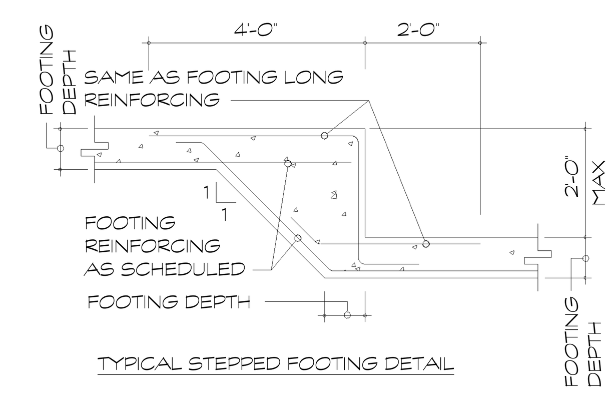

B DETAIL
S-302 SCALE: N.T.S.

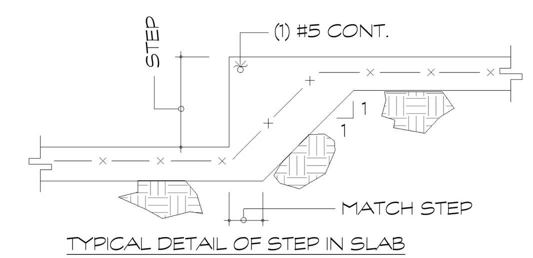

F DETAIL
S-302 SCALE: N.T.S.

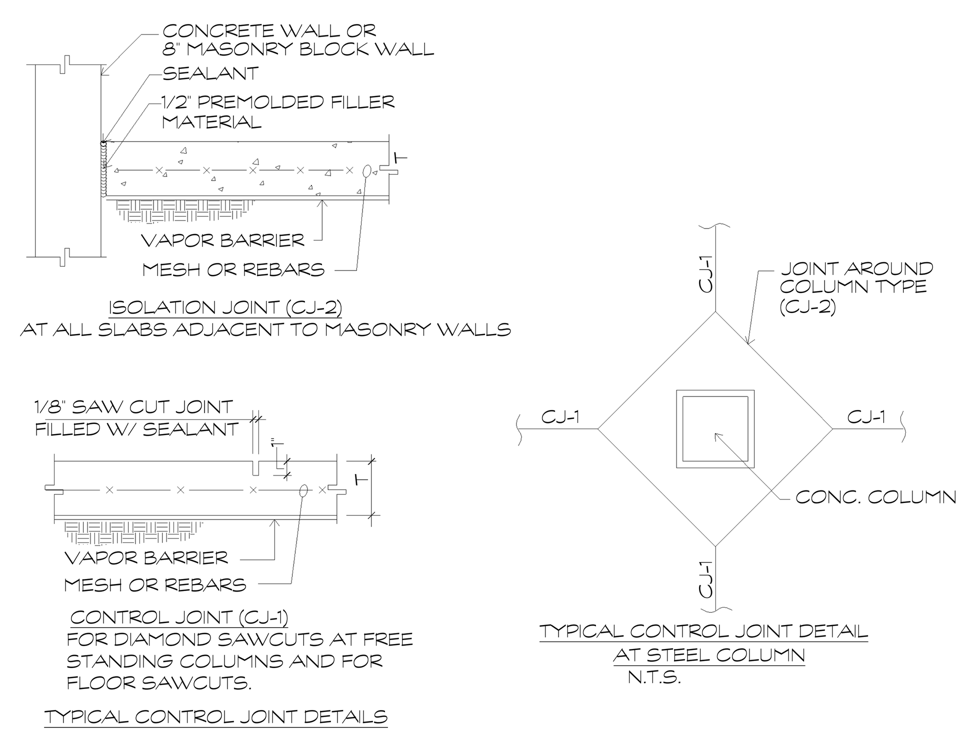

E DETAIL
S-302 SCALE: N.T.S.

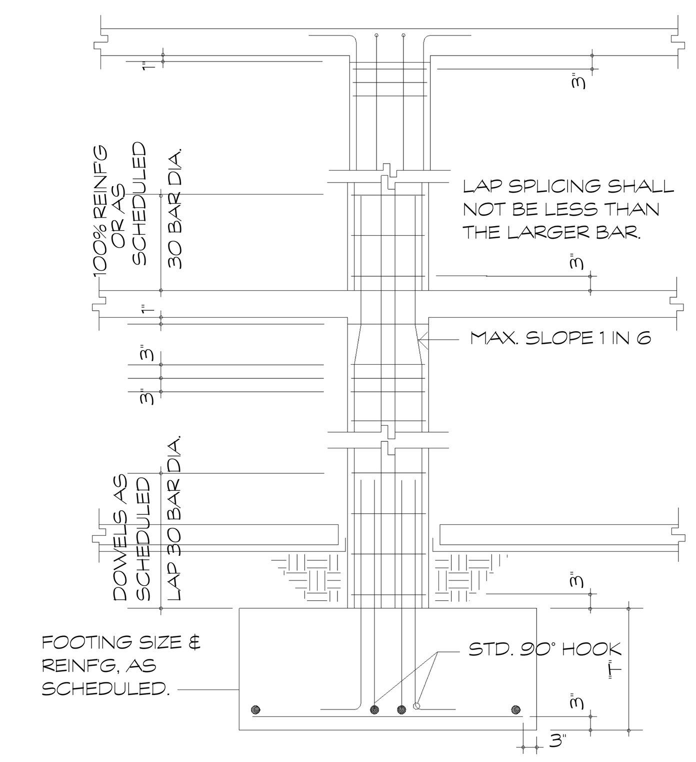

A DETAIL
S-302 SCALE: N.T.S.

DDA ENGINEERS, P.A.
4930 S.W. 74TH Court
Miami, Florida, 33155
Phone: (305)666-0711
Fax:(305)666-5259

JOB No. 2024-70-A

PROJECT LEAD & CIVIL ENGINEERING:

KEITH
301 EAST ATLANTIC BLVD.
POMPANO BEACH, FL 33060
PH: (954) 788-3400
Florida Engineering Business License: CA7928
Florida Surveyor and Mapper Business License: LB6860
Florida Landscape Architecture Business License: LC26000457

LANDSCAPE ARCHITECT:

MKSK
801 INTERNATIONAL PARKWAY
LAKE MARY, FL 32746
407.871.9607
MKSKSTUDIOS.COM

ARCHITECT:

WJ
WANNEMACHER JENSEN ARCHITECTS
815 NORTHWEST 57 AVE. SUITE 219
MIAMI, FLORIDA 33126
727-822-5566
WJARC.COM AA0002277

MECHANICAL, PLUMBING, & ELECTRICAL ENGINEERING:

SGM ENGINEERING
5301 WATERFORD DISTRICT DR.
SUITE 750
954-421-1944
SGMENGINEERING.COM CA-00006208

REVISIONS

NO.	DESCRIPTION	DATE
	ISSUED FOR BUILDING PERMIT	11/21/2024

ISSUE DATE:	11/21/2024
DESIGNED BY:	D.D.A.
DRAWN BY:	D.D.A.
CHECKED BY:	D.D.A.

Aida M Albaisa
Digitally signed by Aida M Albaisa
DN: CN=Aida M Albaisa, dnQualifier=A01410C0000017E7386185400044805, O=DDA Engineers PA, C=US
Reason: I am approving this document
Date: 2024.11.20 13:47:21-05'00'

ENGINEER OF RECORD:
AIDA M. ALBAISA
P.E. No 45130

CLIENT

VILLAGE OF PINECREST
PINECREST PARKS & RECREATION
PINECREST PARKS AND RECREATION

PROJECT

GARY MATZNER PARK

SHEET TITLE

TYPICAL DETAILS

SHEET NUMBER S-302

KEITH PROJECT NUMBER 13861.00

STATUS: CONSTRUCTION DOCUMENTS

Drawing name: P:\2024\2024-70-WJA\RV2024-70-A00 GARY MATZNER PARK\RV2024-70-A00-ARCHITECTUREARCH.11-19-2024 T.BIXR-GMP-TTLBK - StandardXR-GMP-TTLBK.dwg

Plotted by: dda047 On ---