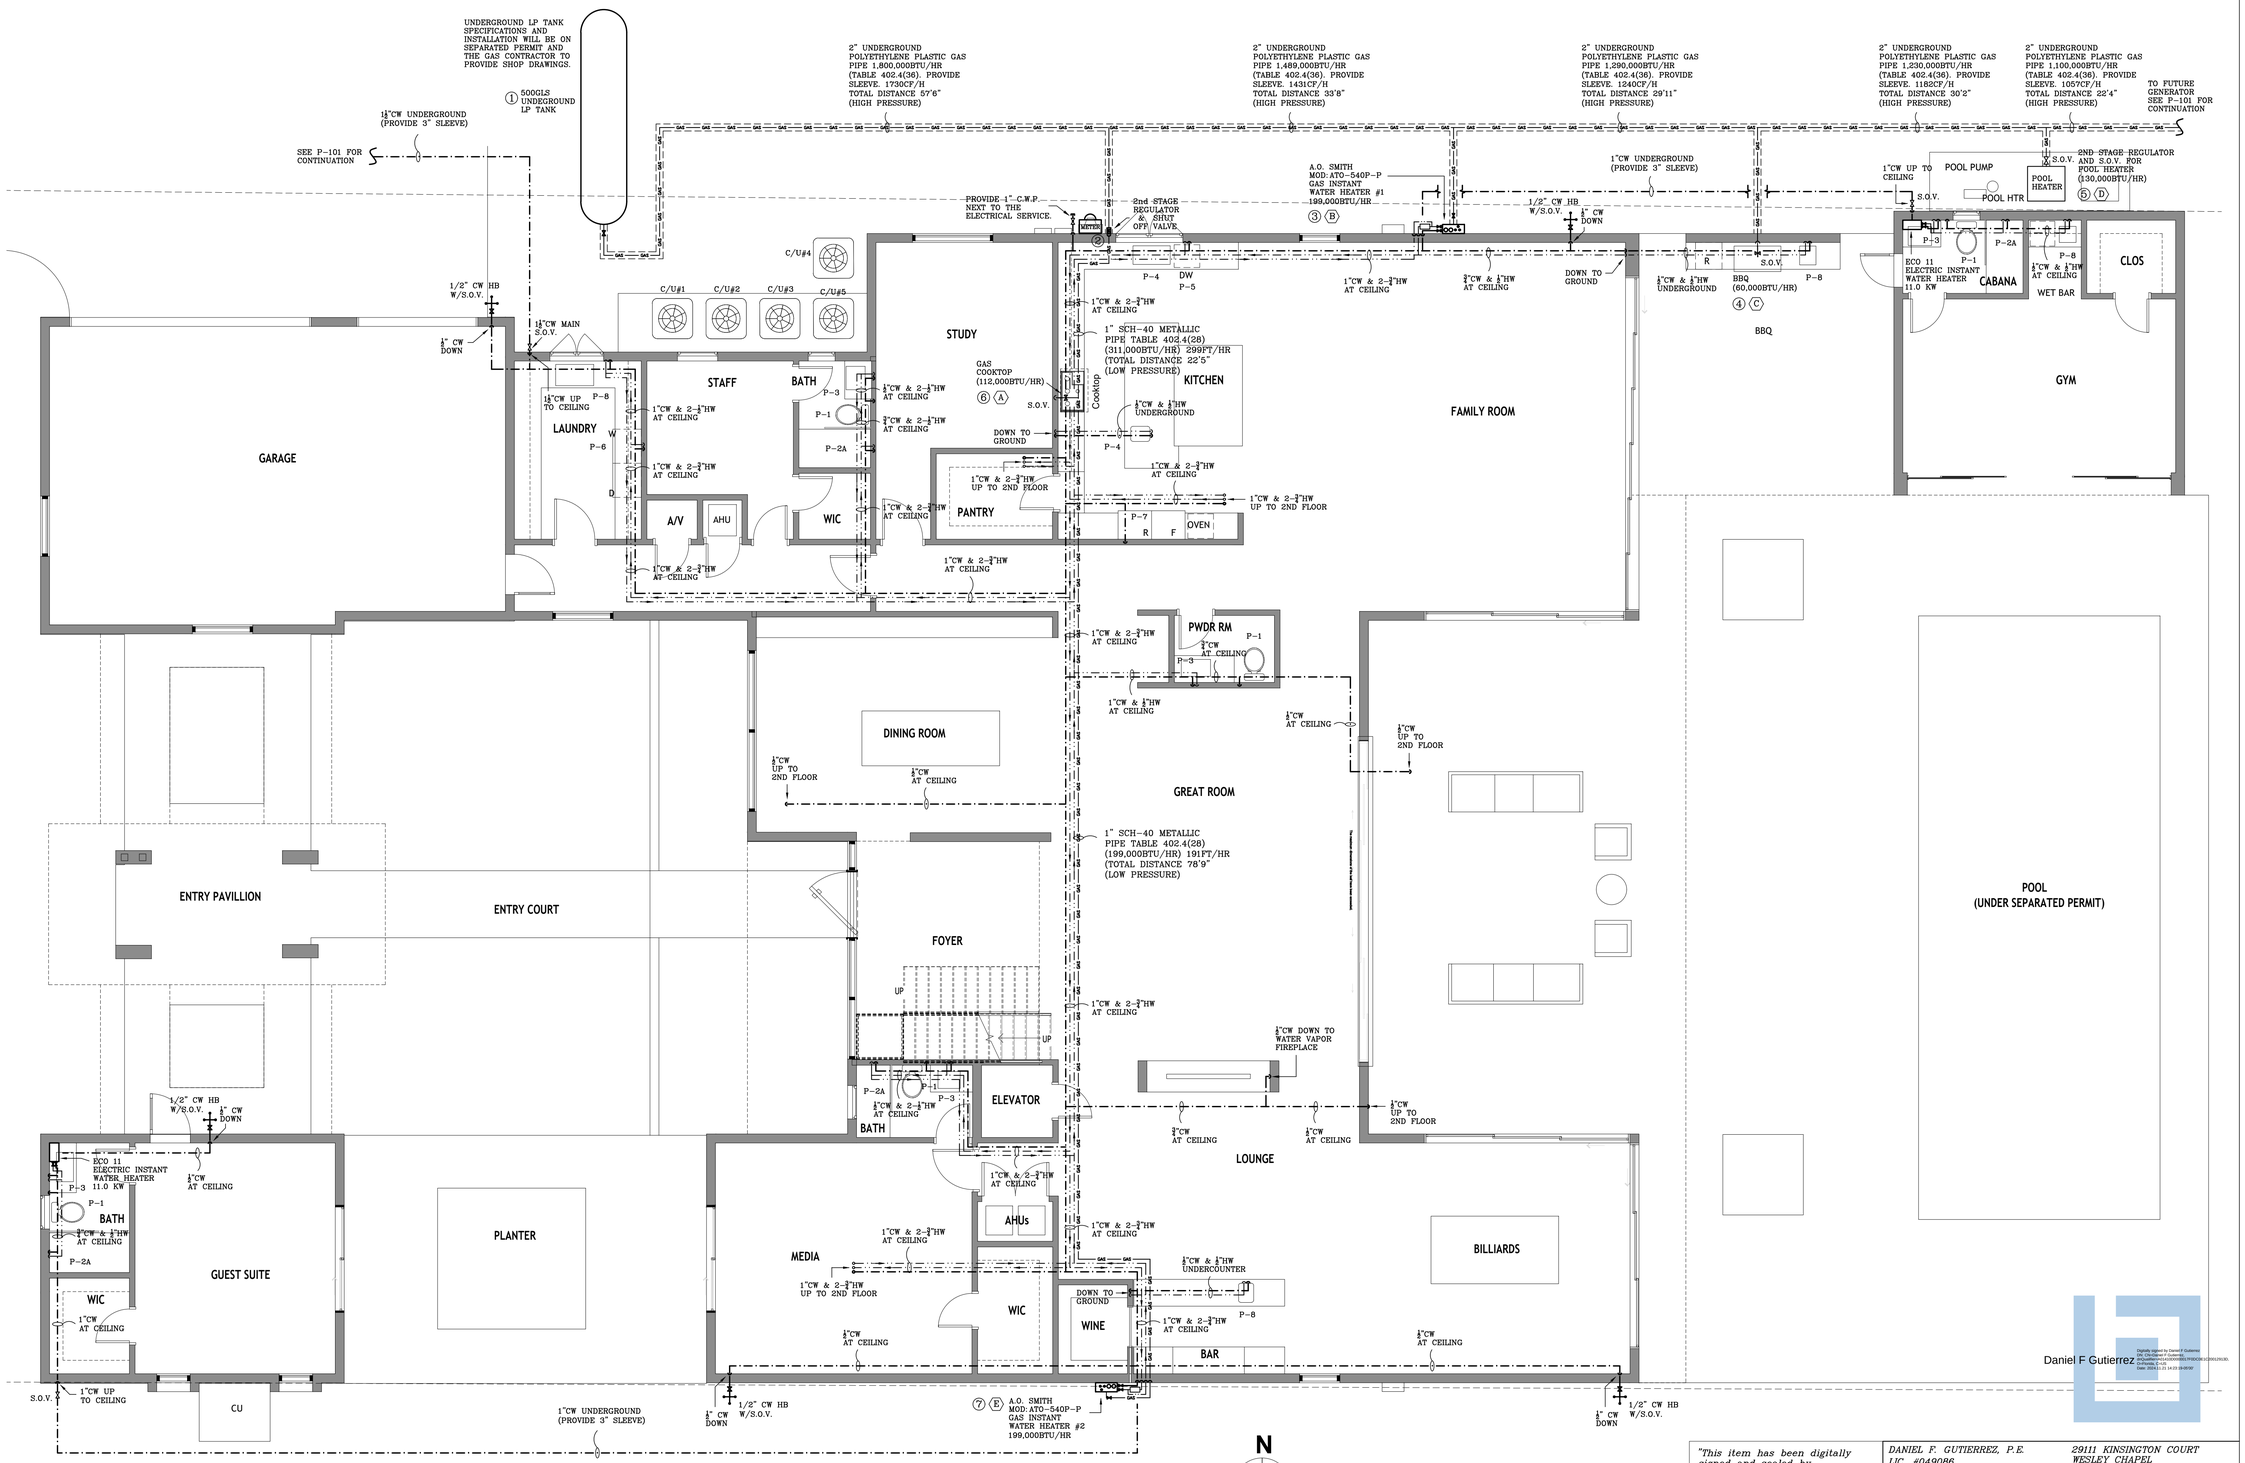

PLUMBING WATER 1ST FLOOR PLAN
SCALE: 3/16"=1'-0"

"This item has been digitally signed and sealed by Daniel F. Gutierrez on the date adjacent to the seal. Printed copies of this document are not considered signed and sealed and the signature must be verified on any electronic copies"

DANIEL F. GUTIERREZ, P.E.
LIC. #049086

29111 KINSINGTON COURT
WESLEY CHAPEL
PH:(786)499-4167
Email: danny@dfgengineers.com

DG CONSULTING ENGINEERS, LLC
DESIGN — INSPECTIONS

Daniel F Gutierrez

Digitally signed by Daniel F Gutierrez
DN: c=US, st=FLORIDA, l=WESLEY CHAPEL, o=DG CONSULTING ENGINEERS, PA, ou=Electrical, cn=Daniel F Gutierrez, email=danny@dfgengineers.com
Date: 2024.11.13 14:23:18-05'00'

NEW RESIDENCE

GS JPD 10635 LLC

10635 SW 63 AV
MIAMI, FL

SEAL

DANIEL F. GUTIERREZ LICENSE No. 49086 STATE OF FLORIDA PROFESSIONAL ENGINEER

11-13-24

DANIEL F. GUTIERREZ, P.E.
ELECTRICAL ENGINEER
LIC. #049086

REVISIONS

NO.	DESC	DATE

SCHEMATIC SET

SEAL

BALLI - TRAUTMAN
ARCHITECTURE INTERIORS CONSTRUCTION

JOB NUMBER:	
CHECKED BY:	GB
ISSUE DATE:	Issue Date
SCALE:	AS NOTED

SHEET TITLE

PLUMBING WATER 1ST FLOOR PLAN

SHEET NUMBER

P-104

COPYRIGHT BALLI-TRAUTMAN ARCHITECTS, LLC
1533 SUNSET DRIVE SUITE 101, CORAL GABLES, FL 33143