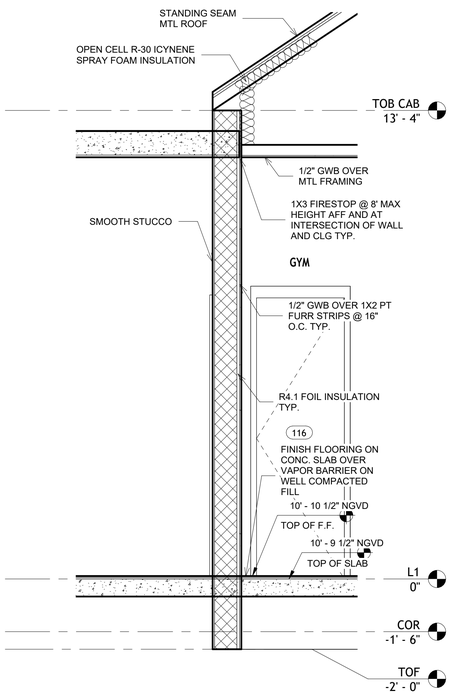

1 WALL SECTION 1
1/2" = 1'-0"

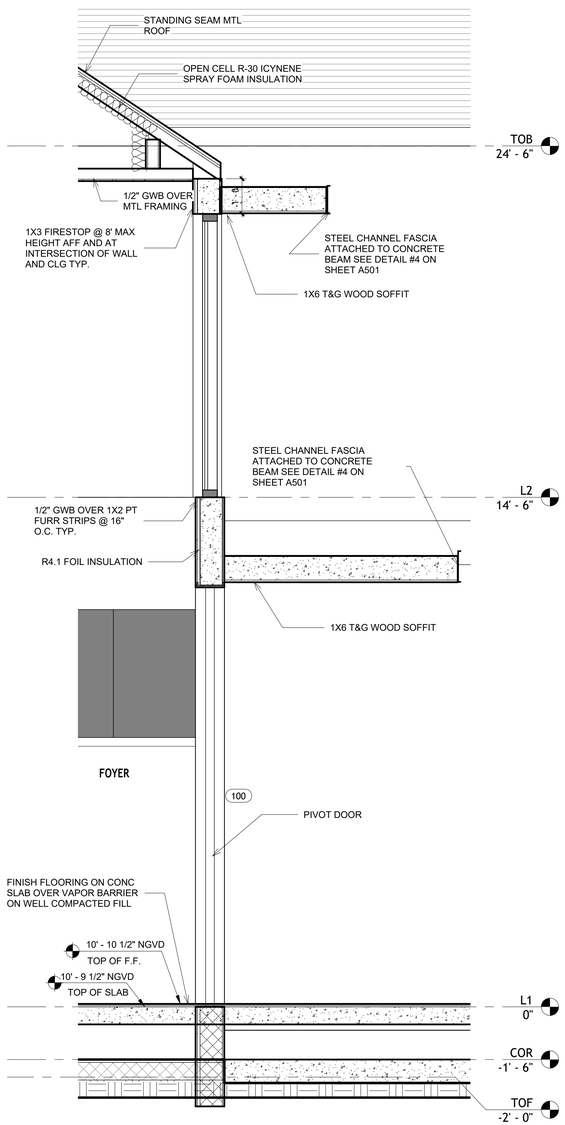

2 WALL SECTION 2
1/2" = 1'-0"

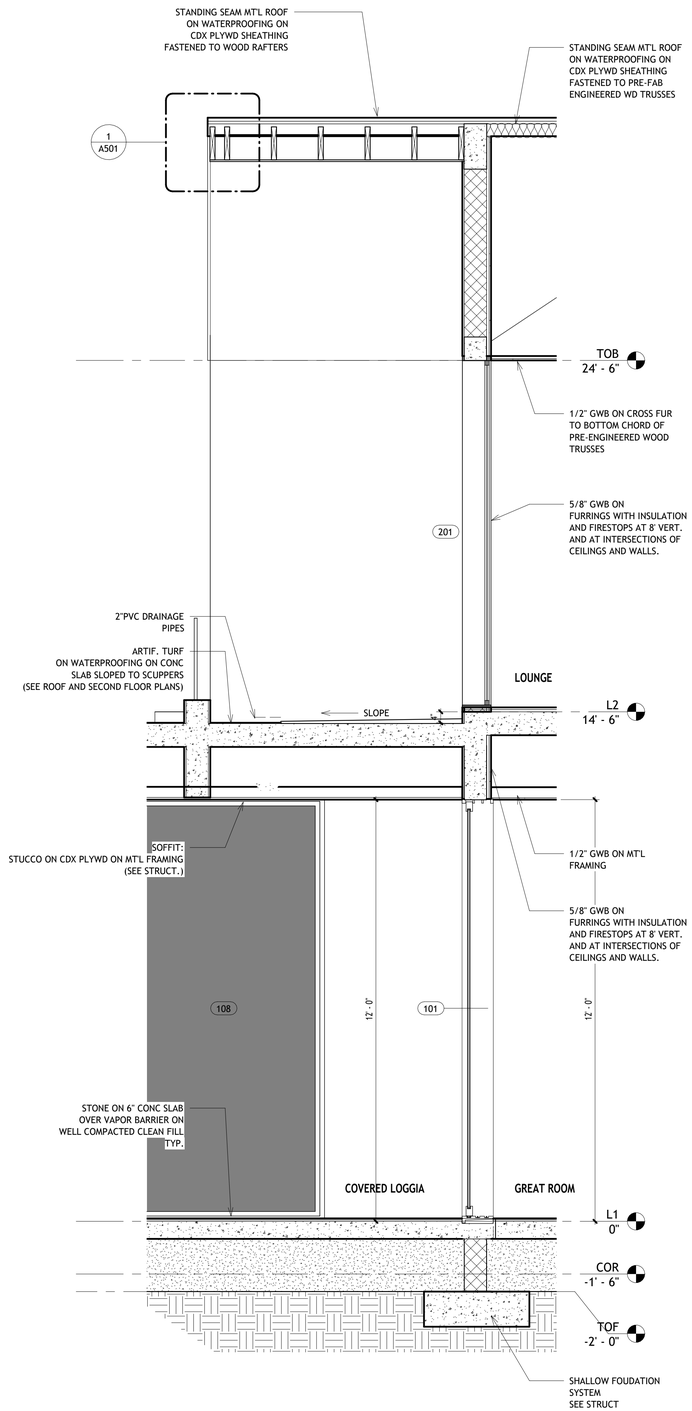

3 WALL SECTION 3
1/2" = 1'-0"

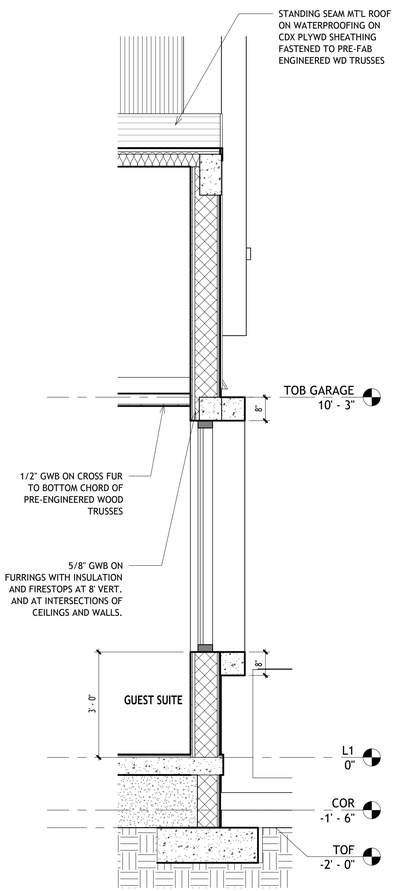

4 WALL SECTION 4
1/2" = 1'-0"

RESIDENCE: GS JPD 10635 LLC

10635 SW 63 AV
MIAMI, FL

SEAL

giorgio balli

Digitally signed by giorgio balli
Date: 2024.12.02 18:15:54 -05'00'

BALLI-TRAUTMAN ARCHITECTS LLC -AA26002968

GIORGIO LUIGI BALLI -AR13951
DAVID SCOTT TRAUTMAN -AR15045

REVISIONS

NO.	DESC	DATE

SCHEMATIC SET

BALLI - TRAUTMAN
ARCHITECTURE INTERIORS CONSTRUCTION

JOB NUMBER:	
CHECKED BY:	GB
ISSUE DATE:	11/11/2024
SCALE:	AS NOTED

SHEET TITLE

WALL SECTIONS

SHEET NUMBER

A401

COPYRIGHT BALLI-TRAUTMAN ARCHITECTS, LLC
1533 SUNSET DRIVE SUITE 101, CORAL GABLES, FL 33143